Union County, NC

Union County Government Center
500 North Main Street
Monroe, North Carolina

Meeting Agenda

Tuesday, February 17, 2026
6:00 PM

Board Room, First Floor

Board of Commissioners

Chair Brian Helms
Vice Chair Christina Helms
Commissioner Clancy Baucom
Commissioner Melissa Merrell
Commissioner Gary Sides

Closed Session - 5:15 PM

26-095 **Closed Session**

INFORMATION CONTACT:
Lynn G. West, Clerk to the Board of Commissioners, 704-283-3853
ACTION REQUESTED:
Enter into Closed Session pursuant to NCGS 143-318.11.
PRIOR BOARD ACTIONS:
None.
BACKGROUND:
Enter into Closed Session for the following purpose(s):
1) pursuant to G.S. 143-318.11(a)(1), to prevent the disclosure of information that is privileged or confidential; and
2) pursuant to G.S. 143-318.11(a)(3), to consult with an attorney in order to preserve the attorney-client privilege; and
3) pursuant to G.S. 143-318.11(a)(4), to discuss matter relating to the location or expansion of industries or other businesses in the area served by the public body, including agreement on a tentative list of economic development incentives that may be offered by the public body in negotiations; and
4) pursuant to G.S.143-318.11(a)(5), to establish, or to instruct the public body's staff or negotiating agents concerning the position to be taken by or on behalf of the public body in negotiating the price and other material terms of a contract or proposed contract for the acquisition of real property by purchase, option, exchange, or lease.
FINANCIAL IMPACT:
None.

Opening of Meeting - 6:00 PM

Invocation - Chair Brian Helms

Pledge of Allegiance

Informal Comments

Public Hearing(s)

Staff Recognition

26-113 **Proclamation Honoring Charles E. Rose on his 100th Birthday**

INFORMATION CONTACT:
Brian W. Matthews, County Manager, 704-283-3636
ACTION REQUESTED:
Adopt Proclamation Honoring Charles E. Rose, a World War II and

Korean War Veteran on His 100th Birthday.

PRIOR BOARD ACTIONS:

None.

BACKGROUND:

Charles E. Rose, who is a World War II and Korean War Veteran, will celebrate his 100th birthday in February 2026. This proclamation honors Mr. Rose on his 100th birthday, his valiant military service in World War II and the Korean War, and his dedicated career as an educator.

FINANCIAL IMPACT:

None.

Consent Agenda

26-071 **Grant Application - North Carolina Governor's Highway Safety Program - Union County Sheriff's Office Toxicology Lab Expansion**

INFORMATION CONTACT:

Dorothy Thomas, Sheriff's Office, Public Safety Finance Administrator, 704-283-3578

ACTION REQUESTED:

Authorize the County Manager to submit the associated grant application and make necessary assurances and certifications associated with the grant application as substantially consistent with this agenda item.

PRIOR BOARD ACTIONS:

None.

BACKGROUND:

The Union County Sheriff's Office is eligible to receive a grant from the North Carolina Governor's Highway Safety Program. Union County Sheriff's Office will receive funding for two (2) positions for the Union County Sheriff's Office Crime Lab (Crime Lab). There is no match for the grant.

With the Crime Lab's expansion of toxicology services to law enforcement agencies in surrounding counties, there will be an increase for blood alcohol and blood drug kits in connection with Driving While Impaired (DWI) detection. This expansion will allow law enforcement agencies in neighboring jurisdictions to send blood alcohol and blood drug kits to the Crime Lab for testing. The Governor's Highway Safety Program's grant would provide funding for the addition of one (1) Lead Forensic Chemist, UC Pay Grade O, and one (1) Forensic Chemist I, Pay Grade M. The additional FTEs will create opportunities to not only increase the current caseloads but, also, decrease processing times associated with the processing of these kits. By alleviating any existing blood toxicology backlogs and reducing the amount of time between submission and processing, the judicial system will be in a position to move the related cases thro ugh the court process in a timely manner, eliminating speedy trial issues and the dismissals that can result from the types of delays that are experienced when relying on the NC State Crime Lab. The

opportunity for an expedited process will lead to anticipated increases in conviction rates, as well as reducing the number of impaired drivers who accumulate multiple offenses while awaiting trial on the initial case. The goal for the Crime Lab, and the Union County Sheriff's Office is to hold drivers accountable for driving while impaired and reduce the possibility of recidivism and alcohol related fatalities and injuries. Union County will benefit from the expansion of these services to surrounding areas by limiting the chances that a dangerous driver will cross into our jurisdiction and creating safe roads often traveled by Union County's residents.
The GHSP grant is a one-year grant and would cover 100% of costs associated with the addition of the positions, to include all activities that are directly related to the furtherance of highway safety. As such, these two (2) positions will be fully dedicated to blood toxicology processing associated with DWI detection. There is, however, an opportunity for two (2) one-year continuation grants. Year two could provide approximately 85% of funding associated with the positions, while year three would see a slight reduction to approximately 70% funding.

Requested Personnel:

(1) Forensic Chemist I (PG M) - approximate salary: $94,154.29 + benefits
(1) Lead Forensic Chemist (PG O) - approximate salary: $107,293.52 + benefits

FINANCIAL IMPACT:
None. This is a reimbursement grant. Expenditures will be paid in arrears on a quarterly basis.

The cost associated with the initial grant period is approximately $288,900 with 100% reimbursement by the Governor's Highway Safety Program. This includes salary and benefits calculated at FY2026 rates, as well as minimal operational costs (equipment and training) in the amount of $15,000 per position for a total of $30,000. There are no vehicles associated with the request.

26-077 **Contract - 880 Zone Water Transmission Main Design and Bid Phase Services**

INFORMATION CONTACT:
John Shutak, Union County Water, Engineering Director, 704-283-3651
ACTION REQUESTED:
Authorize the County Manager to 1) negotiate and execute an agreement with Hazen and Sawyer, P.C. substantially consistent with this agenda item, 2) exercise any renewal or extension term options set forth in the Agreement, and 3) terminate the Agreement if deemed in the best interest of the County, each in the County Manager's discretion.
PRIOR BOARD ACTIONS:
None

BACKGROUND:

The Union County Water Capital Improvement Program (CIP) includes an allocation for the design and construction of critical water supply and water transmission projects as outlined in the 2025 Water and Wastewater Master Plan. The 880 Zone Water Transmission Main project includes the design and construction of approximately 9,000 linear feet of 16-inch diameter water main along New Town Road between S Providence Road and Legacy Oak Drive to provide adequate fire flow and improve pressure in the 880 Pressure Zone.

Hazen and Sawyer has been selected to provide engineering services for Task Order 8684-02: 880 Zone Water Transmission Main Design and Bid Phase Services. Hazen and Sawyer was chosen from a list of vendors previously selected from RFQ 2024-021 - Engineering Services for Water and Wastewater System Improvements to provide these services for Union County Projects.

FINANCIAL IMPACT:

The total cost of the Task Order 8684-02 with Hazen and Sawyer is $616,360.00. Sufficient funds are available within the adopted capital account 60184133 - 880 Transmission Zone.

26-078 **Bid Award - Marshville Elevated Tank Interior Coating Project**

INFORMATION CONTACT:

John Shutak, Union County Water, Engineering Director, 704-283-3651

ACTION REQUESTED:

1) Award contract to Maguire Iron, Inc. in the amount of $504,400.00; 2) authorize the County Manager to i) negotiate and execute an agreement substantially consistent with this agenda item, ii) exercise any renewal or extension term options set forth in the agreement, and iii) terminate the agreement if deemed in the best interest of the County, each in the County Manager's discretion; and 3) adopt Resolution Providing Notice of Construction of the Marshville Elevated Tank Interior Coating Project construction.

PRIOR BOARD ACTIONS:

January 6, 2025, Regular Meeting, Agenda Item #24-881 - Approved GHD Consulting Services, Inc. Task Order 8677-01 for engineering design services.

BACKGROUND:

The Capital Improvement Program for Union County Water (UCW), as adopted by the Board of County Commissioners, includes an annual allocation for the refurbishment of elevated water storage tanks. The project will include the interior coating of the 1 million gallon Marshville Elevated Tank located on Highway 74 near Marshville. Included in the refurbishment will be the replacement and upgrade of interior and exterior ladders in addition to repair and upgrade of the roof and vent.

On November 6, 2025, the Procurement Department partnered with the Union County Water to issue an Invitation for Bid - IFB 2026-038. On December 18, 2025, seven (7) bids for the title project were received and processed. All bids were tabulated, reviewed, and certified by GHD Consulting Services, Inc. The bids (not including alternates) ranged from $328,900.00 to $1,103,275.50; staff recommends that the project be awarded to the lowest responsive, responsible bidder, Maguire Iron, Inc., in the base bid amount of $328,900.00 and include bid alternate items 2A through 7A in the amount of $175,500.00 for a total award of $504,400.00. The bid alternate items are to improve overall safety of the tank by addressing the repair and refurbishment of ladders, roof, and vent systems of the elevated storage tank. Note that Maguire Iron, Inc. remains the lowest responsive, responsible bidder when considering the base bid and selected bid alternates.

FINANCIAL IMPACT:

Funding is available within the adopted capital account 60184135 Marshville Elevated Tank Interior to support the construction contract amount of $504,400.00 with Maguire Iron, Inc.

26-099 **Resolution - Per- & Polyfluoroalkyl Substances (PFAS) Pilot Testing NCDEQ-DWI Grant Funding**

INFORMATION CONTACT:

John Shutak, Union County Water, Engineering Director, 704-283-3651

ACTION REQUESTED:

Adopt resolution authorizing the County Manager to apply for North Carolina Department of Water Infrastructure (NCDEQ-DWI) grant funding and make necessary assurances and certifications associated with the grant application as substantially consistent with this agenda item, which includes the authorization to execute documents related to award of the grant and budget funds as appropriate.

PRIOR BOARD ACTIONS:

November 7, 2022, Regular Meeting, Agenda Item #22-776 - Approved CDM Smith Task Order 2020-2 for engineering services for an engineering concept study for PFAS treatment options evaluation.

BACKGROUND:

The Capital Improvement Program, as adopted by the Board of County Commissioners, includes the Water & Wastewater Master Planning Program for the purpose of incorporating system modifications, making changes in approach to providing water and wastewater service, and updating capital projects. Evaluation of the water treatment processes for the Catawba River WTP and Yadkin River WTP to meet current and proposed drinking water regulations is included in this program.

PFAS chemicals are widely used in consumer, commercial, and industrial products and break down very slowly over time. Because of their

widespread use, longevity in the environment, and the potential link to harmful health effects in humans and animals, the United States Environmental Protection Agency (EPA) released PFAS maximum contaminant limits for drinking water on April 10, 2024. These new PFAS drinking water standards require public water systems to complete initial monitoring of PFAS levels in their drinking water by 2027, and the public water systems must be in compliance with the PFAS limits by 2029. Preliminary sampling of the source raw water for both the Catawba River WTP and Yadkin River WTP indicated that the PFAS concentrations in the raw water from these sources (Catawba River and Lake Tillery) have minor exceedances for some of the PFAS compounds.

A PFAS conceptual treatment analysis was completed to evaluate potential treatment options for removing PFAS from the drinking water to meet the new EPA requirements. Pilot testing of the treatment options evaluated in the study is the next step in determining the best treatment option for PFAS removal.

NCDEQ-DWI has emerging contaminants grant funding available for pilot testing of PFAS treatment technologies. This resolution authorizes the County Manager to execute and file an application with NCDEQ-DWI to request grant funding for completing the PFAS treatment pilot testing.

FINANCIAL IMPACT:

None. Once implementation of the pilot testing commences, the County will submit requests for reimbursement to the State on a recurring basis until the grant funding is exhausted.

26-100 **Resolution Supporting Amendment to Catawba-Wateree Water Management Group Bylaws to Provide Full Voting Rights to Union County**

INFORMATION CONTACT:

Luke Fawcett, UC Water - Planning & Resource Management, Interim Director, 704-296-4237

ACTION REQUESTED:

Adopt a resolution supporting an amendment to the Catawba-Wateree Water Management Group bylaws to grant Union County full voting rights.

PRIOR BOARD ACTIONS:

None.

BACKGROUND:

Union County participates in the Catawba-Wateree Water Management Group (CWWMG) through the Catawba River Water Supply Project, a joint venture with Lancaster County Water and Sewer District. Under the current CWWMG bylaws, Union County and Lancaster County share a single voting seat. Since the formation of the CWWMG, both the membership and scope of regional water resource planning have expanded beyond raw water intakes to include broader system planning, water loss monitoring, and source water protection.

As a result of these changes, several member entities now hold individual voting rights, while Union County continues to share a vote despite its significant operational and planning responsibilities. Adoption of the proposed resolution supports amending the CWWMG bylaws to allow Union County full voting participation consistent with the current scope and structure of the organization.

FINANCIAL IMPACT:

No direct financial impact.

26-066 **Bad Debt Write-off for Public Health**

INFORMATION CONTACT:

Jackie Morgan, Human Services Agency - Business Operations, Director, 704-296-4825

ACTION REQUESTED:

Authorize the County Manager to approve write-offs for eligible outstanding balances to maintain compliance with the Human Services Agency Public Health Department's Bad Debt Write-off Policy.

PRIOR BOARD ACTIONS:

None.

BACKGROUND:

The Human Services Agency requests approval to complete the Bad Debt Write-off process for Public Health within our Electronic Health Record System, CureMD. To remain in compliance with State requirements and Agency policy, Public Health is required to make every reasonable effort to collect payment for debt owed by uninsured patients and attempt to collect patient balances owed after 3rd Party Payers (e.g. insurance) have been billed and adjudicated claims, and it has been determined by the 3rd Party Payer that the remaining balance is the patient's responsibility.

The Bad Debt Write-Off process enables the Human Services' billing team to maintain accurate and compliant accounting ledgers. To ensure potential revenue collections are not overstated for debt balances that are deemed uncollectible and fall outside the guidelines allowed by the Public Health ledger, local government Public Health entities utilize two established mechanisms to address and remove outstanding patient debt balances: 1) Internal Bad Debt Write-Off for debts less than $50, and 2) Participation in the NC Debt Set-Off Collection Program for qualifying debts of $50 or more.

Pursuant to North Carolina General Statute 105A 1-16 (Setoff Debt Collection Act), local governments may submit qualifying delinquent debts to the N.C. Department of Revenue for collection through the Debt Set-Off Collection Program, provided statutory and administrative requirements are met, including minimum debt balance thresholds of $50 or more that is at least 60 days delinquent and required identifying information (the patient must have a Social Security Number).

The amounts listed below represent the total eligible debt to be written off by payer source for all eligible Public Health accounts that have been outstanding for more than 12 months, have balances under $50, and for which staff have completed reasonable collection efforts with the clients but have been unable to collect the balance due. Because the balance on these accounts falls below the minimum $50 threshold required for submission to the NC Setoff Debt Collection Program (Debt Setoff), completing the Debt Write-Off action is necessary to complete the process of closing out the account balance in CureMD and maintain compliance with the Agency's Bad Debt Write-Off Policy.

Public Health Bad Debt Write-Off FYE 2025

Commercial	$710.15
Private Pay	$696.49
Total	$1,406.64

In accordance with policy, Bad Debt Write-Off and Debt Setoff amounts will be reviewed on an annual basis, with reports provided to the Consolidated Human Services Board and the Board of County Commissioners.

The Consolidated Human Services Board approved recommendation of this action at its January 12, 2026 meeting.

FINANCIAL IMPACT:

A total balance of $1,406.64 will be written-off for FYE 2025.

26-067 **Approval of Requested Public Health Department Clinical Service Fees**

INFORMATION CONTACT:

Traci Colley, Human Services Agency, Public Health Director, 704-296-4801

ACTION REQUESTED:

Review and approve requested fees to be added to the Human Services Agency's Public Health Department Fee Schedule.

PRIOR BOARD ACTIONS:

None.

BACKGROUND:

In accordance with G.S. 130A-39 (g), which allows local public health departments to implement fees for services rendered, Union County Public Health, with the approval of the Union County Consolidated Human Services Agency Board and Board of County Commissioners requests approval to adopt fees for the following Current Procedural Terminology (CPT) Codes:

90611 - JYNNEOS: $361.53

This code represents a combined smallpox and monkeypox vaccine. This fee request is to approve budget to use privately purchased JYNNEOS

vaccine in our Immunization (IMM), Sexually Transmitted Illness (STI), and Child Health (CH) clinics.

90661 - FLUCELVAX: $57.30
This code represents an influenza virus vaccine. Trivalent influenza virus vaccine that is administered via intramuscular injection. It is an updated code effective for the 2025-2026 flu season and represents products like Flucelvax Trivalent for patients aged 6 months and older.

The Public Health Management team reviewed the fees and approved recommendation of this requested BOCC action at its January 7, 2026, meeting and the Consolidated Human Services Agency Board (CHSB) approved recommendation of this requested BOCC action at its January 12, 2026, meeting.

FINANCIAL IMPACT:

The revenue generated by the requested fees will assist the Human Services Agency's Public Health Department in covering associated clinical costs.

26-082 **Contract Renewal - In Home Aide Services**

INFORMATION CONTACT:

Ashley Lantz, Human Services Agency - Social Services Department, Director, 704-296-4452

ACTION REQUESTED:

Authorize the County Manager to 1) negotiate and execute an agreement substantially consistent with this agenda item, 2) exercise any renewal or extension term options set forth in the Agreement, and 3) terminate the Agreement if deemed in the best interest of the County, each in the County Manager's discretion.

PRIOR BOARD ACTIONS:

February 21, 2022, Regular Meeting, Agenda Item #22-042 - Approved initial three-year term

BACKGROUND:

The Human Services Agency's Division of Social Services operates the In- Home Aide Program which is intended to assist eligible Union County residents. In-Home Aide Services provide home management and personal care to older adults (age 60+) and adults with disabilities (age 18+) in order to help individuals maximize their independence and remain safely in their own homes as long as possible. The In-Home Aide Program contracts with external providers to deliver direct care for eligible Union County residents by performing organized household duties and personal care services during the day in the individual's home. This service helps prevent premature institutional care, adult abuse, neglect and/or exploitation, helps individuals to be independent and self-sufficient as long as possible, and delivers assistance with essential health and personal tasks for the recipient's continued safety and well-being. Union County Social Workers provide monitoring and compliance for its clients served by the In-Home Aide program.

The Human Services Agency's Division of Social Services has utilized the contractual services of Bayada Home Health Care, Inc. and Neighborhood Nurses Health Care Services Inc. for In Home Aide Services since 2022. Bayada Home Health Care Inc. and Neighborhood Nurses Health Care Services Inc. have been effective and efficient in meeting our service needs, and we are requesting to continue this service for an additional year.

FINANCIAL IMPACT:

The anticipated annual cost for this service is $162,717.00.00 and is budgeted accordingly for FY2026.

26-088 **Budget Amendment - Women, Infants, Children (WIC) Program**

INFORMATION CONTACT:

Stephanie Starr, Human Services Agency - Community Support and Outreach, Director, 704-296-4302

ACTION REQUESTED:

1) Recognize, receive, and appropriate $13,433 of additional Agreement Addendum funding for WIC Client Services to the Community Support and Outreach Division's FY2026 operating budget, and 2) approve Budget Amendment #16.

PRIOR BOARD ACTIONS:

September 3, 2025, Regular Meeting, Agenda Item 25-525 - Approved Budget Amendment.

BACKGROUND:

The Special Supplemental Nutrition Program for Women, Infants and Children (WIC) is part of the Human Services Agency's Community Support and Outreach Department. WIC serves to safeguard the health of low-to-moderate income pregnant, postpartum, and breastfeeding women, infants, and children up to age five (5) who are at nutritional risk. The WIC program provides nutritious foods to supplement diets, referrals to health care, and education on healthy eating from specially trained WIC nutritionists.

Union County signs an Agreement Addendum (AA) with the State of NC to provide WIC services. The AA assigns all WIC agencies an expected average monthly participation rate (base caseload) and allocates associated funding for services provided. Any WIC agency with an average monthly participation above 100% of the base caseload assignment can periodically receive funding increases, dependent on the availability of State and Federal funds. Union County surpassed the 100% base caseload assignment; therefore, WIC received $13,433 in additional funding.

This funding will enhance the County's ability to achieve WIC's Special Supplemental Nutrition Program objective to provide supplemental nutritious foods, nutrition education, and referrals to health care for

low-income persons during critical periods of growth and development.

FINANCIAL IMPACT:

Additional funding of $13,433 is awarded at 100% with no required County match.

26-072 **Lease Approval - 2630 Nelda Drive, Monroe, NC**

INFORMATION CONTACT:

Christopher J. Boyd, Facilities & Fleet Management, Director, 704-283-3868

ACTION REQUESTED:

Authorize the County Manager to 1) negotiate and execute an agreement substantially consistent with this agenda item, 2) exercise any renewal or extension term options set forth in the Agreement, and 3) terminate the Agreement if deemed in the best interest of the County, each in the County Manager's discretion.

PRIOR BOARD ACTIONS:

August 16, 2010, Regular Meeting, Agenda Item #16 - Original Lease approved

BACKGROUND:

Union County has leased the property at 2630 Nelda Drive since 2010. The current lease expires on February 28, 2026. This location has served as office space for Adult Probation since 2011. A new real estate firm, Scythe Monroe LLC, will be acquiring the property from Ty-Par Realty. The Facilities and Fleet Management Department has negotiated the terms of three-year contract extension with Scythe Monroe, LLC and recommends approval of the lease extension.

Upon approval of this lease, the County will enter into a lease agreement with the NC Department of Public Safety to fulfil the County's statutory requirements to provide office space for the Adult Probation program.

FINANCIAL IMPACT:

The first-year cost for this lease is $117,727.80. Since the agreement contains a three-year term with increases in costs annually, $408,809.79 is estimated to be spent over the three-year term. Funding is available in the FY2026 budget with future expenditures subject to annual BOCC budget appropriation.

26-073 **Lease Renewal with NC Department of Public Safety - 604 Lancaster Avenue, Monroe, NC**

INFORMATION CONTACT:

Christopher J. Boyd, Facilities & Fleet Management, Director, 704-283-3868

ACTION REQUESTED:

Authorize the County Manager to 1) negotiate and execute an agreement substantially consistent with this agenda item, 2) exercise any renewal or extension term options set forth in the Agreement, and 3) terminate the Agreement if deemed in the best interest of the County, each in the

County Manager's discretion.

PRIOR BOARD ACTIONS:

November 5, 2018, Regular Meeting, Agenda Item #24-557 - Lease Approved

BACKGROUND:

Union County has leased space at 604 Lancaster Avenue, Monroe, NC to the NC Department of Public Safety since 2018. The space is used by the State of North Carolina for juvenile justice offices. The NC Department of Public Safety has requested to continue using the space and we are requesting to extend the lease with the NC Department of Public Safety for an additional two years.

Union County leases the space at 604 Lancaster Avenue, Monroe, NC from Raymond G. Smith for the sole purpose of fulfilling the County's statutory requirements to provide office space to support the state's Juvenile Justice program. The lease with Raymond G. Smith was recently approved by the Board.

FINANCIAL IMPACT:

The anticipated annual compensation for the lease of space from the NC Department of Public Safety is $1.00.

26-076 **Lease Renewal with NC Department of Public Safety - 2630 Nelda Drive, Monroe, NC**

INFORMATION CONTACT:

Christopher J. Boyd, Facilities & Fleet Management, Director, 704-283-3868

ACTION REQUESTED:

Authorize the County Manager to 1) negotiate and execute an agreement substantially consistent with this agenda item, 2) exercise any renewal or extension term options set forth in the Agreement, and 3) terminate the Agreement if deemed in the best interest of the County, each in the County Manager's discretion.

PRIOR BOARD ACTIONS:

May 6, 2024, Regular Meeting, Agenda Item #24-275 - Lease Approved

BACKGROUND:

The Facilities & Fleet Management department has utilized the contractual services of NC Department of Public Safety for the lease of property at 2630 Nelda Drive, Monroe, NC. The space is used by the State of NC for probation offices since March 1, 2018. The NC Dept. of Public Safety has requested to continue using the space and we are requesting to extend the lease for an additional three years.

FINANCIAL IMPACT:

The anticipated annual compensation for the lease of space is $1.00.

26-086 **Resolution - Progress Building Stormwater Agreement**

INFORMATION CONTACT:

Christopher J. Boyd, Facilities & Fleet Management, Director,

704-283-3868

ACTION REQUESTED:

1) Adopt the Resolution for Grant of Easement to the City of Monroe and, 2) authorize the County Manager to approve and execute any and all documents as may be required to grant the Property Interest, including but not limited to the Stormwater Operation Maintenance and Escrow Agreement.

PRIOR BOARD ACTIONS:

None.

BACKGROUND:

As a condition of the renovation of the Progress Building parking lot, the City of Monroe requires Union County to enter into a Stormwater Operation, Maintenance, and Escrow Agreement to provide for the operation, long-term maintenance, inspection, repair, and replacement / reconstruction of the Stormwater Control Facility. This is a standard and typical agreement which grants the City of Monroe a permanent easement for right of access through the Property to the Stormwater Control Facility, as well as dedicating public right-of-way and grant of permanent public sidewalk easement as illustrated on the attached plat.

FINANCIAL IMPACT:

None.

26-087 **Contract - Architectural and Engineering Services for Transportation Department Office Expansion and Miscellaneous Upgrades**

INFORMATION CONTACT:

Linda Whitaker, Facilities and Fleet Management, Assistant Director of Design and Construction, 704-420-2626

ACTION REQUESTED:

Authorize the County Manager to 1) negotiate and execute an agreement substantially consistent with the agenda item, 2) exercise any renewal or extension term options set forth in the Agreement, and 3) terminate the Agreement if deemed in the best interest of the County, each in the County Manager's discretion.

PRIOR BOARD ACTIONS:

None.

BACKGROUND:

This request is to approve a contract with C Design, Inc. to provide Architectural and Engineering Services for the Transportation Department Office Expansion and Miscellaneous Upgrades at Union County Progress building. This request is only for Advance Planning/Conceptual design phase services. Future contract amendments for full design and construction administration services will be brought back to the Board for consideration and approval at the appropriate time(s).The project consists of an interior upfit to convert approximately 7,000 square feet of existing warehouse space into office space for the Transportation Department as well as an additional entry and new glazing to the building exterior and site improvements at the Union County Progress Building.

In this phase of work, the Architect will be responsible for building programming and scope validation, defining spatial requirements and providing block diagrams. The design team will also review building code requirements and site requirements to provide detailed cost analysis. In addition, the civil engineer will provide a topographical and utility survey and perform geotechnical exploration.

The Facilities and Fleet Management Department partnered with the Procurement Department to issue Request for Qualifications No. 2026-001, Architectural and Engineering Services for Design and Construction Administration of Transportation Department Office Expansion and Miscellaneous Upgrades Project. On August 26, 2025, eight (8) qualifications packages were received and reviewed by an evaluation team in accordance with applicable evaluation criteria for this project. The top two (2) firms were invited to shortlist interview/presentations. As a result, the team requests approval to enter into a contract with C Design, Inc. Staff recommend the Board approve the contract with C Design, Inc. in the amount of $79,000.00 to provide Advance Planning/Conceptual design services.

FINANCIAL IMPACT:

The total cost of this contract for Advance Planning/Conceptual design service is $79,000.00. Sufficient funds are available in the adopted Transportation 2026 budget to cover this expense.

26-081 **Capital Project Ordinance - South Piedmont Community College Projects**

INFORMATION CONTACT:

Jason May, Budget & Grants Management, Director, 704-283-3760

ACTION REQUESTED:

1) Approve South Piedmont Community College's request to transfer funds between projects and 2) adopt Capital Project Ordinance 288H.

PRIOR BOARD ACTIONS:

None.

BACKGROUND:

South Piedmont Community College requests approval to transfer the remaining $21,364.93 in project 40080161, Camera Project, to project 40080162, Access Controls.

The college intends to add exterior access control to the Main Building and the Braswell Building, both on the OCH campus, for a total cost of $85,081.42. Building A and the Fine Arts Building on the OCH campus and the Tyson Family Center for Technology already have exterior access control, and exterior access control is planned for the Aseptic Training Facility and the newly named L. Carlton Tyson Ascend704 Building. Adding exterior access control to the Main Building and Braswell Building will equip all of the college's Union County buildings with exterior

access control, greatly enhancing security at these locations.

To fund part of this project, approval is requested to transfer the remaining camera project funds to the access control project. The remainder of the project will be funded through existing Union County Capital Maintenance funds.

FINANCIAL IMPACT:

SPCC will be closing out Project 40080161, transferring funding in the amount of $21,364.93 to Project 40080162 Access Control.

26-063 **November 2025 NCVTS Motor Vehicle Tax Report**

INFORMATION CONTACT:

Vann Harrell, Tax Administration, Tax Administrator, 704-283-3748; Kristen Foxworth, Tax Administration, Deputy Tax Administrator, 704-283-3591

ACTION REQUESTED:

Approve the November 2025 NCVTS Motor Vehicle Tax Refund Report.

PRIOR BOARD ACTIONS:

None.

BACKGROUND:

The refunds included in this report represent adjustments made to tax bills that resulted in refunds of motor vehicle taxes paid under the Tax and Tag Together program operated jointly between the counties and the state.

FINANCIAL IMPACT:

$1,438.62

26-083 **December 2025 NCVTS Motor Vehicle Tax Report**

INFORMATION CONTACT:

Vann Harrell, Tax Administration, Tax Administrator, 704-283-3748; Kristen Foxworth, Tax Administration, Deputy Tax Administrator, 704-283-3591

ACTION REQUESTED:

Approve the December 2025 NCVTS Motor Vehicle Tax Refund Report.

PRIOR BOARD ACTIONS:

None.

BACKGROUND:

The refunds included in this report represent adjustments made to tax bills that resulted in refunds of motor vehicle taxes paid under the Tax and Tag Together program operated jointly between the counties and the state.

FINANCIAL IMPACT:

$1,039.13

26-090 **Delinquent Tax Lien Advertisement**

INFORMATION CONTACT:

Vann Harrell, Tax Administration, Tax Administrator, 704-283-3748; Kristen Foxworth, Tax Administration, Deputy Tax Administrator, 704-283-3591

ACTION REQUESTED:

Approve the request to advertise delinquent taxes as required by North Carolina General Statues.

PRIOR BOARD ACTIONS:

None.

BACKGROUND:

As required by the NCGS 105-369, tax collectors are to submit a report of the amount of unpaid taxes constituting liens on real property. Per the statute, this report is to be delivered to the Commissioners in the month of February. The balance shown on the report for 2025 is the outstanding amount as of January 15, 2026. During the month of February all accounts owing taxes included in this report will have received a second notice of taxes due. This notice also serves as the notification of the intent to advertise unpaid taxes remaining due at the end of February. Upon the approval of the initial report, any taxes remaining unpaid at the end of February will be advertised during the month of April in the paper of general circulation in Union County. A copy of the report is available for review in the Office of the Clerk to the Board of Commissioners located in the Union County Government Center at 500 North Main Street, Room 914, Monroe NC.

FINANCIAL IMPACT:

The only financial impact will be the cost associated with printing the delinquent listing in the local newspaper. This cost is prorated across all the outstanding accounts, and the fee is added to those accounts resulting in no associated costs to the County.

26-098 **Tax Bill Correction Report for December 2025**

INFORMATION CONTACT:

Michael Thompson, Tax Administration, Deputy Tax Administrator, 704-283-3624

ACTION REQUESTED:

Approve Tax Bill Correction Reports for December 2025.

PRIOR BOARD ACTIONS:

None.

BACKGROUND:

In accordance with North Carolina General Statutes 102-312 and 105-325, the Board of County Commissioners is authorized to make and approve certain changes to property tax records. Approval of such changes may result in either a release, refund, or discovery of ad valorem taxes. The attached report provides detailed information on all tax bills that were modified. Included in the report for each correction is the parcel number or property key, owner name, reason for the change, original value, original tax, corrected value, corrected tax, and refund, if

applicable.

FINANCIAL IMPACT:

December Refund amount = $19,398.35

26-101 **Resolution - Surplus Vehicle Sale**

INFORMATION CONTACT:

Corey Brooks, Procurement & Contract Management, Director, 704-283-3683

ACTION REQUESTED:

Adopt Resolution Authorizing Surplus Property Sale by Internet Auction which 1) declares the property itemized on Attachment A as “Surplus” to the needs of Union County, 2) authorizes sale at electronic auction of the surplus property described in Attachment A as per the terms and conditions as specified in the online auction service provider contract, and 3) authorizes the Procurement Director or their designee to execute any and all documents necessary to transfer title to said property on behalf of Union County.

BACKGROUND:

North Carolina General Statutes allow the disposition of personal property by local governments through a variety of means including private negotiations and sale; advertisement for sealed bids; negotiated offer, advertisement, and upset bid; public auction; or exchange. In 2001, the legislature amended the Statues to provide for disposition of property through electronic auction.

The sale will begin February 19, 2026, at 9:00 AM and end March 5, 2026, with incremental closings as indicated on Attachment A. A summary of the vehicle information is listed below. Additional vehicle information can be found on Attachment A.

UCSO

- (1) 2011 FORD CROWN VICTORIA
- (1) 2011 FORD FUSION
- (1) 2012 TOYOTA PRIUS
- (1) 2011 CHEVROLET TAHOE
- (2) 2013 CHEVROLET TAHOE
- (3) 2014 DODGE CHARGER
- (2) 2016 DODGE CHARGER

Transportation

- (1) 2018 DODGE CARAVAN

The vehicles are to be picked up at 610 Patton Avenue, Monroe, NC with

the following terms of sale:
1. Sale to the highest bidder with all sales final.
2. All items sold “as is” with no warranty, expressed or implied, which extends beyond the description of the item.
3. Purchasers must remove vehicles(s) within ten (10) business days from the time and date of issuance of the Buyer’s Certificate.
4. Payment must be made online through the online auction website. Payment in full is due not later than five (5) business days from the time and date of the Buyers Certificate. Payment will not be accepted onsite.

FINANCIAL IMPACT:
Estimated revenue is $52,000. The revenue will be returned to the fund from which the asset came.

26-089 **Minutes for Approval**

INFORMATION CONTACT:
Lynn G. West, Clerk to the Board of Commissioners, 704-283-3853
ACTION REQUESTED:
Approve minutes of the June 16, 2025, regular meeting.
PRIOR BOARD ACTIONS:
None
BACKGROUND:
Draft minutes have been emailed to the Commissioners for review and approval on the Consent Agenda
FINANCIAL IMPACT:
None

Information Only

26-061 **Tax Refunds, Releases and Prorations Approved by Finance Officer**

INFORMATION CONTACT:
Beverly Liles, Finance, Director, 704-283-3675
ACTION REQUESTED:
None - Information Only.
PRIOR BOARD ACTIONS:
None.
BACKGROUND:
On September 8, 2020, the Board of Commissioners adopted a Resolution Delegating Authority for Tax Releases and Refunds of less than $100 to Union County's Finance Officer. The resolution and NC GS 105-381(b) require such refunds to be reported to the Board regarding actions taken on requests for releases or refunds. All such actions shall be recorded in the Board's minutes. NC GS 105-330.6 authorizes the tax collector to direct an order for a tax refund of prorated taxes to the county finance officer related to surrendering of registered motor vehicle plates. The finance officer shall issue a refund to the vehicle owner. The

attached report is for November & December 2025 NCVTS releases and refunds less than $100 and prorations approved by the finance officer.

FINANCIAL IMPACT:

None.

26-062 **South Piedmont Regional Autopsy Center - January 2026 Quarterly Report**

INFORMATION CONTACT:

Stephanie Dudley, County Manager's Office, Business Manager, 704-292-2668

ACTION REQUESTED:

None - Information Only.

PRIOR BOARD ACTIONS:

None.

BACKGROUND:

This is the quarterly progress report on the operations of the South Piedmont Regional Autopsy Center (SPRAC).

FINANCIAL IMPACT:

None.

26-064 **Union EMS 2025 Audit and Financial Statements**

INFORMATION CONTACT:

Beverly Liles, Finance, Director, 704-283-3675

ACTION REQUESTED:

None - Information Only.

PRIOR BOARD ACTIONS:

None.

BACKGROUND:

Union EMS is required to provide the County with annual audited financial statements as outlined in the terms of the contract agreement with Atrium Health/Union EMS.

FINANCIAL IMPACT:

None.

26-068 **Contract Report October - December 2025**

INFORMATION CONTACT:

Corey Brooks, Procurement & Contract Management, Interim Director, 704-283-3683

ACTION REQUESTED:

None - Information Only.

PRIOR BOARD ACTIONS:

None.

BACKGROUND:

Per Section XVIII of the FY 2026 adopted Operating and Capital Budget Ordinance, the contract report lists executed contracts and purchase

orders that were entered into by the County Manager or Procurement designee from October through December 2025.

FINANCIAL IMPACT:

As noted on contracts and purchase orders.

26-070 **Human Resources Reports for December 2025**

INFORMATION CONTACT:

Julie Broome, Human Resources, Director, 704-283-3869

ACTION REQUESTED:

None - Information Only.

PRIOR BOARD ACTIONS:

None.

BACKGROUND:

These reports include all new hires, separations from service, and retirements for Union County Local Government for the month of December 2025.

FINANCIAL IMPACT:

None.

26-085 **Tax Collector's Departmental Report for December 2025**

INFORMATION CONTACT:

Kristen Foxworth, Tax Administration, Deputy Tax Administrator, 704-283-3591

ACTION REQUESTED:

None- Information Only.

PRIOR BOARD ACTIONS:

None.

BACKGROUND:

The report reflects the totals of all tax transactions within the Tax Collector's Office for the month of December 2025 as required by NCGS 105-350(7).

FINANCIAL IMPACT:

None.

26-091 **December 2025 Union County Public Schools - Monthly Report**

INFORMATION CONTACT:

Beverly Liles, Finance, Director, 704-283-3675

ACTION REQUESTED:

None - Information Only.

PRIOR BOARD ACTIONS:

None.

BACKGROUND:

This is the monthly report from UCPS as required by the Budget Ordinance.

FINANCIAL IMPACT:

None.

26-094 **Union EMS Quarterly Financial Statements**

INFORMATION CONTACT:
Beverly Liles, Finance, Director, 704-283-3675
ACTION REQUESTED:
None - Information Only.
PRIOR BOARD ACTIONS:
None.
BACKGROUND:
Union EMS provides unaudited quarterly reports and an annual audited financial report to the County as required by contract terms.
FINANCIAL IMPACT:
None.

26-104 **Communications Monthly Report - December 2025**

INFORMATION CONTACT:
Liz Cooper, Public Communications, Director, 704-283-3587
ACTION REQUESTED:
None - Information Only.
PRIOR BOARD ACTIONS:
None.
BACKGROUND:
This report provides valuable metrics and insights into communication platforms and our efforts to collaborate with all County departments to inform and engage residents, promote programs and services, and strengthen internal and external communications.
FINANCIAL IMPACT:
None.

Business

26-096 **Minor Subdivision Discussion**

INFORMATION CONTACT:
Lee Jenson, Planning, Director, 704-283-3564
ACTION REQUESTED:
Staff to provide update related to requested text amendments and possibly receive further direction from the Board.
PRIOR BOARD ACTIONS:
January 12, 2026, Regular Meeting, Agenda Item # 26-031 - Directed staff to draft text amendments related to the definition of major and minor subdivisions and plan related Public Hearing.
BACKGROUND:
On January 12, 2026, the Board directed staff to draft text amendments related to the number of lots that define major and minor subdivisions. Following the standard process, Union County's Land Use Board was

scheduled to hear and provide feedback on draft language during their Tuesday, January 27, 2026 meeting. However, due to impacts of inclement weather, the Land Use Board meeting was canceled. Therefore, the Public Hearing on this topic has been removed from the February 2, 2026 agenda of the Board of County Commissioners and is expected to be rescheduled.

FINANCIAL IMPACT:

None.

26-097 **Grant Application - United States Department of Transportation (USDOT) Better Utilizing Investments to Leverage Development (BUILD) Grant for Critical Intersection Program**

INFORMATION CONTACT:

Bjorn E. Hansen, Planning Department, Senior Planner- Long Range Planning, 704-283-3690

ACTION REQUESTED:

1) Authorize staff to work with Monroe, Mineral Springs, and NCDOT to submit grant application, 2) commit $653,500 in Critical Intersection Program funds to the grant application budget, and 3) authorize any required advance of unallocated funds Critical Intersection Program funds to allow the Finance Director to commit to any funding agreement

PRIOR BOARD ACTIONS:

None.

BACKGROUND:

On December 15, 2025, the US Department of Transportation released a notice of funding opportunity for transportation grants, focused on safety, quality of life, mobility and community connectivity, and economic competitiveness. Projects in qualified opportunity zones, areas of persistent poverty, historically disadvantaged communities, or rural areas are also encouraged. Staff identified several critical intersections for consideration in a grant application. Two intersections, NC 75 and Potter in Mineral Springs, and Franklin and Johnson in Monroe, are recommended for inclusion in a grant. Applications are due to the USDOT by February 24, 2026, and award announcements will be made no later than June 28, 2026.

Municipal Coordination: The City of Monroe is scheduled to endorse the grant application on February 10. The Town of Mineral Springs is scheduled to endorse the grant application on February 12.

Administration: The NCDOT has agreed to oversee the projects in exchange for an administration fee, which is charged for similar projects.

Scope: The proposed improvements are consistent with designs approved by the municipalities and County in 2021 (Mineral Springs) and 2025 (Monroe).

Cost: The cost of the two intersections is $15.5 million. The BUILD grant request is $13.4 million.

FINANCIAL IMPACT:

$653,500 in Critical Intersection Program funds, expected to be spent through 2035.

26-105 UC Food Innovation Center Project Update and GMP Contract Amendment Approval

INFORMATION CONTACT:

Patrick Niland, County Manager's Office, Deputy County Manager, 704-283-3630

ACTION REQUESTED:

1) Authorize the County Manager to i) negotiate and execute an agreement substantially consistent with the agenda item, ii) exercise any renewal or extension term options set forth in the Agreement, and iii) terminate the Agreement if deemed in the best interest of the County, each in the County Manager's discretion; 2) authorize the County Manager to execute an Intergovernmental Agreement with the Town of Wingate for administering Union County Food Innovation Center contracts; 3) adopt Capital Project Ordinances (CPOs) 348B, 284D, 235A, 344D, and Budget Amendment (BA) 15; and 4) adopt Resolution Providing Notice of Construction of the UC Food Innovation Center.

PRIOR BOARD ACTIONS:

1) April 3, 2023, Regular Meeting, Agenda Item #23-195 - Public Hearing Held
2) April 3, 2023, Regular Meeting, Agenda Item #23-198 - Adopted Budget Amendment BA20 and CPO#344
3) May 1, 2023, Regular Meeting, Agenda Item #23-261 - Approved Construction Manager at Risk Construction Delivery Method
4) January 16, 2024, Regular Meeting, Agenda Item #24-045 - Approved Design Contract with CPL, adopted Budget Amendment BA21 and CPO#344A, and accepted State Grant Funding
5) June 17, 2024, Regular Meeting, Agenda Item #24-416 - Approved Construction Manager at Risk Preconstruction Services Agreement
6) June 17, 2024, Regular Meeting, Item #24-427 - Approved Resilient Food Systems Infrastructure Program Grant application
7) June 17, 2024, Regular Meeting, Agenda Item #24-428 - Approved Golden Leaf Foundation Grant application
8) November 18, 2024, Regular Meeting, Agenda Item #24-769 - Approved NCDA Agriculture Development and Farmland Preservation Trust Fund Grant application
9) January 21, 2025, Regular Meeting, Agenda Item #25-021 - Approved design contract amendment with CPL
10) March 17, 2025, Regular Meeting, Agenda Item #25-128 - Approved grant application North Carolina Tobacco Trust Fund Commission
11) March 17, 2025, Regular Meeting, Agenda Item #25-129 - Approved executing documents related to Golden Leaf Foundation Grant award,

adopted CPOs 288F, 344B, and 369A, Budget Amendment BA27

BACKGROUND:

Deputy County Manager Patrick Niland will provide a project update summarizing the status of the project, partner commitments and requesting the approval of a Guaranteed Maximum Price contract amendment, GMPA#1.

The Union County Food Innovation Center is, as a concept, a Food Systems Strategic Initiative. In an effort to support Union County agricultural producers with a focus on creating a sustainable and all encompassing "Food System," the project is intended to accomplish the following:

Generate markets for crops and protein-based products harvested within Union County
Provide career opportunities in an area of the County that has fewer local prospects
Enable educational partnerships and internships with Wingate University, South Piedmont Community College and John & Wales University
Promote healthier eating by the residents of Union County
Support organizations, such as Meals on Wheels, The Food Hub, and others that assist the County's at-risk population

The Food Innovation Center’s primary asset is the Kitchen which will be a multi-purpose facility to serve a dual mission. First, to support the farm community with raw product storage, packaging and/or preparation for wholesale. Secondly, to enable the public and small businesses who need value-added processing, cooking and final packaging which directly serves the consumer market. The proposed facility would house kitchen spaces, as well as freezer, refrigeration, and dry storage space to support raw food preparation and general food processing.

One of our project partners, the Town of Wingate, has agreed to fund a portion of the work to include road construction and utility construction. Approval of an Intergovernmental Agreement with the Town of Wingate is included as part of this request. The total funding to be reimbursed by the Town of Wingate will equal $1,810,959.00 and have been included in CPO 344D.

Edifice, LLC has completed bidding for all trade packages for the project. The bids for each of the trade packages are being totaled together with CM Fee, general conditions, insurance and bonds, permit allowance, development fee and construction contingency to arrive at the total cost for the Construction Manager at Risk GMP contract.

The total cost of construction for Edifice, LLC is the sum of the costs of Preconstruction Services contract and the GMP amendment included in this request. Below is a summary of the construction costs associated

with the Construction Manager at Risk contracts:

Preconstruction Services	$ 87,515.00	(previously approved)
GMP	**$16,120,347.00**	**(current request)**
Total CM Construction Costs	$16,207,862.00	

Staff recommends approval of the GMP contract amendment, GMPA#1 with Edifice, LLC. in the amount of $16,120,347.00

FINANCIAL IMPACT:

The total cost of the Guaranteed Maximum Price Amendment, GMPA#1, included in this request is $16,120,347.00. Sufficient funds are available in Capital Account 40080187, EDC-BARN Project, upon approval of CPOs 348B, 284D, 235A, 344D, and BA15.

26-108 Appointments to Boards and Committees

INFORMATION CONTACT:

Lynn G. West, Clerk to the Board, 704-283-3853

ACTION REQUESTED:

Appointment of five (5) members to the Library Board of Trustees, as designated below, and four (4) members to the Home and Community Care Block Grant Advisory Committee (HCCBG).

PRIOR BOARD ACTIONS:

None.

BACKGROUND:

1) The following vacancies exist on the Library Board of Trustees:

a. Fairview Region Representative (One Appointment)
b. Monroe Region Representative (One Appointment)
c. Union West Region Representative (One Appointment)
d. Two At-Large Representatives

These vacancies have been advertised in accordance with the Board's Rules of Procedure. Applications have been received as follows:

a. Renee A. Hottle (currently serves as the Fairview Region Representative and is requesting reappointment)
b. Hayne White (currently serves as the Monroe Region Representative and is requesting reappointment)
c. Beverly Osborn (currently serves as the Union West Region Representative and is requesting reappointment)
d. Terry Settle (currently serves as an At-Large Representative and is requesting reappointment)
e. There is a second At-Large Representative vacancy, and it is our understanding that the member who currently serves in that position does not wish to reapply. In addition to the applications received for Positions a - d above, the following

applications have also been received:

a. Delwin Eugene Archer
b. Christopher Day
c. Sundararajan Santhanam

2) Home and Community Care Block Grant Advisory Committee (HCCBG) - There are vacancies for four (4) community representatives on the Home and Community Care Block Grant Advisory Committee. These vacancies have been advertised in accordance with the Board's Rules of Procedure.

The following applications have been received, all for reappointment to this committee:

a. Surluta Anthony
b. Patrick Chang
c. Aleta Galusha
d. Judith Kinlaw

FINANCIAL IMPACT:

None.

County Manager's Comments

Commissioners' Comments

Adjournment

Union County Government
Center
500 North Main Street
Monroe, North Carolina
www.unioncountync.gov

File #: 26-095 **Agenda Date:** 2/17/2026

TITLE:

Closed Session

INFORMATION CONTACT:

Lynn G. West, Clerk to the Board of Commissioners, 704-283-3853

ACTION REQUESTED:

Enter into Closed Session pursuant to NCGS 143-318.11.

PRIOR BOARD ACTIONS:

None.

BACKGROUND:

Enter into Closed Session for the following purpose(s):

1) pursuant to G.S. 143-318.11(a)(1), to prevent the disclosure of information that is privileged or confidential; and
2) pursuant to G.S. 143-318.11(a)(3), to consult with an attorney in order to preserve the attorney-client privilege; and
3) pursuant to G.S. 143-318.11(a)(4), to discuss matter relating to the location or expansion of industries or other businesses in the area served by the public body, including agreement on a tentative list of economic development incentives that may be offered by the public body in negotiations; and
4) pursuant to G.S.143-318.11(a)(5), to establish, or to instruct the public body's staff or negotiating agents concerning the position to be taken by or on behalf of the public body in negotiating the price and other material terms of a contract or proposed contract for the acquisition of real property by purchase, option, exchange, or lease.

FINANCIAL IMPACT:

None.

File #: 26-113 **Agenda Date:** 2/17/2026

TITLE:

Proclamation Honoring Charles E. Rose on his 100th Birthday

INFORMATION CONTACT:

Brian W. Matthews, County Manager, 704-283-3636

ACTION REQUESTED:

Adopt Proclamation Honoring Charles E. Rose, a World War II and Korean War Veteran on His 100th Birthday.

PRIOR BOARD ACTIONS:

None.

BACKGROUND:

Charles E. Rose, who is a World War II and Korean War Veteran, will celebrate his 100th birthday in February 2026. This proclamation honors Mr. Rose on his 100th birthday, his valiant military service in World War II and the Korean War, and his dedicated career as an educator.

FINANCIAL IMPACT:

None.

PROCLAMATION BY THE UNION COUNTY BOARD OF COMMISSIONERS HONORING CHARLES E. ROSE

WHEREAS, Charles E. Rose; was born on February 28, 1926, and will celebrate his 100th birthday on February 28, 2026; and

WHEREAS, the Union County Board of Commissioners seeks to honor Mr. Rose for his long and valued life of service; and

WHEREAS, Mr. Rose lived in his home state of Missouri for many years and moved to Union County approximately one year ago, where he now resides with daughter Elizabeth and son-in-law Mike Farley; and

WHEREAS, Mr. Rose served his country in the military for approximately 23 years, including active duty in World War II and the Korean War. During World War II, he participated in multiple amphibious assaults across the Pacific, Saipan, Guam, and Leyte facing enemy fire, kamikaze attacks, and the hazards of combat at just 17 years old. His courage, resilience, and selflessness exemplify the dedication of "The Greatest Generation"; and

WHEREAS, following his honorable military service, Mr. Rose attended college and earned his degree in special education, thereafter, serving as a public school teacher and mentor for approximately 20 years; and

WHEREAS, during those years, Mr. Rose married and helped raise four children, with his family now including four grandchildren and one great-granddaughter; and

WHEREAS, since moving to Union County, Mr. Rose has been warmly welcomed by the community and continues to serve as a cherished example of integrity, perseverance, and service to others; and

WHEREAS, the Union County Board of Commissioners joins with Mr. Rose's family honoring his birthday and celebrating his remarkable life as an outstanding citizen, veteran, educator, and family patriarch; and

WHEREAS, it is appropriate to honor the incredible life, legacy, and sacrifices of Charles E. Rose as he reaches this remarkable 100-year milestone.

NOW, THEREFORE, the Union County Board of Commissioners does hereby proclaim February 28, 2026, as Charles E. Rose Day in Union County, North Carolina, honoring his 100th Birthday, his valiant military service in World War II and the Korean War, and his dedicated career as an educator. The Union County Board of Commissioners encourages all Union County residents to recognize the invaluable contributions of this hero.

Adopted on this 17th day of February 2026.

ATTEST:

_____
Lynn G. West, Clerk to the
Union County Board of Commissioners

_____
Brian W. Helms, Chair

File #: 26-071 **Agenda Date:** 2/17/2026

TITLE:

Grant Application - North Carolina Governor's Highway Safety Program - Union County Sheriff's Office Toxicology Lab Expansion

INFORMATION CONTACT:

Dorothy Thomas, Sheriff's Office, Public Safety Finance Administrator, 704-283-3578

ACTION REQUESTED:

Authorize the County Manager to submit the associated grant application and make necessary assurances and certifications associated with the grant application as substantially consistent with this agenda item.

PRIOR BOARD ACTIONS:

None.

BACKGROUND:

The Union County Sheriff's Office is eligible to receive a grant from the North Carolina Governor's Highway Safety Program. Union County Sheriff's Office will receive funding for two (2) positions for the Union County Sheriff's Office Crime Lab (Crime Lab). There is no match for the grant.

With the Crime Lab's expansion of toxicology services to law enforcement agencies in surrounding counties, there will be an increase for blood alcohol and blood drug kits in connection with Driving While Impaired (DWI) detection. This expansion will allow law enforcement agencies in neighboring jurisdictions to send blood alcohol and blood drug kits to the Crime Lab for testing. The Governor's Highway Safety Program's grant would provide funding for the addition of one (1) Lead Forensic Chemist, UC Pay Grade O, and one (1) Forensic Chemist I, Pay Grade M. The additional FTEs will create opportunities to not only increase the current caseloads but, also, decrease processing times associated with the processing of these kits. By alleviating any existing blood toxicology backlogs and reducing the amount of time between submission and processing, the judicial system will be in a position to move the related cases thro ugh the court process in a timely manner, eliminating speedy trial issues and the dismissals that can result from the types of delays that are experienced when relying on the NC State Crime Lab. The opportunity for an expedited process will lead to anticipated increases in conviction rates, as well as reducing the number of impaired drivers who accumulate multiple offenses while awaiting trial on the initial case. The goal for the Crime Lab, and the Union County Sheriff's Office is to hold drivers accountable for driving while impaired and reduce the possibility of recidivism and alcohol related fatalities and injuries. Union County will benefit from the expansion of these services to surrounding areas by limiting the chances that a dangerous driver will cross into our jurisdiction and creating safe roads often traveled by Union County's residents.
The GHSP grant is a one-year grant and would cover 100% of costs associated with the addition of

the positions, to include all activities that are directly related to the furtherance of highway safety. As such, these two (2) positions will be fully dedicated to blood toxicology processing associated with DWI detection. There is, however, an opportunity for two (2) one-year continuation grants. Year two could provide approximately 85% of funding associated with the positions, while year three would see a slight reduction to approximately 70% funding.

Requested Personnel:

(1) Forensic Chemist I (PG M) - approximate salary: $94,154.29 + benefits
(1) Lead Forensic Chemist (PG O) - approximate salary: $107,293.52 + benefits

FINANCIAL IMPACT:

None. This is a reimbursement grant. Expenditures will be paid in arrears on a quarterly basis.

The cost associated with the initial grant period is approximately $288,900 with 100% reimbursement by the Governor’s Highway Safety Program. This includes salary and benefits calculated at FY2026 rates, as well as minimal operational costs (equipment and training) in the amount of $15,000 per position for a total of $30,000. There are no vehicles associated with the request.

North Carolina Governor's Highway Safety Program

SECTION A – GENERAL INFORMATION

1. Project Title: * Union County Sheriff's Office Toxicology Lab Expansion	Fiscal Year: 2027
2. Agency: 1000001022 - UNION COUNTY	3. Contact Person for Agency: David Williams
4. Agency Address: SHERIFF 3370 PRESSON RD MONROE, NC 28112-9140	5. Telephone Number: * 704-245-1896 6. Cell Phone:
7. Physical Location of Agency * 3370 Presson Rd. Monroe, NC 28112-9140	8. Email of Contact Person * David.Williams2@unioncountync.gov
9. Federal Tax ID Number / Type of Agency Federal Tax ID Number: * 56-6000345 Unique Entity Identifier: LHMKBD4AGRJ5 County: * UNION Type of Agency ○ State ○ Non-Profit ◉ County ○ Higher Education ○ Municipality ○ Hospital	10. Project Year * ◉ New ○ Continuation Year: ◉ 1 ○ 2 ○ 3 ○ 4+ Application Number: 1000028039 11. Allocation of Funding * Federal % 100.00 Local % 0.00

12. Budget	Total Project Amount	Source of Funds: Federal Amount	Source of Funds: State/Local Amount
Personnel Costs			
Contractual Services			
Other Direct Costs			
Indirect Costs			
Total Project Costs	**$0.00**		

13. Specify How Non-Federal Share Will Be Provided: *

Project Number:	CFDA#: 20.
Additional Project Number:	Work Type:
Additional Project Number1:	Additional Work Type:
Additional Project Number2:	Additional Work Type1:
	Additional Work Type2:

SECTION B – DESCRIPTION OF PROJECT

Statement of Problem (*Provide detailed information of the highway safety problems in your area to be addressed through this project. Include countywide crash data for the last three years and any other relevant information to validate the statements. For more detailed information see "How to write an effective traffic safety project" located at:*

https://connect.ncdot.gov/municipalities/Law-Enforcement/Pages/Law-Enforcement-Reporting.aspx)

The Union County Sheriff's Office provides law enforcement services to all Union County residents. There are four (4) municipal Police Departments within the County. They include Monroe Police Department, Stallings Police Department, Waxhaw Police

Department and Marshville Police Department. The Union County Sheriff's Office provides contracted law enforcement services to the following: Town of Indian Trail (35 contract Deputies) This includes 7 Traffic Enforcement Deputies. Town of Weddington (5 contract Deputies), Town of Wingate (4 contract Deputies) Village of Marvin (2 contract Deputies), Village of Weddington (2 contract Deputies) and Village of Wesley Chapel (1 contract Deputy). There is also a Lieutenant who is in charge and over the contract Deputies for these Towns/Villages.

Union County continues to be one of the fastest growing counties in North Carolina. The 2025 population was estimated at just over 269,000 people, which is up from 2022 at 248,000. Union County is rapidly developing and this includes housing, shopping centers, and businesses within the County. The majority of the growth had been in the western side of the County in and around the Towns of Indian Trail and Stallings. But with the addition of the Monroe Expressway in 2018, most residents can take the Expressway and be in Uptown Charlotte between 30 and 45 minutes. The Monroe Expressway has in turn created a housing and business growth in the eastern side of the County.

The Union County Sheriff's Office DWI Task Force (S.A.F.E Unit) that was first created with a GHSP grant in 2016 and is still in operation. The original grant was for 4 Deputies and a Supervisor. Today the S.A.F.E. unit has 5 Deputies and a Supervisor assigned to the DWI Task Force. The Task Force has over 900 DWI charges over the past 3 years (2023-2025). Union County is ranked 20th in overall fatalities in the State, 17th in alcohol related fatalities, 14th in unrestrained fatalities and 14th in alcohol fatal crashes.

The GHSP funded a Gas Chromatography with Mass Spectrometer and a Gas Chromatography with Flame Detection for the newly constructed Union County Crime Lab in 2023. In the Year that ended in 2024, the Union County Crime Lab was able to analyze 256 Blood Alcohol kits and in 2025 they were able to analyze 248 Blood alcohol kits. The average turnaround time was 11.7 days. The tests were completed for the following agencies: Union County Sheriff's Office, Monroe Police Department, Stallings Police Department and Waxhaw Police Department. The Crime Lab was able to begin the Blood Drug Analysis in 2025. They were able to analyze 258 BDC kits. The average turnaround time for these was 27.3 days. The reason it took this long is because they had 2 months of work stoppage for method validation. The actual times would have been much less without the work stoppage.

The Union County Sheriff's Office will begin in 2026 to expand the Lab availability to surrounding Counties and Law Enforcement agencies. With this expansion, they anticipate a very heavy workload.

Proposed Solution *(Begin with a one-sentence summary of your project. Then describe in detail how your proposed project will address the problem identified in the "Statement of Problem" section):*

With the Toxicology Lab expansion to the surrounding Counties and Law enforcement agencies, we are anticipating an increase for Blood Alcohol and Drug Blood Drug kits for DWI Detection. We anticipate additional law enforcement agencies will be sending their blood alcohol and blood drug kits to our Lab for testing. The Union County Sheriff's Office will use the grant funding to hire two (2) additional Chemists. The 2 additional Chemists will help to decrease the turnaround times for these Blood tests. This will alleviate the DWI case backloads and will decrease the time it takes to bring these cases to court, with anticipated conviction rates. The goal for our agency is to hold drivers accountable for driving while impaired and reduce the possibility of recidivism and alcohol related fatalities and injuries.

The duties for these Chemists are as follows:

Budget Justification *(Provide a detailed explanation of the costs associated with proposed project):*

Travel Justification *(Provide justification for all travel expenses):*

To be completed by all law enforcement agencies:	
Provide the agency's number of sworn officers	264
Does the agency currently have a dedicated traffic or DWI unit?	Yes ◉ No ○
If a dedicated traffic or DWI unit exists, how many officers are assigned to the unit?	13

For applicants requesting enforcement grants, please provide the following county fatality rankings:
Information can be located at:

https://connect.ncdot.gov/municipalities/Law-Enforcement/Pages/Law-Enforcement-Reporting.aspx)

Overall Fatality Ranking:	20

Alcohol Fatality Ranking:	17
Unrestrained Fatality Ranking:	14
Speed Related Fatalities:	25
Other Applicable Rankings: *(Specify)*	Alcohol fatal crashes-#14

As part of this project all law enforcement agencies must enter traffic enforcement citations data of their agency for the past three years.

Year 2023	Occupant Protection Citations	333	DWI Citations	321	Speed Citations	3,177
Year 2024	Occupant Protection Citations	248	DWI Citations	532	Speed Citations	1,985
Year 2025	Occupant Protection Citations	183	DWI Citations	536	Speed Citations	2,015

Goals and Objectives *(Provide at least one SMART (Specific, Measurable, Attainable, Realistic and Timely) goals and objectives. For more detailed information see "How to write an effective traffic safety project" located at: https://connect.ncdot.gov/municipalities/Law-Enforcement/Pages/Law-Enforcement-Reporting.aspx)*

Goal #1:	To reduce the alcohol-related fatalities in Union County by 35% from the 2020-2024 5 year average of 6.4 to 4 fatalities by September 30, 2026.
Objectives:	To Hire Two Additional Chemists for Blood Alcohol and Blood Drug testing for DWI charges. We will do this by decreasing the turnaround times from 11.7 days for the Blood Alcohol tests to under 10 days, and for the Blood Drug tests from the current 27.3 days to under 10 days. We will expand the Blood Lab availability to the surrounding Counties and the Law Enforcement agencies. This will serve to hold drivers accountable for driving while impaired and reduce the possibility of recidivism and alcohol related fatalities and injuries.
Goal #2:	
Objectives:	
Goal #3:	
Objectives:	

Below are the 5-year goals of the NC Governor's Highway Safety Program (GHSP). To be eligible for funding, your traffic safety project should match one or more of the GHSP goals. Check all that apply.

- ☐ Reduce NC's traffic fatalities by 6% from the 2024 total of 1,748 to 1,643 by December 31, 2029.
- ☒ Reduce NC's alcohol-related fatalities by 6% from the 2020-2024 five-year average of 428.2 to 402 by December 31, 2029.
- ☐ Reduce NC's unrestrained fatalities by 6% from the 2020-2024 five-year average of 510.8 to 480 by December 31, 2029.
- ☐ Reduce NC's speed-related fatalities by 6% from the 2020-2024 five-year average of 409 to 384 by December 31, 2029.
- ☐ Reduce NC's young driver-related fatalities by 6% from the 2024 total of 191 to 179 by December 31, 2029.
- ☐ Reduce NC's motorcycle fatalities by 6% from the 2020-2024 five-year average of 199.2 to 187 by December 31, 2029.
- ☐ Increase NC's seat belt usage rate from the 2025 usage rate of 92.17% to 93.17% by December 31, 2029.

SECTION C – BUDGET DETAIL

SECTION D – SCHEDULE OF TASKS BY QUARTERS

List the schedule of tasks by quarters, referring specifically to the objectives in Section B. Tasks should be a bulleted list of activities to be performed in each quarter.

Conditions for Enforcement Projects Only

☒ *By checking this box, the above agency agrees to the terms below as additional activities to be performed as part of this project.*

- A minimum of one (1) nighttime and one (1) daytime seat belt initiative per month;
- A minimum of one (1) impaired driving checkpoint per month;
- A minimum of 50% of seat belt initiatives must be conducted at night between the hours of 7:00 p.m. and 7:00 a.m.;
- Participation in all "Click It or Ticket" and “Booze It & Lose It” campaigns;
- Participation in any event or campaign as required by the GHSP;
- Attempt to utilize one of the Forensic Tests for Alcohol Branch's Mobile Breath Alcohol Testing (BATMobiles) units during at least one of the impaired driving checkpoints.

First Quarter (October, November, December)

Begin the selection process for hiring the 2 new Chemists. Notify the surrounding Counties and law enforcement agencies about the Lab expansion to their areas.

Second Quarter (January, February, March)

Hire the new Chemist and have them trained to begin testing for Blood Alcohol and Blood Drug DWI tests. Begin the Blood Alcohol and Blood Drug kits for the surrounding Counties and law enforcement agencies.

Third Quarter (April, May, June)

Continue the Lab expansion to the surrounding Counties and Law enforcement agencies. Continue the testing for Blood Alcohol and Blood Drug kits for DWI's.

Fourth Quarter (July, August, September)

Continue the Lab expansion to the surrounding Counties and law enforcement agencies. Continue the testing for Blood Alcohol and Blood Drug kits for DWI's. Decrease the turnaround times for these tests.

AGENCY AUTHORIZING SIGNATURE

☐ I have read and accept terms and conditions of the grant funding and attached the Grant Agreement. The information supplied in this application is true to the best of my knowledge

Name: _____ PIN: _____ Date: _____

Note:

1. Submitting grant application is not a guarantee of grant being approved.
2. Once form has been submitted, it cannot be changed unless it has a status of "Return".

FOR GHSP USE ONLY:

Recommendation:

Date:

Union County Government
Center
500 North Main Street
Monroe, North Carolina
www.unioncountync.gov

File #: 26-077 **Agenda Date:** 2/17/2026

TITLE:

Contract - 880 Zone Water Transmission Main Design and Bid Phase Services

INFORMATION CONTACT:

John Shutak, Union County Water, Engineering Director, 704-283-3651

ACTION REQUESTED:

Authorize the County Manager to 1) negotiate and execute an agreement with Hazen and Sawyer, P.C. substantially consistent with this agenda item, 2) exercise any renewal or extension term options set forth in the Agreement, and 3) terminate the Agreement if deemed in the best interest of the County, each in the County Manager's discretion.

PRIOR BOARD ACTIONS:

None

BACKGROUND:

The Union County Water Capital Improvement Program (CIP) includes an allocation for the design and construction of critical water supply and water transmission projects as outlined in the 2025 Water and Wastewater Master Plan. The 880 Zone Water Transmission Main project includes the design and construction of approximately 9,000 linear feet of 16-inch diameter water main along New Town Road between S Providence Road and Legacy Oak Drive to provide adequate fire flow and improve pressure in the 880 Pressure Zone.

Hazen and Sawyer has been selected to provide engineering services for Task Order 8684-02: 880 Zone Water Transmission Main Design and Bid Phase Services. Hazen and Sawyer was chosen from a list of vendors previously selected from RFQ 2024-021 - Engineering Services for Water and Wastewater System Improvements to provide these services for Union County Projects.

FINANCIAL IMPACT:

The total cost of the Task Order 8684-02 with Hazen and Sawyer is $616,360.00. Sufficient funds are available within the adopted capital account 60184133 - 880 Transmission Zone.

APPENDIX

Exhibit A – Scope of Services

TASK ORDER NUMBER: 8684-02

RFQ NUMBER: 2024-021

PROJECT NAME: 880 Zone Water Transmission Main
Design and Bid Phase Services

This Task Order pertains to a Multiple Project Agreement by and between UNION COUNTY, ("OWNER"), and Hazen and Sawyer* ("ENGINEER"), dated January 1, 2024, ("the Agreement"). ENGINEER shall perform services for the project described below as provided herein and in the Agreement. This Task Order shall not be binding until it has been properly signed by both parties. Upon execution, this Task Order shall supplement the Agreement as it pertains to the project described below.

*, P.C.

Int _____

PART 1.0 PROJECT DESCRIPTION:

The ENGINEER will provide design and bid phase services for OWNER's 880 Zone Water Transmission Main. The transmission main will be approximately 8,950 feet in length and 16-inch diameter. The route of the transmission main will begin at a connection near the intersection of New Town Rd. (SR1315) and S. Providence Rd. (NC16) and continue west past the intersection with Crane Rd to tie into an existing 12-inch water main east of Legacy Oak Drive along the south side of New Town Road for its entirety.

PART 2.0 SCOPE OF SERVICES TO BE PERFORMED BY ENGINEER ON THE PROJECT:

Basic services to be provided by the ENGINEER include the following tasks as delineated below and expanded in greater detail in the subsequent paragraphs and in the Agreement. The ENGINEER shall perform the Services with the care and skill ordinarily exercised by members of the same profession currently practicing in the same locality on projects of similar size and complexity at the time the services are performed.

- Task No. 1: Detailed Design
- Task No. 2: Permitting and Regulatory Approval
- Task No. 3: Easement Acquisition Assistance
- Task No. 4: Bid Phase Services
- Task No. 5: Specialty Subconsultant Services

TASK NO. 1 – DETAILED DESIGN

Subtask 1.1 Develop Detailed Drawings – Prepare detailed drawings suitable for regulatory review and approval, and for competitive bidding by a NC licensed contractor (the scope is based on one (1) construction contract). It is estimated that 26 detailed drawings will be prepared as summarized in the table below:

Estimated No. of Detailed Drawings

Series Description	No. of Drawings
Cover and Sheet Index	2
Legend, General E&SC Notes/Schedules	4
Civil - Plan and Profile	9
Civil – Details	3
E&SC Crossing Details	6
Traffic Control Plans	2
TOTAL	26

Plan and profile drawings will be prepared at a scale of 1-inch = 40-feet horizontal and 1-inch = 4-feet vertical. The drawings will show the alignment of the water transmission main; new valves and structures; road and stream crossings; existing utilities; existing and proposed easements; construction entrances; erosion and sediment control features (including stream buffers); and private parcel and roadway right-of-way boundaries.

Subtask 1.2 Develop Technical Specifications –Technical specifications developed for the 853 zone project will be unedited and used for this project. Where possible, the ENGINEER will identify* ~~two~~ or more manufacturers capable of providing suitable items and/or materials.** Specifications to include sections from the following Divisions:

- Division 1 – General Requirements
- Division 3 – Concrete
- Division 9 – Finishes
- Division 31 – Earthwork
- Division 32 – Exterior Improvements
- Division 33 - Utilities
- Division 40 – Interconnections (pipes and valves)
- Division 50 – Trenchless Methods (if applicable)

Int _____

*three

** (and where it is impossible to specify performance and design characteristics for such items and/or materials and impossible to cite three or more manufacturers due to the fact that there are not that many of similar or equivalent design in competition, then as many as are available shall be cited).

Subtask 1.3 Develop Front-End Bidding Documents and General Requirements – Prepare bidding and general requirements utilizing OWNER's most recent front-end documents and the ENGINEER's General Requirements.

OWNER front-end bidding documents to include*: Int _____

- C-111 Advertisement For Bids
- C-200 Instructions to Bidders
- C-410 Bid Form
- C-430 Bid Bond
- C-510 Notice of Award
- C-520 Agreement
- C-550 Notice to Proceed
- C-610 Performance Bond
- C-615 Payment Bond
- C-620 Contractor's Application for Payment
- C-625 Certificate of Substantial Completion
- C-630 Contractor's Affidavit/Release and Waiver of Claim
- C-700 General Conditions
- C-800 Supplementary Conditions
- C-940 Work Change Directive
- C-941 Change Order
- C-942 Field Order

*, without limitation

ENGINEER General Requirements to include*: Int _____

- Summary of Work
- Measurement and Payment
- Substitution Procedures
- Reference Standards
- Project Meetings
- Submittal Procedures
- Construction Schedules
- Quality Control
- Temporary Barriers and Enclosures
- Site Access and Storage
- Traffic Control
- Temporary Controls

- Field Office, Equipment and Services
- Project Closeout

Subtask 1.4 Review Meetings – Conduct project kick-off meeting and project review meetings (in person or virtual) at 50% and 90% completion milestones for OWNER input and review. Minutes from meetings will be recorded and distributed to participants to document key design decisions and impact to cost of construction.

Subtask 1.5 Quality Assurance/Quality Control – Conduct a internal technical / constructability reviews at 50%, 90%, and 100% milestones in accordance with ENGINEER's Quality Assurance Policy Manual. Review of the design will include:

- Design calculations
- Constructability
- Design drawings and specifications
- General Requirements bidding documents

Subtask 1.6 Project Management – The ENGINEER will be responsible for design project management, including review of projects costs, invoicing, scheduling of quality assurance reviews, and managing the services provided by subconsultants.

Subtask 1.7 Opinion of Probable Construction Cost – The ENGINEER will prepare opinion(s) of probable construction cost at each design milestone (Class 3 at 50% design and Class 2 each at 90% and 100% design) and submit on or around the same date(s) as the milestone design submittals.

TASK NO. 2 – PERMITTING AND REGULATORY APPROVAL

Subtask 2.1 Regulatory Coordination – Identify, prepare, and submit all required permit packages to the applicable regulatory agencies for review and approval. Where necessary, ENGINEER will discuss the proposed project with the applicable regulatory agencies to define the permit requirements and to identify the major permitting issues that must be resolved. A permitting strategy will be developed to address the major issues identified and to facilitate the permit acquisition process. Applications for the required permits and approvals will be prepared for submittal to the respective agencies. It is anticipated that the following permits will be required:

- NC DEQ PWS Authorization-to-Construct
- NC DEQ Erosion and Sedimentation Control Plan
- Union County Flood Permit
- NCDOT Encroachment Agreement
- USACE 404 / NCDEQ 401 Water Quality Certification

Environmental Assessment: ENGINEER will conduct a desktop assessment of the project area using publicly available maps and databases to determine the potential presence of streams, wetlands, open waters, protected species, and historical resources in the project area. Resources to be consulted include, but are not limited to, the United States Geologic Survey (USGS) National Map, the United States Fish and Wildlife Service (USFWS) National Wetland Inventory Wetlands Mapper, the USFWS Information for Planning and Consultation database, the Natural Resources Conservation Service (NCRS) Web Soil Survey, the North Carolina Natural Heritage Program (NCNHP) element occurrence shapefiles, and the North Carolina Historic Preservation Office (NCHPO) web mapping application.

Following the desktop assessment, ENGINEER will visit the site and delineate all jurisdictional aquatic resources located within the easement, adjacent to the water line work area, in accordance with Identification Methods for the Origins of Intermittent and Perennial Streams (Version 3.1) and the Regional Supplement to the Corps of ENGINEER's Wetland Delineation Manual: Eastern Mountains & Piedmont Region (Version 2.0), dated April 2012. Geomorphology, hydrology, and biology will be assessed in all landscape features identified as potential streams. Soils, dominant plant species, and hydrologic conditions will be assessed in all areas identified as potential wetlands. Stream Identification Forms will be completed at each stream crossing, except for areas which are clearly perennial or non-jurisdictional. Wetland Determination Data Sheets will be completed at each location where hydric soils, hydrophytic vegetation, and wetland hydrology are observed. Identified stream break points (i.e., ephemeral, intermittent, perennial) and wetland boundaries will be demarcated in the field for survey.

During field assessments, surveys for protected species and suitable habitats will be completed. Surveys will include demarcation of observed protected species location and suitable habitats, including assessments of population size and condition. After completion of the field work, findings and photographs of the field investigation will be documented

Subtask 2.2 Wetlands Delineation - Review existing wetlands mapping and conduct up to 3 field visits for the purpose of identifying and flagging boundaries of wetlands and delineated steams within the pipeline corridor.

Permit fees (exclusive of wetlands compensatory costs, if applicable) for regulatory permits and encroachment agreements identified above will be paid by the ENGINEER and reimbursed by the OWNER at cost.

Subtask 2.3 Traffic Management Plans – Includes preparing up to two (2) Traffic Management Plan drawings using standard NCDOT details for lane closures (TMPs) and NCDOT 16.1 Encroachment submittal for approval by NCDOT. Includes up to two (2) meetings with NCDOT. NCDOT standard notes and lane closure details will be used. Does not include off site detours for road closures. Includes coordination with NCDOT for existing widening plans at tie-in location at NC16.

TASK NO. 3 – EASEMENT ACQUISITION ASSISTANCE

ENGINEER will assist OWNER during easement acquisition in accordance with OWNER's property acquisition policy.

Subtask 3.1 Prepare Easement Exhibits – Prepare easement exhibits for obtaining temporary and permanent construction easements along the proposed corridor where parcels are impacted. Based upon review of OWNER GIS data provided during preparation of this scope of services, it is estimated that this project will parallel as many as 23 private parcels depending upon alignment. The water line is planned to occur with the public NCDOT right-of-way for as much of the length as possible to limit the number of easements. Where existing site restrictions and buried/overhead utilities prevent the pipeline from being installed in the NCDOT right-of-way, private easements (up to 23) will be obtained in accordance with the latest Union County standards including easement plats, exhibits, written notices, meeting with property owner, and appraisals. If condemnation is required, all information will be turned over to the County attorney with a recommendation. Easement plats will be prepared by subconsultant as detailed under Task No. 5. The ENGINEER's easement acquisition work will include appraisals, mailed notices, and meetings with the property owner including referral to the county attorney with recommendation if settlement cannot be reached.

Subtask 3.2 Public Notification Meetings – Assist OWNER with one (1) public notification meetings. ENGINEER will answer technical questions and prepare exhibits for the meetings. ENGINEER will prepare minutes/summary of each public the meeting and submit to OWNER.

TASK NO. 4 – BID PHASE SERVICES

Assist the OWNER in the advertising, bidding, and awarding of the proposed project. One bid period and (1) construction contract is included in the scope. Specific bidding and award related services are delineated in the following subtasks.

Subtask 4.1 Issue Bid Documents – Deliver one printed copy and one PDF copy of the Contract Documents to the OWNER and issue additional copies of the documents to prospective bidders, subcontractors, major and others authorized by the OWNER. The ENGINEER shall be permitted to recover the reproduction cost of Contract Documents through nonrefundable plan deposits to interested plan-holders.

Subtask 4.2 Bid Documents Interpretation – During the bid period, the ENGINEER will be available to answer questions concerning the requirements of the Contract Documents. If required, the ENGINEER will develop and distribute to plan holders up to three (3) addenda as may be deemed necessary to clarify or modify the requirements of the Contract Documents.

Subtask 4.3 Bid Opening – Attend the bid opening and prepare a tabulation of bids received. The ENGINEER will analyze bids received, prepare bid tabulation and recommendation for award.

Subtask 4.4 Official Notices – Upon OWNER approval of contract award, issue "Notice of Award" to the successful bidder and prepare construction contracts for execution by the OWNER and the successful bidder. Issue "Notice to Proceed" (NTP) upon execution of the Contract Documents.

Subtask 4.5 Conform Bid Documents – Upon NTP, the ENGINEER will conform the Drawings and Technical Specifications with information that was issued by addenda during the bid period. Conformed documents (a total of five (5) printed copies and one PDF copy) will then be issued to the OWNER and the Contractor.

TASK NO. 5: SPECIALTY SUBCONSULTANT SERVICES

Subtask 5.1 Specialty Subconsultants – Provide through subcontract(s), the services of subconsultants for the services delineated below:

A. Aerial Survey and Topographic Mapping (Avioimage Mapping Services through Lawrence & Associates) - Provide topographic mapping of the project corridor (approximately 9,000 LF x 100 LF) at a 1-inch = 40-feet scale with 1-foot contours. Accuracy shall be within National Map Accuracy standards published by the USGS with 95% of all visible planimetric features within 1/40 of an inch of their correct coordinate positions, and 95% of all contours on clear unobscured ground correct to within ½ of the contour interval. Aerial survey will be subcontracted through the ground surveyor.

B. Ground Surveying and Easement Plats (Lawrence & Associates) – Establish horizontal and vertical control for the aerial survey and collect additional field data to supplement the topographical mapping as follows:
    - Provide topographic surveys of obscured areas not captured by the aerial survey.
    - Field locate property line data to establish property lines for easement and right of way determination.
    - Provide location of top of bank for stream crossings, wetlands boundaries, storm inlets, box culverts, and manholes. Invert and rim elevations will be obtained.
    - Provide horizontal locations of subsurface utilities identified and field marked by the utility locating firm (Sweetwater Utility Exploration). It is anticipated that existing gas, water, and communication lines are within the transmission main corridor.
    - Provide horizontal and vertical locations of vacuum excavations (up to 20).
    - Provide up to twenty three (23) easement plats.

C. Subsurface Utility Locates (Sweetwater Utility Exploration) - Provide SUE Level B demarcation of utility lines (water, gas, communication) within the western and eastern portions of the water main corridor (up to 1,600LF total). SUE Level B will be obtained for the remainder of the corridor via 811 tickets.

This work includes project setup, record research, field sketches, traffic control, and coordination with the other subconsultants and vacuum excavations (up to 20 vacuum excavations will be performed).

D. Geotechnical Investigation (Catawba Engineering) - Obtain soil boring data at along the transmission main corridor consisting of 4 SPT borings and 19 CPT soundings. The primary purpose of the borings is to determine the presence/absence of rock; and to provide boring logs including written report on geotechnical aspects of the proposed construction on relative to excavation and earthwork. Includes utility markout and traffic control for SPT boring rig. The majority of the borings will be located at roadway and stream crossings which will be drilled to a minimum 20-foot depth or refusal, whichever is encountered first. No rock cores, testing or analysis are included in this scope of work.

E. Real Estate Acquisition Services (TELICS) – Property acquisition will be per the Union County*Policy and Procedures and include for each of twenty three (23) parcels up to two (2) mailed notices, public meeting, appraisals, meeting with property owners, and, in the event that the property owner does not settle, delivery to the county attorney written recommendation, detailed negotiation diary and other information regarding the attempted settlement.

*Property Acquisition

Int _____

EXPENSES

Direct expenses will be reimbursed at cost and include permit application fees, mileage at current federal rate, reproduction, deed research, postage, and miscellaneous expenses.**Expenses are itemized in Attachment No. 1.***

Int _____

** in accordance with Section 6.1.5 of the Agreement
*** which is attached and incorporated herein by reference

PART 3.0 ADDITIONAL SERVICES, NOT PART OF BASIC SERVICES:

Services that would be in addition to the Basic Scope of Services described above include:

- Tree survey.
- Title search.
- Ground survey of north side of New Town Road.
- Easement condemnation assistance beyond ~~exhibits and public meetings~~.****
- Construction Phase Services or Construction testing/Staking.
- Formal, field-based Phase 1 Cultural Resource Survey.
- Formal Section 7 endangered species consultation.
- LOMAR/CLOMAR applications for floodplain development.
- Attending Pre-Bid meeting (not anticipated to be needed).

Int _____

**** those associated services described in Part 2.0 herein

- Septic system investigation of soils including fees associated with obtaining records from Health Department.
- ESA Phase 1 or 2 soils investigations associated with buried storage tanks.
- Field Staking of easements.

PART 4.0 OWNER'S RESPONSIBILITIES:

- Authorize the ENGINEER to proceed, in writing.
- Wetland compensatory/mitigation costs (as applicable).
- Easement acquisition negotiations beyond initial letters and associated offers/negotiations (e.g., condemnation proceedings).
- Easement property costs.
- Provide all available GIS and as-built record drawings to ENGINEER for use during design.

PART 5.0 PERIODS OF SERVICE:

Services as described previously herein will be completed in accordance with the following tentative schedule:

Milestone Description	Months After NTP
50% Submittal	5
50% Cost Estimate Submittal	5
90% Submittal	9
90% Cost Estimate Submittal	9
Submit for Regulatory Approvals	10
Real Estate Acquisition Complete	16
100% Bid Package w/Cost Est.	17
Advertise for Bids	18
Bid Opening	19

PART 6.0 PAYMENT FOR SERVICES:

The ENGINEER shall be compensated for the previously delineated Basic Scope of Services in accordance with the below indicated fee summary table and

associated rate schedule by employee classification. A detailed spreadsheet (Attachment No. 1) is appended to this Task Order.

Fee Summary

Task No.	Task Description	Lump Sum	Not-to-Exceed Cost Ceiling [2]	Total
1	Detailed Design	$ 0	$ 213,210	$ 213,210
2	Permitting	$ 0	$ 64,910	$ 64,910
3	Easement Acquisition Services	$ 0	$ 17,240	$ 17,240
4	Bid Phase Services	$ 0	$ 15,690	$ 15,690
5	Subconsultant Services	$ 0	$ 296,022	$ 296,022
-	Expenses [1]	$ 0	$ 9,288	$ 9,288
	Total Project Fee	$ 0	$ 616,360	$ 616,360

Note: [1] Reimbursable project expenses will be billed to OWNER at cost with no markup. Subconsultants employed by the ENGINEER, will be billed to the OWNER at 5% markup. Vehicle mileage will be billed at rates allowed by the Federal Internal Revenue Service, currently at a rate of $0.70/mile.

[2] Individual service category cost ceiling amounts may be re-apportioned to other service categories by the OWNER, as long as the Total Project Fee amount is not exceeded. Total Project Fee will not be exceeded without a fully executed task order amendment.

Refer to Attachment No. 1 for details of fee breakdown. The following hourly billing rates were used for determining the fee amount:

Classification	Hourly Billing Rate
Vice President	$305
Senior Associate	$275
Associate	$235
Senior Principal Scientist/Engineer	$200
Assistant Engineer	$155
Principal Designer	$175
Designer	$140
Administration	$90

This Task Order is executed this _____.

UNION COUNTY,
NORTH CAROLINA

By: _____

Name: Brian Matthews

Title: County Manager

Address: 500 North Main Street
Suite 600
Monroe, NC 28112

HAZEN AND SAWYER, P.C.

By: _____

Name: Brandon Moretz, P.E.

Title: Associate Vice President

Address: 9101 Southern Pine Blvd
Suite 250
Charlotte, NC 28273

Approved as to Legal Form: BTI

This instrument has been preaudited in the manner required by the Local Government Budget and Fiscal Control Act.

_____
Deputy Finance Officer

Attachment No. 1

Design and Bidding Services
Projected Manhours and Associated Fee

Task No.	Description	VP (Hrs) $305	Sr Assoc (Hrs) $275	Associate (Hrs) $235	Sr Principal (Hrs) $200	Asst Eng (Hrs) $155	Princ Des (Hrs) $175	Designer (Hrs) $140	Admin (Hrs) $90	Total Labor Hrs (Hrs)	Total Labor Fee ($)	Total Fee ($)
1	**Detailed Design**											
	Project Management (Setup, contract, QA/Q reviews, internal meetings)		80						20	100	$23,800	$23,800
	General Drawings (6)		4	16		30		40		90	$15,110	$15,110
	Design and Plan & Profile Drawings (9)	2	16	35	135	42	80	185		495	$86,645	$86,645
	Transmission Main Details (3)		2	6		40	40			88	$15,160	$15,160
	E&SC Details (6)			32	40	48	20			140	$26,460	$26,460
	NCDOT TMP's, Encroachment Agreement & Coordination (2 sheets)		4				40			44	$8,100	$8,100
	Structural Bored Casing Design			24						24	$5,640	$5,640
	Technical Specifications	2	8		8	50			16	84	$13,600	$13,600
	Front-End Documents	2	12			20			16	50	$8,450	$8,450
	Cost Estimates (50%/90%/100%)	1	8			12				21	$4,365	$4,365
	Meetings (KO, 50% and 90%)		18			6				24	$5,880	$5,880
	Subtotal	7	152	113	183	248	180	225	52	1,160	213,210	213,210
2	**Permitting and Regulatory Approval**											
	NCDEQ PWS Authorization to Construct		4	2		16	6			28	$5,100	$5,100
	NC DEQ Erosion and Sediment Control Plan		8		20	64	17			109	$19,095	$19,095
	Union County Floodplain Dev Permit		2		16		24			42	$7,950	$7,950
	Duke Energy Encroachment		4			8				12	$2,340	$2,340
	Wetland Del/USACE 404/NCDEQ 401 WQC		2	45	50	60				157	$30,425	$30,425
	Subtotal	0	20	47	86	148	47	0	0	348	$64,910	$64,910
3	**Easement Acquisition Services**											
	Exhibits and Plat Assistance		20			20	20			60	$12,100	$12,100
	Conduct Community Meetings - 1 Meeting incl/exhibits		4			8	16			28	$5,140	$5,140
	Subtotal	0	24	0	0	28	36	0	0	88	17,240	$17,240
4	**Bid Phase Services**											
	Issue Bid Documents					8			4	12	$1,600	$1,600
	Bid Document Interpretation & Up to 3 Addenda		6			20	20		8	54	$8,970	$8,970
	Bid Opening/Evaluation/Recommendation		2			8				10	$1,790	$1,790
	Official Notices		2						2	4	$730	$730
	Conform Documents							16	4	20	$2,600	$2,600
	Subtotal	0	10	0	0	36	20	16	18	100	15,690	$15,690
5	**Specialty Subconsultant Services**											
	Ground/Aerial Survey - 9,000LF corridor (Lawrence/Avioimage)											$105,000
	23 Easement Plats @ $945/plat (Lawrence Surveying)											$21,735
	Level B Subsurface Utility Engineering (Sweetwater)											$7,639
	Level A SUE Soft Digs - 20 @ $735 (Sweetwater)											$14,700
	SUE Traffic Control (Sweetwater)											$11,813
	Geotechnical Study- 4 SPT borings + 19 CPT soundings (Catawba Eng.)											$17,010
	Real Estate Assistance - public mtg, mailing, appraisals, 23 parcels (TELICS)											$118,125
	Subtotal											$296,022
6	**Expenses**											
	NCDEQ Erosion Control Permit Application Fee											$1,428
	Floodplain Development Permit Fee (Town of Waxhaw)											$200
	Travel Expenses (mileage, supplies, etc.)											$600
	Reproduction / Copying Services / Meeting Exhibits											$2,500
	Deed Research											$1,500
	Postage - Certified Mail											$1,600
	NCDWR Section 401 Review Fee											$810
	NCSHPO Element Occurrence Shapefiles Cost											$150
	Misc Expenses											$500
	Subtotal											$9,288
	GRAND TOTAL	**7**	**206**	**160**	**269**	**460**	**283**	**241**		**1,696**	**311,050**	**616,360**

File #: 26-078 **Agenda Date:** 2/17/2026

TITLE:

Bid Award - Marshville Elevated Tank Interior Coating Project

INFORMATION CONTACT:

John Shutak, Union County Water, Engineering Director, 704-283-3651

ACTION REQUESTED:

1) Award contract to Maguire Iron, Inc. in the amount of $504,400.00; 2) authorize the County Manager to i) negotiate and execute an agreement substantially consistent with this agenda item, ii) exercise any renewal or extension term options set forth in the agreement, and iii) terminate the agreement if deemed in the best interest of the County, each in the County Manager's discretion; and 3) adopt Resolution Providing Notice of Construction of the Marshville Elevated Tank Interior Coating Project construction.

PRIOR BOARD ACTIONS:

January 6, 2025, Regular Meeting, Agenda Item #24-881 - Approved GHD Consulting Services, Inc. Task Order 8677-01 for engineering design services.

BACKGROUND:

The Capital Improvement Program for Union County Water (UCW), as adopted by the Board of County Commissioners, includes an annual allocation for the refurbishment of elevated water storage tanks. The project will include the interior coating of the 1 million gallon Marshville Elevated Tank located on Highway 74 near Marshville. Included in the refurbishment will be the replacement and upgrade of interior and exterior ladders in addition to repair and upgrade of the roof and vent.

On November 6, 2025, the Procurement Department partnered with the Union County Water to issue an Invitation for Bid - IFB 2026-038. On December 18, 2025, seven (7) bids for the title project were received and processed. All bids were tabulated, reviewed, and certified by GHD Consulting Services, Inc. The bids (not including alternates) ranged from $328,900.00 to $1,103,275.50; staff recommends that the project be awarded to the lowest responsive, responsible bidder, Maguire Iron, Inc., in the base bid amount of $328,900.00 and include bid alternate items 2A through 7A in the amount of $175,500.00 for a total award of $504,400.00. The bid alternate items are to improve overall safety of the tank by addressing the repair and refurbishment of ladders, roof, and vent systems of the elevated storage tank. Note that Maguire Iron, Inc. remains the lowest responsive, responsible bidder when considering the base bid and selected bid alternates.

FINANCIAL IMPACT:

Funding is available within the adopted capital account 60184135 Marshville Elevated Tank Interior to

support the construction contract amount of $504,400.00 with Maguire Iron, Inc.

222 South Church Street, Suite 400
Charlotte, North Carolina 28202
United States
www.ghd.com

Your ref: 2026-038
Our ref: 12651710

January 14, 2026

Corey Brooks, CLGPO
Union County Procurement & Contract Management Department
610 Patton Avenue
Monroe, NC 28110

Marshville Water Storage Tank Interior Coating Bid Evaluation and Recommendation of Award

Dear Mr. Corey Brooks,

Seven bids were received for the above referenced project on December 18, 2025. The bid was determined by the total base bid without bid alternatives included. Certified bid tabulation is in Attachment 1. The bid results are tabulated below:

Table 1 Bid Tabulation

Bid	Bidder	Total Base Bid Price
1	Maguire Iron, Inc.	$328,900.00
2	Utility Service Co., Inc.	$458,850.00
3	Viking Painting, LLC	$478,277.50
4	D&M Painting Corp.	$521,053.50
5	S.O.S. General Construction Inc.	$650,324.89
6	Saffo Contractors, Inc.	$768,757.15
7	Classic Protective Coatings, Inc.	$1,103,275.50

GHD has reviewed the bid package submitted by the lowest bidder, Maguire Iron, Inc., of 2001 East Robur Drive, Sioux Falls, SD 57104. Maguire Iron, Inc. total base bid price of $328,900.00 was $286,726.93 (47%) less than the average total bid of $615,626.93, and $129,950 (28 %) lower than the second lowest bid. The total bid price was also $399,100 (55%) lower than the Engineer's opinion of probable construction cost of $728,000. We have contacted representatives of Maguire Iron, Inc, who have indicated that they are comfortable with their bid, the project's scope of work, and the schedule to complete it.

The apparent low bidder is deemed to be responsive and responsible to the requirements of the bid documents. In reviewing the bid package from Maguire Iron, Inc., we were able to verify that they had complied with the following bid requirements:

- Acknowledged Addendum No. 1 and 2.
- Submitted list of proposed subcontractors
- Submitted list of proposed suppliers
- Submitted the required Contractor's License information

- Submitted the Non-Collusion affidavit
- Submitted the Required Bid Security in the form of a Bid Bond
- Submitted a List of Project References
- Submitted the Project Labor Certification

A corporate profile with references was provided by Maguire Iron, Inc., indicating projects in Texas, Illinois, South Dakota, Michigan, South Carolina, Ohio, and Alabama, and strong experience in the Elevated Tank sector. GHD contacted all provided references and the references stated that Maguire Iron, Inc is responsive and completed the work on time and within the budget.

GHD verified that Maguire Iron, Inc. maintains an active entity registration in the System for Award Management (SAM), meaning the entity complies with requirements to report proceedings data and is not federally suspended or debarred. Additionally, GHD verified that Maguire Iton, Inc is not included in the list of North Carolina Debarred Vendors or the North Carolina Final Divestment and Do-Not-Contract List—Iran.

As a part of the award process GHD requested that Maguire Iron, Inc submit crew qualification information. The information was compared to the requirements set out in Section 09 90 00 and deemed to be sufficient.

Bid Alternates

Upon review of the total base bid and bid alternates, Union County has determined to include the following bid alternates:

Table 2 Bid Alternates

Item Number	Description	Bid Price
2A	Upgrade Main Balcony Handrail	$20,000.00
3A	Replace Roof Access Ladder with Platform	$74,000.00
4A	Replace Exterior Ladder	$25,000.00
5A	Install Resting Platforms	$30,000.00
6A	Upgrade Roof Vent	$6,500.00
7A	Repair Buckled Roof	$20,000.00
	Total	$175,500.00

The addition of these bid alternates brings the total award price to $504,400.00

Summary and Recommendation

Based on the information provided and recent experience, GHD believes that Maguire Iron, Inc., has been responsive, and is capable of performing the work of Contract No. #2026-038 Marshville Water Storage Tank Interior Coating project within the requirements set forth in the Bid Documents. GHD sees no reason not to recommend the award of the project in the amount of $504,400.00 to Maguire Iron, Inc.

Regards

Will Allen, P.E.
Project Manager

704-342-4916
Will.allen@ghd.com

Attachment 1

Certified Bid Tabulation

BID COMPARISON FOR: **Marshville Water Storage Tank Interior Coating**
GHD, INC., PROJECT NUMBER: **12651710**
BID DATE AND TIME: **2 PM EST, 12/18/25**
TOWN REPRESENTATIVE (s): **Grant Moore**

Certified Bid's Accepted As Such

Will Allen, P.E.

ITEM NO.	DESCRIPTION	UNIT	ESTIMATED QUANTITY	CONTRACTOR Maguire Iron Inc.		CONTRACTOR Utility Service Co. Inc.		CONTRACTOR Viking Painting LLC		CONTRACTOR Saffo Contractors Inc.		CONTRACTOR D&M Painting Corp.		CONTRACTOR S.O.S. General Construction Inc.		CONTRACTOR Classic Protective Coatings, Inc.	
				UNIT PRICE	BID PRICE	UNIT PRICE	BID PRICE	UNIT PRICE	BID PRICE	UNIT PRICE	BID PRICE	UNIT PRICE	BID PRICE	UNIT PRICE	BID PRICE	UNIT PRICE	BID PRICE
1	Interior Tank Blast and Recoat	Lump Sum	1	$270,000.00	$270,000.00	$353,600.00	$353,600.00	$376,700.00	$376,700.00	$624,500.00	$624,500.00	$429,840.00	$429,840.00	$238,000.00	$238,000.00	$911,095.00	$911,095.00
2	Install Brackets on Main Interior Ladder	Lump Sum	1	$2,000.00	$2,000.00	$6,700.00	$6,700.00	$8,600.00	$8,600.00	$5,257.39	$5,257.39	$3,400.00	$3,400.00	$110,000.00	$110,000.00	$5,400.00	$5,400.00
3	Replace Interior Bowl Access Ladder	Lump Sum	1	$5,000.00	$5,000.00	$2,300.00	$2,300.00	$7,500.00	$7,500.00	$17,542.39	$17,542.39	$8,100.00	$8,100.00	$140,500.00	$140,500.00	$19,500.00	$19,500.00
4	Repair Pits	Each	15	$120.00	$1,800.00	$200.00	$3,000.00	$100.00	$1,500.00	$471.99	$7,079.85	$100.00	$1,500.00	$2,666.66	$39,999.90	$75.00	$1,125.00
5	Install Rigging Ports	Each	15	$100.00	$1,500.00	$1,000.00	$15,000.00	$750.00	$11,250.00	$606.99	$9,104.85	$150.00	$2,250.00	$2,000.00	$30,000.00	$650.00	$9,750.00
6	Waste Disposal	Lump Sum	1	$5,700.00	$5,700.00	$18,400.00	$18,400.00	$10,300.00	$10,300.00	$5,000.00	$5,000.00	$8,000.00	$8,000.00	$7,000.00	$7,000.00	$12,500.00	$12,500.00
7	Mobilization (5% of Total Base Bid)	Lump Sum	1	$14,300.00	$14,300.00	$19,950.00	$19,950.00	$20,792.50	$20,792.50	$33,424.22	$33,424.22	$22,654.50	$22,654.50	$28,275.00	$28,275.00	$47,968.50	$47,968.50
8	Contingency Allowance (10% of Total Base Bid)	Lump Sum	1	$28,600.00	$28,600.00	$39,900.00	$39,900.00	$41,585.00	$41,585.00	$66,848.45	$66,848.45	$45,309.00	$45,309.00	$56,549.99	$56,549.99	$95,937.00	$95,937.00
	Base Bid Subtotal:				**$328,900.00**		**$458,850.00**		**$478,227.50**		**$768,757.15**		**$521,053.50**		**$650,324.89**		**$1,103,275.50**
1A	Safety Improvements to Roof (Add)	Lump Sum	1	$35,000.00	$35,000.00	$78,000.00	$78,000.00	$36,700.00	$36,700.00	$20,976.31	$20,976.31	$18,400.00	$18,400.00	$78,000.00	$78,000.00	$30,160.00	$30,160.00
2A	Upgrade Main Balcony Handrail (Add)	Lump Sum	1	$20,000.00	$20,000.00	$36,000.00	$36,000.00	$21,200.00	$21,200.00	$9,792.10	$9,792.10	$15,700.00	$15,700.00	$87,000.00	$87,000.00	$24,100.00	$24,100.00
3A	Replace Roof Access Ladder with Platform (Add)	Lump Sum	1	$74,000.00	$74,000.00	$24,600.00	$24,600.00	$54,500.00	$54,500.00	$37,768.42	$37,768.42	$14,000.00	$14,000.00	$73,000.00	$73,000.00	$22,400.00	$22,400.00
4A	Replace Exterior Ladder (Add)	Lump Sum	1	$25,000.00	$25,000.00	$17,500.00	$17,500.00	$47,700.00	$47,700.00	$53,152.63	$53,152.63	$28,000.00	$28,000.00	$83,000.00	$83,000.00	$50,100.00	$50,100.00
5A	Install Resting Platforms (Add)	Lump Sum	1	$30,000.00	$30,000.00	$16,700.00	$16,700.00	$101,300.00	$101,300.00	$82,536.83	$82,536.83	$24,000.00	$24,000.00	$48,000.00	$48,000.00	$68,400.00	$68,400.00
6A	Upgrade Roof Vent (Add)	Lump Sum	1	$6,500.00	$6,500.00	$5,500.00	$5,500.00	$19,500.00	$19,500.00	$11,184.21	$11,184.21	$8,000.00	$8,000.00	$15,000.00	$15,000.00	$6,850.00	$6,850.00
7A	Repair Bucked Roof (Add)	Lump Sum	1	$20,000.00	$20,000.00	$10,000.00	$10,000.00	$28,000.00	$28,000.00	$10,484.21	$10,484.21	$12,000.00	$12,000.00	$35,000.00	$35,000.00	$112,600.00	$112,600.00
8A	Interior Tank Overflow Routing (Add)	Lump Sum	1	$60,250.00	$60,250.00	$58,100.00	$58,100.00	$137,700.00	$137,700.00	$64,344.73	$64,344.73	$22,400.00	$22,400.00	$20,000.00	$20,000.00	$102,500.00	$102,500.00
9A	Standard Coating in-place of High Build Coating of Interior of Tank (Deduct)	Lump Sum	1	$260,000.00	$260,000.00	-$22,800.00	-$22,800.00	$5,000.00	$5,000.00	-$46,214.71	-$46,214.71	-$3,000.00	-$3,000.00	$130,000.00	$130,000.00	-$12,600.00	-$12,600.00
	Bid Alternates Subtotal:				**$530,750.00**		**$223,600.00**		**$451,600.00**		**$244,024.73**		**$139,500.00**		**$569,000.00**		**$404,510.00**

1. Maguire Iron
   A. On Item 9A noted "$260,000 is a $10,000 deduct from the Base Bid Item 1 $270,000."
2. Utility Services Co:
   A. Item 7 had the incorrect amount of $13,800.00. This should have been $19,950.00. This did not change the outcome of the bids recieved.
   B. Item 8 had the incorrect amount of $46,000.00. This should have been $39,900.00. This did not change the outcome of bids recieved.
   C. Total Base Bid had the incorrect amount of $458,000.00. This should have been $458,850.00. This did not change the outcome of the bids recieved.
3. Saffo Contractors
   A. Item 4 had the incorrect amount of $7,079.89. This should have been $7,079.85. This did not change the outcome of the bids recieved.
   B. Item 5 had the incorrect amount of $9,140.89. This should have been $7,079.89. This did not change the outcome of the bids recieved.
   C. Item 7 had the incorrect amount of $33,424.23. This should have been $33,424.22. This did not change the outcome of the bids recieved.
   D. Total Base Bid had the incorrect amount of $768,757.23. This should have been $768,757.15. This did not change the outcome of the bids recieved.
4. D&M Painting
   A. Total Base Bid had the incorrect amount of $660,553.50. This should have been $521,053.50. This did not change the outcome of bids recieved.
5. S.O.S General Contrustion Inc.
   A. Item 4 had the incorrect amount of $40,000.00. This should have been $39,999.90. This did not change the outcome of the bids recieved.
   A. Item 7 had the incorrect amount of $28,775.00. This should have been $28,275.00. This did not change the outcome of the bids recieved.
   B. Item 8 had the incorrect amount of $57,550.00. This should have been $56,549.99. This did not change the outcome of the bids recieved.
   C. Total Base Bid had the incorrect amount of $632,500.00. This should have been $650,324.89. This did not change the outcome of the bids recieved.
6. Classic Protective Coatings
   A. Item 7 had the incorrect amount of $47,968.00. This should have been $47,968.50. This did not change the outcome of the bids recieved.
   B. Total Base Bid had the incorrect amount of $1,103,275.00. This should have been $1,103,275.50. This did not change the outcome of the bids recieved.

RESOLUTION OF THE UNION COUNTY BOARD OF COMMISSIONERS PROVIDING NOTICE OF MARSHVILLE ELEVATED TANK INTERIOR COATING PROJECT CONSTRUCTION

WHEREAS, pursuant to G.S § 153A-457, a county shall notify property owners and adjacent property owners prior to commencement of any construction project by the county; and

WHEREAS, G.S. § 153A-457 provides that notice of a county construction project is deemed sufficient if notice of the construction project is given in any open meeting of the county prior to the commencement of the construction project; and

WHEREAS, the Union County Board of Commissioners desires to give notice of construction of the Marshville Elevated Tank Interior Coating Project prior to commencement of project construction as required by G.S. § 153A-457.

NOW, THEREFORE, BE IT RESOLVED BY THE Union County Board of Commissioners that:


1. Union County may commence construction of the Marshville Elevated Tank Interior Coating Project on property as shown on the attached map after the award date of the construction contract for the project.

2. This resolution and notice is adopted in accordance with the construction notice requirements of G.S. § 153A-457.

Adopted this the 2nd day of February, 2026.

Attest:

Lynn West Clerk to the Board	Brian Helms Chair, Union County Board of Commissioners

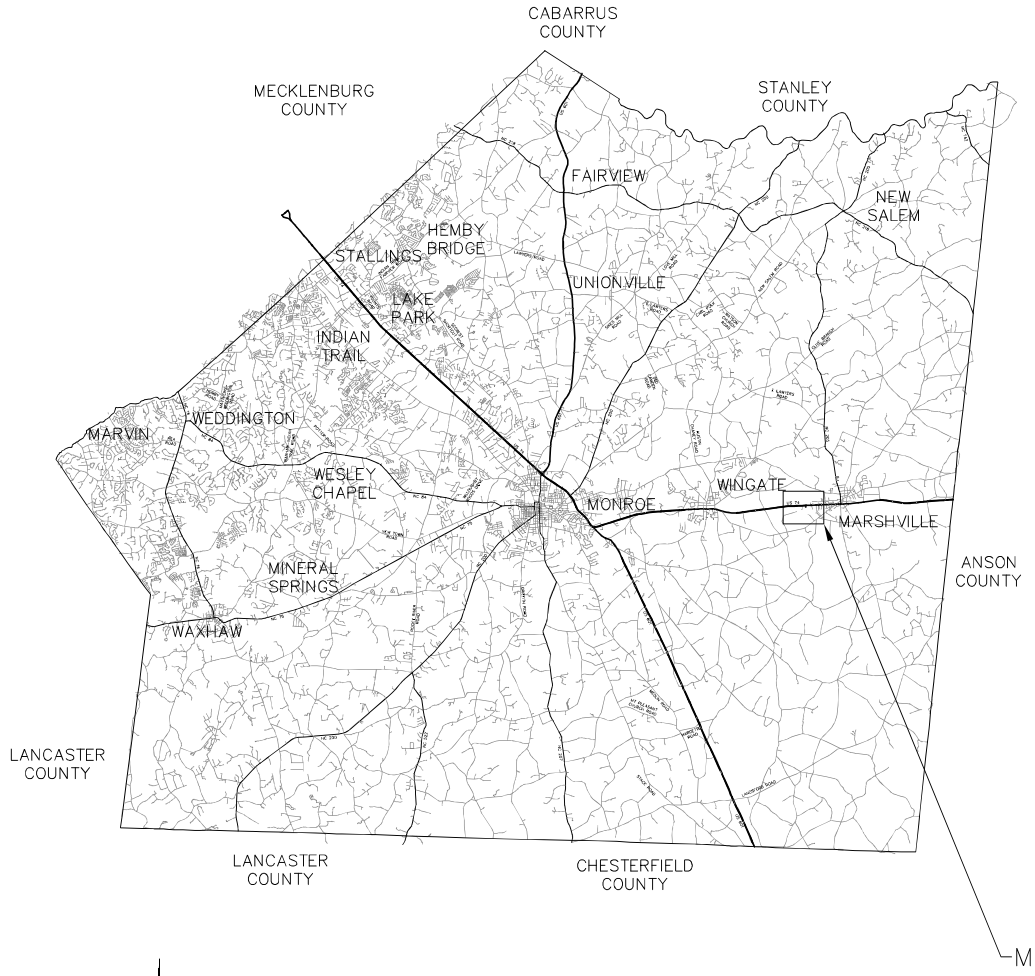



5920 W MARSHVILLE BLVD, MARSHVILLE, NC 28103

VICINITY MAP

MARSHVILLE ELEVATED TANK REFURBISHMENT

File #: 26-099 **Agenda Date:** 2/17/2026

TITLE:

Resolution - Per- & Polyfluoroalkyl Substances (PFAS) Pilot Testing NCDEQ-DWI Grant Funding

INFORMATION CONTACT:

John Shutak, Union County Water, Engineering Director, 704-283-3651

ACTION REQUESTED:

Adopt resolution authorizing the County Manager to apply for North Carolina Department of Water Infrastructure (NCDEQ-DWI) grant funding and make necessary assurances and certifications associated with the grant application as substantially consistent with this agenda item, which includes the authorization to execute documents related to award of the grant and budget funds as appropriate.

PRIOR BOARD ACTIONS:

November 7, 2022, Regular Meeting, Agenda Item #22-776 - Approved CDM Smith Task Order 2020-2 for engineering services for an engineering concept study for PFAS treatment options evaluation.

BACKGROUND:

The Capital Improvement Program, as adopted by the Board of County Commissioners, includes the Water & Wastewater Master Planning Program for the purpose of incorporating system modifications, making changes in approach to providing water and wastewater service, and updating capital projects. Evaluation of the water treatment processes for the Catawba River WTP and Yadkin River WTP to meet current and proposed drinking water regulations is included in this program.

PFAS chemicals are widely used in consumer, commercial, and industrial products and break down very slowly over time. Because of their widespread use, longevity in the environment, and the potential link to harmful health effects in humans and animals, the United States Environmental Protection Agency (EPA) released PFAS maximum contaminant limits for drinking water on April 10, 2024. These new PFAS drinking water standards require public water systems to complete initial monitoring of PFAS levels in their drinking water by 2027, and the public water systems must be in compliance with the PFAS limits by 2029. Preliminary sampling of the source raw water for both the Catawba River WTP and Yadkin River WTP indicated that the PFAS concentrations in the raw water from these sources (Catawba River and Lake Tillery) have minor exceedances for some of the PFAS compounds.

A PFAS conceptual treatment analysis was completed to evaluate potential treatment options for removing PFAS from the drinking water to meet the new EPA requirements. Pilot testing of the treatment options evaluated in the study is the next step in determining the best treatment option for PFAS removal.

NCDEQ-DWI has emerging contaminants grant funding available for pilot testing of PFAS treatment technologies. This resolution authorizes the County Manager to execute and file an application with NCDEQ-DWI to request grant funding for completing the PFAS treatment pilot testing.

FINANCIAL IMPACT:

None. Once implementation of the pilot testing commences, the County will submit requests for reimbursement to the State on a recurring basis until the grant funding is exhausted.

RESOLUTION BY GOVERNING BODY OF APPLICANT

WHEREAS, Union County has a need for and intends to construct, plan for, or conduct a study in a project described as pilot testing of treatment technologies for removal of PFAS compounds from drinking water and

WHEREAS, Union County intends to request State loan and/or grant assistance for the project,

NOW THEREFORE BE IT RESOLVED, BY THE BOARD OF COMMISSIONERS OF THE COUNTY OF UNION:

That Union County, the **Applicant**, will arrange financing for all remaining costs of the project, if approved for a State loan and/or grant award.

That the **Applicant** will provide for efficient operation and maintenance of the project on completion of construction thereof.

That the **Applicant** will adopt and place into effect on or before completion of the project a schedule of fees and charges and other available funds which will provide adequate funds for proper operation, maintenance, and administration of the system and the repayment of all principal and interest on the debt.

That the governing body of the **Applicant** agrees to include in the loan agreement a provision authorizing the State Treasurer, upon failure of Union County to make a scheduled repayment of the loan, to withhold from Union County any State funds that would otherwise be distributed to the local government unit in an amount sufficient to pay all sums then due and payable to the State as a repayment of the loan.

That Brian Matthews, County Manager, the **Authorized Representative** and successors so titled, is hereby authorized to execute and file an application on behalf of the **Applicant** with the State of North Carolina for a loan and/or grant to aid in the study of or construction of the project described above.

That the **Authorized Representative**, and successors so titled, is hereby authorized and directed to furnish such information as the appropriate State agency may request in connection with such application or the project: to make the assurances as contained above; and to execute such other documents as may be required in connection with the application.

That the **Applicant** has substantially complied or will substantially comply with all Federal, State, and local laws, rules, regulations, ordinances, and funding conditions applicable to the project and to Federal and State grants and loans pertaining thereto.

Adopted this the 17th day of February, 2026 at Monroe, North Carolina.

_____

Brian Helms, Chair
Union County Board of Commissioners

Date: February 17, 2026

FORM FOR CERTIFICATION BY THE RECORDING OFFICER

The undersigned duly qualified and acting Clerk of the Union County Board of Commissioners does hereby certify: That the above/attached resolution is a true and correct copy of the resolution authorizing the filing of an application with the State of North Carolina, as regularly adopted at a legally convened meeting of the Union County Board of Commissioners duly held on the 17th day of February, 2026; and, further, that such resolution has been fully recorded in the journal of proceedings and records in my office. IN WITNESS WHEREOF, I have hereunto set my hand this _____ day of _____, 20____.

_____

(Signature of Recording Officer)

_____

(Title of Recording Officer)

Note: an Attestation by the Clerk/Recording Officer may be used in lieu of the Form for Certification by the Recording Officer

File #: 26-100 **Agenda Date:** 2/17/2026

TITLE:

Resolution Supporting Amendment to Catawba-Wateree Water Management Group Bylaws to Provide Full Voting Rights to Union County

INFORMATION CONTACT:

Luke Fawcett, UC Water - Planning & Resource Management, Interim Director, 704-296-4237

ACTION REQUESTED:

Adopt a resolution supporting an amendment to the Catawba-Wateree Water Management Group bylaws to grant Union County full voting rights.

PRIOR BOARD ACTIONS:

None.

BACKGROUND:

Union County participates in the Catawba-Wateree Water Management Group (CWWMG) through the Catawba River Water Supply Project, a joint venture with Lancaster County Water and Sewer District. Under the current CWWMG bylaws, Union County and Lancaster County share a single voting seat. Since the formation of the CWWMG, both the membership and scope of regional water resource planning have expanded beyond raw water intakes to include broader system planning, water loss monitoring, and source water protection.

As a result of these changes, several member entities now hold individual voting rights, while Union County continues to share a vote despite its significant operational and planning responsibilities. Adoption of the proposed resolution supports amending the CWWMG bylaws to allow Union County full voting participation consistent with the current scope and structure of the organization.

FINANCIAL IMPACT:

No direct financial impact.

JOINT RESOLUTION FOR EACH OF LANCASTER COUNTY WATER AND SEWER DISTRICT, SC AND UNION COUNTY, NC TO HAVE FULL VOTING RIGHTS IN CATAWBA-WATEREE WATER MANAGEMENT GROUP

WHEREAS, the Catawba River Water Supply Project (CRWSP), a joint venture between Lancaster County Water and Sewer District, South Carolina (District), and Union County, North Carolina (Union County), is a member of and participates in the Catawba-Wateree Water Management Group (CWWMG), through its Member Representatives Bradley H. Bucy of the District and Hyong Yi of Union County, both duly appointed;

WHEREAS, under the current Bylaws of the CWWMG, the District and Union County share a single vote;

WHEREAS, the scope of the membership of the CWWMG has changed since its creation and now includes voting members with no raw water intake on the mainstem of the Catawba River;

WHEREAS, the scope of the regional water resource planning undertaken by the CWWMG has also changed and moved beyond just raw water intakes and now includes distribution systems, to allow a better opportunity to monitor issues like water loss and source water protection; and

WHEREAS, given the change in scope of the CWWMG membership and of the planning undertaken by CWWMG, and to allow each of the District and Union County full participation in keeping the Catawba River a sustainable water source through proactive planning, cutting edge research, and water shortage preparedness, each of the District and Union County deserve to cast a full vote, rather than share a single voting interest in the CWWMG.

BE IT RESOLVED by the Commissioners of the District and of Union County, at meetings duly assembled, that the Bylaws of the CWWMG should be amended to allow each of the District and Union County to receive full voting rights in the CWWMG.

Lancaster County Water & Sewer District

Date:_____
Lancaster, SC

_____
Gerald White, Chairman

_____
Alfred C. Steele, Vice Chairman

_____
Robert Barr, Secretary

_____
James C. Deaton, Member

_____
Michael G. Williams, Member

_____
Robert Harris, Member

_____
Larry Hammond, Member

_____
RJ Clyburn, Member

_____
Stephen E. White, Member

Union County, North Carolina

Date:_____
Monroe, NC

_____
Brian Helms, Chair

Attest:_____
Lynn G. West, Clerk to the Board

File #: 26-066 **Agenda Date:** 2/17/2026

TITLE:

Bad Debt Write-off for Public Health

INFORMATION CONTACT:

Jackie Morgan, Human Services Agency - Business Operations, Director, 704-296-4825

ACTION REQUESTED:

Authorize the County Manager to approve write-offs for eligible outstanding balances to maintain compliance with the Human Services Agency Public Health Department's Bad Debt Write-off Policy.

PRIOR BOARD ACTIONS:

None.

BACKGROUND:

The Human Services Agency requests approval to complete the Bad Debt Write-off process for Public Health within our Electronic Health Record System, CureMD. To remain in compliance with State requirements and Agency policy, Public Health is required to make every reasonable effort to collect payment for debt owed by uninsured patients and attempt to collect patient balances owed after 3rd Party Payers (e.g. insurance) have been billed and adjudicated claims, and it has been determined by the 3rd Party Payer that the remaining balance is the patient's responsibility.

The Bad Debt Write-Off process enables the Human Services' billing team to maintain accurate and compliant accounting ledgers. To ensure potential revenue collections are not overstated for debt balances that are deemed uncollectible and fall outside the guidelines allowed by the Public Health ledger, local government Public Health entities utilize two established mechanisms to address and remove outstanding patient debt balances: 1) Internal Bad Debt Write-Off for debts less than $50, and 2) Participation in the NC Debt Set-Off Collection Program for qualifying debts of $50 or more.

Pursuant to North Carolina General Statute 105A 1-16 (Setoff Debt Collection Act), local governments may submit qualifying delinquent debts to the N.C. Department of Revenue for collection through the Debt Set-Off Collection Program, provided statutory and administrative requirements are met, including minimum debt balance thresholds of $50 or more that is at least 60 days delinquent and required identifying information (the patient must have a Social Security Number).

The amounts listed below represent the total eligible debt to be written off by payer source for all eligible Public Health accounts that have been outstanding for more than 12 months, have balances under $50, and for which staff have completed reasonable collection efforts with the clients but have been unable to collect the balance due. Because the balance on these accounts falls below the minimum $50 threshold required for submission to the NC Setoff Debt Collection Program (Debt

Setoff), completing the Debt Write-Off action is necessary to complete the process of closing out the account balance in CureMD and maintain compliance with the Agency's Bad Debt Write-Off Policy.

Public Health Bad Debt Write-Off FYE 2025
Commercial $710.15
Private Pay $696.49
Total $1,406.64

In accordance with policy, Bad Debt Write-Off and Debt Setoff amounts will be reviewed on an annual basis, with reports provided to the Consolidated Human Services Board and the Board of County Commissioners.

The Consolidated Human Services Board approved recommendation of this action at its January 12, 2026 meeting.

FINANCIAL IMPACT:

A total balance of $1,406.64 will be written-off for FYE 2025.

Public Health Bad Debt Write-Off FY 25-26			
Account Number	**DOS**	**Primary Plan**	**Total Patient Balance**
7699	6/18/2024 9:15	AETNA	$32.30
84197	6/3/2024 16:00	AETNA	$42.00
86067	3/5/2024 14:45	AETNA	$47.00
86245	6/11/2024 8:45	AETNA	$2.00
17805	10/3/2023 9:45	AMBETTER OF NC	$42.00
43074	9/27/2023 10:45	AMBETTER OF NC	$40.99
57214	9/27/2023 13:00	AMBETTER OF NC	$40.99
77103	3/22/2023 14:15	AMBETTER OF NC	$41.40
85121	9/27/2023 7:15	AMBETTER OF NC	$28.00
85166	10/17/2023 9:15	AMBETTER OF NC	$14.00
3843	3/6/2024 8:30	BCBS of NC Durham	$24.16
4557	3/29/2023 14:00	BCBS of NC Durham	$11.55
24609	10/4/2023 14:15	BCBS of NC Durham	$43.00
28732	2/8/2023 9:30	BCBS of NC Durham	$12.00
64574	12/4/2023 13:00	BCBS of NC Durham	$5.00
26560	6/22/2023 13:00	BCBS of NC Durham	$5.00
60017	7/26/2023 14:30	BCBS of NC Durham	$13.23
64035	7/10/2023 13:00	BCBS of NC Durham	$8.64
82158	9/20/2023 9:00	BCBS of NC Durham	$13.23
30868	11/17/2022 15:30	BCBS of NC Durham	$48.00
15056	11/15/2023 9:45	BCBS of NC Durham	$31.33
22811	12/14/2023 9:00	BCBS of NC Durham	$41.39

73214	2/8/2024 14:00	BCBS of NC Durham	$19.70
86350	4/23/2024 13:00	BCBS of NC Durham	$19.50
32952	11/29/2023 13:15	CIGNA	$6.40
84110	4/26/2023 13:30	HUMANA Medical KY	$11.03
86299	4/24/2024 9:00	MEDICARE	$20.00
49882	11/14/2022 0:00	Patient Pay	$26.00
64017	9/15/2022 13:30	Patient Pay	$24.00
66360	10/30/2023 14:00	Patient Pay	$17.20
386	1/23/2024 14:42	Patient Pay	$20.00
10156	11/6/2023 9:45	Patient Pay	$14.85
10354	12/12/2022 8:15	Patient Pay	$17.90
11052	9/13/2022 14:15	Patient Pay	$30.80
12237	8/9/2023 13:00	Patient Pay	$34.00
18126	6/5/2024 15:00	Patient Pay	$35.03
30273	12/13/2022 10:15	Patient Pay	$7.00
39420	2/6/2024 8:45	Patient Pay	$9.68
54074	11/15/2023 10:15	Patient Pay	$3.60
64453	10/12/2022 9:00	Patient Pay	$20.00
64935	3/8/2023 9:00	Patient Pay	$37.70
56407	7/6/2023 15:00	Patient Pay	$19.70
65329	2/16/2024 11:30	Patient Pay	$15.50
65705	10/27/2022 15:30	Patient Pay	$34.40
66765	9/15/2022 9:45	Patient Pay	$33.22
71652	1/20/2023 11:00	Patient Pay	$34.65
81804	7/5/2022 9:30	Patient Pay	$46.14

82361	11/1/2022 13:30	Patient Pay	$0.10
83054	12/13/2022 13:30	Patient Pay	$26.00
83337	5/24/2023 13:15	Patient Pay	$37.00
83603	5/22/2023 8:30	Patient Pay	$32.20
83717	4/19/2023 15:00	Patient Pay	$19.70
83899	7/11/2023 14:30	Patient Pay	$43.52
84367	10/24/2023 10:30	Patient Pay	$24.40
84836	4/23/2024 7:45	Patient Pay	$32.20
83975	3/27/2023 13:00	TRICARE	$19.50
80636	9/2/2022 14:00	UNITED HEALTH CARE	$1.81
83425	12/8/2022 11:01	UNITED HEALTH CARE GLOBAL	$25.00
		Total Write-Off Amount	***$1,406.64***

File #: 26-067 **Agenda Date:** 2/17/2026

TITLE:

Approval of Requested Public Health Department Clinical Service Fees

INFORMATION CONTACT:

Traci Colley, Human Services Agency, Public Health Director, 704-296-4801

ACTION REQUESTED:

Review and approve requested fees to be added to the Human Services Agency's Public Health Department Fee Schedule.

PRIOR BOARD ACTIONS:

None.

BACKGROUND:

In accordance with G.S. 130A-39 (g), which allows local public health departments to implement fees for services rendered, Union County Public Health, with the approval of the Union County Consolidated Human Services Agency Board and Board of County Commissioners requests approval to adopt fees for the following Current Procedural Terminology (CPT) Codes:

90611 - JYNNEOS: $361.53
This code represents a combined smallpox and monkeypox vaccine. This fee request is to approve budget to use privately purchased JYNNEOS vaccine in our Immunization (IMM), Sexually Transmitted Illness (STI), and Child Health (CH) clinics.

90661 - FLUCELVAX: $57.30
This code represents an influenza virus vaccine. Trivalent influenza virus vaccine that is administered via intramuscular injection. It is an updated code effective for the 2025-2026 flu season and represents products like Flucelvax Trivalent for patients aged 6 months and older.

The Public Health Management team reviewed the fees and approved recommendation of this requested BOCC action at its January 7, 2026, meeting and the Consolidated Human Services Agency Board (CHSB) approved recommendation of this requested BOCC action at its January 12, 2026, meeting.

FINANCIAL IMPACT:

The revenue generated by the requested fees will assist the Human Services Agency's Public Health Department in covering associated clinical costs.

Union County Public Health Department Fee Requests

CPT Code	Program Description	Fee Slide Y or N	Recommended Fee By Department	Medicaid (MCD) Reimbursement	Commercial Reimbursement	Request	Explanation of the fee	Reason for Adjustment	Requested By	Effective Date	Financial Impact
90611 - JYNNEOS Vaccine, This code represents a combined smallpox and monkeypox vaccine product administered by subcutaneous injection. The dosage is 0.5 MI	IM, STI, CH	Y	$361.53	$278.10	$307.80	Request for new fee	This fee request is to approve budget to use Privately purchased JYNNEOS vaccine in our IMM, STI, and CH clinics. This vaccination CPT code is 90611. We currently have doses being used FREE of charge from the state, but that will end and we will then be required to bill insurance thereafter.	Union County Public Health is requesting to add this fee to the Public Health fee schedule.	Ashley Burts, Nursing Director	Upon Consolidated Human Service Board and BoCC Approval	The addition of this fee will help increase Public Health revenue and offset the cost of providing associated clinical services.
90661 - Flucelvax, PF trivalent influenza virus vaccine, IM injection, 6 mos and older	IM, CH,	Y	$57.30	$44.08	$49.50	Request for new fee	Trivalent influenza virus vaccine that is administered via intramuscular injection. It is an updated code effective for the 2025-2026 flu season and represents products like Flucelvax Trivalent (ccIIV3) for patients aged 6 months and older.	Union County Public Health is requesting to add this fee to the Public Health fee schedule.	Ashley Burts, Nursing Director	Upon Consolidated Human Service Board and BoCC Approval	The addition of this fee will help increase Public Health revenue and offset the cost of providing associated clinical services.

January 2, 2026

Union County Government
Center
500 North Main Street
Monroe, North Carolina
www.unioncountync.gov

File #: 26-082 **Agenda Date:** 2/17/2026

TITLE:

Contract Renewal - In Home Aide Services

INFORMATION CONTACT:

Ashley Lantz, Human Services Agency - Social Services Department, Director, 704-296-4452

ACTION REQUESTED:

Authorize the County Manager to 1) negotiate and execute an agreement substantially consistent with this agenda item, 2) exercise any renewal or extension term options set forth in the Agreement, and 3) terminate the Agreement if deemed in the best interest of the County, each in the County Manager's discretion.

PRIOR BOARD ACTIONS:

February 21, 2022, Regular Meeting, Agenda Item #22-042 - Approved initial three-year term

BACKGROUND:

The Human Services Agency’s Division of Social Services operates the In- Home Aide Program which is intended to assist eligible Union County residents. In-Home Aide Services provide home management and personal care to older adults (age 60+) and adults with disabilities (age 18+) in order to help individuals maximize their independence and remain safely in their own homes as long as possible. The In-Home Aide Program contracts with external providers to deliver direct care for eligible Union County residents by performing organized household duties and personal care services during the day in the individual’s home. This service helps prevent premature institutional care, adult abuse, neglect and/or exploitation, helps individuals to be independent and self-sufficient as long as possible, and delivers assistance with essential health and personal tasks for the recipient’s continued safety and well-being. Union County Social Workers provide monitoring and compliance for its clients served by the In-Home Aide program.

The Human Services Agency's Division of Social Services has utilized the contractual services of Bayada Home Health Care, Inc. and Neighborhood Nurses Health Care Services Inc. for In Home Aide Services since 2022. Bayada Home Health Care Inc. and Neighborhood Nurses Health Care Services Inc. have been effective and efficient in meeting our service needs, and we are requesting to continue this service for an additional year.

FINANCIAL IMPACT:

The anticipated annual cost for this service is $162,717.00.00 and is budgeted accordingly for FY2026.

STATE OF NORTH CAROLINA

AMENDMENT #2

COUNTY OF UNION

This Amendment, made and entered into as of _____, by and between UNION COUNTY, a political subdivision of the State of North Carolina, acting through its Consolidated Human Services Agency, hereinafter referred to as "Union," and BAYADA HOME HEALTH CARE, INC., a non-profit corporation authorized to do business in the State of North Carolina, hereinafter referred to as "Contractor," shall modify as indicated that agreement between the parties dated February 22, 2022, as modified by amendment dated August 5, 2025, hereinafter referred to as the "Agreement."

W I T N E S S E T H:

WHEREAS, the parties entered into an agreement pursuant to which Contractor performs in-home aide ("IHA") services for clients of Union's Consolidated Human Services Agency; and

WHEREAS, Union now desires to extend the term of the Agreement for one (1) year; and

WHEREAS, Contractor is willing to continue to provide IHA services during the extended term.

NOW, THEREFORE, in consideration of the parties' continuing obligations under the Agreement and other good and valuable consideration, the receipt and sufficiency of which is hereby acknowledged, the parties hereto do each contract and agree with the other as follows:

1. The parties agree to extend the term of the Agreement for one (1) year beginning February 1, 2026, and ending January 31, 2027 (the "Renewal Term").

2. The attached "Contract Addendum – Amendment #2" and its accompanying attachments are incorporated herein by this reference.

3. Except as herein amended, the terms and provisions of the Agreement shall remain in full force and effect.

4. Each signatory below warrants that it has the corporate or other organizational power and authority to execute, deliver and perform this Amendment. Each signatory further warrants that the execution, delivery and performance by it of this Amendment and the Agreement has been duly authorized and approved by all requisite action of the party's management and appropriate governing body.

[Remainder of page intentionally left blank. Signatures follow on the next page.]

IN WITNESS WHEREOF, the parties hereto, acting under authority of their respective governing bodies, have hereunto set their hands and seals and caused this Amendment to be duly executed, this the day and year first above written.

UNION COUNTY

By: _____ (SEAL)
Brian W. Matthews, County Manager

BAYADA HOME HEALTH CARE, INC.

By: _____ (SEAL)

Approved as to Legal Form RLM

This instrument has been preaudited in the manner required by The Local Government Budget and Fiscal Control Act.

_____
Deputy Finance Officer

CONTRACT ADDENDUM – Amendment #2

This Addendum shall modify and supersede as indicated certain terms and provisions of the agreement between UNION COUNTY (the "County") and BAYADA HOME HEALTH CARE, INC. ("Contractor"), dated February 22, 2022, as modified by amendment dated August 5, 2025, for the provision of in-home aide services by Contractor (the "Agreement"). References to the "Parties" shall hereinafter refer to the County and the Contractor collectively. When used in the Attachments listed below, the terms "County," "Contractor," and "Parties" shall have the same meanings as set forth in this Addendum.

This Addendum is included in compliance with 9 N.C.A.C. 3M.0703 and contract procedures developed by the North Carolina Division of Social Services. In the event of any inconsistencies between the terms and provisions appearing in the Agreement and those appearing in this Addendum (including any attachment thereto), then this Addendum and its attachments shall be controlling. It is the intent of the parties that except as amended by this Addendum, which shall be attached to the referenced Agreement, the terms and provisions of the Agreement shall govern the relationship between the parties.

1. Contract Documents. The Agreement shall consist of the following documents, which are attached and incorporated herein by reference:

[x] Amendment #2 and any exhibits or attachments identified therein.
[x] This Contract Addendum – Amendment #2
[x] Attachment A: General Terms and Conditions
[x] Attachment C: Combined Federal Certifications
[x] Attachment D: Conflict of Interest Policy
[x] Attachment E: No Overdue Taxes
[x] Attachment I: HIPAA Business Associate Addendum
[x] Attachment J: Certification Regarding Transportation
[x] Attachment K: IRS Federal Tax Exemption
[x] Attachment L: Notice of Certain Reporting and Auditing Requirements
[x] Attachment M: Contractor's Tax ID Number
[x] Attachment N: State Certification: Contractor Certifications Required by North Carolina Law
[x] Attachment O: Non-Discrimination, Clean Air, Clean Water
[x] Attachment P: Consumer Contributions Policy for Union County DSS

These documents constitute the entire agreement between the Parties and supersede all prior oral and/or written statements or agreements. If there are subsequent contract amendments, the most recent amendment shall have the highest precedence and the oldest amendment shall have the lowest precedence.

2. Contractor's Tax ID No.: See Attachment M.

3. Contractor's Fiscal Year End Date: June 30

4. Contractor's Status: [ ] Public [ ] Private for Profit [x] Private Nonprofit

5. Contract Administrators: All notices permitted or required to be given by one party to the other and all questions about the contract from one party to the other shall be addressed and

delivered to the other party's Contract Administrator. The name, post office address, street address, telephone number, fax number, and email address of the parties' respective initial Contract Administrators are set out below. Either party may change the name, post office address, street address, telephone number, fax number, or email address of its Contract Administrator by giving timely written notice to the other party.

For the County:

IF DELIVERED BY US POSTAL SERVICE		IF DELIVERED BY ANY OTHER MEANS	
Name & Title	Ashley Lantz, Social Services Director	Name & Title	Ashley Lantz, Social Services Director
County	Union County Consolidated Human Services Agency	County	Union County Consolidated Human Services Agency
Mailing Address	2330 Concord Ave.	Mailing Address	2330 Concord Ave.
City, State, Zip	Monroe, NC 28110	City, State, Zip	Monroe, NC 28110
Telephone	704-296-4300		
Fax	704-296-6151		
Email	ashley.lantz@unioncountync.gov		

For the Contractor:

IF DELIVERED BY US POSTAL SERVICE		IF DELIVERED BY ANY OTHER MEANS	
Name & Title	Chimere Blackwell	Name & Title	Chimere Blackwell
Company Name	BAYADA Home Health Care, Inc.	Company Name	BAYADA Home Health Care, Inc.
Mailing Address	8801 J.M. Keynes Dr., Suite 205	Street Address	8801 J.M. Keynes Dr., Suite 205
City State Zip	Charlotte, NC 28262	City State Zip	Charlotte, NC 28262
Telephone	704-971-4600		
Fax	704-971-4601		
Email	cblackwell@bayada.com		

6. Maximum Contract Amount and Funding Source(s):
The total amount paid by the County to the Contractor during the Renewal Term shall not exceed One Hundred Sixty-Two Thousand Seven Hundred Twelve Dollars ($162,712.00). This amount consists of:

[X] Federal funds. Amount, or percentage, & CFDA# if known: $129,079
[X] State funds. Amount, or percentage, if known: $ 19,291
[X] County funds. Amount, or percentage, if known: $ 14,342
[ ] Other:_____. Amount, or percentage, if known: _____

Matching Requirements from Contractor:

[x] There are no matching requirements from the Contractor.

7. Unit Pricing. For purposes of this Agreement, a unit or unit of service, is defined as: See Agreement. Total number of units contracted for: See Agreement. Price per unit: See Agreement.

8. **Applicable SIS Code(s):** N/A

9. **Service Area/Delivery Site.** Contractor shall provide the services described in this Agreement to the following areas and/or at the following location(s): See Agreement.

10. **Reporting Requirements:** Contractor shall comply with audit requirements as described in N.C.G.S. § 143C-6-22 & 23 and OMB Circular- CFR Title 2 Grants and Agreements, Part 200, and shall disclose all information required by 42 USC 455.104, or 42 USC 455.105, or 42 USC 455.106.

11. **Access to Persons and Records.** The State Auditor shall have access to persons and records as a result of all contracts or grants entered into by State agencies or political subdivisions in accordance with N.C.G.S. § 147-64.7. Additionally, as the State funding authority, the Department of Health and Human Services shall have access to persons and records as a result of all contracts or grants entered into by State agencies or political subdivisions. All Contractor's records related to this Agreement shall be open to inspection and copying by the County. Contractor shall provide such records to the County within fifteen (15) days of the County's request to inspect and/or copy. Contractor agrees to participate in program, fiscal and administrative monitoring or audits, making records and staff time available to federal, State and County staff. Contractor agrees to take necessary steps for corrective action, as negotiated within a corrective action plan, for any items found to be out of compliance with Federal and State laws, regulations, standards and/or terms of this contract.

12. **Supplementation of Expenditure of Public Funds.** Contractor assures that funds received pursuant to this contract shall be used only to supplement, not to supplant, the total amount of federal, state and local public funds that Contractor otherwise expends for contract services and related programs. Funds received under this Agreement shall be used to provide additional public funding for such services; the funds shall not be used to reduce Contractor's total expenditure of other public funds for such services.

13. **Disbursements.** As a condition of this Agreement, Contractor acknowledges and agrees to make disbursements in accordance with the following requirements:

(a) Implement adequate internal controls over disbursements;
(b) Pre-audit all vouchers presented for payment to determine:
- Validity and accuracy of payment
- Payment due date
- Adequacy of documentation supporting payment
- Legality of disbursement

(c) Assure adequate control of signature stamps/plates;
(d) Assure adequate control of negotiable instruments; and
(e) Implement procedures to insure that account balance is solvent and reconcile the account monthly.

14. **Outsourcing to Other Countries.** Contractor certifies that it has identified to the County all jobs related to the Agreement that have been outsourced to other countries, if any. Contractor further agrees that it will not outsource any such jobs during the term of this Agreement without providing notice to the County.

15. Signature Warranty. The undersigned represent and warrant that they are authorized to bind their principals to the terms of this Agreement.

IN WITNESS WHEREOF, the parties hereto, acting under authority of their respective governing bodies, have hereunto set their hands and seals and caused this Addendum to be duly executed, this day and year first above written. The undersigned represent and warrant that they are authorized to bind their principals to the terms of this agreement.

UNION COUNTY

_____ (SEAL)
Brian W. Matthews, County Manager

BAYADA HOME HEALTH CARE, INC.

_____ (SEAL)

Attachment A
General Terms and Conditions

Relationships of the Parties

Independent Contractor: The Contractor is and shall be deemed to be an independent contractor in the performance of this contract and as such shall be wholly responsible for the work to be performed and for the supervision of its employees. The Contractor represents that it has, or shall secure at its own expense, all personnel required in performing the services under this agreement. Such employees shall not be employees of, or have any individual contractual relationship with the County.

Subcontracting: The Contractor shall not subcontract any of the work contemplated under this contract without prior written approval from the County. Any approved subcontract shall be subject to all conditions of this contract. Only the subcontractors specified in the contract documents are to be considered approved upon award of the contract. The County shall not be obligated to pay for any work performed by any unapproved subcontractor. The Contractor shall be responsible for the performance of all of its subcontractors.

Assignment: No assignment of the Contractor's obligations or the Contractor's right to receive payment hereunder shall be permitted. However, upon written request approved by the issuing purchasing authority, the County may:

(a) Forward the Contractor's payment check(s) directly to any person or entity designated by the Contractor, or
(b) Include any person or entity designated by Contractor as a joint payee on the Contractor's payment check(s).

In no event shall such approval and action obligate the County to anyone other than the Contractor and the Contractor shall remain responsible for fulfillment of all contract obligations.

Beneficiaries: Except as herein specifically provided otherwise, this contract shall inure to the benefit of and be binding upon the parties hereto and their respective successors. It is expressly understood and agreed that the enforcement of the terms and conditions of this contract, and all rights of action relating to such enforcement, shall be strictly reserved to the County and the named Contractor. Nothing contained in this document shall give or allow any claim or right of action whatsoever by any other third person. It is the express intention of the County and Contractor that any such person or entity, other than the County or the Contractor, receiving services or benefits under this contract shall be deemed an incidental beneficiary only.

Indemnity and Insurance

Indemnification: Contractor agrees to protect, defend, indemnify and hold the County, its officers, employees and agents free and harmless from and against any and all losses, penalties, damages, settlements, costs, charges, professional fees or other expenses or liabilities of every kind and character arising out of or relating to any and all claims, liens, demands, obligations, actions, proceedings, or causes of action of every kind in connection with or arising out of this agreement and/or the performance hereof that are due to, and limited to, the sole negligence of the Contractor, its officers, employees, subcontractors or agents. Contractor will not be liable for any third-party contributory negligence, nor the negligence of any party of collateral action emanating from the original cause. Contractor further agrees to investigate, handle, respond to, provide defense for, and defend the same at its sole expense and agrees to bear all other costs and expenses related thereto.

Insurance: During the term of the contract, the Contractor at its sole cost and expense shall provide commercial insurance of such type and with such terms and limits as may be reasonably associated with the contract. At a minimum, the Contractor shall procure and maintain the following coverage and limits with insurers rated A-VII or better by A.M. Best, or as otherwise authorized by the Union County Risk Manager:

(a) **Worker's Compensation** - The contractor shall provide and maintain Worker's Compensation Insurance as required by the laws of North Carolina, as well as employer's liability coverage, with minimum limits of $500,000 Each Accident, $500,000 Disease-Each Employee, and $500,000 Disease – Policy Limit, covering all of Contractor's employees who are engaged in any work under the contract. If any work is sublet, the Contractor shall require the subcontractor to provide the same coverage for any of his employees engaged in any work under the contract.
(b) **Commercial General Liability** – General Liability Coverage on a Comprehensive Broad Form covering all operations involved in this Agreement:

$2,000,000	General Aggregate
$2,000,000	Products/Completed Operations Aggregate
$1,000,000	Each Occurrence
$1,000,000	Personal and Advertising Injury Limit

(Defense cost shall be in excess of the limit of liability.)

(c) **Automobile Liability Insurance** – The Contractor shall provide automobile liability insurance with a combined single limit of $1,000,000.00 for bodily injury and property damage; a limit of $500,000.00

for uninsured/under insured motorist coverage; and a limit of $5,000.00 for medical payment coverage. The Contractor shall provide this insurance for all automobiles that are:

(i) owned by the Contractor and used in the performance of this contract;
(ii) hired by the Contractor and used in the performance of this contract; and
(iii) owned by Contractor's employees and used in performance of this contract ("non-owned vehicle insurance"). Non-owned vehicle insurance protects employers when employees use their personal vehicles for work purposes. Non-owned vehicle insurance supplements, but does not replace, the car-owner's liability insurance.

The Contractor is not required to provide and maintain automobile liability insurance on any vehicle – owned, hired, or non-owned – unless the vehicle is used in the performance of this contract.

(d) **Professional Liability** – $1,000,000 Per occurrence. Contractor shall provide evidence of continuation or renewal of Professional Liability Insurance for a period of two (2) years following termination of the Agreement.

(e) **Abuse and Molestation Insurance**
$300,000 Per Claim
$300,000 Aggregate Limit

(f) The insurance coverage minimums specified in subparagraph (a) are exclusive of defense costs.

(g) The Contractor understands and agrees that the insurance coverage minimums specified in subparagraph (a) are not limits, or caps, on the Contractor's liability or obligations under this contract.

(h) The Contractor may obtain a waiver of any one or more of the requirements in subparagraph (a) by demonstrating that it has insurance that provides protection that is equal to or greater than the coverage and limits specified in subparagraph (a). The County Risk Manager shall be the sole judge of whether such a waiver should be granted.

(i) The Contractor may obtain a waiver of any one or more of the requirements in subparagraph (a) by demonstrating that it is self-insured and that its self-insurance provides protection that is equal to or greater than the coverage and limits specified in subparagraph (a). The County Risk Manager shall be the sole judge of whether such a waiver should be granted.

(j) Providing and maintaining the types and amounts of insurance or self-insurance specified in this paragraph is a material obligation of the Contractor and is of the essence of this contract.

(k) The Contractor shall only obtain insurance from companies that are authorized to provide such coverage and that are authorized by the Commissioner of Insurance to do business in the State of North Carolina. All such insurance shall meet all laws of the State of North Carolina.

(l) The Contractor shall comply at all times with all lawful terms and conditions of its insurance policies and all lawful requirements of its insurer.

(m) The Contractor shall require its subcontractors to comply with the requirements of this paragraph.

(n) Before commencement of any work or event, Contractor shall provide a certificate of insurance in satisfactory form as evidence of the insurances required above.

(o) The Contractor's General Liability policy shall be endorsed, specifically or generally, to include the following as Additional Insured:
UNION COUNTY, ITS OFFICERS, AGENTS AND EMPLOYEES ARE INCLUDED AS ADDITIONAL INSURED WITH RESPECT TO THE GENERAL LIABILITY INSURANCE POLICY.
Policy endorsement for Additional Insured Status shall be provided to Certificate Holder within sixty (60) days of inception of contract.

(p) Contractor shall have no right of recovery or subrogation against Union County (Including its officers, agents and employees), except as it relates to claims not covered by Contractor's insurance or involving fault by an unrelated third party.

(q) It is the intention of the parties that the insurance policies afforded by Contractor shall protect both parties and be primary and non-contributory coverage for any and all losses covered by the above-described insurance. Such coverage shall be primary only in the event of the Contractor's sole negligence.

(r) Union County shall have no liability with respect to Contractor's personal property whether insured or not insured. Any deductible or self-insured retention is the sole responsibility of Contractor.

(s) Notwithstanding the notification requirements of the Insurer, Contractor hereby agrees to notify Union County's Risk Manager at 500 North Main Street, Monroe, NC 28112. Union County, in its sole discretion, may deem failure to provide such notice as a breach of this Agreement. Should any of the above policies be cancelled before the expiration date thereof, notice will be delivered in accordance with the policy revisions.

(t) Insurance procured by Contractor shall not reduce nor limit Contractor's contractual obligation to indemnify, save harmless and defend Union County for claims made or suits brought which result from or are in connection with Contractor's sole negligence in the performance of this Agreement.

(u) Certificate Holder shall be listed as follows:
Union County
Attn.: Risk Manager
500 North Main Street
Monroe, NC 28112

(v) If Contractor is authorized to assign or subcontract any of its rights or duties hereunder and in fact does

so, Contractor shall ensure that the assignee or subcontractor satisfies all requirements of this Agreement, including, but not limited to, maintenance of the required insurance coverage and provision of certificate(s) of insurance and additional insured endorsement(s), in proper form prior to commencement of services.

(w) The Certificate of Insurance should note in the Description of Operations the following:
Department: CHSA
Contract: 10090

Transportation of Clients by Contractor: The contractor will maintain Insurance requirements if required as noted under Article 7 Rule R2-36 of the North Carolina Utilities Commission.

Default and Termination

Termination Without Cause: The County may terminate this contract without cause by giving 30 days' written notice to the Contractor.

Termination for Cause: If, through any cause, the Contractor shall fail to fulfill its obligations under this contract in a timely and proper manner, the County shall have the right to terminate this contract by giving written notice to the Contractor and specifying the effective date thereof. In that event, all finished or unfinished deliverable items prepared by the Contractor under this contract shall, at the option of the County, become its property and the Contractor shall be entitled to receive just and equitable compensation for any satisfactory work completed on such materials, minus any payment or compensation previously made. Notwithstanding the foregoing provision, the Contractor shall not be relieved of liability to the County for damages sustained by the County by virtue of the Contractor's breach of this agreement, and the County may withhold any payment due the Contractor for the purpose of setoff until such time as the exact amount of damages due the County from such breach can be determined. In case of default by the Contractor, without limiting any other remedies for breach available to it, the County may procure the contract services from other sources and hold the Contractor responsible for any excess cost occasioned thereby. The filing of a petition for bankruptcy by the Contractor shall be an act of default under this contract.

Waiver of Default: Waiver by the County of any default or breach in compliance with the terms of this contract by the Provider shall not be deemed a waiver of any subsequent default or breach and shall not be construed to be modification of the terms of this contract unless stated to be such in writing, signed by an authorized representative of the County and the Contractor and attached to the contract.

Availability of Funds: The parties to this contract agree and understand that the payment of the sums specified in this contract is dependent and contingent upon and subject to the appropriation, allocation, and availability of funds for this purpose to the County. All payments shall be conditioned upon appropriation by the Union County Board of Commissioners of sufficient funds for each request for services.

Force Majeure: Neither party shall be deemed to be in default of its obligations hereunder if and so long as it is prevented from performing such obligations by any act of war, hostile foreign action, nuclear explosion, riot, strikes, civil insurrection, earthquake, hurricane, tornado, or other catastrophic natural event or act of God.

Survival of Promises: All promises, requirements, terms, conditions, provisions, representations, guarantees, and warranties contained herein shall survive the contract expiration or termination date unless specifically provided otherwise herein, or unless superseded by applicable Federal or State statutes of limitation.

Intellectual Property Rights

Copyrights and Ownership of Deliverables: All deliverable items produced pursuant to this contract are the exclusive property of the County. The Contractor shall not assert a claim of copyright or other property interest in such deliverables.

Federal Intellectual Property Bankruptcy Protection Act: The Parties agree that the County shall be entitled to all rights and benefits of the Federal Intellectual Property Bankruptcy Protection Act, Public Law 100-506, codified at 11 U.S.C. 365 (n) and any amendments thereto.

Compliance with Applicable Laws

Compliance with Laws: The Contractor shall comply with all laws, ordinances, codes, rules, regulations, and licensing requirements that are applicable to the conduct of its business, including those of federal, state, and local agencies having jurisdiction and/or authority.

Title VI, Civil Rights Compliance: In accordance with Federal law and U.S. Department of Agriculture (USDA) and U.S. Department of Health and Human Services (HHS) policy, this institution is prohibited from discriminating on the basis of race, color, national origin, sex, age or disability. Under the Food Stamp Act and USDA policy, discrimination is prohibited also on the basis of religion or political beliefs.

Equal Employment Opportunity: The Contractor shall comply with all federal and State laws relating to equal employment opportunity.

Health Insurance Portability and Accountability Act (HIPAA): The Contractor agrees that, if the County determines that some or all of the activities within the scope of this contract are subject to the Health Insurance Portability and Accountability Act of 1996, P.L. 104-91, as amended ("HIPAA"), or its implementing regulations, it will comply with the HIPAA requirements and will execute such agreements and practices as the County may require to ensure compliance.

(a) Data Security: The Contractor shall adopt and apply data security standards and procedures that comply with all applicable federal, state, and local laws, regulations, and rules.

(b) Duty to Report: The Contractor shall report a suspected or confirmed security breach to the local Department of Social Services/Human Services Contract Administrator within twenty-four (24) hours after the breach is first discovered, provided that the Contractor shall report a breach involving Social Security Administration data or Internal Revenue Service data within one (1) hour after the breach is first discovered.

(c) Cost Borne by Contractor: If any applicable federal, state, or local law, regulation, or rule requires the Contractor to give written notice of a security breach to affected persons, the Contractor shall bear the cost of the notice.

Trafficking Victims Protection Act of 2000: The Contractor will comply with the requirements of Section 106(g) of the Trafficking Victims Protection Act of 2000, as amended (22 U.S.C. 7104).

Executive Order # 24: It is unlawful for any vendor, contractor, subcontractor or supplier of the state to make gifts or to give favors to any state employee. For additional information regarding the specific requirements and exemptions, contractors are encouraged to review Executive Order 24 and G.S. Sec. 133-32.

Confidentiality

Confidentiality: Any information, data, instruments, documents, studies or reports given to or prepared or assembled by the Contractor under this agreement shall be kept as confidential and not divulged or made available to any individual or organization without the prior written approval of the County. The Contractor acknowledges that in receiving, storing, processing or otherwise dealing with any confidential information it will safeguard and not further disclose the information except as otherwise provided in this contract.

Oversight

Access to Persons and Records: The State Auditor shall have access to persons and records as a result of all contracts or grants entered into by State agencies or political subdivisions in accordance with General Statute 147-64.7. Additionally, as the State funding authority, the Department of Health and Human Services shall have access to persons and records as a result of all contracts or grants entered into by State agencies or political subdivisions. All Contractor's records related to this contract shall be open to inspection and copying by the County. Contractor shall provide such records to the County within fifteen (15) days of the County's request to inspect and/or copy.

Record Retention: Records shall not be destroyed, purged or disposed of without the express written consent of the County. State basic records retention policy requires all grant records to be retained for a minimum of five years or until all audit exceptions have been resolved, whichever is longer. If the contract is subject to federal policy and regulations, record retention may be longer than five years since records must be retained for a period of three years following submission of the final Federal Financial Status Report, if applicable, or three years following the submission of a revised final Federal Financial Status Report. Also, if any litigation, claim, negotiation, audit, disallowance action, or other action involving this Contract has been started before expiration of the five-year retention period described above, the records must be retained until completion of the action and resolution of all issues which arise from it, or until the end of the regular five-year period described above, whichever is later. Records for Temporary Assistance for Needy Families (TANF) and Medicaid and Medical Assistance grants and programs must be retained for a minimum of ten years.

Warranties and Certifications

Date and Time Warranty: The Contractor warrants that the product(s) and service(s) furnished pursuant to this contract ("product" includes, without limitation, any piece of equipment, hardware, firmware, middleware, custom or commercial software, or internal components, subroutines, and interfaces therein) that perform any date and/or time data recognition function, calculation, or sequencing will support a four digit year format and will provide accurate date/time data and leap year calculations. This warranty shall survive the termination or expiration of this contract.

Certification Regarding Collection of Taxes: G.S. 143-59.1 bars the Secretary of Administration from entering into contracts with vendors that meet one of the conditions of G.S. 105-164.8(b) and yet refuse to collect use taxes on sales of tangible personal property to purchasers in North Carolina. The conditions include:

(a) maintenance of a retail establishment or office; (b) presence of representatives in the State that solicit sales or transact business on behalf of the vendor; and (c) systematic exploitation of the market by media-assisted, media-facilitated, or media-solicited means. The Contractor certifies that it and all of its affiliates (if any) collect all required taxes.

E-Verify

Pursuant to G.S. 143-48.5 and G.S. 147-33.95(g), the undersigned hereby certifies that the Contractor named below, and the Contractor's subcontractors, complies with the requirements of Article 2 of Chapter 64 of the NC General Statutes, including the requirement for each employer with more than 25 employees in North Carolina to verify the work authorization of its employees through the federal E-Verify system. E-Verify System Link: www.uscis.gov

Miscellaneous

Choice of Law: The validity of this contract and any of its terms or provisions, as well as the rights and duties of the parties to this contract, are governed by the laws of North Carolina. The Contractor, by signing this contract, agrees and submits, solely for matters concerning this Contract, to the exclusive jurisdiction of the courts of North Carolina and agrees, solely for such purpose, that the exclusive venue for any legal proceedings shall be the county is which the contract originated. The place of this contract and all transactions and agreements relating to it, and their situs and forum, shall be the county where the contract originated, where all matters, whether sounding in contract or tort, relating to the validity, construction, interpretation, and enforcement shall be determined.

Amendment: This contract may not be amended orally or by performance. Any amendment must be made in written form and executed by duly authorized representatives of the County and the Contractor.

Severability: In the event that a court of competent jurisdiction holds that a provision or requirement of this contract violates any applicable law, each such provision or requirement shall continue to be enforced to the extent it is not in violation of law or is not otherwise unenforceable and all other provisions and requirements of this contract shall remain in full force and effect.

Headings: The Section and Paragraph headings in these General Terms and Conditions are not material parts of the agreement and should not be used to construe the meaning thereof.

Time of the Essence: Time is of the essence in the performance of this contract.

Key Personnel: The Contractor shall not replace any of the key personnel assigned to the performance of this contract without the prior written approval of the County. The term "key personnel" includes any and all persons identified as such in the contract documents and any other persons subsequently identified as key personnel by the written agreement of the parties.

Care of Property: The Contractor agrees that it shall be responsible for the proper custody and care of any property furnished to it for use in connection with the performance of this contract and will reimburse the County for loss of, or damage to, such property. At the termination of this contract, the Contractor shall contact the County for instructions as to the disposition of such property and shall comply with these instructions.

Travel Expenses: Reimbursement to the Contractor for travel mileage, meals, lodging and other travel expenses incurred in the performance of this contract shall not exceed the rates established in County policy.

Sales/Use Tax Refunds: If eligible, the Contractor and all subcontractors shall: (a) ask the North Carolina Department of Revenue for a refund of all sales and use taxes paid by them in the performance of this contract, pursuant to G.S. 105-164.14; and (b) exclude all refundable sales and use taxes from all reportable expenditures before the expenses are entered in their reimbursement reports.

Advertising: The Contractor shall not use the award of this contract as a part of any news release or commercial advertising.

Attachment C

FEDERAL CERTIFICATIONS

The undersigned states that:

1. He or she is the duly authorized representative of the Contractor named below;

2. He or she is authorized to make, and does hereby make, the following certifications on behalf of the Contractor, as set out herein:

   a. The Certification Regarding Nondiscrimination;
   b. The Certification Regarding Drug-Free Workplace Requirements;
   c. The Certification Regarding Environmental Tobacco Smoke;
   d. The Certification Regarding Debarment, Suspension, Ineligibility and Voluntary Exclusion Lower Tier Covered Transactions; and
   e. The Certification Regarding Lobbying;

3. He or she has completed the Certification Regarding Drug-Free Workplace Requirements by providing the addresses at which the contract work will be performed;

4. [Check the applicable statement]

   [ ] He or she **has completed** the attached **Disclosure Of Lobbying Activities** because the Contractor **has made, or has an agreement to make**, a payment to a lobbying entity for influencing or attempting to influence an officer or employee of an agency, a Member of Congress, an officer or employee of Congress, or an employee of a Member of Congress in connection with a covered Federal action;

   OR

   [ ] He or she **has not completed** the attached **Disclosure Of Lobbying Activities** because the Contractor **has not made**, and **has no agreement to make**, any payment to any lobbying entity for influencing or attempting to influence any officer or employee of any agency, any Member of Congress, any officer or employee of Congress, or any employee of a Member of Congress in connection with a covered Federal action.

5. The Contractor shall require its subcontractors, if any, to make the same certifications and disclosure.

_____

Signature **Title**

BAYADA Home Health Care, Inc.

Contractor Name **Date**

[This Certification Must be Signed by the Same Individual Who Signed the Proposal Execution Page]

I. Certification Regarding Nondiscrimination

The Contractor certifies that it will comply with all Federal statutes relating to nondiscrimination. These include but are not limited to: (a) Title VI of the Civil Rights Act of 1964 (P.L. 88-352) which prohibits discrimination on the basis of race, color or national origin; (b) Title IX of the Education Amendments of 1972, as amended (20 U.S.C. §§1681-1683, and 1685-1686), which prohibits discrimination on the basis of sex; (c) Section 504 of the Rehabilitation Act of 1973, as amended (29 U.S.C. §794), which prohibits discrimination on the basis of handicaps; (d) the Age Discrimination Act of 1975, as amended (42 U.S.C. §§6101-6107), which prohibits discrimination on the basis of age; (e) the Drug Abuse Office and Treatment Act of 1972 (P.L. 92-255), as amended, relating to nondiscrimination on the basis of drug abuse; (f) the Comprehensive Alcohol Abuse and Alcoholism Prevention, Treatment and Rehabilitation Act of 1970 (P.L. 91-616), as amended, relating to nondiscrimination on the basis of alcohol abuse or alcoholism; (g) Title VIII of the Civil Rights Act of 1968 (42 U.S.C. §§3601 et seq.), as amended, relating to nondiscrimination in the sale, rental or financing of housing;

(h) the Food Stamp Act and USDA policy, which prohibit discrimination on the basis of religion and political beliefs; and (i) the requirements of any other nondiscrimination statutes which may apply to this Agreement.

II. Certification Regarding Drug-Free Workplace Requirements

1. The Contractor certifies that it will provide a drug-free workplace by:

   a. Publishing a statement notifying employees that the unlawful manufacture, distribution, dispensing, possession or use of a controlled substance is prohibited in the Contractor's workplace and specifying the actions that will be taken against employees for violation of such prohibition;

   b. Establishing a drug-free awareness program to inform employees about:

      i. The dangers of drug abuse in the workplace;

      ii. The Contractor's policy of maintaining a drug-free workplace;

      iii. Any available drug counseling, rehabilitation, and employee assistance programs; and

      iv. The penalties that may be imposed upon employees for drug abuse violations occurring in the workplace;

   c. Making it a requirement that each employee be engaged in the performance of the agreement be given a copy of the statement required by paragraph (a);

   d. Notifying the employee in the statement required by paragraph (a) that, as a condition of employment under the agreement, the employee will:

      i. Abide by the terms of the statement; and

      ii. Notify the employer of any criminal drug statute conviction for a violation occurring in the workplace no later than five days after such conviction;

   e. Notifying the Department within ten days after receiving notice under subparagraph (d)(ii) from an employee or otherwise receiving actual notice of such conviction;

   f. Taking one of the following actions, within 30 days of receiving notice under subparagraph (d)(ii), with respect to any employee who is so convicted:

      i. Taking appropriate personnel action against such an employee, up to and including termination; or

      ii. Requiring such employee to participate satisfactorily in a drug abuse assistance or rehabilitation program approved for such purposes by a Federal, State, or local health, law enforcement, or other appropriate agency; and

   g. Making a good faith effort to continue to maintain a drug-free workplace through implementation of paragraphs (a), (b), (c), (d), (e), and (f).

2. The site(s) for the performance of work done in connection with the specific agreement are listed below (list all sites; add additional pages if necessary):

   2330 Concord Ave., Monroe, NC 28110

3. Contractor will inform the Department of any additional sites for performance of work under this agreement.

4. False certification or violation of the certification may be grounds for suspension of payment, suspension or termination of grants, or government-wide Federal suspension or debarment. 45 C.F.R. 82.510.

III. Certification Regarding Environmental Tobacco Smoke

Public Law 103-227, Part C-Environmental Tobacco Smoke, also known as the Pro-Children Act of 1994 (Act), requires that smoking not be permitted in any portion of any indoor facility owned or leased or contracted for by an entity and used routinely or regularly for the provision of health, day care, education, or library services to children under the age of 18, if the services are funded by Federal programs either directly or through State or local governments, by Federal grant, contract, loan, or loan guarantee. The law does not apply to children's services provided in private residences, facilities funded solely by Medicare or Medicaid funds, and portions of facilities used for inpatient drug or alcohol treatment. Failure to comply with the provisions of the law may result in the imposition of a civil monetary penalty of up to $1,000.00 per day and/or the imposition of an administrative compliance order on the responsible entity.

The Contractor certifies that it will comply with the requirements of the Act. The Contractor further agrees that it will require the language of this certification be included in any subawards that contain provisions for children's services and that all subgrantees shall certify accordingly.

IV. Certification Regarding Debarment, Suspension, Ineligibility and Voluntary Exclusion Lower Tier Covered Transactions

Instructions

[The phrase "prospective lower tier participant" means the Contractor.]

1. By signing and submitting this document, the prospective lower tier participant is providing the certification set out below.

2. The certification in this clause is a material representation of the fact upon which reliance was placed when this transaction was entered into. If it is later determined that the prospective lower tier participant knowingly rendered an erroneous certification, in addition to other remedies available to the Federal Government, the department or agency with which this transaction originate may pursue available remedies, including suspension and/or debarment.

3. The prospective lower tier participant will provide immediate written notice to the person to whom this proposal is submitted if at any time the prospective lower tier participant learns that its certification was erroneous when submitted or has become erroneous by reason of changed circumstances.

4. The terms "covered transaction," "debarred," "suspended," "ineligible," "lower tier covered transaction," "participant," "person," "primary covered transaction," "principal," "proposal," and "voluntarily excluded," as used in this clause, have the meanings set out in the Definitions and Coverage sections of rules implementing Executive Order 12549, 45 CFR Part 76. You may contact the person to whom this proposal is submitted for assistance in obtaining a copy of those regulations.

5. The prospective lower tier participant agrees by submitting this proposal that, should the proposed covered transaction be entered into, it shall not knowingly enter any lower tier covered transaction with a person who is debarred, suspended, determined ineligible or voluntarily excluded from participation in this covered transaction unless authorized by the department or agency with which this transaction originated.

6. The prospective lower tier participant further agrees by submitting this document that it will include the clause titled "Certification Regarding Debarment, Suspension, Ineligibility and Voluntary Exclusion--Lower Tier Covered Transaction," without modification, in all lower tier covered transactions and in all solicitations for lower tier covered transactions.

7. A participant in a covered transaction may rely upon a certification of a prospective participant in a lower tier covered transaction that it is not debarred, suspended, ineligible, or voluntarily excluded from covered transaction, unless it knows that the certification is erroneous. A participant may decide the method and frequency by which it determines the eligibility of its principals. Each participant may, but is not required to, check the Nonprocurement List.

8. Nothing contained in the foregoing shall be construed to require establishment of a system of records in order to render in good faith the certification required by this clause. The knowledge and information of a participant is not required to exceed that which is normally possessed by a prudent person in the ordinary course of business dealings.

9. Except for transactions authorized in paragraph 5 of these instructions, if a participant in a covered transaction knowingly enters into a lower tier covered transaction with a person who is suspended, debarred, ineligible, or voluntarily excluded from participation in this transaction, in addition to other remedies available to the Federal Government, the department or agency with which this transaction originated may pursue available remedies, including suspension, and/or debarment.

Certification

1. **The prospective lower tier participant certifies,** by submission of this document, that neither it nor its principals is presently debarred, suspended, proposed for debarment, declared ineligible, or voluntarily excluded from participation in this transaction by any Federal department or agency.

2. Where the prospective lower tier participant is unable to certify to any of the statements in this certification, such prospective participant shall attach an explanation to this proposal.

V. Certification Regarding Lobbying

The Contractor certifies, to the best of his or her knowledge and belief, that:

1. No Federal appropriated funds have been paid or will be paid by or on behalf of the undersigned, to any person for influencing or attempting to influence an officer or employee of any agency, a Member of Congress, an officer or employee of Congress, or an employee of a Member of Congress in connection with the awarding of any Federal contract, continuation, renewal, amendment, or modification of any Federal contract, grant, loan, or cooperative agreement.

2. If any funds other than Federal appropriated funds have been paid or will be paid to any person for influencing or attempting to influence an officer or employee of any agency, a Member of Congress, an officer or employee of Congress, or an employee of a Member of Congress in connection with this Federally funded contract, grant, loan, or cooperative agreement, the undersigned shall complete and submit Standard Form SF-LLL, "Disclosure of Lobbying Activities," in accordance with its instructions.

3. The undersigned shall require that the language of this certification be included in the award document for subawards at all tiers (including subcontracts, subgrants, and contracts under grants, loans, and cooperative agreements) who receive federal funds of $100,000.00 or more and that all subrecipients shall certify and disclose accordingly.

4. This certification is a material representation of fact upon which reliance was placed when this transaction was made or entered into. Submission of this certification is a prerequisite for making or entering into this transaction imposed by Section 1352, Title 31, U.S. Code. Any person who fails to file the required certification shall be subject to a civil penalty of not less than $10,000.00 and not more than $100,000.00 for each such failure.

VI. Disclosure Of Lobbying Activities

Instructions

This disclosure form shall be completed by the reporting entity, whether subawardee or prime Federal recipient, at the initiation or receipt of a covered Federal action, or a material change to a previous filing, pursuant to title 31 U.S.C. section 1352. The filing of a form is required for each payment or agreement to make payment to any lobbying entity for influencing or attempting to influence an officer or employee of any agency, a Member of Congress, an officer or employee of Congress, or an employee of a Member of Congress in connection with a covered Federal action. Use the SF-LLL-A Continuation Sheet for additional information if the space on the form is inadequate. Complete all items that apply for both the initial filing and material change report. Refer to the implementing guidance published by the Office of Management and Budget for additional information.

Identify the type of covered Federal action for which lobbying activity is and/or has been secured to influence the outcome of a covered Federal action.

1. Identify the status of the covered Federal action.

2. Identify the appropriate classification of this report. If this is a follow-up report caused by a material change to the information previously reported, enter the year and quarter in which the change occurred. Enter the date of the last previously submitted report by this reporting entity for this covered Federal action.

3. Enter the full name, address, city, state and zip code of the reporting entity. Include Congressional District, if known. Check the appropriate classification of the reporting entity that designates if it is, or expects to be, a prime or sub-award recipient. Identify the tier of the subawardee, e.g., the first subawardee of the prime is the 1st tier. Subawards include but are not limited to subcontracts, subgrants and contract awards under grants.

4. If the organization filing the report in Item 4 checks "Subawardee", then enter the full name, address, city, state and zip code of the prime Federal recipient. Include Congressional District, if known.

5. Enter the name of the Federal agency making the award or loan commitment. Include at least one organizational level below agency name, if known. For example, Department of Transportation, United States Coast Guard.

6. Enter the Federal program name or description for the covered Federal action (Item 1). If known, enter the full Catalog of Federal Domestic Assistance (CFDA) number for grants, cooperative agreements, loans, and loan commitments.

7. Enter the most appropriate Federal Identifying number available for the Federal action identified in Item 1 (e.g., Request for Proposal (RFP) number, Invitation for Bid (IFB) number, grant announcement number, the contract grant, or loan award number, the application/proposal control number assigned by the Federal agency). Include prefixes, e.g., "RFP-DE-90-001."

8. For a covered Federal action where there has been an award or loan commitment by the Federal agency, enter the Federal amount of the award/loan commitment for the prime entity identified in Item 4 or 5.

9. (a) Enter the full name, address, city, state and zip code of the lobbying entity engaged by the reporting entity identified in Item 4 to influence the covered Federal action.

(b) Enter the full names of the individual(s) performing services, and include full address if different from 10(a). Enter Last Name, First Name and Middle Initial (MI).

10. Enter the amount of compensation paid or reasonably expected to be paid by the reporting entity (Item 4) to the lobbying entity (Item 10). Indicate whether the payment has been made (actual) or will be made (planned). Check all boxes that apply. If this is a material change report, enter the cumulative amount of payment made or planned to be made.

11. Check the appropriate boxes. Check all boxes that apply. If payment is made through an in-kind contribution, specify the nature and value of the in-kind payment.

12. Check the appropriate boxes. Check all boxes that apply. If other, specify nature.

13. Provide a specific and detailed description of the services that the lobbyist has performed, or will be expected to perform, and the date(s) of any services rendered. Include all preparatory and related activity, not just time spent in actual contact with Federal officials. Identify the Federal official(s) or employee(s) contacted or the officer(s), employee(s), or Member(s) of Congress that were contacted.

14. Check whether or not a SF-LLL-A Continuation Sheet(s) is attached.

15. The certifying official shall sign and date the form, print his/her name, title, and telephone number.

Public reporting burden for this collection of information is estimated to average 30 minutes per response, including time for reviewing instructions, searching existing data sources, gathering and maintaining the data needed, and completing and reviewing the collection of information. Send comments regarding the burden estimate or any other aspect of this collection of information, including suggestions for reducing this burden, to the Office of Management and Budget, Paperwork Reduction Project (0348-0046), Washington, D. C. 20503

Disclosure Of Lobbying Activities
(Approved by OMB 0344-0046)

Complete this form to disclose lobbying activities pursuant to 31 U.S.C. 1352

1. Type of Federal Action:	2. Status of Federal Action:	3. Report Type:
☐ a. contract ☐ b. grant ☐ c. cooperative agreement ☐ d. loan ☐ e. loan guarantee ☐ f. loan insurance	☐ a. Bid/offer/application ☐ b. Initial Award ☐ c. Post-Award	☐ a. initial filing ☐ b. material change **For Material Change Only:** Year_____ Quarter_____ Date Of Last Report:_____

4. Name and Address of Reporting Entity:	5. If Reporting Entity in No. 4 is Subawardee, Enter Name and Address of Prime:
☐ Prime ☐ Subawardee Tier (if known) _____ Congressional District (if known) _____	Congressional District (if known) _____
6. Federal Department/Agency:	7. Federal Program Name/Description: CFDA Number (if applicable) _____
8. Federal Action Number (if known)	9. Award Amount (if known) $
10. a. Name and Address of Lobbying Entity (*if individual, last name, first name, MI*): (*attach Continuation Sheet(s) SF-LLL-A, if necessary*)	b. Individuals Performing Services (*including address if different from No. 10a.*) (*last name, first name, MI*): (*attach Continuation Sheet(s) SF-LLL-A, if necessary*)
11. Amount of Payment (*check all that apply*): $ _____ ☐ actual ☐ planned 12. Form of Payment (*check all that apply*): ☐ a. cash ☐ b. In-kind; specify: Nature _____ Value _____	13. Type of Payment (*check all that apply*): ☐ a. retainer ☐ b. one-time fee ☐ c. commission ☐ d. contingent fee ☐ e. deferred ☐ f. other; specify: _____

14. Brief Description of Services Performed or to be Performed and Date(s) of Services, including officer(s), employee(s), or Member(s) contacted, for Payment Indicated in Item 11(*attach Continuation Sheet(s) SF-LLL-A, if necessary*):

15. Continuation Sheet(s) SF-LLL-A attached: ☐ Yes ☐ No

16. Information requested through this form is authorized by title 31 U. S. C. section 1352. This disclosure of lobbying activities is a material representation of fact upon which reliance was placed by the tier above when this transaction was made or entered into. This disclosure is required pursuant to 31 U. S. C. 1352. This information will be reported to the Congress semi-annually and will be available for public inspection. Any person who fails to file the required disclosure shall be subject to a civil penalty of not less than $10,000 and not more than $100,000 for each such failure.	Signature: _____ Print Name: _____ Title: _____ Telephone No: _____ Date: _____

Federal Use Only	Authorized for Local Reproduction Standard Form - LLL

ATTACHMENT D

CONFLICT OF INTEREST ACKNOWLEDGEMENT AND POLICY

State of _____

County _____

I, _____, Notary Public for said County and State, certify that _____ personally appeared before me this day and acknowledged that he/she is _____ of **BAYADA Home Health Care, Inc.** and by that authority duly given and as the act of the Organization, affirmed that the foregoing Conflict of Interest Policy was adopted by the Board of Directors/Trustees or other governing body in a meeting held on the _____ day of _____, _____.

Sworn to and subscribed before me this _____ day of _____, 20____.

(Official Seal)

_____
Notary Public

My Commission expires _____, 20 ____

INSTRUCTIONS FOR ORGANIZATION:

Sign and attach the following pages after adopted by the Board of Directors/Trustees or other governing body OR replace the following with the current adopted conflict of interest policy.

BAYADA Home Health Care, Inc.
Name of Organization

_____
Signature of Organization Official

Conflict of Interest Policy Example

The Board of Directors/Trustees or other governing persons, officers, employees or agents are to avoid any conflict of interest, even the appearance of a conflict of interest. The Organization‘s Board of Directors/Trustees or other governing body, officers, staff and agents are obligated to always act in the best interest of the organization. This obligation requires that any Board member or other governing person, officer, employee or agent, in the performance of Organization duties, seek only the furtherance of the Organization mission. At all times, Board members or other governing persons, officers, employees or agents, are prohibited from using their job title, the Organization's name or property, for private profit or benefit.

A. The Board members or other governing persons, officers, employees, or agents of the Organization should neither solicit nor accept gratuities, favors, or anything of monetary value from current or potential contractors/vendors, persons receiving benefits from the Organization or persons who may benefit from the actions of any Board member or other governing person, officer, employee or agent. This is not intended to preclude bona-fide Organization fund raising-activities.

B. A Board or other governing body member may, with the approval of Board or other governing body, receive honoraria for lectures and other such activities while not acting in any official capacity for the Organization. Officers may, with the approval of the Board or other governing body, receive honoraria for lectures and other such activities while on personal days, compensatory time, annual leave, or leave without pay. Employees may, with the prior written approval of their supervisor, receive honoraria for lectures and other such activities while on personal days, compensatory time, annual leave, or leave without pay. If a Board or other governing body member, officer, employee or agent is acting in any official capacity, honoraria received in connection with activities relating to the Organization are to be paid to the Organization.

C. No Board member or other governing person, officer, employee, or agent of the Organization shall participate in the selection, award, or administration of a purchase or contract with a vendor where, to his knowledge, any of the following has a financial interest in that purchase or contract:

1. The Board member or other governing person, officer, employee, or agent;
2. Any member of their family by whole or half blood, step or personal relationship or relative-in-law;
3. An organization in which any of the above is an officer, director, or employee;
4. A person or organization with whom any of the above individuals is negotiating or has any arrangement concerning prospective employment or contracts.

D. **Duty to Disclosure** -- Any conflict of interest, potential conflict of interest, or the appearance of a conflict of interest is to be reported to the Board or other governing body or one’s supervisor immediately.

E. **Board Action** -- When a conflict of interest is relevant to a matter requiring action by the Board of Directors/Trustees or other governing body, the Board member or other governing person, officer, employee, or agent (person(s)) must disclose the existence of the conflict of interest and be given the opportunity to disclose all material facts to the Board and members of committees with governing board delegated powers considering the possible conflict of interest. After disclosure of all material facts, and after any discussion with the person, he/she shall leave the governing board or committee meeting while the determination of a conflict of interest is discussed and voted upon. The remaining board or committee members shall decide if a conflict of interest exists.

In addition, the person(s) shall not participate in the final deliberation or decision regarding the matter under consideration and shall leave the meeting during the discussion of and vote of the Board of Directors/Trustees or other governing body.

F. Violations of the Conflicts of Interest Policy -- If the Board of Directors/Trustees or other governing body has reasonable cause to believe a member, officer, employee or agent has failed to disclose actual or possible conflicts of interest, it shall inform the person of the basis for such belief and afford the person an opportunity to explain the alleged failure to disclose. If, after hearing the person's response and after

making further investigation as warranted by the circumstances, the Board of Directors/Trustees or other governing body determines the member, officer, employee or agent has failed to disclose an actual or possible conflict of interest, it shall take appropriate disciplinary and corrective action.

G. **Record of Conflict** -- The minutes of the governing board and all committees with board delegated powers shall contain:

1. The names of the persons who disclosed or otherwise were found to have an actual or possible conflict of interest, the nature of the conflict of interest, any action taken to determine whether a conflict of interest was present, and the governing board's or committee's decision as to whether a conflict of interest in fact existed.
2. The names of the persons who were present for discussions and votes relating to the transaction or arrangement that presents a possible conflict of interest, the content of the discussion, including any alternatives to the transaction or arrangement, and a record of any votes taken in connection with the proceedings.

.

Approved by:

BAYADA Home Health Care, Inc.
Name of Organization

_____
Signature of Organization Official

_____
Date

Attachment E – No Overdue Tax Debts

Instructions: Grantee/Provider should complete this certification for all funds received. Entity should enter appropriate data in the yellow highlighted areas. The completed and signed form must be provided to the County Department of Social Services/Human Services.

Note: If you have a contract that extends more than one state fiscal year, you will need to obtain an updated certification for each year of the contract.

Entity's Letterhead

[Date of Certification (mmddyyyy)]

To: Union County Consolidated Human Services Agency

Certification:

We certify that **BAYADA Home Health Care, Inc.** does not have any overdue tax debts, as defined by N.C.G.S. 105-243.1, at the federal, State, or local level. We further understand that any person who makes a false statement in violation of N.C.G.S. 143C-6-23(c) is guilty of a criminal offense punishable as provided by N.C.G.S. 143C-10-1(b).

Sworn Statement:

[Name of Board Chair] and [Name of Second Authorizing Official] being duly sworn, say that we are the Board Chair and [Title of the Second Authorizing Official], respectively, of **BAYADA Home Health Care, Inc.** of [City] in the State of [Name of State]; and that the foregoing certification is true, accurate and complete to the best of our knowledge and was made and subscribed by us. We also acknowledge and understand that any misuse of State funds will be reported to the appropriate authorities for further action.

_____
Board Chair

_____
[Title of Second Authorizing Official]

Sworn to and subscribed before me on the day of the date of said certification.

_____ My Commission Expires: _____
(Notary Signature and Seal)

[1] G.S. 105-243.1 defines: Overdue tax debt. – Any part of a tax debt that remains unpaid 90 days or more after the notice of final assessment was mailed to the taxpayer. The term does not include a tax debt, however, if the taxpayer entered into an installment agreement for the tax debt under G.S. 105-237 within 90 days after the notice of final assessment was mailed and has not failed to make any payments due under the installment agreement."

ATTACHMENT I:

UNION COUNTY CONSOLIDATED HUMAN SERVICES AGENCY
HIPAA BUSINESS ASSOCIATE ADDENDUM

This Agreement is made effective February 1, 2026, by and between UNION COUNTY ("Covered Entity") and BAYADA HOME HEALTH CARE, INC. ("Business Associate") (collectively the "Parties").

1. BACKGROUND

(a) Covered Entity and Business Associate are parties to a contract for In-Home Aide services dated February 22, 2022, as modified by amendment dated August 5, 2025 (the "Contract"), whereby Business Associate agrees to perform certain services for or on behalf of Covered Entity.

(b) The Union County Consolidated Human Services Agency is an organizational unit of Covered Entity as a health care component for purposes of the HIPAA Privacy and Security Rules.

(c) The relationship between Covered Entity and Business Associate is such that the Parties believe Business Associate is or may be a "business associate" within the meaning of the HIPAA Privacy and Security Rules.

(d) The Parties enter into this Business Associate Addendum to the Contract with the intention of complying with the HIPAA Privacy and Security Rules provision that a covered entity may disclose electronic protected health information or other protected health information to a business associate, and may allow a business associate to create or receive electronic protected heath information or other protected health information on its behalf, if the covered entity obtains satisfactory assurances that the business associate will appropriately safeguard the information.

2. DEFINITIONS

Unless some other meaning is clearly indicated by the context, the following terms shall have the following meaning in this Agreement:

(a) "Breach" means the acquisition, access, use, or disclosure of PHI in a manner not permitted by 45 CFR 164 Subpart E which compromises the security or privacy of the PHI.

(b) "Electronic Protected Health Information" shall have the same meaning as the term "electronic protected health information" in 45 CFR 160.103, limited to the information created or received by Business Associate from or on behalf of Covered Entity.

(c) "HIPAA" means the Administrative Simplification Provisions, Sections 261 through 264, of the federal Health Insurance Portability and Accountability Act of 1996, Public Law 104-191.

(d) "HITECH Act" means the "Health Information Technology for Economic and Clinical Health ("HITECH") Act, Title XIII of Division A of the American Recovery and Reinvestment Act of 2009 (P.L. 111-5).

(e) "Individual" shall have the same meaning as the term "individual" in 45 CFR160.103 and shall include a person who qualifies as a personal representative in accordance with 45 CFR 164.502(g).

(f) "Privacy and Security Rules" shall mean the Standards for Privacy of Individually Identifiable Health Information and the Security Standards for the Protection of Electronic Protected Health Information set out in 45 CFR part 160 and part 164.

(g) "Protected Health Information" shall have the same meaning as the term "protected health information" in 45 CFR 160.103, limited to the information created or received by Business Associate from or on behalf of Covered Entity.

(h) "Required By Law" shall have the same meaning as the term "required by law" in 45 CFR 164.103.

(i) "Secretary" shall mean the Secretary of the United States Department of Health and Human Services or his designee.

(j) "Security Incident" shall have the same meaning as the term "security incident" in 45 CFR 164.304.

(k) "Unsecured Protected Health Information" shall have the same meaning as the term as the term "unsecured protected health information" in 45 CFR 164.402.

(l) Unless otherwise defined in this Agreement, terms used herein shall have the same meaning as those terms have in the Privacy and Security Rules.

3. OBLIGATIONS OF BUSINESS ASSOCIATE

(a) Business Associate agrees to not use or disclose Electronic Protected Health Information or other Protected Health Information other than as permitted or required by this Agreement or as Required by Law.

(b) Business Associate agrees to use appropriate safeguards to prevent use or disclosure of the Electronic Protected Health Information and other Protected Health Information that it creates, receives, maintains, or transmits on behalf of Covered Entity, other than as provided for by this Agreement, as required by the Privacy and Security Rules. Business Associate shall review and modify its security measures and safeguards to continue provision of reasonable and appropriate protection of Electronic Protected Health Information, and update documentation of such security measures.

(c) Business Associate agrees to mitigate, to the extent practicable, any harmful effect that is known to Business Associate of a use or disclosure of Electronic Protected Health Information or other Protected Health Information by Business Associate in violation of the requirements of this Agreement.

(d) Business Associate agrees to report to Covered Entity (i) any use or disclosure of Electronic Protected Health Information or other Protected Health Information not provided for by this Agreement of which it becomes aware and (ii) any Security Incident or Breach of which it becomes aware.

(e) Business Associate agrees to ensure that any agent, including a subcontractor, to whom it provides Electronic Protected Health Information and/or other Protected Health Information received from, or created, received or transmitted by Business Associate on behalf of Covered Entity, agrees to the same restrictions and conditions that apply through this Agreement to Business Associate with respect to such information.

(f) Business Associate agrees to provide access, at the request of Covered Entity, to Electronic Protected Health Information and other Protected Health Information in a Designated Record Set to Covered Entity or, as directed by Covered Entity, to an Individual in order to meet the requirements under 45 CFR 164.524.

(g) Business Associate agrees, at the request of the Covered Entity, to make any amendment(s) to Electronic Protected Health Information and other Protected Health Information in a Designated Record Set that the Covered Entity directs or agrees to pursuant to 45 CFR 164.526.

(h) Unless otherwise prohibited by law, Business Associate agrees to make internal practices, books, and records, including policies and procedures concerning Electronic Protected Health Information and other Protected Health Information, relating to the use and disclosure of Electronic Protected Health Information and other Protected Health Information received from, or created or received by Business Associate on behalf of, Covered Entity available to the Covered Entity, or to the Union County Consolidated Human Services Agency, in a time and manner designated by the Secretary, for purposes of the Secretary determining Covered Entity's compliance with the Privacy and Security Rules.

(i) Business Associate agrees to document such disclosures of Electronic Protected Health Information and other Protected Health Information related to such disclosures as would be required for Covered Entity to respond to a request by an individual for an accounting of disclosures of Electronic Protected Health Information and other Protected Health Information by Business Associate or its agents, including subcontractors, in accordance with 45 CFR 164.528 and Section 13405(c)(3) of the HITECH Act, and to provide this information to Covered Entity or an individual to permit such a response.

(j) Business Associate will, pursuant to the HITECH Act and its implementing regulations, comply with all additional requirements of the Privacy and Security Rules as applicable to Business Associate, including specifically, but not limited to, the requirements of 45 CFR 164.308, 164.310, 164.312, and 164.316.

(k) Following the discovery of a breach of security for unsecured Protected Health Information subject to this Agreement, Business Associate shall notify Covered Entity of the breach pursuant to 45 CFR 164.410 and Section 13402 of the HITECH Act, and shall include in the notification the information required by those provisions. Business Associate shall cooperate fully with and provide any information requested by Covered Entity in the Covered Entity's breach analysis procedures, including risk assessment. A breach shall be treated as discovered by Business Associate as of the first day on which such breach is known, or reasonably should have been known, to Business Associate to have occurred. Business Associate shall provide notification to Covered Entity without unreasonable delay, and in no event less than 30 calendar days after discovery of a breach by Business Associate.

(l) Business Associate will, pursuant to the HITECH Act and its implementing regulations, comply with all additional applicable requirements of the Privacy Rule, including those contained in 45 CFR 164.502(e) and 164.504(e)(1)(ii), at such time as the requirements are applicable to Business Associate.

(m) Business Associate shall not directly or indirectly receive remuneration in exchange for any protected health information except as specifically authorized by the Contract and by the HITECH Act Section 13405(d) and its implementing regulations.

(n) Business Associate shall not engage in any communications within the definition of "marketing" in the HITECH Act except as authorized by the Contract and by the HITECH Act and its implementing regulations.

4. PERMITTED USES AND DISCLOSURES

(a) Except as otherwise limited in this Agreement or by other applicable law or agreement, if the Contract permits, Business Associate may use or disclose Electronic Protected Health Information and other Protected Health Information to perform functions, activities, or services for, or on behalf of, Covered Entity as specified in the Contract, provided that such use or disclosure:

(1) would not violate the Privacy and Security Rules if done by Covered Entity; or

(2) would not violate the minimum necessary policies and procedures of the Covered Entity.

(b) Business Associate may use and disclose Protected Health Information subject to this Agreement only if such use or disclosure is in compliance with each applicable requirement of 45 CFR 164.504(e) pursuant to the HITECH Act.

(c) Except as otherwise limited in this Agreement or by other applicable law or agreements, if the Contract permits, Business Associate may use Electronic Protected Health Information and other Protected Health Information as necessary for the proper management and administration of the Business Associate or to carry out the legal responsibilities of the Business Associate.

(d) Except as otherwise limited in this Agreement or by other applicable law or agreements, if the Contract permits, Business Associate may disclose Electronic Protected Health Information and other Protected Health Information for the proper management and administration of the Business Associate, provided that:

(1) disclosures are Required By Law; or

(2) Business Associate obtains reasonable assurances from the person to whom the information is disclosed that it will remain confidential and will be used or further disclosed only as Required By Law or for the purpose for which it was disclosed to the person, and the person notifies the Business Associate of any instances of which it is aware in which the confidentiality of the information has been breached.

(e) Except as otherwise limited in this Agreement or by other applicable law or agreements, if the Contract permits, Business Associate may use Electronic Protected Health Information and other Protected Health Information to provide data aggregation services to Covered Entity as permitted by 45 CFR 164.504(e)(2)(i)(B).

(f) When using or disclosing PHI or when requesting PHI from a covered entity or other business associate, Business Associate must make reasonable efforts to limit PHI to the minimum necessary to accomplish the intended purpose of the use, disclosure, or request.

(g) Notwithstanding the foregoing provisions, Business Associate may not use or disclose Electronic Protected Health Information or other Protected Health Information if the use or disclosure would violate any term of the Contract or other applicable law or agreements.

5. TERM AND TERMINATION

(a) Term. This Agreement shall be effective as of the effective date stated above and shall terminate when the Contract terminates.

(b) Termination for Cause. Upon Covered Entity's knowledge of a material breach by Business Associate, Covered Entity may, at its option:

(1) Provide an opportunity for Business Associate to cure the breach or end the violation, and terminate this Agreement and services provided by Business Associate, to the extent permissible by law, if Business Associate does not cure the breach or end the violation within the time specified by Covered Entity;

(2) Immediately terminate this Agreement and services provided by Business Associate, to the extent permissible by law; or

(3) If neither termination nor cure is feasible, report the violation to the Secretary as provided in the Privacy and Security Rules.

(c) Effect of Termination.

(1) Except as provided in paragraph (2) of this section or in the Contract or by other applicable law or agreements, upon termination of this Agreement and services provided by Business Associate, for any reason, Business Associate shall return or destroy all Electronic Protected Health Information and other Protected Health Information received from Covered Entity, or created or received by Business Associate on behalf of Covered Entity. This provision shall apply to Electronic Protected Health Information and other Protected Health Information that is in the possession of subcontractors or agents of Business Associate. Business Associate shall retain no copies of the Electronic Protected Health Information or other Protected Health Information.

(2) In the event that Business Associate determines that returning or destroying the Electronic Protected Health Information or other Protected Health Information is not feasible, Business Associate shall provide to Covered Entity notification of the conditions that make return or destruction not feasible. Business Associate shall extend the protections of this Agreement to such Electronic Protected Health Information and other Protected Health Information and limit further uses and disclosures of such Electronic Protected Health Information and other Protected Health Information to those purposes that make the return or destruction infeasible, for so long as Business Associate maintains such Electronic Protected Health Information and other Protected Health Information.

6. GENERAL TERMS AND CONDITIONS

(a) This Agreement amends and is part of the Contract.

(b) Except as provided in this Agreement, all terms and conditions of the Contract shall remain in force and shall apply to this Agreement as if set forth fully herein.

(c) In the event of a conflict in terms between this Agreement and the Contract, the interpretation that is in accordance with the Privacy and Security Rules shall prevail. In the event that a conflict then remains, the Contract terms shall prevail so long as they are in accordance with the Privacy and Security Rules.

(d) A breach of this Agreement by Business Associate shall be considered sufficient basis for Covered Entity to terminate the Contract for cause.

BAYADA HOME HEALTH CARE, INC.:

_____ _____

(Signature) (Date)

UNION COUNTY:

_____ _____

Brian W. Matthews, County Manager (Date)

ATTACHMENT J

CERTIFICATION REGARDING TRANSPORTATION

Union County Consolidated Human Services Agency

By execution of this Agreement the Contractor certifies that it will provide safe client transportation by:

1. Insuring that all drivers (including employees, contractors, contractor's employees, and volunteers) shall be at least 18 years of age;
2. Insuring that all drivers (including employees, contractors, contractor's employees, and volunteers) shall be licensed to operate the specific vehicle used in transporting clients in accordance with Chapter 20-7 of the General Statutes of North Carolina and the Division of Motor Vehicle requirements;
3. Insuring that all vehicles transporting clients shall have at least the minimum level of liability insurance appropriate for the type of vehicle as defined by Article 7, Rule R2-36 of the North Carolina Utilities Commission;
4. Insuring that the contractor shall have written policies and procedures regarding how drivers handle and report client emergencies and/or vehicle crashes involving clients to contractor and how contractor notifies the Union County Division of Social Services;
5. Insuring that no more than one quarter of one percent of all trips be missed by the contractor during the course of the contract period; (*Medicaid only*)
6. Insuring that that no more than five percent (5%) of trips should be late for recipient drop off to their appointment per month; (*Medicaid only*)
7. Contractor will maintain records documenting the following (*County may require contractor to provide):*
   a. Valid current copies of Drivers License for all drivers;
   b. Current valid Vehicle Registration, for all vehicles transporting clients;
   c. Driving records for all drivers for the past three years and with annual updates;
   d. Criminal Background checks through North Carolina Law Enforcement or NCIC prior to employment and every three years thereafter;
   e. Alcohol and Drug Testing policy to meet the Federal Transit Authority guidelines.
8. Disclosing, at the outset of the contract, upon renewal and upon request, any criminal convictions or other reasons for disqualifications from participation in Medicare, Medicaid or Title XX programs (*signature on this form confirms this statemen*t).

Signature	Title
BAYADA Home Health Care, Inc.	
Agency/Organization	Date

(Certification signature should be same as Contract signature.)

ATTACHMENT K

What is a Private Non Profit Agency?

Answer: A private non profit is an organization that is incorporated under State law and whose purpose is not to make a profit, but rather to further a charitable, civic, religious, scientific, or other lawful purpose. The Secretary of State's office grants corporate status to organizations in North Carolina.

What is a 501(c)(3) designation?

Answer: When the agency becomes a state private non profit corporation, it can then apply for 501(c)(3) designation through the IRS. Once the IRS grants 501(c)(3) status, the organization is exempt from certain taxes and any donations to the charitable organization are tax deductible. Many individuals and organizations prefer to make donations to 501(c)(3) private non profits.

Who can obtain a 501(c)(3) designation?

Answer: Any organization or group can apply for 501(c)(3) status, provided their charter or mission focuses on the non profit's objective.

Another option is to apply for a 509(a)(1) status which falls under the 501(c)(3) umbrella. Being a 509(a)(1) designates an organization as a tax-free public charity that receives most of its support from a governmental unit or from the general public. Becoming a 509(a)(1) provides public recognition of tax-exempt status, advance assurance to donors of deductibility of contributions, exemption from certain State and federal taxes, and non profit mailing privileges. Organizations that typically qualify are churches, educational institutions, hospitals, and governmental units.

How does a Private Non Profit obtain Tax Exempt Status?

EO Web Site [www.irs.gov/eo]

IRS TE/GE Customer Service

You may direct technical and procedural questions concerning charities and other nonprofit organizations, including questions about your tax-exempt status and tax liability, to the IRS Tax Exempt and Government Entities Customer Account Services at (877) 829-5500 (toll-free number).

If you prefer to write, you may write at:

Internal Revenue Service
Exempt Organizations Determinations
P.O. Box 2508
Cincinnati, OH 45201

You may also contact the Taxpayer Advocate Service, an independent organization within the IRS that helps taxpayers resolve problems with the IRS and recommends changes that will prevent problems.

A private non profit must apply to the IRS for tax exempt status. To qualify, applicants must complete and submit to the IRS Form 1023. Once federal tax exempt status is granted, the private non profit applies for State tax exempt status by completing Form CD-435 and submitting it to the N. C. Department of Revenue.

What must a County Department of Social Services/Human Services do?

Answer: Verify the Tax Exempt Letter. Check date for expiration and check if current address of agency is reflected.

Attachment L

Notice of Certain Reporting and Audit Requirements

Grantee shall comply with all rules and reporting requirements established by statute or administrative rules. All reports must be submitted to the addresses below.

The applicable prescribed requirements are found in North Carolina General Statute 143C-6-22 & 23 entitled "Use of State Funds by Non-State Entities" and Implementation of Required Rules, 09 NCAC 03M .0102 -0802, North Carolina Administrative Code, issued September 2005.

The Contractor's fiscal year runs from July through June.

G.S. 143C-6-23 requires every nongovernmental entity that receives State or Federal pass-through grant funds directly from a State agency to file annual reports on how those grant funds were used. There are 3 reporting levels which are determined by the total direct grant receipts from all State agencies in your fiscal year:

- Level 1: Less than $25,000
- Level 2: At least $25,000 but less than $500,000
- Level 3: $500,000 or more

A grantee's reporting date is determined by its fiscal year end and the total funding received directly from all State agencies. For those grantees receiving less than $500,000, the due date is 6 months from its fiscal year end. For those receiving $500,000 or more, the due date is 9 months from its fiscal year end. In addition to the reports, grantees receiving $500,000 or more must submit a yellow book audit in electronic or hard copy to the Office of the State Auditor and to all funding State agencies at the addresses below.

All annual grantee reports required by GS 143C-6-23 must be completed online at www.NCGrants.gov. The online reporting system will automatically place your organization on the Noncompliance list if your reports have not been completed in www.NCGrants.gov by your required due date.

To access the online grants reporting system go to www.NCGrants.gov and click on the LOGIN tab at the top of the page. You must have a NCID to access the online reporting system. To obtain a user manual or request assistance with the system please go to https://www.ncgrants.gov/NCGrants/Help.jsp. You can also email requests for assistance directly to NCGrants@osbm.nc.gov.

Once you have logged in you will see your "Grantee Summary / Data Entry Screen".

- Your summary screen will identify your correct level of reporting, i.e., Level 1, 2 or 3, based on the State grant funds paid to your organization during your fiscal year.
- The summary will show all the grants contained in the www.NCGrants.gov system that have been awarded to your organization. The program will automatically provide links to the reports that correspond to your reporting level, and only those reports, for each grant. Check to make sure that the grant(s) shown in the system correspond with what you show as having received from each agency for your fiscal year.
- If you have questions, need help in resolving any differences between your records and online reporting system or need corrections to be made to the data you enter, send an e-mail to NCGrants@osbm.nc.gov to request help.

All grantees must file their required reports online at www.NCGrants.gov without exception.

IMPORTANT NOTE FOR AUDITS

If you expend more than $500,000 in Federal grant funds from all sources, then you must have an A-133 single audit performed. If you are at this level for federal reporting and you are required to file a yellow

book audit with the State under G.S. 143C-6-23, then you may substitute the A-133 audit for the yellow book audit.

If you are required to have an A-133 audit performed and you receive any Federal grant funds passed through the North Carolina Department of Health and Human Services, you are required to file the A-133 audit with the North Carolina Department of Health and Human Service.

If you expend more than $500,000 and you are required to file a yellow book audit with the State Auditor under G.S. 143C-6-23, then you are also required to file the yellow book audit with the North Carolina Department of Health and Human Service.

A planned enhancement to the system is the capability for the grantee to directly upload a pdf version of their audit directly into the online system where it will be accessible to both the funding agency/agencies and the Office of the State Auditor.

Please send the required audit to the following address:

Mail to: DHHS Office of the Controller
Attention: Audit Resolution
2019 Mail Service Center
Raleigh, NC 27699-2019

Or direct delivery to: 1050 Umstead Drive
Raleigh, NC 27606

Equipment Purchased with Contract Funds:

Title to equipment costing in excess of $500.00 acquired by the Contractor with funds from this contract shall vest in the Contractor, subject to the following conditions.

A. The Contractor shall use the equipment in the project or program for which it was acquired as long as needed. When equipment is no longer needed for the original project or program or if operations are discontinued, or at the termination of this contract the Contractor shall contact the Division for written instructions regarding disposition of equipment.

B. With the prior written approval of the Division, the Contractor may use the equipment to be replaced as trade-in against replacement equipment or may sell said equipment and use the proceeds to offset the costs of replacement equipment.

C. For equipment costing in excess of $500.00, equipment controls and procedures shall include at a minimum the following:

1. Detailed equipment records shall be maintained which accurately include the:

a. Description and location of the equipment, serial number, acquisition date/cost, useful life and depreciation rate;

b. Source/percentage of funding for purchase and restrictions as to use or disposition; and

c. Disposition data, which includes date of disposal and sales price or method used to determine fair market value.

2. Equipment shall be assigned a control number in the accounting records and shall be tagged individually with a permanent identification number.

3. Biennially, a physical inventory of equipment shall be taken and results compared to accounting and fixed asset records. Any discrepancy shall immediately be brought to the attention of management and the governing board.

4. A control system shall be in place to ensure adequate safeguards to prevent loss, damage, or theft of equipment and shall provide for full documentation and investigation of any loss or theft.

5. Adequate maintenance procedures shall be implemented to ensure that equipment is maintained in good condition.

6. Procedures shall be implemented which ensure that adequate insurance coverage is maintained on all equipment. A review of coverage amounts shall be conducted on a periodic basis, preferably at least annually.

D. The Contractor shall ensure all subcontractors are notified of their responsibility to comply with the equipment conditions specified in this section.

Reporting Requirements of N. C. General Statute 143C-6.23

Use these charts to determine GS 143C-6.23 reporting requirements.

Total Funds from All State Agencies	Reports Due (Key all reports into online reporting system at www.NCGrants.gov , including online submission of the audit when the system has the capability). Until that point, audits should be mailed to both the Office of the State Auditor and the NC Department of Health and Human Services (DHHS).)	Reports Due Date
Level 1 $1 - $24,999	• Certification • State Grants Compliance Reporting Receipt of < $25,000.*	Within 6 months of entity's fiscal year end
Level 2 $25,000 - $499,999	• Certification • State Grants Compliance Reporting Receipt of >= $25,000 • Schedule of Receipts and Expenditures* • Program Activities and Accomplishments	Within 6 months of entity's fiscal year end
Level 3 $500,000 or more	• Certification • State Grants Compliance Reporting Receipt of >= $25,000 • Audit [A-133 Single Audit if >= $500,000 in federal funds or Yellow Book Audit] • Schedule of Federal and State Awards (May be included in the audit) • Program Activities and Accomplishments	Within 9 months of entity's fiscal year end

Use this chart to determine where to send copies of GS 143C-6.23 reports.

Grantees receiving $500,000 or more must send one copy of each audit report to DHHS.	Mail to: Or direct delivery to:	DHHS Office of the Controller Attention: Audit Resolution 2019 Mail Service Center Raleigh, NC 27699-2019 1050 Umstead Drive Raleigh, NC 27606
Grantees receiving $500,000 or more must send one copy of each audit report to the State Auditor. In addition, grantees must submit copies of their audits to www.NCGrants.gov for compliance purposes.	Mail to: Or direct delivery to:	Office of the State Auditor 20601 Mail Service Center Raleigh, NC 27699-0601 2 South Salisbury Street Raleigh, NC 27603

ATTACHMENT M

CONTRACTOR'S TAX ID NUMBER

Contractor's Tax ID Number is 23-1943113

ATTACHMENT N
State Certifications
Contractor Certifications Required by North Carolina Law

Instructions: The person who signs this document should read the text of the statutes and Executive Order listed below and consult with counsel and other knowledgeable persons before signing. The text of each North Carolina General Statutes and of the Executive Order can be found online at:

- Article 2 of Chapter 64: http://www.ncga.state.nc.us/EnactedLegislation/Statutes/PDF/ByArticle/Chapter_64/Article_2.pdf
- G.S. 133-32: http://www.ncga.state.nc.us/gascripts/statutes/statutelookup.pl?statute=133-32
- Executive Order No. 24 (Perdue, Gov., Oct. 1, 2009): http://www.ethicscommission.nc.gov/library/pdfs/Laws/EO24.pdf
- G.S. 105-164.8(b): http://www.ncga.state.nc.us/EnactedLegislation/Statutes/PDF/BySection/Chapter_105/GS_105-164.8.pdf
- G.S. 143-48.5: http://www.ncga.state.nc.us/EnactedLegislation/Statutes/HTML/BySection/Chapter_143/GS_143-48.5.html
- G.S. 143-59.1: http://www.ncga.state.nc.us/EnactedLegislation/Statutes/PDF/BySection/Chapter_143/GS_143-59.1.pdf
- G.S. 143-59.2: http://www.ncga.state.nc.us/EnactedLegislation/Statutes/PDF/BySection/Chapter_143/GS_143-59.2.pdf
- G.S. 143-133.3: http://www.ncga.state.nc.us/EnactedLegislation/Statutes/HTML/BySection/Chapter_143/GS_143-133.3.html
- G.S. 143B-139.6C: http://www.ncga.state.nc.us/EnactedLegislation/Statutes/PDF/BySection/Chapter_143B/GS_143B-139.6C.pdf

Certifications

(1) **Pursuant to G.S. 133-32 and Executive Order No. 24 (Perdue, Gov., Oct. 1, 2009)**, the undersigned hereby certifies that the Contractor named below is in compliance with, and has not violated, the provisions of either said statute or Executive Order.

(2) **Pursuant to G.S. 143-48.5 and G.S. 143-133.3**, the undersigned hereby certifies that the Contractor named below, and the Contractor's subcontractors, complies with the requirements of Article 2 of Chapter 64 of the NC General Statutes, including the requirement for each employer with more than 25 employees in North Carolina to verify the work authorization of its employees through the federal E-Verify system." E-Verify System Link: www.uscis.gov

(3) **Pursuant to G.S. 143-59.1(b)**, the undersigned hereby certifies that the Contractor named below is not an "ineligible Contractor" as set forth in G.S. 143-59.1(a) because:

(a) Neither the Contractor nor any of its affiliates has refused to collect the use tax levied under Article 5 of Chapter 105 of the General Statutes on its sales delivered to North Carolina when the sales met one or more of the conditions of G.S. 105-164.8(b); **and**

(b) [check **one** of the following boxes]

☐ Neither the Contractor nor any of its affiliates has incorporated or reincorporated in a "tax haven country" as set forth in G.S. 143-59.1(c)(2) after December 31, 2001; **or**

☐ The Contractor or one of its affiliates **has** incorporated or reincorporated in a "tax haven country" as set forth in G.S. 143-59.1(c)(2) after December 31, 2001 **but** the United States is not the principal market for the public trading of the stock of the corporation incorporated in the tax haven country.

(4) **Pursuant to G.S. 143-59.2(b)**, the undersigned hereby certifies that none of the Contractor's officers, directors, or owners (if the Contractor is an unincorporated business entity) has been convicted of any violation of Chapter 78A of the General Statutes or the Securities Act of 1933 or the Securities Exchange Act of 1934 within 10 years immediately prior to the date of the bid solicitation.

(5) **Pursuant to G.S. 143B-139.6C**, the undersigned hereby certifies that the Contractor will not use a former employee, as defined by G.S. 143B-139.6C(d)(2), of the North Carolina Department of Health and Human Services in the administration of a contract with the Department in violation of G.S. 143B-139.6C and that a violation of that statute shall void the Agreement.

(6) The undersigned hereby certifies further that:

(a) He or she is a duly authorized representative of the Contractor named below;

(b) He or she is authorized to make, and does hereby make, the foregoing certifications on behalf of the Contractor; and

(c) He or she understands that any person who knowingly submits a false certification in response to the requirements of G.S. 143-59.1and -59.2 shall be guilty of a Class I felony.

Contractor's Name: BAYADA Home Health Care, Inc.

Contractor's Authorized Agent: Signature _____ Date _____

Printed Name _____ Title _____

Witness: Signature _____ Date _____

Printed Name _____ Title _____

The witness should be present when the Contractor's Authorized Agent signs this certification and should sign and date this document immediately thereafter.

ATTACHMENT O

Union County Consolidated Human Services Agency

CERTIFICATION REGARDING NONDISCRIMINATION,
CLEAN AIR ACT, CLEAN WATER ACT

Certification Regarding Nondiscrimination

The Contractor certifies that it will comply with all Federal statutes relating to nondiscrimination. These include but are not limited to: (a) Title VI of the Civil Rights Act of 1964 (P.L. 88-352) which prohibits discrimination on the basis of race, color or national origin; (b) Title IX of the Education Amendments of 1972, as amended (20 U.S.C. §§1681-1683, and 1685-1686), which prohibits discrimination on the basis of sex; (c) Section 504 of the Rehabilitation Act of 1973, as amended (29 U.S.C. §794), which prohibits discrimination on the basis of handicaps; (d) the Age Discrimination Act of 1975, as amended (42 U.S.C. §§6101-6107), which prohibits discrimination on the basis of age; (e) the Drug Abuse Office and Treatment Act of 1972 (P.L. 92-255), as amended, relating to nondiscrimination on the basis of drug abuse; (f) the Comprehensive Alcohol Abuse and Alcoholism Prevention, Treatment and Rehabilitation Act of 1970 (P.L. 91-616), as amended, relating to nondiscrimination on the basis of alcohol abuse or alcoholism; (g) Title VIII of the Civil Rights Act of 1968 (42 U.S.C. §§3601 et seq.), as amended, relating to nondiscrimination in the sale, rental or financing of housing; (h) the Food Stamp Act and USDA policy, which prohibit discrimination on the basis of religion and political beliefs; and (i) the requirements of any other nondiscrimination statutes which may apply to this Agreement.

The Contractor must comply with Executive Order 11246, entitled “Equal Employment Opportunity,” as amended by Executive Order 11375, and as supplemented by the Department of Labor Regulations (41 CFR Part 60): The Executive Order prohibits federal contractors and federally-assisted construction contractors and subcontractors who do over $10,000 in Government business in one year from discriminating in employment decisions on the basis of race, color, religion, sex, or national origin. The Executive Order also requires Government contractors to take affirmative action to ensure that equal opportunity is provided in all aspects of their employment.

Meaningful Access for LEP Individuals: **The Contractor** that participate in the SNAP must take reasonable steps to ensure that LEP persons have meaningful access to programs, services, and benefits. This includes the requirement to provide bilingual program information and certification materials and interpretation services to single language minorities in certain project areas. SNAP Contractors that do not provide meaningful access for LEP individuals risk violating prohibitions against discrimination based on National Origin in the Food and Nutrition Act of 2008, as amended, Title VI of the Civil Rights Act of 1964 (Title VI) and SNAP program regulations at 7 CFR 272A(b). They also risk noncompliance with the USDA policy guidance titled, "Guidance to Federal Financial Assistance Recipients Regarding Title VI Prohibition Against National Origin Discrimination Affecting Limited English Proficient Persons", published in 79 FR 70771 - 70784 (November 28, 2014).

The Contractor should develop an implementing plan to address the language assistance needs of the LEP population served. This may include contracting for oral interpretation services, hiring bilingual staff, arranging telephone interpreters and/or language lines, coordinating community volunteers, translating vital documents, and providing written notice that language services are available in appropriate languages. Quality and accuracy of the language service is critical in order to avoid serious consequences to the LEP person and to the recipient. LEP needs should be considered in developing budgets and front line staff should understand how to obtain language assistance services. For additional assistance and information regarding LEP matters, please also visit http://www.lep.gov.

Ensuring Equal Opportunity Access for Persons with Disabilities: **The Contractor** must also ensure equal opportunity access for persons with disabilities. This includes ensuring that communications with

applicants, participants, members of the public, and companions with disabilities are as effective as communications with people without disabilities. Contractors that do not provide persons with disabilities equal opportunity access to programs may risk violating prohibitions against disability discrimination in the Rehabilitation Act of 1978, the American with Disabilities Act (ADA) of 1990, as amended, and SNAP program regulations.

DOJ published revised final regulations implementing Title II and Title III of the ADA on September 15, 2010. These regulations are codified at 28 CFR Part 35 "Nondiscrimination on the Basis of Disability in State and Local Government Services" and at 28 CFR Part 36 "Nondiscrimination on the Basis of Disability in Public Accommodations and Commercial Facilities". In accordance with the implementing regulations, Contractors must provide auxiliary aids and services where necessary to ensure effective communication and equal opportunity access to program benefits for individuals with disabilities. The type of auxiliary aids and services required will vary, but a Contractor may not require an individual with a disability to bring another individual to interpret, and may rely on a person accompanying a disabled individual only in limited circumstances. When a Contractor communicates with applicants and beneficiaries by telephone, it must provide text telephone services (ITY) or have access to an equally effective electronic telecommunications system to communicate with individuals who are deaf, hard of hearing, or hearing impaired. Contractors must also ensure that interested persons, including persons with impaired vision or hearing, can obtain information as to the existence and location of accessible services, activities, and facilities. For more information, please visit the ADA website: http://www.ada.gov.

IV. The Clean Air Act, Section 306; 42 U.S.C. §7401 et seq. (1970)

a. No Federal agency may enter into any contract with any person who is convicted of any offense under section 113(c) for the procurement of goods, materials, and services to perform such contract at any facility at which the violation which gave rise to such conviction occurred if such facility is owned, leased, or supervised by such person. The prohibition in the preceding sentence shall continue until the Administrator certifies that the condition giving rise to such a conviction has been corrected. For convictions arising under section 113(c)(2), the condition giving rise to the conviction also shall be considered to include any substantive violation of this Act associated with the violation of 113(c)(2). The Administrator may extend this prohibition to other facilities owned or operated by the convicted person.

b. The Administrator shall establish procedures to provide all Federal agencies with the notification necessary for the purposes of subsection (a).

c. In order to implement the purposes and policy of this Act to protect and enhance the quality of the Nation's air, the President shall, not more than 180 days after enactment of the Clean Air Amendments of 1970 cause to be issued an order (1) requiring each Federal agency authorized to enter into contracts and each Federal agency which is empowered to extend Federal assistance by way of grant, loan, or contract to effectuate the purpose and policy of this Act in such contracting or assistance activities, and (2) setting forth procedures, sanctions, penalties, and such other provisions, as the President determines necessary to carry out such requirement.

d. The President may exempt any contract, loan, or grant from all or part of the provisions of this section where he determines such exemption is necessary in the paramount interest of the United States and he shall notify the Congress of such exemption.

e. The President shall annually report to the Congress on measures taken toward implementing the purpose and intent of this section, including but not limited to the progress and problems associated with implementation of this section. [42 U.S.C. 7606]

V. The Clean Water Act; 33 U.S.C. §1251 et seq. (1972)

a. No Federal agency may enter into any contract with any person who has been convicted of any offense under Section 309(c) of this Act for the procurement of goods, materials, and services if

such contract is to be performed at any facility at which the violation which gave rise to such conviction occurred, and if such facility is owned, leased, or supervised by such person. The prohibition in preceding sentence shall continue until the Administrator certifies that the condition giving rise to such conviction has been corrected.

b. The Administrator shall establish procedures to provide all Federal agencies with the notification necessary for the purposes of subsection (a) of this section.

c. In order to implement the purposes and policy of this Act to protect and enhance the quality of the Nation's water, the President shall, not more than 180 days after the enactment of this Act, cause to be issued an order:

(i) requiring each Federal agency authorized to enter into contracts and each Federal agency which is empowered to extend Federal assistance by way of grant, loan, or contract to effectuate the purpose and policy of this Act in such contracting or assistance activities, and

(ii) setting forth procedures, sanctions, penalties, and such other provisions, as the President determines necessary to carry out such requirement.

d. The President may exempt any contract, loan, or grant from all or part of the provisions of this section where he determines such exemption is necessary in the paramount interest of the United States and he shall notify the Congress of such exemption.

e. The President shall annually report to the Congress on measures taken in compliance with the purpose and intent of this section, including, but not limited to, the progress and problems associated with such compliance.

f. No certification by a contractor, and no contract clause, may be required in the case of a contract for the acquisition of commercial items in order to implement a prohibition or requirement of this section or a prohibition or requirement issued in the implementation of this section.

g. In paragraph (1), the term "commercial item" has the meaning given such term in section 4(12) of the Office of Federal Procurement Policy Act (41 U.S.C. 403(12)).

_____	_____
Signature	Title
BAYADA Home Health Care, Inc.	_____
Agency/Organization	Date

(Certification signature should be same as Contract signature.)

ATTACHMENT P

CONSUMER CONTRIBUTIONS POLICY FOR UNION COUNTY DSS

I. IMPLEMENTATION OF CONSUMER CONTRIBUTIONS POLICY FOR HOME AND COMMUNITY CARE BLOCK GRANT FUNDS (HCCBG) AND SOCIAL SERVICES BLOCK GRANT FUNDS (SSBG)

A. Purpose

The purpose of the Consumer Contributions Policy is to extend the availability of in-home and community based service administered by the North Carolina Division of Aging and Adult Services (DAAS) and the North Carolina Division of Social Services (DSS) by soliciting from recipients of specific services a portion of the cost for services rendered based upon their ability and willingness to contribute. Revenues collected from service recipients will be retained by the local service provider (UCDSS) and used to increase services to existing clients and/or provide in-home and community based services to other individuals in need of such services.

B. Services Impacted

The Consumer Contributions Policy applies to all services administered by the DAAS and six services (adult day care, adult day health, housing and home improvement, in-home aide services, personal and family counseling, and preparation and delivery of meals) administered by the DSS regardless of funding source.

C. Service Exclusions

- Adults or children receiving services as part of a Protective Services Plan are excluded for 12 months from this policy.
- Clients who receive Work First Assistance.
- Clients applying for or receiving SSI are exempt from the Consumer Contributions Policy when receiving:
    1. Adult Day Care
    2. Adult Day Health
    3. In-Home Aide Services
    4. Personal and Family Counseling
    5. Preparation and Delivery of Meals (SSBG funding only)

D. Screening and Eligibility Determination

A Social Worker in the Adult Services Unit of Union County Division of Social Services will obtain and review the information with each client/family if they are eligible to receive In-Home Aide Services. These services fall under service category Type I and are subject to Administrative Requirements.

All recipients of a service(s) under Type I shall be provided with the opportunity to voluntarily contribute to the cost of the service(s) received. Upon the initiation of the provision of service(s) subject to consumer contributions the service provider will:

1. Inform each recipient or designated representative that the contribution is entirely voluntary and that there is no obligation to contribute.
2. Inform the recipient or designated representative that all contributions will be used to expand the service(s).
3. Inform the recipient or designated representative that information about the client's participation in consumer contributions shall be confidential.
4. Inform each recipient or designated representative of who should be contacted including the telephone number, if there are questions regarding consumer contributions.
5. Inform the recipient or designated representative of the total cost of the service (actual or per unit).
6. Inform the recipient or designated representative that services will not be reduced or terminated for failure to contribute.
7. Maintain the completed Provider Assurance Form in each client's file verifying that the above information was provided to the services recipient or designated representative.

For those recipients of service(s) under Type I, who are above the federal poverty guideline, the provider will:

1. Provide the service recipient or designated representative with the Recommended Contribution Schedule showing the recommended contribution amount based on the service recipient's self-declared income.

* Providers are prohibited from using the Recommended Contribution Schedule with services recipients who are at or below the federal poverty line.

E. Review

On or at least an annual basis, preferably during the service reassessment, the above information will be reviewed with each individual receiving service(s) subject to the Consumer Contribution Policy.

II. COLLECTING AND ACCOUNTING FOR CONSUMER CONTRIBUTIONS REVENUE

Anyone qualifying and participating in consumer contributions will be mailed a monthly statement from UCDSS. Consumer contributions will be paid directly to UCDSS. Proper accounting policy will be followed in receipting client contributions.

The contracting agency will assure that no employee will accept payment of any kind, including cash contributions (Consumer Contributions), from any client or family member. Any client wishing to make such a contribution will be redirected by the contractor to UCDSS for instruction on how that contribution can be made.

STATE OF NORTH CAROLINA

AMENDMENT #2

COUNTY OF UNION

This Amendment, made and entered into as of _____, by and between UNION COUNTY, a political subdivision of the State of North Carolina, acting through its Consolidated Human Services Agency, hereinafter referred to as "Union," and NEIGHBORHOOD NURSES HEALTH CARE SERVICES, INC., a North Carolina professional corporation doing business in the State of North Carolina, hereinafter referred to as "Contractor," shall modify as indicated that agreement between the parties dated March 18, 2022, as modified by amendment dated September 24, 2025, hereinafter referred to as the "Agreement."

W I T N E S S E T H:

WHEREAS, the parties entered into an agreement pursuant to which Contractor performs in-home aide ("IHA") services for clients of Union's Consolidated Human Services Agency; and

WHEREAS, Union now desires to extend the term of the Agreement for one (1) year; and

WHEREAS, Contractor is willing to continue to provide IHA services during the extended term.

NOW, THEREFORE, in consideration of the parties' continuing obligations under the Agreement and other good and valuable consideration, the receipt and sufficiency of which is hereby acknowledged, the parties hereto do each contract and agree with the other as follows:

1. The parties agree to extend the term of the Agreement for one (1) year beginning February 1, 2026, and ending January 31, 2027 (the "Renewal Term").

2. The attached "Contract Addendum – Amendment #2" and its accompanying attachments are incorporated herein by this reference.

3. Except as herein amended, the terms and provisions of the Agreement shall remain in full force and effect.

4. Each signatory below warrants that it has the corporate or other organizational power and authority to execute, deliver and perform this Amendment. Each signatory further warrants that the execution, delivery and performance by it of this Amendment and the Agreement has been duly authorized and approved by all requisite action of the party's management and appropriate governing body.

[Remainder of page intentionally left blank. Signatures follow on the next page.]

IN WITNESS WHEREOF, the parties hereto, acting under authority of their respective governing bodies, have hereunto set their hands and seals and caused this Amendment to be duly executed, this the day and year first above written.

UNION COUNTY

By: _____ (SEAL)
Brian W. Matthews, County Manager

NEIGHBORHOOD NURSES HEALTH CARE SERVICES, INC.

By: _____ (SEAL)

Approved as to Legal Form RLM

This instrument has been preaudited in the manner required by The Local Government Budget and Fiscal Control Act.

_____
Deputy Finance Officer

CONTRACT ADDENDUM – Amendment #2

This Addendum shall modify and supersede as indicated certain terms and provisions of the agreement between UNION COUNTY (the "County") and NEIGHBORHOOD NURSES HEALTH CARE SERVICES, INC. ("Contractor"), dated March 18, 2022, as modified by amendment dated September 24, 2025, for the provision of in-home aide services by Contractor (the "Agreement"). References to the "Parties" shall hereinafter refer to the County and the Contractor collectively. When used in the Attachments listed below, the terms "County," "Contractor," and "Parties" shall have the same meanings as set forth in this Addendum.

This Addendum is included in compliance with 9 N.C.A.C. 3M.0703 and contract procedures developed by the North Carolina Division of Social Services. In the event of any inconsistencies between the terms and provisions appearing in the Agreement and those appearing in this Addendum (including any attachment thereto), then this Addendum and its attachments shall be controlling. It is the intent of the parties that except as amended by this Addendum, which shall be attached to the referenced Agreement, the terms and provisions of the Agreement shall govern the relationship between the parties.

1. Contract Documents. The Agreement shall consist of the following documents, which are attached and incorporated herein by reference:

[x] Amendment #2 and any exhibits or attachments identified therein.
[x] This Contract Addendum – Amendment #2
[x] Attachment A: General Terms and Conditions
[x] Attachment C: Combined Federal Certifications
[x] Attachment D: Conflict of Interest Policy
[x] Attachment E: No Overdue Taxes
[x] Attachment I: HIPAA Business Associate Addendum
[x] Attachment J: Certification Regarding Transportation
[x] Attachment K: IRS Federal Tax Exemption
[x] Attachment L: Notice of Certain Reporting and Auditing Requirements
[x] Attachment M: Contractor's Tax ID Number
[x] Attachment N: State Certification: Contractor Certifications Required by North Carolina Law
[x] Attachment O: Non-Discrimination, Clean Air, Clean Water
[x] Attachment P: Consumer Contributions Policy for Union County DSS

These documents constitute the entire agreement between the Parties and supersede all prior oral and/or written statements or agreements. If there are subsequent contract amendments, the most recent amendment shall have the highest precedence and the oldest amendment shall have the lowest precedence.

2. Contractor's Tax ID No.: See Attachment M.

3. Contractor's Fiscal Year End Date: December 31

4. Contractor's Status: [ ] Public [X] Private for Profit [ ] Private Nonprofit

5. Contract Administrators: All notices permitted or required to be given by one party to the other and all questions about the contract from one party to the other shall be addressed and

delivered to the other party's Contract Administrator. The name, post office address, street address, telephone number, fax number, and email address of the parties' respective initial Contract Administrators are set out below. Either party may change the name, post office address, street address, telephone number, fax number, or email address of its Contract Administrator by giving timely written notice to the other party.

For the County:

IF DELIVERED BY US POSTAL SERVICE		IF DELIVERED BY ANY OTHER MEANS	
Name & Title	Ashley Lantz, Social Services Director	Name & Title	Ashley Lantz, Social Services Director
County	Union County Consolidated Human Services Agency	County	Union County Consolidated Human Services Agency
Mailing Address	2330 Concord Ave.	Mailing Address	2330 Concord Ave.
City, State, Zip	Monroe, NC 28110	City, State, Zip	Monroe, NC 28110
Telephone	704-296-4300		
Fax	704-296-6151		
Email	ashley.lantz@unioncountync.gov		

For the Contractor:

IF DELIVERED BY US POSTAL SERVICE		IF DELIVERED BY ANY OTHER MEANS	
Name & Title	Josef M. Pennigar, Vice President	Name & Title	Josef M. Pennigar, Vice President
Company Name	Neighborhood Nurses Health Care Services, Inc.	Company Name	Neighborhood Nurses Health Care Services, Inc.
Mailing Address	1821 N. Rocky River Road	Mailing Address	1821 N. Rocky River Road
City State Zip	Monroe, NC 28110	City State Zip	Monroe, NC 28110
		Telephone	704-292-1234
		Fax	704-292-1112
		Email	jeskriassociates@carolina.rr.com

6. Maximum Contract Amount and Funding Source(s):
The total amount paid by the County to the Contractor during the Renewal Term shall not exceed One Hundred Sixty-Two Thousand Seven Hundred Twelve Dollars ($162,712.00). This amount consists of:

[X] Federal funds. Amount, or percentage, & CFDA# if known: $129,079
[X] State funds. Amount, or percentage, if known: $ 19,291
[X] County funds. Amount, or percentage, if known: $ 14,342
[ ] Other:_____. Amount, or percentage, if known: _____

Matching Requirements from Contractor:
[x] There are no matching requirements from the Contractor.

7. Unit Pricing. For purposes of this Agreement, a unit or unit of service, is defined as: See Agreement. Total number of units contracted for: See Agreement. Price per unit: See Agreement.

8. **Applicable SIS Code(s):** N/A

9. **Service Area/Delivery Site.** Contractor shall provide the services described in this Agreement to the following areas and/or at the following location(s): See Agreement.

10. **Reporting Requirements:** Contractor shall comply with audit requirements as described in N.C.G.S. § 143C-6-22 & 23 and OMB Circular- CFR Title 2 Grants and Agreements, Part 200, and shall disclose all information required by 42 USC 455.104, or 42 USC 455.105, or 42 USC 455.106.

11. **Access to Persons and Records.** The State Auditor shall have access to persons and records as a result of all contracts or grants entered into by State agencies or political subdivisions in accordance with N.C.G.S. § 147-64.7. Additionally, as the State funding authority, the Department of Health and Human Services shall have access to persons and records as a result of all contracts or grants entered into by State agencies or political subdivisions. All Contractor's records related to this Agreement shall be open to inspection and copying by the County. Contractor shall provide such records to the County within fifteen (15) days of the County's request to inspect and/or copy. Contractor agrees to participate in program, fiscal and administrative monitoring or audits, making records and staff time available to federal, State and County staff. Contractor agrees to take necessary steps for corrective action, as negotiated within a corrective action plan, for any items found to be out of compliance with Federal and State laws, regulations, standards and/or terms of this contract.

12. **Supplementation of Expenditure of Public Funds.** Contractor assures that funds received pursuant to this contract shall be used only to supplement, not to supplant, the total amount of federal, state and local public funds that Contractor otherwise expends for contract services and related programs. Funds received under this Agreement shall be used to provide additional public funding for such services; the funds shall not be used to reduce Contractor's total expenditure of other public funds for such services.

13. **Disbursements.** As a condition of this Agreement, Contractor acknowledges and agrees to make disbursements in accordance with the following requirements:

(a) Implement adequate internal controls over disbursements;
(b) Pre-audit all vouchers presented for payment to determine:
- Validity and accuracy of payment
- Payment due date
- Adequacy of documentation supporting payment
- Legality of disbursement

(c) Assure adequate control of signature stamps/plates;
(d) Assure adequate control of negotiable instruments; and
(e) Implement procedures to insure that account balance is solvent and reconcile the account monthly.

14. **Outsourcing to Other Countries.** Contractor certifies that it has identified to the County all jobs related to the Agreement that have been outsourced to other countries, if any.

Contractor further agrees that it will not outsource any such jobs during the term of this Agreement without providing notice to the County.

15. Signature Warranty. The undersigned represent and warrant that they are authorized to bind their principals to the terms of this Agreement.

IN WITNESS WHEREOF, the parties hereto, acting under authority of their respective governing bodies, have hereunto set their hands and seals and caused this Addendum to be duly executed, this day and year first above written. The undersigned represent and warrant that they are authorized to bind their principals to the terms of this Agreement.

UNION COUNTY

_____ (SEAL)
Brian W. Matthews, County Manager

NEIGHBORHOOD NURSES HEALTH CARE SERVICES, INC.

_____ (SEAL)

Attachment A
General Terms and Conditions

Relationships of the Parties

Independent Contractor: The Contractor is and shall be deemed to be an independent contractor in the performance of this contract and as such shall be wholly responsible for the work to be performed and for the supervision of its employees. The Contractor represents that it has, or shall secure at its own expense, all personnel required in performing the services under this agreement. Such employees shall not be employees of, or have any individual contractual relationship with the County.

Subcontracting: The Contractor shall not subcontract any of the work contemplated under this contract without prior written approval from the County. Any approved subcontract shall be subject to all conditions of this contract. Only the subcontractors specified in the contract documents are to be considered approved upon award of the contract. The County shall not be obligated to pay for any work performed by any unapproved subcontractor. The Contractor shall be responsible for the performance of all of its subcontractors.

Assignment: No assignment of the Contractor's obligations or the Contractor's right to receive payment hereunder shall be permitted. However, upon written request approved by the issuing purchasing authority, the County may:

(a) Forward the Contractor's payment check(s) directly to any person or entity designated by the Contractor, or
(b) Include any person or entity designated by Contractor as a joint payee on the Contractor's payment check(s).

In no event shall such approval and action obligate the County to anyone other than the Contractor and the Contractor shall remain responsible for fulfillment of all contract obligations.

Beneficiaries: Except as herein specifically provided otherwise, this contract shall inure to the benefit of and be binding upon the parties hereto and their respective successors. It is expressly understood and agreed that the enforcement of the terms and conditions of this contract, and all rights of action relating to such enforcement, shall be strictly reserved to the County and the named Contractor. Nothing contained in this document shall give or allow any claim or right of action whatsoever by any other third person. It is the express intention of the County and Contractor that any such person or entity, other than the County or the Contractor, receiving services or benefits under this contract shall be deemed an incidental beneficiary only.

Indemnity and Insurance

Indemnification: Contractor agrees to protect, defend, indemnify and hold the County, its officers, employees and agents free and harmless from and against any and all losses, penalties, damages, settlements, costs, charges, professional fees or other expenses or liabilities of every kind and character arising out of or relating to any and all claims, liens, demands, obligations, actions, proceedings, or causes of action of every kind in connection with or arising out of this agreement and/or the performance hereof that are due, in whole or in part, to the negligence of the Contractor, its officers, employees, subcontractors or agents. Without limiting the generality of the foregoing, the Contractor also agrees to indemnify and hold harmless the County and any of their officers, agents and employees, from any claims of third parties arising out of or any act or omission of the Contractor in connection with the performance of this contract. Contractor further agrees to investigate, handle, respond to, provide defense for, and defend the same at its sole expense and agrees to bear all other costs and expenses related thereto.

Insurance: During the term of the contract, the Contractor at its sole cost and expense shall provide commercial insurance of such type and with such terms and limits as may be reasonably associated with the contract. At a minimum, the Contractor shall procure and maintain the following coverage and limits with insurers rated A-VII or better by A.M. Best, or as otherwise authorized by the Union County Risk Manager:

(a) **Worker's Compensation** - The contractor shall provide and maintain Worker's Compensation Insurance as required by the laws of North Carolina, as well as employer's liability coverage, with minimum limits of $500,000 Each Accident, $500,000 Disease-Each Employee, and $500,000 Disease – Policy Limit, covering all of Contractor's employees who are engaged in any work under the contract. If any work is sublet, the Contractor shall require the subcontractor to provide the same coverage for any of his employees engaged in any work under the contract.
(b) **Commercial General Liability** – General Liability Coverage on a Comprehensive Broad Form covering all operations involved in this Agreement:

$2,000,000	General Aggregate
$2,000,000	Products/Completed Operations Aggregate
$1,000,000	Each Occurrence
$1,000,000	Personal and Advertising Injury Limit

(Defense cost shall be in excess of the limit of liability.)

(c) **Automobile Liability Insurance** – The Contractor shall provide automobile liability insurance with a combined single limit of $1,000,000.00 for bodily injury and property damage; a limit of $500,000.00 for uninsured/under insured motorist coverage; and a limit of $5,000.00 for medical payment coverage. The Contractor shall provide this insurance for all automobiles that are:

(i) owned by the Contractor and used in the performance of this contract;

(ii) hired by the Contractor and used in the performance of this contract; and

(iii) owned by Contractor's employees and used in performance of this contract ("non-owned vehicle insurance"). Non-owned vehicle insurance protects employers when employees use their personal vehicles for work purposes. Non-owned vehicle insurance supplements, but does not replace, the car-owner's liability insurance.

The Contractor is not required to provide and maintain automobile liability insurance on any vehicle – owned, hired, or non-owned – unless the vehicle is used in the performance of this contract.

(d) **Professional Liability** – $1,000,000 Per occurrence. Contractor shall provide evidence of continuation or renewal of Professional Liability Insurance for a period of two (2) years following termination of the Agreement.

(e) **Abuse and Molestation Insurance**

$300,000 Per Claim
$300,000 Aggregate Limit

(f) The insurance coverage minimums specified in subparagraph (a) are exclusive of defense costs.

(g) The Contractor understands and agrees that the insurance coverage minimums specified in subparagraph (a) are not limits, or caps, on the Contractor's liability or obligations under this contract.

(h) The Contractor may obtain a waiver of any one or more of the requirements in subparagraph (a) by demonstrating that it has insurance that provides protection that is equal to or greater than the coverage and limits specified in subparagraph (a). The County Risk Manager shall be the sole judge of whether such a waiver should be granted.

(i) The Contractor may obtain a waiver of any one or more of the requirements in subparagraph (a) by demonstrating that it is self-insured and that its self-insurance provides protection that is equal to or greater than the coverage and limits specified in subparagraph (a). The County Risk Manager shall be the sole judge of whether such a waiver should be granted.

(j) Providing and maintaining the types and amounts of insurance or self-insurance specified in this paragraph is a material obligation of the Contractor and is of the essence of this contract.

(k) The Contractor shall only obtain insurance from companies that are authorized to provide such coverage and that are authorized by the Commissioner of Insurance to do business in the State of North Carolina. All such insurance shall meet all laws of the State of North Carolina.

(l) The Contractor shall comply at all times with all lawful terms and conditions of its insurance policies and all lawful requirements of its insurer.

(m) The Contractor shall require its subcontractors to comply with the requirements of this paragraph.

(n) Before commencement of any work or event, Contractor shall provide a certificate of insurance in satisfactory form as evidence of the insurances required above.

(o) The Contractor's General Liability policy shall be endorsed, specifically or generally, to include the following as Additional Insured:

UNION COUNTY, ITS OFFICERS, AGENTS AND EMPLOYEES ARE INCLUDED AS ADDITIONAL INSURED WITH RESPECT TO THE GENERAL LIABILITY INSURANCE POLICY.

Policy endorsement for Additional Insured Status shall be provided to Certificate Holder within sixty (60) days of inception of contract.

(p) Contractor shall have no right of recovery or subrogation against Union County (Including its officers, agents and employees).

(q) It is the intention of the parties that the insurance policies afforded by Contractor shall protect both parties and be primary and non-contributory coverage for any and all losses covered by the above-described insurance.

(r) Union County shall have no liability with respect to Contractor's personal property whether insured or not insured. Any deductible or self-insured retention is the sole responsibility of Contractor.

(s) Notwithstanding the notification requirements of the Insurer, Contractor hereby agrees to notify Union County's Risk Manager at 500 North Main Street, Monroe, NC 28112, within two (2) days of the cancellation or substantive change of any insurance policy set out herein. Union County, in its sole discretion, may deem failure to provide such notice as a breach of this Agreement.

(t) Insurance procured by Contractor shall not reduce nor limit Contractor's contractual obligation to indemnify, save harmless and defend Union County for claims made or suits brought which result from or are in connection with the performance of this Agreement.

(u) Certificate Holder shall be listed as follows:

Union County
Attn.: Risk Manager
500 North Main Street
Monroe, NC 28112

(v) If Contractor is authorized to assign or subcontract any of its rights or duties hereunder and in fact does so, Contractor shall ensure that the assignee or

subcontractor satisfies all requirements of this Agreement, including, but not limited to, maintenance of the required insurance coverage and provision of certificate(s) of insurance and additional insured endorsement(s), in proper form prior to commencement of services.

(w) The Certificate of Insurance should note in the Description of Operations the following:
Department: CHSA
Contract: 10089

Transportation of Clients by Contractor: The contractor will maintain Insurance requirements if required as noted under Article 7 Rule R2-36 of the North Carolina Utilities Commission.

Default and Termination

Termination Without Cause: The County may terminate this contract without cause by giving 30 days' written notice to the Contractor.

Termination for Cause: If, through any cause, the Contractor shall fail to fulfill its obligations under this contract in a timely and proper manner, the County shall have the right to terminate this contract by giving written notice to the Contractor and specifying the effective date thereof. In that event, all finished or unfinished deliverable items prepared by the Contractor under this contract shall, at the option of the County, become its property and the Contractor shall be entitled to receive just and equitable compensation for any satisfactory work completed on such materials, minus any payment or compensation previously made. Notwithstanding the foregoing provision, the Contractor shall not be relieved of liability to the County for damages sustained by the County by virtue of the Contractor's breach of this agreement, and the County may withhold any payment due the Contractor for the purpose of setoff until such time as the exact amount of damages due the County from such breach can be determined. In case of default by the Contractor, without limiting any other remedies for breach available to it, the County may procure the contract services from other sources and hold the Contractor responsible for any excess cost occasioned thereby. The filing of a petition for bankruptcy by the Contractor shall be an act of default under this contract.

Waiver of Default: Waiver by the County of any default or breach in compliance with the terms of this contract by the Provider shall not be deemed a waiver of any subsequent default or breach and shall not be construed to be modification of the terms of this contract unless stated to be such in writing, signed by an authorized representative of the County and the Contractor and attached to the contract.

Availability of Funds: The parties to this contract agree and understand that the payment of the sums specified in this contract is dependent and contingent upon and subject to the appropriation, allocation, and availability of funds for this purpose to the County. All payments shall be conditioned upon appropriation by the Union County Board of Commissioners of sufficient funds for each request for services.

Force Majeure: Neither party shall be deemed to be in default of its obligations hereunder if and so long as it is prevented from performing such obligations by any act of war, hostile foreign action, nuclear explosion, riot, strikes, civil insurrection, earthquake, hurricane, tornado, or other catastrophic natural event or act of God.

Survival of Promises: All promises, requirements, terms, conditions, provisions, representations, guarantees, and warranties contained herein shall survive the contract expiration or termination date unless specifically provided otherwise herein, or unless superseded by applicable Federal or State statutes of limitation.

Intellectual Property Rights

Copyrights and Ownership of Deliverables: All deliverable items produced pursuant to this contract are the exclusive property of the County. The Contractor shall not assert a claim of copyright or other property interest in such deliverables.

Federal Intellectual Property Bankruptcy Protection Act: The Parties agree that the County shall be entitled to all rights and benefits of the Federal Intellectual Property Bankruptcy Protection Act, Public Law 100-506, codified at 11 U.S.C. 365 (n) and any amendments thereto.

Compliance with Applicable Laws

Compliance with Laws: The Contractor shall comply with all laws, ordinances, codes, rules, regulations, and licensing requirements that are applicable to the conduct of its business, including those of federal, state, and local agencies having jurisdiction and/or authority.

Title VI, Civil Rights Compliance: In accordance with Federal law and U.S. Department of Agriculture (USDA) and U.S. Department of Health and Human Services (HHS) policy, this institution is prohibited from discriminating on the basis of race, color, national origin, sex, age or disability. Under the Food Stamp Act and USDA policy, discrimination is prohibited also on the basis of religion or political beliefs.

Equal Employment Opportunity: The Contractor shall comply with all federal and State laws relating to equal employment opportunity.

Health Insurance Portability and Accountability Act (HIPAA): The Contractor agrees that, if the County determines that some or all of the activities within the scope of this contract are subject to the Health Insurance Portability and Accountability Act of 1996, P.L. 104-91, as amended ("HIPAA"), or its implementing regulations, it will comply with the HIPAA requirements and will execute such agreements and practices as the County may require to ensure compliance.

(a) Data Security: The Contractor shall adopt and apply data security standards and procedures that comply with all applicable federal, state, and local laws, regulations, and rules.

(b) Duty to Report: The Contractor shall report a suspected or confirmed security breach to the local Department of Social Services/Human Services Contract Administrator within twenty-four (24) hours after the breach is first discovered, provided that the Contractor shall report a breach involving Social Security Administration data or Internal Revenue Service data within one (1) hour after the breach is first discovered.

(c) Cost Borne by Contractor: If any applicable federal, state, or local law, regulation, or rule requires the Contractor to give written notice of a security breach to affected persons, the Contractor shall bear the cost of the notice.

Trafficking Victims Protection Act of 2000: The Contractor will comply with the requirements of Section 106(g) of the Trafficking Victims Protection Act of 2000, as amended (22 U.S.C. 7104).

Executive Order # 24: It is unlawful for any vendor, contractor, subcontractor or supplier of the state to make gifts or to give favors to any state employee. For additional information regarding the specific requirements and exemptions, contractors are encouraged to review Executive Order 24 and G.S. Sec. 133-32.

Confidentiality

Confidentiality: Any information, data, instruments, documents, studies or reports given to or prepared or assembled by the Contractor under this agreement shall be kept as confidential and not divulged or made available to any individual or organization without the prior written approval of the County. The Contractor acknowledges that in receiving, storing, processing or otherwise dealing with any confidential information it will safeguard and not further disclose the information except as otherwise provided in this contract.

Oversight

Access to Persons and Records: The State Auditor shall have access to persons and records as a result of all contracts or grants entered into by State agencies or political subdivisions in accordance with General Statute 147-64.7. Additionally, as the State funding authority, the Department of Health and Human Services shall have access to persons and records as a result of all contracts or grants entered into by State agencies or political subdivisions. All Contractor's records related to this contract shall be open to inspection and copying by the County. Contractor shall provide such records to the County within fifteen (15) days of the County's request to inspect and/or copy.

Record Retention: Records shall not be destroyed, purged or disposed of without the express written consent of the County. State basic records retention policy requires all grant records to be retained for a minimum of five years or until all audit exceptions have been resolved, whichever is longer. If the contract is subject to federal policy and regulations, record retention may be longer than five years since records must be retained for a period of three years following submission of the final Federal Financial Status Report, if applicable, or three years following the submission of a revised final Federal Financial Status Report. Also, if any litigation, claim, negotiation, audit, disallowance action, or other action involving this Contract has been started before expiration of the five-year retention period described above, the records must be retained until completion of the action and resolution of all issues which arise from it, or until the end of the regular five-year period described above, whichever is later. Records for Temporary Assistance for Needy Families (TANF) and Medicaid and Medical Assistance grants and programs must be retained for a minimum of ten years.

Warranties and Certifications

Date and Time Warranty: The Contractor warrants that the product(s) and service(s) furnished pursuant to this contract ("product" includes, without limitation, any piece of equipment, hardware, firmware, middleware, custom or commercial software, or internal components, subroutines, and interfaces therein) that perform any date and/or time data recognition function, calculation, or sequencing will support a four digit year format and will provide accurate date/time data and leap year calculations. This warranty shall survive the termination or expiration of this contract.

Certification Regarding Collection of Taxes: G.S. 143-59.1 bars the Secretary of Administration from entering into contracts with vendors that meet one of the conditions of G.S. 105-164.8(b) and yet refuse to collect use taxes on sales of tangible personal property to purchasers in North Carolina. The conditions include:

(a) maintenance of a retail establishment or office; (b) presence of representatives in the State that solicit sales or transact business on behalf of the vendor; and (c) systematic exploitation of the market by media-assisted, media-facilitated, or media-solicited means. The Contractor certifies that it and all of its affiliates (if any) collect all required taxes.

E-Verify

Pursuant to G.S. 143-48.5 and G.S. 147-33.95(g), the undersigned hereby certifies that the Contractor named below, and the Contractor's subcontractors, complies with the requirements of Article 2 of Chapter 64 of the NC General Statutes, including the requirement for each employer with more than 25 employees in North Carolina to verify the work authorization of its employees through the federal E-Verify system. E-Verify System Link: www.uscis.gov

Miscellaneous

Choice of Law: The validity of this contract and any of its terms or provisions, as well as the rights and duties of the parties to this contract, are governed by the laws of North Carolina. The Contractor, by signing this contract, agrees and submits, solely for matters concerning this Contract, to the exclusive jurisdiction of the courts of North Carolina and agrees, solely for such purpose, that the exclusive venue for any legal proceedings shall be the county is which the contract originated. The place of this contract and all transactions and agreements relating to it, and their situs and forum, shall be the county where the contract originated, where all matters, whether sounding in contract or tort, relating to the validity, construction, interpretation, and enforcement shall be determined.

Amendment: This contract may not be amended orally or by performance. Any amendment must be made in written form and executed by duly authorized representatives of the County and the Contractor.

Severability: In the event that a court of competent jurisdiction holds that a provision or requirement of this contract violates any applicable law, each such provision or requirement shall continue to be enforced to the extent it is not in violation of law or is not otherwise unenforceable and all other provisions and requirements of this contract shall remain in full force and effect.

Headings: The Section and Paragraph headings in these General Terms and Conditions are not material parts of the agreement and should not be used to construe the meaning thereof.

Time of the Essence: Time is of the essence in the performance of this contract.

Key Personnel: The Contractor shall not replace any of the key personnel assigned to the performance of this contract without the prior written approval of the County. The term "key personnel" includes any and all persons identified as such in the contract documents and any other persons subsequently identified as key personnel by the written agreement of the parties.

Care of Property: The Contractor agrees that it shall be responsible for the proper custody and care of any property furnished to it for use in connection with the performance of this contract and will reimburse the County for loss of, or damage to, such property. At the termination of this contract, the Contractor shall contact the County for instructions as to the disposition of such property and shall comply with these instructions.

Travel Expenses: Reimbursement to the Contractor for travel mileage, meals, lodging and other travel expenses incurred in the performance of this contract shall not exceed the rates established in County policy.

Sales/Use Tax Refunds: If eligible, the Contractor and all subcontractors shall: (a) ask the North Carolina Department of Revenue for a refund of all sales and use taxes paid by them in the performance of this contract, pursuant to G.S. 105-164.14; and (b) exclude all refundable sales and use taxes from all reportable expenditures before the expenses are entered in their reimbursement reports.

Advertising: The Contractor shall not use the award of this contract as a part of any news release or commercial advertising.

Attachment C

FEDERAL CERTIFICATIONS

The undersigned states that:

1. He or she is the duly authorized representative of the Contractor named below;

2. He or she is authorized to make, and does hereby make, the following certifications on behalf of the Contractor, as set out herein:

   a. The Certification Regarding Nondiscrimination;
   b. The Certification Regarding Drug-Free Workplace Requirements;
   c. The Certification Regarding Environmental Tobacco Smoke;
   d. The Certification Regarding Debarment, Suspension, Ineligibility and Voluntary Exclusion Lower Tier Covered Transactions; and
   e. The Certification Regarding Lobbying;

3. He or she has completed the Certification Regarding Drug-Free Workplace Requirements by providing the addresses at which the contract work will be performed;

4. [Check the applicable statement]

   [ ] He or she **has completed** the attached **Disclosure Of Lobbying Activities** because the Contractor **has made, or has an agreement to make**, a payment to a lobbying entity for influencing or attempting to influence an officer or employee of an agency, a Member of Congress, an officer or employee of Congress, or an employee of a Member of Congress in connection with a covered Federal action;

   OR

   [ ] He or she **has not completed** the attached **Disclosure Of Lobbying Activities** because the Contractor **has not made**, and **has no agreement to make**, any payment to any lobbying entity for influencing or attempting to influence any officer or employee of any agency, any Member of Congress, any officer or employee of Congress, or any employee of a Member of Congress in connection with a covered Federal action.

5. The Contractor shall require its subcontractors, if any, to make the same certifications and disclosure.

_____

Signature **Title**

Neighborhood Nurses Health Care Services, Inc.

Contractor Name **Date**

[This Certification Must be Signed by the Same Individual Who Signed the Proposal Execution Page]

I. Certification Regarding Nondiscrimination

The Contractor certifies that it will comply with all Federal statutes relating to nondiscrimination. These include but are not limited to: (a) Title VI of the Civil Rights Act of 1964 (P.L. 88-352) which prohibits discrimination on the basis of race, color or national origin; (b) Title IX of the Education Amendments of 1972, as amended (20 U.S.C. §§1681-1683, and 1685-1686), which prohibits discrimination on the basis of sex; (c) Section 504 of the Rehabilitation Act of 1973, as amended (29 U.S.C. §794), which prohibits discrimination on the basis of handicaps; (d) the Age Discrimination Act of 1975, as amended (42 U.S.C. §§6101-6107), which prohibits discrimination on the basis of age; (e) the Drug Abuse Office and Treatment Act of 1972 (P.L. 92-255), as amended, relating to nondiscrimination on the basis of drug abuse; (f) the Comprehensive Alcohol Abuse and Alcoholism Prevention, Treatment and Rehabilitation Act of 1970 (P.L. 91-616), as amended, relating to nondiscrimination on the basis of alcohol abuse or alcoholism; (g) Title VIII of the Civil Rights Act of 1968 (42 U.S.C. §§3601 et seq.), as amended, relating to nondiscrimination in the sale, rental or financing of housing;

(h) the Food Stamp Act and USDA policy, which prohibit discrimination on the basis of religion and political beliefs; and (i) the requirements of any other nondiscrimination statutes which may apply to this Agreement.

II. Certification Regarding Drug-Free Workplace Requirements

1. The Contractor certifies that it will provide a drug-free workplace by:

   a. Publishing a statement notifying employees that the unlawful manufacture, distribution, dispensing, possession or use of a controlled substance is prohibited in the Contractor's workplace and specifying the actions that will be taken against employees for violation of such prohibition;

   b. Establishing a drug-free awareness program to inform employees about:

      i. The dangers of drug abuse in the workplace;

      ii. The Contractor's policy of maintaining a drug-free workplace;

      iii. Any available drug counseling, rehabilitation, and employee assistance programs; and

      iv. The penalties that may be imposed upon employees for drug abuse violations occurring in the workplace;

   c. Making it a requirement that each employee be engaged in the performance of the agreement be given a copy of the statement required by paragraph (a);

   d. Notifying the employee in the statement required by paragraph (a) that, as a condition of employment under the agreement, the employee will:

      i. Abide by the terms of the statement; and

      ii. Notify the employer of any criminal drug statute conviction for a violation occurring in the workplace no later than five days after such conviction;

   e. Notifying the Department within ten days after receiving notice under subparagraph (d)(ii) from an employee or otherwise receiving actual notice of such conviction;

   f. Taking one of the following actions, within 30 days of receiving notice under subparagraph (d)(ii), with respect to any employee who is so convicted:

      i. Taking appropriate personnel action against such an employee, up to and including termination; or

      ii. Requiring such employee to participate satisfactorily in a drug abuse assistance or rehabilitation program approved for such purposes by a Federal, State, or local health, law enforcement, or other appropriate agency; and

   g. Making a good faith effort to continue to maintain a drug-free workplace through implementation of paragraphs (a), (b), (c), (d), (e), and (f).

2. The site(s) for the performance of work done in connection with the specific agreement are listed below (list all sites; add additional pages if necessary):

   2330 Concord Ave., Monroe, NC 28110

3. Contractor will inform the Department of any additional sites for performance of work under this agreement.

4. False certification or violation of the certification may be grounds for suspension of payment, suspension or termination of grants, or government-wide Federal suspension or debarment. 45 C.F.R. 82.510.

III. Certification Regarding Environmental Tobacco Smoke

Public Law 103-227, Part C-Environmental Tobacco Smoke, also known as the Pro-Children Act of 1994 (Act), requires that smoking not be permitted in any portion of any indoor facility owned or leased or contracted for by an entity and used routinely or regularly for the provision of health, day care, education, or library services to children under the age of 18, if the services are funded by Federal programs either directly or through State or local governments, by Federal grant, contract, loan, or loan guarantee. The law does not apply to children's services provided in private residences, facilities funded solely by Medicare or Medicaid funds, and portions of facilities used for inpatient drug or alcohol treatment. Failure to comply with the provisions of the law may result in the imposition of a civil monetary penalty of up to $1,000.00 per day and/or the imposition of an administrative compliance order on the responsible entity.

The Contractor certifies that it will comply with the requirements of the Act. The Contractor further agrees that it will require the language of this certification be included in any subawards that contain provisions for children's services and that all subgrantees shall certify accordingly.

IV. Certification Regarding Debarment, Suspension, Ineligibility and Voluntary Exclusion Lower Tier Covered Transactions

Instructions

[The phrase "prospective lower tier participant" means the Contractor.]

1. By signing and submitting this document, the prospective lower tier participant is providing the certification set out below.

2. The certification in this clause is a material representation of the fact upon which reliance was placed when this transaction was entered into. If it is later determined that the prospective lower tier participant knowingly rendered an erroneous certification, in addition to other remedies available to the Federal Government, the department or agency with which this transaction originate may pursue available remedies, including suspension and/or debarment.

3. The prospective lower tier participant will provide immediate written notice to the person to whom this proposal is submitted if at any time the prospective lower tier participant learns that its certification was erroneous when submitted or has become erroneous by reason of changed circumstances.

4. The terms "covered transaction," "debarred," "suspended," "ineligible," "lower tier covered transaction," "participant," "person," "primary covered transaction," "principal," "proposal," and "voluntarily excluded," as used in this clause, have the meanings set out in the Definitions and Coverage sections of rules implementing Executive Order 12549, 45 CFR Part 76. You may contact the person to whom this proposal is submitted for assistance in obtaining a copy of those regulations.

5. The prospective lower tier participant agrees by submitting this proposal that, should the proposed covered transaction be entered into, it shall not knowingly enter any lower tier covered transaction with a person who is debarred, suspended, determined ineligible or voluntarily excluded from participation in this covered transaction unless authorized by the department or agency with which this transaction originated.

6. The prospective lower tier participant further agrees by submitting this document that it will include the clause titled "Certification Regarding Debarment, Suspension, Ineligibility and Voluntary Exclusion--Lower Tier Covered Transaction," without modification, in all lower tier covered transactions and in all solicitations for lower tier covered transactions.

7. A participant in a covered transaction may rely upon a certification of a prospective participant in a lower tier covered transaction that it is not debarred, suspended, ineligible, or voluntarily excluded from covered transaction, unless it knows that the certification is erroneous. A participant may decide the method and frequency by which it determines the eligibility of its principals. Each participant may, but is not required to, check the Nonprocurement List.

8. Nothing contained in the foregoing shall be construed to require establishment of a system of records in order to render in good faith the certification required by this clause. The knowledge and information of a participant is not required to exceed that which is normally possessed by a prudent person in the ordinary course of business dealings.

9. Except for transactions authorized in paragraph 5 of these instructions, if a participant in a covered transaction knowingly enters into a lower tier covered transaction with a person who is suspended, debarred, ineligible, or voluntarily excluded from participation in this transaction, in addition to other remedies available to the Federal Government, the department or agency with which this transaction originated may pursue available remedies, including suspension, and/or debarment.

Certification

1. **The prospective lower tier participant certifies,** by submission of this document, that neither it nor its principals is presently debarred, suspended, proposed for debarment, declared ineligible, or voluntarily excluded from participation in this transaction by any Federal department or agency.

2. Where the prospective lower tier participant is unable to certify to any of the statements in this certification, such prospective participant shall attach an explanation to this proposal.

V. Certification Regarding Lobbying

The Contractor certifies, to the best of his or her knowledge and belief, that:

1. No Federal appropriated funds have been paid or will be paid by or on behalf of the undersigned, to any person for influencing or attempting to influence an officer or employee of any agency, a Member of Congress, an officer or employee of Congress, or an employee of a Member of Congress in connection with the awarding of any Federal contract, continuation, renewal, amendment, or modification of any Federal contract, grant, loan, or cooperative agreement.

2. If any funds other than Federal appropriated funds have been paid or will be paid to any person for influencing or attempting to influence an officer or employee of any agency, a Member of Congress, an officer or employee of Congress, or an employee of a Member of Congress in connection with this Federally funded contract, grant, loan, or cooperative agreement, the undersigned shall complete and submit Standard Form SF-LLL, "Disclosure of Lobbying Activities," in accordance with its instructions.

3. The undersigned shall require that the language of this certification be included in the award document for subawards at all tiers (including subcontracts, subgrants, and contracts under grants, loans, and cooperative agreements) who receive federal funds of $100,000.00 or more and that all subrecipients shall certify and disclose accordingly.

4. This certification is a material representation of fact upon which reliance was placed when this transaction was made or entered into. Submission of this certification is a prerequisite for making or entering into this transaction imposed by Section 1352, Title 31, U.S. Code. Any person who fails to file the required certification shall be subject to a civil penalty of not less than $10,000.00 and not more than $100,000.00 for each such failure.

VI. Disclosure Of Lobbying Activities

Instructions

This disclosure form shall be completed by the reporting entity, whether subawardee or prime Federal recipient, at the initiation or receipt of a covered Federal action, or a material change to a previous filing, pursuant to title 31 U.S.C. section 1352. The filing of a form is required for each payment or agreement to make payment to any lobbying entity for influencing or attempting to influence an officer or employee of any agency, a Member of Congress, an officer or employee of Congress, or an employee of a Member of Congress in connection with a covered Federal action. Use the SF-LLL-A Continuation Sheet for additional information if the space on the form is inadequate. Complete all items that apply for both the initial filing and material change report. Refer to the implementing guidance published by the Office of Management and Budget for additional information.

Identify the type of covered Federal action for which lobbying activity is and/or has been secured to influence the outcome of a covered Federal action.

1. Identify the status of the covered Federal action.

2. Identify the appropriate classification of this report. If this is a follow-up report caused by a material change to the information previously reported, enter the year and quarter in which the change occurred. Enter the date of the last previously submitted report by this reporting entity for this covered Federal action.

3. Enter the full name, address, city, state and zip code of the reporting entity. Include Congressional District, if known. Check the appropriate classification of the reporting entity that designates if it is, or expects to be, a prime or sub-award recipient. Identify the tier of the subawardee, e.g., the first subawardee of the prime is the 1st tier. Subawards include but are not limited to subcontracts, subgrants and contract awards under grants.

4. If the organization filing the report in Item 4 checks "Subawardee", then enter the full name, address, city, state and zip code of the prime Federal recipient. Include Congressional District, if known.

5. Enter the name of the Federal agency making the award or loan commitment. Include at least one organizational level below agency name, if known. For example, Department of Transportation, United States Coast Guard.

6. Enter the Federal program name or description for the covered Federal action (Item 1). If known, enter the full Catalog of Federal Domestic Assistance (CFDA) number for grants, cooperative agreements, loans, and loan commitments.

7. Enter the most appropriate Federal Identifying number available for the Federal action identified in Item 1 (e.g., Request for Proposal (RFP) number, Invitation for Bid (IFB) number, grant announcement number, the contract grant, or loan award number, the application/proposal control number assigned by the Federal agency). Include prefixes, e.g., "RFP-DE-90-001."

8. For a covered Federal action where there has been an award or loan commitment by the Federal agency, enter the Federal amount of the award/loan commitment for the prime entity identified in Item 4 or 5.

9. (a) Enter the full name, address, city, state and zip code of the lobbying entity engaged by the reporting entity identified in Item 4 to influence the covered Federal action.

(b) Enter the full names of the individual(s) performing services, and include full address if different from 10(a). Enter Last Name, First Name and Middle Initial (MI).

10. Enter the amount of compensation paid or reasonably expected to be paid by the reporting entity (Item 4) to the lobbying entity (Item 10). Indicate whether the payment has been made (actual) or will be made (planned). Check all boxes that apply. If this is a material change report, enter the cumulative amount of payment made or planned to be made.

11. Check the appropriate boxes. Check all boxes that apply. If payment is made through an in-kind contribution, specify the nature and value of the in-kind payment.

12. Check the appropriate boxes. Check all boxes that apply. If other, specify nature.

13. Provide a specific and detailed description of the services that the lobbyist has performed, or will be expected to perform, and the date(s) of any services rendered. Include all preparatory and related activity, not just time spent in actual contact with Federal officials. Identify the Federal official(s) or employee(s) contacted or the officer(s), employee(s), or Member(s) of Congress that were contacted.

14. Check whether or not a SF-LLL-A Continuation Sheet(s) is attached.

15. The certifying official shall sign and date the form, print his/her name, title, and telephone number.

Public reporting burden for this collection of information is estimated to average 30 minutes per response, including time for reviewing instructions, searching existing data sources, gathering and maintaining the data needed, and completing and reviewing the collection of information. Send comments regarding the burden estimate or any other aspect of this collection of information, including suggestions for reducing this burden, to the Office of Management and Budget, Paperwork Reduction Project (0348-0046), Washington, D. C. 20503

Disclosure Of Lobbying Activities
(Approved by OMB 0344-0046)

Complete this form to disclose lobbying activities pursuant to 31 U.S.C. 1352

1. Type of Federal Action:	2. Status of Federal Action:	3. Report Type:
☐ a. contract ☐ b. grant ☐ c. cooperative agreement ☐ d. loan ☐ e. loan guarantee ☐ f. loan insurance	☐ a. Bid/offer/application ☐ b. Initial Award ☐ c. Post-Award	☐ a. initial filing ☐ b. material change **For Material Change Only:** Year_____ Quarter_____ Date Of Last Report:_____

4. Name and Address of Reporting Entity:	5. If Reporting Entity in No. 4 is Subawardee, Enter Name and Address of Prime:
☐ Prime ☐ Subawardee Tier (if known) _____ Congressional District (if known) _____	Congressional District (if known) _____
6. Federal Department/Agency:	7. Federal Program Name/Description: CFDA Number (if applicable) _____
8. Federal Action Number (if known)	9. Award Amount (if known) $
10. a. Name and Address of Lobbying Entity (*if individual, last name, first name, MI*): (*attach Continuation Sheet(s) SF-LLL-A, if necessary*)	b. Individuals Performing Services (*including address if different from No. 10a.*) (*last name, first name, MI*): (*attach Continuation Sheet(s) SF-LLL-A, if necessary*)
11. Amount of Payment (*check all that apply*): $ _____ ☐ actual ☐ planned 12. Form of Payment (*check all that apply*): ☐ a. cash ☐ b. In-kind; specify: Nature _____ Value _____	13. Type of Payment (*check all that apply*): ☐ a. retainer ☐ b. one-time fee ☐ c. commission ☐ d. contingent fee ☐ e. deferred ☐ f. other; specify: _____

14. Brief Description of Services Performed or to be Performed and Date(s) of Services, including officer(s), employee(s), or Member(s) contacted, for Payment Indicated in Item 11(*attach Continuation Sheet(s) SF-LLL-A, if necessary*):

15. Continuation Sheet(s) SF-LLL-A attached: ☐ Yes ☐ No

16. Information requested through this form is authorized by title 31 U. S. C. section 1352. This disclosure of lobbying activities is a material representation of fact upon which reliance was placed by the tier above when this transaction was made or entered into. This disclosure is required pursuant to 31 U. S. C. 1352. This information will be reported to the Congress semi-annually and will be available for public inspection. Any person who fails to file the required disclosure shall be subject to a civil penalty of not less than $10,000 and not more than $100,000 for each such failure.	Signature: _____ Print Name: _____ Title: _____ Telephone No: _____ Date: _____

Federal Use Only	Authorized for Local Reproduction Standard Form - LLL

ATTACHMENT D

CONFLICT OF INTEREST ACKNOWLEDGEMENT AND POLICY

State of _____

County _____

I, _____, Notary Public for said County and State, certify that _____ personally appeared before me this day and acknowledged that he/she is _____ of **Neighborhood Nurses Health Care Services, Inc.** and by that authority duly given and as the act of the Organization, affirmed that the foregoing Conflict of Interest Policy was adopted by the Board of Directors/Trustees or other governing body in a meeting held on the _____ day of _____, _____.

Sworn to and subscribed before me this _____ day of _____, 20____.

(Official Seal)

_____
Notary Public

My Commission expires _____, 20 ____

INSTRUCTIONS FOR ORGANIZATION:

Sign and attach the following pages after adopted by the Board of Directors/Trustees or other governing body OR replace the following with the current adopted conflict of interest policy.

Neighborhood Nurses Health Care Services, Inc.
Name of Organization

_____
Signature of Organization Official

Conflict of Interest Policy Example

The Board of Directors/Trustees or other governing persons, officers, employees or agents are to avoid any conflict of interest, even the appearance of a conflict of interest. The Organization‘s Board of Directors/Trustees or other governing body, officers, staff and agents are obligated to always act in the best interest of the organization. This obligation requires that any Board member or other governing person, officer, employee or agent, in the performance of Organization duties, seek only the furtherance of the Organization mission. At all times, Board members or other governing persons, officers, employees or agents, are prohibited from using their job title, the Organization's name or property, for private profit or benefit.

A. The Board members or other governing persons, officers, employees, or agents of the Organization should neither solicit nor accept gratuities, favors, or anything of monetary value from current or potential contractors/vendors, persons receiving benefits from the Organization or persons who may benefit from the actions of any Board member or other governing person, officer, employee or agent. This is not intended to preclude bona-fide Organization fund raising-activities.

B. A Board or other governing body member may, with the approval of Board or other governing body, receive honoraria for lectures and other such activities while not acting in any official capacity for the Organization. Officers may, with the approval of the Board or other governing body, receive honoraria for lectures and other such activities while on personal days, compensatory time, annual leave, or leave without pay. Employees may, with the prior written approval of their supervisor, receive honoraria for lectures and other such activities while on personal days, compensatory time, annual leave, or leave without pay. If a Board or other governing body member, officer, employee or agent is acting in any official capacity, honoraria received in connection with activities relating to the Organization are to be paid to the Organization.

C. No Board member or other governing person, officer, employee, or agent of the Organization shall participate in the selection, award, or administration of a purchase or contract with a vendor where, to his knowledge, any of the following has a financial interest in that purchase or contract:

1. The Board member or other governing person, officer, employee, or agent;
2. Any member of their family by whole or half blood, step or personal relationship or relative-in-law;
3. An organization in which any of the above is an officer, director, or employee;
4. A person or organization with whom any of the above individuals is negotiating or has any arrangement concerning prospective employment or contracts.

D. **Duty to Disclosure** -- Any conflict of interest, potential conflict of interest, or the appearance of a conflict of interest is to be reported to the Board or other governing body or one’s supervisor immediately.

E. **Board Action** -- When a conflict of interest is relevant to a matter requiring action by the Board of Directors/Trustees or other governing body, the Board member or other governing person, officer, employee, or agent (person(s)) must disclose the existence of the conflict of interest and be given the opportunity to disclose all material facts to the Board and members of committees with governing board delegated powers considering the possible conflict of interest. After disclosure of all material facts, and after any discussion with the person, he/she shall leave the governing board or committee meeting while the determination of a conflict of interest is discussed and voted upon. The remaining board or committee members shall decide if a conflict of interest exists.

In addition, the person(s) shall not participate in the final deliberation or decision regarding the matter under consideration and shall leave the meeting during the discussion of and vote of the Board of Directors/Trustees or other governing body.

F. Violations of the Conflicts of Interest Policy -- If the Board of Directors/Trustees or other governing body has reasonable cause to believe a member, officer, employee or agent has failed to disclose actual or possible conflicts of interest, it shall inform the person of the basis for such belief and afford the person an opportunity to explain the alleged failure to disclose. If, after hearing the person's response and after making further investigation as warranted by the circumstances, the Board of Directors/Trustees or other

governing body determines the member, officer, employee or agent has failed to disclose an actual or possible conflict of interest, it shall take appropriate disciplinary and corrective action.

G. **Record of Conflict** -- The minutes of the governing board and all committees with board delegated powers shall contain:

1. The names of the persons who disclosed or otherwise were found to have an actual or possible conflict of interest, the nature of the conflict of interest, any action taken to determine whether a conflict of interest was present, and the governing board's or committee's decision as to whether a conflict of interest in fact existed.
2. The names of the persons who were present for discussions and votes relating to the transaction or arrangement that presents a possible conflict of interest, the content of the discussion, including any alternatives to the transaction or arrangement, and a record of any votes taken in connection with the proceedings.

.

Approved by:

Neighborhood Nurses Health Care Services, Inc.
Name of Organization

_____
Signature of Organization Official

_____
Date

Attachment E – No Overdue Tax Debts

Instructions: Grantee/Provider should complete this certification for all funds received. Entity should enter appropriate data in the yellow highlighted areas. The completed and signed form must be provided to the County Department of Social Services/Human Services.

Note: If you have a contract that extends more than one state fiscal year, you will need to obtain an updated certification for each year of the contract.

Entity's Letterhead

[Date of Certification (mmddyyyy)]

To: Union County Consolidated Human Services Agency

Certification:

We certify that **Neighborhood Nurses Health Care Services, Inc.** does not have any overdue tax debts, as defined by N.C.G.S. 105-243.1, at the federal, State, or local level. We further understand that any person who makes a false statement in violation of N.C.G.S. 143C-6-23(c) is guilty of a criminal offense punishable as provided by N.C.G.S. 143C-10-1(b).

Sworn Statement:

[Name of Board Chair] and [Name of Second Authorizing Official] being duly sworn, say that we are the Board Chair and [Title of the Second Authorizing Official], respectively, of **Neighborhood Nurses Health Care Services, Inc.** of [City] in the State of [Name of State]; and that the foregoing certification is true, accurate and complete to the best of our knowledge and was made and subscribed by us. We also acknowledge and understand that any misuse of State funds will be reported to the appropriate authorities for further action.

_____
Board Chair

_____
[Title of Second Authorizing Official]

Sworn to and subscribed before me on the day of the date of said certification.

_____ My Commission Expires: _____
(Notary Signature and Seal)

[1] G.S. 105-243.1 defines: Overdue tax debt. – Any part of a tax debt that remains unpaid 90 days or more after the notice of final assessment was mailed to the taxpayer. The term does not include a tax debt, however, if the taxpayer entered into an installment agreement for the tax debt under G.S. 105-237 within 90 days after the notice of final assessment was mailed and has not failed to make any payments due under the installment agreement."

ATTACHMENT I:

UNION COUNTY CONSOLIDATED HUMAN SERVICES AGENCY
HIPAA BUSINESS ASSOCIATE ADDENDUM

This Agreement is made effective February 1, 2026, by and between UNION COUNTY ("Covered Entity") and NEIGHBORHOOD NURSES HOME HEALTH CARE SERVICES, INC. ("Business Associate") (collectively the "Parties").

1. BACKGROUND

(a) Covered Entity and Business Associate are parties to a contract for In-Home Aide services dated March 18, 2022, as modified by amendment dated September 24, 2025 (the "Contract"), whereby Business Associate agrees to perform certain services for or on behalf of Covered Entity.

(b) The Union County Consolidated Human Services Agency is an organizational unit of Covered Entity as a health care component for purposes of the HIPAA Privacy and Security Rules.

(c) The relationship between Covered Entity and Business Associate is such that the Parties believe Business Associate is or may be a "business associate" within the meaning of the HIPAA Privacy and Security Rules.

(d) The Parties enter into this Business Associate Addendum to the Contract with the intention of complying with the HIPAA Privacy and Security Rules provision that a covered entity may disclose electronic protected health information or other protected health information to a business associate, and may allow a business associate to create or receive electronic protected heath information or other protected health information on its behalf, if the covered entity obtains satisfactory assurances that the business associate will appropriately safeguard the information.

2. DEFINITIONS

Unless some other meaning is clearly indicated by the context, the following terms shall have the following meaning in this Agreement:

(a) "Breach" means the acquisition, access, use, or disclosure of PHI in a manner not permitted by 45 CFR 164 Subpart E which compromises the security or privacy of the PHI.

(b) "Electronic Protected Health Information" shall have the same meaning as the term "electronic protected health information" in 45 CFR 160.103, limited to the information created or received by Business Associate from or on behalf of Covered Entity.

(c) "HIPAA" means the Administrative Simplification Provisions, Sections 261 through 264, of the federal Health Insurance Portability and Accountability Act of 1996, Public Law 104-191.

(d) "HITECH Act" means the "Health Information Technology for Economic and Clinical Health ("HITECH") Act, Title XIII of Division A of the American Recovery and Reinvestment Act of 2009 (P.L. 111-5).

(e) "Individual" shall have the same meaning as the term "individual" in 45 CFR160.103 and shall include a person who qualifies as a personal representative in accordance with 45 CFR 164.502(g).

(f) "Privacy and Security Rules" shall mean the Standards for Privacy of Individually Identifiable Health Information and the Security Standards for the Protection of Electronic Protected Health Information set out in 45 CFR part 160 and part 164.

(g) "Protected Health Information" shall have the same meaning as the term "protected health information" in 45 CFR 160.103, limited to the information created or received by Business Associate from or on behalf of Covered Entity.

(h) "Required By Law" shall have the same meaning as the term "required by law" in 45 CFR 164.103.

(i) "Secretary" shall mean the Secretary of the United States Department of Health and Human Services or his designee.

(j) "Security Incident" shall have the same meaning as the term "security incident" in 45 CFR 164.304.

(k) "Unsecured Protected Health Information" shall have the same meaning as the term as the term "unsecured protected health information" in 45 CFR 164.402.

(l) Unless otherwise defined in this Agreement, terms used herein shall have the same meaning as those terms have in the Privacy and Security Rules.

3. OBLIGATIONS OF BUSINESS ASSOCIATE

(a) Business Associate agrees to not use or disclose Electronic Protected Health Information or other Protected Health Information other than as permitted or required by this Agreement or as Required by Law.

(b) Business Associate agrees to use appropriate safeguards to prevent use or disclosure of the Electronic Protected Health Information and other Protected Health Information that it creates, receives, maintains, or transmits on behalf of Covered Entity, other than as provided for by this Agreement, as required by the Privacy and Security Rules. Business Associate shall review and modify its security measures and safeguards to continue provision of reasonable and appropriate protection of Electronic Protected Health Information, and update documentation of such security measures.

(c) Business Associate agrees to mitigate, to the extent practicable, any harmful effect that is known to Business Associate of a use or disclosure of Electronic Protected Health Information or other Protected Health Information by Business Associate in violation of the requirements of this Agreement.

(d) Business Associate agrees to report to Covered Entity (i) any use or disclosure of Electronic Protected Health Information or other Protected Health Information not provided for by this Agreement of which it becomes aware and (ii) any Security Incident or Breach of which it becomes aware.

(e) Business Associate agrees to ensure that any agent, including a subcontractor, to whom it provides Electronic Protected Health Information and/or other Protected Health Information received from, or created, received or transmitted by Business Associate on behalf of Covered Entity, agrees to the same restrictions and conditions that apply through this Agreement to Business Associate with respect to such information.

(f) Business Associate agrees to provide access, at the request of Covered Entity, to Electronic Protected Health Information and other Protected Health Information in a Designated Record Set to Covered Entity or, as directed by Covered Entity, to an Individual in order to meet the requirements under 45 CFR 164.524.

(g) Business Associate agrees, at the request of the Covered Entity, to make any amendment(s) to Electronic Protected Health Information and other Protected Health Information in a Designated Record Set that the Covered Entity directs or agrees to pursuant to 45 CFR 164.526.

(h) Unless otherwise prohibited by law, Business Associate agrees to make internal practices, books, and records, including policies and procedures concerning Electronic Protected Health Information and other Protected Health Information, relating to the use and disclosure of Electronic Protected Health Information and other Protected Health Information received from, or created or received by Business Associate on behalf of, Covered Entity available to the Covered Entity, or to the Union County Consolidated Human Services Agency, in a time and manner designated by the Secretary, for purposes of the Secretary determining Covered Entity's compliance with the Privacy and Security Rules.

(i) Business Associate agrees to document such disclosures of Electronic Protected Health Information and other Protected Health Information related to such disclosures as would be required for Covered Entity to respond to a request by an individual for an accounting of disclosures of Electronic Protected Health Information and other Protected Health Information by Business Associate or its agents, including subcontractors, in accordance with 45 CFR 164.528 and Section 13405(c)(3) of the HITECH Act, and to provide this information to Covered Entity or an individual to permit such a response.

(j) Business Associate will, pursuant to the HITECH Act and its implementing regulations, comply with all additional requirements of the Privacy and Security Rules as applicable to Business Associate, including specifically, but not limited to, the requirements of 45 CFR 164.308, 164.310, 164.312, and 164.316.

(k) Following the discovery of a breach of security for unsecured Protected Health Information subject to this Agreement, Business Associate shall notify Covered Entity of the breach pursuant to 45 CFR 164.410 and Section 13402 of the HITECH Act, and shall include in the notification the information required by those provisions. Business Associate shall cooperate fully with and provide any information requested by Covered Entity in the Covered Entity's breach analysis procedures, including risk assessment. A breach shall be treated as discovered by Business Associate as of the first day on which such breach is known, or reasonably should have been known, to Business Associate to have occurred. Business Associate shall provide notification to Covered Entity without unreasonable delay, and in no event less than 30 calendar days after discovery of a breach by Business Associate.

(l) Business Associate will, pursuant to the HITECH Act and its implementing regulations, comply with all additional applicable requirements of the Privacy Rule, including those contained in 45 CFR 164.502(e) and 164.504(e)(1)(ii), at such time as the requirements are applicable to Business Associate.

(m) Business Associate shall not directly or indirectly receive remuneration in exchange for any protected health information except as specifically authorized by the Contract and by the HITECH Act Section 13405(d) and its implementing regulations.

(n) Business Associate shall not engage in any communications within the definition of "marketing" in the HITECH Act except as authorized by the Contract and by the HITECH Act and its implementing regulations.

4. PERMITTED USES AND DISCLOSURES

(a) Except as otherwise limited in this Agreement or by other applicable law or agreement, if the Contract permits, Business Associate may use or disclose Electronic Protected Health Information and other Protected Health Information to perform functions, activities, or services for, or on behalf of, Covered Entity as specified in the Contract, provided that such use or disclosure:

(1) would not violate the Privacy and Security Rules if done by Covered Entity; or

(2) would not violate the minimum necessary policies and procedures of the Covered Entity.

(b) Business Associate may use and disclose Protected Health Information subject to this Agreement only if such use or disclosure is in compliance with each applicable requirement of 45 CFR 164.504(e) pursuant to the HITECH Act.

(c) Except as otherwise limited in this Agreement or by other applicable law or agreements, if the Contract permits, Business Associate may use Electronic Protected Health Information and other Protected Health Information as necessary for the proper management and administration of the Business Associate or to carry out the legal responsibilities of the Business Associate.

(d) Except as otherwise limited in this Agreement or by other applicable law or agreements, if the Contract permits, Business Associate may disclose Electronic Protected Health Information and other Protected Health Information for the proper management and administration of the Business Associate, provided that:

(1) disclosures are Required By Law; or

(2) Business Associate obtains reasonable assurances from the person to whom the information is disclosed that it will remain confidential and will be used or further disclosed only as Required By Law or for the purpose for which it was disclosed to the person, and the person notifies the Business Associate of any instances of which it is aware in which the confidentiality of the information has been breached.

(e) Except as otherwise limited in this Agreement or by other applicable law or agreements, if the Contract permits, Business Associate may use Electronic Protected Health Information and other Protected Health Information to provide data aggregation services to Covered Entity as permitted by 45 CFR 164.504(e)(2)(i)(B).

(f) When using or disclosing PHI or when requesting PHI from a covered entity or other business associate, Business Associate must make reasonable efforts to limit PHI to the minimum necessary to accomplish the intended purpose of the use, disclosure, or request.

(g) Notwithstanding the foregoing provisions, Business Associate may not use or disclose Electronic Protected Health Information or other Protected Health Information if the use or disclosure would violate any term of the Contract or other applicable law or agreements.

5. TERM AND TERMINATION

(a) Term. This Agreement shall be effective as of the effective date stated above and shall terminate when the Contract terminates.

(b) Termination for Cause. Upon Covered Entity's knowledge of a material breach by Business Associate, Covered Entity may, at its option:

(1) Provide an opportunity for Business Associate to cure the breach or end the violation, and terminate this Agreement and services provided by Business Associate, to the extent permissible by law, if Business Associate does not cure the breach or end the violation within the time specified by Covered Entity;

(2) Immediately terminate this Agreement and services provided by Business Associate, to the extent permissible by law; or

(3) If neither termination nor cure is feasible, report the violation to the Secretary as provided in the Privacy and Security Rules.

(c) Effect of Termination.

(1) Except as provided in paragraph (2) of this section or in the Contract or by other applicable law or agreements, upon termination of this Agreement and services provided by Business Associate, for any reason, Business Associate shall return or destroy all Electronic Protected Health Information and other Protected Health Information received from Covered Entity, or created or received by Business Associate on behalf of Covered Entity. This provision shall apply to Electronic Protected Health Information and other Protected Health Information that is in the possession of subcontractors or agents of Business Associate. Business Associate shall retain no copies of the Electronic Protected Health Information or other Protected Health Information.

(2) In the event that Business Associate determines that returning or destroying the Electronic Protected Health Information or other Protected Health Information is not feasible, Business Associate shall provide to Covered Entity notification of the conditions that make return or destruction not feasible. Business Associate shall extend the protections of this Agreement to such Electronic Protected Health Information and other Protected Health Information and limit further uses and disclosures of such Electronic Protected Health Information and other Protected Health Information to those purposes that make the return or destruction infeasible, for so long as Business Associate maintains such Electronic Protected Health Information and other Protected Health Information.

6. GENERAL TERMS AND CONDITIONS

(a) This Agreement amends and is part of the Contract.

(b) Except as provided in this Agreement, all terms and conditions of the Contract shall remain in force and shall apply to this Agreement as if set forth fully herein.

(c) In the event of a conflict in terms between this Agreement and the Contract, the interpretation that is in accordance with the Privacy and Security Rules shall prevail. In the event that a conflict then remains, the Contract terms shall prevail so long as they are in accordance with the Privacy and Security Rules.

(d) A breach of this Agreement by Business Associate shall be considered sufficient basis for Covered Entity to terminate the Contract for cause.

NEIGHBORHOOD NURSES HEALTH CARE SERVICES, INC.:

_____ _____

(Signature) (Date)

UNION COUNTY:

_____ _____

Brian W. Matthews, County Manager (Date)

ATTACHMENT J

CERTIFICATION REGARDING TRANSPORTATION

Union County Consolidated Human Services Agency

By execution of this Agreement the Contractor certifies that it will provide safe client transportation by:

1. Insuring that all drivers (including employees, contractors, contractor's employees, and volunteers) shall be at least 18 years of age;
2. Insuring that all drivers (including employees, contractors, contractor's employees, and volunteers) shall be licensed to operate the specific vehicle used in transporting clients in accordance with Chapter 20-7 of the General Statutes of North Carolina and the Division of Motor Vehicle requirements;
3. Insuring that all vehicles transporting clients shall have at least the minimum level of liability insurance appropriate for the type of vehicle as defined by Article 7, Rule R2-36 of the North Carolina Utilities Commission;
4. Insuring that the contractor shall have written policies and procedures regarding how drivers handle and report client emergencies and/or vehicle crashes involving clients to contractor and how contractor notifies the Union County Division of Social Services;
5. Insuring that no more than one quarter of one percent of all trips be missed by the contractor during the course of the contract period; (*Medicaid only*)
6. Insuring that that no more than five percent (5%) of trips should be late for recipient drop off to their appointment per month; (*Medicaid only*)
7. Contractor will maintain records documenting the following (*County may require contractor to provide):*
   a. Valid current copies of Drivers License for all drivers;
   b. Current valid Vehicle Registration, for all vehicles transporting clients;
   c. Driving records for all drivers for the past three years and with annual updates;
   d. Criminal Background checks through North Carolina Law Enforcement or NCIC prior to employment and every three years thereafter;
   e. Alcohol and Drug Testing policy to meet the Federal Transit Authority guidelines.
8. Disclosing, at the outset of the contract, upon renewal and upon request, any criminal convictions or other reasons for disqualifications from participation in Medicare, Medicaid or Title XX programs (*signature on this form confirms this statemen*t).

_____ _____

Signature Title

Neighborhood Nurses Health Care Services, Inc.

Agency/Organization Date

(Certification signature should be same as Contract signature.)

ATTACHMENT K

What is a Private Non Profit Agency?

Answer: A private non profit is an organization that is incorporated under State law and whose purpose is not to make a profit, but rather to further a charitable, civic, religious, scientific, or other lawful purpose. The Secretary of State's office grants corporate status to organizations in North Carolina.

What is a 501(c)(3) designation?

Answer: When the agency becomes a state private non profit corporation, it can then apply for 501(c)(3) designation through the IRS. Once the IRS grants 501(c)(3) status, the organization is exempt from certain taxes and any donations to the charitable organization are tax deductible. Many individuals and organizations prefer to make donations to 501(c)(3) private non profits.

Who can obtain a 501(c)(3) designation?

Answer: Any organization or group can apply for 501(c)(3) status, provided their charter or mission focuses on the non profit's objective.

Another option is to apply for a 509(a)(1) status which falls under the 501(c)(3) umbrella. Being a 509(a)(1) designates an organization as a tax-free public charity that receives most of its support from a governmental unit or from the general public. Becoming a 509(a)(1) provides public recognition of tax-exempt status, advance assurance to donors of deductibility of contributions, exemption from certain State and federal taxes, and non profit mailing privileges. Organizations that typically qualify are churches, educational institutions, hospitals, and governmental units.

How does a Private Non Profit obtain Tax Exempt Status?

EO Web Site [www.irs.gov/eo]

IRS TE/GE Customer Service

You may direct technical and procedural questions concerning charities and other nonprofit organizations, including questions about your tax-exempt status and tax liability, to the IRS Tax Exempt and Government Entities Customer Account Services at (877) 829-5500 (toll-free number).

If you prefer to write, you may write at:

Internal Revenue Service
Exempt Organizations Determinations
P.O. Box 2508
Cincinnati, OH 45201

You may also contact the Taxpayer Advocate Service, an independent organization within the IRS that helps taxpayers resolve problems with the IRS and recommends changes that will prevent problems.

A private non profit must apply to the IRS for tax exempt status. To qualify, applicants must complete and submit to the IRS Form 1023. Once federal tax exempt status is granted, the private non profit applies for State tax exempt status by completing Form CD-435 and submitting it to the N. C. Department of Revenue.

What must a County Department of Social Services/Human Services do?

Answer: Verify the Tax Exempt Letter. Check date for expiration and check if current address of agency is reflected.

Attachment L

Notice of Certain Reporting and Audit Requirements

Grantee shall comply with all rules and reporting requirements established by statute or administrative rules. All reports must be submitted to the addresses below.

The applicable prescribed requirements are found in North Carolina General Statute 143C-6-22 & 23 entitled "Use of State Funds by Non-State Entities" and Implementation of Required Rules, 09 NCAC 03M .0102 -0802, North Carolina Administrative Code, issued September 2005.

The Contractor's fiscal year runs from July through June.

G.S. 143C-6-23 requires every nongovernmental entity that receives State or Federal pass-through grant funds directly from a State agency to file annual reports on how those grant funds were used. There are 3 reporting levels which are determined by the total direct grant receipts from all State agencies in your fiscal year:

- Level 1: Less than $25,000
- Level 2: At least $25,000 but less than $500,000
- Level 3: $500,000 or more

A grantee's reporting date is determined by its fiscal year end and the total funding received directly from all State agencies. For those grantees receiving less than $500,000, the due date is 6 months from its fiscal year end. For those receiving $500,000 or more, the due date is 9 months from its fiscal year end. In addition to the reports, grantees receiving $500,000 or more must submit a yellow book audit in electronic or hard copy to the Office of the State Auditor and to all funding State agencies at the addresses below.

All annual grantee reports required by GS 143C-6-23 must be completed online at www.NCGrants.gov. The online reporting system will automatically place your organization on the Noncompliance list if your reports have not been completed in www.NCGrants.gov by your required due date.

To access the online grants reporting system go to www.NCGrants.gov and click on the LOGIN tab at the top of the page. You must have a NCID to access the online reporting system. To obtain a user manual or request assistance with the system please go to https://www.ncgrants.gov/NCGrants/Help.jsp. You can also email requests for assistance directly to NCGrants@osbm.nc.gov.

Once you have logged in you will see your "Grantee Summary / Data Entry Screen".

- Your summary screen will identify your correct level of reporting, i.e., Level 1, 2 or 3, based on the State grant funds paid to your organization during your fiscal year.
- The summary will show all the grants contained in the www.NCGrants.gov system that have been awarded to your organization. The program will automatically provide links to the reports that correspond to your reporting level, and only those reports, for each grant. Check to make sure that the grant(s) shown in the system correspond with what you show as having received from each agency for your fiscal year.
- If you have questions, need help in resolving any differences between your records and online reporting system or need corrections to be made to the data you enter, send an e-mail to NCGrants@osbm.nc.gov to request help.

All grantees must file their required reports online at www.NCGrants.gov without exception.

IMPORTANT NOTE FOR AUDITS

If you expend more than $500,000 in Federal grant funds from all sources, then you must have an A-133 single audit performed. If you are at this level for federal reporting and you are required to file a yellow

book audit with the State under G.S. 143C-6-23, then you may substitute the A-133 audit for the yellow book audit.

If you are required to have an A-133 audit performed and you receive any Federal grant funds passed through the North Carolina Department of Health and Human Services, you are required to file the A-133 audit with the North Carolina Department of Health and Human Service.

If you expend more than $500,000 and you are required to file a yellow book audit with the State Auditor under G.S. 143C-6-23, then you are also required to file the yellow book audit with the North Carolina Department of Health and Human Service.

A planned enhancement to the system is the capability for the grantee to directly upload a pdf version of their audit directly into the online system where it will be accessible to both the funding agency/agencies and the Office of the State Auditor.

Please send the required audit to the following address:

Mail to: DHHS Office of the Controller
Attention: Audit Resolution
2019 Mail Service Center
Raleigh, NC 27699-2019

Or direct delivery to: 1050 Umstead Drive
Raleigh, NC 27606

Equipment Purchased with Contract Funds:

Title to equipment costing in excess of $500.00 acquired by the Contractor with funds from this contract shall vest in the Contractor, subject to the following conditions.

A. The Contractor shall use the equipment in the project or program for which it was acquired as long as needed. When equipment is no longer needed for the original project or program or if operations are discontinued, or at the termination of this contract the Contractor shall contact the Division for written instructions regarding disposition of equipment.

B. With the prior written approval of the Division, the Contractor may use the equipment to be replaced as trade-in against replacement equipment or may sell said equipment and use the proceeds to offset the costs of replacement equipment.

C. For equipment costing in excess of $500.00, equipment controls and procedures shall include at a minimum the following:

1. Detailed equipment records shall be maintained which accurately include the:

a. Description and location of the equipment, serial number, acquisition date/cost, useful life and depreciation rate;

b. Source/percentage of funding for purchase and restrictions as to use or disposition; and

c. Disposition data, which includes date of disposal and sales price or method used to determine fair market value.

2. Equipment shall be assigned a control number in the accounting records and shall be tagged individually with a permanent identification number.

3. Biennially, a physical inventory of equipment shall be taken and results compared to accounting and fixed asset records. Any discrepancy shall immediately be brought to the attention of management and the governing board.

4. A control system shall be in place to ensure adequate safeguards to prevent loss, damage, or theft of equipment and shall provide for full documentation and investigation of any loss or theft.

5. Adequate maintenance procedures shall be implemented to ensure that equipment is maintained in good condition.

6. Procedures shall be implemented which ensure that adequate insurance coverage is maintained on all equipment. A review of coverage amounts shall be conducted on a periodic basis, preferably at least annually.

D. The Contractor shall ensure all subcontractors are notified of their responsibility to comply with the equipment conditions specified in this section.

Reporting Requirements of N. C. General Statute 143C-6.23

Use these charts to determine GS 143C-6.23 reporting requirements.

Total Funds from All State Agencies	Reports Due (Key all reports into online reporting system at www.NCGrants.gov , including online submission of the audit when the system has the capability). Until that point, audits should be mailed to both the Office of the State Auditor and the NC Department of Health and Human Services (DHHS).)	Reports Due Date
Level 1 $1 - $24,999	• Certification • State Grants Compliance Reporting Receipt of < $25,000.*	Within 6 months of entity's fiscal year end
Level 2 $25,000 - $499,999	• Certification • State Grants Compliance Reporting Receipt of >= $25,000 • Schedule of Receipts and Expenditures* • Program Activities and Accomplishments	Within 6 months of entity's fiscal year end
Level 3 $500,000 or more	• Certification • State Grants Compliance Reporting Receipt of >= $25,000 • Audit [A-133 Single Audit if >= $500,000 in federal funds or Yellow Book Audit] • Schedule of Federal and State Awards (May be included in the audit) • Program Activities and Accomplishments	Within 9 months of entity's fiscal year end

Use this chart to determine where to send copies of GS 143C-6.23 reports.

Grantees receiving $500,000 or more must send one copy of each audit report to DHHS.	Mail to: Or direct delivery to:	DHHS Office of the Controller Attention: Audit Resolution 2019 Mail Service Center Raleigh, NC 27699-2019 1050 Umstead Drive Raleigh, NC 27606
Grantees receiving $500,000 or more must send one copy of each audit report to the State Auditor. In addition, grantees must submit copies of their audits to www.NCGrants.gov for compliance purposes.	Mail to: Or direct delivery to:	Office of the State Auditor 20601 Mail Service Center Raleigh, NC 27699-0601 2 South Salisbury Street Raleigh, NC 27603

ATTACHMENT M

CONTRACTOR'S TAX ID NUMBER

Contractor's Tax ID Number is 23-1943113

ATTACHMENT N
State Certifications
Contractor Certifications Required by North Carolina Law

Instructions: The person who signs this document should read the text of the statutes and Executive Order listed below and consult with counsel and other knowledgeable persons before signing. The text of each North Carolina General Statutes and of the Executive Order can be found online at:

- Article 2 of Chapter 64: http://www.ncga.state.nc.us/EnactedLegislation/Statutes/PDF/ByArticle/Chapter_64/Article_2.pdf
- G.S. 133-32: http://www.ncga.state.nc.us/gascripts/statutes/statutelookup.pl?statute=133-32
- Executive Order No. 24 (Perdue, Gov., Oct. 1, 2009): http://www.ethicscommission.nc.gov/library/pdfs/Laws/EO24.pdf
- G.S. 105-164.8(b): http://www.ncga.state.nc.us/EnactedLegislation/Statutes/PDF/BySection/Chapter_105/GS_105-164.8.pdf
- G.S. 143-48.5: http://www.ncga.state.nc.us/EnactedLegislation/Statutes/HTML/BySection/Chapter_143/GS_143-48.5.html
- G.S. 143-59.1: http://www.ncga.state.nc.us/EnactedLegislation/Statutes/PDF/BySection/Chapter_143/GS_143-59.1.pdf
- G.S. 143-59.2: http://www.ncga.state.nc.us/EnactedLegislation/Statutes/PDF/BySection/Chapter_143/GS_143-59.2.pdf
- G.S. 143-133.3: http://www.ncga.state.nc.us/EnactedLegislation/Statutes/HTML/BySection/Chapter_143/GS_143-133.3.html
- G.S. 143B-139.6C: http://www.ncga.state.nc.us/EnactedLegislation/Statutes/PDF/BySection/Chapter_143B/GS_143B-139.6C.pdf

Certifications

(1) **Pursuant to G.S. 133-32 and Executive Order No. 24 (Perdue, Gov., Oct. 1, 2009)**, the undersigned hereby certifies that the Contractor named below is in compliance with, and has not violated, the provisions of either said statute or Executive Order.

(2) **Pursuant to G.S. 143-48.5 and G.S. 143-133.3**, the undersigned hereby certifies that the Contractor named below, and the Contractor's subcontractors, complies with the requirements of Article 2 of Chapter 64 of the NC General Statutes, including the requirement for each employer with more than 25 employees in North Carolina to verify the work authorization of its employees through the federal E-Verify system." E-Verify System Link: www.uscis.gov

(3) **Pursuant to G.S. 143-59.1(b)**, the undersigned hereby certifies that the Contractor named below is not an "ineligible Contractor" as set forth in G.S. 143-59.1(a) because:

(a) Neither the Contractor nor any of its affiliates has refused to collect the use tax levied under Article 5 of Chapter 105 of the General Statutes on its sales delivered to North Carolina when the sales met one or more of the conditions of G.S. 105-164.8(b); **and**

(b) [check **one** of the following boxes]

☐ Neither the Contractor nor any of its affiliates has incorporated or reincorporated in a "tax haven country" as set forth in G.S. 143-59.1(c)(2) after December 31, 2001; **or**

☐ The Contractor or one of its affiliates **has** incorporated or reincorporated in a "tax haven country" as set forth in G.S. 143-59.1(c)(2) after December 31, 2001 **but** the United States is not the principal market for the public trading of the stock of the corporation incorporated in the tax haven country.

(4) **Pursuant to G.S. 143-59.2(b)**, the undersigned hereby certifies that none of the Contractor's officers, directors, or owners (if the Contractor is an unincorporated business entity) has been convicted of any violation of Chapter 78A of the General Statutes or the Securities Act of 1933 or the Securities Exchange Act of 1934 within 10 years immediately prior to the date of the bid solicitation.

(5) **Pursuant to G.S. 143B-139.6C**, the undersigned hereby certifies that the Contractor will not use a former employee, as defined by G.S. 143B-139.6C(d)(2), of the North Carolina Department of Health and Human Services in the administration of a contract with the Department in violation of G.S. 143B-139.6C and that a violation of that statute shall void the Agreement.

(6) The undersigned hereby certifies further that:

(a) He or she is a duly authorized representative of the Contractor named below;

(b) He or she is authorized to make, and does hereby make, the foregoing certifications on behalf of the Contractor; and

(c) He or she understands that any person who knowingly submits a false certification in response to the requirements of G.S. 143-59.1and -59.2 shall be guilty of a Class I felony.

Contractor's Name: Neighborhood Nurses Health Care Services, Inc.

Contractor's Authorized Agent: Signature _____ Date _____

Printed Name _____ Title _____

Witness: Signature _____ Date _____

Printed Name _____ Title _____

The witness should be present when the Contractor's Authorized Agent signs this certification and should sign and date this document immediately thereafter.

ATTACHMENT O

Union County Consolidated Human Services Agency

CERTIFICATION REGARDING NONDISCRIMINATION,
CLEAN AIR ACT, CLEAN WATER ACT

Certification Regarding Nondiscrimination

The Contractor certifies that it will comply with all Federal statutes relating to nondiscrimination. These include but are not limited to: (a) Title VI of the Civil Rights Act of 1964 (P.L. 88-352) which prohibits discrimination on the basis of race, color or national origin; (b) Title IX of the Education Amendments of 1972, as amended (20 U.S.C. §§1681-1683, and 1685-1686), which prohibits discrimination on the basis of sex; (c) Section 504 of the Rehabilitation Act of 1973, as amended (29 U.S.C. §794), which prohibits discrimination on the basis of handicaps; (d) the Age Discrimination Act of 1975, as amended (42 U.S.C. §§6101-6107), which prohibits discrimination on the basis of age; (e) the Drug Abuse Office and Treatment Act of 1972 (P.L. 92-255), as amended, relating to nondiscrimination on the basis of drug abuse; (f) the Comprehensive Alcohol Abuse and Alcoholism Prevention, Treatment and Rehabilitation Act of 1970 (P.L. 91-616), as amended, relating to nondiscrimination on the basis of alcohol abuse or alcoholism; (g) Title VIII of the Civil Rights Act of 1968 (42 U.S.C. §§3601 et seq.), as amended, relating to nondiscrimination in the sale, rental or financing of housing; (h) the Food Stamp Act and USDA policy, which prohibit discrimination on the basis of religion and political beliefs; and (i) the requirements of any other nondiscrimination statutes which may apply to this Agreement.

The Contractor must comply with Executive Order 11246, entitled “Equal Employment Opportunity,” as amended by Executive Order 11375, and as supplemented by the Department of Labor Regulations (41 CFR Part 60): The Executive Order prohibits federal contractors and federally-assisted construction contractors and subcontractors who do over $10,000 in Government business in one year from discriminating in employment decisions on the basis of race, color, religion, sex, or national origin. The Executive Order also requires Government contractors to take affirmative action to ensure that equal opportunity is provided in all aspects of their employment.

Meaningful Access for LEP Individuals: **The Contractor** that participate in the SNAP must take reasonable steps to ensure that LEP persons have meaningful access to programs, services, and benefits. This includes the requirement to provide bilingual program information and certification materials and interpretation services to single language minorities in certain project areas. SNAP Contractors that do not provide meaningful access for LEP individuals risk violating prohibitions against discrimination based on National Origin in the Food and Nutrition Act of 2008, as amended, Title VI of the Civil Rights Act of 1964 (Title VI) and SNAP program regulations at 7 CFR 272A(b). They also risk noncompliance with the USDA policy guidance titled, "Guidance to Federal Financial Assistance Recipients Regarding Title VI Prohibition Against National Origin Discrimination Affecting Limited English Proficient Persons", published in 79 FR 70771 - 70784 (November 28, 2014).

The Contractor should develop an implementing plan to address the language assistance needs of the LEP population served. This may include contracting for oral interpretation services, hiring bilingual staff, arranging telephone interpreters and/or language lines, coordinating community volunteers, translating vital documents, and providing written notice that language services are available in appropriate languages. Quality and accuracy of the language service is critical in order to avoid serious consequences to the LEP person and to the recipient. LEP needs should be considered in developing budgets and front line staff should understand how to obtain language assistance services. For additional assistance and information regarding LEP matters, please also visit http://www.lep.gov.

Ensuring Equal Opportunity Access for Persons with Disabilities: **The Contractor** must also ensure equal opportunity access for persons with disabilities. This includes ensuring that communications with

applicants, participants, members of the public, and companions with disabilities are as effective as communications with people without disabilities. Contractors that do not provide persons with disabilities equal opportunity access to programs may risk violating prohibitions against disability discrimination in the Rehabilitation Act of 1978, the American with Disabilities Act (ADA) of 1990, as amended, and SNAP program regulations.

DOJ published revised final regulations implementing Title II and Title III of the ADA on September 15, 2010. These regulations are codified at 28 CFR Part 35 "Nondiscrimination on the Basis of Disability in State and Local Government Services" and at 28 CFR Part 36 "Nondiscrimination on the Basis of Disability in Public Accommodations and Commercial Facilities". In accordance with the implementing regulations, Contractors must provide auxiliary aids and services where necessary to ensure effective communication and equal opportunity access to program benefits for individuals with disabilities. The type of auxiliary aids and services required will vary, but a Contractor may not require an individual with a disability to bring another individual to interpret, and may rely on a person accompanying a disabled individual only in limited circumstances. When a Contractor communicates with applicants and beneficiaries by telephone, it must provide text telephone services (ITY) or have access to an equally effective electronic telecommunications system to communicate with individuals who are deaf, hard of hearing, or hearing impaired. Contractors must also ensure that interested persons, including persons with impaired vision or hearing, can obtain information as to the existence and location of accessible services, activities, and facilities. For more information, please visit the ADA website: http://www.ada.gov.

IV. The Clean Air Act, Section 306; 42 U.S.C. §7401 et seq. (1970)

a. No Federal agency may enter into any contract with any person who is convicted of any offense under section 113(c) for the procurement of goods, materials, and services to perform such contract at any facility at which the violation which gave rise to such conviction occurred if such facility is owned, leased, or supervised by such person. The prohibition in the preceding sentence shall continue until the Administrator certifies that the condition giving rise to such a conviction has been corrected. For convictions arising under section 113(c)(2), the condition giving rise to the conviction also shall be considered to include any substantive violation of this Act associated with the violation of 113(c)(2). The Administrator may extend this prohibition to other facilities owned or operated by the convicted person.

b. The Administrator shall establish procedures to provide all Federal agencies with the notification necessary for the purposes of subsection (a).

c. In order to implement the purposes and policy of this Act to protect and enhance the quality of the Nation's air, the President shall, not more than 180 days after enactment of the Clean Air Amendments of 1970 cause to be issued an order (1) requiring each Federal agency authorized to enter into contracts and each Federal agency which is empowered to extend Federal assistance by way of grant, loan, or contract to effectuate the purpose and policy of this Act in such contracting or assistance activities, and (2) setting forth procedures, sanctions, penalties, and such other provisions, as the President determines necessary to carry out such requirement.

d. The President may exempt any contract, loan, or grant from all or part of the provisions of this section where he determines such exemption is necessary in the paramount interest of the United States and he shall notify the Congress of such exemption.

e. The President shall annually report to the Congress on measures taken toward implementing the purpose and intent of this section, including but not limited to the progress and problems associated with implementation of this section. [42 U.S.C. 7606]

V. The Clean Water Act; 33 U.S.C. §1251 et seq. (1972)

a. No Federal agency may enter into any contract with any person who has been convicted of any offense under Section 309(c) of this Act for the procurement of goods, materials, and services if

such contract is to be performed at any facility at which the violation which gave rise to such conviction occurred, and if such facility is owned, leased, or supervised by such person. The prohibition in preceding sentence shall continue until the Administrator certifies that the condition giving rise to such conviction has been corrected.

b. The Administrator shall establish procedures to provide all Federal agencies with the notification necessary for the purposes of subsection (a) of this section.

c. In order to implement the purposes and policy of this Act to protect and enhance the quality of the Nation's water, the President shall, not more than 180 days after the enactment of this Act, cause to be issued an order:

(i) requiring each Federal agency authorized to enter into contracts and each Federal agency which is empowered to extend Federal assistance by way of grant, loan, or contract to effectuate the purpose and policy of this Act in such contracting or assistance activities, and

(ii) setting forth procedures, sanctions, penalties, and such other provisions, as the President determines necessary to carry out such requirement.

d. The President may exempt any contract, loan, or grant from all or part of the provisions of this section where he determines such exemption is necessary in the paramount interest of the United States and he shall notify the Congress of such exemption.

e. The President shall annually report to the Congress on measures taken in compliance with the purpose and intent of this section, including, but not limited to, the progress and problems associated with such compliance.

f. No certification by a contractor, and no contract clause, may be required in the case of a contract for the acquisition of commercial items in order to implement a prohibition or requirement of this section or a prohibition or requirement issued in the implementation of this section.

g. In paragraph (1), the term "commercial item" has the meaning given such term in section 4(12) of the Office of Federal Procurement Policy Act (41 U.S.C. 403(12)).

_____	_____
Signature	Title
Neighborhood Nurses Health Care Services, Inc.	_____
Agency/Organization	Date

(Certification signature should be same as Contract signature.)

ATTACHMENT P

CONSUMER CONTRIBUTIONS POLICY FOR UNION COUNTY DSS

I. IMPLEMENTATION OF CONSUMER CONTRIBUTIONS POLICY FOR HOME AND COMMUNITY CARE BLOCK GRANT FUNDS (HCCBG) AND SOCIAL SERVICES BLOCK GRANT FUNDS (SSBG)

A. Purpose

The purpose of the Consumer Contributions Policy is to extend the availability of in-home and community based service administered by the North Carolina Division of Aging and Adult Services (DAAS) and the North Carolina Division of Social Services (DSS) by soliciting from recipients of specific services a portion of the cost for services rendered based upon their ability and willingness to contribute. Revenues collected from service recipients will be retained by the local service provider (UCDSS) and used to increase services to existing clients and/or provide in-home and community based services to other individuals in need of such services.

B. Services Impacted

The Consumer Contributions Policy applies to all services administered by the DAAS and six services (adult day care, adult day health, housing and home improvement, in-home aide services, personal and family counseling, and preparation and delivery of meals) administered by the DSS regardless of funding source.

C. Service Exclusions

- Adults or children receiving services as part of a Protective Services Plan are excluded for 12 months from this policy.
- Clients who receive Work First Assistance.
- Clients applying for or receiving SSI are exempt from the Consumer Contributions Policy when receiving:
    1. Adult Day Care
    2. Adult Day Health
    3. In-Home Aide Services
    4. Personal and Family Counseling
    5. Preparation and Delivery of Meals (SSBG funding only)

D. Screening and Eligibility Determination

A Social Worker in the Adult Services Unit of Union County Division of Social Services will obtain and review the information with each client/family if they are eligible to receive In-Home Aide Services. These services fall under service category Type I and are subject to Administrative Requirements.

All recipients of a service(s) under Type I shall be provided with the opportunity to voluntarily contribute to the cost of the service(s) received. Upon the initiation of the provision of service(s) subject to consumer contributions the service provider will:

1. Inform each recipient or designated representative that the contribution is entirely voluntary and that there is no obligation to contribute.
2. Inform the recipient or designated representative that all contributions will be used to expand the service(s).
3. Inform the recipient or designated representative that information about the client's participation in consumer contributions shall be confidential.
4. Inform each recipient or designated representative of who should be contacted including the telephone number, if there are questions regarding consumer contributions.
5. Inform the recipient or designated representative of the total cost of the service (actual or per unit).
6. Inform the recipient or designated representative that services will not be reduced or terminated for failure to contribute.
7. Maintain the completed Provider Assurance Form in each client's file verifying that the above information was provided to the services recipient or designated representative.

For those recipients of service(s) under Type I, who are above the federal poverty guideline, the provider will:

1. Provide the service recipient or designated representative with the Recommended Contribution Schedule showing the recommended contribution amount based on the service recipient's self-declared income.

* Providers are prohibited from using the Recommended Contribution Schedule with services recipients who are at or below the federal poverty line.

E. Review

On or at least an annual basis, preferably during the service reassessment, the above information will be reviewed with each individual receiving service(s) subject to the Consumer Contribution Policy.

II. COLLECTING AND ACCOUNTING FOR CONSUMER CONTRIBUTIONS REVENUE

Anyone qualifying and participating in consumer contributions will be mailed a monthly statement from UCDSS. Consumer contributions will be paid directly to UCDSS. Proper accounting policy will be followed in receipting client contributions.

The contracting agency will assure that no employee will accept payment of any kind, including cash contributions (Consumer Contributions), from any client or family member. Any client wishing to make such a contribution will be redirected by the contractor to UCDSS for instruction on how that contribution can be made.

File #: 26-088 **Agenda Date:** 2/17/2026

TITLE:

Budget Amendment - Women, Infants, Children (WIC) Program

INFORMATION CONTACT:

Stephanie Starr, Human Services Agency - Community Support and Outreach, Director, 704-296-4302

ACTION REQUESTED:

1) Recognize, receive, and appropriate $13,433 of additional Agreement Addendum funding for WIC Client Services to the Community Support and Outreach Division's FY2026 operating budget, and 2) approve Budget Amendment #16.

PRIOR BOARD ACTIONS:

September 3, 2025, Regular Meeting, Agenda Item 25-525 - Approved Budget Amendment.

BACKGROUND:

The Special Supplemental Nutrition Program for Women, Infants and Children (WIC) is part of the Human Services Agency's Community Support and Outreach Department. WIC serves to safeguard the health of low-to-moderate income pregnant, postpartum, and breastfeeding women, infants, and children up to age five (5) who are at nutritional risk. The WIC program provides nutritious foods to supplement diets, referrals to health care, and education on healthy eating from specially trained WIC nutritionists.

Union County signs an Agreement Addendum (AA) with the State of NC to provide WIC services. The AA assigns all WIC agencies an expected average monthly participation rate (base caseload) and allocates associated funding for services provided. Any WIC agency with an average monthly participation above 100% of the base caseload assignment can periodically receive funding increases, dependent on the availability of State and Federal funds. Union County surpassed the 100% base caseload assignment; therefore, WIC received $13,433 in additional funding.

This funding will enhance the County's ability to achieve WIC's Special Supplemental Nutrition Program objective to provide supplemental nutritious foods, nutrition education, and referrals to health care for low-income persons during critical periods of growth and development.

FINANCIAL IMPACT:

Additional funding of $13,433 is awarded at 100% with no required County match.

BUDGET AMENDMENT

BUDGET	Commununity Support Outreach	REQUESTED BY	Stephanie Starr
FISCAL YEAR	FY 2026	DATE	February 17, 2026

INCREASE

Description	
WIC Client Services - Salaries & Wages	7,973
WIC Client Services - Office Computer Equipment	5,460
Federal Grant	13,433

DECREASE

Description

Explanation: Recognize, receive and appropriate $13,433.00 in additional AA funding received due to increased WIC participation above initial caseload assignment.

DATE _____ APPROVED BY _____

Bd of Comm/County Manager
Lynn West/Clerk to the Board

FOR POSTING PURPOSES ONLY

DEBIT

Code	Account	Amount
10130531-5121-11462	Salaries & Wages	7,973
10130531-5265-11462	Office Computer Equipment	5,460
	Total	13,433

CREDIT

Code	Account	
10130531-4320-11462	Fed Grant - DPH Summary	13,433
	Total	13,433

Prepared By MEG
Posted By
Date

Number 16

File #: 26-072 **Agenda Date:** 2/17/2026

TITLE:

Lease Approval - 2630 Nelda Drive, Monroe, NC

INFORMATION CONTACT:

Christopher J. Boyd, Facilities & Fleet Management, Director, 704-283-3868

ACTION REQUESTED:

Authorize the County Manager to 1) negotiate and execute an agreement substantially consistent with this agenda item, 2) exercise any renewal or extension term options set forth in the Agreement, and 3) terminate the Agreement if deemed in the best interest of the County, each in the County Manager's discretion.

PRIOR BOARD ACTIONS:

August 16, 2010, Regular Meeting, Agenda Item #16 - Original Lease approved

BACKGROUND:

Union County has leased the property at 2630 Nelda Drive since 2010. The current lease expires on February 28, 2026. This location has served as office space for Adult Probation since 2011. A new real estate firm, Scythe Monroe LLC, will be acquiring the property from Ty-Par Realty. The Facilities and Fleet Management Department has negotiated the terms of three-year contract extension with Scythe Monroe, LLC and recommends approval of the lease extension.

Upon approval of this lease, the County will enter into a lease agreement with the NC Department of Public Safety to fulfil the County’s statutory requirements to provide office space for the Adult Probation program.

FINANCIAL IMPACT:

The first-year cost for this lease is $117,727.80. Since the agreement contains a three-year term with increases in costs annually, $408,809.79 is estimated to be spent over the three-year term. Funding is available in the FY2026 budget with future expenditures subject to annual BOCC budget appropriation.

SECOND AMENDMENT TO COMMERCIAL LEASE AGREEMENT

THIS SECOND AMENDMENT TO COMMERCIAL LEASE AGREEMENT (this "**Second Amendment**") is made as of _____, 2026 (the "**Effective Date**") by and between Scythe Monroe LLC, a North Carolina Limited Liability Company ("**Lessor**"), and Union County, North Carolina ("**Lessee**").

RECITALS

A. Lessor and Lessee are parties to that certain Commercial Lease Agreement dated October 22, 2010, as amended by that certain Amendment #1 (collectively the "**Lease**"), wherein Lessee leases from Lessor approximately 9,000 square feet of the building containing approximately 11,500 square feet located at 2630 Nelda Drive, Monroe, North Carolina (the "**Demised Premises**").

B. The Term of the Lease expires as of February 28, 2026.

C. All capitalized terms used but not otherwise defined herein shall have the meanings given to them in the Lease.

AGREEMENT

In consideration of the mutual covenants herein contained, and other good and valuable consideration, the receipt and sufficiency of which are hereby acknowledged, Seller and Buyer agree, intending to be legally bound, as follows:

1. **Extension of Term; Renewal Term**. The Term of the Lease shall be extended for a period of three (3) years commencing on March 1, 2026 up to and including February 28, 2029 (the "**Extended Term**").

   Additionally, provided that Lessee is not in default hereunder, Lessee shall be permitted a single renewal term of three (3) years (the "**Renewal Term**" and together with the Extended Term, the "**Term**") commencing upon the expiration of the Extended Term and to be exercised in writing (the "**Renewal Notice**") by Lessee no less than one hundred eighty (180) days prior to the expiration of the Extended Term.

2. **Rent.** Rent for Extended Term shall be as follows:

Extended Term (Year 1)	$117,727.80/annum	$9,810.00/month
Extended Term (Year 2)	$135,386.97/annum	$11,282.25/month
Extended Term (Year 3)	$155,695.02/annum	$12,974.58/month

   Within thirty (30) days of Lessor's receipt of a timely delivered Renewal Notice, Lessor shall advise Lessee in writing of the Rent applicable during the Renewal Term (the "**Renewal Rent Notice**"). Upon receipt of the Renewal Rent Notice, Lessee

shall have thirty (30) days to provide written notice to Lessor either: (a) accepting the Rent for the Renewal Term detailed in the Renewal Rent Notice; or (b) withdrawing its Renewal Notice, in which case the Lease, as amended by this Second Amendment, shall terminate as of the expiration of the Extended Term. In the event that Lessee fails to timely provide its Renewal Notice or otherwise timely respond to the Renewal Rent Notice, Lessee shall be deemed to have waived its right to exercise the Renewal Term and the Lease, as amended by this Second Amendment, shall terminate as of the expiration of the Extended Term.

3. **Estoppel Certificates**. Lessee shall, within five (5) days after request, execute and deliver any estoppel certificate stating such matters pertaining to this Lease as may be reasonably requested.

4. **Miscellaneous**.

a. Lessee represents and warrants to Lessor that Lessee does not have any claims, defenses or other causes of action against Lessor arising out of the Lease and to the extent any such claims, defenses or other causes of action may exist, whether known or unknown as of the date of this Second Amendment, such items are hereby waived by Lessee.

b. Except as specifically provided herein, all of the terms, provisions, covenants and conditions of the Lease are hereby ratified and confirmed and shall continue in full force and effect.

c. This Second Amendment shall be construed under the laws of the State of North Carolina without regard to conflicts of law provisions.

d. If and to the extent any of the provisions of this Second Amendment conflict or are otherwise inconsistent with the Lease, this Second Amendment shall govern and control.

e. This Second Amendment may be executed in two or more counterparts, each of which shall be one and the same instrument and a duplicate original. Return of an executed copy of this Second Amendment by electronic mail or facsimile transmission shall bind the party so executing and returning such counterpart. Each party represents to the other that the person executing this Second Amendment on its behalf is authorized to do so by all required corporate, partnership or limited liability company action, as appropriate. Lessor and/or Lessee may elect to execute this document through an electronic signature platform (e.g. DocuSign). By signing through said electronic signature platform, and not solely through e-mail acceptance, Lessor and Lessee agree that they have read and understood the Second Amendment, agree to be bound by all of its terms and conditions and hereby waive any defense or counterclaim that electronic signature is an invalid form of signature and acceptance under applicable law.

[*Signature page to follow*]

IN WITNESS WHEREOF, the parties have executed this Second Amendment to Commercial Lease Agreement as of the date first set forth above.

LESSOR

Scythe Monroe LLC, a North Carolina Limited Liability Company

_____

Alexander Demetriou, Manager

LESSEE

Union County, North Carolina

_____

Brian Matthews, County Manager

This instrument has been pre-audited in the manner required by the Local Government Budget and Fiscal Control Act.

_____

Beverly Liles, Finance Director

File #: 26-073 **Agenda Date:** 2/17/2026

TITLE:

Lease Renewal with NC Department of Public Safety - 604 Lancaster Avenue, Monroe, NC

INFORMATION CONTACT:

Christopher J. Boyd, Facilities & Fleet Management, Director, 704-283-3868

ACTION REQUESTED:

Authorize the County Manager to 1) negotiate and execute an agreement substantially consistent with this agenda item, 2) exercise any renewal or extension term options set forth in the Agreement, and 3) terminate the Agreement if deemed in the best interest of the County, each in the County Manager's discretion.

PRIOR BOARD ACTIONS:

November 5, 2018, Regular Meeting, Agenda Item #24-557 - Lease Approved

BACKGROUND:

Union County has leased space at 604 Lancaster Avenue, Monroe, NC to the NC Department of Public Safety since 2018. The space is used by the State of North Carolina for juvenile justice offices. The NC Department of Public Safety has requested to continue using the space and we are requesting to extend the lease with the NC Department of Public Safety for an additional two years.

Union County leases the space at 604 Lancaster Avenue, Monroe, NC from Raymond G. Smith for the sole purpose of fulfilling the County’s statutory requirements to provide office space to support the state’s Juvenile Justice program. The lease with Raymond G. Smith was recently approved by the Board.

FINANCIAL IMPACT:

The anticipated annual compensation for the lease of space from the NC Department of Public Safety is $1.00.

THIS LEASE DOES NOT BECOME EFFECTIVE UNTIL EXECUTED BY THE NORTH CAROLINA DEPARTMENT OF ADMINISTRATION

STATE OF NORTH CAROLINA

LEASE AGREEMENT

COUNTY OF UNION

THIS LEASE AGREEMENT, made and entered into this the _____day of _____, 2025, by and between**, County of Union,** hereinafter designated as Lessor, and the **STATE OF NORTH CAROLINA**, hereinafter designated as Lessee;

W I T N E S S E T H:

THAT WHEREAS, authority to approve and execute this lease agreement was delegated to the Department of Administration by resolution adopted by the Governor and Council of State on the 1st day of September, 1981; and as amended on September 8, 1999 and December 7th, 1999, and December 6th, 2020; and,

WHEREAS, the Department of Administration has delegated to this State agency the authority to execute this lease agreement by a memorandum dated the 18th day of January, 2017, and

WHEREAS, the parties hereto have mutually agreed to the terms of this lease agreement as hereinafter set out,

NOW THEREFORE, in consideration of the rental hereinafter agreed to be paid and the terms and conditions hereinafter set forth, Lessor does hereby let and lease unto Lessee and Lessee hereby takes and leases from Lessor for and during the period of time and subject to the terms and conditions hereinafter set out certain space in the **City of Monroe, County of Union,** North Carolina, more particularly described as follows:

Being ±10,300 net square feet of office space located at 604 Lancaster Avenue, Union County, North Carolina (the "Premises", Exhibit A).

(DEPARTMENT OF PUBLIC SAFETY- Division of Juvenile Justice and Delinquency Prevention)

THE TERMS AND CONDITIONS OF THIS LEASE AGREEMENT ARE AS FOLLOWS:

1. The term of this lease shall be for a period of two years commencing on the 1st day of June 2026 (the "Commencement Date"), or as soon thereafter as the leased premises are ceded to the Lessee and terminating on the 31st day of May 2028.

2. During the term of the lease, the Lessee shall pay to the Lessor as rental for said premises the sum of **$1.00** Dollar per annum, said rental to be payable within fifteen (15) days from receipt of invoice.

The Lessee agrees to pay the aforesaid rental to Lessor at the address specified, or, to such other address as the Lessor may designate by notice in writing at least fifteen (15) days prior to the due date.

3. Lessor agrees to furnish to the Lessee, as a part of the consideration for this lease, the following services and utilities to the satisfaction of the Lessee.

A. Heating facilities, air conditioning facilities, adequate electrical facilities, adequate lighting fixtures and sockets, hot and cold-water facilities, and adequate toilet facilities.

B. Maintenance of lawns, sidewalks, paved areas, and common areas are required.

C. All utilities except telecommunications.

D. Water and sewer.

E. Janitorial services.

F. Lessor to provide required fire extinguishers and servicing, pest control, and outside trash disposal including provision for the handling of recyclable items such as aluminum cans, cardboard, and paper.

G. The number of keys to be provided to Lessee for each lockset shall be reasonably determined by Lessee prior to occupancy ans said keys shall be furnished by Lessor to Lessee at no cost to Lessee.

H. Parking as available.

I. The lessor covenants that the leased premises are generally accessible to persons with disabilities. This shall include access into the premises from the parking areas (where applicable), into the premises via any common areas of the building and access to an accessible restroom.

J. All other terms and conditions of the signed "Proposal to Lease to the State of North Carolina" Form PO-28 and "Specifications for Non-Advertised Lease" (Exhibit B).

4. During the lease term, the Lessor shall keep the leased premises in good repair and tenantable condition, to the end that all facilities are kept in an operative condition. Maintenance shall include but is not limited to furnishing and replacing electrical light fixture ballasts, air conditioning and ventilating equipment filter pads, if applicable, and broken glass. In case Lessor shall, after notice in writing from the Lessee in regard to a specified condition, fail, refuse, or neglect to correct said condition, or in the event of an emergency constituting a hazard to the health or safety of the Lessee's employees, property, or invitees, it shall then be lawful for the Lessee in addition to any other remedy the Lessee may have, to make such repair at its own cost and to deduct the amount thereof from the rent that may then be thereafter become due hereunder. The Lessor reserves the right to enter and inspect the leased premises, at reasonable times, and to make necessary repairs to the premises.

5. It is understood and agreed that Lessor shall, at the beginning of said lease term as hereinabove set forth, have the leased premises in a condition satisfactory to

Lessee, including repairs, painting, partitioning, remodeling, plumbing and electrical wiring suitable for the purposes for which the leased premises will be used by Lessee.

6. The Lessee shall have the right during the existence of this lease, with the Lessor's prior consent, to make alterations, attach fixtures and equipment, and erect additions, structures or signs in or upon the leased premises. Such fixtures, additions, structures or signs so placed in or upon or attached to the leased premises under this lease or any prior lease of which this lease is an extension or renewal shall be and remain the property of the Lessee and may be removed therefrom by the Lessee prior to the termination of this lease or any renewal or extension thereof, or within a reasonable time thereafter. The Lessee shall have no duty to remove any improvement or to restore any portion of the premises altered by it. In the event Lessee elects to remove his improvement or fixtures and such removal causes damage or injury to the demised premises, Lessee will repair only to the extent of any such damage or injury.

7. If the said premises be destroyed by fire or other casualty without fault of the Lessee, and or partial destruction or damage by fire or other casualty without fault of the Lessee, so as to render the premises untenantable in whole or in part, during such period of repair if the County cannot provide suitable office space the Lessee (with concurrence of the County) shall have the right to obtain similar office space by lease at the expense of the Lessee with reimbursement from the County.

8. Lessor shall be liable to Lessee for any loss or damages suffered by Lessee which are a direct result of the failure of Lessor to perform an act required by this lease, and provided that Lessor could reasonably have complied with said requirement.

9. Upon termination of this lease, the Lessee will peaceably surrender the leased premises in as good order and condition as when received, reasonable use and wear and damage by fire, war, riots, insurrection, public calamity, by the elements, by act of God, or by circumstances over which Lessee had no control or for which Lessor is responsible pursuant to this lease, excepted.

10. The Lessor agrees that the Lessee, upon keeping and performing the covenants and agreements herein contained, shall at all times during the existence of this lease peaceably and quietly have, hold, and enjoy the leased premises free from the adverse claims of any person.

11. The failure of either party to insist in any instance upon strict performance of any of the terms and conditions herein set forth shall not be construed as a waiver of the same in any other instance. No modification of any provision hereof and no cancellation or surrender thereof shall be valid unless in writing and signed and agreed to by both parties.

12. Any hold over after the expiration of the said term or any extension thereof, shall be construed to be a tenancy from month to month, and shall otherwise be on the terms and conditions herein specified, so far as applicable; however, either party shall give not less than sixty (60) days written notice to terminate the tenancy.

13. The parties to this lease agree and understand that the continuation of this lease agreement for the term period set forth herein, or any extension or renewal thereof, is dependent upon and subject to the appropriation, allocation or availability of funds for this purpose to the agency of the Lessee responsible for payment of said rental. The parties to this lease also agree that in the event the agency of the Lessee or that body responsible for the appropriations of said funds, in its sole discretion, determines, in view of its total local office operations that available funding for the payment of rents are

insufficient to continue the operation of its local offices on the premise leased herein, it may choose to terminate the lease agreement set forth herein by giving Lessor written notice of said termination, and the lease agreement shall terminate immediately without any further liability to Lessee.

14. All notices herein provided to be given, or which may be given by either party to the other, shall be deemed to have been fully given when made in writing and deposited in the United States mail, certified and postage prepaid and addressed as follows:

To the Lessor at:
Union County Government
Attn: Kelli Manczka, Business Manager
Facilities & Fleet Management
500 N. Main St.
Monroe NC 28112

To the Lessee at:
NC Department of Public Safety
Purchasing & Logistics
Attn: Real Property Manager
3040 Hammond Business Place, Suite 111
Raleigh NC 27603

With a copy to:
State Property Office
Attn: Leasing Manager
1321 MSC
Raleigh NC 27699-1321

Nothing herein contained shall preclude the giving of such notice by personal service. The address to which notices shall be mailed as aforesaid to either party may be changed by written notice.

15. N.C.G.S. § 133-32 and Executive Order 24 prohibit the offer to, or acceptance by, any State Employee of any gift from anyone with a contract with the State, or from any person seeking to do business with the State. By execution of any response in this procurement, you attest, for your entire organization and its employees or agents, that you are not aware that any such gift has been offered, accepted, or promised by any employees of your organization.

[Remainder of the page intentionally left blank, signatures on following pages]

IN TESTIMONY WHEREOF, this lease has been executed by the parties hereto, in duplicate originals, as of the date first above written.

Approved as to Legal Form: *CJB*

LESSOR:

COUNTY OF UNION

By: _____(SEAL)

Printed Name: Brian W. Matthews

Title: County Manager

STATE OF NORTH CAROLINA

COUNTY OF _____

I, _____, a Notary Public in the County of _____ and for State aforesaid, do hereby certify that _____, personally came before me this day to acknowledge the due execution of the foregoing instrument of purposes therein expressed.

IN WITNESS WHEREOF, I have hereunto set my hand and Notarial Seal this the ____day of _____, 2026.

Notary Public: _____

Printed Name: _____

My Commission expires _____

LESSEE:

STATE OF NORTH CAROLINA

By: _____(SEAL)
Tymica Dunn
Director of Purchasing & Logistics

STATE OF NORTH CAROLINA

COUNTY OF _____

I, _____, a Notary Public in and for the County and State aforesaid, do hereby certify that Tymica Dunn, personally appeared before me this date and acknowledged the due execution by her of the foregoing instrument as Director of Purchasing & Logistics of the Department of Public Safety of the State of North Carolina, for the purposes therein expressed.

IN WITNESS WHEREOF, I have hereunto set my hand and Notarial Seal this the ____day of _____, 2026.

Notary Public: _____


Printed Name: _____

My Commission expires _____

EXHIBIT A

Office Building Floor Plan

604 Lancaster Avenue
Monroe, North Carolina

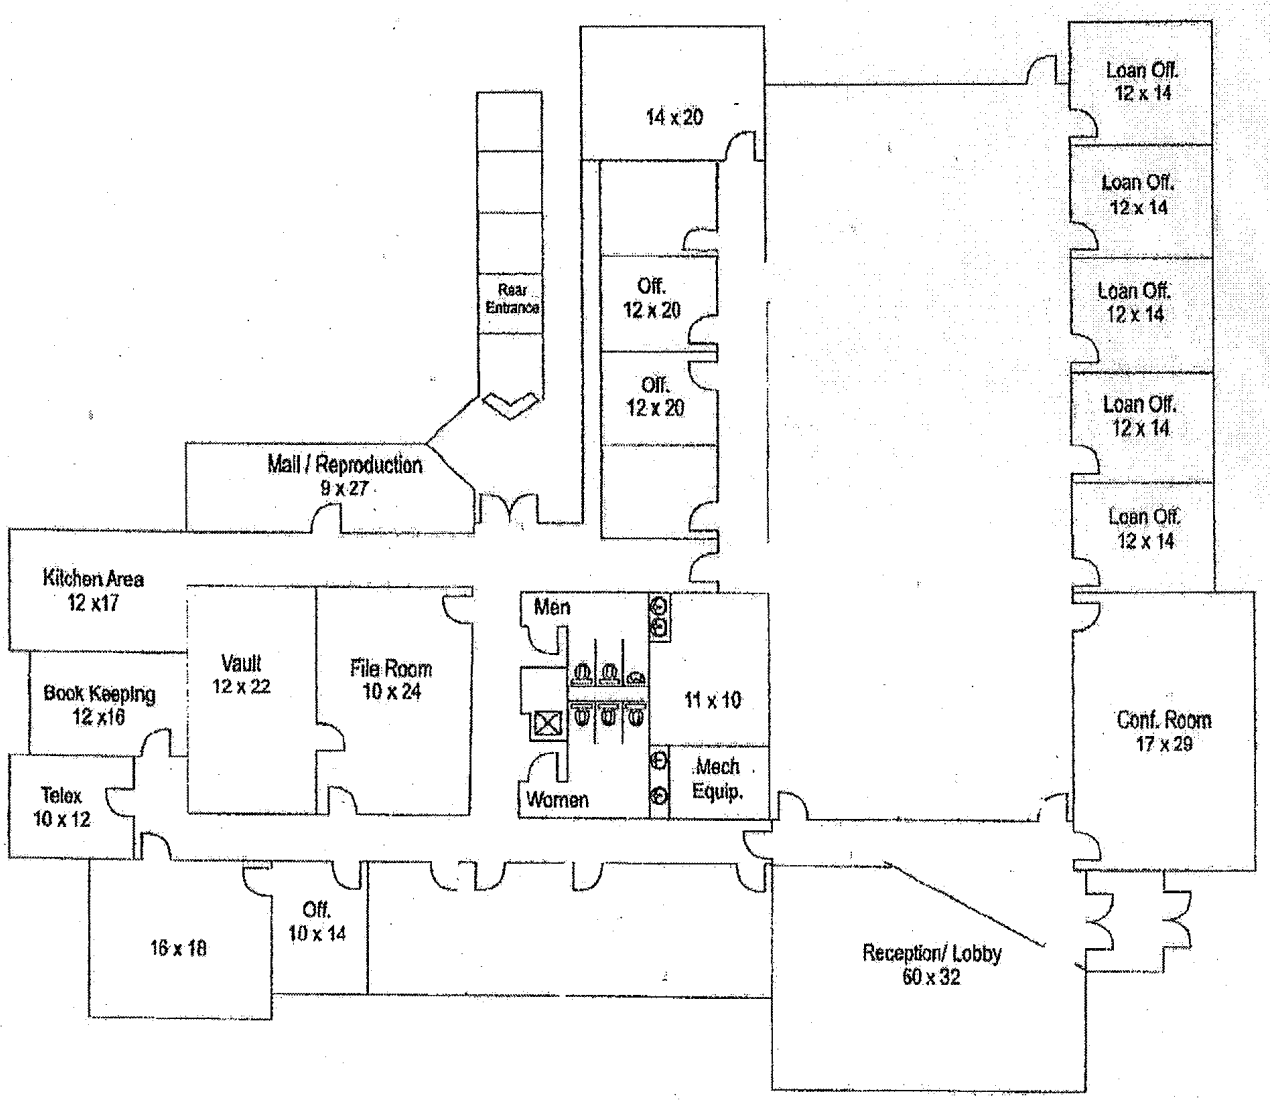

10,300(+/-) sq. ft.
Original Floor Plan

EXHIBIT B

SPECIFICATIONS FOR NON-ADVERTISED LEASE

1. This facility must provide environment that is barrier free and easily accessible to physically disabled staff, visitors, and clientele. Compliance with the State Building Code and the Americans with Disabilities Act is required. Toilet facilities shall be ADA accessible and code compliant.

2. Air conditioning and heating system shall be maintained by Lessor including frequent filter cleaning and replacement. Year-round ventilation shall be provided to prevent stale air problems and unacceptable CO2 content. Waiting areas, LAN room and conference room(s) may require additional HVAC.

3. All lighting and electrical maintenance shall be furnished by Lessor including the replacement of ballasts, light tubes and replacement bulbs.

4. The Lessor shall provide required fire extinguishers and servicing, pest control (by a licensed technician). Year-round maintenance is required to maintain a neat and professional appearance of the site at all times.

5. Lessor shall provide internal and external signs that will provide easy identification of the office by the general public.

6. Locking hardware is required on all storage rooms, equipment rooms, files rooms and LAN room. Supply storage closets require shelving.

7. Lessor shall be responsible for snow and debris removal as quickly as possible to avoid work delays.

8. The per square foot price proposal is based on the floor plan and repair lists agreed upon by the State of North Carolina and includes but it not limited to: all partitions, demolition, and up fitting costs: building and grounds maintenance; property taxes; insurance; fire and safety inspection fees; stormwater fees; land transfer tax; common area maintenance and other building operational costs.

9. The number of keys to be provided to the State for each lockset shall be reasonably determined by the State prior to occupancy, at no cost to the State.

10. All parking areas shall be adequately lighted and located within a reasonable distance of the office.

11. Lessor is responsible for providing all cleaning supplies and paper and soap products for kitchen and bathrooms regardless of who contracts for janitorial services.

Lessor is in agreement with the above conditions and the conditions of the also signed "proposal to Lease to the State of North Carolina" Form PO-28.

_____ _____

Signature of the Lessor Date

Brian W. Mattews

_____

Print Name of the Lessor

Union County Government
Center
500 North Main Street
Monroe, North Carolina
www.unioncountync.gov

File #: 26-076 **Agenda Date:** 2/17/2026

TITLE:

Lease Renewal with NC Department of Public Safety - 2630 Nelda Drive, Monroe, NC

INFORMATION CONTACT:

Christopher J. Boyd, Facilities & Fleet Management, Director, 704-283-3868

ACTION REQUESTED:

Authorize the County Manager to 1) negotiate and execute an agreement substantially consistent with this agenda item, 2) exercise any renewal or extension term options set forth in the Agreement, and 3) terminate the Agreement if deemed in the best interest of the County, each in the County Manager's discretion.

PRIOR BOARD ACTIONS:

May 6, 2024, Regular Meeting, Agenda Item #24-275 - Lease Approved

BACKGROUND:

The Facilities & Fleet Management department has utilized the contractual services of NC Department of Public Safety for the lease of property at 2630 Nelda Drive, Monroe, NC. The space is used by the State of NC for probation offices since March 1, 2018. The NC Dept. of Public Safety has requested to continue using the space and we are requesting to extend the lease for an additional three years.

FINANCIAL IMPACT:

The anticipated annual compensation for the lease of space is $1.00.

THIS SUB-LEASE DOES NOT BECOME EFFECTIVE UNTIL EXECUTED BY THE NORTH CAROLINA DEPARTMENT OF ADULT CORRECTION

STATE OF NORTH CAROLINA

SUB-LEASE AGREEMENT

COUNTY OF UNION

THIS SUB-LEASE AGREEMENT ("Sub-lease"), made and entered into this the _____day of _____, 2026, by and between **UNION COUNTY**, hereinafter referred to as "Sub-lessor"; and the **STATE OF NORTH CAROLINA**, a body politic and corporate, hereinafter referred to as "Sub-lessee";

W I T N E S S E T H:

WHEREAS, pursuant to N.C. Gen. Stat. § 146-32, authority to approve and execute this sub-lease agreement was delegated to the Department of Administration by resolution adopted by the Governor and Council of State on the 1st day of September 1981; and as amended on September 8**,** 1999, and December 7, 1999; and October 6, 2020; and

WHEREAS, the parties hereto have mutually agreed to the terms of this Sub-lease as hereinafter set out.

NOW, THEREFORE, in consideration of the Premises, as described herein, and the promises and covenants contained in the terms and conditions hereinafter set forth, Sub-lessor does hereby rent, sub-lease and demise unto Sub-lessee for and during the term and under the terms and conditions hereinafter set forth, those premises or office space, with all rights, privileges and appurtenances thereto belonging, lying and being in the **City of Monroe, County of Union,** North Carolina, and more particularly described as follows:

Being ± 9,000 net square feet of office space located at 2630-F Nelda Drive, Monroe; Union County, North Carolina (the "Premises"), attached hereto and incorporated herein as Exhibit A (the "Premises").

NC DEPARTMENT OF ADULT CORRECTION, PROBATION AND PAROLE DIVISION 3, DISTRICT 20

THE TERMS AND CONDITIONS OF THIS SUB-LEASE ARE AS FOLLOWS:

1. TO HAVE AND TO HOLD the Premises for a term of **three (3)** years commencing on the **1st day of March 2026** (the "Commencement Date"), or as soon thereafter as possession of the Premises is ceded to Sub-lessee and terminating on the **28th day of February 2029** (the "Term").

2. During the term of the sub-lease, Sub-lessee shall pay to Sub-lessor as rental for said Premises the annual sum of **ONE DOLLAR ($1.00**), Sub-lessor shall furnish an invoice for each month's rent if so required by Sub-lessee. The Sub-lessee agrees to pay rent to Sub-lessor at the address specified or, to such other address as the Sub-lessor may designate by a notice in writing at least fifteen (15) days prior to the due date.

RENT SCHEDULE

	Annual Rent	Monthly Rent
Year 1	$1.00	N/A
Year 2	$1.00	N/A
Year 3	$1.00	N/A

3. The Sub-lessor shall furnish to Sub-lessee, during the Term at Sub-lessor's sole cost and to the satisfaction of Sub-lessee the following:

A. Heating facilities, air conditioning facilities, adequate electrical facilities, adequate lighting fixtures and sockets, hot and cold-water facilities, and adequate toilet facilities.

B. Maintenance of lawns, landscaping, sidewalks, paved areas, snow removal and disposal of trash, including provision for the handling of recyclable items such as aluminum cans, cardboard and paper.

C. Sub-lessor to provide required fire extinguishers and servicing, pest control, and outside trash disposal. All pesticides must be applied by a licensed technician.

D. Janitorial and service, and supplies; provide that such services shall only be furnished on weekdays when Sub-lessor's offices are open.

E. Parking (as available)

F. Premises shall be generally accessible to persons with disabilities. This shall include access into the Premises from parking areas (where applicable), access into the Premises via any common areas of the building and access to a restroom suitable for use by disabled persons.

G. Any fire or safety inspection fees shall be paid by Sub-lessor.

H. Any storm water fees and land transfer tax shall be paid by Sub-lessor.

I. The number of keys to be provided to Sub-lessee for each lockset shall be reasonably determined by Sub-lessee prior to occupancy and said keys shall be furnished by Sub-lessor to Sub-lessee at no cost to Sub-lessee.

J. Sub-lessor agrees to the terms and conditions of the signed "Proposal to Sub-lease to the State of North Carolina" Form PO-28 and also the "Specifications for Non-advertised Sub-lease", attached hereto and incorporated herein as **Exhibit B**.

4. During the Term, Sub-lessor shall keep the Premises in good repair and tenantable condition, to the end that all facilities are kept in an operative condition. Maintenance shall include, but is not limited to, furnishing and replacing electrical light tubes, and fixture ballasts, lenses covers, fixtures, air conditioning and ventilating equipment filter pads, if applicable, and broken glass. Sub-lessor shall be responsible for the cost of any repairs necessitated by Sub-lessee's negligence or misuse of the Premises. , after notice in writing from Sub-lessee in regard to a specified condition, fail, refuse,

or neglect to correct said condition, or in the event of an emergency constituting a hazard to the health or safety of Sub-lessee's employees, property, or invitees, it shall then be lawful for Sub-lessee, in addition to any other remedy Sub-lessee may have, to make such repair at its own cost and to deduct the amount thereof from the rent that may then be or thereafter become due hereunder. The Sub-lessor reserves the right, after giving prior notice, to enter and inspect the Premises, at reasonable times and to make necessary repairs to the Premises.

5. This Sub-lease shall be governed by, construed, and enforced in accordance with the laws of the State of North Carolina, regardless of conflict of law principles, and court actions arising therefrom may be brought only within the courts of the State of North Carolina.

6. The Sub-lessee shall have the right during the Term, with Sub-lessor's prior consent, to make alterations, attach fixtures and erect additions, structures or signs in or upon the Premises. Such fixtures, additions, structures or signs so placed in or upon or attached to the Premises under this Sub-lease or any prior sub-lease of which this Sub-lease is an extension or renewal shall be and remain the property of Sub-lessee and may be removed therefrom by Sub-lessee prior to the termination of this Sub-lease or any renewal or extension thereof, or within a reasonable time thereafter, or within thirty (30) business days.

7. If the Premises be destroyed by fire or other casualty, without fault of Sub-lessee, this Sub-lease shall immediately terminate, and the rent shall be apportioned to the time of the damage. In case of partial destruction or damage by fire or other casualty without fault of Sub-lessee, so as to render the Premises untenable in whole or in part, there shall be an apportionment of the rent until the damage has been repaired. During such period of repair, Sub-lessee shall have the right to obtain similar office space at the expense of Sub-lessee or Sub-lessee may terminate this Sub-lease by giving fifteen (15) days written notice to Sub-lessor.

8. Sub-lessor agrees that Sub-lessee's decision to self-insurance satisfies all insurance requirements of the sub-lease applicable to the sub-lessee.

9. As between Sub-lessee and Sub-lessor, Sub-lessee, subject to terms of this Sub-lease, will be primarily liable for negligent or intentional acts or omissions of its officers and employees. As to third parties, Sub-lessee is an immune sovereign and is not ordinarily subject to suit. However, Sub-lessee has enacted Chapter 143, Article 31, of the North Carolina General Statutes (the "Tort Claims Act"); pursuant to which Sub-lessee may be liable within the terms of the Act for the torts of its officers, employees and agents. Accordingly, with regard to Sub-lessee's sub-lease of the Premises, its liability for any claims arising from any accident, injury, or damage whatsoever, however caused to any person or persons or to the property of any person, persons, corporation or corporations shall be within the coverage of the Tort Claims Act. No provision of this Sub-lease shall be construed as constituting a waiver of Sub-lessee's sovereign immunity or Sub-lessee's immunity under the Eleventh Amendment of the Constitution of the United States.

10 Sub-lessor shall be liable to Sub-lessee for any loss or damages suffered by Sub-lessee which are a direct result of the failure of Sub-lessor to perform an act required by this Sub-lease, provided that Sub-lessor could reasonably have complied with said requirement.

11. This Sub-lease shall be binding upon and inure to the benefit of Sub-lessor and Sub-lessee, their successors, and permitted assigns.

12. Sub-lessee shall not assign this Sub-lease nor sublet all or part of the Premises without the

prior written consent of Sub-lessor, which consent shall not be unreasonably withheld or delayed.

13. Upon termination of this Sub-lease, Sub-lessee will peaceably surrender the Premises in as good order and condition as when received, reasonable use and wear and damage by fire, war, riots, insurrection, public calamity, by the elements, by act of God, or by circumstances over which Sub-lessee had no control or for which Sub-lessor is responsible pursuant to this Sub-lease, excepted. The Sub-lessee shall have no duty to remove any improvement or fixture placed by it on the Premises or to restore any portion of the Premises altered by it. In the event, Sub-lessee elects to remove his improvements or fixtures and such removal causes damage or injury to the Premises, Sub-lessee will repair only to the extent of any such damage or injury.

14. All notices herein provided to be given, or which may be given, by either party to the other, shall be deemed to have been fully given when made in writing and deposited in the United States mail, certified and postage prepaid and addressed as follows:

to Sub-lessor: **Union County**
500 N. Main Street
Monroe, North Carolina 28112

to Sub-lessee: **North Carolina Department of Adult Correction, Purchasing**
Attn: Real Property Manager
3512 Bush Street (MSC 5227)
Raleigh, North Carolina 27609-5227

w/copy to: **North Carolina Department of Administration, State Property Office**
Attn: Manager, Leasing and Space Planning Section
1321 Mail Service Center
Raleigh, North Carolina 27699-1321

Nothing herein contained shall preclude the giving of such notice by personal service. The address to which notices shall be mailed as aforesaid to either party may be changed by written notice.

15. The Sub-lessor agrees that Sub-lessee, upon keeping and performing the covenants and agreements herein contained, shall at all times during the Term peaceably and quietly have, hold, and enjoy the Premises free from the adverse claims of any person or company.

16. The failure of either party to insist in any instance upon strict performance of any of the terms and conditions herein set forth shall not be construed as a waiver of the same in any other instance. No modification of any provision hereof and no cancellation or surrender hereof shall be valid unless in writing and signed and agreed to by both parties.

17. Any hold over after the expiration of the said term or any extension thereof, shall be construed to be a tenancy from month to month, and shall otherwise be on the terms and conditions herein specified, so far as applicable; however, either party shall give not less than sixty (60) days written notice to terminate the tenancy.

18. The parties to this Sub-lease agree and understand that the continuation of this Sub-lease for the Term is dependent upon and subject to the appropriation, allocation or availability of funds for this purpose to the agency of Sub-lessee responsible for payment of said rental. The parties to this Sub-lease also agree that in the event the agency of Sub-lessee or that body responsible for the appropriation of said funds, in its sole discretion, determines in view of its total local office

operations that available funding for the payment of rents is insufficient to continue the operation of its local office on the Premise, it may choose to terminate this Sub-lease by giving Sub-lessor written notice of said termination, and this Sub-lease shall terminate immediately without any further liability to Sub-lessee.

19. Each person executing this Sub-lease on behalf of Sub-lessor does hereby represent and warrant that, if applicable: (a) Sub-lessor is duly organized and in good standing in the State of its organization and, if different, qualified to do business and in good standing in the State of North Carolina, (b) Sub-lessor has full lawful right and authority to enter into this Sub-lease and to perform all of its obligations hereunder, and (c) each person signing this Sub-lease on behalf of Sub-lessor is duly and validly authorized to do so.

20. In case any one or more of the provisions contained in this Sub-lease shall for any reason be held to be invalid, illegal, or unenforceable in any respect, such invalidity, illegality or unenforceability shall not affect any other provision hereof and this Sub-lease shall be construed as if such invalid, illegal, or unenforceable provision had never been contained herein. No provision hereof shall be construed against or interpreted to the disadvantage of any party by any court or other governmental or judicial authority by reason of such party's having or being deemed to have prepared or imposed such provision.

21. It is understood and agreed that Sub-lessor prior to the Commencement Date or at such other date as specified herein shall, construct, upfit, and/or repair the Premises and thereafter to maintain the same, in accordance with (a) the approved floor plan attached hereto and incorporated herein as **Exhibit A**; and (b) "Specifications for Non-advertised Sub-lease", attached hereto and incorporated herein as **Exhibit B;** and ~~(c) the Building Improvement List, attached hereto and incorporated herein as **Exhibit C**;~~ ~~and (d) the applicable regulation and building code provisions of the governmental authority having jurisdiction over the Premises~~. If applicable, Sub-lessor shall provide Sub-lessee, prior to Sub-lessee taking possession of the Premises, with a copy of any certificate of occupancy, compliance or completion issued by the appropriate governmental authority.

22. North Carolina General Statute § 133-32 prohibits the offer to, or acceptance by, any employee of Sub-lessee of any gift from anyone with a contract with Sub-lessee, or from any person seeking to do business with Sub-lessee. By execution of this Sub-lease, Sub-lessor attests that Sub-lessor has not offered, accepted, or promised any such gifts and that Sub-lessor is not aware that any such gifts have been offered, accepted, or promised by any of Sub-lessor's employees or agents.

[signatures begin on the following page]

THIS SPACE INTENTIONALLY LEFT BLANK

IN TESTIMONY WHEREOF, this Sub-lease has been executed by the parties hereto under seal, in duplicate originals, as of the dates outlined in the notary acknowledgments below.

SUB-LESSOR:

UNION COUNTY
County Administration

Approved as to Legal Form: *CJB*

By: **Brian Matthews**
Union County Manager

STATE OF NORTH CAROLINA

COUNTY OF _____

I, _____, a Notary Public in and for the County and State aforesaid do hereby certify that **Brian Matthews, County Manager of Union County**, personally came before me this day and executed the foregoing instrument for the company.

IN WITNESS WHEREOF, I have hereunto set my hand and Notarial Seal, this the _____ day of _____, 2026.

Notary Public: _____

Print Name: _____

My Commission Expires: _____

SUB-LESSEE:

STATE OF NORTH CAROLINA
North Carolina Department of Adult Correction

By: _____
Joanne Rowland
Director of Purchasing

STATE OF NORTH CAROLINA

COUNTY OF _____

I, _____,a Notary Public in and for the aforesaid County of _____ and the State of North Carolina, do certify that **Joanne Rowland**, **Director**, personally came before me this day and acknowledged that s/he is the **Director of Purchasing of the Department of Adult Correction for the State of North Carolina**, and that by authority duly given and as the act of the State has signed the foregoing instrument.


IN WITNESS WHEREOF, I have hereunto set my hand and Notarial Seal, this the _____ day of _____, 2026.

Notary Public: _____

Print Name: _____

My Commission Expires: _____

Exhibit A

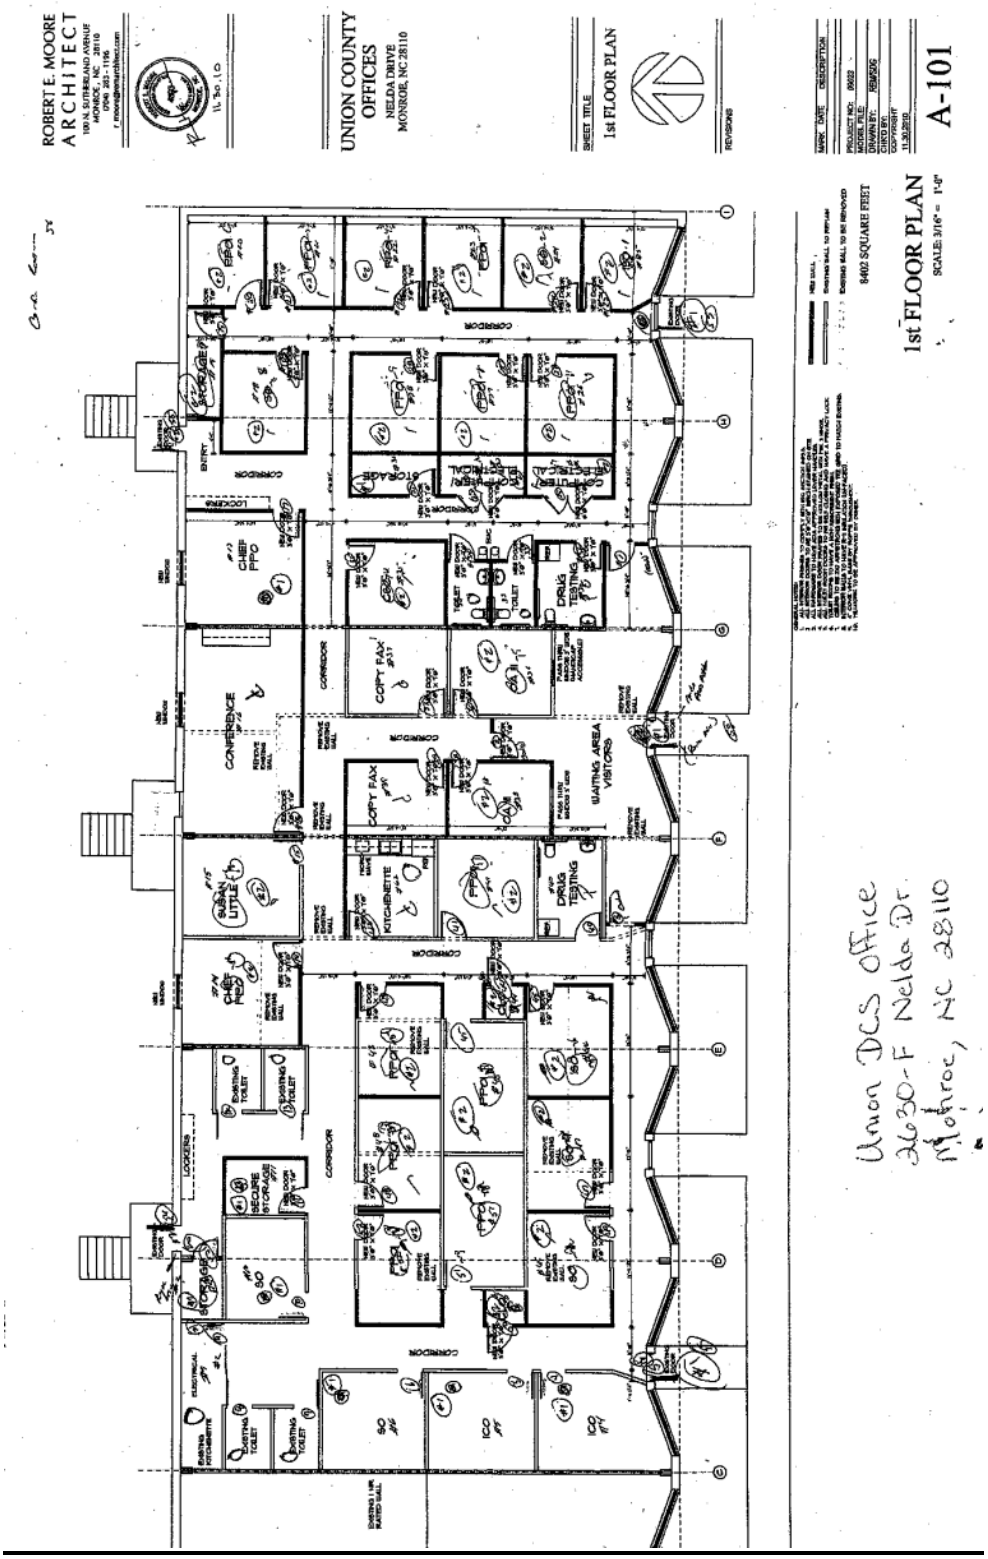

+/- 9,000 net square feet (no additional cost for +/- square feet)

Exhibit B

SPECIFICATIONS FOR NON-ADVERTISED SUB-LEASE

1. The floor plan should show building exits for the proposed space. Also, provide the year the building was constructed.

2. This facility must provide an environment that is barrier free and easily accessible to physically disabled staff, visitors and clientele. Compliance with the State Building Code and the Americans with Disabilities Act (ADA) is required. Toilet facilities shall be ADA accessible and code compliant.

3. The air conditioning and heating system shall be maintained by Sub-lessor including frequent filter cleaning and replacement. Year-round ventilation shall be provided to prevent stale air problems and unacceptable CO2 content. Waiting areas, LAN room and conference room(s) may require additional HVAC.

4. Telecommunication room temperature should be within a range of 65˚ to a maximum of 75˚. This is a 24-hour per day, 7-days per week requirement. A separate HVAC system may be required to maintain this temperature range.

5. All lighting and electrical maintenance shall be furnished by Sub-lessor including the replacement of ballasts, light tubes and replacement bulbs.

6. The Sub-lessor shall provide required fire extinguishers and servicing, pest control (by a licensed technician) and outside trash disposal including provision for the handling of recycling items such as aluminum cans, cardboard, and paper. Frequent trash and recycling pick-up required. Year-round maintenance is required to maintain a neat and professional appearance of the site at all times.

7. Sub-lessor shall provide internal and external signs that will provide easy identification of the office by the general public (*if applicable NC DAC request psub-lease work to be performed by Correction Enterprises*).

8. Locking hardware is required on all storage rooms, equipment rooms, files rooms and LAN room. Supply storage closets require shelving.

9. The Sub-lessor shall provide sufficient window coverings shall be provided to control glare within the space (venetian blinds or acceptable equivalent).

10. The Sub-lessor shall provide vinyl tile or other floor covering acceptable to the State in all finished areas. Prefer carpeting for all offices and conference rooms. If floors are carpeted, they should be commercial grade 26 oz or 24 oz carpet squares preferred, acceptable to the Sub-lessee. LVT tile is preferred in the waiting area, LAN room(s), kitchenette, restrooms and hallways. LAN room tile should be anti-static. New or like-new carpet is preferred. If not new, carpet must be professionally cleaned and all stains removed before occupancy. High traffic areas will require frequent cleaning and replacement of floor finishes to maintain a neat, clean, high-quality finish and will be at the State Property Office's discretion.

11. Sub-lessor shall shampoo all carpet and clean the outside of the building windows annually.

12. Sub-lessor shall be responsible for snow and debris removal as quickly as possible to avoid work delays.

13. The per square foot price proposal is based on the floor plan and repair lists agreed upon by the State of North Carolina and includes but it not limited to all partitions, demolition, and up fitting costs: building and grounds maintenance; property taxes; insurance; fire and safety inspection fees; stormwater fees; land transfer tax; common area maintenance and other building operational costs.

14. The number of keys to be provided to the State for each lockset shall be reasonably determined by the State prior to occupancy, at no cost to the State.

15. All parking areas shall be adequately lighted and located within a reasonable distance of the office.

16. Sub-lessor shall provide all conduits and pull strings from above the ceiling to outlet boxes. State to install wiring and cover plates.

17. Sub-lessor is responsible for providing all cleaning supplies, paper and soap products for kitchen and bathrooms regardless of who contracts for janitorial services.

The Sub-lessor is in agreement with the above conditions and the conditions of the also signed "Proposal to Sub-lease to the State of North Carolina" Form PO-28.

Exhibit C

THIS EXHIBIT DOES NOT APPLY (Building Improvement List)

Union County Government
Center
500 North Main Street
Monroe, North Carolina
www.unioncountync.gov

File #: 26-086 **Agenda Date:** 2/17/2026

TITLE:

Resolution - Progress Building Stormwater Agreement

INFORMATION CONTACT:

Christopher J. Boyd, Facilities & Fleet Management, Director, 704-283-3868

ACTION REQUESTED:

1) Adopt the Resolution for Grant of Easement to the City of Monroe and, 2) authorize the County Manager to approve and execute any and all documents as may be required to grant the Property Interest, including but not limited to the Stormwater Operation Maintenance and Escrow Agreement.

PRIOR BOARD ACTIONS:

None.

BACKGROUND:

As a condition of the renovation of the Progress Building parking lot, the City of Monroe requires Union County to enter into a Stormwater Operation, Maintenance, and Escrow Agreement to provide for the operation, long-term maintenance, inspection, repair, and replacement / reconstruction of the Stormwater Control Facility. This is a standard and typical agreement which grants the City of Monroe a permanent easement for right of access through the Property to the Stormwater Control Facility, as well as dedicating public right-of-way and grant of permanent public sidewalk easement as illustrated on the attached plat.

FINANCIAL IMPACT:

None.

Prepared by: Union County

Excise Tax: N/A

Return to: City of Monroe

Tax Parcel No. #09369007C80

STATE OF NORTH CAROLINA
UNION COUNTY

STORMWATER OPERATION & MAINTENANCE AGREEMENT

THIS AGREEMENT made pursuant to City of Monroe Stormwater Management Ordinance, and entered into this ___ day of _____ 2025_ by and among The CITY OF MONROE, a North Carolina municipal corporation, party of the first part (hereinafter referred to as "CITY") and Union County (hereinafter referred to as "Owner") parties of the second part in connection with the Stormwater Management System(s) of the Union County DSS_ project located at 1407 Airport Road Monroe, NC_

WITNESSETH:

WHEREAS, the City has adopted certain stormwater management regulations applicable to the property of the Owner located in the City of Monroe, Union County, North Carolina, and more particularly described as:

Said property was obtained by the Owner by deed recorded in Book 7798Page _0904_, Union County Registry and further identified as tax parcel number(s) 09369007C80 (the "Property"); and

WHEREAS, such regulations require the Owner, as appropriate, to construct, continuously operate, maintain, and inspect each private on-site engineered stormwater control facility or facilities (the "Facility") located on the property to satisfy the requirements of such regulations; and

WHEREAS, the boundaries and detail of the Facility will be described in the approved construction plans and final as-built plans filed with the City; and

WHEREAS, as a condition of the development of the Property, Owner is required to enter into a Stormwater Operation and Maintenance Agreement which provide for the operation, long-term maintenance, inspection, repair, and replacement/reconstruction of the Facility (such as, but not limited to, sediment removal, structural, biological or vegetative replacement, major repair, or reconstruction) and enter into and fund a Stormwater Escrow account the funds of which are available to provide for the long-term maintenance, repair, replacement of the Facility; and

NOW, THEREFORE, for and in consideration of the premises and the approval by the City of the development activities on the Property, the Owner does hereby covenant and agree with the City that the Facility shall be held, operated, maintained, and encumbered pursuant to the covenants and conditions hereinafter set forth;

1. **Operation and Maintenance Plan**. Owner shall operate, maintain, repair, and, if necessary, reconstruct the Facility in accordance with approved as-built plans, North Carolina Department of Environmental Quality's Stormwater Design Manual, City of Monroe Standard Specifications and Detail Manual, and City of Monroe Stormwater Management Ordinance. The plan is fully incorporated herein by reference.

2. Special Requirements for Homeowners' and Other Associations: (intentionally omitted)

3. **Annual Inspection Report(s).** Annually, the Owner or responsible entity shall provide an inspection report for each Facility on the Property. Inspection reports are to be completed in accordance with Section 159.401(B) of the City of Monroe's Stormwater Management Ordinance. Each inspection report must be accompanied by an administrative fee. The administrative fee can be found on the City of Monroe's Fee Schedule.

4. **Notice(s).** Any notice which any party, hereto, may send to the other pertaining to this Agreement shall be in writing and shall be considered delivered when deposited in the United States mail, certified with postage prepaid. The addresses are as stated below:

If to the City:	If to the Owner:
City of Monroe	Address registered with North Carolina Secretary of State or
Stormwater Administrator	Union County Tax Assessor's Office
P.O. Box 69, Monroe, NC 28111	

5. **Remedies for Violations of this Agreement.**

a) If the Owner shall fail to maintain or repair the Facility as set forth herein, or otherwise violates this Agreement, the City Stormwater Administrator may order the Owner to undertake the necessary repair or maintenance or to correct such violation. If the Owner shall fail to comply with such order within thirty (30) days from the date thereof, the Owner shall be considered in violation of this agreement and Chapter 159 of the City of Monroe Code of Ordinances, Stormwater Management Ordinance, and will be subject to penalties as provided in section 159.502 of the City of Monroe Code of Ordinances and pursuant to the authority contained in North Carolina State Statute Chapter160D, Local Planning and Development Regulation and 15A NCAC 2B.0258. Should the Owner fail to make the required corrections within 30 days of the issuance of the civil penalty, the City may enter the Property and perform all necessary work to place the Facility in proper working condition. The full cost of performing the work including administrative costs and penalties shall be assessed as a lien on the property if unreimbursed from the Escrow Account or by the Owner. Any lien shall be on all of the property or common areas owned by the Owner on which the facilities are located.

b) If the City determines that the Facilities pose an immediate danger to the public health, safety, or welfare, the City will notify the Owner, and with due notice, may enter the property and take whatever steps it deems necessary to return the Facility or facilities to good working order. This provision shall not be construed to allow the City to erect any structure of a permanent nature on the property. It is expressly understood and agreed that the City is under no obligation to maintain or repair the Facility or facilities and in no event shall this Agreement be construed to impose any such obligation on the City.

c) The City shall have the right to bring an action and recover sums due, damages, seek injunctive relief, and/or such other and further relief as may be just and appropriate.

d) The remedies provided by this paragraph are cumulative and are in addition to any other remedies provided by law.

e) Reference to statutes, ordinances, or regulations include all statutory, ordinance, or regulatory provisions consolidating, amending, or replacing the statute, ordinance, or regulation. References to contracts and agreements shall be deemed to include all amendments to them.

f) This agreement shall not obligate the City of Monroe to maintain or repair any structural BMPs, and the City of Monroe shall not be liable to any person for the condition or operation of structural BMPs.

6. No Waiver of Breach. In the event of a breach of any term of this Agreement, any delay or failure on the part of the City to exercise any rights, powers, or remedies herein provided, it shall not be construed as a waiver thereof or acquiescence of such breach or any future breach.

7. **Amendments.** This Agreement may be amended, revised or modified only by a written document signed by the parties.

8. **Binding Effect**. The conditions and restrictions set forth herein with regard to the Facility shall run with the land and shall bind the Owner and its successors and assigns and all parties claiming by, through, or under them shall be taken to hold, agree, and covenant with the City, with its successors and assigns, and with each of them to conform to and observe said conditions and restrictions. The City shall be deemed a beneficiary of the conditions and restrictions set forth herein and such conditions and restrictions shall run with the land in favor of the City.

9. **Warranties of Title**. The Owner covenants and warrants that it has lawfully seized and possesses the Facility and real estate described by deed recorded in Book 7798, Page 0904, Union County Registry, that it has good, right and lawful authority to enter into this Agreement for the purposes herein expressed, and that no consent or waiver by the holder of any mortgage, deed of trust, or other security instrument, or any other person, firm, or corporation is required prior to entering into this Agreement, or such consent has been obtained by the Owner.

10. **Interpretation**. Use of the masculine gender herein includes the feminine and neuter, and the singular number used herein shall equally include the plural. The captions preceding the various provisions of this Agreement are for the convenience of reference only and shall not be used as an aid in interpretation or construction of this Agreement.

11. **Severability**. Invalidation of any one of these covenants or conditions by judgment or order of any court shall in no way affect any of the other provisions, which shall remain in full force and effect.

12. **Liability Disclaimer**. (intentionally omitted)

13. **Right of Entry and Access Easement.** Owner, its officers, administrators, executors, successors, heirs, or assigns hereby grants and conveys to the City, its authorized agents and employees, the perpetual right of access and easement over, across, and upon the Property as shown on the final plat(s) to be recorded in Union County Register of Deeds or upon file with the City. The City shall be granted the right of entry to inspect, monitor, maintain, repair and reconstruct the Facility whenever the City deems necessary.

14. E-Verify Requirement. Owner shall comply with the requirements of Article 2 of Chapter 64 of the General Statutes. Further, if Owner utilizes a subcontractor in the performance of this Agreement, Owner shall require the subcontractor to comply with the requirements of Article 2 of Chapter 64 of the General Statutes.

15. Effective Date. This Stormwater Operation and Maintenance Agreement will become effective when the Facility has received a final inspection and approval by the Stormwater Administrator.

16. Recording. This Agreement shall be recorded in the Office of Register of Deeds of Union County, North Carolina and shall run with the land and be binding on successor, heirs, and assigns.

17. Governmental Function. This agreement shall not in any way diminish, limit, or restrict the right of the City of Monroe to engage in or carry out any of its governmental functions or enforce any of its ordinances as authorized by law.

IN WITNESS WHEREOF, the parties have hereunto set their hands and seals this the day and year first above written.

{SIGNATURES AND NOTARY ACKNOWLEDGEMENTS
APPEAR ON THE FOLLOWING PAGES.}

This Instrument Has Been Preaudited In The Manner Required By The Local Government Budget And Fiscal Control Act

UNION COUNTY

_____
Deputy Finance Officer

By: _____

Manager or Authorized Representative

Approved as to Legal Form: *CJB*

STATE OF NORTH CAROLINA
COUNTY OF _____

I, _____, A Notary Public in and for said County and State, do hereby certify that _____ personally appeared before me this day and acknowledged that he/she is the County Manager or other Authorized Representative of Union County, a political subdivision of the State of North Carolina, and that he/she as _____, being duly authorized to do so, executed the foregoing instrument on behalf of Union County.

Witness my hand and official seal this _____ day of _____, 2025.

_____
Notary Public

(OFFICAL SEAL)

My Commission Expires: _____

CITY OF MONROE

_____

William Mark Watson, City Manager

ATTEST:

_____

Bridgette H. Robinson, City Clerk

STATE OF NORTH CAROLINA
COUNTY OF _____

I, _____, a Notary Public in and for said County and State, do hereby certify that Bridgette H. Robinson personally appeared before me this day and acknowledged that she is the City Clerk of the City of Monroe, a North Carolina municipal corporation, and that by authority duly given and as the act of the City, the foregoing contract was signed in its corporate name by its City Manager, sealed with its corporate seal, and attested by herself as its said City Clerk.

This the _____ day of _____, 20___.


_____

Notary Public

(OFFICIAL SEAL)

My Commission Expires: _____

1407 Airport Road

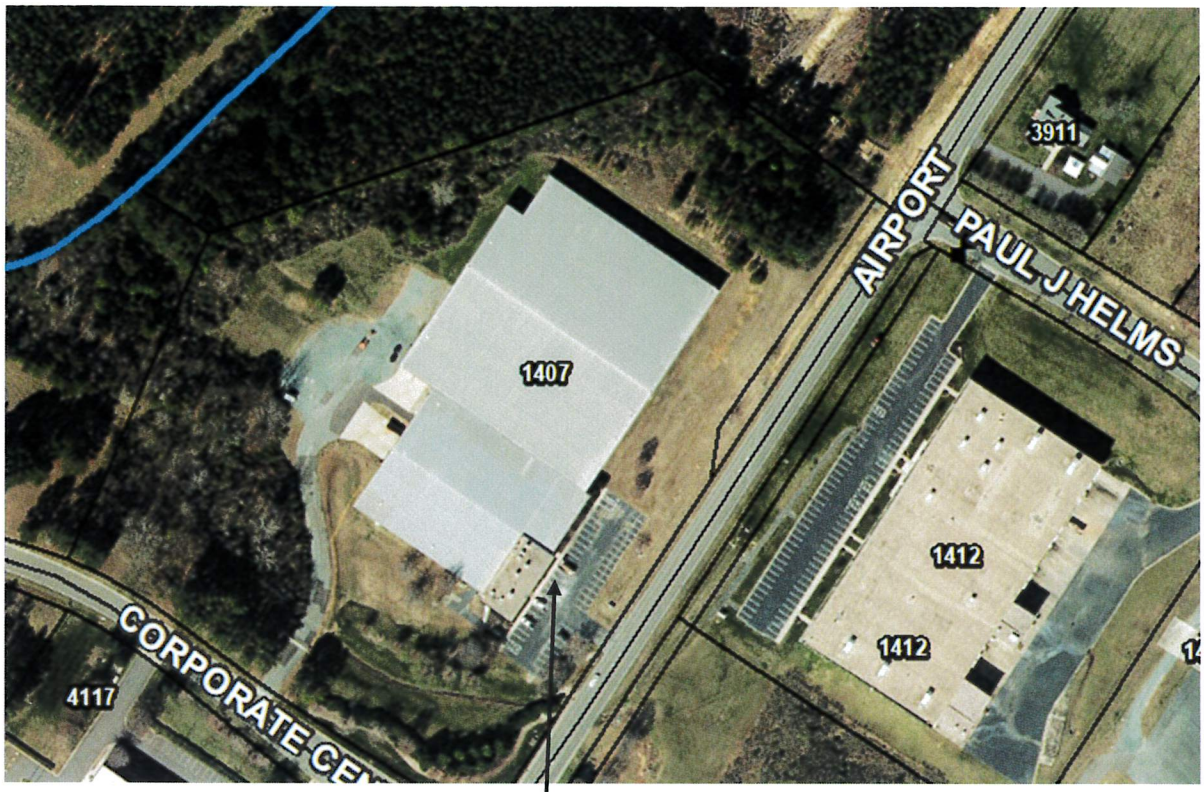

1407 Airport Road - Union County

Watershed Stormwater Control Measure Permeable Pavers

SW O&M Agreement for this SCM

RESOLUTION FOR GRANT OF EASEMENT TO THE CITY OF MONROE

WHEREAS, Union County owns an approximately 12.665-acre parcel of real property on Airport Road at the intersection with Corporate Center Drive in Monroe, NC, as such property may be more particularly referenced as Union County Tax Parcel #09369007C80 (the "Property"); and

WHEREAS, in compliance with the City of Monroe (the "City") regulations, a stormwater control facility (the "Facility") and other improvements were constructed on the Property; and

WHEREAS, as a condition of development of the Property, the City requires Union County to enter into a Stormwater Operation and Maintenance Agreement (the "Agreement") to provide for the operation, long-term maintenance, inspection, repair, and replacement/reconstruction of the Facility, which includes granting the City a permanent easement for right of access through the Property to the Facility, (hereinafter collectively referred to as the "Property Interest"); and

WHEREAS, the Union County Board of Commissioners believes it to be in the best interest of Union County to grant the Property Interest to the City, as such Property Interest is more particularly shown and described on the attached instrument; and

WHEREAS, North Carolina General Statutes §§ 153A-176 and 160A-273, as well as all other applicable law, permit the Union County Board of Commissioners to grant the Property Interest to the City upon such terms and conditions as it deems wise.

NOW, THEREFORE, the Union County Board of Commissioners resolves as follows:

1. The Board of Commissioners hereby authorizes the County Manager to grant the Property Interest to the City without monetary consideration, as other good and valuable consideration is received by the Union County through grant of the Property Interest.


2. The County Manager, or his designee, is authorized to execute any and all documents necessary to grant the Property Interest, including, but not limited to, the Stormwater Operation and Maintenance Agreement.

Adopted this the ____ day of _____, 2026.

ATTEST:

_____ _____

Lynn G. West, Clerk to the Board Brian Helms, Chairman

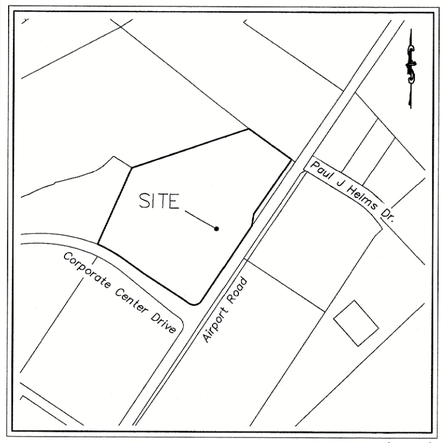


Vicinity Map (NTS)

Flood Certification
I have examined the Flood Insurance Rate Map for Union County North Carolina, Community Panel Number 3710541600J, dated October 16, 2008 and hereby certify that this property is not located in a special flood hazard area as determined by the Federal Emergency Management Agency.

NORTH CAROLINA PROFESSIONAL SEAL L-4495 LAND SURVEYOR ANDREW O. LAWRENCE


1-12-26 Asbuilts Only

Legend	
Power Pole.....	PP
Light Pole.....	☼
Overhead Electric..	—— P ——
Iron Pin Found	IPF
Iron Pin Set	IPS
Computed Point	CP

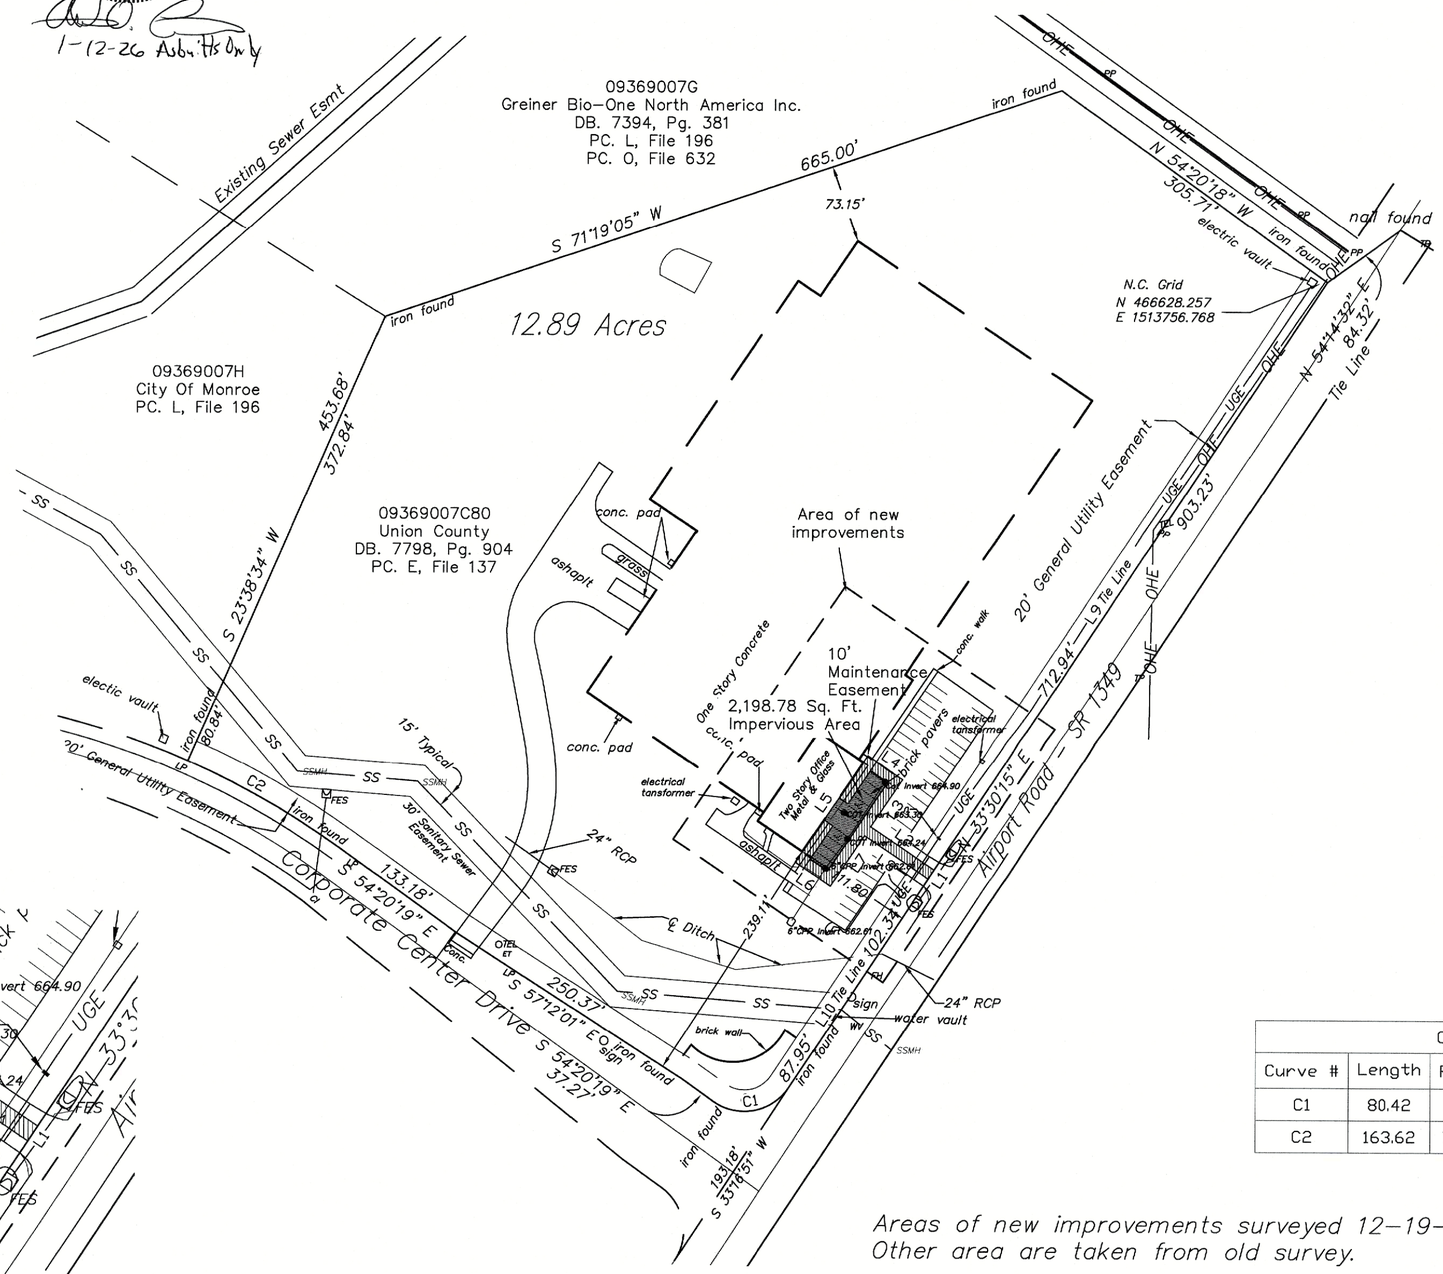

Line Table		
Line #	Length	Direction
L1	10.00	N33°30'15"E
L2	71.84	N56°00'43"W
L3	52.97	N33°59'17"E
L4	39.55	N55°15'33"W
L5	120.05	S33°58'00"W
L6	39.50	S55°37'41"E
L7	56.82	N33°59'17"E
L8	71.92	S56°00'43"E
L9	659.20	S33°30'15"W
L10	234.02	S33°30'15"W

Curve Table				
Curve #	Length	Radius	CHORD BEARING	CHORD
C1	80.42	50.00	N79°34'58"E	72.03
C2	163.62	780.00	N60°20'52"W	163.32

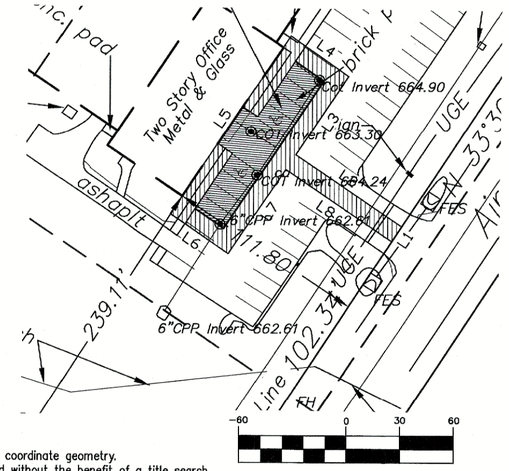

(IN FEET)
1 inch = 60 ft.

Site Data:
Tax Parcel: 09369007C80
Zoning: GI
Setbacks:
25' Front
10' Side
25' Rear

NOTES
1. Areas computed using coordinate geometry.
2. This map was prepared without the benefit of a title search.
3. Survey subject to full title search.
4. This property may be subject to right of ways, easements, restrictions and covenants either recorded or implied.
5. All distances shown are horizontal ground distances.
6. Rebar set at all corners unless otherwise noted.
7. Broken lines indicate property lines not surveyed.
8. All adjoining property owner information is taken from current
9. deeds and tax records and are considered as "Now or Formerly".
10. Lawrence Associates makes no guarantees to the compaction or to the nonexistence of spoils areas.
11. Other underground utilities may exist but their locations are not known.

Areas of new improvements surveyed 12–19–25.
Other area are taken from old survey.

45 parking spaces plus
2 handicap spaces.

–100 0 50 100
(IN FEET)
1 inch = 100 ft.

LAWRENCE ASSOCIATES
115 N. Church Street
Monroe, North Carolina 28112
P 704-289-1013
www.lawrencesurveying.com
Firm License Number: C-2856

New Addition Asbuilt Survey for Union County Progress Building Parking lot

City of Monroe, Monroe Township, Union County, NC

Orig. scale: 1" = 100' Date: December 23, 2025 Drawn By: MSC

REVISIONS
1-8-2026 AOL

Job No. 0007 Drawing file: Asbuilt.dwg Drawing no. 25/276

CAD L:\0007 County Progress Building\0007 WORKING MSC_12-22-25.dwg 1/12/2026 by:Drew Lawrence

File #: 26-087 **Agenda Date:** 2/17/2026

TITLE:

Contract - Architectural and Engineering Services for Transportation Department Office Expansion and Miscellaneous Upgrades

INFORMATION CONTACT:

Linda Whitaker, Facilities and Fleet Management, Assistant Director of Design and Construction, 704 -420-2626

ACTION REQUESTED:

Authorize the County Manager to 1) negotiate and execute an agreement substantially consistent with the agenda item, 2) exercise any renewal or extension term options set forth in the Agreement, and 3) terminate the Agreement if deemed in the best interest of the County, each in the County Manager's discretion.

PRIOR BOARD ACTIONS:

None.

BACKGROUND:

This request is to approve a contract with C Design, Inc. to provide Architectural and Engineering Services for the Transportation Department Office Expansion and Miscellaneous Upgrades at Union County Progress building. This request is only for Advance Planning/Conceptual design phase services. Future contract amendments for full design and construction administration services will be brought back to the Board for consideration and approval at the appropriate time(s).The project consists of an interior upfit to convert approximately 7,000 square feet of existing warehouse space into office space for the Transportation Department as well as an additional entry and new glazing to the building exterior and site improvements at the Union County Progress Building.

In this phase of work, the Architect will be responsible for building programming and scope validation, defining spatial requirements and providing block diagrams. The design team will also review building code requirements and site requirements to provide detailed cost analysis. In addition, the civil engineer will provide a topographical and utility survey and perform geotechnical exploration.

The Facilities and Fleet Management Department partnered with the Procurement Department to issue Request for Qualifications No. 2026-001, Architectural and Engineering Services for Design and Construction Administration of Transportation Department Office Expansion and Miscellaneous Upgrades Project. On August 26, 2025, eight (8) qualifications packages were received and reviewed by an evaluation team in accordance with applicable evaluation criteria for this project. The top two (2) firms were invited to shortlist interview/presentations. As a result, the team requests approval to enter into a contract with C Design, Inc. Staff recommend the Board approve the contract with C

Design, Inc. in the amount of $79,000.00 to provide Advance Planning/Conceptual design services.

FINANCIAL IMPACT:

The total cost of this contract for Advance Planning/Conceptual design service is $79,000.00. Sufficient funds are available in the adopted Transportation 2026 budget to cover this expense.

UNIONCOUNTY
north carolina

Request for Qualifications No. 2026-001

Architectural and Engineering Services for Design and Construction Administration of Transportation Department Office Expansion and Miscellaneous Upgrades

Due Date: August 26, 2025
Time: 10:00 AM Local Time
Receipt Location: Electronic Submittal (Refer to Section 2.2)
Union County Government Center
Procurement and Contract Management Department
500 N. Main Street, Suite 709
Monroe, NC 28112

Non-Mandatory Pre-Submittal Conference

Date: August 12, 2025
Time: 2:00 PM Local Time
Location: Union County Progress Building
1407 Airport Road, Room 201
Monroe, NC 28110

Procurement Contact:

Vicky Watts, CLGPO
Senior Procurement Specialist
704.283.3601
vicky.watts@unioncountync.gov

Contents

1 Notice of Advertisement 2
2 Submittal Details 4

2.1 Submission Deadline 4
2.2 Submission requirements 4
2.3 Non-Mandatory Pre-Submittal Conference 4
2.4 Submittal Questions 4
2.5 Addenda 5
2.6 communication 5

3 Introduction 5

3.1 Purpose 5
3.2 County 5
3.3 Notice of Federal Transit Administration Funding 6

4 Project Description and Scope of Services 6
5 Detailed Submittal Requirements and Instructions 6

5.1 Terms of Submission 6
5.2 Statement of Qualifications Format 7
5.2.1 Section A – Cover Letter 8
5.2.2 Section B – Firm Background and experience 8
5.2.3 Section C – Project Team 9
5.2.4 Section D – Project Experience 9
5.2.5 Section E – Project Management and Quality Control 9
5.2.6 Section F – Project Approach and Methodology 10
5.2.7 Section G – Required Forms 10

6 Evaluation Criteria and Selection Process 10

6.1 Selection Participants 10
6.2 Evaluation Selection Process 11
6.3 Award Procedure 12

7 General Conditions and Requirements 12

7.1 Terms of Contract 12
7.2 Contractual Obligations 12
7.3 Template Agreement 13
7.4 Minority Businesses (MBE) or Disadvantaged Businesses (DBE) 13
7.5 Equal Employment Opportunity 13
7.6 Drug-Free Workplace 13
7.7 Expense of firm 14
7.8 E-Verify 14
7.9 Nondiscrimination 14
7.10 Insurance 14
7.11 Indemnification 16

8 Appendix A – SOQ Submission Form 17
9 Appendix B – Addendum and Anti-Collusion 18
10 Appendix C – Federal Transit Administration Clauses 19
11 Appendix D – Template Agreement 20

1 NOTICE OF ADVERTISEMENT

Union County, North Carolina
Request for Qualifications No. 2026-001
Architectural and Engineering Services for Design and Construction Administration of Transportation Department Office Expansion and Miscellaneous Upgrades

Electronic Statements of Qualifications (SOQs) will be received by the Union County's Procurement Department at the Union County Government Center, 500 North Main Street, Monroe, NC 28112 until **10:00 AM EST on August 26, 2025.** Late submittals will not be accepted.

Union County, North Carolina, is seeking Statements of Qualifications from qualified respondents for architectural and engineering services for design and construction administration services for the Transportation Department Office Expansion and Miscellaneous Upgrades as outlined in this solicitation.

As a Request for Qualifications (RFQ), responding firms are not required to submit price information nor work product with submittal packages. Compliance with N.C.G.S. 143-64.31 is required.

By submitting a Statement of Qualifications, the Respondent acknowledges that it has reviewed AIA Document B101-2017 Standard Form of Agreement Between Owner and Architect, as modified by Union County (Appendix D – AIA Document B101-2017 Standard Form of Agreement Between Owner and Architect, as modified by Union County) and is prepared to enter into that agreement if selected.

This solicitation may be examined at the Union County Government Center, Procurement Department, 500 North Main Street, Suite 709, Monroe, NC 28112, Monday through Friday between the hours of 8:00 am and 5:00 pm. Copies of the solicitation may be obtained from the locations listed below:

1. Download the Solicitation Documents from the Union County website: https://www.unioncountync.gov/departments/bids-procurement/current-bids

2. Download the Solicitation Documents from the State of North Carolina eVP website: https://evp.nc.gov/solicitations/ (Search County of Union)

A Non-Mandatory, Pre-Submittal Conference will be held on **August 12, 2025, at 2:00 PM Local Time**. Representatives from the Union County will be on hand to give a brief overview of the project and to answer questions. Attendance at this meeting is strongly encouraged.

Union County (UC) reserves the right to reject any or all submittals, to waive technicalities and to make such selection deemed in its best interest. With limited response, Union County reserves the right to extend the solicitation opening date as appropriate in order to assure a competitive procurement process.

A North Carolina Engineering License and/or Architectural License is required for this project.

Offerors are required to comply with the non-collusion requirements set forth in the Solicitation Documents.

Union County encourages good faith effort outreach to Minority Businesses (HUB Certified) & Small Businesses and Disadvantaged Business Enterprise (DBE).

The work performed under the resulting contract will be financed, in part, by grants provided under programs of the Federal Transit Administration. Citations to federal law, regulation, and guidance references include, but are not limited to, the Master Agreement FTA MA (31), dated May 2, 2024, FTA Circular 4220.1F, dated November 1, 2008; "Best Practices Procurement Manual", updated October 2016; 49 CFR Part 18 (State and Local Governments) and 49 CFR Part 19 (Institutions of Higher Education, Hospitals, and Other Non-Profit Organizations) and any subsequent amendments or revisions thereto.

This procurement may be made using State of North Carolina and/or the Federal Transit Administration financial assistance grants awarded UCT. The successful supplier shall be required to comply with all applicable state and federal laws, regulations, and special terms and conditions of the grant agency(ies).

--End of Advertisement—

2 SUBMITTAL DETAILS

2.1 SUBMISSION DEADLINE

All submittals for the services specified are to be received by the Union County Procurement Department no later than **10:00 AM Local Time on August 26, 2025** per the instructions below. Any submittals received after this date and time shall be rejected without exception.

2.2 SUBMISSION REQUIREMENTS

The Statement of Qualifications must be submitted electronically using the following link: https://lfportal.unioncountync.gov/Forms/procurementsubmit. Select the Solicitation drop down arrow and choose this RFQ from the list. Complete the form, upload the SOQ as one complete document and select submit. The maximum size accepted is 30 MB. A delivery notification email, from LF-Forms@co.union.nc.us, will be sent as your confirmation of receipt. **Please add this email address to your contact list.**

The submittal must be signed by a person who is authorized to bind the proposing Company. Instructions for preparing the SOQ are provided herein.

By submitting a Statement of Qualifications, the Respondent acknowledges that it has reviewed the Standard Form of Agreement between Owner and Architect (Appendix D - AIA B101-2017, as modified by Union County), and is prepared to enter into that agreement if selected.

Paper and/or email submissions will not be accepted.

There is no expressed or implied obligation for Union County to reimburse Offerors for any expenses incurred in preparing a response to this request.

Union County reserves the right to reject any or all submittals, to waive technicalities and to make such selection deemed in its best interest.. Union County reserves the right to cancel this RFQ.

2.3 NON-MANDATORY PRE-SUBMITTAL CONFERENCE

A Non-Mandatory, Pre-Submittal Conference will be held on **August 12, 2025, at 2:00 PM Local Time** at the Union County Progress Building, 1407 Airport Road, Room 201, Monroe, NC 28110. Representatives from Union County will be on hand to give a brief overview of the project and to answer questions. Attendance at this meeting is strongly encouraged.

2.4 SUBMITTAL QUESTIONS

Submittal questions will be due on or before **3:00 PM Local Time on August 15, 2025.** The primary purpose is to provide participating Offerors with the opportunity to ask questions, in writing, related to the RFQ. The County may respond with an addendum within three (3) calendar days.

Submit questions by e-mail to **Vicky Watts at** vicky.watts@unioncountync.gov by the deadline shown above. The email should identify the RFQ number and project title. All questions and answers may be posted as addenda on www.unioncountync.gov and https://evp.nc.gov/solicitations/.

2.5 ADDENDA

Union County may modify the RFQ prior to the date fixed for submission of SOQs by the issuance of an addendum.

Should an Offeror find discrepancies or omissions in this RFQ, or any other documents provided by Union County, the Offeror should immediately notify the County of such potential discrepancy in writing via email as noted above.

Any addenda to these documents shall be issued in writing. No oral statements, explanations, or commitments by anyone shall be of effect unless incorporated in the written addenda. Receipt of Addenda shall be acknowledged by the Offeror on Appendix B, Addendum and Anti-Collusion form.

2.6 COMMUNICATION

All communications, any modifications, clarifications, amendments, questions, responses or any other matters related to this Request for Qualifications must be made only through the Procurement Contact noted on the cover of this RFQ. A violation of this provision is cause for the County to reject a Company's SOQ. Contact with the Union County Board of County Commissioners, or other County employees is not permitted and may be grounds for disqualification**.**

3 INTRODUCTION

3.1 PURPOSE

Union County, through Facilities Management, is seeking SOQs from qualified Architectural and/or Engineering (A/E) firms to provide full architectural and engineering services related to design and construction administration services for interior renovations and exterior improvements to the existing building and expansion of the Transportation Department at the Union County Progress Building.

The office expansion consists of enlarging the existing Transportation Department's office space by approximately 6,900 square feet into the existing storage warehouse. And an additional entry and new glazing of the existing concrete exterior wall is also anticipated.

3.2 COUNTY

The County (estimated population 263,386) is located in the central, southern piedmont of North Carolina. The County provides its citizens with a full array of services that include

public safety, water/wastewater utilities, sanitation, human services, cultural and recreational activities, and general government administration.

3.3 NOTICE OF FEDERAL TRANSIT ADMINISTRATION FUNDING

The work performed under the resulting contract will be financed, in part, by grants provided under programs of the Federal Transit Administration. Citations to federal law, regulation, and guidance references include, but are not limited to, the Master Agreement FTA MA (20), dated October 1, 2013, FTA Circular 4220.1F, dated November 1, 2008; "Best Practices Procurement Manual", updated March 13, 1999 with revisions through October 2005; 49 CFR Part 18 (State and Local Governments) and 49 CFR Part 19 (Institutions of Higher Education, Hospitals, and Other Non-Profit Organizations) and any subsequent amendments or revisions thereto.

This procurement may be made using State of North Carolina and/or the Federal Transit Administration financial assistance grants awarded UCT. The successful supplier shall be required to comply with all applicable state and federal laws, regulations, and special terms and conditions of the grant agency(ies). See Attachment C – Federal Transit Administration Clauses

4 PROJECT DESCRIPTION AND SCOPE OF SERVICES

The scope of services is expected to include, but is not limited to, the following:

The selected firm will provide complete architectural and engineering services for design and construction administration of the Transportation Department Office Expansion and Miscellaneous Upgrades as described in the Introduction. The Architect/Engineer shall provide traditional basic architectural and engineering services including civil, structural, mechanical, plumbing, fire protection and electrical engineering services and other authorized special services. Other special services may include interior design and landscape design, appropriate to the project. The contracted services will include full and complete design services including, but not limited to building program identification and verification, schematic design, design development, construction documents including project specifications and project manual, cost estimating at each design phase, bidding services as needed, construction administration/supervision/quality control, and project close out Union County intends to deliver the project using the Design Bid Build method.

5 DETAILED SUBMITTAL REQUIREMENTS AND INSTRUCTIONS

5.1 TERMS OF SUBMISSION

All material received from a person or company (“Respondent”) in response to this solicitation shall become the property of Union County and will not be returned to the Respondent. Any and all costs incurred by a Respondent in preparing, submitting, or presenting submissions are the Respondent’s sole responsibility and Union County shall not reimburse the Respondent. All responses to this solicitation will be considered a public record and subject to disclosure under applicable public records law.

Any material in a response which the Respondent considers a trade secret and exempt from disclosure as a public record under applicable law, including N.C.G.S. §§ 132-1.2 and 66-152, must be properly designated as a trade secret. In order to properly designate such material, the Respondent must: (i) submit any trade secret materials in a separate envelope, or file, from all other submitted material, being clearly marked as "Trade Secret – Confidential and Proprietary Information," and (ii) stamp the same trade secret/confidentiality designation on each page of the materials therein which contain trade secrets.

To the extent consistent with public records law, Union County will make reasonable efforts to maintain the confidential nature of trade secrets, as determined by Union County and subject to the conditions set forth herein. Respondent understands and agrees by submitting a response to this solicitation, that if a request is made to review or produce a copy of any information in the Respondent's materials which was properly labeled by the Respondent as a trade secret, Union County will notify the Respondent of the request and the date that such materials will be released to the requestor unless the Respondent obtains a court order enjoining that disclosure. If the Respondent fails to obtain the court order enjoining disclosure prior to that date, Respondent understands and agrees that Union County will release the requested information to the requestor on that date.

Furthermore, the Respondent also agrees to indemnify and hold harmless Union County and each of its officers, employees, and agents from all costs, damages, and expenses incurred in connection with refusing to disclose any material that has been designated as a trade secret by Respondent.

5.2 STATEMENT OF QUALIFICATIONS FORMAT

The County desires all responses to be identical in format in order to facilitate comparison. While the County's format may represent a departure from the vendor's preference, the County requests adherence to the format. All responses are to be in the format described below.

Offerors should prepare their SOQ in accordance with the instructions outlined in this section. The submittal should be one (1) complete document. Each Offeror is required to submit the SOQ electronically – Refer to Section 2.2. The SOQ should be prepared as simply as possible and provide a straightforward, concise description of the Offeror's capabilities to satisfy the requirements of the RFQ.

Utmost attention should be given to accuracy, completeness, and clarity of content. All parts, pages, figures, or tables should be numbered and clearly labeled. Response information should be limited to pertinent information only. Marketing and sales type information is not to be included.

The total length of the submittal, including cover letter, should be no more than 25 single-sided pages. Submittals should be on 8 ½" x 11" paper with an 11-point minimum text size.

Key personnel resumes may also be provided as an appendix to the document and will not count against the page limit. Covers, section acknowledgements, and the required forms, do not count against the page limit.

The submittal should be organized into the following sections:

- **Section A** – Cover Letter
- **Section B** – Firm Background and Experience
- **Section C** – Project Team
- **Section D** – Project Experience
- **Section E –** Project Management and Quality Control
- **Section F –** Project Approach and Methodology
- **Section G** – Required Forms

Omissions and incomplete answers may be deemed unresponsive.

5.2.1 SECTION A – COVER LETTER

The cover letter shall briefly introduce your firm, principal in charge, and area(s) of experience in which your firm is seeking consideration. Also include the following;

- Expression of firm's interest in the work;
- Statement of whether firm is on register with the Secretary of State;
- Statement regarding firm's possible conflict(s) of interest for the work.
- Legal company name and DBA (if applicable).
- Corporate headquarters' address, phone number and Website address.
- Location Providing Service (if different from headquarters), address and telephone number.
- Name of single point of contact, title, direct telephone number and/or extension and direct email address. (Required)
- Name of person with binding authority, title, address, direct telephone number and/or extension and email address.
- Make the following representations and warranty in the cover letter, the falsity of which might result in rejection of its Statement of Qualifications:

  "The information contained in this SOQ or any part thereof, including any exhibits, schedules, and other documents and instruments delivered or to be delivered to the County, is true, accurate, and complete. This SOQ includes all information necessary to ensure that the statements therein do not in whole or in part mislead the County as to any material facts."

5.2.2 SECTION B – FIRM BACKGROUND AND EXPERIENCE

- Provide a general description of the capabilities of your firm, including an overview related to its history, overall size, and experience with water distribution and wastewater collection system design, permitting, cost estimating, and construction administration/management.
- State whether the firm has been sued or had a claim filed against it for defective design or errors and omissions in the last five (5) years. If the

answer is “yes” please, provide details of each suit or claim and the resolution of the matter.

5.2.3 SECTION C – PROJECT TEAM

Provide a detailed organization chart that presents and adequately staffed team to be dedicated to these services. This should include the project manager, engineers and/or architects, and other supporting staff to be used in completion of the work. Information to be included in this section shall include:

- Professional, relevant qualifications for up to five (5) projects for each team member, including the projects listed under the Project Experience section below in which the project team individual(s) had a significant role.
- Include North Carolina license information for Engineers, Architects and/or Surveyors assigned to this project.
- Office location and number of years employee has worked with their current firm.
- Available time, in percentage, that each team member may commit to these services.
- Current work load and municipal projects awarded.
- Subconsultants to be utilized in the execution of the project must be clearly identified within the organizational chart. Provide relevant qualifications for up to five projects for each subconsultant proposed as part of the project team. Projects listed should demonstrate prior successful teaming with the respondent.

5.2.4 SECTION D – PROJECT EXPERIENCE

Provide a minimum of five (5) projects similar in scope that your firm has completed in the past five (5) years. Include the following information for each project:

- Owner’s name and title;
- Owner’s contact person name, address, telephone number, and email address;
- Title and description of the project;
- Date of project and in what capacity the firm worked.
- Description of the services provided;
- Engineer’s estimate of probable cost versus actual cost;
- Estimated construction schedule versus actual completion;
- Change order history including reasons for any increase or decrease to the contract cost and duration.

5.2.5 SECTION E – PROJECT MANAGEMENT AND QUALITY CONTROL

Provide a brief description of the Quality Assurance (QA) and Quality Control (QC) checklist, systems and methods employed by the firm to effectively manage the

project, including a summary on the management of goal setting, client expectations, communications, scope, approach, quality control, project schedule, cost risk and stakeholders.

5.2.6 SECTION F – PROJECT APPROACH AND METHODOLOGY

Discuss your firm's approach to this project and include the following:

- Firm's general approach to design, permitting, and cost estimating.
- Firm's basic approach to engaging stakeholders and coordinating work activities associated with the project.
- A response to the question "Why should Union County select your firm for these services?"

5.2.7 SECTION G – REQUIRED FORMS

Submittals must include the following documents:

- Appendix A – Statement of Qualifications Submission (signed)
- Appendix B – Addenda Receipt and Anti-Collusion (signed)
- Appendix C – Federal Transit Administration Clauses
    - Government-Wide Debarment and Suspension, Page 11 (signed)
    - Certification and Restrictions on Lobbying, Page 12 (signed)

6 EVALUATION CRITERIA AND SELECTION PROCESS

6.1 SELECTION PARTICIPANTS

1. Maintaining the integrity of the RFQ process is of paramount importance for the County. To this end, do not contact any member of the Union County Board of Commissioners, or any member of the Union County staff regarding the subject matter of this RFQ until a selection is made, other than the County's designated contact person identified in the introduction to this RFQ. Failure to abide by this requirement shall be grounds for disqualification from this selection process.

2. The Owner will establish an RFQ Evaluation Team to review and evaluate the submittals independently in accordance with the published evaluation criteria.

3. Union County reserves the right to conduct interviews with a shortlist of selected respondents.

4. At its sole discretion, the Owner may ask written questions of Offerors, seek written clarification, and conduct discussions with Offerors on the submittals.

5. At the Owner's discretion, it will initiate negotiations with the Preferred Offeror. The "Preferred Offeror" is the Offeror that the Owner determines achieves the apparent best overall ranking. If the Owner is unable to execute a contract with the Preferred

Offeror, negotiations with the Preferred Offeror may be terminated, and provided that such negotiations are terminated in writing, the Owner may proceed to negotiate with the next Preferred Offeror. The Owner will continue in accordance with this procedure until a contract agreement is reached or the selection process is terminated. Negotiations are at the Owner's sole discretion.

6.2 EVALUATION SELECTION PROCESS

A weighted analysis of the evaluation criteria will be utilized to determine the Vendor that represents the best value solution for the County.

In the evaluation and scoring/ranking of Offerors, the Owner will consider the information submitted in the RFQ as well as the meetings (if applicable) with the respect to the evaluation criteria set forth in the RFQ as follows:

SOQ Evaluation Criteria	Weights
Experience of Firm, Quality and Innovation	10%
Project Team *Qualified staff and proposed consultant team for the project;* *Current workload and availability to support the project; and* *Familiarity with the area where the project is located.*	30%
Project Experience *Specialized or appropriate project experience;* *Past performance on similar projects;* *Understanding of specific needs for this project; and* *Record of successfully completed projects without major legal or technical difficulties.*	40%
Project Management, Approach, and Quality Control *Project management with respect to project foals, communication, and cost/schedule control;* *Proposed approach for the project: and* *Ability to address project challenges in a timely and definitive manner.*	20%

The initial evaluation criteria/factors and relative weights listed below will be used to recommend selection of the Proposed Offeror or for the purpose of selecting Short-Listed Offerors. The County may choose to award without engaging in interview discussions.

After identification of Short-Listed Offerors, the Owner may or may not decide to invite Short-Listed firms for interviews/demonstrations. If interviews are scheduled with the Short-Listed Offerors, previous evaluation and rankings are not carried forward. For the purpose of selecting a Preferred Offeror, the evaluation criteria will be given the following relative weights as outlined on the next page:

SOQ Interview Evaluation Criteria	Weights
Project Team and Availability of Resources; Project Experience; and Project Management, Approach, and Quality Control.	65%
Quality and Relevance of Interview as it Relates to the Scope of the RFQ	35%

6.3 AWARD PROCEDURE

The County reserves the right to make an award without further discussion of the submittals received. It is understood that any SOQ submitted will become part of the public record.

A submittal may be rejected if it is incomplete. Union County may reject any or all submittals and may waive any immaterial deviation in a submittal.

The County may accept that SOQ that best serves its needs, as determined by County officials in their sole discretion.

More than one submittal from an individual, firm, partnership, corporation or association under the same or different names will not be considered.

County may select and enter into negotiations with the next most advantageous Offeror if negotiations with the initially chosen Offeror are not successful.

The award document will be a Contract incorporating, by reference, all the requirements, terms and conditions of the solicitation and the Offeror's SOQ as negotiated.

7 GENERAL CONDITIONS AND REQUIREMENTS

7.1 TERMS OF CONTRACT

Union County has the right to reject any or all submittals, to engage in further negotiations with any Company submitting an SOQ, and/or to request additional information or clarification.

All SOQ submitted in response to this request shall become the property of Union County and as such, may be subject to public review.

7.2 CONTRACTUAL OBLIGATIONS

The contents of this submittal and the commitments set forth in the selected SOQ shall be considered contractual obligations if a contract ensues. Failure to accept these obligations may result in cancellation of the award. All legally required terms and conditions shall be incorporated into final contract agreements with the selected Provider(s).

All payroll taxes, liability and worker's compensation are the sole responsibility of the Proposer. The Proposer understands that an employer/employee relationship does not exist under this contract.

7.3 TEMPLATE AGREEMENT

By submitting a Statement of Qualifications, the Respondent acknowledges that it has reviewed the AIA Document B101-2017 Standard Form of Agreement Between Owner and Architect, as modified by Union County and is prepared to enter into that agreement if selected.

7.4 MINORITY BUSINESSES (MBE) OR DISADVANTAGED BUSINESSES (DBE)

It is the policy of Union County that Minority Businesses (MBEs), Women businesses (WBEs), Disadvantaged Business Enterprises (DBEs) and other small businesses shall have the opportunity to compete fairly in contracts financed in whole or in part with public funds. Consistent with this policy, Union County will not allow any person or business to be excluded from participation in, denied the benefits of, or otherwise be discriminated against in connection with the award and performance of any contract because of sex, race, religion, or national origin.

7.5 EQUAL EMPLOYMENT OPPORTUNITY

All Firms will be required to follow Federal Equal Employment Opportunity (EEO) policies. Union County will affirmatively assure that on any project constructed pursuant to this advertisement, equal employment opportunity will be offered to all persons without regard to race, color, creed, religion, national origin, sex, and marital status, status with regard to public assistance, membership or activity in a local commission, disability, sexual orientation, or age.

7.6 DRUG-FREE WORKPLACE

During the performance of this Request, the Firm agrees to provide a drug-free workplace for his employees; post in conspicuous places, available to employees and applicants for employment, a statement notifying employees that the unlawful manufacture, sale, distribution, dispensation, possession, or use of a controlled substance or marijuana is prohibited in the workplace and specify the actions that will be taken against employees for violations of such prohibition; and state in all solicitations or advertisements for employees placed by or on behalf of the firm that the Firm maintains a drug-free workplace.

For the purposes of this section, "drug-free workplace" means a site for the performance of work done in connection with a specific contract awarded to a contractor/firm in accordance with this chapter, the employees of whom are prohibited from engaging in the unlawful manufacture, sale, distribution, dispensation, possession or use of any controlled substance or marijuana during the performance of the Request.

7.7 EXPENSE OF FIRM

The Owner accepts no liability for the cost and expenses incurred by firms in responding to this Procurement. Each Firm that enters into the Procurement process shall prepare the required materials and the SOQ at its own expense and with the express understanding that the Firm cannot make any claims whatsoever for reimbursement from the Owner for the costs and expenses associated with the process, even in the event the Owner cancels this Project or rejects all submittals.

7.8 E-VERIFY

E-Verify is the federal program operated by the United States Department of Homeland Security and other federal agencies, or any successor or equivalent program, used to verify the work authorization of newly hired employees pursuant to federal law. Vendor/Firm shall ensure that Firm and any Subcontractor performing work under this contract: (i) uses E-Verify if required to do so; and (ii) otherwise complies with applicable law.

7.9 NONDISCRIMINATION

Pursuant to Section 109 of the Housing and Community Development Act of 1974 and Title VI of the Civil Rights Act of 1964, no person in the United States shall on the ground of race, color, national origin, or sex be excluded from participation in, be denied the benefits of, or be subjected to discrimination under any program or activity funded in whole or in part with funds available under this title.

7.10 INSURANCE

One or more of the following insurance limits may be required if it is applicable to the project. The County reserves the right to require additional insurance depending on the nature of the agreement.

At Contractor's sole expense, Contractor shall procure and maintain the following minimum insurances with insurers authorized to do business in North Carolina and rated A-VII or better by A.M. Best, or as otherwise authorized by the Union County Risk Manager.

A. WORKERS' COMPENSATION
Statutory (coverage for three or more employees) limits covering all employees, including Employer's Liability with limits of:

$500,000	Each Accident
$500,000	Disease - Each Employee
$500,000	Disease - Policy Limit

B. COMMERCIAL GENERAL LIABILITY
(for any agreement unless otherwise waived by the Risk Manager)
Covering Ongoing and Completed Operations involved in this Agreement.

$2,000,000	General Aggregate

$2,000,000 Products/Completed Operations Aggregate
$1,000,000 Each Occurrence
$1,000,000 Personal and Advertising Injury Limit

C. COMMERCIAL AUTOMOBILE LIABILITY
(for any agreement involving the use of a contractor vehicle while conducting services associated with the agreement)

$1,000,000 Combined Single Limit - Any Auto

D. PROFESSIONAL LIABILITY
(only for any agreement providing professional service such as engineering, architecture, surveying, consulting services, etc.)

$1,000,000 Claims Made

Contractor shall provide evidence of continuation or renewal of Professional Liability Insurance for a period of two (2) years following termination of the Agreement.

ADDITIONAL INSURANCE REQUIREMENTS

A. The Contractor's General Liability policy shall be endorsed, specifically or generally, to include the following as Additional Insured:

UNION COUNTY, ITS OFFICERS, AGENTS AND EMPLOYEES ARE INCLUDED AS ADDITIONAL INSURED WITH RESPECTS TO THE GENERAL LIABILITY INSURANCE POLICY.

Additional Insured status for Completed Operations shall extend for a period of not less than three (3) years from the date of final payment.

B. Before commencement of any work or event, Contractor shall provide a Certificate of Insurance in satisfactory form as evidence of the insurances required above.

C. Contractor shall have no right of recovery or subrogation against Union County (including its officers, agents and employees).

D. It is the intention of the parties that the insurance policies afforded by contractor shall protect both parties and be primary and non-contributory coverage for any and all losses covered by the above-described insurance.

E. Union County shall have no liability with respect to Contractor's personal property whether insured or not insured. Any deductible or self-insured retention is the sole responsibility of Contractor.

F. Notwithstanding the notification requirements of the Insurer, Contractor hereby agrees to notify County's Risk Manager at 500 N. Main Street # 130, Monroe, NC

28112, within two (2) days of the cancellation or substantive change of any insurance policy set out herein. Union, in its sole discretion, may deem failure to provide such notice as a breach of this Agreement.

G. The Certificate of Insurance should note in the Description of Operations the following:

Department: _____
Contract #: _____

H. Insurance procured by Contractor shall not reduce nor limit Contractor's contractual obligation to indemnify, save harmless and defend Union County for claims made or suits brought which result from or are in connection with the performance of this Agreement.

I. Certificate Holder shall be listed as follows:

Union County Risk Management
500 N. Main Street
Monroe, NC 28112

J. If Contractor is authorized to assign or subcontract any of its rights or duties hereunder and in fact does so, Contractor shall ensure that the assignee or subcontractor satisfies all requirements of this Agreement, including, but not limited to, maintenance of the required insurances coverage and provision of certificate(s) of insurance and additional insured endorsement(s), in proper form prior to commencement of services.

7.11 INDEMNIFICATION

Contractor agrees to protect, defend, indemnify and hold Union County, its officers, employees and agents free and harmless from and against any and all losses, penalties, damages, settlements, costs, charges, professional fees or other expenses or liabilities of every kind and character arising out of or relating to any and all claims, liens, demands, obligations, actions, proceedings, or causes of action of every kind in connection with or arising out of this agreement and/or the performance hereof that are due, in whole or in part, to the negligence of the Contractor, its officers, employees, subcontractors or agents. Contractor further agrees to investigate, handle, respond to, provide defense for, and defend the same at its sole expense and agrees to bear all other costs and expenses related thereto.

---Intentionally Left Blank---

8 APPENDIX A – SOQ SUBMISSION FORM

RFQ 2026-001 Architectural and Engineering Services for Design and Construction Administration of Transportation Department Office Expansion and Miscellaneous Upgrades

Submit with SOQ

This SOQ is submitted by:

Company Legal Name: _____

Representative Name: _____

Representative Signature: _____

Representative Title: _____

Address: _____

City/State/Zip: _____

Email Address: _____

Phone Number: _____

Website Address: _____

It is understood that Union County reserves the right to reject any and all submittals, to make awards according to the best interest of the County, to waive formalities, technicalities, to recover and re-advertise this project. Statement of Qualifications is valid for 120 calendar days from the due date and is submitted by an executive of the company that has authority to contract with Union County, NC.

Name: _____

Title: _____

Signature: _____

Date: _____

9 APPENDIX B – ADDENDUM AND ANTI-COLLUSION

RFQ 2026-001 Architectural and Engineering Services for Design and Construction Administration of Transportation Department Office Expansion and Miscellaneous Upgrades

Submit with SOQ

Please acknowledge receipt of all addenda by including this form with your submittal. Any questions or changes received will be posted as an addendum on the Union County Website and/or the NC eVP Website. It is your responsibility to check for this information.

Addendum No.	Date Downloaded

I certify that this SOQ is made in good faith and without collusion with any other offeror or officer or employee of Union County.

Legal Company Name: _____

Name: _____

Title: _____

Email Address: _____

Signature: _____

Date: _____

10 APPENDIX C – FEDERAL TRANSIT ADMINISTRATION CLAUSES

RFQ 2026-001 Architectural and Engineering Services for Design and Construction Administration of Transportation Department Office Expansion and Miscellaneous Upgrades

Submit with SOQ the Following:

1. Government-Wide Debarment and Suspension, Page 11 (signed)
2. Certification and Restrictions on Lobbying, Page 12 (signed)

The following clauses are for inclusion into procurement documents, but can also be inserted into contractual agreements. However, additional clauses and certification may be required for contractual agreements.

ACCESS TO RECORDS AND REPORTS

1. Record Retention. The Contractor will retain, and will require its subcontractors of all tiers to retain, complete and readily accessible records related in whole or in part to the contract, including, but not limited to, data, documents, reports, statistics, leases, subcontracts, arrangements, other third party Contracts of any type, and supporting materials related to those records. (a) A bid guarantee from each bidder equivalent to five percent of the bid price. The "bid guarantee" must consist of a firm commitment such as a bid bond, certified check, or other negotiable instrument accompanying a bid as assurance that the bidder will, upon acceptance of the bid, execute such contractual documents as may be required within the time specified.

2. Retention Period. The Contractor agrees to comply with the record retention requirements in accordance with 2 C.F.R. § 200.334. The Contractor shall maintain all books, records, accounts and reports required under this Contract for a period of at not less than three (3) years after the date of termination or expiration of this Contract, except in the event of litigation or settlement of claims arising from the performance of this Contract, in which case records shall be maintained until the disposition of all such litigation, appeals, claims or exceptions related thereto.

3. Access to Records. The Contractor agrees to provide sufficient access to FTA and its contractors to inspect and audit records and information, including such records and information the contractor or its subcontractors may regard as confidential or proprietary, related to performance of this contract in accordance with 2 CFR § 200.337.

4. Access to the Sites of Performance. The Contractor agrees to permit FTA and its contractors access to the sites of performance under this contract in accordance with 2 CFR § 200.337.

AMERICANS WITH DISABILITIES ACT(ADA)

The contractor agrees to comply with all applicable requirements of section 504 of the Rehabilitation Act of 1973, as amended, 29 U.S.C. § 794, which prohibits discrimination on the basis of handicaps, with the Americans with Disabilities Act of 1990 (ADA), as amended, 42 U.S.C. §§ 12101 et seq., which requires that accessible facilities and services be made available to persons with disabilities, including any subsequent amendments to that Act, and with the Architectural Barriers act of 1968, as amended, 42 U.S.C. §§ 4151 et seq., which requires that buildings and public accommodations be accessible to persons with disabilities, including any subsequent amendments to that Act. In addition, the contractor agrees to comply with any and all applicable requirements issued by the FTA, DOT, DOJ, U.S. GSA, U.S. EEOC, U.S. FCC, any subsequent amendments thereto and any other nondiscrimination statute(s) that may apply to the Project.

CHANGES TO FEDERAL REQUIREMENTS

Federal requirements that apply to the Recipient or the Award, the accompanying Underlying Agreement, and any Amendments thereto may change due to changes in federal law, regulation, other requirements, or guidance, or changes in the Recipient's Underlying Agreement including any information incorporated by reference and made part of that Underlying Agreement; and

Applicable changes to those federal requirements will apply to each Third Party Agreement and parties thereto at any tier.

CIVIL RIGHTS LAWS AND REGULATIONS

The following Federal Civil Rights laws and regulations apply to all contracts.

The Contractor and any subcontractor agree to comply with all the requirements prohibiting discrimination on the basis of race, color, or national origin of the Title VI of the Civil Rights Action of 1964, as amended 52 U.S.C 2000d, and U.S. DOT regulation "Nondiscrimination in Federally-Assisted Programs of the Department of Transportation – Effectuation of the Title VI of the Civil rights Act, "49 C.F. R. Part 21 and any implementing requirement FTA may issue.

1 Federal Equal Employment Opportunity (EEO) Requirements. These include, but are not limited to:

a) Nondiscrimination in Federal Public Transportation Programs. 49 U.S.C. § 5332, covering projects, programs, and activities financed under 49 U.S.C. Chapter 53, prohibits discrimination on the basis of race, color, religion, national origin, sex (including sexual orientation), disability, or age, and prohibits discrimination in employment or business opportunity.

b) Prohibition against Employment Discrimination. Title VII of the Civil Rights Act of 1964, as amended, 42 U.S.C. § 2000e, Title VI of the Civil Rights Act of 1964," 49 CFR Part 21, and 49 U.S.C. § 5332, prohibits discrimination in employment on the basis of race, color, religion, sex, or national origin.

2 Nondiscrimination on the Basis of Sex. Title IX of the Education Amendments of 1972, as amended, 20 U.S.C. § 1681 et seq. and implementing Federal regulations, "Nondiscrimination on the Basis of Sex in Education Programs or Activities Receiving Federal Financial Assistance," 49 C.F.R. part 25 prohibit discrimination on the basis of sex.

3 Nondiscrimination on the Basis of Age. The "Age Discrimination Act of 1975," as amended, 42 U.S.C. § 6101 et seq., and Department of Health and Human Services implementing regulations, "Nondiscrimination on the Basis of Age in Programs or Activities Receiving Federal Financial Assistance," 45 C.F.R. part 90, prohibit discrimination by participants in federally assisted programs against individuals on the basis of age. The Age Discrimination in Employment Act (ADEA), 29 U.S.C. § 621 et seq., and Equal Employment Opportunity Commission (EEOC) implementing regulations, "Age Discrimination in Employment Act," 29 C.F.R. part 1625, also prohibit employment discrimination against individuals age 40 and over on the basis of age.

4 Federal Protections for Individuals with Disabilities. The Americans with Disabilities Act of 1990, as amended (ADA), 42 U.S.C. § 12101 et seq., prohibits discrimination against qualified individuals with disabilities in programs, activities, and services, and imposes specific requirements on public and private entities. Third party contractors must comply with their responsibilities under Titles I, II, III, IV, and V of the ADA in employment, public services, public accommodations, telecommunications, and other provisions, many of which are subject to regulations issued by other Federal agencies.

Civil Rights and Equal Opportunity
The Agency is an Equal Opportunity Employer. As such, the Agency agrees to comply with all applicable Federal civil rights laws and implementing regulations. Apart from inconsistent requirements imposed by Federal laws or regulations, the Agency agrees to comply with the requirements of 49 U.S

§ 5323(h) (3) by not using any Federal assistance awarded by FTA to support procurements using exclusionary or discriminatory specifications. Under this Contract, the Contractor shall at all times comply with the following requirements and shall include these requirements in each subcontract entered into as part thereof.

1. Nondiscrimination. In accordance with Federal transit law at 49 U.S.C. § 5332, the Contractor agrees that it will not discriminate against any employee or applicant for employment because of race, color, religion, national origin, sex, disability, or age. In addition, the Contractor agrees to comply with applicable Federal implementing regulations and other implementing requirements FTA may issue.

2. Equal Employment Opportunity. In accordance with Title VII of the Civil Rights Act, as amended, 42 U.S.C. § 2000e et seq., Title I of the Americans with Disabilities Act of 1990, as amended, 42 U.S.C. §§ 12101, et seq.; and Federal transit laws at 49 U.S.C. § 5332, the Contractor agrees to comply with all applicable equal employment opportunity requirements, without regard to their race, color, religion, national origin, or sex (including sexual orientation). In addition, the Contractor agrees to comply with any implementing requirements FTA may issue.

3. Age. In accordance with the Age Discrimination in Employment Act, 29 U.S.C. §§ 621-634, U.S. Equal Employment Opportunity Commission (U.S. EEOC) regulations, "Age Discrimination in Employment Act," 29 C.F.R. part 1625, the Age Discrimination Act of 1975, as amended, 42 U.S.C. § 6101 et seq., U.S. Health and Human Services regulations, "Nondiscrimination on the Basis of Age in Programs or Activities Receiving Federal Financial Assistance," 45 C.F.R. part 90, and Federal transit law at 49 U.S.C. § 5332, the Contractor agrees to refrain from discrimination against present and prospective employees for reason of age. In addition, the Contractor agrees to comply with any Implementing requirements FTA may issue.

4.Disabilities. In accordance with section 504 of the Rehabilitation Act of 1973, as amended, 29 U.S.C. § 794, the Americans with Disabilities Act of 1990, as amended, 42 U.S.C. § 12101 et seq., the Architectural Barriers Act of 1968, as amended, 42 U.S.C. § 4151 et seq., and Federal transit law at 49 U.S.C. § 5332, the Contractor agrees that it will not discriminate against individuals on the basis of disability. In addition, the Contractor agrees to comply with any implementing requirements FTA may issue.

5. Federal Law and Public Policy Requirements. The Contractor shall ensure that Federal funding is expended in full accordance with the U.S. Constitution, Federal Law, and statutory and public policy requirements: including, but not limited to, those protecting free speech, religious liberty, public welfare, the environment, and prohibiting discrimination; and the Recipient will cooperate with Federal officials in the enforcement of Federal law, including cooperating with and not impeding U.S. Immigration and Customs Enforcement (ICE) and other Federal offices and components of the Department of Homeland Security in the enforcement of Federal immigration law.

CLEAN AIR ACT AND FEDERAL WATER POLLUTION CONTROL ACT

The Contractor agrees to comply with all applicable standards, orders, or regulations issued pursuant to the Clean Air Act (42 U.S.C. § 7401-7671q) and the Federal Water Pollution Control Act as amended (33 U.S.C. § 1251-1387). Violations must be reported to FTA and the Regional Office of the Environmental Protection Agency. The following applies for contracts of amounts in excess of $150,000:

Clean Air Act

(1) The contractor agrees to comply with all applicable standards, orders or regulations issued pursuant to the Clean Air Act, as amended, 42 U.S.C. § 7401 et seq.

(2) The contractor agrees to report each violation to the Agency and understands and agrees that the Agency will, in turn, report each violation as required to assure notification to the Agency, Federal Emergency Management Agency, and the appropriate Environmental Protection Agency Regional Office.

(3) The contractor agrees to include these requirements in each subcontract exceeding $150,000 financed in whole or in part with Federal assistance provided by FTA.

Federal Water Pollution Control Act

(1) The contractor agrees to comply with all applicable standards, orders or regulations issued pursuant to the Federal Water Pollution Control Act, as amended, 33 U.S.C. 1251 et seq.

(2) The contractor agrees to report each violation to the Agency and understands and agrees that the Agency will, in turn, report each violation as required to assure notification to the Agency, Federal Emergency Management Agency, and the appropriate Environmental Protection Agency Regional Office.

(3) The contractor agrees to include these requirements in each subcontract exceeding $150,000 financed in whole or in part with Federal assistance provided by FTA."

DEBARMENT AND SUSPENSION

Debarment and Suspension (Executive Orders 12549 and 12689). A covered transaction (see 2 C.F.R. §§ 180.220 and 1200.220) must not be entered into with any party listed on the governmentwide exclusions in the System for Award Management (SAM), in accordance with the OMB guidelines at 2 C.F.R. 180 that implement Executive Orders 12549 (31 U.S.C. § 6101 note, 51 Fed. Reg. 6370,) and 12689 (31 U.S.C. § 6101 note, 54 Fed. Reg. 34131), "Debarment and Suspension." SAM Exclusions contains the names of parties debarred, suspended, or otherwise excluded by agencies, as well as parties declared ineligible under statutory or regulatory authority other than Executive Order 12549. The Recipient agrees to include, and require each Third Party Participant to include, a similar provision in each lower tier covered transaction, ensuring that each lower tier Third Party Participant:

(1) Complies with federal debarment and suspension requirements; and

(2) Reviews the SAM at https://www.sam.gov, if necessary to comply with U.S. DOT regulations, 2 CFR Part 1200.

DISADVANTAGED BUSINESS ENTERPRISE (DBE)

(Does not apply to projects fully funded by the Tribal Transportation Program (TTP).)

It is the policy of the Agency and the United States Department of Transportation ("DOT") that Disadvantaged Business Enterprises ("DBE's"), as defined herein and in the Federal regulations published at 49 C.F.R. part 26, shall have an equal opportunity to participate in DOT-assisted contracts.

The contractor or subcontractor shall not discriminate on the basis of race, color, national origin, or sex in the performance of this contract. The contractor shall carry out applicable requirements of 49 C.F.R. part 26 in the award and administration of DOT-assisted contracts. Failure by the contractor to carry out these requirements is a material breach of this contract, which may result in the termination of this contract or such other remedy as the Agency deems appropriate, which may include, but is not limited to:

(1) Withholding monthly progress payments;

(2) Assessing sanctions;

(3) Liquidated damages; and/or

(4) Disqualifying the contractor from future bidding as non-responsible. 49 C.F.R. § 26.13(b).

Prime contractors are required to pay subcontractors for satisfactory performance of their contracts no later than 30 days from receipt of each payment the Agency makes to the prime contractor. 49 C.F.R. § 26.29(a).

Finally, for contracts with defined DBE contract goals, the contractor shall utilize the specific DBEs listed unless the contractor obtains the Agency's written consent; and that, unless the Agency's consent is provided, the contractor shall not be entitled to any payment for work or material unless it is performed or supplied by the listed DBE. 49 C.F.R. § 26.53(f) (1).

ENERGY CONSERVATION

The contractor agrees to comply with mandatory standards and policies relating to energy efficiency, which are contained in the state energy conservation plan issued in compliance with the Energy Policy and Conservation Act (42 U.S.C.§ 6201).

FLY AMERICA

a) Definitions. As used in this clause—
1) "International air transportation" means transportation by air between a place in the United States and a place outside the United States or between two places both of which are outside the United States. 2) "United States" means the 50 States, the District of Columbia, and outlying areas. 3) "U.S.-flag air carrier" means an air carrier holding a certificate under 49 U.S.C. Chapter 411.

b) When Federal funds are used to fund travel, Section 5 of the International Air Transportation Fair Competitive Practices Act of 1974 (49 U.S.C. 40118) (Fly America Act) requires contractors, Agencys, and others use U.S.-flag air carriers for U.S. Government-financed international air transportation of personnel (and their personal effects) or property, to the extent that service by those carriers is available. It requires the Comptroller General of the United States, in the absence of satisfactory proof of the necessity for foreign-flag air transportation, to disallow expenditures from funds, appropriated or otherwise established for the account of the United States, for international air transportation secured aboard a foreign-flag air carrier if a U.S.-flag air carrier is available to provide such services.

c) If available, the Contractor, in performing work under this contract, shall use U.S.-flag carriers for international air transportation of personnel (and their personal effects) or property.

d) In the event that the Contractor selects a carrier other than a U.S.-flag air carrier for international air transportation, the Contractor shall include a statement on vouchers involving such transportation essentially as follows:

Statement of Unavailability of U.S.-Flag Air Carriers
International air transportation of persons (and their personal effects) or property by U.S.-flag air carrier was not available or it was necessary to use foreign-flag air carrier service for the following reasons. See FAR § 47.403. [State reasons]:

e) Contractor shall include the substance of this clause, including this paragraph (e), in each subcontract or purchase under this contract that may involve international air transportation.

INCORPORATION OF FEDERAL TRANSIT ADMINISTRATION (FTA) TERMS

The provisions within include, in part, certain Standard Terms and Conditions required under the Uniform Administrative Requirements, Cost Principles, a

Audit Requirements for Federal Awards (2 CFR § 200), whether or not expressly set forth in the preceding contract provisions. All contractual provisions required by DOT, detailed in 2 CFR § 200 or as amended by 2 CFR § 1201, or the most recent version of FTA Circular 4220.1 are hereby incorporated by reference. Anything to the contrary herein notwithstanding, all mandated terms shall be deemed to control in the event of a conflict with other provisions contained in this Contract. The Contractor shall not perform any act, fail to perform any act, or refuse to comply with any request which would cause a violation of the FTA terms and conditions.

NO GOVERNMENT OBLIGATION TO THIRD PARTIES

The Recipient and Contractor acknowledge and agree that, notwithstanding any concurrence by the Federal Government in or approval of the solicitation or award of the underlying Contract, absent the express written consent by the Federal Government, the Federal Government is not a party to this Contract and shall not be subject to any obligations or liabilities to the Recipient, Contractor or any other party (whether or not a party to that contract) pertaining to any matter resulting from the underlying Contract. The Contractor agrees to include the above clause in each subcontract financed in whole or in part with Federal assistance provided by the FTA. It is further agreed that the clause shall not be modified, except to identify the subcontractor who will be subject to its provisions.

NOTICE TO FTA AND U.S. DOT INSPECTOR GENERAL OF INFORMATION RELATED TO FRAUD, WASTE, ABUSE, OR OTHER LEGAL MATTERS

If a current or prospective legal matter that may affect the Federal Government emerges, the Recipient must promptly notify the FTA Chief Counsel and FTA Regional Counsel for the Region in which the Recipient is located. The Recipient must include a similar notification requirement in its Third Party Agreements and must require each Third Party Participant to include an equivalent provision in its subagreements at every tier, for any agreement that is a "covered transaction" according to 2 C.F.R. §§ 180.220 and 1200.220.

(1) The types of legal matters that require notification include, but are not limited to, a major dispute, breach, default, litigation, or naming the Federal Government as a party to litigation or a legal disagreement in any forum for any reason.

(2) Matters that may affect the Federal Government include, but are not limited to, the Federal Government's interests in the Award, the accompanying Underlying Agreement, and any Amendments thereto, or the Federal Government's administration or enforcement of federal laws, regulations, and requirements.

(3) The Recipient must promptly notify the U.S. DOT Inspector General in addition to the FTA Chief Counsel or Regional Counsel for the Region in which the Recipient is located, if the Recipient has knowledge of potential fraud, waste, or abuse occurring on a Project receiving assistance from FTA. The notification provision applies if a person has or may have submitted a false claim under the False Claims Act, 31 U.S.C. § 3729 et seq., or has or may have committed a criminal or civil violation of law pertaining to such matters as fraud, conflict of interest, bribery, gratuity, or similar misconduct. This responsibility occurs whether the Project is subject to this Agreement or another agreement between the Recipient and FTA, or an agreement involving a principal, officer, employee, agent, or Third Party Participant of the Recipient. It also applies to subcontractors at any tier. Knowledge, as used in this paragraph, includes, but is not limited to, knowledge of a criminal or civil investigation by a Federal, state, or local law enforcement or other investigative agency, a criminal indictment or civil complaint, or probable cause that could support a criminal indictment, or any other credible information in the possession of the Recipient.

PATENT RIGHTS AND RIGHTS IN DATA

Intellectual Property Rights

This Project is funded through a Federal award with FTA for experimental, developmental, or research work purposes. As such, certain Patent Rights and Data Rights apply to all subject data first produced in the performance of this Contract. The Contractor shall grant the Agency intellectual property access and licenses deemed necessary for the work performed under this Contract and in accordance with the requirements of 37 C.F.R. part 401, "Rights to Inventions Made by Nonprofit Organizations and Small Business Firms Under Government Grants, Contracts and Cooperative Agreements," and any implementing regulations issued by FTA or U.S. DOT.

The terms of an intellectual property agreement and software license rights will be finalized prior to execution of this Contract and shall, at a minimum, include the following restrictions:

Except for its own internal use, the Contractor may not publish or reproduce subject data in whole or in part, or in any manner or form, nor may the Contractor authorize others to do so, without the written consent of FTA, until such time as FTA may have either released or approved the release of such data to the public. This restriction on publication, however, does not apply to any contract with an academic institution.

For purposes of this Contract, the term "subject data" means recorded information whether or not copyrighted, and that is delivered or specified to be delivered as required by the Contract. Examples of "subject data" include, but are not limited to computer software, standards, specifications, engineering drawings and associated lists, process sheets, manuals, technical reports, catalog item identifications, and related information, but do not include financial reports, cost analyses, or other similar information used for performance or administration of the Contract.

1. The Federal Government reserves a royalty-free, non-exclusive and irrevocable license to reproduce, publish, or otherwise use, and to authorize others to use for "Federal Government Purposes," any subject data or copyright described below. For "Federal Government Purposes," means use only for the direct purposes of the Federal Government. Without the copyright owner's consent, the Federal Government may not extend its Federal license to any other party.

a. Any subject data developed under the Contract, whether or not a copyright has been obtained; and

b. Any rights of copyright purchased by the Contractor using Federal assistance in whole or in part by the FTA.

2. Unless FTA determines otherwise, the Contractor performing experimental, developmental, or research work required as part of this Contract agrees to permit FTA to make available to the public, either FTA's license in the copyright to any subject data developed in the course of the Contract, or a copy of the subject data first produced under the Contract for which a copyright has not been obtained. If the experimental, developmental, or research work, which is the subject of this Contract, is not completed for any reason whatsoever, all data developed under the Contract shall become subject data as defined herein and shall be delivered as the Federal Government may direct.

3. Unless prohibited by state law, upon request by the Federal Government, the Contractor agrees to indemnify, save, and hold harmless the Federal Government, its officers, agents, and employees acting within the scope of their official duties against any liability, including costs and expenses, resulting from any willful or intentional violation by the Contractor of proprietary rights, copyrights, or right of privacy, arising out of the publication, translation, reproduction, delivery, use, or disposition of any data furnished under that contract. The Contractor shall not be required to indemnify the Federal

Government for any such liability arising out of the wrongful act of any employee, official, or agents of the Federal Government.

4. Nothing contained in this clause on rights in data shall imply a license to the Federal Government under any patent or be construed as affecting the scope of any license or other right otherwise granted to the Federal Government under any patent.

5. Data developed by the Contractor and financed entirely without using Federal assistance provided by the Federal Government that has been incorporated into work required by the underlying Contract is exempt from the requirements herein, provided that the Contractor identifies those data in writing at the time of delivery of the Contract work.

6. The Contractor agrees to include these requirements in each subcontract for experimental, developmental, or research work financed in whole or in part with Federal assistance.

PROGRAM FRAUD AND FALSE OR FRAUDULENT STATEMENTS AND RELATED ACTS

The Contractor acknowledges that the provisions of the Program Fraud Civil Remedies Act of 1986, as amended, 31 U.S.C. § 3801 et seq. and U.S. DOT regulations, "Program Fraud Civil Remedies," 49 C.F.R. part 31, apply to its actions pertaining to this Project. Upon execution of the underlying contract, the Contractor certifies or affirms the truthfulness and accuracy of any statement it has made, it makes, it may make, or causes to be made, pertaining to the underlying contract or the FTA assisted project for which this contract work is being performed. In addition to other penalties that may be applicable, the Contractor further acknowledges that if it makes, or causes to be made, a false, fictitious, or fraudulent claim, statement, submission, or certification, the Federal Government reserves the right to impose the penalties of the Program Fraud Civil Remedies Act of 1986 on the Contractor to the extent the Federal Government deems appropriate.

The Contractor also acknowledges that if it makes, or causes to be made, a false, fictitious, or fraudulent claim, statement, submission, or certification to the Federal Government under a contract connected with a project that is financed in whole or in part with Federal assistance originally awarded by FTA under the authority of 49 U.S.C. chapter 53, the Government reserves the right to impose the penalties of 18 U.S.C. § 1001 and 49 U.S.C. § 5323(l) on the Contractor, to the extent the Federal Government deems appropriate.

The Contractor agrees to include the above two clauses in each subcontract financed in whole or in part with Federal assistance provided by FTA. It is further agreed that the clauses shall not be modified, except to identify the subcontractor who will be subject to the provisions.

PROHIBITION ON CERTAIN TELECOMMUNICATIONS AND VIDEO SURVEILLANCE SERVICES OR EQUIPMENT.

a) Recipients and subrecipients are prohibited from obligating or expending loan or grant funds to:

1) Procure or obtain covered telecommunications equipment or services;
2) Extend or renew a contract to procure or obtain covered telecommunications equipment or services; or
3) Enter into a contract (or extend or renew a contract) to procure or obtain covered telecommunications equipment or services.

(b) As described in section 889 of Public Law 115-232, “covered telecommunications equipment or services” means any of the following:

(1) Telecommunications equipment produced by Huawei Technologies Company or ZTE Corporation (or any subsidiary or affiliate of such entities);

(2) For the purpose of public safety, security of government facilities, physical security surveillance of critical infrastructure, and other national security purposes, video surveillance and telecommunications equipment produced by Hytera Communications Corporation, Hangzhou Hikvision Digital Technology Company, or Dahua Technology Company (or any subsidiary or affiliate of such entities);

(3) Telecommunications or video surveillance services provided by such entities or using such equipment;

(4) Telecommunications or video surveillance equipment or services produced or provided by an entity that the Secretary of Defense, in consultation with the Director of the National Intelligence or the Director of the Federal Bureau of Investigation, reasonably believes to be an entity owned or controlled by, or otherwise connected to, the government of a covered foreign country;

(c) For the purposes of this section, “covered telecommunications equipment or services” also include systems that use covered telecommunications equipment or services as a substantial or essential component of any system, or as critical technology as part of any system.

(d) In implementing the prohibition under section 889 of Public Law 115-232, heads of executive agencies administering loan, grant, or subsidy programs must prioritize available funding and technical support to assist affected businesses, institutions and organizations as is reasonably necessary for those affected entities to transition from covered telecommunications equipment or services, to procure replacement equipment or services, and to ensure that communications service to users and customers is sustained.

(e) When the recipient or subrecipient accepts a loan or grant, it is certifying that it will comply with the prohibition on covered telecommunications equipment and services in this section. The recipient or subrecipient is not required to certify that funds will not be expended on covered telecommunications equipment or services beyond the certification provided upon accepting the loan or grant and those provided upon submitting payment requests and financial reports.

(f) For additional information, see section 889 of Public Law 115-232 and 200.471.

PROMPT PAYMENT

(Does not apply to projects fully funded by the Tribal Transportation Program (TTP).)

The contractor is required to pay its subcontractors performing work related to this contract for satisfactory performance of that work no later than 30 days after the contractor’s receipt of payment for that work. In addition, the contractor is required to return any retainage payments to those subcontractors within 30 days after the subcontractor's work related to this contract is satisfactorily completed.

The contractor must promptly notify the Agency, whenever a DBE subcontractor performing work related to this contract is terminated or fails to complete its work and must make good faith efforts to engage another DBE subcontractor to perform at least the same amount of work. The contractor may not terminate any DBE subcontractor and perform that work through its own forces or those of an affiliate without prior written consent of the Agency.

RESTRICTIONS ON LOBBYING

Conditions on use of funds.

(a) No appropriated funds may be expended by the recipient of a Federal contract, grant, loan, or cooperative agreement to pay any person for influencing or attempting to influence an officer or employee of any agency, a Member of Congress, an officer or employee of Congress, or an employee of a Member of Congress in connection with any of the following covered Federal actions: the awarding of any Federal contract, the making of any Federal grant, the making of any Federal loan, the entering into of any cooperative agreement, and the extension, continuation, renewal, amendment, or modification of any Federal contract, grant, loan, or cooperative agreement.

(b) Each person who requests or receives from an agency a Federal contract, grant, loan, or cooperative agreement shall file with that agency a certification, that the person has not made, and will not make, any payment prohibited by paragraph (a) of this section.

(c) Each person who requests or receives from an agency a Federal contract, grant, loan, or a cooperative agreement shall file with that agency a disclosure form if such person has made or has agreed to make any payment using nonappropriated funds (to include profits from any covered Federal action), which would be prohibited under paragraph (a) of this section if paid for with appropriated funds.

(d) Each person who requests or receives from an agency a commitment providing for the United States to insure or guarantee a loan shall file with that agency a statement, whether that person has made or has agreed to make any payment to influence or attempt to influence an officer or employee of any agency, a Member of Congress, an officer or employee of Congress, or an employee of a Member of Congress in connection with that loan insurance or guarantee.

(e) Each person who requests or receives from an agency a commitment providing for the United States to insure or guarantee a loan shall file with that agency a disclosure form if that person has made or has agreed to make any payment to influence or attempt to influence an officer or employee of any agency, a Member of Congress, an officer or employee of Congress, or an employee of a Member of Congress in connection with that loan insurance or guarantee.

Certification and disclosure.

(a) Each person shall file a certification, and a disclosure form, if required, with each submission that initiates agency consideration of such person for:

(1) Award of a Federal contract, grant, or cooperative agreement exceeding $100,000; or

(2) An award of a Federal loan or a commitment providing for the United States to insure or guarantee a loan exceeding $150,000.

(b) Each person shall file a certification, and a disclosure form, if required, upon receipt by such person of:

(1) A Federal contract, grant, or cooperative agreement exceeding $100,000; or

(2) A Federal loan or a commitment providing for the United States to insure or guarantee a loan exceeding $150,000,

Unless such person previously filed a certification, and a disclosure form, if required, under paragraph (a) of this section.

(c) Each person shall file a disclosure form at the end of each calendar quarter in which there occurs any event that requires disclosure or that materially affects the accuracy of the information contained in any disclosure form previously filed by such person under paragraphs (a) or (b) of this section. An event that materially affects the accuracy of the information reported includes:

(1) A cumulative increase of $25,000 or more in the amount paid or expected to be paid for influencing or attempting to influence a covered Federal action; or

(2) A change in the person(s) or individual(s) influencing or attempting to influence a covered Federal action; or,

(3) A change in the officer(s), employee(s), or Member(s) contacted to influence or attempt to influence a covered Federal action.

(d) Any person who requests or receives from a person referred to in paragraphs (a) or (b) of this section:

(1) A subcontract exceeding $100,000 at any tier under a Federal contract;

(2) A subgrant, contract, or subcontract exceeding $100,000 at any tier under a Federal grant;

(3) A contract or subcontract exceeding $100,000 at any tier under a Federal loan exceeding $150,000; or,

(4) A contract or subcontract exceeding $100,000 at any tier under a Federal cooperative agreement,

Shall file a certification, and a disclosure form, if required, to the next tier above.

(e) All disclosure forms, but not certifications, shall be forwarded from tier to tier until received by the person referred to in paragraphs (a) or (b) of this section. That person shall forward all disclosure forms to the agency.

(f) Any certification or disclosure form filed under paragraph (e) of this section shall be treated as a material representation of fact upon which all receiving tiers shall rely. All liability arising from an erroneous representation shall be borne solely by the tier filing that representation and shall not be shared by any tier to which the erroneous representation is forwarded. Submitting an erroneous certification or disclosure constitutes a failure to file the required certification or disclosure, respectively. If a person fails to file a required certification or disclosure, the United States may pursue all available remedies, including those authorized by section 1352, title 31, U.S. Code.

(g) For awards and commitments in process prior to December 23, 1989, but not made before that date, certifications shall be required at award or commitment, covering activities occurring between December 23, 1989, and the date of award or commitment. However, for awards and commitments in process prior to the December 23, 1989 effective date of these provisions, but not made before December 23, 1989, disclosure forms shall not be required at time of award or commitment but shall be filed within 30 days.

(h) No reporting is required for an activity paid for with appropriated funds if that activity is allowable under either subpart B or C.

SAFE OPERATION OF MOTOR VEHICLES

Seat Belt Use
The Contractor is encouraged to adopt and promote on-the-job seat belt use policies and programs for its employees and other personnel that operate company-owned vehicles, company rented vehicles, or personally operated vehicles. The terms “company-owned” and “company-leased” refer to vehicles owned or leased either by the Contractor or Agency.

Distracted Driving
The Contractor agrees to adopt and enforce workplace safety policies to decrease crashes caused by distracted drivers, including policies to ban text messaging while using an electronic device supplied by an employer, and driving a vehicle the driver owns or rents, a vehicle Contactor owns, leases, or rents, or a privately-owned vehicle when on official business in connection with the work performed under this Contract.

SEISMIC SAFETY

The contractor agrees that any new building or addition to an existing building will be designed and constructed in accordance with the standards for Seismic Safety required in Department of Transportation (DOT) Seismic Safety Regulations 49 C.F.R. part 41 and will certify to compliance to the extent required by the regulation. The contractor also agrees to ensure that all work performed under this contract, including work performed by a subcontractor, is in compliance with the standards required by the Seismic Safety regulations and the certification of compliance issued on the project.

SPECIAL NOTIFICATION REQUIREMENTS FOR STATES

Applies to States –

a. To the extent required under federal law, the State, as the Recipient, agrees to provide the following information about federal assistance awarded for its State Program, Project, or related activities:

(1) The Identification of FTA as the federal agency providing the federal assistance for a State Program or Project;
(2) The Catalog of Federal Domestic Assistance Number of the program from which the federal assistance for a State Program or Project is

authorized; and
(3) The amount of federal assistance FTA has provided for a State Program or Project.

b. Documents - The State agrees to provide the information required under this provision in the following documents:

(1) applications for federal assistance,
(2) requests for proposals or solicitations,
(3) forms,
(4) notifications,
(5) press releases,
(6) other publications.

TERMINATION

Termination for Convenience (General Provision)
The Agency may terminate this contract, in whole or in part, at any time by written notice to the Contractor when it is in the Agency's best interest. The Contractor shall be paid its costs, including contract close-out costs, and profit on work performed up to the time of termination. The Contractor shall promptly submit its termination claim to Agency to be paid the Contractor. If the Contractor has any property in its possession belonging to Agency, the Contractor will account for the same, and dispose of it in the manner Agency directs.

Termination for Default [Breach or Cause] (General Provision)
If the Contractor does not deliver supplies in accordance with the contract delivery schedule, or if the contract is for services, the Contractor fails to perform in the manner called for in the contract, or if the Contractor fails to comply with any other provisions of the contract, the Agency may terminate this contract for default. Termination shall be effected by serving a Notice of Termination on the Contractor setting forth the manner in which the Contractor is in default. The Contractor will be paid only the contract price for supplies delivered and accepted, or services performed in accordance with the manner of performance set forth in the contract. If it is later determined by the Agency that the Contractor had an excusable reason for not performing, such as a strike, fire, or flood, events which are not the fault of or are beyond the control of the Contractor, the Agency, after setting up a new delivery of performance schedule, may allow the Contractor to continue work, or treat the termination as a Termination for Convenience.

Opportunity to Cure (General Provision)
The Agency, in its sole discretion may, in the case of a termination for breach or default, allow the Contractor [an appropriately short period of time] in which to cure the defect. In such case, the Notice of Termination will state the time period in which cure is permitted and other appropriate conditions

If Contractor fails to remedy to Agency's satisfaction the breach or default of any of the terms, covenants, or conditions of this Contract within [10 days] after receipt by Contractor of written notice from Agency setting forth the nature of said breach or default, Agency shall have the right to terminate the contract without any further obligation to Contractor. Any such termination for default shall not in any way operate to preclude Agency from also pursuing all available remedies against Contractor and its sureties for said breach or default.

Waiver of Remedies for any Breach
In the event that Agency elects to waive its remedies for any breach by Contractor of any covenant, term or condition of this contract, such waiver by Agency shall not limit Agency's remedies for any succeeding breach of that or of any other covenant, term, or condition of this contract.

Termination for Convenience (Professional or Transit Service Contracts)
The Agency, by written notice, may terminate this contract, in whole or in part, when it is in the Agency's interest. If this contract is terminated, the Agency shall be liable only for payment under the payment provisions of this contract for services rendered before the effective date of termination.

Termination for Default (Supplies and Service)
If the Contractor fails to deliver supplies or to perform the services within the time specified in this contract or any extension, or if the Contractor fails to comply with any other provisions of this contract, the Agency may terminate this contract for default. The Agency shall terminate by delivering to the Contractor a Notice of Termination specifying the nature of the default. The Contractor will only be paid the contract price for supplies delivered and accepted, or services performed in accordance with the manner or performance set forth in this contract. If, after termination for failure to fulfill contract obligations, it is determined that the Contractor was not in default, the rights and obligations of the parties shall be the same as if the termination had been issued for the convenience of the Agency.

Termination for Default (Transportation Services)
If the Contractor fails to pick up the commodities or to perform the services, including delivery services, within the time specified in this contract or any extension, or if the Contractor fails to comply with any other provisions of this contract, the Agency may terminate this contract for default. The Agency shall terminate by delivering to the Contractor a Notice of Termination specifying the nature of default. The Contractor will only be paid the contract price for services performed in accordance with the manner of performance set forth in this contract.

If this contract is terminated while the Contractor has possession of Agency goods, the Contractor shall, upon direction of the Agency, protect and preserve the goods until surrendered to the Agency or its agent. The Contractor and Agency shall agree on payment for the preservation and protection of goods. Failure to agree on an amount will be resolved under the Dispute clause.

If, after termination for failure to fulfill contract obligations, it is determined that the Contractor was not in default, the rights and obligations of the parties shall be the same as if the termination had been issued for the convenience of the Agency.

Termination for Default (Construction)
If the Contractor refuses or fails to prosecute the work or any separable part, with the diligence that will ensure its completion within the time specified in this contract or any extension or fails to complete the work within this time, or if the Contractor fails to comply with any other provision of this contract, Agency may terminate this contract for default. The Agency shall terminate by delivering to the Contractor a Notice of Termination specifying the nature of the default. In this event, the Agency may take over the work and compete it by contract or otherwise, and may take possession of and use any materials, appliances, and plant on the work site necessary for completing the work. The Contractor and its sureties shall be liable for any damage to the Agency resulting from the Contractor's refusal or failure to complete the work within specified time, whether or not the Contractor's right to proceed with the work is terminated. This liability includes any increased costs incurred by the Agency in completing the work.

The Contractor's right to proceed shall not be terminated nor shall the Contractor be charged with damages under this clause if: 1. The delay in completing the work arises from unforeseeable causes beyond the control and without the fault or negligence of the Contractor. Examples of such causes include: acts of God, acts of Agency, acts of another contractor in the performance of a contract with Agency, epidemics, quarantine restrictions, strikes, freight embargoes; and 2. The Contractor, within [10] days from the beginning of any delay, notifies Agency in writing of the causes of delay. If, in the judgment o

Agency, the delay is excusable, the time for completing the work shall be extended. The judgment of Agency shall be final and conclusive for the parties, but subject to appeal under the Disputes clause(s) of this contract. 3. If, after termination of the Contractor's right to proceed, it is determined that the Contractor was not in default, or that the delay was excusable, the rights and obligations of the parties will be the same as if the termination had been issued for the convenience of Agency.

Termination for Convenience or Default (Architect and Engineering)
The Agency may terminate this contract in whole or in part, for the Agency's convenience or because of the failure of the Contractor to fulfill the contract obligations. The Agency shall terminate by delivering to the Contractor a Notice of Termination specifying the nature, extent, and effective date of the termination. Upon receipt of the notice, the Contractor shall (1) immediately discontinue all services affected (unless the notice directs otherwise), and (2) deliver to the Agency 's Contracting Officer all data, drawings, specifications, reports, estimates, summaries, and other information and materials accumulated in performing this contract, whether completed or in process. Agency has a royalty-free, nonexclusive, and irrevocable license to reproduce, publish or otherwise use, all such data, drawings, specifications, reports, estimates, summaries, and other information and materials.

If the termination is for the convenience of the Agency, the Agency's Contracting Officer shall make an equitable adjustment in the contract price but shall allow no anticipated profit on unperformed services.

If the termination is for failure of the Contractor to fulfill the contract obligations, the Agency may complete the work by contact or otherwise and the Contractor shall be liable for any additional cost incurred by the Agency.

If, after termination for failure to fulfill contract obligations, it is determined that the Contractor was not in default, the rights and obligations of the parties shall be the same as if the termination had been issued for the convenience of Agency

Termination for Convenience or Default (Cost-Type Contracts)
The Agency may terminate this contract, or any portion of it, by serving a Notice of Termination on the Contractor. The notice shall state whether the termination is for convenience of Agency or for the default of the Contractor. If the termination is for default, the notice shall state the manner in which the Contractor has failed to perform the requirements of the contract. The Contractor shall account for any property in its possession paid for from funds received from the Agency, or property supplied to the Contractor by the Agency. If the termination is for default, the Agency may fix the fee, if the contract provides for a fee, to be paid the Contractor in proportion to the value, if any, of work performed up to the time of termination. The Contractor shall promptly submit its termination claim to the Agency and the parties shall negotiate the termination settlement to be paid the Contractor.

If the termination is for the convenience of Agency, the Contractor shall be paid its contract close-out costs, and a fee, if the contract provided for payment of a fee, in proportion to the work performed up to the time of termination.

If, after serving a Notice of Termination for Default, the Agency determines that the Contractor has an excusable reason for not performing, the Agency, after setting up a new work schedule, may allow the Contractor to continue work, or treat the termination as a Termination for Convenience.

OTHER RECOMMENDED CONTRACT REQUIREMENTS

CONFORMANCE WITH ITS NATIONAL ARCHITECTURE

Intelligent Transportation Systems (ITS) projects shall conform to the National ITS Architecture and standards pursuant to 23 CFR § 940. Conformance with the National ITS Architecture is interpreted to mean the use of the National ITS Architecture to develop a regional ITS architecture in support of integration and the subsequent adherence of all ITS projects to that regional ITS architecture. Development of the regional ITS architecture should be consistent with the transportation planning process for Statewide and Metropolitan Transportation Planning (49 CFR Part 613 and 621).

FEDERAL TAX LIABILITY AND RECENT FELONY CONVICTIONS

(1) The contractor certifies that it:

(a) Does not have any unpaid Federal tax liability that has been assessed, for which all judicial and administrative remedies have been exhausted or have lapsed, and that is not being paid in a timely manner pursuant to an agreement with the authority responsible for collecting the tax liability; and

(b) Was not convicted of the felony criminal violation under any Federal law within the preceding 24 months.

If the contractor cannot so certify, the Recipient will refer the matter to FTA and not enter into any Third Party Agreement with the Third Party Participant without FTA's written approval.

(2) Flow-Down. The Recipient agrees to require the contractor to flow this requirement down to participants at all lower tiers, without regard to the value of any subagreement.

SEVERABILITY

The Contractor agrees that if any provision of this agreement or any amendment thereto is determined to be invalid, then the remaining provisions thereof that conform to federal laws, regulations, requirements, and guidance will continue in effect.

TRAFFICKING IN PERSONS

The contractor agrees that it and its employees that participate in the Recipient's Award, may not:

(a) Engage in severe forms of trafficking in persons during the period of time that the Recipient's Award is in effect;

(b) Procure a commercial sex act during the period of time that the Recipient's Award is in effect; or

(c) Use forced labor in the performance of the Recipient's Award or subagreements thereunder.

GOVERNMENT-WIDE DEBARMENT AND SUSPENSION (NONPROCUREMENT)

Recipients, contractors, and subcontractors that enter into covered transactions are required to verify that the entity (as well as its principals and affiliates) with which they propose to contract or subcontract is not excluded or disqualified. This is done by: (a) checking the SAM exclusions; (b) collecting a certification from that person (found below); or (c) adding a clause or condition to the contract or subcontract.

Instructions for Certification: Signing below indicates the prospective lower tier participant is providing the signed certification.

(1) It will comply and facilitate compliance with U.S. DOT regulations, "Nonprocurement Suspension and Debarment," 2 CFR part 1200, which adopts and supplements the U.S. Office of Management and Budget (U.S. OMB) "Guidelines to Agencies on Governmentwide Debarment and Suspension (Nonprocurement)," 2 CFR part 180,

(2) To the best of its knowledge and belief, that its Principals and Subrecipients at the first tier:

a. Are eligible to participate in covered transactions of any Federal department or agency and are not presently:

1. Debarred,
2. Suspension,
3. Proposed for debarment,
4. Declared ineligible,
5. Voluntarily excluded, or
6. Disqualified

b. Its management has not within a three-year period preceding its latest application or proposal been convicted of or had a civil judgment rendered against any of them for:

1. Commission of fraud or a criminal offense in connection with obtaining, attempting to obtain, or performing a public (Federal, State, or local) transaction, or contract under a public transaction,
2. Violation of any Federal or State antitrust statute, or,
3. Commission of embezzlement, theft, forgery, bribery, falsification or destruction of records, making any false statement, or receiving stolen property,

c. It is not presently indicted for, or otherwise criminally or civilly charged by a governmental entity (Federal, State, or local) with commission of any of the offenses listed in the preceding subsection 2.b of this Certification,

d. It has not had one or more public transactions (Federal, State, or local) terminated for cause or default within a three-year period preceding this Certification,

e. If, at a later time, it receives any information that contradicts the statements of subsections 2.a – 2.d above, it will promptly provide that information to FTA,

f. It will treat each lower tier contract or lower tier subcontract under its Project as a covered lower tier contract for purposes of 2 CFR part 1200 and 2 CFR part 180 if it:

1. Equals or exceeds $25,000,
2. Is for audit services, or,
3. Requires the consent of a Federal official, and

g. It will require that each covered lower tier contractor and subcontractor:

1. Comply and facilitate compliance with the Federal requirements of 2 CFR parts 180 and 1200, and
2. Assure that each lower tier participant in its Project is not presently declared by any Federal department or agency to be:
   a. Debarred from participation in its federally funded Project,
   b. Suspended from participation in its federally funded Project,
   c. Proposed for debarment from participation in its federally funded Project,
   d. Declared ineligible to participate in its federally funded Project,
   e. Voluntarily excluded from participation in its federally funded Project, or
   f. Disqualified from participation in its federally funded Project, and

(3) It will provide a written explanation as indicated on a page attached in FTA's TrAMS platform or the Signature Page if it or any of its principals, including any of its first tier Subrecipients or its Third-Party Participants at a lower tier, is unable to certify compliance with the preceding statements in this Certification Group.

Certification

Contractor:_____

Signature of Authorized Official:_____Date_____/_____/_____

Name and Title of Contractor's Authorized Official:_____

CERTIFICATION AND RESTRICTIONS ON LOBBYING

I,_____hereby certify
(Name and title of official)

On behalf of _____that:
(Name of Bidder/Company Name)

- No federal appropriated funds have been paid or will be paid, by or on behalf of the undersigned, to any person for influencing or attempting to influence an officer or employee of any agency, a Member of Congress, and officer or employee of Congress, or an employee of a Member of Congress in connection with the awarding of any federal contract, the making of any federal grant, the making of any federal loan, the entering into of any cooperative agreement, and the extension, continuation, renewal, amendment, or modification of any federal contract, grant, loan, or cooperative agreement.

- If any funds other than federal appropriated funds have been paid or will be paid to any person influencing or attempting to influence an officer or employee of any agency, a Member of Congress, and officer or employee of Congress, or an employee of a Member of Congress in connection with the federal contract, grant, loan, or cooperative agreement, the undersigned shall complete and submit Standard Form – LLL, “Disclosure Form to Report Lobbying,” in accordance with its instructions.

- The undersigned shall require that the language of this certification be included in the award documents for all sub-awards at all tiers (including sub-contracts, sub-grants and contracts under grants, loans, and cooperative agreements) and that all sub-recipients shall certify and disclose accordingly.

This certification is a material representation of fact upon which reliance was placed when this transaction was made or entered into. Submission of this certification is a prerequisite for making or entering into this transaction imposed by 31 U.S.C. § 1352. Any person who fails to file the required certification shall be subject to a civil penalty of not less than $10,000 and not more than $100,000 for each such failure.,

Name of Bidder/Company Name:_____

Type or print name:_____

Signature of authorized representative:_____ Date_____/_____/_____

11 APPENDIX D – TEMPLATE AGREEMENT

RFQ 2026-001 Architectural and Engineering Services for Design and Construction Administration of Transportation Department Office Expansion and Miscellaneous Upgrades

Do Not Submit with SOQ

---Informational Purposes Only---

By submitting a Statement of Qualifications, the Respondent acknowledges that it has reviewed AIA Document B101-2017 Standard Form of Agreement Between Owner and Architect, as modified by Union County and is prepared to enter into that agreement if selected.

DRAFT

AIA® Document B101® – 2017

Standard Form of Agreement Between Owner and Architect

AGREEMENT made as of the « » day of « » in the year « »
(In words, indicate day, month and year.)

BETWEEN the Architect's client identified as the Owner:
(Name, legal status, address and other information)

« Union County, North Carolina »« »
« 500 N. Main Street »
« Monroe, NC 28112 »
« »

and the Architect:
(Name, legal status, address and other information)

« »« »
« »
« »
« »

for the following Project:
(Name, location and detailed description)

« »
« »
« »

The Owner and Architect agree as follows.

ADDITIONS AND DELETIONS: The author of this document has added information needed for its completion. The author may also have revised the text of the original AIA standard form. An *Additions and Deletions Report* that notes added information as well as revisions to the standard form text is available from the author and should be reviewed.

This document has important legal consequences. Consultation with an attorney is encouraged with respect to its completion or modification.

DRAFT

ELECTRONIC COPYING of any portion of this AIA® Document to another electronic file is prohibited and constitutes a violation of copyright laws as set forth in the footer of this document.

AIA Document B101 – 2017. Copyright © 1974, 1978, 1987, 1997, 2007 and 2017. All rights reserved. "The American Institute of Architects," "American Institute of Architects," "AIA," the AIA Logo, and "AIA Contract Documents" are trademarks of The American Institute of Architects. This draft was produced at 15:09:27 ET on 02/27/2023 under Order No.2114341386 which expires on 07/07/2023, is not for resale, is licensed for one-time use only, and may only be used in accordance with the AIA Contract Documents® Terms of Service. To report copyright violations, e-mail docinfo@aiacontracts.com.
User Notes: (1765232949)

TABLE OF ARTICLES

1 INITIAL INFORMATION

2 ARCHITECT'S RESPONSIBILITIES

3 SCOPE OF ARCHITECT'S BASIC SERVICES

4 SUPPLEMENTAL AND ADDITIONAL SERVICES

5 OWNER'S RESPONSIBILITIES

6 COST OF THE WORK

7 COPYRIGHTS AND LICENSES

8 CLAIMS AND DISPUTES

9 TERMINATION OR SUSPENSION

10 MISCELLANEOUS PROVISIONS

11 COMPENSATION

12 SPECIAL TERMS AND CONDITIONS

13 SCOPE OF THE AGREEMENT

ARTICLE 1 INITIAL INFORMATION

§ 1.1 This Agreement is based on the Initial Information set forth in this Section 1.1.
(For each item in this section, insert the information or a statement such as "not applicable" or "unknown at time of execution.")

§ 1.1.1 The Owner's program for the Project:
(Insert the Owner's program, identify documentation that establishes the Owner's program, or state the manner in which the program will be developed.)

« »

§ 1.1.2 The Project's physical characteristics:
(Identify or describe pertinent information about the Project's physical characteristics, such as size; location; dimensions; geotechnical reports; site boundaries; topographic surveys; traffic and utility studies; availability of public and private utilities and services; legal description of the site, etc.)

« »

§ 1.1.3 The Owner's budget for the Cost of the Work, as defined in Section 6.1:
(Provide total and, if known, a line item breakdown.)

« »

§ 1.1.4 The Owner's anticipated design and construction milestone dates:

.1 Design phase milestone dates, if any:

« »

AIA Document B101 – 2017. Copyright © 1974, 1978, 1987, 1997, 2007 and 2017. All rights reserved. "The American Institute of Architects," "American Institute of Architects," "AIA," the AIA Logo, and "AIA Contract Documents" are trademarks of The American Institute of Architects. This draft was produced at 15:09:27 ET on 02/27/2023 under Order No.2114341386 which expires on 07/07/2023, is not for resale, is licensed for one-time use only, and may only be used in accordance with the AIA Contract Documents® Terms of Service. To report copyright violations, e-mail docinfo@aiacontracts.com.
User Notes: (1765232949)

.2 Construction commencement date:

« »

.3 Substantial Completion date or dates:

« »

.4 Other milestone dates:

« »

§ 1.1.5 The Owner intends the following procurement and delivery method for the Project:
(Identify method such as competitive bid or negotiated contract, as well as any requirements for accelerated or fast-track design and construction, multiple bid packages, or phased construction.)

« »

§ 1.1.6 The Owner's anticipated Sustainable Objective for the Project:
(Identify and describe the Owner's Sustainable Objective for the Project, if any.)

« »

§ 1.1.6.1 If the Owner identifies a Sustainable Objective, the Owner and Architect shall complete and incorporate AIA Document E204™–2017, Sustainable Projects Exhibit, into this Agreement to define the terms, conditions and services related to the Owner's Sustainable Objective. If E204–2017 is incorporated into this agreement, the Owner and Architect shall incorporate the completed E204–2017 into the agreements with the consultants and contractors performing services or Work in any way associated with the Sustainable Objective.

§ 1.1.7 The Owner identifies the following representative in accordance with Section 5.3:
(List name, address, and other contact information.)

« »
« »
« »
« »
« »
« »

§ 1.1.8 The persons or entities, in addition to the Owner's representative, who are required to review the Architect's submittals to the Owner are as follows:
(List name, address, and other contact information.)

« »

§ 1.1.9 The Owner shall retain the following consultants and contractors:
(List name, legal status, address, and other contact information.)

.1 Geotechnical Engineer:

« »« »
« »
« »
« »
« »

.2 Civil Engineer:

AIA Document B101 – 2017. Copyright © 1974, 1978, 1987, 1997, 2007 and 2017. All rights reserved. "The American Institute of Architects," "American Institute of Architects," "AIA," the AIA Logo, and "AIA Contract Documents" are trademarks of The American Institute of Architects. This draft was produced at 15:09:27 ET on 02/27/2023 under Order No.2114341386 which expires on 07/07/2023, is not for resale, is licensed for one-time use only, and may only be used in accordance with the AIA Contract Documents® Terms of Service. To report copyright violations, e-mail docinfo@aiacontracts.com.
User Notes: (1765232949)

« »« »
« »
« »
« »
« »

.3 Other, if any:
(List any other consultants and contractors retained by the Owner.)

« »

§ 1.1.10 The Architect identifies the following representative in accordance with Section 2.3:
(List name, address, and other contact information.)

« »
« »
« »
« »
« »
« »

§ 1.1.11 The Architect shall retain the consultants identified in Sections 1.1.11.1 and 1.1.11.2:
(List name, legal status, address, and other contact information.)

§ 1.1.11.1 Consultants retained under Basic Services:

.1 Structural Engineer:

« »« »
« »
« »
« »
« »

.2 Mechanical Engineer:

« »« »
« »
« »
« »
« »

.3 Electrical Engineer:

« »« »
« »
« »
« »
« »

§ 1.1.11.2 Consultants retained under Supplemental Services:

« »

§ 1.1.12 Other Initial Information on which the Agreement is based:

« »

AIA Document B101 – 2017. Copyright © 1974, 1978, 1987, 1997, 2007 and 2017. All rights reserved. "The American Institute of Architects," "American Institute of Architects," "AIA," the AIA Logo, and "AIA Contract Documents" are trademarks of The American Institute of Architects. This draft was produced at 15:09:27 ET on 02/27/2023 under Order No.2114341386 which expires on 07/07/2023, is not for resale, is licensed for one-time use only, and may only be used in accordance with the AIA Contract Documents® Terms of Service. To report copyright violations, e-mail docinfo@aiacontracts.com.
User Notes: (1765232949)

§ 1.2 The Owner and Architect may rely on the Initial Information. Both parties, however, recognize that the Initial Information may materially change and, in that event, the Owner and the Architect shall, when appropriate, execute a Change Order reflecting the adjustments necessitated by the material change in the Initial Information. The Owner shall adjust the Owner's budget for the Cost of the Work and the Owner's anticipated design and construction milestones, as necessary, to accommodate material changes in the Initial Information.

§ 1.3 The parties shall agree upon protocols governing the transmission and use of Instruments of Service or any other information or documentation in digital form.

§ 1.3.1 Any use of, or reliance on, all or a portion of a building information model without agreement to protocols governing the use of, and reliance on, the information contained in the model, shall be at the using or relying party's sole risk and without liability to the other party and its contractors or consultants, the authors of, or contributors to, the building information model, and each of their agents and employees.

§ 1.4 The Services covered by this Agreement are subject to the Owner's approved budget for the Cost of the Work as specified in Section 1.1.3 above. In the absence of an express provision to the contrary in this Agreement, the Architect shall perform the required Services in a manner that will render a Cost of the Work that does not exceed the Owner approved budget for the Cost of the Work.

ARTICLE 2 ARCHITECT'S RESPONSIBILITIES

§ 2.1 The Architect shall provide professional services as set forth in this Agreement. The Architect represents that it is properly licensed in the jurisdiction where the Project is located to provide the services required by this Agreement, or shall cause such services to be performed by appropriately licensed design professionals.

§ 2.2 The Architect shall perform its services consistent with the professional skill and care ordinarily provided by architects practicing in the same or similar locality under the same or similar circumstances. The Architect shall perform its services as expeditiously as is consistent with such professional skill and care and the orderly progress of the Project.

§ 2.3 The Architect shall identify a representative authorized to act on behalf of the Architect with respect to the Project. This designation shall be submitted in writing for the Owner's prior approval. Once approved, the designated representative shall not be changed without the Owner's written authorization.

§ 2.4 Except with the Owner's knowledge and consent, the Architect shall not engage in any activity, or accept any employment, interest or contribution that would reasonably appear to compromise the Architect's professional judgment with respect to this Project.

§ 2.5 Insurance.

a. At Architect's sole expense, Architect shall procure and maintain the following minimum insurances with insurers authorized to do business in North Carolina and rated A-VII or better by A.M. Best.

i. WORKERS' COMPENSATION
Statutory limits covering all employees, including Employer's Liability with limits of:

$500,000	Each Accident
$500,000	Disease - Each Employee
$500,000	Disease - Policy Limit

ii. COMMERCIAL GENERAL LIABILITY
Covering all operations involved in this Agreement.

$2,000,000	General Aggregate
$2,000,000	Products/Completed Operations Aggregate
$1,000,000	Each Occurrence
$1,000,000	Personal and Advertising Injury Limit
$5,000	Medical Expense Limit

iii. COMMERCIAL AUTOMOBILE LIABILITY

$1,000,000	Combined Single Limit - Any Auto

AIA Document B101 – 2017. Copyright © 1974, 1978, 1987, 1997, 2007 and 2017. All rights reserved. "The American Institute of Architects," "American Institute of Architects," "AIA," the AIA Logo, and "AIA Contract Documents" are trademarks of The American Institute of Architects. This draft was produced at 15:09:27 ET on 02/27/2023 under Order No.2114341386 which expires on 07/07/2023, is not for resale, is licensed for one-time use only, and may only be used in accordance with the AIA Contract Documents® Terms of Service. To report copyright violations, e-mail docinfo@aiacontracts.com.
User Notes: (1765232949)

iv. PROFESSIONAL LIABILITY
$1,000,000 Claims Made

Architect shall provide evidence of continuation or renewal of Professional Liability Insurance for a period of two (2) years following termination of the Agreement.

b. ADDITIONAL INSURANCE REQUIREMENTS

i. Architect's General Liability policy shall be endorsed, specifically or generally, to include the following as Additional Insured:

UNION COUNTY, ITS OFFICERS, AGENTS AND EMPLOYEES ARE INCLUDED AS ADDITIONAL INSURED WITH RESPECT TO THE GENERAL LIABILITY INSURANCE POLICY.

ii. Before commencement of any work or event, Architect shall provide a Certificate of Insurance in satisfactory form as evidence of the insurances required above.

iii. Architect shall have no right of recovery or subrogation against Union County (including its officers, agents and employees).

iv. It is the intention of the parties that the insurance policies afforded by Architect shall protect both parties and be primary and non-contributory coverage for any and all losses covered by the above-described insurance.

v. Union County shall have no liability with respect to Architect's personal property whether insured or not insured. Any deductible or self-insured retention is the sole responsibility of Architect.

vi. Notwithstanding the notification requirements of the Insurer, Architect hereby agrees to notify Union County's Risk Manager at 500 N. Main Street # 130, Monroe, NC 28112, within two (2) days of the cancellation or substantive change of any insurance policy set out herein. Union County, in its sole discretion, may deem failure to provide such notice as a breach of this Agreement.

vi. The Certificate of Insurance should note in the Description of Operations the following:
Department: Facilities Management
Contract #: _____

vii. Insurance procured by Architect shall not reduce nor limit Architect's contractual obligation to indemnify, save harmless and defend Union County for claims made or suits brought which result from or are in connection with the performance of this Agreement.

viii. Certificate Holder shall be listed as follows:
Union County
Attention: Keith A. Richards, Risk Manager
500 N. Main Street, Suite #130
Monroe, NC 28112

ix. If Architect is authorized to assign or subcontract any of its rights or duties hereunder and in fact does so, Architect shall ensure that the assignee or subcontractor satisfies all requirements of this Agreement, including, but not limited to, maintenance of the required insurances coverage and provision of certificate(s) of insurance and additional insured endorsement(s), in proper form prior to commencement of services.

ARTICLE 3 SCOPE OF ARCHITECT'S BASIC SERVICES

§ 3.1 The Architect's Basic Services consist of all services described in this Agreement, unless such service is expressly noted as an Additional or Supplemental Service in Article 4, and include usual and customary structural, mechanical, and electrical engineering services.

AIA Document B101 – 2017. Copyright © 1974, 1978, 1987, 1997, 2007 and 2017. All rights reserved. "The American Institute of Architects," "American Institute of Architects," "AIA," the AIA Logo, and "AIA Contract Documents" are trademarks of The American Institute of Architects. This draft was produced at 15:09:27 ET on 02/27/2023 under Order No.2114341386 which expires on 07/07/2023, is not for resale, is licensed for one-time use only, and may only be used in accordance with the AIA Contract Documents® Terms of Service. To report copyright violations, e-mail docinfo@aiacontracts.com.
User Notes: (1765232949)

§ 3.1.1 The Architect shall manage the Architect's services, consult with the Owner, research applicable design criteria, attend Project meetings, communicate with members of the Project team, and report progress to the Owner.

§ 3.1.2 The Architect shall coordinate the services provided by the Architect and the Architect's Consultants with those services provided by the Owner and the Owner's consultants. The Architect shall be entitled to reasonably rely on the accuracy, completeness, and timeliness of, services and information furnished by the Owner and the Owner's consultants, when that information is transmitted by the Owner to the Architect and is expressly designated in writing by the Owner to be reliable. The Architect shall provide prompt written notice to the Owner within five (5) days after the Architect becomes aware of any error, omission, or inconsistency in such services or information.

§ 3.1.3 As soon as practicable after the date of this Agreement, the Architect shall submit for the Owner's approval a schedule for the performance of the Architect's services. The schedule initially shall include anticipated dates for the commencement of construction and for Substantial Completion of the Work as set forth in the Initial Information. The schedule shall include allowances for periods of time required for the Owner's review, for the performance of the Owner's consultants, and for approval of submissions by authorities having jurisdiction over the Project. Once approved by the Owner, time limits established by the schedule shall not, except for reasonable cause, be exceeded by the Architect. With the Owner's approval, the Architect shall adjust the schedule, if necessary, as the Project proceeds until the commencement of construction.

§ 3.1.4 The Architect shall not be responsible for an Owner's directive or substitution, or for the Owner's acceptance of non-conforming Work, made or given without the Architect's written approval.

§ 3.1.5 The Architect shall review laws, codes, and regulations applicable to the Architect's services. The Architect's design, documents, and services, and those of the Architect's Consultants, shall conform to all applicable requirements imposed by governmental authorities and utility services having jurisdiction over the Project, which requirements are in effect at the time the services are provided; provided, however, that where such requirements are reasonably capable of contradictory interpretations, the Architect shall utilize his best professional efforts and judgment in applying the applicable requirement to the Project.

§ 3.1.6 The Architect shall assist the Owner in connection with the Owner's responsibility for filing documents required for the approval of governmental authorities having jurisdiction over the Project.

§ 3.2 Schematic Design Phase Services

§ 3.2.1 The Architect shall review the program and other information furnished by the Owner, and shall review laws, codes, and regulations applicable to the Architect's services.

§ 3.2.2 The Architect shall prepare a preliminary evaluation of the Owner's program, schedule, budget for the Cost of the Work, Project site, the proposed procurement and delivery method, and other Initial Information, each in terms of the other, to ascertain the requirements of the Project. The Architect shall notify the Owner in writing of (1) any inconsistencies discovered in the information, and (2) other information or consulting services that may be reasonably needed for the Project.

§ 3.2.3 The Architect shall present its preliminary evaluation to the Owner and shall discuss with the Owner alternative approaches to design and construction of the Project.

§ 3.2.4 Based on the Project requirements agreed upon with the Owner, the Architect shall prepare and present, for the Owner's approval, a preliminary design illustrating the scale and relationship of the Project components.

§ 3.2.5 Based on the Owner's approval of the preliminary design, the Architect shall prepare Schematic Design Documents for the Owner's approval. The Schematic Design Documents shall consist of drawings and other documents including a site plan, if appropriate, and preliminary building plans, sections and elevations; and may include some combination of study models, perspective sketches, or digital representations. Preliminary selections of major building systems and construction materials shall be noted on the drawings or described in writing.

§ 3.2.5.1 The Architect shall consider sustainable design alternatives, such as material choices and building orientation, together with other considerations based on program and aesthetics, in developing a design that is consistent with the Owner's program, schedule and budget for the Cost of the Work.

AIA Document B101 – 2017. Copyright © 1974, 1978, 1987, 1997, 2007 and 2017. All rights reserved. "The American Institute of Architects," "American Institute of Architects," "AIA," the AIA Logo, and "AIA Contract Documents" are trademarks of The American Institute of Architects. This draft was produced at 15:09:27 ET on 02/27/2023 under Order No.2114341386 which expires on 07/07/2023, is not for resale, is licensed for one-time use only, and may only be used in accordance with the AIA Contract Documents® Terms of Service. To report copyright violations, e-mail docinfo@aiacontracts.com.
User Notes: (1765232949)

§ 3.2.5.2 The Architect shall consider and explain to the Owner, in writing if requested, the value of alternative materials, building systems and equipment, together with other considerations based on program and aesthetics, in developing a design for the Project that is consistent with the Owner's program, schedule, and budget for the Cost of the Work.

§ 3.2.6 The Architect shall submit to the Owner an estimate of the Cost of the Work. Architect shall provide for the Owner's approval a written itemized estimate of the Cost of the Work based upon the Schematic Design package produced by the Architect, with costs projected to the scheduled date of completion of the Procurement Phase Services. If that estimate does not conform to the initial Owner-provided budget for the Cost of the Work, as set forth in Section 1.1.3 herein, and any Owner-approved amendments thereto, the Architect shall provide a written statement to the Owner describing the specific reasons for the deviation and suggesting alternative designs or changes that can be made to the design in order to bring the Cost of the Work within the Owner's then-current budget for the Cost of the Work.

§ 3.2.7 The Architect shall submit the Schematic Design Documents to the Owner, and request the Owner's approval.

§ 3.3 Design Development Phase Services

§ 3.3.1 Based on the Owner's written approval of the Schematic Design Documents, and on the Owner's written authorization of any adjustments in the Project requirements and/or the budget for the Cost of the Work, the Architect shall prepare Design Development Documents for the Owner's approval. The Design Development Documents shall illustrate and describe the development of the approved Schematic Design Documents and shall consist of drawings and other documents including plans, sections, elevations, typical construction details, and diagrammatic layouts of building systems to fix and describe the size and character of the Project as to architectural, structural, mechanical and electrical systems, and other appropriate elements. The Design Development Documents shall also include outline specifications that identify major materials and systems and establish, in general, their quality levels.

§ 3.3.2 The Architect shall provide for the Owner's approval a written itemized estimate of the Cost of the Work based upon the Design Development package produced by the Architect, with costs projected to the scheduled date of completion of the Procurement Phase Services. If that estimate does not conform to the initial Owner-provided budget for the Cost of the Work, as set forth in Section 1.1.3 herein, and any Owner-approved amendments thereto, the Architect shall provide a written statement to the Owner describing the specific reasons for the deviation and suggesting alternative designs or changes that can be made to the design in order to bring the Cost of the Work within the Owner's then-current budget for the Cost of the Work.

§ 3.3.3 The Architect shall submit the Design Development Documents to the Owner, including the estimate required under Subsection 3.3.2, and request the Owner's approval.

§ 3.4 Construction Documents Phase Services

§ 3.4.1 Based on the Owner's written approval of the Design Development Documents, and on the Owner's written authorization of any adjustments in the Project requirements and/or the budget for the Cost of the Work, the Architect shall prepare Construction Documents for the Owner's approval. The Construction Documents shall illustrate and describe the further development of the approved Design Development Documents and shall consist of Drawings and Specifications setting forth in detail the quality levels and performance criteria of materials and systems and other requirements for the construction of the Work. The Owner and Architect acknowledge that, in order to perform the Work, the Contractor will provide additional information, including Shop Drawings, Product Data, Samples and other similar submittals, which the Architect shall review in accordance with Section 3.6.4.

§ 3.4.2 The Architect shall prepare Construction Documents that conform to the laws, codes, ordinances, regulations, and other requirements of governmental authorities having jurisdiction over the Project.

§ 3.4.3 During the development of the Construction Documents, the Architect shall assist the Owner in the development and preparation of (1) procurement information that describes the time, place, and conditions of bidding, including bidding or proposal forms; (2) the form of agreement between the Owner and Contractor; and (3) the Conditions of the Contract for Construction (General, Supplementary and other Conditions). The Architect shall also compile a project manual that includes the Conditions of the Contract for Construction and Specifications, and

AIA Document B101 – 2017. Copyright © 1974, 1978, 1987, 1997, 2007 and 2017. All rights reserved. "The American Institute of Architects," "American Institute of Architects," "AIA," the AIA Logo, and "AIA Contract Documents" are trademarks of The American Institute of Architects. This draft was produced at 15:09:27 ET on 02/27/2023 under Order No.2114341386 which expires on 07/07/2023, is not for resale, is licensed for one-time use only, and may only be used in accordance with the AIA Contract Documents® Terms of Service. To report copyright violations, e-mail docinfo@aiacontracts.com.
User Notes: (1765232949)

may include bidding requirements and sample forms. Unless otherwise agreed by the Owner's attorney, the Architect shall use as Conditions of the Contract General Conditions of the Contract for Construction, AIA Document A201, 2017 edition, as modified by the Owner's attorney. In the event the Architect requires additional terms in the General Conditions specific to the Project, the Architect shall so indicate on the Owner's attorney's proposed General Conditions and provide to the Owner's attorney for review. Any such modifications shall be clearly marked. The Architect shall provide all bid documents to the Owner's attorney in sufficient time for review prior to bidding.

§ 3.4.4 Upon 75% completion of the Construction Documents Phase of Services, the Architect shall provide for the Owner's approval a written itemized estimate of the Cost of the Work – with costs projected to the scheduled date of completion of the Procurement Phase Services. If that estimate does not conform to the initial Owner-provided budget for the Cost of the Work, as set forth in Section 1.1.3 herein, and any Owner-approved amendments thereto, the Architect shall provide a written statement to the Owner describing the specific reasons for the deviation and suggesting alternative designs or changes that can be made to the design in order to bring the Cost of the Work within the Owner's then-current budget for the Cost of the Work.

§ 3.4.5 The Architect shall submit the Construction Documents to the Owner, advise the Owner of any adjustments to the estimate of the Cost of the Work, take any action required under Section 6.5, and obtain the Owner's written approval.

§ 3.5 Procurement Phase Services

§ 3.5.1 General

The Architect shall assist the Owner in establishing a list of prospective contractors. Following the Owner's approval of the Construction Documents, the Architect shall assist the Owner in (1) obtaining either competitive bids or negotiated proposals; (2) confirming responsiveness of bids or proposals; (3) determining the successful bid or proposal, if any; and, (4) awarding and preparing contracts for construction.

§ 3.5.2 Competitive Bidding

§ 3.5.2.1 Bidding Documents shall consist of bidding requirements and proposed Contract Documents.

§ 3.5.2.2 The Architect shall assist the Owner in bidding the Project by:

- **.1** facilitating the distribution of Bidding Documents to prospective bidders;
- **.2** organizing and conducting a pre-bid conference for prospective bidders;
- **.3** preparing responses to questions from prospective bidders and providing clarifications and interpretations of the Bidding Documents to the prospective bidders in the form of addenda; and,
- **.4** organizing and conducting the opening of the bids, and subsequently documenting and distributing the bidding results, as directed by the Owner.

§ 3.5.2.3 If the Bidding Documents permit substitutions, upon the Owner's written authorization, the Architect shall consider requests for substitutions and prepare and distribute addenda identifying approved substitutions to all prospective bidders.

§ 3.5.3 Negotiated Proposals

§ 3.5.3.1 Proposal Documents shall consist of proposal requirements and proposed Contract Documents.

§ 3.5.3.2 The Architect shall assist the Owner in obtaining proposals by:

- **.1** facilitating the distribution of Proposal Documents for distribution to prospective contractors and requesting their return upon completion of the negotiation process;
- **.2** organizing and participating in selection interviews with prospective contractors;
- **.3** preparing responses to questions from prospective contractors and providing clarifications and interpretations of the Proposal Documents to the prospective contractors in the form of addenda; and,
- **.4** participating in negotiations with prospective contractors, and subsequently preparing a summary report of the negotiation results, as directed by the Owner.

§ 3.5.3.3 If the Proposal Documents permit substitutions, upon the Owner's written authorization, the Architect shall consider requests for substitutions and prepare and distribute addenda identifying approved substitutions to all prospective contractors.

AIA Document B101 – 2017. Copyright © 1974, 1978, 1987, 1997, 2007 and 2017. All rights reserved. "The American Institute of Architects," "American Institute of Architects," "AIA," the AIA Logo, and "AIA Contract Documents" are trademarks of The American Institute of Architects. This draft was produced at 15:09:27 ET on 02/27/2023 under Order No.2114341386 which expires on 07/07/2023, is not for resale, is licensed for one-time use only, and may only be used in accordance with the AIA Contract Documents® Terms of Service. To report copyright violations, e-mail docinfo@aiacontracts.com.
User Notes: (1765232949)

§ 3.6 Construction Phase Services

§ 3.6.1 General

§ 3.6.1.1 The Architect shall provide administration of the Contract between the Owner and the Contractor as set forth below and in AIA Document A201™–2017, General Conditions of the Contract for Construction, as amended by the Owner. If the Owner and Contractor modify AIA Document A201–2017, those modifications shall not affect the Architect's services under this Agreement unless the Owner and the Architect amend this Agreement.

§ 3.6.1.2 The Architect shall advise and consult with the Owner during the Construction Phase Services. The Architect shall have authority to act on behalf of the Owner only to the extent provided in this Agreement. The Architect shall not have control over, charge of, or responsibility for the construction means, methods, techniques, sequences or procedures, or for safety precautions and programs in connection with the Work, nor shall the Architect be responsible for the Contractor's failure to perform the Work in accordance with the requirements of the Contract Documents. The Architect shall be responsible for the Architect's negligent acts or omissions, but shall not have control over or charge of, and shall not be responsible for, acts or omissions of the Contractor or of any other persons or entities performing portions of the Work. However, to the extent that the Architect's or the Architect's Consultants' negligent conduct, failure to perform, or omissions result in damage to the Owner, the Architect will be liable for those damages. Nothing in this Agreement shall relieve the Architect of liability for the consequences of the failure to fully perform its Services in accordance with this Agreement or its standard of care.

§ 3.6.1.3 The Architect's responsibility to provide Basic Services for the Contract Administration services Construction Phase under this Agreement commences with award of the Contract for Construction and terminates upon issuance to Owner of the final Certificate for Payment.

§ 3.6.2 Evaluations of the Work

§ 3.6.2.1 The Architect shall visit the site at intervals appropriate to the stage of construction to become generally familiar with the progress and quality of the portion of the Work completed, and to determine, in general, if the Work observed is being performed in a manner indicating that the Work, when fully completed, will be in accordance with the Contract Documents. The Architect shall be responsible to the Owner for failing to report known material deviations in the Work based on the scope of observations included in the Architect's Basic Services under this Agreement. However, the Architect shall not be required to make exhaustive or continuous on-site inspections to check the quality or quantity of the Work. On the basis of the site visits, the Architect shall keep the Owner informed about the progress and quality of the portion of the Work completed, and promptly report to the Owner (1) known deviations from the Contract Documents, (2) known deviations from the most recent construction schedule submitted by the Contractor, and (3) defects and deficiencies observed in the Work.

§ 3.6.2.2 The Architect has the authority to reject Work that does not conform to the Contract Documents. Whenever the Architect considers it necessary or advisable, the Architect shall have the authority to require inspection or testing of the Work in accordance with the provisions of the Contract Documents, whether or not the Work is fabricated, installed or completed. However, neither this authority of the Architect nor a decision made in good faith either to exercise or not to exercise such authority shall give rise to a duty or responsibility of the Architect to the Contractor, Subcontractors, suppliers, their agents or employees, or other persons or entities performing portions of the Work.

§ 3.6.2.3 The Architect shall interpret and decide matters concerning performance under, and requirements of, the Contract Documents on written request of either the Owner or Contractor. The Architect's response to such requests shall be made in writing within any time limits agreed upon or otherwise with reasonable promptness.

§ 3.6.2.4 Interpretations and decisions of the Architect shall be consistent with the terms indicated in the Contract Documents and shall be in writing or in the form of drawings.

§ 3.6.2.5 Unless the Owner and Contractor designate another person to serve as an Initial Decision Maker, as that term is defined in AIA Document A201–2017, the Architect shall render initial decisions on Claims between the Owner and Contractor as provided in the Contract Documents.

§ 3.6.3 Certificates for Payment to Contractor

§ 3.6.3.1 The Architect shall review and certify the amounts due the Contractor and shall issue certificates in such amounts. The Architect's certification for payment shall constitute a representation to the Owner, based on the Architect's evaluation of the Work as provided in Section 3.6.2 and on the data comprising the Contractor's

AIA Document B101 – 2017. Copyright © 1974, 1978, 1987, 1997, 2007 and 2017. All rights reserved. "The American Institute of Architects," "American Institute of Architects," "AIA," the AIA Logo, and "AIA Contract Documents" are trademarks of The American Institute of Architects. This draft was produced at 15:09:27 ET on 02/27/2023 under Order No.2114341386 which expires on 07/07/2023, is not for resale, is licensed for one-time use only, and may only be used in accordance with the AIA Contract Documents® Terms of Service. To report copyright violations, e-mail docinfo@aiacontracts.com.
User Notes: (1765232949)

Application for Payment, that, to the best of the Architect's knowledge, information and belief, the Work has progressed to the point indicated, the quality of the Work is in accordance with the Contract Documents, and that the Contractor is entitled to payment in the amount certified. The foregoing representations are subject to (1) an evaluation of the Work for conformance with the Contract Documents upon Substantial Completion, (2) results of subsequent tests and inspections, (3) correction of minor deviations from the Contract Documents prior to completion, and (4) specific qualifications expressed in writing by the Architect in connection with the Certificate of Payment.

§ 3.6.3.2 The issuance of a Certificate for Payment shall not be a representation that the Architect has (1) made exhaustive or continuous on-site inspections to check the quality or quantity of the Work, (2) reviewed construction means, methods, techniques, sequences or procedures, (3) reviewed copies of requisitions received from Subcontractors and suppliers and other data requested by the Owner to substantiate the Contractor's right to payment, or (4) ascertained how or for what purpose the Contractor has used money previously paid on account of the Contract Sum.

§ 3.6.3.3 The Architect shall maintain a complete and accurate record of the Applications and Certificates for Payment.

§ 3.6.4 Submittals

§ 3.6.4.1 The Architect shall review the Contractor's submittal schedule and shall not unreasonably delay or withhold approval of the schedule. The Architect's action in reviewing submittals shall be taken in accordance with the approved submittal schedule or, in the absence of an approved submittal schedule, with reasonable promptness while allowing sufficient time to permit adequate review.

§ 3.6.4.2 The Architect shall review and approve, or take other appropriate action upon, the Contractor's submittals such as Shop Drawings, Product Data and Samples, etc. but only for the limited purpose of checking for conformance with the design expressed in the Drawings and Specifications. The Architect's review shall not constitute approval of safety precautions or construction means, methods, techniques, sequences or procedures. The Architect's approval of a specific item shall not indicate approval of an assembly of which the item is a component.

§ 3.6.4.3 If the Contract Documents specifically require the Contractor to provide professional design services or certifications by a design professional related to systems, materials, or equipment, the Architect shall specify the appropriate performance and design criteria that such services must satisfy. Prior to bidding of the Project, the Architect shall provide to Owner's Designated Representative specific written notice of any such professional design services or certifications by design professionals required of the Contractor by the Architect in the Contract Documents. The Architect shall review and take appropriate action on Shop Drawings and other submittals related to the Work designed or certified by the Contractor's design professional, provided the submittals bear such professional's seal and signature when submitted to the Architect. The Architect's review shall be for the limited purpose of checking for conformance with information given and the design concept expressed in the Contract Documents. The Architect shall be entitled to rely upon the adequacy and accuracy of the services, certifications, and approvals performed or provided by such design professionals. Nothing in this Agreement shall be construed as an Owner's authorization to the Architect to delegate design responsibility.

§ 3.6.4.4 Subject to Section 4.2, the Architect shall promptly acknowledge receipt of, review, and respond to requests for information about the Contract Documents. The Architect shall set forth, in the Contract Documents, the requirements for requests for information. Requests for information shall include, at a minimum, a detailed written statement that indicates the specific Drawings or Specifications in need of clarification and the nature of the clarification requested. The Architect's response to such requests shall be made in writing within any time limits agreed upon, or otherwise with reasonable promptness. If appropriate, the Architect shall prepare and issue supplemental Drawings and Specifications in response to the requests for information.

§ 3.6.4.5 The Architect shall maintain a complete and accurate record of submittals and copies of submittals supplied by the Contractor in accordance with the requirements of the Contract Documents.

§ 3.6.5 Changes in the Work

§ 3.6.5.1 The Architect may order minor changes in the Work that are consistent with the intent of the Contract Documents and do not involve an adjustment in the Contract Sum or an extension of the Contract Time. The

AIA Document B101 – 2017. Copyright © 1974, 1978, 1987, 1997, 2007 and 2017. All rights reserved. "The American Institute of Architects," "American Institute of Architects," "AIA," the AIA Logo, and "AIA Contract Documents" are trademarks of The American Institute of Architects. This draft was produced at 15:09:27 ET on 02/27/2023 under Order No.2114341386 which expires on 07/07/2023, is not for resale, is licensed for one-time use only, and may only be used in accordance with the AIA Contract Documents® Terms of Service. To report copyright violations, e-mail docinfo@aiacontracts.com.
User Notes: (1765232949)

Architect shall prepare Change Orders and Construction Change Directives for the Owner's approval and execution in accordance with the Contract Documents.

§ 3.6.5.2 The Architect shall maintain complete and accurate records relative to changes in the Work.

§ 3.6.6 Project Completion

§ 3.6.6.1 The Architect shall:

.1 conduct inspections to determine the date or dates of Substantial Completion and the date of final completion;

.2 issue Certificates of Substantial Completion;

.3 forward to the Owner, for the Owner's review and records, written warranties and related documents required by the Contract Documents and received from the Contractor; and,

.4 issue a final Certificate for Payment based upon a final inspection indicating that the Work complies with the requirements of the Contract Documents.

§ 3.6.6.2 The Architect's inspections shall be conducted with the Owner. The Architect shall check conformance of the Work with the requirements of the Contract Documents and verify the accuracy and completeness of the list submitted by the Contractor of Work to be completed or corrected. The Architect shall also observe the start-up of all major systems, including but not limited to mechanical, electrical, fire protection, and other similar systems.

§ 3.6.6.3 When Substantial Completion has been achieved, the Architect shall inform the Owner about the balance of the Contract Sum remaining to be paid the Contractor, including the amount to be retained from the Contract Sum, if any, for final completion or correction of the Work.

§ 3.6.6.4 The Architect shall forward to the Owner the following information received from the Contractor: (1) consent of surety or sureties, if any, to reduction in or partial release of retainage or the making of final payment; (2) affidavits, receipts, releases and waivers of liens, or bonds indemnifying the Owner against liens; and (3) any other documentation required of the Contractor under the Contract Documents.

§ 3.6.6.5 Upon request of the Owner, and prior to the expiration of ten (10) months from the date of Substantial Completion, the Architect shall, without additional compensation, conduct a meeting with the Owner to review the facility operations and performance.

ARTICLE 4 SUPPLEMENTAL AND ADDITIONAL SERVICES

§ 4.1 Supplemental Services

§ 4.1.1 The Architect agrees that the fee for Basic Services as stated in Section 11.1 of this Agreement is adequate and sufficient consideration for his provision of all professional services (including those of his consulting engineers and other consultants) necessary for his complete performance in providing the complete design, bidding, and construction administration of the Project whether or not those services are individually expressed in this Agreement, the only exceptions to this being (1) the cost of those services that are expressly designated as being the "Owner's responsibility" in the table within this Section or are otherwise expressly designated as "Owner-provided;" (2) the cost of those engineering or consulting services that become necessary as a result of a changed in project scope affecting the Architect and that are the subject of a written agreement between the Owner and the Architect; and (3) services provided in accordance with Subsections 4.2.1, 4.2.2, and 4.2.5 herein. Unless otherwise specifically addressed in this Agreement, if neither the Owner nor the Architect is designated, the parties agree that the listed Supplemental Service is not being provided for the Project.

(Designate the Architect's Supplemental Services and the Owner's Supplemental Services required for the Project by indicating whether the Architect or Owner shall be responsible for providing the identified Supplemental Service. Insert a description of the Supplemental Services in Section 4.1.2 below or attach the description of services as an exhibit to this Agreement.)

Supplemental Services	**Responsibility** *(Architect, Owner, or not provided)*
§ 4.1.1.1 Programming	
§ 4.1.1.2 Multiple preliminary designs	
§ 4.1.1.3 Measured drawings	
§ 4.1.1.4 Existing facilities surveys	

AIA Document B101 – 2017. Copyright © 1974, 1978, 1987, 1997, 2007 and 2017. All rights reserved. "The American Institute of Architects," "American Institute of Architects," "AIA," the AIA Logo, and "AIA Contract Documents" are trademarks of The American Institute of Architects. This draft was produced at 15:09:27 ET on 02/27/2023 under Order No.2114341386 which expires on 07/07/2023, is not for resale, is licensed for one-time use only, and may only be used in accordance with the AIA Contract Documents® Terms of Service. To report copyright violations, e-mail docinfo@aiacontracts.com.
User Notes: (1765232949)

Supplemental Services		Responsibility *(Architect, Owner, or not provided)*
§ 4.1.1.5	Site evaluation and planning	
§ 4.1.1.6	Building Information Model management responsibilities	
§ 4.1.1.7	Development of Building Information Models for post construction use	
§ 4.1.1.8	Civil engineering	
§ 4.1.1.9	Landscape design	
§ 4.1.1.10	Architectural interior design	
§ 4.1.1.11	Value analysis	
§ 4.1.1.12	Detailed cost estimating beyond that required in Section 6.3	
§ 4.1.1.13	On-site project representation	
§ 4.1.1.14	Conformed documents for construction	
§ 4.1.1.15	As-designed record drawings	
§ 4.1.1.16	As-constructed record drawings	
§ 4.1.1.17	Post-occupancy evaluation	
§ 4.1.1.18	Facility support services	
§ 4.1.1.19	Tenant-related services	
§ 4.1.1.20	Architect's coordination of the Owner's consultants	
§ 4.1.1.21	Telecommunications/data design	
§ 4.1.1.22	Security evaluation and planning	
§ 4.1.1.23	Commissioning	
§ 4.1.1.24	Sustainable Project Services pursuant to Section 4.1.3	
§ 4.1.1.25	Fast-track design services	
§ 4.1.1.26	Multiple bid packages	
§ 4.1.1.27	Historic preservation	
§ 4.1.1.28	Furniture, furnishings, and equipment design	
§ 4.1.1.29	Other services provided by specialty Consultants	
§ 4.1.1.30	Other Supplemental Services	

§ 4.1.2 Description of Supplemental Services

§ 4.1.2.1 A description of each Supplemental Service identified in Section 4.1.1 as the Architect's responsibility is provided below.

(Describe in detail the Architect's Supplemental Services identified in Section 4.1.1 or, if set forth in an exhibit, identify the exhibit. The AIA publishes a number of Standard Form of Architect's Services documents that can be included as an exhibit to describe the Architect's Supplemental Services.)

« »

§ 4.1.2.2 A description of each Supplemental Service identified in Section 4.1.1 as the Owner's responsibility is provided below.

(Describe in detail the Owner's Supplemental Services identified in Section 4.1.1 or, if set forth in an exhibit, identify the exhibit.)

« »

AIA Document B101 – 2017. Copyright © 1974, 1978, 1987, 1997, 2007 and 2017. All rights reserved. "The American Institute of Architects," "American Institute of Architects," "AIA," the AIA Logo, and "AIA Contract Documents" are trademarks of The American Institute of Architects. This draft was produced at 15:09:27 ET on 02/27/2023 under Order No.2114341386 which expires on 07/07/2023, is not for resale, is licensed for one-time use only, and may only be used in accordance with the AIA Contract Documents® Terms of Service. To report copyright violations, e-mail docinfo@aiacontracts.com.
User Notes: (1765232949)

§ 4.1.3 If the Owner identified a Sustainable Objective in Article 1, the Architect shall provide, as a Supplemental Service, the Sustainability Services required in AIA Document E204™–2017, Sustainable Projects Exhibit, attached to this Agreement. The Owner shall compensate the Architect as provided in Section 11.2.

§ 4.2 Architect's Additional Services

The Architect may provide Additional Services after execution of this Agreement without invalidating the Agreement. Except for services required due to the fault of the Architect, any Additional Services provided in accordance with this Section 4.2 shall entitle the Architect to compensation pursuant to Section 11.3 and an appropriate adjustment in the Architect's schedule.

§ 4.2.1 If the Architect determines that services beyond the Basic Services are required, the Architect shall notify the Owner in writing with reasonable promptness and explain the facts and circumstances of its position. The notice shall specifically state the basis for that determination and the fees and expenses that the Architect believes will be incurred by the Owner if the Owner authorizes such services. Under no circumstances will the Owner be obligated to compensate the Architect or its Subconsultants for fees and expenses related to Additional Services unless the Owner authorizes the performance of such services in writing. The Architect shall not proceed to provide the following Additional Services until the Architect receives the Owner's written authorization:

.1 Significant services necessitated by a material change in the Initial Information, previous instructions or approvals given by the Owner, or a material change in the Project including, but not limited to, size, quality, complexity, the Owner's schedule or budget for Cost of the Work, or procurement or delivery method;

.2 Services necessitated by the enactment or revision of codes, laws, or regulations, including changing or editing previously prepared Instruments of Service;

.3 Significantly changing or editing previously prepared Instruments of Service necessitated by official interpretations of applicable codes, laws or regulations that are either (a) contrary to specific interpretations by the applicable authorities having jurisdiction made prior to the issuance of the building permit, or (b) contrary to requirements of the Instruments of Service when those Instruments of Service were prepared in accordance with the applicable standard of care;

.4 Services necessitated by decisions of the Owner not rendered in a timely manner or any other failure of performance on the part of the Owner or the Owner's consultants or contractors;

.8 Preparation for, and attendance at, a dispute resolution proceeding or legal proceeding, except where the Architect is party or material witness thereto;

.10 Consultation concerning replacement of Work resulting from fire or other cause during construction; or,

.11 Assistance to the Initial Decision Maker, if other than the Architect.

§ 4.2.2 To avoid delay in the Construction Phase, the Architect shall provide the following Additional Services, notify the Owner in writing with reasonable promptness, and explain the facts and circumstances giving rise to the need. If, upon receipt of the Architect's notice, the Owner determines that all or parts of the services are not required, the Owner shall give prompt written notice to the Architect of the Owner's determination. The Owner shall compensate the Architect for the services provided prior to the Architect's receipt of the Owner's notice.

.3 Preparing Change Orders and Construction Change Directives that require evaluation of Contractor's proposals and supporting data, or the preparation or revision of Instruments of Service, provided that such Change Orders or Construction Change Directives constitute a major change in the nature of the Project as a result of increased funding, and so long as such action is not due in whole or in part to the negligence of the Architect or its Subconsultants or their failure to perform services in accordance with this Agreement;

.4 Evaluating an extensive number of Claims as the Initial Decision Maker;

.5 Evaluating substitutions proposed by the Owner or Contractor and making subsequent revisions to Instruments of Service resulting therefrom. When seeking authorization from Owner to provide this Additional Service, Architect shall inform Owner of the amount of credit to Owner is reasonably expected to be realized from the substitution and the projected cost of the Additional Service; or

.6 Providing Contract Administration Services after issuance to the Owner of the final Certificate for Payment, provided that assistance provided to Owner for acquiring one-year contractor warranty work is part of Basic Services and not included as an Additional Service.

AIA Document B101 – 2017. Copyright © 1974, 1978, 1987, 1997, 2007 and 2017. All rights reserved. "The American Institute of Architects," "American Institute of Architects," "AIA," the AIA Logo, and "AIA Contract Documents" are trademarks of The American Institute of Architects. This draft was produced at 15:09:27 ET on 02/27/2023 under Order No.2114341386 which expires on 07/07/2023, is not for resale, is licensed for one-time use only, and may only be used in accordance with the AIA Contract Documents® Terms of Service. To report copyright violations, e-mail docinfo@aiacontracts.com.
User Notes: (1765232949)

§ 4.2.4 Except for services required under Section 3.6.6.5 and those services that do not exceed the limits set forth in Section 4.2.3, Construction Phase Services provided more than 60 days after (1) the date of Substantial Completion of the Work or (2) the initial date of Substantial Completion identified in the agreement between the Owner and Contractor, whichever is later, shall be compensated as Additional Services to the extent the Architect incurs additional cost in providing those Construction Phase Services.

§ 4.2.5 If the services covered by this Agreement have not been completed within «three» (« 3 ») months following Substantial Completion, through no fault of the Architect, extension of the Architect's services beyond that time shall be compensated as Additional Services.

ARTICLE 5 OWNER'S RESPONSIBILITIES

§ 5.1 Unless otherwise provided under this Agreement, the Owner shall provide information in a timely manner regarding requirements for and limitations on the Project.

§ 5.2 The Owner shall inform the Architect in writing of changes in the Cost of the Work.

§ 5.3 The Owner shall identify a representative authorized to act on the Owner's behalf with respect to the Project. The Owner shall render decisions and approve the Architect's submittals in a timely manner in order to avoid unreasonable delay in the orderly and sequential progress of the Architect's services.

§ 5.4 Upon request by the Architect and if available to the Owner, the Owner shall furnish surveys describing physical characteristics and utility locations for the site of the Project and a written legal description of the site. Information provided may include zoning and locations and dimensions pertaining to existing buildings. It may also include information concerning available utility services, above and below grade, including inverts and depths. If requested by the Owner, the Architect shall provide this information as an Additional Service.

§ 5.5 The Owner shall furnish services of geotechnical engineers, which may include test borings, test pits, determinations of soil bearing values, percolation tests, evaluations of hazardous materials, seismic evaluation, ground corrosion tests and resistivity tests, including necessary operations for anticipating subsoil conditions, with written reports and appropriate recommendations.

§ 5.6 The Owner shall provide the Supplemental Services designated as the Owner's responsibility in Section 4.1.1.

§ 5.7 If the Owner identified a Sustainable Objective in Article 1, the Owner shall fulfill its responsibilities as required in AIA Document E204™–2017, Sustainable Projects Exhibit, attached to this Agreement.

§ 5.8 The Owner shall furnish the services of consultants identified in Section 1.1.9 herein and other than those designated in Section 1.1.11 herein, or authorize the Architect to furnish them as an Additional Service, when the Architect requests such services and demonstrates that they are reasonably required by the scope of the Project. The Architect shall coordinate its Services and those of its consultants with services provided by the Owner.

§ 5.9 Unless otherwise provided in this Agreement, the Owner shall furnish tests, inspections and other-than-normal-or-customary reports required by law or the Contract Documents, such as structural, mechanical, and chemical tests, tests for air and water pollution, and tests for hazardous materials.

§ 5.10 The Owner shall furnish all legal, insurance and accounting services, including auditing services, that may be reasonably necessary at any time for the Project to meet the Owner's needs and interests.

§ 5.11 The Owner and the Architect shall provide each to the other prompt written notice upon becoming aware of any fault or defect in the Project, including errors, omissions or inconsistencies in the Architect's Instruments of Service; provided, however, that this Section shall impose no duty to the Owner to discover such errors, omissions or inconsistencies in the Architect's Instruments of Service.

§ 5.12 The Owner shall include the Architect in all communications with the Contractor that relate to or affect the Architect's services or professional responsibilities. The Owner shall promptly notify the Architect of the substance of any direct communications between the Owner and the Contractor otherwise relating to the Project. Communications by and with the Architect's Consultants shall be through the Architect.

AIA Document B101 – 2017. Copyright © 1974, 1978, 1987, 1997, 2007 and 2017. All rights reserved. "The American Institute of Architects," "American Institute of Architects," "AIA," the AIA Logo, and "AIA Contract Documents" are trademarks of The American Institute of Architects. This draft was produced at 15:09:27 ET on 02/27/2023 under Order No.2114341386 which expires on 07/07/2023, is not for resale, is licensed for one-time use only, and may only be used in accordance with the AIA Contract Documents® Terms of Service. To report copyright violations, e-mail docinfo@aiacontracts.com.
User Notes: (1765232949)

§ 5.13 The Architect shall coordinate the Architect's duties and responsibilities set forth in the Contract for Construction with the Architect's services set forth in this Agreement. The Architect shall perform in a manner consistent with the obligations of the Architect as stated in this Agreement and in the Contract for Construction and the General Conditions of the Contract for Construction. The Owner shall provide the Architect a copy of the executed agreement between the Owner and Contractor, including the General Conditions of the Contract for Construction.

§ 5.14 The Owner shall provide the Architect access to the Project site prior to commencement of the Work and shall obligate the Contractor to provide the Architect access to the Work wherever it is in preparation or progress.

ARTICLE 6 COST OF THE WORK

§ 6.1 For purposes of this Agreement, the Cost of the Work shall be the total cost to the Owner to construct all elements of the Project designed or specified by the Architect, which cost and design have been previously approved in writing by the Owner, and shall include contractors' general conditions costs, overhead and profit. The Cost of the Work does not include the compensation of the Architect; the costs of the land, rights-of-way, financing, or contingencies for changes in the Work; or other costs.

§ 6.2 The Owner's budget for the Cost of the Work is provided in Initial Information, and shall be adjusted throughout the Project. Evaluations of the Owner's budget for the Cost of the Work, and the preliminary estimate of the Cost of the Work and updated estimates of the Cost of the Work, prepared by the Architect, represent the Architect's judgment as a design professional. It is recognized, however, that neither the Architect nor the Owner has control over the cost of labor, materials, or equipment; the Contractor's methods of determining bid prices; or competitive bidding, market, or negotiating conditions. Accordingly, the Architect cannot and does not warrant or represent that bids or negotiated prices will not vary from the Owner's budget for the Cost of the Work, or from any estimate of the Cost of the Work, or evaluation, prepared or agreed to by the Architect.

§ 6.3 In preparing estimates of the Cost of Work, the Architect shall be permitted to include contingencies for design, bidding, and price escalation; to determine what materials, equipment, component systems, and types of construction are to be included in the Contract Documents; and to include design alternates as may be necessary to adjust the estimated Cost of the Work to meet the Owner's budget. The Architect's estimate of the Cost of the Work shall be based on current area, volume or similar conceptual estimating techniques. If the Owner requires a detailed estimate of the Cost of the Work, the Architect shall provide such an estimate, if identified as the Architect's responsibility in Section 4.1.1, as a Supplemental Service.

§ 6.4 If, through no fault of the Architect, the Procurement Phase has not commenced within 90 days after the Architect submits the Construction Documents to the Owner, the Owner shall consider adjustment to its budget for the Cost of the Work to reflect changes in the general level of prices in the applicable construction market.

§ 6.5 If at any time the Architect's estimate of the Cost of the Work exceeds the Owner's budget for the Cost of the Work, the Architect shall make appropriate recommendations to the Owner to adjust the Project's size, quality, or budget for the Cost of the Work, and the Owner shall cooperate with the Architect in making such adjustments.

§ 6.6 If the Owner's budget for the Cost of the Work at the conclusion of the Construction Documents Phase Services is exceeded by the lowest bona fide bid or negotiated proposal, the Owner shall

- **.1** give written approval of an increase in the budget for the Cost of the Work;
- **.2** authorize rebidding or renegotiating of the Project within a reasonable time;
- **.3** terminate in accordance with Section 9.5;
- **.4** in consultation with the Architect, revise the Project program, scope, or quality as required to reduce the Cost of the Work; or,
- **.5** implement any other mutually acceptable alternative.

§ 6.7 If the Owner chooses to proceed under Section 6.6.4, the Architect shall modify the Construction Documents as necessary to comply with the Owner's budget for the Cost of the Work at the conclusion of the Construction Documents Phase Services, or the budget as adjusted under Section 6.6.1. If the Owner requires the Architect to modify the Construction Documents because the lowest bona fide bid or negotiated proposal exceeds the Owner's budget for the Cost of the Work due to market conditions the Architect could not reasonably anticipate, the Owner

AIA Document B101 – 2017. Copyright © 1974, 1978, 1987, 1997, 2007 and 2017. All rights reserved. "The American Institute of Architects," "American Institute of Architects," "AIA," the AIA Logo, and "AIA Contract Documents" are trademarks of The American Institute of Architects. This draft was produced at 15:09:27 ET on 02/27/2023 under Order No.2114341386 which expires on 07/07/2023, is not for resale, is licensed for one-time use only, and may only be used in accordance with the AIA Contract Documents® Terms of Service. To report copyright violations, e-mail docinfo@aiacontracts.com.
User Notes: (1765232949)

shall compensate the Architect for the modifications as an Additional Service pursuant to Section 11.3; otherwise the Architect's services for modifying the Construction Documents shall be without additional compensation.

ARTICLE 7 COPYRIGHTS AND LICENSES

§ 7.1 The Architect and the Owner warrant that in transmitting Instruments of Service, or any other information, the transmitting party is the copyright owner of such information or has permission from the copyright owner to transmit such information for its use on the Project.

§ 7.2 The Architect hereby assigns to the Owner, without reservation, all copyrights in all Project-related documents, models, photographs, and other expression created by the Architect. Among those documents are certain "Instruments of Service," including the design drawings and the Construction Documents. The Owner's obligation to pay the Architect is expressly conditioned upon the Architect's obtaining a valid written comprehensive assignment of copyrights from its Consultants in terms identical to those that obligate the Architect to the Owner as expressed in this section, which copyrights the Architect, in turn, hereby assigns to the Owner. The Owner in return hereby grants the Architect and its Consultants a revocable, nonexclusive license to reproduce the documents for purposes relating directly to the Architect's performance of its obligations under this Agreement, for the Architect's archival records, and for the Architect's reproduction of drawings and photographs in the Architect's marketing materials.

§ 7.3. To the extent that liability arises from misuse of the Instruments of Service by the Owner or another architect or engineer, the Architect shall not be responsible for that misuse.

§ 7.4 The Architect hereby agrees to indemnify and hold harmless the Owner and its affiliated or related entities, and any officer, agent, and employee of any of them, against all claims, damages, loss, liability, or expense (including reasonable attorneys' fees and litigation expenses) asserted against or suffered by any of them for infringement of any copyright, patent, or other intellectual property arising out of any plans, designs, drawings, or specifications furnished by the Architect in the performance of this Agreement, unless the Owner specifically directs the Architect to use the particular item and causes the infringement.

§ 7.5 The provisions of this Article 7 shall survive the termination of this Agreement.

ARTICLE 8 CLAIMS AND DISPUTES

§ 8.2 Dispute Resolution

§ 8.2.1 The Owner, as a North Carolina local government, shall use the dispute resolution process adopted by the State Building Commission pursuant to G.S. § 143-135.26(11). This dispute resolution process will be available to all parties involved in this construction project, including the Owner, the Architect, the Contractor, and the first-tier and lower-tier Subcontractors and shall be available for any issues arising out of the contract or construction process, provided that the amount in controversy is $15,000 or more. The Architect shall make this process available to its Subcontractors and Consultants by inclusion of this provision in the subcontractor and consultant agreements. The Owner and the Architect agree that they shall submit any and all unsettled claims or counterclaims, disputes, or other matters in question between them arising out of or relating to the Contract Documents or the breach thereof in which the amount in controversy is at least $15,000 to mediation in accordance with said rules.

§ 8.2.2 The provisions of this Section are subject to any other provision of this Agreement concerning the submission, documentation and/or proof of any claim or dispute. Such other provisions shall apply in full force and shall be satisfied as a condition precedent to mediation pursuant to this Section.

§ 8.2.3 The parties understand and agree that mediation in accordance with this Section shall be a condition precedent to institution of any legal or equitable proceeding seeking monetary recovery based on any dispute that is subject to mediation pursuant to this Section.

§ 8.2.4 The parties agree that if there is no resolution of a dispute pursuant to this Section 8.2, the next step in the dispute resolution process, and the binding method of dispute resolution, shall be litigation in a court of competent jurisdiction.

§ 8.4 The provisions of this Article 8 shall survive the termination of this Agreement.

AIA Document B101 – 2017. Copyright © 1974, 1978, 1987, 1997, 2007 and 2017. All rights reserved. "The American Institute of Architects," "American Institute of Architects," "AIA," the AIA Logo, and "AIA Contract Documents" are trademarks of The American Institute of Architects. This draft was produced at 15:09:27 ET on 02/27/2023 under Order No.2114341386 which expires on 07/07/2023, is not for resale, is licensed for one-time use only, and may only be used in accordance with the AIA Contract Documents® Terms of Service. To report copyright violations, e-mail docinfo@aiacontracts.com.
User Notes: (1765232949)

ARTICLE 9 TERMINATION OR SUSPENSION

§ 9.1 If the Owner fails to make payments to the Architect in accordance with this Agreement and such failure results through no fault of the Architect, then the Architect may terminate this Agreement, or suspend provision of services, upon twenty-one (21) days' written notice to Owner. This notice shall specify detailed grounds for the intended termination or suspension.

§ 9.2 If the Owner suspends the Project for more than 90 consecutive days, the Architect shall be compensated for services performed prior to notice of such suspension. The Architect's fees for the remaining services and the time schedules shall be equitably adjusted.

§ 9.3 If the Owner suspends the Project for more than 90 cumulative days for reasons other than the fault of the Architect, the Architect may terminate this Agreement by giving not less than seven days' written notice.

§ 9.4 The Owner may terminate this Agreement upon not less than seven days' written notice should the Architect fail substantially to perform in accordance with the terms of this Agreement and fail to cure such condition within seven days of the written notice.

§ 9.5 The Owner may terminate this Agreement upon not less than seven days' written notice to the Architect for the Owner's convenience and without cause.

§ 9.6 If the Owner terminates this Agreement for its convenience pursuant to Section 9.5, or the Architect terminates this Agreement pursuant to Section 9.3, the Owner shall compensate the Architect only for services properly performed prior to termination and Reimbursable Expenses incurred. The Architect waives its right to pursue Owner for damages other than those specifically set forth herein.

§ 9.8 Except as otherwise expressly provided herein, this Agreement shall terminate one year from the date the Project is fully completed, and Owner has made final payment to the Contractor.

ARTICLE 10 MISCELLANEOUS PROVISIONS

§ 10.1 This Agreement and any disputes which shall arise hereunder shall be governed by the laws of the State of North Carolina. The parties do hereby confer exclusive jurisdiction over any disputes which shall arise under this Agreement upon the General Courts of Justice for the State of North Carolina, sitting in Union County.

§ 10.2 Terms in this Agreement shall have the same meaning as those in AIA Document A201–2017, General Conditions of the Contract for Construction, as modified by the Owner.

§ 10.3 The Owner and Architect, respectively, bind themselves, their agents, successors, assigns, and legal representatives to this Agreement. The Architect shall not assign its interests or obligations under this Agreement without the written consent of the Owner, which consent may be withheld by the Owner for any reason.

§ 10.3.1 The services provided by the Architect are, for purposes of this Agreement, deemed to be personal services. The Architect shall assign the team of persons designated in Section 1.1.11 herein ("the Project Team") to perform their designated tasks. The Architect shall not make substantial changes to the Project Team without the approval of the Owner. Should circumstances beyond the control of the Architect result in the need to change the Project Team, any replacement of a listed team member shall be approved in advance by the Owner. However, nothing in this clause shall be construed to limit the Owner's rights to terminate the Contract as provided in this Agreement. Termination by the Owner as a result of a change in the Architect's Project Team shall be deemed a justifiable termination within the meaning of Section 9.5.

§ 10.4 If the Owner requests the Architect to execute certificates or consents from lenders or governmental authorities, the Architect shall execute all such certificates and consents that are consistent with this Agreement, provided the proposed certificate or consent is submitted to the Architect for review. The Architect shall not be required to execute certificates or consents that would require knowledge, services, or responsibilities beyond the scope of this Agreement.

AIA Document B101 – 2017. Copyright © 1974, 1978, 1987, 1997, 2007 and 2017. All rights reserved. "The American Institute of Architects," "American Institute of Architects," "AIA," the AIA Logo, and "AIA Contract Documents" are trademarks of The American Institute of Architects. This draft was produced at 15:09:27 ET on 02/27/2023 under Order No.2114341386 which expires on 07/07/2023, is not for resale, is licensed for one-time use only, and may only be used in accordance with the AIA Contract Documents® Terms of Service. To report copyright violations, e-mail docinfo@aiacontracts.com.
User Notes: (1765232949)

§ 10.5 Nothing contained in this Agreement shall create a contractual relationship with, or a cause of action in favor of, a third party against either the Owner or Architect.

§ 10.6 Unless otherwise required in this Agreement, the Architect shall have no responsibility for the discovery, presence, handling, removal or disposal of, or exposure of persons to, hazardous materials or toxic substances in any form at the Project site. The Architect shall, however, immediately inform the Owner in writing if the Architect becomes aware of any toxic substances or hazardous materials on the Project site.

§ 10.7 The Architect shall have the right to include photographic or artistic representations of the design of the Project among the Architect's promotional and professional materials. The Architect shall be given reasonable access to the completed Project to make such representations. However, under no circumstances shall the Architect's materials include the Owner's confidential or proprietary information if the Owner has previously advised the Architect in writing of the specific information considered by the Owner to be confidential or proprietary. The Owner may provide professional credit for the Architect in the Owner's promotional materials for the Project. This Section 10.7 shall survive the termination of this Agreement unless the Owner terminates this Agreement for cause pursuant to Section 9.4.

§ 10.8 The Architect shall maintain the confidentiality of information specifically designated as confidential by the Owner, unless withholding such information would violate the law, create the risk of significant harm to the public, or prevent the Architect from establishing a claim or defense in an adjudicatory proceeding. The Architect shall require of the Architect's consultants similar agreements to maintain the confidentiality of information specifically designated as confidential by the Owner. The Architect understands and agrees that in addition to any other information designated as confidential by the Owner, the detailed plans and drawings of public buildings and infrastructure facilities, pursuant to G.S. § 132-1.7, is not considered public record and Architect shall keep such information confidential.

§ 10.9 The invalidity of any provision of the Agreement shall not invalidate the Agreement or its remaining provisions. If it is determined that any provision of the Agreement violates any law, or is otherwise invalid or unenforceable, then that provision shall be revised to the extent necessary to make that provision legal and enforceable. In such case the Agreement shall be construed, to the fullest extent permitted by law, to give effect to the parties' intentions and purposes in executing the Agreement.

ARTICLE 11 COMPENSATION

§ 11.1 For the Architect's Basic Services, the Owner shall compensate the Architect as follows:

.1 Stipulated Sum
(Insert amount)

« »

.2 Percentage Basis
(Insert percentage value)

« » (« ») % of the Owner's budget for the Cost of the Work, as calculated in accordance with Section 11.6.

.3 Other
(Describe the method of compensation)

« »

§ 11.2 For the Architect's Supplemental Services designated in Section 4.1.1 and for any Sustainability Services required pursuant to Section 4.1.3, the Owner shall compensate the Architect as follows:
(Insert amount of, or basis for, compensation. If necessary, list specific services to which particular methods of compensation apply.)

« »

AIA Document B101 – 2017. Copyright © 1974, 1978, 1987, 1997, 2007 and 2017. All rights reserved. "The American Institute of Architects," "American Institute of Architects," "AIA," the AIA Logo, and "AIA Contract Documents" are trademarks of The American Institute of Architects. This draft was produced at 15:09:27 ET on 02/27/2023 under Order No.2114341386 which expires on 07/07/2023, is not for resale, is licensed for one-time use only, and may only be used in accordance with the AIA Contract Documents® Terms of Service. To report copyright violations, e-mail docinfo@aiacontracts.com.
User Notes: (1765232949)

§ 11.3 For Additional Services that may arise during the course of the Project, including those under Section 4.2, the Owner shall compensate the Architect as follows:
(Insert amount of, or basis for, compensation.)

« »

§ 11.4 Compensation for Supplemental and Additional Services of the Architect's consultants when not included in Section 11.2 or 11.3, shall be the amount invoiced to the Architect plus « » percent (« »%), or as follows:
(Insert amount of, or basis for computing, Architect's consultants' compensation for Supplemental or Additional Services.)

« »

§ 11.5 When compensation for Basic Services is based on a stipulated sum, the proportion of compensation for each phase of services shall be as follows:

Schematic Design Phase	« »	percent (	« »	%)
Design Development Phase	« »	percent (	« »	%)
Construction Documents Phase	« »	percent (	« »	%)
Procurement Phase	« »	percent (	« »	%)
Construction Phase	« »	percent (	« »	%)
Total Basic Compensation	one hundred	percent (	100	%)

§ 11.6 All requests for payment shall be in the form reasonably requested by the Owner and shall include backup documentation reasonably requested by the Owner.

§ 11.7 The hourly billing rates for services of the Architect and the Architect's consultants are set forth below.
(If applicable, attach an exhibit of hourly billing rates or insert them below.)

« »

Employee or Category	Rate ($0.00)

§ 11.8 Compensation for Reimbursable Expenses
§ 11.8.1 Reimbursable Expenses are in addition to compensation for Basic, Supplemental, and Additional Services and include expenses incurred by the Architect and the Architect's consultants directly related to the Project, as follows:

.1 Transportation and out-of-town travel and subsistence if approved in writing by the Owner;
.3 Permitting and other fees required by authorities having jurisdiction over the Project;
.4 Printing, reproductions, and standard form documents;
.5 Postage, handling, and delivery;
.6 Expense of overtime work requiring higher than regular rates, if authorized in writing in advance by the Owner;
.7 Renderings, physical models, mock-ups, professional photography, and presentation materials requested in writing by the Owner, except work performed in-house by the Architect;

§ 11.8.2 For Reimbursable Expenses the compensation shall be the expenses incurred by the Architect and the Architect's consultants plus «zero» percent (« 0 » %) of the expenses incurred.

§ 11.10 Payments to the Architect
§ 11.10.1 Initial Payments
§ 11.10.1.1 An initial payment of « » ($ « ») shall be made upon execution of this Agreement and is the minimum payment under this Agreement. It shall be credited to the Owner's account in the final invoice.

AIA Document B101 – 2017. Copyright © 1974, 1978, 1987, 1997, 2007 and 2017. All rights reserved. "The American Institute of Architects," "American Institute of Architects," "AIA," the AIA Logo, and "AIA Contract Documents" are trademarks of The American Institute of Architects. This draft was produced at 15:09:27 ET on 02/27/2023 under Order No.2114341386 which expires on 07/07/2023, is not for resale, is licensed for one-time use only, and may only be used in accordance with the AIA Contract Documents® Terms of Service. To report copyright violations, e-mail docinfo@aiacontracts.com.
User Notes: (1765232949)

§ 11.10.1.2 If a Sustainability Certification is part of the Sustainable Objective, an initial payment to the Architect of « » ($ « ») shall be made upon execution of this Agreement for registration fees and other fees payable to the Certifying Authority and necessary to achieve the Sustainability Certification. The Architect's payments to the Certifying Authority shall be credited to the Owner's account at the time the expense is incurred.

§ 11.10.2 Progress Payments

§ 11.10.2.1 Payments for services shall be made monthly and shall be in proportion to services performed. The Architect shall issue monthly invoices, on or about the same day each month. The Owner shall pay amounts properly due not more than twenty (20) days after the date of receipt of a valid invoice for such amounts by Owner's Finance Department. Amounts properly due yet unpaid thirty (30) days after the Owner's receipt of that invoice shall bear simple interest at an annual rate of twelve percent (12%), unless otherwise limited by law. The Architect shall submit with each invoice a current, itemized statement of amounts invoiced, amounts received, Reimbursable Expenses invoiced and received, and all other funds sought from the Owner and received by the Architect. The Owner has the right to inspect the Architect's documentation at any time to determine that the work has proceeded to the point asserted in any invoice for payment.

§ 11.10.2.3 Records of Reimbursable Expenses, expenses pertaining to Supplemental and Additional Services, and services performed on the basis of hourly rates shall be submitted to the Owner when payment is requested.

ARTICLE 12 SPECIAL TERMS AND CONDITIONS

Special terms and conditions that modify this Agreement are as follows:
(Include other terms and conditions applicable to this Agreement.)

« **§ 12.1 Indemnification**

§ 12.1.1 In addition to any indemnification obligations noted elsewhere in this Agreement, the Architect shall protect, indemnify, and hold harmless the Owner, its officers, employees, and agents from and against any and all losses, penalties, damages, settlements, costs, charges, professional fees or other expenses or other liabilities of every kind and character arising out of or relating to any and all claims, liens, demands, obligations, actions, proceedings, or causes of action of every kind in connection with or arising out of this Agreement and/or the performance hereof that are due, in whole or in part, to the negligent acts, errors, or omissions or intentional misconduct of the Architect, its officers, its employees, its agents, and its Consultants; and such protection, indemnification, and holding harmless shall include, without limitation, any and all losses, penalties, damages, settlements, costs, charges, professional fees or other expenses or other liabilities of every kind and character arising out of or relating to any and all claims, liens, demands, obligations, actions, proceedings, or causes of action of every kind related to infringement of intellectual property rights. The Architect shall investigate, handle, and respond to the same at its sole expense and agrees to bear all other costs and expenses related thereto.

§ 12.2 Other Special Terms and Conditions

§ 12.2.1 All services listed in this Article 12, unless otherwise specifically designated as Supplemental or Additional Services, shall be considered Basic Services for which the Architect shall receive no additional compensation.

§ 12.2.2 In performing the services requested by the Owner, the Architect shall comply with all laws, rules, regulations, ordinances, codes, standards, and orders of any and all governmental bodies, agencies, authorities, and courts having jurisdiction, to include compliance of the plans and specifications with applicable requirements of the Americans with Disabilities Act. Also without limiting the generality of the foregoing, the Architect shall comply with all applicable provisions of Article 8 of Chapter 143 of the North Carolina General Statutes regarding public contracts. By way of illustration, and not limitation, the Architect shall (i) observe formal bidding requirements in its preparation of the Contract Documents; (ii) require a minimum of three bids prior to opening on initial bid; and (iii) assist the Owner with minority participation in the bidding process, all as required by statute.

§ 12.2.3 Security of Data. Architect will take all steps reasonably necessary to safeguard all data, files, reports, and other information of Owner from access, loss, disclosure, destruction, or erasure. Any costs or expenses of replacing other damages resulting from the loss of such data will be borne by Architect to the extent such loss or damage occurs through its negligence. In the event Architect is allowed or required to provide online support to Owner, the

AIA Document B101 – 2017. Copyright © 1974, 1978, 1987, 1997, 2007 and 2017. All rights reserved. "The American Institute of Architects," "American Institute of Architects," "AIA," the AIA Logo, and "AIA Contract Documents" are trademarks of The American Institute of Architects. This draft was produced at 15:09:27 ET on 02/27/2023 under Order No.2114341386 which expires on 07/07/2023, is not for resale, is licensed for one-time use only, and may only be used in accordance with the AIA Contract Documents® Terms of Service. To report copyright violations, e-mail docinfo@aiacontracts.com.
User Notes: (1765232949)

method used shall not provide Architect with access to any information other than that absolutely necessary to allow Architect to provide support, and Owner shall be allowed to require reasonable security procedures for such access.

§ 12.2.4 E-Verify. E-Verify is the federal program operated by the United States Department of Homeland Security and other federal agencies, or any successor or equivalent program, used to verify the work authorization of newly hired employees pursuant to federal law. The Architect agrees to ensure that the Architect and any subcontractor performing work under this Agreement: (i) uses E-Verify if required to do so by North Carolina law; and (ii) otherwise complies with the requirements of Article 2 of Chapter 64 of the North Carolina General Statutes. »

ARTICLE 13 SCOPE OF THE AGREEMENT

§ 13.1 This Agreement represents the entire and integrated agreement between the Owner and the Architect and supersedes all prior negotiations, representations or agreements, either written or oral. This Agreement may be amended only by written instrument signed by both the Owner and Architect.

§ 13.2 This Agreement is comprised of the following documents identified below:

.1 AIA Document B101™–2017, Standard Form Agreement Between Owner and Architect

.3 Exhibits:
(Check the appropriate box for any exhibits incorporated into this Agreement.)

[« »] AIA Document E204™–2017, Sustainable Projects Exhibit, dated as indicated below:
(Insert the date of the E204-2017 incorporated into this agreement.)

« »

[« »] Other Exhibits incorporated into this Agreement:
(Clearly identify any other exhibits incorporated into this Agreement, including any exhibits and scopes of services identified as exhibits in Section 4.1.2.)

« »

.4 Other documents:
(List other documents, if any, forming part of the Agreement.)

« »

This Agreement entered into as of the day and year first written above.

OWNER *(Signature)*	**ARCHITECT** *(Signature)*
« »« »	« »« »
(Printed name and title)	*(Printed name, title, and license number, if required)*

AIA Document B101 – 2017. Copyright © 1974, 1978, 1987, 1997, 2007 and 2017. All rights reserved. "The American Institute of Architects," "American Institute of Architects," "AIA," the AIA Logo, and "AIA Contract Documents" are trademarks of The American Institute of Architects. This draft was produced at 15:09:27 ET on 02/27/2023 under Order No.2114341386 which expires on 07/07/2023, is not for resale, is licensed for one-time use only, and may only be used in accordance with the AIA Contract Documents® Terms of Service. To report copyright violations, e-mail docinfo@aiacontracts.com.
User Notes: (1765232949)

December 22, 2025
Revised January 16, 2026

Francisco Soto, PE
Project Manager
General Services | Facilities Management
Union County
1407 Airport Rd
Monroe, NC 28110

Reference: **ADVANCED PLANNING ARCHITECTURAL SERVICES AGREEMENT**
Transportation Department Relocation
Monroe, North Carolina

Dear Mr. Soto:

C Design, the "Architect", would like to thank you for the opportunity to provide Advanced Planning Architectural Services to Union County, the "Owner".

Upon the completion of these services, the Owner may require the Architect to perform Basic Architectural Services. At that time, an amendment to the AIA Document B101-2017, Standard Form of Agreement Between Owner and Architect will be executed. The Owner's current construction budget is $2.1M. It is understood that the Owner limits the Basic Services fee to a maximum of 10.5% of that budget. The Advanced Planning phase will confirm the budget and scope for the project, and the Architect will align the Basic Services fees accordingly.

This Proposal is supplemented by the attached Architect's hourly rate schedule, Exhibit B. Below you will find the scope of services and the corresponding fees.

SCOPE AND FEES FOR ADVANCED PLANNING ARCHITECTURAL SERVICES

The Architect will provide Advanced Planning Architectural Services for a lump sum of **$79,000.00**. These services, provided by the Architect, will be limited to the following unless directed otherwise by the Owner:

ADVANCED PLANNING	**FEE**
	$41,000.00

- Conduct up to two (2) Owner coordination / interview meetings
- Conduct up to two (2) site visit investigations
- Determine project goals
- Verify Owner's program
- Review existing building documentation
- Review major code requirements
- Review major site planning requirements
- Explore design options
- Produce conceptual space plans and building section
- Develop preliminary construction cost estimate
- Develop preliminary project design schedule
- Develop structural narrative
- Owner presentation meeting

SUPPLEMENTAL SERVICES	**FEE**
• Topographic and Utility Survey	$18,000.00
• Geotechnical Exploration	$13,000.00
• Second Floor Build-out exploration	$5,000.00

TOTAL ADVANCED PLANNING SERVICES FEE =	**$41,000.00**
TOTAL SUPPLEMENTAL SERVICES FEE =	**$36,000.00**
ESTIMATED REIMBURSABLE EXPENSES =	**$2,000.00**
TOTAL FEE =	**$79,000.00**

* If the project is terminated at any time before Final Project Completion, the Owner shall compensate the Architect based on the Fees earned at the time of termination.

AVAILABLE ADDITIONAL SERVICES

Additional Services are available to the Owner and are provided by the Architect based on the attached hourly rate schedule, Exhibit B for Architectural Services. These services, which are not covered under the Advanced Planning Architectural Services Agreement, will be provided if necessary and requested by the Owner. Generally, Additional Services deal with Owner requested expansion to the scope of the project, or program changes and revisions required due to no fault of the Architect. All changes to the scope of the project must be signed, in writing, by both the Architect and the Owner before commencement of services. The following is a list of possible Additional Services, and it is not intended to be all-inclusive:

- Re-zoning procedures
- Design for inadequate sewer, water, gas, electric, infrastructure beyond 5’-0” outside of
- Additional client meetings
- Specialty Building Engineering systems design and specification
- Detailed cost estimating services
- Detailed documentation of existing building conditions
- Pre- and Post-Occupancy Surveys

CONTRACT SCHEDULE AND TERMINATION

The Architect will begin Advanced Planning Architectural Services upon Owner's execution of this Agreement and anticipates completing these services within four (4) months unless extended by the Owner. Refer to the AIA Document B101-2017, Standard Form of Agreement Between Owner and Architect for termination clause.

PROJECT ITEMS REQUIRED FROM OWNER FOR COMPLETION OF SERVICES

The Architect will require certain items from the Owner to successfully complete Advanced Planning Architectural Services on schedule. These items are:

- Access to the site and the Transportation Department heads
- Meetings at Pre-Approved Times
- Fire Hydrant Flow Test
- Design Standards
- Topographic and Utility Survey (offered as Supplemental Service)

INVOICING AND PAYMENT SCHEDULE

The Architect will invoice on a monthly schedule. Invoices and supporting documentation as reasonably required by the Owner shall be sent during the first week of each month.

C Design is looking forward to a successful project with Union County, and we thank you for this opportunity.

Respectfully,

C DESIGN

01.16.2026

L. Joseph Humphrey, AIA (Date)
Civic Market Leader | Principal

Approved by:

UNION COUNTY

Francisco Soto, PE (Date)
Project Manager

CDI Project Number: 0604-0762/101

EXHIBIT B



ARCHITECTURAL HOURLY RATES	2026
Managing Principal	$270
Aviation Market Leader	$240
Civic Market Leader	$205
Education Market Leader	$205
Operations Market leader	$205
Recreation Market Leader	$205
Workplace Market Leader	$160
Sr. Project Architect	$170
Sr. Architectural Designer	$180
Architectural Designer	$160
Project Architect	$155
Interior Designer	$120
Project Designer	$115
Accounting	$135
Marketing	$120
Administrative	$75

DRAFT

AIA® Document B101® – 2017

Standard Form of Agreement Between Owner and Architect

AGREEMENT made as of the « » day of « » in the year « »
(In words, indicate day, month and year.)

BETWEEN the Architect's client identified as the Owner:
(Name, legal status, address and other information)

«Union County, North Carolina»«»
«500 North Main Street»
«Monroe, NC 28112»
«»

and the Architect:
(Name, legal status, address and other information)

« C Design Inc. »« »
« 1000 West Morehead »
« Suite 170 »
« Charlotte, North Carolina, 28208 »
«»«»
«»
«»
«»

for the following Project:
(Name, location and detailed description)

« Union County Transportation Department Office Expansion and Upgrades »
« 1407 Airport Rd »
« Monroe, North Carolina 28110 »

The Owner and Architect agree as follows.

ADDITIONS AND DELETIONS: The author of this document has added information needed for its completion. The author may also have revised the text of the original AIA standard form. An *Additions and Deletions Report* that notes added information as well as revisions to the standard form text is available from the author and should be reviewed.

This document has important legal consequences. Consultation with an attorney is encouraged with respect to its completion or modification.

DRAFT

ELECTRONIC COPYING of any portion of this AIA® Document to another electronic file is prohibited and constitutes a violation of copyright laws as set forth in the footer of this document.

AIA Document B101 – 2017. Copyright © 1974, 1978, 1987, 1997, 2007 and 2017. All rights reserved. "The American Institute of Architects," "American Institute of Architects," "AIA," the AIA Logo, and "AIA Contract Documents" are trademarks of The American Institute of Architects. This draft was produced at 15:09:27 ET on 02/27/2023 under Order No.2114341386 which expires on 07/07/2023, is not for resale, is licensed for one-time use only, and may only be used in accordance with the AIA Contract Documents® Terms of Service. To report copyright violations, e-mail docinfo@aiacontracts.com.
User Notes: (1765232949)

TABLE OF ARTICLES

1 INITIAL INFORMATION

2 ARCHITECT'S RESPONSIBILITIES

3 SCOPE OF ARCHITECT'S BASIC SERVICES

4 SUPPLEMENTAL AND ADDITIONAL SERVICES

5 OWNER'S RESPONSIBILITIES

6 COST OF THE WORK

7 COPYRIGHTS AND LICENSES

8 CLAIMS AND DISPUTES

9 TERMINATION OR SUSPENSION

10 MISCELLANEOUS PROVISIONS

11 COMPENSATION

12 SPECIAL TERMS AND CONDITIONS

13 SCOPE OF THE AGREEMENT

DRAFT

ARTICLE 1 INITIAL INFORMATION

§ 1.1 This Agreement is based on the Initial Information set forth in this Section 1.1.
(For each item in this section, insert the information or a statement such as "not applicable" or "unknown at time of execution.")

§ 1.1.1 The Owner's program for the Project:
(Insert the Owner's program, identify documentation that establishes the Owner's program, or state the manner in which the program will be developed.)

« Refer to EXHIBIT A: Advanced Planning Architectural Services Agreement Proposal »

§ 1.1.2 The Project's physical characteristics:
(Identify or describe pertinent information about the Project's physical characteristics, such as size; location; dimensions; geotechnical reports; site boundaries; topographic surveys; traffic and utility studies; availability of public and private utilities and services; legal description of the site, etc.)

« Refer to EXHIBIT A: Advanced Planning Architectural Services Agreement Proposal »

§ 1.1.3 The Owner's budget for the Cost of the Work, as defined in Section 6.1:
(Provide total and, if known, a line item breakdown.)

« Construction Budget = $2,100,000.00 »

§ 1.1.4 The Owner's anticipated design and construction milestone dates:

.1 Design phase milestone dates, if any:

« Refer to EXHIBIT A: Advanced Planning Architectural Services Agreement Proposal »

AIA Document B101 – 2017. Copyright © 1974, 1978, 1987, 1997, 2007 and 2017. All rights reserved. "The American Institute of Architects," "American Institute of Architects," "AIA," the AIA Logo, and "AIA Contract Documents" are trademarks of The American Institute of Architects. This draft was produced at 15:09:27 ET on 02/27/2023 under Order No.2114341386 which expires on 07/07/2023, is not for resale, is licensed for one-time use only, and may only be used in accordance with the AIA Contract Documents® Terms of Service. To report copyright violations, e-mail docinfo@aiacontracts.com.
User Notes: (1765232949)

.2 Construction commencement date:

« Refer to EXHIBIT A: Advanced Planning Architectural Services Agreement Proposal »

.3 Substantial Completion date or dates:

« Refer to EXHIBIT A: Advanced Planning Architectural Services Agreement Proposal »

.4 Other milestone dates:

« »

§ 1.1.5 The Owner intends the following procurement and delivery method for the Project:
(Identify method such as competitive bid or negotiated contract, as well as any requirements for accelerated or fast-track design and construction, multiple bid packages, or phased construction.)

« Competitive Bid »

§ 1.1.6 The Owner's anticipated Sustainable Objective for the Project:
(Identify and describe the Owner's Sustainable Objective for the Project, if any.)

« N/A »

§ 1.1.6.1 If the Owner identifies a Sustainable Objective, the Owner and Architect shall complete and incorporate AIA Document E204™–2017, Sustainable Projects Exhibit, into this Agreement to define the terms, conditions and services related to the Owner's Sustainable Objective. If E204–2017 is incorporated into this agreement, the Owner and Architect shall incorporate the completed E204–2017 into the agreements with the consultants and contractors performing services or Work in any way associated with the Sustainable Objective.

§ 1.1.7 The Owner identifies the following representative in accordance with Section 5.3:
(List name, address, and other contact information.)

Christopher Boyd, Director«»
Facilities and Fleet Management«»
Union County«»
1407 Airport Road«»
Monroe, NC 28110«»
«»

§ 1.1.8 The persons or entities, in addition to the Owner's representative, who are required to review the Architect's submittals to the Owner are as follows:
(List name, address, and other contact information.)

« »

§ 1.1.9 The Owner shall retain the following consultants and contractors:
(List name, legal status, address, and other contact information.)

~~.1 Geotechnical Engineer:~~

~~«»«»~~
~~«»~~
~~«»~~
~~«»~~
~~«»~~

AIA Document B101 – 2017. Copyright © 1974, 1978, 1987, 1997, 2007 and 2017. All rights reserved. "The American Institute of Architects," "American Institute of Architects," "AIA," the AIA Logo, and "AIA Contract Documents" are trademarks of The American Institute of Architects. This draft was produced at 15:09:27 ET on 02/27/2023 under Order No.2114341386 which expires on 07/07/2023, is not for resale, is licensed for one-time use only, and may only be used in accordance with the AIA Contract Documents® Terms of Service. To report copyright violations, e-mail docinfo@aiacontracts.com.
User Notes: (1765232949)

.2 Civil Engineer:

« »« »
« »
« »
« »
« »

.13 Other, if any:
(List any other consultants and contractors retained by the Owner.)

« »

§ 1.1.10 The Architect identifies the following representative in accordance with Section 2.3:
(List name, address, and other contact information.)

« L. Joseph Humphrey »
« Civic Market Leader | Principal »
« C Design Inc. »
« 1000 West Morehead Street, Suite 170 »
« Charlotte, NC 28208 »
« »
« »
« »
« »
« »
« »

§ 1.1.11 The Architect shall retain the consultants identified in Sections 1.1.11.1 and 1.1.11.2:
(List name, legal status, address, and other contact information.)

§ 1.1.11.1 Consultants retained under Basic Services:

.1 Civil Engineer:

« Clint Lawrence, PE »« »
« Principal »
« Lawrence And Associates »
« 115 N Church St »
« Monroe, NC 28112 »

.21 Structural Engineer:

« Lance Williams, PE »« »
« Vice President - Practice Leader»
« STEWART »
« 1001 N. Tryon Street, Suite 1400 »
« Charlotte, NC 28202 »
« »« »
« »
« »

AIA Document B101 – 2017. Copyright © 1974, 1978, 1987, 1997, 2007 and 2017. All rights reserved. "The American Institute of Architects," "American Institute of Architects," "AIA," the AIA Logo, and "AIA Contract Documents" are trademarks of The American Institute of Architects. This draft was produced at 15:09:27 ET on 02/27/2023 under Order No.2114341386 which expires on 07/07/2023, is not for resale, is licensed for one-time use only, and may only be used in accordance with the AIA Contract Documents® Terms of Service. To report copyright violations, e-mail docinfo@aiacontracts.com.
User Notes: (1765232949)

«»
«»

.32 Mechanical Engineer:

«James Currie, PE- »« »
« Principal »
« CMTA »
« 8801 J.M. Keynes Drive »
« Suite 240 »
« Charlotte, NC 28269 »

.43 Electrical Engineer:

« Dan Boland, PE »« »
« Senior Electrical Engineer »
« CMTA »
« 8801 J.M. Keynes Drive »
« Suite 240 »
« Charlotte, NC 28269 »
«»

«»
«»
«»

§ 1.1.11.2 Consultants retained under Supplemental Services:

« .1 Geotechnical Engineer:

« ESP & Associates »« »
« Chris Brown, PE »
« GTI Group Manager, Geo-Environmental »
« ESP Associates »
« 3475 Lakemont Blvd »
« Fort Mill, SC 29708 »

« .2 Topographic & Utility Survey:

« Clint Lawrence, PE »« »
« Principal »
« Lawrence And Associates »
« 115 N Church St »
« Monroe, NC 28112 »

§ 1.1.12 Other Initial Information on which the Agreement is based:

« Refer to EXHIBIT A: Advanced Planning Architectural Services Agreement Proposal »
«»

§ 1.2 The Owner and Architect may rely on the Initial Information. Both parties, however, recognize that the Initial Information may materially change and, in that event, the Owner and the Architect shall, when appropriate, ~~appropriately adjust the Architect's services, schedule for the Architect's services, and the Architect's compensation~~execute a Change Order reflecting the adjustments necessitated by the material change in the Initial

DRAFT

AIA Document B101 – 2017. Copyright © 1974, 1978, 1987, 1997, 2007 and 2017. All rights reserved. "The American Institute of Architects," "American Institute of Architects," "AIA," the AIA Logo, and "AIA Contract Documents" are trademarks of The American Institute of Architects. This draft was produced at 15:09:27 ET on 02/27/2023 under Order No.2114341386 which expires on 07/07/2023, is not for resale, is licensed for one-time use only, and may only be used in accordance with the AIA Contract Documents® Terms of Service. To report copyright violations, e-mail docinfo@aiacontracts.com.
User Notes: (1765232949)

Information. The Owner shall adjust the Owner's budget for the Cost of the Work and the Owner's anticipated design and construction milestones, as necessary, to accommodate material changes in the Initial Information.

§ 1.3 The parties shall agree upon protocols governing the transmission and use of Instruments of Service or any other information or documentation in digital form. ~~The parties will use AIA Document E203™–2013, Building Information Modeling and Digital Data Exhibit, to establish the protocols for the development, use, transmission, and exchange of digital data.~~

§ 1.3.1 Any use of, or reliance on, all or a portion of a building information model without agreement to protocols governing the use of, and reliance on, the information contained in the model ~~and without having those protocols set forth in AIA Document E203™–2013, Building Information Modeling and Digital Data Exhibit, and the requisite AIA Document G202™–2013, Project Building Information Modeling Protocol Form~~, shall be at the using or relying party's sole risk and without liability to the other party and its contractors or consultants, the authors of, or contributors to, the building information model, and each of their agents and employees.

§ 1.4 The Services covered by this Agreement are subject to the Owner's approved budget for the Cost of the Work as specified in Section 1.1.3 above. In the absence of an express provision to the contrary in this Agreement, the Architect shall perform the required Services in a manner that will render a Cost of the Work that does not exceed the Owner approved budget for the Cost of the Work.

ARTICLE 2 ARCHITECT'S RESPONSIBILITIES

§ 2.1 The Architect shall provide professional services as set forth in this Agreement. The Architect represents that it is properly licensed in the jurisdiction where the Project is located to provide the services required by this Agreement, or shall cause such services to be performed by appropriately licensed design professionals.

§ 2.2 The Architect shall perform its services consistent with the professional skill and care ordinarily provided by architects practicing in the same or similar locality under the same or similar circumstances. The Architect shall perform its services as expeditiously as is consistent with such professional skill and care and the orderly progress of the Project.

§ 2.3 The Architect shall identify a representative authorized to act on behalf of the Architect with respect to the Project. This designation shall be submitted in writing for the Owner's prior approval. Once approved, the designated representative shall not be changed without the Owner's written authorization.

§ 2.4 Except with the Owner's knowledge and consent, the Architect shall not engage in any activity, or accept any employment, interest or contribution that would reasonably appear to compromise the Architect's professional judgment with respect to this Project.

§ 2.5 Insurance.

a. At Architect's sole expense, Architect shall procure and maintain the following minimum insurances with insurers authorized to do business in North Carolina and rated A-VII or better by A.M. Best.

i. WORKERS' COMPENSATION
Statutory limits covering all employees, including Employer's Liability with limits of:

$500,000	Each Accident
$500,000	Disease - Each Employee
$500,000	Disease - Policy Limit

ii. COMMERCIAL GENERAL LIABILITY
Covering all operations involved in this Agreement.

$2,000,000	General Aggregate
$2,000,000	Products/Completed Operations Aggregate
$1,000,000	Each Occurrence
$1,000,000	Personal and Advertising Injury Limit
$5,000	Medical Expense Limit

AIA Document B101 – 2017. Copyright © 1974, 1978, 1987, 1997, 2007 and 2017. All rights reserved. "The American Institute of Architects," "American Institute of Architects," "AIA," the AIA Logo, and "AIA Contract Documents" are trademarks of The American Institute of Architects. This draft was produced at 15:09:27 ET on 02/27/2023 under Order No.2114341386 which expires on 07/07/2023, is not for resale, is licensed for one-time use only, and may only be used in accordance with the AIA Contract Documents® Terms of Service. To report copyright violations, e-mail docinfo@aiacontracts.com.
User Notes: (1765232949)

iii. COMMERCIAL AUTOMOBILE LIABILITY
$1,000,000 Combined Single Limit - Any Auto

iv. PROFESSIONAL LIABILITY
$1,000,000 Claims Made

Architect shall provide evidence of continuation or renewal of Professional Liability Insurance for a period of two (2) years following termination of the Agreement.

b. ADDITIONAL INSURANCE REQUIREMENTS

i. Architect's General Liability policy shall be endorsed, specifically or generally, to include the following as Additional Insured:

UNION COUNTY, ITS OFFICERS, AGENTS AND EMPLOYEES ARE INCLUDED AS ADDITIONAL INSURED WITH RESPECT TO THE GENERAL LIABILITY INSURANCE POLICY.

ii. Before commencement of any work or event, Architect shall provide a Certificate of Insurance in satisfactory form as evidence of the insurances required above.

iii. Architect shall have no right of recovery or subrogation against Union County (including its officers, agents and employees).

iv. It is the intention of the parties that the insurance policies afforded by Architect shall protect both parties and be primary and non-contributory coverage for any and all losses covered by the above-described insurance.

v. Union County shall have no liability with respect to Architect's personal property whether insured or not insured. Any deductible or self-insured retention is the sole responsibility of Architect.

vi. Notwithstanding the notification requirements of the Insurer, Architect hereby agrees to notify Union County's Risk Manager at 500 N. Main Street # 130, Monroe, NC 28112, within two (2) days of the cancellation or substantive change of any insurance policy set out herein. Union County, in its sole discretion, may deem failure to provide such notice as a breach of this Agreement.

vi. The Certificate of Insurance should note in the Description of Operations the following:
Department: Facilities Management
Contract #: _____

vii. Insurance procured by Architect shall not reduce nor limit Architect's contractual obligation to indemnify, save harmless and defend Union County for claims made or suits brought which result from or are in connection with the performance of this Agreement.

viii. Certificate Holder shall be listed as follows:
Union County
Attention: ~~Keith A. Richards,~~ Risk Manager
500 N. Main Street, Suite #130
Monroe, NC 28112

ix. If Architect is authorized to assign or subcontract any of its rights or duties hereunder and in fact does so, Architect shall ensure that the assignee or subcontractor satisfies all requirements of this Agreement, including, but not limited to, maintenance of the required insurances coverage and provision of certificate(s) of insurance and additional

AIA Document B101 – 2017. Copyright © 1974, 1978, 1987, 1997, 2007 and 2017. All rights reserved. "The American Institute of Architects," "American Institute of Architects," "AIA," the AIA Logo, and "AIA Contract Documents" are trademarks of The American Institute of Architects. This draft was produced at 15:09:27 ET on 02/27/2023 under Order No.2114341386 which expires on 07/07/2023, is not for resale, is licensed for one-time use only, and may only be used in accordance with the AIA Contract Documents® Terms of Service. To report copyright violations, e-mail docinfo@aiacontracts.com.
User Notes: (1765232949)

insured endorsement(s), in proper form prior to commencement of services. ~~The Architect shall maintain the following insurance until termination of this Agreement. If any of the requirements set forth below are in addition to the types and limits the Architect normally maintains, the Owner shall pay the Architect as set forth in Section 11.9.~~

~~**§ 2.5.1** Commercial General Liability with policy limits of not less than « » ($ « ») for each occurrence and « » ($ « ») in the aggregate for bodily injury and property damage.~~

~~**§ 2.5.2** Automobile Liability covering vehicles owned, and non-owned vehicles used, by the Architect with policy limits of not less than « » ($ « ») per accident for bodily injury, death of any person, and property damage arising out of the ownership, maintenance and use of those motor vehicles, along with any other statutorily required automobile coverage.~~

~~**§ 2.5.3** The Architect may achieve the required limits and coverage for Commercial General Liability and Automobile Liability through a combination of primary and excess or umbrella liability insurance, provided such primary and excess or umbrella liability insurance policies result in the same or greater coverage as the coverages required under Sections 2.5.1 and 2.5.2, and in no event shall any excess or umbrella liability insurance provide narrower coverage than the primary policy. The excess policy shall not require the exhaustion of the underlying limits only through the actual payment by the underlying insurers.~~

~~**§ 2.5.4** Workers' Compensation at statutory limits.~~

~~**§ 2.5.5** Employers' Liability with policy limits not less than « » ($ « ») each accident, « » ($ « ») each employee, and « » ($ « ») policy limit.~~

~~**§ 2.5.6** Professional Liability covering negligent acts, errors and omissions in the performance of professional services with policy limits of not less than « » ($ « ») per claim and « » ($ « ») in the aggregate.~~

~~**§ 2.5.7 Additional Insured Obligations.** To the fullest extent permitted by law, the Architect shall cause the primary and excess or umbrella polices for Commercial General Liability and Automobile Liability to include the Owner as an additional insured for claims caused in whole or in part by the Architect's negligent acts or omissions. The additional insured coverage shall be primary and non-contributory to any of the Owner's insurance policies and shall apply to both ongoing and completed operations.~~

~~**§ 2.5.8** The Architect shall provide certificates of insurance to the Owner that evidence compliance with the requirements in this Section 2.5.~~

ARTICLE 3 SCOPE OF ARCHITECT'S BASIC SERVICES

§ 3.1 The Architect's Basic Services consist of ~~those~~ all services described in this ~~Article 3~~Agreement, unless such service is expressly noted as an Additional or Supplemental Service in Article 4, and include usual and customary structural, mechanical, and electrical engineering services. ~~Services not set forth in this Article 3 are Supplemental or Additional Services.~~

§ 3.1.1 The Architect shall manage the Architect's services, consult with the Owner, research applicable design criteria, attend Project meetings, communicate with members of the Project team, and report progress to the Owner.

§ 3.1.2 The Architect shall coordinate ~~its~~ the services provided by the Architect and the Architect's Consultants with those services provided by the Owner and the Owner's consultants. The Architect shall be entitled to reasonably rely on~~, and shall not be responsible for,~~ the accuracy, completeness, and timeliness of, services and information furnished by the Owner and the Owner's consultants, when that information is transmitted by the Owner to the Architect and is expressly designated in writing by the Owner to be reliable. The Architect shall provide prompt

AIA Document B101 – 2017. Copyright © 1974, 1978, 1987, 1997, 2007 and 2017. All rights reserved. "The American Institute of Architects," "American Institute of Architects," "AIA," the AIA Logo, and "AIA Contract Documents" are trademarks of The American Institute of Architects. This draft was produced at 15:09:27 ET on 02/27/2023 under Order No.2114341386 which expires on 07/07/2023, is not for resale, is licensed for one-time use only, and may only be used in accordance with the AIA Contract Documents® Terms of Service. To report copyright violations, e-mail docinfo@aiacontracts.com.
User Notes: (1765232949)

written notice to the Owner ~~if~~ within five (5) days after the Architect becomes aware of any error, omission, or inconsistency in such services or information.

§ 3.1.3 As soon as practicable after the date of this Agreement, the Architect shall submit for the Owner's approval a schedule for the performance of the Architect's services. The schedule initially shall include anticipated dates for the commencement of construction and for Substantial Completion of the Work as set forth in the Initial Information. The schedule shall include allowances for periods of time required for the Owner's review, for the performance of the Owner's consultants, and for approval of submissions by authorities having jurisdiction over the Project. Once approved by the Owner, time limits established by the schedule shall not, except for reasonable cause, be exceeded by the Architect ~~or Owner~~. With the Owner's approval, the Architect shall adjust the schedule, if necessary, as the Project proceeds until the commencement of construction.

§ 3.1.4 The Architect shall not be responsible for an Owner's directive or substitution, or for the Owner's acceptance of non-conforming Work, made or given without the Architect's written approval.

§ 3.1.5 The Architect shall ~~contact governmental authorities required to approve the Construction Documents and entities providing utility services to the Project. The Architect shall respond to applicable design requirements imposed by those authorities and entities.~~review laws, codes, and regulations applicable to the Architect's services. The Architect's design, documents, and services, and those of the Architect's Consultants, shall conform to all applicable requirements imposed by governmental authorities and utility services having jurisdiction over the Project, which requirements are in effect at the time the services are provided; provided, however, that where such requirements are reasonably capable of contradictory interpretations, the Architect shall utilize his best professional efforts and judgment in applying the applicable requirement to the Project.

§ 3.1.6 The Architect shall assist the Owner in connection with the Owner's responsibility for filing documents required for the approval of governmental authorities having jurisdiction over the Project.

§ 3.2 Schematic Design Phase Services

§ 3.2.1 The Architect shall review the program and other information furnished by the Owner, and shall review laws, codes, and regulations applicable to the Architect's services.

§ 3.2.2 The Architect shall prepare a preliminary evaluation of the Owner's program, schedule, budget for the Cost of the Work, Project site, the proposed procurement and delivery method, and other Initial Information, each in terms of the other, to ascertain the requirements of the Project. The Architect shall notify the Owner in writing of (1) any inconsistencies discovered in the information, and (2) other information or consulting services that may be reasonably needed for the Project.

§ 3.2.3 The Architect shall present its preliminary evaluation to the Owner and shall discuss with the Owner alternative approaches to design and construction of the Project. ~~The Architect shall reach an understanding with the Owner regarding the requirements of the Project.~~

§ 3.2.4 Based on the Project requirements agreed upon with the Owner, the Architect shall prepare and present, for the Owner's approval, a preliminary design illustrating the scale and relationship of the Project components.

§ 3.2.5 Based on the Owner's approval of the preliminary design, the Architect shall prepare Schematic Design Documents for the Owner's approval. The Schematic Design Documents shall consist of drawings and other documents including a site plan, if appropriate, and preliminary building plans, sections and elevations; and may include some combination of study models, perspective sketches, or digital representations. Preliminary selections of major building systems and construction materials shall be noted on the drawings or described in writing.

§ 3.2.5.1 The Architect shall consider sustainable design alternatives, such as material choices and building orientation, together with other considerations based on program and aesthetics, in developing a design that is consistent with the Owner's program, schedule and budget for the Cost of the Work. ~~The Owner may obtain more advanced sustainable design services as a Supplemental Service under Section 4.1.1.~~

§ 3.2.5.2 The Architect shall consider and explain to the Owner, in writing if requested, the value of alternative materials, building systems and equipment, together with other considerations based on program and aesthetics, in

AIA Document B101 – 2017. Copyright © 1974, 1978, 1987, 1997, 2007 and 2017. All rights reserved. "The American Institute of Architects," "American Institute of Architects," "AIA," the AIA Logo, and "AIA Contract Documents" are trademarks of The American Institute of Architects. This draft was produced at 15:09:27 ET on 02/27/2023 under Order No.2114341386 which expires on 07/07/2023, is not for resale, is licensed for one-time use only, and may only be used in accordance with the AIA Contract Documents® Terms of Service. To report copyright violations, e-mail docinfo@aiacontracts.com.
User Notes: (1765232949)

developing a design for the Project that is consistent with the Owner's program, schedule, and budget for the Cost of the Work.

§ 3.2.6 The Architect shall submit to the Owner an estimate of the Cost of the Work ~~prepared in accordance with Section 6.3~~. Architect shall provide for the Owner's approval a written itemized estimate of the Cost of the Work based upon the Schematic Design package produced by the Architect, with costs projected to the scheduled date of completion of the Procurement Phase Services. If that estimate does not conform to the initial Owner-provided budget for the Cost of the Work, as set forth in Section 1.1.3 herein, and any Owner-approved amendments thereto, the Architect shall provide a written statement to the Owner describing the specific reasons for the deviation and suggesting alternative designs or changes that can be made to the design in order to bring the Cost of the Work within the Owner's then-current budget for the Cost of the Work.

§ 3.2.7 The Architect shall submit the Schematic Design Documents to the Owner, and request the Owner's approval.

§ 3.3 Design Development Phase Services

§ 3.3.1 Based on the Owner's written approval of the Schematic Design Documents, and on the Owner's written authorization of any adjustments in the Project requirements and/or the budget for the Cost of the Work, the Architect shall prepare Design Development Documents for the Owner's approval. The Design Development Documents shall illustrate and describe the development of the approved Schematic Design Documents and shall consist of drawings and other documents including plans, sections, elevations, typical construction details, and diagrammatic layouts of building systems to fix and describe the size and character of the Project as to architectural, structural, mechanical and electrical systems, and other appropriate elements. The Design Development Documents shall also include outline specifications that identify major materials and systems and establish, in general, their quality levels.

§ 3.3.2 The Architect shall provide for the Owner's approval a written itemized ~~update the~~ estimate of the Cost of the Work ~~prepared in accordance with Section 6.3~~based upon the Design Development package produced by the Architect, with costs projected to the scheduled date of completion of the Procurement Phase Services. If that estimate does not conform to the initial Owner-provided budget for the Cost of the Work, as set forth in Section 1.1.3 herein, and any Owner-approved amendments thereto, the Architect shall provide a written statement to the Owner describing the specific reasons for the deviation and suggesting alternative designs or changes that can be made to the design in order to bring the Cost of the Work within the Owner's then-current budget for the Cost of the Work.

§ 3.3.3 The Architect shall submit the Design Development Documents to the Owner, ~~advise the Owner of any adjustments to~~including the estimate ~~of the Cost of the Work~~required under Subsection 3.3.2, and request the Owner's approval.

§ 3.4 Construction Documents Phase Services

§ 3.4.1 Based on the Owner's written approval of the Design Development Documents, and on the Owner's written authorization of any adjustments in the Project requirements and/or the budget for the Cost of the Work, the Architect shall prepare Construction Documents for the Owner's approval. The Construction Documents shall illustrate and describe the further development of the approved Design Development Documents and shall consist of Drawings and Specifications setting forth in detail the quality levels and performance criteria of materials and systems and other requirements for the construction of the Work. The Owner and Architect acknowledge that, in order to perform the Work, the Contractor will provide additional information, including Shop Drawings, Product Data, Samples and other similar submittals, which the Architect shall review in accordance with Section 3.6.4.

§ 3.4.2 The Architect shall ~~incorporate the design requirements of governmental authorities having jurisdiction over the Project into the~~prepare Construction Documents that conform to the laws, codes, ordinances, regulations, and other requirements of governmental authorities having jurisdiction over the Project.

§ 3.4.3 During the development of the Construction Documents, the Architect shall assist the Owner in the development and preparation of (1) procurement information that describes the time, place, and conditions of bidding, including bidding or proposal forms; (2) the form of agreement between the Owner and Contractor; and (3) the Conditions of the Contract for Construction (General, Supplementary and other Conditions). The Architect shall also compile a project manual that includes the Conditions of the Contract for Construction and Specifications, and

AIA Document B101 – 2017. Copyright © 1974, 1978, 1987, 1997, 2007 and 2017. All rights reserved. "The American Institute of Architects," "American Institute of Architects," "AIA," the AIA Logo, and "AIA Contract Documents" are trademarks of The American Institute of Architects. This draft was produced at 15:09:27 ET on 02/27/2023 under Order No.2114341386 which expires on 07/07/2023, is not for resale, is licensed for one-time use only, and may only be used in accordance with the AIA Contract Documents® Terms of Service. To report copyright violations, e-mail docinfo@aiacontracts.com.
User Notes: (1765232949)

may include bidding requirements and sample forms. Unless otherwise agreed by the Owner's attorney, the Architect shall use as Conditions of the Contract General Conditions of the Contract for Construction, AIA Document A201, 2017 edition, as modified by the Owner's attorney. In the event the Architect requires additional terms in the General Conditions specific to the Project, the Architect shall so indicate on the Owner's attorney's proposed General Conditions and provide to the Owner's attorney for review. Any such modifications shall be clearly marked. The Architect shall provide all bid documents to the Owner's attorney in sufficient time for review prior to bidding.

§ 3.4.4 ~~The Architect shall update the estimate for the Cost of the Work prepared in accordance with Section 6.3.~~Upon 75% completion of the Construction Documents Phase of Services, the Architect shall provide for the Owner's approval a written itemized estimate of the Cost of the Work – with costs projected to the scheduled date of completion of the Procurement Phase Services. If that estimate does not conform to the initial Owner-provided budget for the Cost of the Work, as set forth in Section 1.1.3 herein, and any Owner-approved amendments thereto, the Architect shall provide a written statement to the Owner describing the specific reasons for the deviation and suggesting alternative designs or changes that can be made to the design in order to bring the Cost of the Work within the Owner's then-current budget for the Cost of the Work.

§ 3.4.5 The Architect shall submit the Construction Documents to the Owner, advise the Owner of any adjustments to the estimate of the Cost of the Work, take any action required under Section 6.5, and ~~request~~ obtain the Owner's written approval.

§ 3.5 Procurement Phase Services

§ 3.5.1 General

The Architect shall assist the Owner in establishing a list of prospective contractors. Following the Owner's approval of the Construction Documents, the Architect shall assist the Owner in (1) obtaining either competitive bids or negotiated proposals; (2) confirming responsiveness of bids or proposals; (3) determining the successful bid or proposal, if any; and, (4) awarding and preparing contracts for construction.

§ 3.5.2 Competitive Bidding

§ 3.5.2.1 Bidding Documents shall consist of bidding requirements and proposed Contract Documents.

DRAFT

AIA Document B101 – 2017. Copyright © 1974, 1978, 1987, 1997, 2007 and 2017. All rights reserved. "The American Institute of Architects," "American Institute of Architects," "AIA," the AIA Logo, and "AIA Contract Documents" are trademarks of The American Institute of Architects. This draft was produced at 15:09:27 ET on 02/27/2023 under Order No.2114341386 which expires on 07/07/2023, is not for resale, is licensed for one-time use only, and may only be used in accordance with the AIA Contract Documents® Terms of Service. To report copyright violations, e-mail docinfo@aiacontracts.com.
User Notes: (1765232949)

§ 3.5.2.2 The Architect shall assist the Owner in bidding the Project by:

.1 facilitating the distribution of Bidding Documents to prospective bidders;

.2 organizing and conducting a pre-bid conference for prospective bidders;

.3 preparing responses to questions from prospective bidders and providing clarifications and interpretations of the Bidding Documents to the prospective bidders in the form of addenda; and,

.4 organizing and conducting the opening of the bids, and subsequently documenting and distributing the bidding results, as directed by the Owner.

§ 3.5.2.3 If the Bidding Documents permit substitutions, upon the Owner's written authorization, the Architect shall~~, as an Additional Service,~~ consider requests for substitutions and prepare and distribute addenda identifying approved substitutions to all prospective bidders.

§ 3.5.3 Negotiated Proposals

§ 3.5.3.1 Proposal Documents shall consist of proposal requirements and proposed Contract Documents.

§ 3.5.3.2 The Architect shall assist the Owner in obtaining proposals by:

.1 facilitating the distribution of Proposal Documents for distribution to prospective contractors and requesting their return upon completion of the negotiation process;

.2 organizing and participating in selection interviews with prospective contractors;

.3 preparing responses to questions from prospective contractors and providing clarifications and interpretations of the Proposal Documents to the prospective contractors in the form of addenda; and,

.4 participating in negotiations with prospective contractors, and subsequently preparing a summary report of the negotiation results, as directed by the Owner.

§ 3.5.3.3 If the Proposal Documents permit substitutions, upon the Owner's written authorization, the Architect shall~~, as an Additional Service,~~ consider requests for substitutions and prepare and distribute addenda identifying approved substitutions to all prospective contractors.

§ 3.6 Construction Phase Services

§ 3.6.1 General

§ 3.6.1.1 The Architect shall provide administration of the Contract between the Owner and the Contractor as set forth below and in AIA Document A201™–2017, General Conditions of the Contract for Construction, as amended by the Owner. If the Owner and Contractor modify AIA Document A201–2017, those modifications shall not affect the Architect's services under this Agreement unless the Owner and the Architect amend this Agreement.

§ 3.6.1.2 The Architect shall advise and consult with the Owner during the Construction Phase Services. The Architect shall have authority to act on behalf of the Owner only to the extent provided in this Agreement. The Architect shall not have control over, charge of, or responsibility for the construction means, methods, techniques, sequences or procedures, or for safety precautions and programs in connection with the Work, nor shall the Architect be responsible for the Contractor's failure to perform the Work in accordance with the requirements of the Contract Documents. The Architect shall be responsible for the Architect's negligent acts or omissions, but shall not have control over or charge of, and shall not be responsible for, acts or omissions of the Contractor or of any other persons or entities performing portions of the Work. However, to the extent that the Architect's or the Architect's Consultants' negligent conduct, failure to perform, or omissions result in damage to the Owner, the Architect will be liable for those damages. Nothing in this Agreement shall relieve the Architect of liability for the consequences of the failure to fully perform its Services in accordance with this Agreement or its standard of care.

§ 3.6.1.3 ~~Subject to Section 4.2 and except as provided in Section 3.6.6.5, t~~The Architect's responsibility to provide Basic Services for the Contract Administration services Construction Phase ~~Services~~ under this Agreement commences with ~~the~~ award of the Contract for Construction and terminates ~~on~~ upon ~~the date the Architect issues~~issuance to Owner of the final Certificate for Payment.

§ 3.6.2 Evaluations of the Work

§ 3.6.2.1 The Architect shall visit the site at intervals appropriate to the stage of construction~~, or as otherwise required in Section 4.2.3,~~ to become generally familiar with the progress and quality of the portion of the Work completed, and to determine, in general, if the Work observed is being performed in a manner indicating that the Work, when fully completed, will be in accordance with the Contract Documents. The Architect shall be responsible

AIA Document B101 – 2017. Copyright © 1974, 1978, 1987, 1997, 2007 and 2017. All rights reserved. "The American Institute of Architects," "American Institute of Architects," "AIA," the AIA Logo, and "AIA Contract Documents" are trademarks of The American Institute of Architects. This draft was produced at 15:09:27 ET on 02/27/2023 under Order No.2114341386 which expires on 07/07/2023, is not for resale, is licensed for one-time use only, and may only be used in accordance with the AIA Contract Documents® Terms of Service. To report copyright violations, e-mail docinfo@aiacontracts.com.
User Notes: (1765232949)

to the Owner for failing to report known material deviations in the Work based on the scope of observations included in the Architect's Basic Services under this Agreement. However, the Architect shall not be required to make exhaustive or continuous on-site inspections to check the quality or quantity of the Work. On the basis of the site visits, the Architect shall keep the Owner ~~reasonably~~ informed about the progress and quality of the portion of the Work completed, and promptly report to the Owner (1) known deviations from the Contract Documents, (2) known deviations from the most recent construction schedule submitted by the Contractor, and (3) defects and deficiencies observed in the Work.

§ 3.6.2.2 The Architect has the authority to reject Work that does not conform to the Contract Documents. Whenever the Architect considers it necessary or advisable, the Architect shall have the authority to require inspection or testing of the Work in accordance with the provisions of the Contract Documents, whether or not the Work is fabricated, installed or completed. However, neither this authority of the Architect nor a decision made in good faith either to exercise or not to exercise such authority shall give rise to a duty or responsibility of the Architect to the Contractor, Subcontractors, suppliers, their agents or employees, or other persons or entities performing portions of the Work.

§ 3.6.2.3 The Architect shall interpret and decide matters concerning performance under, and requirements of, the Contract Documents on written request of either the Owner or Contractor. The Architect's response to such requests shall be made in writing within any time limits agreed upon or otherwise with reasonable promptness.

§ 3.6.2.4 Interpretations and decisions of the Architect shall be consistent with the ~~intent of, and reasonably inferable from, the~~ terms indicated in the Contract Documents and shall be in writing or in the form of drawings. ~~When making such interpretations and decisions, the Architect shall endeavor to secure faithful performance by both Owner and Contractor, shall not show partiality to either, and shall not be liable for results of interpretations or decisions rendered in good faith. The Architect's decisions on matters relating to aesthetic effect shall be final if consistent with the intent expressed in the Contract Documents.~~

§ 3.6.2.5 Unless the Owner and Contractor designate another person to serve as an Initial Decision Maker, as that term is defined in AIA Document A201–2017, the Architect shall render initial decisions on Claims between the Owner and Contractor as provided in the Contract Documents.

§ 3.6.3 Certificates for Payment to Contractor

§ 3.6.3.1 The Architect shall review and certify the amounts due the Contractor and shall issue certificates in such amounts. The Architect's certification for payment shall constitute a representation to the Owner, based on the Architect's evaluation of the Work as provided in Section 3.6.2 and on the data comprising the Contractor's Application for Payment, that, to the best of the Architect's knowledge, information and belief, the Work has progressed to the point indicated, the quality of the Work is in accordance with the Contract Documents, and that the Contractor is entitled to payment in the amount certified. The foregoing representations are subject to (1) an evaluation of the Work for conformance with the Contract Documents upon Substantial Completion, (2) results of subsequent tests and inspections, (3) correction of minor deviations from the Contract Documents prior to completion, and (4) specific qualifications expressed in writing by the Architect in connection with the Certificate of Payment.

§ 3.6.3.2 The issuance of a Certificate for Payment shall not be a representation that the Architect has (1) made exhaustive or continuous on-site inspections to check the quality or quantity of the Work, (2) reviewed construction means, methods, techniques, sequences or procedures, (3) reviewed copies of requisitions received from Subcontractors and suppliers and other data requested by the Owner to substantiate the Contractor's right to payment, or (4) ascertained how or for what purpose the Contractor has used money previously paid on account of the Contract Sum.

§ 3.6.3.3 The Architect shall maintain a complete and accurate record of the Applications and Certificates for Payment.

§ 3.6.4 Submittals

§ 3.6.4.1 The Architect shall review the Contractor's submittal schedule and shall not unreasonably delay or withhold approval of the schedule. The Architect's action in reviewing submittals shall be taken in accordance with the approved submittal schedule or, in the absence of an approved submittal schedule, with reasonable promptness while allowing sufficient time~~, in the Architect's professional judgment,~~ to permit adequate review.

AIA Document B101 – 2017. Copyright © 1974, 1978, 1987, 1997, 2007 and 2017. All rights reserved. "The American Institute of Architects," "American Institute of Architects," "AIA," the AIA Logo, and "AIA Contract Documents" are trademarks of The American Institute of Architects. This draft was produced at 15:09:27 ET on 02/27/2023 under Order No.2114341386 which expires on 07/07/2023, is not for resale, is licensed for one-time use only, and may only be used in accordance with the AIA Contract Documents® Terms of Service. To report copyright violations, e-mail docinfo@aiacontracts.com.
User Notes: (1765232949)

§ 3.6.4.2 The Architect shall review and approve, or take other appropriate action upon, the Contractor's submittals such as Shop Drawings, Product Data and Samples, etc. but only for the limited purpose of checking for conformance with ~~information given and the design concept expressed in the Contract Documents. Review of such submittals is not for the purpose of determining the accuracy and completeness of other information such as dimensions, quantities, and installation or performance of equipment or systems, which are the Contractor's responsibility.~~the design expressed in the Drawings and Specifications. The Architect's review shall not constitute approval of safety precautions or construction means, methods, techniques, sequences or procedures. The Architect's approval of a specific item shall not indicate approval of an assembly of which the item is a component.

§ 3.6.4.3 If the Contract Documents specifically require the Contractor to provide professional design services or certifications by a design professional related to systems, materials, or equipment, the Architect shall specify the appropriate performance and design criteria that such services must satisfy. Prior to bidding of the Project, the Architect shall provide to Owner's Designated Representative specific written notice of any such professional design services or certifications by design professionals required of the Contractor by the Architect in the Contract Documents. The Architect shall review and take appropriate action on Shop Drawings and other submittals related to the Work designed or certified by the Contractor's design professional, provided the submittals bear such professional's seal and signature when submitted to the Architect. The Architect's review shall be for the limited purpose of checking for conformance with information given and the design concept expressed in the Contract Documents. The Architect shall be entitled to rely upon~~, and shall not be responsible for,~~ the adequacy and accuracy of the services, certifications, and approvals performed or provided by such design professionals. Nothing in this Agreement shall be construed as an Owner's authorization to the Architect to delegate design ~~responsibility.~~

§ 3.6.4.4 Subject to Section 4.2, the Architect shall promptly acknowledge receipt of, review, and respond to requests for information about the Contract Documents. The Architect shall set forth, in the Contract Documents, the requirements for requests for information. Requests for information shall include, at a minimum, a detailed written statement that indicates the specific Drawings or Specifications in need of clarification and the nature of the clarification requested. The Architect's response to such requests shall be made in writing within any time limits agreed upon, or otherwise with reasonable promptness. If appropriate, the Architect shall prepare and issue supplemental Drawings and Specifications in response to the requests for information.

§ 3.6.4.5 The Architect shall maintain a complete and accurate record of submittals and copies of submittals supplied by the Contractor in accordance with the requirements of the Contract Documents.

§ 3.6.5 Changes in the Work

§ 3.6.5.1 The Architect may order minor changes in the Work that are consistent with the intent of the Contract Documents and do not involve an adjustment in the Contract Sum or an extension of the Contract Time. ~~Subject to Section 4.2, the~~The Architect shall prepare Change Orders and Construction Change Directives for the Owner's approval and execution in accordance with the Contract Documents.

§ 3.6.5.2 The Architect shall maintain complete and accurate records relative to changes in the Work.

§ 3.6.6 Project Completion

§ 3.6.6.1 The Architect shall:

- **.1** conduct inspections to determine the date or dates of Substantial Completion and the date of final completion;
- **.2** issue Certificates of Substantial Completion;
- **.3** forward to the Owner, for the Owner's review and records, written warranties and related documents required by the Contract Documents and received from the Contractor; and,
- **.4** issue a final Certificate for Payment based upon a final inspection indicating that~~, to the best of the Architect's knowledge, information, and belief,~~ the Work complies with the requirements of the Contract Documents.

§ 3.6.6.2 The Architect's inspections shall be conducted with the Owner. The Architect shall ~~to~~ check conformance of the Work with the requirements of the Contract Documents and ~~to~~ verify the accuracy and completeness of the list submitted by the Contractor of Work to be completed or corrected. The Architect shall also observe the start-up of all major systems, including but not limited to mechanical, electrical, fire protection, and other similar systems.

AIA Document B101 – 2017. Copyright © 1974, 1978, 1987, 1997, 2007 and 2017. All rights reserved. "The American Institute of Architects," "American Institute of Architects," "AIA," the AIA Logo, and "AIA Contract Documents" are trademarks of The American Institute of Architects. This draft was produced at 15:09:27 ET on 02/27/2023 under Order No.2114341386 which expires on 07/07/2023, is not for resale, is licensed for one-time use only, and may only be used in accordance with the AIA Contract Documents® Terms of Service. To report copyright violations, e-mail docinfo@aiacontracts.com.
User Notes: (1765232949)

§ 3.6.6.3 When Substantial Completion has been achieved, the Architect shall inform the Owner about the balance of the Contract Sum remaining to be paid the Contractor, including the amount to be retained from the Contract Sum, if any, for final completion or correction of the Work.

§ 3.6.6.4 The Architect shall forward to the Owner the following information received from the Contractor: (1) consent of surety or sureties, if any, to reduction in or partial release of retainage or the making of final payment; (2) affidavits, receipts, releases and waivers of liens, or bonds indemnifying the Owner against liens; and (3) any other documentation required of the Contractor under the Contract Documents.

§ 3.6.6.5 Upon request of the Owner, and prior to the expiration of ~~one year~~ten (10) months from the date of Substantial Completion, the Architect shall, without additional compensation, conduct a meeting with the Owner to review the facility operations and performance.

ARTICLE 4 SUPPLEMENTAL AND ADDITIONAL SERVICES

§ 4.1 Supplemental Services

§ 4.1.1 ~~The services listed below are not included in Basic Services but may be required for the Project. The Architect shall provide the listed Supplemental Services only if specifically designated in the table below as the Architect's responsibility, and the Owner shall compensate the Architect as provided in Section 11.2.~~The Architect agrees that the fee for Basic Services as stated in Section 11.1 of this Agreement is adequate and sufficient consideration for his provision of all professional services (including those of his consulting engineers and other consultants) necessary for his complete performance in providing the complete design, bidding, and construction administration of the Project whether or not those services are individually expressed in this Agreement, the only exceptions to this being (1) the cost of those services that are expressly designated as being the "Owner's responsibility" in the table within this Section or are otherwise expressly designated as "Owner-provided;" (2) the cost of those engineering or consulting services that become necessary as a result of a changed in project scope affecting the Architect and that are the subject of a written agreement between the Owner and the Architect; and (3) services provided in accordance with Subsections 4.2.1, 4.2.2, and 4.2.5 herein. Unless otherwise specifically addressed in this Agreement, if neither the Owner nor the Architect is designated, the parties agree that the listed Supplemental Service is not being provided for the Project.

(Designate the Architect's Supplemental Services and the Owner's Supplemental Services required for the Project by indicating whether the Architect or Owner shall be responsible for providing the identified Supplemental Service. Insert a description of the Supplemental Services in Section 4.1.2 below or attach the description of services as an exhibit to this Agreement.)

Supplemental Services		Responsibility *(Architect, Owner, or not provided)*
§ 4.1.1.1	Programming	
§ 4.1.1.2	Multiple preliminary designs	
§ 4.1.1.3	Measured drawings	
§ 4.1.1.4	Existing facilities surveys	
§ 4.1.1.5	Site evaluation and planning	
§ 4.1.1.6	Building Information Model management responsibilities	
§ 4.1.1.7	Development of Building Information Models for post construction use	
§ 4.1.1.8	Civil engineering	
§ 4.1.1.9	Landscape design	
§ 4.1.1.10	Architectural interior design	
§ 4.1.1.11	Value analysis	
§ 4.1.1.12	Detailed cost estimating beyond that required in Section 6.3	
§ 4.1.1.13	On-site project representation	
§ 4.1.1.14	Conformed documents for construction	

AIA Document B101 – 2017. Copyright © 1974, 1978, 1987, 1997, 2007 and 2017. All rights reserved. "The American Institute of Architects," "American Institute of Architects," "AIA," the AIA Logo, and "AIA Contract Documents" are trademarks of The American Institute of Architects. This draft was produced at 15:09:27 ET on 02/27/2023 under Order No.2114341386 which expires on 07/07/2023, is not for resale, is licensed for one-time use only, and may only be used in accordance with the AIA Contract Documents® Terms of Service. To report copyright violations, e-mail docinfo@aiacontracts.com.
User Notes: (1765232949)

Supplemental Services	Responsibility *(Architect, Owner, or not provided)*
§ 4.1.1.15 As-designed record drawings	
§ 4.1.1.16 As-constructed record drawings	
§ 4.1.1.17 Post-occupancy evaluation	
§ 4.1.1.18 Facility support services	
§ 4.1.1.19 Tenant-related services	
§ 4.1.1.20 Architect's coordination of the Owner's consultants	
§ 4.1.1.21 Telecommunications/data design	
§ 4.1.1.22 Security evaluation and planning	
§ 4.1.1.23 Commissioning	
§ 4.1.1.24 Sustainable Project Services pursuant to Section 4.1.3	
§ 4.1.1.25 Fast-track design services	
§ 4.1.1.26 Multiple bid packages	
§ 4.1.1.27 Historic preservation	
§ 4.1.1.28 Furniture, furnishings, and equipment design	
§ 4.1.1.29 Other services provided by specialty Consultants	
§ 4.1.1.30 Other Supplemental Services	

§ 4.1.2 Description of Supplemental Services

§ 4.1.2.1 A description of each Supplemental Service identified in Section 4.1.1 as the Architect's responsibility is provided below.

(Describe in detail the Architect's Supplemental Services identified in Section 4.1.1 or, if set forth in an exhibit, identify the exhibit. The AIA publishes a number of Standard Form of Architect's Services documents that can be included as an exhibit to describe the Architect's Supplemental Services.)

« Refer to EXHIBIT A: Advanced Planning Architectural Services Agreement Proposal »
~~« »~~

§ 4.1.2.2 A description of each Supplemental Service identified in Section 4.1.1 as the Owner's responsibility is provided below.

(Describe in detail the Owner's Supplemental Services identified in Section 4.1.1 or, if set forth in an exhibit, identify the exhibit.)

« Refer to EXHIBIT A: Advanced Planning Architectural Services Agreement Proposal »
~~« »~~

§ 4.1.3 If the Owner identified a Sustainable Objective in Article 1, the Architect shall provide, as a Supplemental Service, the Sustainability Services required in AIA Document E204™–2017, Sustainable Projects Exhibit, attached to this Agreement. The Owner shall compensate the Architect as provided in Section 11.2.

§ 4.2 Architect's Additional Services

The Architect may provide Additional Services after execution of this Agreement without invalidating the Agreement. Except for services required due to the fault of the Architect, any Additional Services provided in accordance with this Section 4.2 shall entitle the Architect to compensation pursuant to Section 11.3 and an appropriate adjustment in the Architect's schedule.

§ 4.2.1 If the Architect determines that services beyond the Basic Services are required~~Upon recognizing the need to perform the following Additional Services~~, the Architect shall notify the Owner in writing with reasonable promptness and explain the facts and circumstances ~~giving rise to the need~~of its position. The notice shall

AIA Document B101 – 2017. Copyright © 1974, 1978, 1987, 1997, 2007 and 2017. All rights reserved. "The American Institute of Architects," "American Institute of Architects," "AIA," the AIA Logo, and "AIA Contract Documents" are trademarks of The American Institute of Architects. This draft was produced at 15:09:27 ET on 02/27/2023 under Order No.2114341386 which expires on 07/07/2023, is not for resale, is licensed for one-time use only, and may only be used in accordance with the AIA Contract Documents® Terms of Service. To report copyright violations, e-mail docinfo@aiacontracts.com.
User Notes: (1765232949)

specifically state the basis for that determination and the fees and expenses that the Architect believes will be incurred by the Owner if the Owner authorizes such services. Under no circumstances will the Owner be obligated to compensate the Architect or its Subconsultants for fees and expenses related to Additional Services unless the Owner authorizes the performance of such services in writing. The Architect shall not proceed to provide the following Additional Services until the Architect receives the Owner's written authorization:

.1 Significant ~~Services~~ services necessitated by a material change in the Initial Information, previous instructions or approvals given by the Owner, or a material change in the Project including, but not limited to, size, quality, complexity, the Owner's schedule or budget for Cost of the Work, or procurement or delivery method;

.2 Services necessitated by the enactment or revision of codes, laws, or regulations, including changing or editing previously prepared Instruments of Service;

.3 ~~Changing~~ Significantly changing or editing previously prepared Instruments of Service necessitated by official interpretations of applicable codes, laws or regulations that are either (a) contrary to specific interpretations by the applicable authorities having jurisdiction made prior to the issuance of the building permit, or (b) contrary to requirements of the Instruments of Service when those Instruments of Service were prepared in accordance with the applicable standard of care;

.4 Services necessitated by decisions of the Owner not rendered in a timely manner or any other failure of performance on the part of the Owner or the Owner's consultants or contractors;

~~.5 Preparing digital models or other design documentation for transmission to the Owner's consultants and contractors, or to other Owner-authorized recipients;~~

~~.6 Preparation of design and documentation for alternate bid or proposal requests proposed by the Owner;~~

~~.7 Preparation for, and attendance at, a public presentation, meeting or hearing;~~

.8 Preparation for, and attendance at, a dispute resolution proceeding or legal proceeding, except where the Architect is party or material witness thereto;

~~.9 Evaluation of the qualifications of entities providing bids or proposals;~~

.10 Consultation concerning replacement of Work resulting from fire or other cause during construction; or,

.11 Assistance to the Initial Decision Maker, if other than the Architect.

§ 4.2.2 To avoid delay in the Construction Phase, the Architect shall provide the following Additional Services, notify the Owner in writing with reasonable promptness, and explain the facts and circumstances giving rise to the need. If, upon receipt of the Architect's notice, the Owner determines that all or parts of the services are not required, the Owner shall give prompt written notice to the Architect of the Owner's determination. The Owner shall compensate the Architect for the services provided prior to the Architect's receipt of the Owner's notice.

~~.1 Reviewing a Contractor's submittal out of sequence from the submittal schedule approved by the Architect;~~

~~.2 Responding to the Contractor's requests for information that are not prepared in accordance with the Contract Documents or where such information is available to the Contractor from a careful study and comparison of the Contract Documents, field conditions, other Owner-provided information, Contractor-prepared coordination drawings, or prior Project correspondence or documentation;~~

.3 Preparing Change Orders and Construction Change Directives that require evaluation of Contractor's proposals and supporting data, or the preparation or revision of Instruments of Service, provided that such Change Orders or Construction Change Directives constitute a major change in the nature of the Project as a result of increased funding, and so long as such action is not due in whole or in part to the negligence of the Architect or its Subconsultants or their failure to perform services in accordance with this Agreement;

.4 Evaluating an extensive number of Claims as the Initial Decision Maker; ~~or,~~

.5 Evaluating substitutions proposed by the Owner or Contractor and making subsequent revisions to Instruments of Service resulting therefrom. When seeking authorization from Owner to provide this Additional Service, Architect shall inform Owner of the amount of credit to Owner is reasonably expected to be realized from the substitution and the projected cost of the Additional Service; or

.6 Providing Contract Administration Services after issuance to the Owner of the final Certificate for Payment, provided that assistance provided to Owner for acquiring one-year contractor warranty work is part of Basic Services and not included as an Additional Service.

~~**§ 4.2.3** The Architect shall provide Construction Phase Services exceeding the limits set forth below as Additional Services. When the limits below are reached, the Architect shall notify the Owner:~~

AIA Document B101 – 2017. Copyright © 1974, 1978, 1987, 1997, 2007 and 2017. All rights reserved. "The American Institute of Architects," "American Institute of Architects," "AIA," the AIA Logo, and "AIA Contract Documents" are trademarks of The American Institute of Architects. This draft was produced at 15:09:27 ET on 02/27/2023 under Order No.2114341386 which expires on 07/07/2023, is not for resale, is licensed for one-time use only, and may only be used in accordance with the AIA Contract Documents® Terms of Service. To report copyright violations, e-mail docinfo@aiacontracts.com.
User Notes: (1765232949)

.1 « » (« ») reviews of each Shop Drawing, Product Data item, sample and similar submittals of the Contractor

.2 « » (« ») visits to the site by the Architect during construction

.3 « » (« ») inspections for any portion of the Work to determine whether such portion of the Work is substantially complete in accordance with the requirements of the Contract Documents

.4 « » (« ») inspections for any portion of the Work to determine final completion.

§ 4.2.4 Except for services required under Section 3.6.6.5 and those services that do not exceed the limits set forth in Section 4.2.3, Construction Phase Services provided more than 60 days after (1) the date of Substantial Completion of the Work or (2) the initial date of Substantial Completion identified in the agreement between the Owner and Contractor, whichever is earlierlater, shall be compensated as Additional Services to the extent the Architect incurs additional cost in providing those Construction Phase Services.

§ 4.2.5 If the services covered by this Agreement have not been completed within « «three» (« 3 ») months of the date of this Agreementfollowing Substantial Completion, through no fault of the Architect, extension of the Architect's services beyond that time shall be compensated as Additional Services.

ARTICLE 5 OWNER'S RESPONSIBILITIES

§ 5.1 Unless otherwise provided for under this Agreement, the Owner shall provide information in a timely manner regarding requirements for and limitations on the Project, including a written program, which shall set forth the Owner's objectives; schedule; constraints and criteria, including space requirements and relationships; flexibility; expandability; special equipment; systems; and site requirements.

§ 5.2 The Owner shall establish the Owner's budget for the Project, including (1) the budget for the Cost of the Work as defined in Section 6.1; (2) the Owner's other costs; and, (3) reasonable contingencies related to all of these costs. The Owner shall update the Owner's budget for the Project as necessary throughout the duration of the Project until final completion. If the Owner significantly increases or decreases the Owner's budget for the Cost of the Work, the Owner shall notify the Architect. The Owner and the Architect shall thereafter agree to a corresponding change in the Project's scope and qualityinform the Architect in writing of changes in the Cost of the Work.

§ 5.3 The Owner shall identify a representative authorized to act on the Owner's behalf with respect to the Project. The Owner shall render decisions and approve the Architect's submittals in a timely manner in order to avoid unreasonable delay in the orderly and sequential progress of the Architect's services.

§ 5.4 Upon request by the Architect and if available to the Owner, The the Owner shall furnish surveys describing to describe physical characteristics, legal limitations and utility locations for the site of the Project, and a written legal description of the site. Information provided may include zoning and locations and dimensions pertaining to existing buildings. It may also include information concerning available utility services, above and below grade, including inverts and depths. If requested by the Owner, the Architect shall provide this information as an Additional Service. The surveys and legal information shall include, as applicable, grades and lines of streets, alleys, pavements and adjoining property and structures; designated wetlands; adjacent drainage; rights-of-way, restrictions, easements, encroachments, zoning, deed restrictions, boundaries and contours of the site; locations, dimensions, and other necessary data with respect to existing buildings, other improvements and trees; and information concerning available utility services and lines, both public and private, above and below grade, including inverts and depths. All the information on the survey shall be referenced to a Project benchmark.

§ 5.5 The Owner shall furnish services of geotechnical engineers, which may include test borings, test pits, determinations of soil bearing values, percolation tests, evaluations of hazardous materials, seismic evaluation, ground corrosion tests and resistivity tests, including necessary operations for anticipating subsoil conditions, with written reports and appropriate recommendations.

§ 5.6 The Owner shall provide the Supplemental Services designated as the Owner's responsibility in Section 4.1.1.

§ 5.7 If the Owner identified a Sustainable Objective in Article 1, the Owner shall fulfill its responsibilities as required in AIA Document E204™–2017, Sustainable Projects Exhibit, attached to this Agreement.

§ 5.8 The Owner shall furnish the services of consultants identified in Section 1.1.9 herein and other than those designated in Section 1.1.11 herein, or authorize the Architect to furnish them as an Additional Servicecoordinate

AIA Document B101 – 2017. Copyright © 1974, 1978, 1987, 1997, 2007 and 2017. All rights reserved. "The American Institute of Architects," "American Institute of Architects," "AIA," the AIA Logo, and "AIA Contract Documents" are trademarks of The American Institute of Architects. This draft was produced at 15:09:27 ET on 02/27/2023 under Order No.2114341386 which expires on 07/07/2023, is not for resale, is licensed for one-time use only, and may only be used in accordance with the AIA Contract Documents® Terms of Service. To report copyright violations, e-mail docinfo@aiacontracts.com.
User Notes: (1765232949)

~~the services of its own consultants with those services provided by the Architect. Upon the Architect's request, the Owner shall furnish copies of the scope of services in the contracts between the Owner and the Owner's consultants. The Owner shall furnish the services of consultants other than those designated as the responsibility of the Architect in this Agreement, or authorize the Architect to furnish them as an Additional Service~~, when the Architect requests such services and demonstrates that they are reasonably required by the scope of the Project. The Architect shall coordinate its Services and those of its consultants with services provided by the Owner. ~~The Owner shall require that its consultants and contractors maintain insurance, including professional liability insurance, as appropriate to the services or work provided.~~

§ 5.9 Unless otherwise provided in this Agreement, ~~The~~ the Owner shall furnish tests, inspections and other-than-normal-or-customary reports required by law or the Contract Documents, such as structural, mechanical, and chemical tests, tests for air and water pollution, and tests for hazardous materials.

§ 5.10 The Owner shall furnish all legal, insurance and accounting services, including auditing services, that may be reasonably necessary at any time for the Project to meet the Owner's needs and interests.

§ 5.11 The Owner and the Architect shall provide each to the other prompt written notice ~~to the Architect if the Owner becomes~~ upon becoming aware of any fault or defect in the Project, including errors, omissions or inconsistencies in the Architect's Instruments of Service; provided, however, that this Section shall impose no duty to the Owner to discover such errors, omissions or inconsistencies in the Architect's Instruments of Service.

§ 5.12 The Owner shall include the Architect in all communications with the Contractor that relate to or affect the Architect's services or professional responsibilities. The Owner shall promptly notify the Architect of the substance of any direct communications between the Owner and the Contractor otherwise relating to the Project. Communications by and with the Architect's ~~consultants~~ Consultants shall be through the Architect.

§ 5.13 ~~Before executing the Contract for Construction, the Owner~~The Architect shall coordinate the Architect's duties and responsibilities set forth in the Contract for Construction with the Architect's services set forth in this Agreement. The Architect shall perform in a manner consistent with the obligations of the Architect as stated in this Agreement and in the Contract for Construction and the General Conditions of the Contract for Construction. The Owner shall provide the Architect a copy of the executed agreement between the Owner and Contractor, including the General Conditions of the Contract for Construction.

§ 5.14 The Owner shall provide the Architect access to the Project site prior to commencement of the Work and shall obligate the Contractor to provide the Architect access to the Work wherever it is in preparation or progress.

~~**§ 5.15** Within 15 days after receipt of a written request from the Architect, the Owner shall furnish the requested information as necessary and relevant for the Architect to evaluate, give notice of, or enforce lien rights.~~

ARTICLE 6 COST OF THE WORK

§ 6.1 For purposes of this Agreement, the Cost of the Work shall be the total cost to the Owner to construct all elements of the Project designed or specified by the Architect, which cost and design have been previously approved in writing by the Owner, and shall include contractors' general conditions costs, overhead and profit. ~~The Cost of the Work also includes the reasonable value of labor, materials, and equipment, donated to, or otherwise furnished by, the Owner.~~ The Cost of the Work does not include the compensation of the Architect; the costs of the land, rights-of-way, financing, or contingencies for changes in the Work; or other costs ~~that are the responsibility of the Owner~~.

§ 6.2 The Owner's budget for the Cost of the Work is provided in Initial Information, and shall be adjusted throughout the Project ~~as required under Sections 5.2, 6.4 and 6.5~~. Evaluations of the Owner's budget for the Cost of the Work, and the preliminary estimate of the Cost of the Work and updated estimates of the Cost of the Work, prepared by the Architect, represent the Architect's judgment as a design professional. It is recognized, however, that neither the Architect nor the Owner has control over the cost of labor, materials, or equipment; the Contractor's methods of determining bid prices; or competitive bidding, market, or negotiating conditions. Accordingly, the Architect cannot and does not warrant or represent that bids or negotiated prices will not vary from the Owner's budget for the Cost of the Work, or from any estimate of the Cost of the Work, or evaluation, prepared or agreed to by the Architect.

AIA Document B101 – 2017. Copyright © 1974, 1978, 1987, 1997, 2007 and 2017. All rights reserved. "The American Institute of Architects," "American Institute of Architects," "AIA," the AIA Logo, and "AIA Contract Documents" are trademarks of The American Institute of Architects. This draft was produced at 15:09:27 ET on 02/27/2023 under Order No.2114341386 which expires on 07/07/2023, is not for resale, is licensed for one-time use only, and may only be used in accordance with the AIA Contract Documents® Terms of Service. To report copyright violations, e-mail docinfo@aiacontracts.com.
User Notes: (1765232949)

§ 6.3 In preparing estimates of the Cost of Work, the Architect shall be permitted to include contingencies for design, bidding, and price escalation; to determine what materials, equipment, component systems, and types of construction are to be included in the Contract Documents; ~~to recommend reasonable adjustments in the program and scope of the Project;~~ and to include design alternates as may be necessary to adjust the estimated Cost of the Work to meet the Owner's budget. The Architect's estimate of the Cost of the Work shall be based on current area, volume or similar conceptual estimating techniques. If the Owner requires a detailed estimate of the Cost of the Work, the Architect shall provide such an estimate, if identified as the Architect's responsibility in Section 4.1.1, as a Supplemental Service.

§ 6.4 If, through no fault of the Architect, the Procurement Phase has not commenced within 90 days after the Architect submits the Construction Documents to the Owner, the Owner~~'s budget for the Cost of the Work shall be adjusted~~ shall consider adjustment to its budget for the Cost of the Work to reflect changes in the general level of prices in the applicable construction market.

§ 6.5 If at any time the Architect's estimate of the Cost of the Work exceeds the Owner's budget for the Cost of the Work, the Architect shall make appropriate recommendations to the Owner to adjust the Project's size, quality, or budget for the Cost of the Work, and the Owner shall cooperate with the Architect in making such adjustments.

§ 6.6 If the Owner's budget for the Cost of the Work at the conclusion of the Construction Documents Phase Services is exceeded by the lowest bona fide bid or negotiated proposal, the Owner shall

.1 give written approval of an increase in the budget for the Cost of the Work;

.2 authorize rebidding or renegotiating of the Project within a reasonable time;

.3 terminate in accordance with Section 9.5;

.4 in consultation with the Architect, revise the Project program, scope, or quality as required to reduce the Cost of the Work; or,

.5 implement any other mutually acceptable alternative.

§ 6.7 If the Owner chooses to proceed under Section 6.6.4, the Architect shall modify the Construction Documents as necessary to comply with the Owner's budget for the Cost of the Work at the conclusion of the Construction Documents Phase Services, or the budget as adjusted under Section 6.6.1. If the Owner requires the Architect to modify the Construction Documents because the lowest bona fide bid or negotiated proposal exceeds the Owner's budget for the Cost of the Work due to market conditions the Architect could not reasonably anticipate, the Owner shall compensate the Architect for the modifications as an Additional Service pursuant to Section 11.3; otherwise the Architect's services for modifying the Construction Documents shall be without additional compensation. ~~In any event, the Architect's modification of the Construction Documents shall be the limit of the Architect's responsibility under this Article 6.~~

ARTICLE 7 COPYRIGHTS AND LICENSES

§ 7.1 The Architect and the Owner warrant that in transmitting Instruments of Service, or any other information, the transmitting party is the copyright owner of such information or has permission from the copyright owner to transmit such information for its use on the Project.

§ 7.2 The Architect ~~and the Architect's consultants shall be deemed the authors and owners of their respective Instruments of Service, including the Drawings and Specifications, and shall retain all common law, statutory and other reserved rights, including copyrights. Submission or distribution of Instruments of Service to meet official regulatory requirements or for similar purposes in connection with the Project is not to be construed as publication in derogation of the reserved rights of the Architect and the Architect's consultants.~~ hereby assigns to the Owner, without reservation, all copyrights in all Project-related documents, models, photographs, and other expression created by the Architect. Among those documents are certain "Instruments of Service," including the design drawings and the Construction Documents. The Owner's obligation to pay the Architect is expressly conditioned upon the Architect's obtaining a valid written comprehensive assignment of copyrights from its Consultants in terms identical to those that obligate the Architect to the Owner as expressed in this section, which copyrights the Architect, in turn, hereby assigns to the Owner. The Owner in return hereby grants the Architect and its Consultants a revocable, nonexclusive license to reproduce the documents for purposes relating directly to the Architect's performance of its obligations under this Agreement, for the Architect's archival records, and for the Architect's reproduction of drawings and photographs in the Architect's marketing materials.

AIA Document B101 – 2017. Copyright © 1974, 1978, 1987, 1997, 2007 and 2017. All rights reserved. "The American Institute of Architects," "American Institute of Architects," "AIA," the AIA Logo, and "AIA Contract Documents" are trademarks of The American Institute of Architects. This draft was produced at 15:09:27 ET on 02/27/2023 under Order No.2114341386 which expires on 07/07/2023, is not for resale, is licensed for one-time use only, and may only be used in accordance with the AIA Contract Documents® Terms of Service. To report copyright violations, e-mail docinfo@aiacontracts.com.
User Notes: (1765232949)

§ 7.3 The Architect grants to the Owner a nonexclusive license to use the Architect's Instruments of Service solely and exclusively for purposes of constructing, using, maintaining, altering and adding to the Project, provided that the Owner substantially performs its obligations under this Agreement, including prompt payment of all sums due pursuant to Article 9 and Article 11. The Architect shall obtain similar nonexclusive licenses from the Architect's consultants consistent with this Agreement. The license granted under this section permits the Owner to authorize the Contractor, Subcontractors, Sub-subcontractors, and suppliers, as well as the Owner's consultants and separate contractors, to reproduce applicable portions of the Instruments of Service, subject to any protocols established pursuant to Section 1.3, solely and exclusively for use in performing services or construction for the Project. If the Architect rightfully terminates this Agreement for cause as provided in Section 9.4, the license granted in this Section 7.3 shall terminate.

§ 7.3.1 In the event the Owner uses the Instruments of Service without retaining the authors of the Instruments of Service, the Owner releases the Architect and Architect's consultant(s) from all claims and causes of action arising from such uses. The Owner, to the extent permitted by law, further agrees to indemnify and hold harmless the Architect and its consultants from all costs and expenses, including the cost of defense, related to claims and causes of action asserted by any third person or entity to the extent such costs and expenses arise from the Owner's use of the Instruments of Service under this Section 7.3.1. The terms of this Section 7.3.1 shall not apply if the Owner rightfully terminates this Agreement for cause under Section 9.4. To the extent that liability arises from misuse of the Instruments of Service by the Owner or another architect or engineer, the Architect shall not be responsible for that misuse.

§ 7.4 The Architect hereby agrees to indemnify and hold harmless the Owner and its affiliated or related entities, and any officer, agent, and employee of any of them, against all claims, damages, loss, liability, or expense (including reasonable attorneys' fees and litigation expenses) asserted against or suffered by any of them for infringement of any copyright, patent, or other intellectual property arising out of any plans, designs, drawings, or specifications furnished by the Architect in the performance of this Agreement, unless the Owner specifically directs the Architect to use the particular item and causes the infringement.Except for the licenses granted in this Article 7, no other license or right shall be deemed granted or implied under this Agreement. The Owner shall not assign, delegate, sublicense, pledge or otherwise transfer any license granted herein to another party without the prior written agreement of the Architect. Any unauthorized use of the Instruments of Service shall be at the Owner's sole risk and without liability to the Architect and the Architect's consultants.

§ 7.5 Except as otherwise stated in Section 7.3, tThe provisions of this Article 7 shall survive the termination of this Agreement.

ARTICLE 8 CLAIMS AND DISPUTES

§ 8.1 General

§ 8.1.1 The Owner and Architect shall commence all claims and causes of action against the other and arising out of or related to this Agreement, whether in contract, tort, or otherwise, in accordance with the requirements of the binding dispute resolution method selected in this Agreement and within the period specified by applicable law, but in any case not more than 10 years after the date of Substantial Completion of the Work. The Owner and Architect waive all claims and causes of action not commenced in accordance with this Section 8.1.1.

§ 8.1.2 To the extent damages are covered by property insurance, the Owner and Architect waive all rights against each other and against the contractors, consultants, agents, and employees of the other for damages, except such rights as they may have to the proceeds of such insurance as set forth in AIA Document A201–2017, General Conditions of the Contract for Construction. The Owner or the Architect, as appropriate, shall require of the contractors, consultants, agents, and employees of any of them, similar waivers in favor of the other parties enumerated herein.

§ 8.1.3 The Architect and Owner waive consequential damages for claims, disputes, or other matters in question, arising out of or relating to this Agreement. This mutual waiver is applicable, without limitation, to all consequential damages due to either party's termination of this Agreement, except as specifically provided in Section 9.7.

§ 8.2 MediationDispute Resolution

§ 8.2.1 Any claim, dispute or other matter in question arising out of or related to this Agreement shall be subject to mediation as a condition precedent to binding dispute resolution. If such matter relates to or is the subject of a lien arising out of the Architect's services, the Architect may proceed in accordance with applicable law to comply with

AIA Document B101 – 2017. Copyright © 1974, 1978, 1987, 1997, 2007 and 2017. All rights reserved. "The American Institute of Architects," "American Institute of Architects," "AIA," the AIA Logo, and "AIA Contract Documents" are trademarks of The American Institute of Architects. This draft was produced at 15:09:27 ET on 02/27/2023 under Order No.2114341386 which expires on 07/07/2023, is not for resale, is licensed for one-time use only, and may only be used in accordance with the AIA Contract Documents® Terms of Service. To report copyright violations, e-mail docinfo@aiacontracts.com.
User Notes: (1765232949)

~~the lien notice or filing deadlines prior to resolution of the matter by mediation or by binding dispute resolution.~~The Owner, as a North Carolina local government, shall use the dispute resolution process adopted by the State Building Commission pursuant to G.S. § 143-135.26(11). This dispute resolution process will be available to all parties involved in this construction project, including the Owner, the Architect, the Contractor, and the first-tier and lower-tier Subcontractors and shall be available for any issues arising out of the contract or construction process, provided that the amount in controversy is $15,000 or more. The Architect shall make this process available to its Subcontractors and Consultants by inclusion of this provision in the subcontractor and consultant agreements. The Owner and the Architect agree that they shall submit any and all unsettled claims or counterclaims, disputes, or other matters in question between them arising out of or relating to the Contract Documents or the breach thereof in which the amount in controversy is at least $15,000 to mediation in accordance with said rules.

§ 8.2.2 ~~The Owner and Architect shall endeavor to resolve claims, disputes and other matters in question between them by mediation, which, unless the parties mutually agree otherwise, shall be administered by the American Arbitration Association in accordance with its Construction Industry Mediation Procedures in effect on the date of this Agreement. A request for mediation shall be made in writing, delivered to the other party to this Agreement, and filed with the person or entity administering the mediation. The request may be made concurrently with the filing of a complaint or other appropriate demand for binding dispute resolution but, in such event, mediation shall proceed in advance of binding dispute resolution proceedings, which shall be stayed pending mediation for a period of 60 days from the date of filing, unless stayed for a longer period by agreement of the parties or court order. If an arbitration proceeding is stayed pursuant to this section, the parties may nonetheless proceed to the selection of the arbitrator(s) and agree upon a schedule for later proceedings.~~The provisions of this Section are subject to any other provision of this Agreement concerning the submission, documentation and/or proof of any claim or dispute. Such other provisions shall apply in full force and shall be satisfied as a condition precedent to mediation pursuant to this Section.

§ 8.2.3 ~~The parties shall share the mediator's fee and any filing fees equally. The mediation shall be held in the place where the Project is located, unless another location is mutually agreed upon. Agreements reached in mediation shall be enforceable as settlement agreements in any court having jurisdiction thereof.~~The parties understand and agree that mediation in accordance with this Section shall be a condition precedent to institution of any legal or equitable proceeding seeking monetary recovery based on any dispute that is subject to mediation pursuant to this Section.

§ 8.2.4 ~~If the parties do not resolve a dispute through mediation pursuant to this Section 8.2, the method of binding dispute resolution shall be the following:~~
~~*(Check the appropriate box.)*~~

~~[« »] Arbitration pursuant to Section 8.3 of this Agreement~~

~~[« »] Litigation in a court of competent jurisdiction~~

~~[« »] Other: *(Specify)*~~

~~« »~~

~~If the Owner and Architect do not select a method of binding dispute resolution, or do not subsequently agree in writing to a binding dispute resolution method other than litigation, the dispute will be resolved in a court of competent jurisdiction.~~The parties agree that if there is no resolution of a dispute pursuant to this Section 8.2, the next step in the dispute resolution process, and the binding method of dispute resolution, shall be litigation in a court of competent jurisdiction.

~~**§ 8.3 Arbitration**~~

~~**§ 8.3.1** If the parties have selected arbitration as the method for binding dispute resolution in this Agreement, any claim, dispute or other matter in question arising out of or related to this Agreement subject to, but not resolved by, mediation shall be subject to arbitration, which, unless the parties mutually agree otherwise, shall be administered by the American Arbitration Association in accordance with its Construction Industry Arbitration Rules in effect on the date of this Agreement. A demand for arbitration shall be made in writing, delivered to the other party to this Agreement, and filed with the person or entity administering the arbitration.~~

AIA Document B101 – 2017. Copyright © 1974, 1978, 1987, 1997, 2007 and 2017. All rights reserved. "The American Institute of Architects," "American Institute of Architects," "AIA," the AIA Logo, and "AIA Contract Documents" are trademarks of The American Institute of Architects. This draft was produced at 15:09:27 ET on 02/27/2023 under Order No.2114341386 which expires on 07/07/2023, is not for resale, is licensed for one-time use only, and may only be used in accordance with the AIA Contract Documents® Terms of Service. To report copyright violations, e-mail docinfo@aiacontracts.com.
User Notes: (1765232949)

~~**§ 8.3.1.1** A demand for arbitration shall be made no earlier than concurrently with the filing of a request for mediation, but in no event shall it be made after the date when the institution of legal or equitable proceedings based on the claim, dispute or other matter in question would be barred by the applicable statute of limitations. For statute of limitations purposes, receipt of a written demand for arbitration by the person or entity administering the arbitration shall constitute the institution of legal or equitable proceedings based on the claim, dispute or other matter in question.~~

~~**§ 8.3.2** The foregoing agreement to arbitrate, and other agreements to arbitrate with an additional person or entity duly consented to by parties to this Agreement, shall be specifically enforceable in accordance with applicable law in any court having jurisdiction thereof.~~

~~**§ 8.3.3** The award rendered by the arbitrator(s) shall be final, and judgment may be entered upon it in accordance with applicable law in any court having jurisdiction thereof.~~

~~**§ 8.3.4 Consolidation or Joinder**~~

~~**§ 8.3.4.1** Either party, at its sole discretion, may consolidate an arbitration conducted under this Agreement with any other arbitration to which it is a party provided that (1) the arbitration agreement governing the other arbitration permits consolidation; (2) the arbitrations to be consolidated substantially involve common questions of law or fact; and (3) the arbitrations employ materially similar procedural rules and methods for selecting arbitrator(s).~~

~~**§ 8.3.4.2** Either party, at its sole discretion, may include by joinder persons or entities substantially involved in a common question of law or fact whose presence is required if complete relief is to be accorded in arbitration, provided that the party sought to be joined consents in writing to such joinder. Consent to arbitration involving an additional person or entity shall not constitute consent to arbitration of any claim, dispute or other matter in question not described in the written consent.~~

~~**§ 8.3.4.3** The Owner and Architect grant to any person or entity made a party to an arbitration conducted under this Section 8.3, whether by joinder or consolidation, the same rights of joinder and consolidation as the Owner and Architect under this Agreement.~~

§ 8.4 The provisions of this Article 8 shall survive the termination of this Agreement.

ARTICLE 9 TERMINATION OR SUSPENSION

§ 9.1 If the Owner fails to make payments to the Architect in accordance with this Agreement and such failure results through no fault of the Architect, then the Architect may terminate this Agreement, or suspend provision of services, upon twenty-one (21) days' written notice to Owner. This notice shall specify detailed grounds for the intended termination or suspension. ~~such failure shall be considered substantial nonperformance and cause for termination or, at the Architect's option, cause for suspension of performance of services under this Agreement. If the Architect elects to suspend services, the Architect shall give seven days' written notice to the Owner before suspending services. In the event of a suspension of services, the Architect shall have no liability to the Owner for delay or damage caused the Owner because of such suspension of services. Before resuming services, the Owner shall pay the Architect all sums due prior to suspension and any expenses incurred in the interruption and resumption of the Architect's services. The Architect's fees for the remaining services and the time schedules shall be equitably adjusted.~~

§ 9.2 If the Owner suspends the Project for more than 90 consecutive days, the Architect shall be compensated for services performed prior to notice of such suspension. ~~When the Project is resumed, the Architect shall be compensated for expenses incurred in the interruption and resumption of the Architect's services.~~ The Architect's fees for the remaining services and the time schedules shall be equitably adjusted.

§ 9.3 If the Owner suspends the Project for more than 90 cumulative days for reasons other than the fault of the Architect, the Architect may terminate this Agreement by giving not less than seven days' written notice.

§ 9.4 ~~Either party~~The Owner may terminate this Agreement upon not less than seven days' written notice should the ~~other party~~Architect fail substantially to perform in accordance with the terms of this Agreement ~~through no fault of the party initiating the termination~~and fail to cure such condition within seven days of the written notice.

AIA Document B101 – 2017. Copyright © 1974, 1978, 1987, 1997, 2007 and 2017. All rights reserved. "The American Institute of Architects," "American Institute of Architects," "AIA," the AIA Logo, and "AIA Contract Documents" are trademarks of The American Institute of Architects. This draft was produced at 15:09:27 ET on 02/27/2023 under Order No.2114341386 which expires on 07/07/2023, is not for resale, is licensed for one-time use only, and may only be used in accordance with the AIA Contract Documents® Terms of Service. To report copyright violations, e-mail docinfo@aiacontracts.com.
User Notes: (1765232949)

§ 9.5 The Owner may terminate this Agreement upon not less than seven days' written notice to the Architect for the Owner's convenience and without cause.

§ 9.6 If the Owner terminates this Agreement for its convenience pursuant to Section 9.5, or the Architect terminates this Agreement pursuant to Section 9.3, the Owner shall compensate the Architect only for services properly performed prior to termination, and Reimbursable Expenses incurred, and costs attributable to termination, including the costs attributable to the Architect's termination of consultant agreements. The Architect waives its right to pursue Owner for damages other than those specifically set forth herein.

§ 9.7 In addition to any amounts paid under Section 9.6, if the Owner terminates this Agreement for its convenience pursuant to Section 9.5, or the Architect terminates this Agreement pursuant to Section 9.3, the Owner shall pay to the Architect the following fees:
(Set forth below the amount of any termination or licensing fee, or the method for determining any termination or licensing fee.)

.1 Termination Fee:

« »

.2 Licensing Fee if the Owner intends to continue using the Architect's Instruments of Service:

« »

§ 9.8 Except as otherwise expressly provided herein, this Agreement shall terminate one year from the date of Substantial Completionthe Project is fully completed, and Owner has made final payment to the Contractor.

§ 9.9 The Owner's rights to use the Architect's Instruments of Service in the event of a termination of this Agreement are set forth in Article 7 and Section 9.7.

ARTICLE 10 MISCELLANEOUS PROVISIONS

§ 10.1 This Agreement and any disputes which shall arise hereunder shall be governed by the laws of the State of North Carolina. The parties do hereby confer exclusive jurisdiction over any disputes which shall arise under this Agreement upon the General Courts of Justice for the State of North Carolina, sitting in Union County. place where the Project is located, excluding that jurisdiction's choice of law rules. If the parties have selected arbitration as the method of binding dispute resolution, the Federal Arbitration Act shall govern Section 8.3.

§ 10.2 Terms in this Agreement shall have the same meaning as those in AIA Document A201–2017, General Conditions of the Contract for Construction, as modified by the Owner.

§ 10.3 The Owner and Architect, respectively, bind themselves, their agents, successors, assigns, and legal representatives to this Agreement. Neither the Owner nor the Architect shall assign this Agreement without the written consent of the other, except that the Owner may assign this Agreement to a lender providing financing for the Project if the lender agrees to assume the Owner's rights and obligations under this Agreement, including any payments due to the Architect by the Owner prior to the assignment.The Architect shall not assign its interests or obligations under this Agreement without the written consent of the Owner, which consent may be withheld by the Owner for any reason.

§ 10.3.1 The services provided by the Architect are, for purposes of this Agreement, deemed to be personal services. The Architect shall assign the team of persons designated in Section 1.1.11 herein ("the Project Team") to perform their designated tasks. The Architect shall not make substantial changes to the Project Team without the approval of the Owner. Should circumstances beyond the control of the Architect result in the need to change the Project Team, any replacement of a listed team member shall be approved in advance by the Owner. However, nothing in this clause shall be construed to limit the Owner's rights to terminate the Contract as provided in this Agreement. Termination by the Owner as a result of a change in the Architect's Project Team shall be deemed a justifiable termination within the meaning of Section 9.5.

§ 10.4 If the Owner requests the Architect to execute certificates or consents from lenders or governmental authorities, the proposed language of such certificates shall be submitted to the Architect for review at least 14 days

AIA Document B101 – 2017. Copyright © 1974, 1978, 1987, 1997, 2007 and 2017. All rights reserved. "The American Institute of Architects," "American Institute of Architects," "AIA," the AIA Logo, and "AIA Contract Documents" are trademarks of The American Institute of Architects. This draft was produced at 15:09:27 ET on 02/27/2023 under Order No.2114341386 which expires on 07/07/2023, is not for resale, is licensed for one-time use only, and may only be used in accordance with the AIA Contract Documents® Terms of Service. To report copyright violations, e-mail docinfo@aiacontracts.com.
User Notes: (1765232949)

~~prior to the requested dates of execution. If the Owner requests the Architect to execute consents reasonably required to facilitate assignment to a lender~~, the Architect shall execute all such certificates and consents that are consistent with this Agreement, provided the proposed certificate or consent is submitted to the Architect for review ~~at least 14 days prior to execution~~. The Architect shall not be required to execute certificates or consents that would require knowledge, services, or responsibilities beyond the scope of this Agreement.

§ 10.5 Nothing contained in this Agreement shall create a contractual relationship with, or a cause of action in favor of, a third party against either the Owner or Architect.

§ 10.6 Unless otherwise required in this Agreement, the Architect shall have no responsibility for the discovery, presence, handling, removal or disposal of, or exposure of persons to, hazardous materials or toxic substances in any form at the Project site. The Architect shall, however, immediately inform the Owner in writing if the Architect becomes aware of any toxic substances or hazardous materials on the Project site.

§ 10.7 The Architect shall have the right to include photographic or artistic representations of the design of the Project among the Architect's promotional and professional materials. The Architect shall be given reasonable access to the completed Project to make such representations. However, under no circumstances shall the Architect's materials ~~shall not~~ include the Owner's confidential or proprietary information if the Owner has previously advised the Architect in writing of the specific information considered by the Owner to be confidential or proprietary. The Owner ~~shall~~ may provide professional credit for the Architect in the Owner's promotional materials for the Project. This Section 10.7 shall survive the termination of this Agreement unless the Owner terminates this Agreement for cause pursuant to Section 9.4.

§ 10.8 ~~If the Architect or Owner receives information specifically designated as "confidential" or "business proprietary," the receiving party shall keep such information strictly confidential and shall not disclose it to any other person except as set forth in Section 10.8.1. This Section 10.8 shall survive the termination of this Agreement.~~

~~**§ 10.8.1** The receiving party may disclose "confidential" or "business proprietary" information after 7 days' notice to the other party, when required by law, arbitrator's order, or court order, including a subpoena or other form of compulsory legal process issued by a court or governmental entity, or to the extent such information is reasonably necessary for the receiving party to defend itself in any dispute. The receiving party may also disclose such information to its employees, consultants, or contractors in order to perform services or work solely and exclusively for the Project, provided those employees, consultants and contractors are subject to the restrictions on the disclosure and use of such information as set forth in this Section 10.8.~~The Architect shall maintain the confidentiality of information specifically designated as confidential by the Owner, unless withholding such information would violate the law, create the risk of significant harm to the public, or prevent the Architect from establishing a claim or defense in an adjudicatory proceeding. The Architect shall require of the Architect's consultants similar agreements to maintain the confidentiality of information specifically designated as confidential by the Owner. The Architect understands and agrees that in addition to any other information designated as confidential by the Owner, the detailed plans and drawings of public buildings and infrastructure facilities, pursuant to G.S. § 132-1.7, is not considered public record and Architect shall keep such information confidential.

§ 10.9 The invalidity of any provision of the Agreement shall not invalidate the Agreement or its remaining provisions. If it is determined that any provision of the Agreement violates any law, or is otherwise invalid or unenforceable, then that provision shall be revised to the extent necessary to make that provision legal and enforceable. In such case the Agreement shall be construed, to the fullest extent permitted by law, to give effect to the parties' intentions and purposes in executing the Agreement.

ARTICLE 11 COMPENSATION

§ 11.1 For the Architect's Basic Services ~~described under Article 3~~, the Owner shall compensate the Architect as follows:

.1 Stipulated Sum
(Insert amount)

Seventy-Nine Thousand Dollars and 00/100 ~~«~~ $79,000.00)~~Refer to EXHIBIT A: Advanced Planning Architectural Services Agreement Proposal~~ »

~~«~~ »

AIA Document B101 – 2017. Copyright © 1974, 1978, 1987, 1997, 2007 and 2017. All rights reserved. "The American Institute of Architects," "American Institute of Architects," "AIA," the AIA Logo, and "AIA Contract Documents" are trademarks of The American Institute of Architects. This draft was produced at 15:09:27 ET on 02/27/2023 under Order No.2114341386 which expires on 07/07/2023, is not for resale, is licensed for one-time use only, and may only be used in accordance with the AIA Contract Documents® Terms of Service. To report copyright violations, e-mail docinfo@aiacontracts.com.
User Notes: (1765232949)

.2 Percentage Basis
(Insert percentage value)

« » (« ») % of the Owner's budget for the Cost of the Work, as calculated in accordance with Section 11.6.

.3 Other
(Describe the method of compensation)

« »

§ 11.2 For the Architect's Supplemental Services designated in Section 4.1.1 and for any Sustainability Services required pursuant to Section 4.1.3, the Owner shall compensate the Architect as follows:
(Insert amount of, or basis for, compensation. If necessary, list specific services to which particular methods of compensation apply.)

« N/A »

§ 11.3 For Additional Services that may arise during the course of the Project, including those under Section 4.2, the Owner shall compensate the Architect as follows:
(Insert amount of, or basis for, compensation.)

« Refer to EXHIBIT A: Advanced Planning Architectural Services Agreement Proposal »
«~~»~~

§ 11.4 Compensation for Supplemental and Additional Services of the Architect's consultants when not included in Section 11.2 or 11.3, shall be the amount invoiced to the Architect plus « ten~~twenty~~ » percent (« ~~2~~10 »%), or as follows:
(Insert amount of, or basis for computing, Architect's consultants' compensation for Supplemental or Additional Services.)

« Refer to EXHIBIT A: Advanced Planning Architectural Services Agreement Proposal »
«~~»~~

§ 11.5 When compensation for Basic Services is based on a stipulated sum ~~or a percentage basis~~, the proportion of compensation for each phase of services shall be as follows:

Advanced Planning Phase	« 79,000.00 »	percent (	« 100 »	%)
Schematic Design Phase				
Design Development Phase	« »	percent (	« »	%)
Construction Documents Phase	« »	percent (	« »	%)
Procurement Phase	« »	percent (	« »	%)
Construction Phase	« »	percent (	« »	%)
Total Basic Compensation	one hundred	percent (	100	%)

§ 11.6 ~~When compensation identified in Section 11.1 is on a percentage basis, progress payments for each phase of Basic Services shall be calculated by multiplying the percentages identified in this Article by the Owner's most recent budget for the Cost of the Work. Compensation paid in previous progress payments shall not be adjusted based on subsequent updates to the Owner's budget for the Cost of the Work.~~

~~§ 11.6.1~~ ~~When compensation is on a percentage basis and any portions of the Project are deleted or otherwise not constructed, compensation for those portions of the Project shall be payable to the extent services are performed on those portions. The Architect shall be entitled to compensation in accordance with this Agreement for all services performed whether or not the Construction Phase is commenced.~~All requests for payment shall be in the form reasonably requested by the Owner and shall include backup documentation reasonably requested by the Owner.

AIA Document B101 – 2017. Copyright © 1974, 1978, 1987, 1997, 2007 and 2017. All rights reserved. "The American Institute of Architects," "American Institute of Architects," "AIA," the AIA Logo, and "AIA Contract Documents" are trademarks of The American Institute of Architects. This draft was produced at 15:09:27 ET on 02/27/2023 under Order No.2114341386 which expires on 07/07/2023, is not for resale, is licensed for one-time use only, and may only be used in accordance with the AIA Contract Documents® Terms of Service. To report copyright violations, e-mail docinfo@aiacontracts.com.
User Notes: (1765232949)

§ 11.7 The hourly billing rates for services of the Architect and the Architect's consultants are set forth below. ~~The rates shall be adjusted in accordance with the Architect's and Architect's consultants' normal review practices.~~
(If applicable, attach an exhibit of hourly billing rates or insert them below.)

« Refer to EXHIBIT A: Advanced Planning Architectural Services Agreement Proposal »
~~« »~~

Employee or Category	Rate ($0.00)

§ 11.8 Compensation for Reimbursable Expenses
§ 11.8.1 Reimbursable Expenses are in addition to compensation for Basic, Supplemental, and Additional Services and include expenses incurred by the Architect and the Architect's consultants directly related to the Project, as follows:

.1 Transportation and ~~authorized~~ out-of-town travel and subsistence if approved in writing by the Owner;
~~**.2** Long-distance services, dedicated data and communication services, teleconferences, Project web sites, and extranets;~~
.3 Permitting and other fees required by authorities having jurisdiction over the Project;
.4 Printing, reproductions, ~~plots,~~ and standard form documents;
.5 Postage, handling, and delivery;
.6 Expense of overtime work requiring higher than regular rates, if authorized in writing in advance by the Owner;
.7 Renderings, physical models, mock-ups, professional photography, and presentation materials requested in writing by the Owner ~~or required for the Project~~, except work performed in-house by the Architect;
~~**.8** If required by the Owner, and with the Owner's prior written approval, the Architect's consultants' expenses of professional liability insurance dedicated exclusively to this Project, or the expense of additional insurance coverage or limits in excess of that normally maintained by the Architect's consultants;~~
~~**.9** All taxes levied on professional services and on reimbursable expenses;~~
~~**.10** Site office expenses;~~
~~**.11** Registration fees and any other fees charged by the Certifying Authority or by other entities as necessary to achieve the Sustainable Objective; and,~~
~~**.12** Other similar Project-related expenditures.~~

§ 11.8.2 For Reimbursable Expenses the compensation shall be the expenses incurred by the Architect and the Architect's consultants plus ~~« »~~«zero» percent (« 0 » %) of the expenses incurred.

~~**§ 11.9 Architect's Insurance.** If the types and limits of coverage required in Section 2.5 are in addition to the types and limits the Architect normally maintains, the Owner shall pay the Architect for the additional costs incurred by the Architect for the additional coverages as set forth below:~~
~~*(Insert the additional coverages the Architect is required to obtain in order to satisfy the requirements set forth in Section 2.5, and for which the Owner shall reimburse the Architect.)*~~

~~« »~~

§ 11.10 Payments to the Architect
§ 11.10.1 Initial Payments
§ 11.10.1.1 An initial payment of « zero » ($ « 0.00 ») shall be made upon execution of this Agreement and is the minimum payment under this Agreement. It shall be credited to the Owner's account in the final invoice.

§ 11.10.1.2 If a Sustainability Certification is part of the Sustainable Objective, an initial payment to the Architect of « » ($ « ») shall be made upon execution of this Agreement for registration fees and other fees payable to the Certifying Authority and necessary to achieve the Sustainability Certification. The Architect's payments to the Certifying Authority shall be credited to the Owner's account at the time the expense is incurred.

AIA Document B101 – 2017. Copyright © 1974, 1978, 1987, 1997, 2007 and 2017. All rights reserved. "The American Institute of Architects," "American Institute of Architects," "AIA," the AIA Logo, and "AIA Contract Documents" are trademarks of The American Institute of Architects. This draft was produced at 15:09:27 ET on 02/27/2023 under Order No.2114341386 which expires on 07/07/2023, is not for resale, is licensed for one-time use only, and may only be used in accordance with the AIA Contract Documents® Terms of Service. To report copyright violations, e-mail docinfo@aiacontracts.com.
User Notes: (1765232949)

§ 11.10.2 Progress Payments

§ 11.10.2.1 ~~Unless otherwise agreed, payments for services shall be made monthly in proportion to services performed. Payments are due and payable upon presentation of the Architect's invoice. Amounts unpaid « » (« ») days after the invoice date shall bear interest at the rate entered below, or in the absence thereof at the legal rate prevailing from time to time at the principal place of business of the Architect.~~
~~*(Insert rate of monthly or annual interest agreed upon.)*~~

~~« »~~ ~~%~~ ~~« »~~Payments for services shall be made monthly and shall be in proportion to services performed. The Architect shall issue monthly invoices, on or about the same day each month. The Owner shall pay amounts properly due not more than twenty (20) days after the date of receipt of a valid invoice for such amounts by Owner's Finance Department. Amounts properly due yet unpaid thirty (30) days after the Owner's receipt of that invoice shall bear simple interest at an annual rate of twelve percent (12%), unless otherwise limited by law. The Architect shall submit with each invoice a current, itemized statement of amounts invoiced, amounts received, Reimbursable Expenses invoiced and received, and all other funds sought from the Owner and received by the Architect. The Owner has the right to inspect the Architect's documentation at any time to determine that the work has proceeded to the point asserted in any invoice for payment.

~~**§ 11.10.2.2** The Owner shall not withhold amounts from the Architect's compensation to impose a penalty or liquidated damages on the Architect, or to offset sums requested by or paid to contractors for the cost of changes in the Work, unless the Architect agrees or has been found liable for the amounts in a binding dispute resolution proceeding.~~

§ 11.10.2.3 Records of Reimbursable Expenses, expenses pertaining to Supplemental and Additional Services, and services performed on the basis of hourly rates shall be ~~available to the Owner at mutually convenient times~~submitted to the Owner when payment is requested.

ARTICLE 12 SPECIAL TERMS AND CONDITIONS

Special terms and conditions that modify this Agreement are as follows:
(Include other terms and conditions applicable to this Agreement.)

DRAFT

AIA Document B101 – 2017. Copyright © 1974, 1978, 1987, 1997, 2007 and 2017. All rights reserved. "The American Institute of Architects," "American Institute of Architects," "AIA," the AIA Logo, and "AIA Contract Documents" are trademarks of The American Institute of Architects. This draft was produced at 15:09:27 ET on 02/27/2023 under Order No.2114341386 which expires on 07/07/2023, is not for resale, is licensed for one-time use only, and may only be used in accordance with the AIA Contract Documents® Terms of Service. To report copyright violations, e-mail docinfo@aiacontracts.com.
User Notes: (1765232949)

« **§ 12.1 Indemnification**

§ 12.1.1 In addition to any indemnification obligations noted elsewhere in this Agreement, the Architect shall protect, indemnify, and hold harmless the Owner, its officers, employees, and agents from and against any and all losses, penalties, damages, settlements, costs, charges, professional fees or other expenses or other liabilities of every kind and character arising out of or relating to any and all claims, liens, demands, obligations, actions, proceedings, or causes of action of every kind in connection with or arising out of this Agreement and/or the performance hereof that are due, in whole or in part, to the negligent acts, errors, or omissions or intentional misconduct of the Architect, its officers, its employees, its agents, and its Consultants; and such protection, indemnification, and holding harmless shall include, without limitation, any and all losses, penalties, damages, settlements, costs, charges, professional fees or other expenses or other liabilities of every kind and character arising out of or relating to any and all claims, liens, demands, obligations, actions, proceedings, or causes of action of every kind related to infringement of intellectual property rights. The Architect shall investigate, handle, and respond to the same at its sole expense and agrees to bear all other costs and expenses related thereto.

§ 12.2 Other Special Terms and Conditions

§ 12.2.1 All services listed in this Article 12, unless otherwise specifically designated as Supplemental or Additional Services, shall be considered Basic Services for which the Architect shall receive no additional compensation.

§ 12.2.2 In performing the services requested by the Owner, the Architect shall comply with all laws, rules, regulations, ordinances, codes, standards, and orders of any and all governmental bodies, agencies, authorities, and courts having jurisdiction, to include compliance of the plans and specifications with applicable requirements of the Americans with Disabilities Act. Also without limiting the generality of the foregoing, the Architect shall comply with all applicable provisions of Article 8 of Chapter 143 of the North Carolina General Statutes regarding public contracts. By way of illustration, and not limitation, the Architect shall (i) observe formal bidding requirements in its preparation of the Contract Documents; (ii) require a minimum of three bids prior to opening on initial bid; and (iii) assist the Owner with minority participation in the bidding process, all as required by statute.

§ 12.2.3 Security of Data. Architect will take all steps reasonably necessary to safeguard all data, files, reports, and other information of Owner from access, loss, disclosure, destruction, or erasure. Any costs or expenses of replacing other damages resulting from the loss of such data will be borne by Architect to the extent such loss or damage occurs through its negligence. In the event Architect is allowed or required to provide online support to Owner, the method used shall not provide Architect with access to any information other than that absolutely necessary to allow Architect to provide support, and Owner shall be allowed to require reasonable security procedures for such access.

§ 12.2.4 E-Verify. E-Verify is the federal program operated by the United States Department of Homeland Security and other federal agencies, or any successor or equivalent program, used to verify the work authorization of newly hired employees pursuant to federal law. The Architect agrees to ensure that the Architect and any subcontractor performing work under this Agreement: (i) uses E-Verify if required to do so by North Carolina law; and (ii) otherwise complies with the requirements of Article 2 of Chapter 64 of the North Carolina General Statutes. »

ARTICLE 13 SCOPE OF THE AGREEMENT

§ 13.1 This Agreement represents the entire and integrated agreement between the Owner and the Architect and supersedes all prior negotiations, representations or agreements, either written or oral. This Agreement may be amended only by written instrument signed by both the Owner and Architect.

§ 13.2 This Agreement is comprised of the following documents identified below:

.1 AIA Document B101™–2017, Standard Form Agreement Between Owner and Architect

~~**.2** AIA Document E203™–2013, Building Information Modeling and Digital Data Exhibit, dated as indicated below:~~

~~*(Insert the date of the E203-2013 incorporated into this agreement.)*~~

~~« »~~

.3 Exhibits:

(Check the appropriate box for any exhibits incorporated into this Agreement.)

AIA Document B101 – 2017. Copyright © 1974, 1978, 1987, 1997, 2007 and 2017. All rights reserved. "The American Institute of Architects," "American Institute of Architects," "AIA," the AIA Logo, and "AIA Contract Documents" are trademarks of The American Institute of Architects. This draft was produced at 15:09:27 ET on 02/27/2023 under Order No.2114341386 which expires on 07/07/2023, is not for resale, is licensed for one-time use only, and may only be used in accordance with the AIA Contract Documents® Terms of Service. To report copyright violations, e-mail docinfo@aiacontracts.com.
User Notes: (1765232949)

[« »] AIA Document E204™–2017, Sustainable Projects Exhibit, dated as indicated below:
(Insert the date of the E204-2017 incorporated into this agreement.)

« »

[« »] Other Exhibits incorporated into this Agreement:
(Clearly identify any other exhibits incorporated into this Agreement, including any exhibits and scopes of services identified as exhibits in Section 4.1.2.)

« EXHIBIT A: Advanced Planning Architectural Services Agreement Proposal »

« »

.4 Other documents:
(List other documents, if any, forming part of the Agreement.)

« »

This Agreement entered into as of the day and year first written above.

OWNER *(Signature)*	**ARCHITECT** *(Signature)*
Brian Matthews County Manager« »« »	« L. Joseph Humphrey, AIA » « Civic Market Leader | Principal »
(Printed name and title)	*(Printed name, title, and license number, if required)*

DRAFT

AIA Document B101 – 2017. Copyright © 1974, 1978, 1987, 1997, 2007 and 2017. All rights reserved. "The American Institute of Architects," "American Institute of Architects," "AIA," the AIA Logo, and "AIA Contract Documents" are trademarks of The American Institute of Architects. This draft was produced at 15:09:27 ET on 02/27/2023 under Order No.2114341386 which expires on 07/07/2023, is not for resale, is licensed for one-time use only, and may only be used in accordance with the AIA Contract Documents® Terms of Service. To report copyright violations, e-mail docinfo@aiacontracts.com.
User Notes: (1765232949)

Union County Government
Center
500 North Main Street
Monroe, North Carolina
www.unioncountync.gov

File #: 26-081 **Agenda Date:** 2/17/2026

TITLE:

Capital Project Ordinance - South Piedmont Community College Projects

INFORMATION CONTACT:

Jason May, Budget & Grants Management, Director, 704-283-3760

ACTION REQUESTED:

1) Approve South Piedmont Community College's request to transfer funds between projects and 2) adopt Capital Project Ordinance 288H.

PRIOR BOARD ACTIONS:

None.

BACKGROUND:

South Piedmont Community College requests approval to transfer the remaining $21,364.93 in project 40080161, Camera Project, to project 40080162, Access Controls.

The college intends to add exterior access control to the Main Building and the Braswell Building, both on the OCH campus, for a total cost of $85,081.42. Building A and the Fine Arts Building on the OCH campus and the Tyson Family Center for Technology already have exterior access control, and exterior access control is planned for the Aseptic Training Facility and the newly named L. Carlton Tyson Ascend704 Building. Adding exterior access control to the Main Building and Braswell Building will equip all of the college's Union County buildings with exterior access control, greatly enhancing security at these locations.

To fund part of this project, approval is requested to transfer the remaining camera project funds to the access control project. The remainder of the project will be funded through existing Union County Capital Maintenance funds.

FINANCIAL IMPACT:

SPCC will be closing out Project 40080161, transferring funding in the amount of $21,364.93 to Project 40080162 Access Control.

SOUTH PIEDMONT
COMMUNITY COLLEGE

MEMORANDUM

TO: Union County Board of County Commissioners

FROM: Michelle Brock, South Piedmont Community College, Vice President of Finance and Administrative Services/CFO

DATE: February 2, 2026

SUBJECT: Request to transfer camera project funds to access control project

South Piedmont Community College requests approval to transfer the remaining $21,364.93 in project 40080161, Camera Project, to project 40080162, Access Controls.

The college intends to add exterior access control to the Main Building and the Braswell Building, both on the OCH campus, for a total cost of $85,081.42. Building A and the Fine Arts Building on the OCH campus and the Tyson Family Center for Technology already have exterior access control, and exterior access control is planned for the Aseptic Training Facility and the newly named L. Carlton Tyson Ascend704 Building. Adding exterior access control to the Main Building and Braswell Building will equip all of the college's Union County buildings with exterior access control, greatly enhancing security at these locations.

To fund part of this project, approval is requested to transfer the remaining camera project funds to the access control project. The remainder of the project will be funded through existing Union County Capital Maintenance funds.

UNION COUNTY, NORTH CAROLINA
MAJOR INFRASTRUCTURE – 2025-2026
CAPITAL PROJECT ORDINANCE #288H

NOW, THEREFORE BE IT ORDAINED BY THE BOARD OF COUNTY COMMISSIONERS OF UNION COUNTY, NORTH CAROLINA:

Section I. That for the purpose of providing funds, together with any other available funds, for the following projects:

Major Infrastructure Projects;
Union County Lock Project Enhancements
Union County Jail Block Renovations
Union County Three Commercial Washer & Dryer Replacement
Government Center/Judicial – Building Envelope Repairs
UC Progress Building Renovations
Parks and Recreation Paving
Jesse Helms Park- Park Amenities Improvements
Historic Courthouse Phase 2 Renovation
Main Library Replace Metal Architectural Panels
Cane Creek Park Camp Store
Patton Avenue Radio Shop Renovation
SPCC Building A Renovation Needs
SPCC Camera System
SPCC Access Controls

Including the replacement of equipment, the acquisition and construction of new facilities, the acquisition and installation of necessary furnishings and equipment and the acquisition of interests in real property required therefore, an additional $0 is hereby appropriated for total project cost of $30,666,693.

Section II. That it is estimated that the following revenues will be available during the construction period to meet the appropriations in Section I, as set forth in the following schedule:

2/3rd GO Bond Proceeds	$14,423,203
2/3rd GO Bond Proceeds Premiums	$775,678
Investment Earnings	$11,345
Interfund Transfer from General Fund	$2,559,855
Interfund Transfer from EMS Fund	$100,000
Installment Financing Proceeds	$5,551,676
Intergovernmental Revenue	$240,000
Previous GO Bond Proceeds	$6,900,000
Federal Grant	$104,936

Section III. The attached CPO #288H chart is incorporated herein showing appropriations to date, additions as of this capital project ordinance, and the total appropriation.

Section IV. That the finance officer is authorized from time to time to transfer as a loan from the General Fund or unspent County proceeds in the Capital Projects Funds, cash in an amount necessary to meet obligations until such time as financing is arranged, at which time repayment will be made and the finance officer is authorized to sign the Declaration of Official Intent to Reimburse Expenditures as required by Internal Revenue Service regulations.

Section V. This capital project ordinance is adopted and effective on the 2nd day of February 2026.

ATTEST:

_____
Lynn G. West,
Clerk to the Board

_____
Brian Helms
Chair, Union County Board of Commissioners

CAPITAL PROJECT ORDINANCE AMENDMENT

BUDGET: **General CIP Fund** | REQUESTED BY: **SPCC**

FISCAL YEAR: **FY 2026** | DATE: **February 2, 2026**

PROJECT SOURCES

Source Description and Code	Project To Date	Requested Amendment	Revised Project
Intergovernmental Revenue	240,000	-	240,000
Federal Grant	104,936	-	104,936
2/3rd Go Bond Proceeds	14,423,203	-	14,423,203
2/3rd Go Bond Proceeds Premiums	775,678	-	775,678
IFT From General Fund	2,559,855	-	2,559,855
IFT From General Fund/Old EMS Fund	100,000	-	100,000
Previous Go Bond Proceeds	6,900,000	-	6,900,000
Installment Financing Proceeds	5,551,676	-	5,551,676
Investment Earnings	11,345	-	11,345
Total	30,666,693	-	30,666,693

PROJECT USES

Project Description and Code	Project To Date	Requested Amendment	Revised Project
General Fund Major Infrastructure Needs	19,041,058	-	19,041,058
SPCC Major Infrastructure Needs	11,625,635	-	11,625,635
Total	30,666,693	-	30,666,693

EXPLANATION: Reallocate funds ($21,364) from SPCC Camera System Project (40080161) to SPCC Access Controls Project (40080162)

DATE: 2/2/2026

APPROVED BY:

BOCC/County Manager
Lynn West/Clerk to the Board

FOR FINANCE POSTING PURPOSES ONLY

PROJECT SOURCES

Source Description and Code	Project To Date	Requested Amendment	Revised Project
UC Jail - Door Locks and Controls			
IFT From General Fund	1,170,000	-	1,170,000
40080126-4010			
GO Bond Proceeds	1,585,000		1,585,000
40080126-4710			
GO Bond Proceeds Premiums	390,848	-	390,848
40080126-4717			
Investment Earnings	11,345	-	11,345
40080126-4010			
UC Jail - Block Renovations			
GO Bond Proceeds	1,715,000		1,715,000
40080112-4710			
Parks and Recreation Paving			
GO Bond Proceeds	232,460		232,460
40080075-4710			
Historic Courthouse - Phase 2 Renovation			
GO Bond Proceeds	1,725,000	-	1,725,000
40080125-4710			
Jesse Helms Park - Park Amenities Improvements			
GO Bond Proceeds	500,000	-	500,000
40080167-4710			
Main Library - Replace Metal Architectural Panels			
GO Bond Proceeds	568,000	-	568,000
40080156-4710			
GO Bond Proceeds Premiums	74,712	-	74,712
40080156-4717			
IFT From General Fund	215,000	-	215,000
40080156-4010			
Cane Creek Park - New Camp Store			
GO Bond Proceeds	850,000	-	850,000
40080100-4710			
GO Bond Proceeds Premiums	100,000	-	100,000
40080100-4717			
Patton Avenue - Radio Shop Renovation			
IFT From General Fund	58,455	-	58,455
40080160-4010			
GO Bond Proceeds	935,000	-	935,000
40080160-4710			

PROJECT USES

Project Description and Code	Project To Date	Requested Amendment	Revised Project
UC Jail - Door Locks and Controls			
Building & Improvements	3,157,193		3,157,193
40080126-5580			
UC Jail - Block Renovations			
Building & Improvements	1,715,000		1,715,000
40080112-5630			
Parks and Recreation Paving			
Land and Improvements	232,460		232,460
40080075-5570			
Historic Courthouse - Phase 2 Renovation			
Building & Improvements	1,725,000	-	1,725,000
40080125-5580			
Jesse Helms Park - Park Amenities Improvements			
Building & Improvements	500,000	-	500,000
40080167-5580			
Main Library - Replace Metal Architectural Panels			
Building & Improvements	857,712	-	857,712
40080156-5580			
Cane Creek Park - New Camp Store			
Building & Improvements	950,000	-	950,000
40080100-5580			
Patton Avenue - Radio Shop Renovation			
Other Equipment	993,455	-	993,455
40080160-5550			

UC Jail - Replace 3 Commercial Washers And Dryers				**UC Jail - Replace 3 Commercial Washers And Dryers**			
GO Bond Proceeds	299,963	-	299,963	Other Equipment	399,963	-	399,963
40080173-4710				40080173-5550			
IFT From EMS Fund	100,000	-	100,000				
40080173-4020							
Government Center/Judicial Center - Building Envelope Repairs - Phase 1 + 2				**Government Center/Judicial Center - Building Envelope Repairs - Phase 1 + 2**			
IFT From General Fund	250,000	-	250,000	Building & Improvements	1,600,000	-	1,600,000
40080123-4010				40080123-5580			
GO Bond Proceeds	1,350,000	-	1,350,000				
40080123-4710							
UC Progress Building				**UC Progress Building**			
GO Bond Proceeds	675,000	-	675,000	Building & Improvements	6,777,560	-	6,777,560
40080159-4710				40080159-5580			
Installment Financing Proceeds	5,551,676	-	5,551,676	Building & Improvements	131,170	-	131,170
40080159-4730				40080159-5260-14022			
Intergovernmental Revenue	240,000	-	240,000				
40080159-4280							
IFT From General Fund	100,766	-	100,766				
40080159-4010							
GO Bond Proceeds Premiums	210,118	-	210,118				
40080159-4717							
Federal Grant	104,936	-	104,936				
40080159-4315-14022							
IFT From General Fund	26,234	-	26,234				
40080159-4010-14022							
SPCC Building A Renovation Needs				**SPCC Building A Renovation Needs**			
GO Bond Proceeds	10,740,000	-	10,740,000	Payments to Other Governments	10,740,000	-	10,740,000
40080093-4710				40080093-5630			
SPCC Camera System				**SPCC Camera System**			
IFT From General Fund	239,400	(21,364)	218,036	Payments to Other Governments	239,400	(21,364)	218,036
40080161-4010				40080161-5630			
SPCC Access Controls				**SPCC Access Controls**			
IFT From General Fund	-	21,364	21,364	Payments to Other Governments	647,780	21,364	669,144
40080162-4010				40080162-5630			
GO Bond Proceeds	647,780	-	647,780				
40080162-4710							
Total	30,666,693	-	30,666,693	Total	30,666,693	-	30,666,693

Prepared By **JBH**
Posted By
Date

Number **CPO - 288H**

File #: 26-063 **Agenda Date:** 2/17/2026

TITLE:

November 2025 NCVTS Motor Vehicle Tax Report

INFORMATION CONTACT:

Vann Harrell, Tax Administration, Tax Administrator, 704-283-3748; Kristen Foxworth, Tax Administration, Deputy Tax Administrator, 704-283-3591

ACTION REQUESTED:

Approve the November 2025 NCVTS Motor Vehicle Tax Refund Report.

PRIOR BOARD ACTIONS:

None.

BACKGROUND:

The refunds included in this report represent adjustments made to tax bills that resulted in refunds of motor vehicle taxes paid under the Tax and Tag Together program operated jointly between the counties and the state.

FINANCIAL IMPACT:

$1,438.62

North Carolina Vehicle Tax System

Pending Refund Report

Payee Name	Primary Owner	Secondary Owner	Address 1	Address 2	Address 3	Refund Type	Bill #	Plate Number	Status	Transaction #	Refund Description	Refund Reason	Create Date	Authorization Date	Tax Jurisdiction	Levy Type	Change	Interest Change	Total Change
BAKER BROS FARM INC	BAKER BROS FARM INC		8719 LANSFORD DR		MONROE, NC 28112	Adjustment >= $100	0088055127	ZW7520	PENDING	950829336	Refund Generated due to adjustment on Bill #0088055127-2025-2025-0000	Situs error	11/21/2025		001	TAX	$0.00	$0.00	$0.00
															200	TAX	($181.69)	$0.00	($181.69)
															200	VEHICLE FEE	($30.00)	$0.00	($30.00)
															027	TAX	$21.93	$0.00	$21.93
															003	TAX	$0.00	$0.00	$0.00
															005	TAX	$0.00	$0.00	$0.00
															004	TAX	$0.00	$0.00	$0.00
															002	TAX	$0.00	$0.00	$0.00
																		Refund	**$189.76**
GRUBB, DOROTHY WARNER	GRUBB, DOROTHY WARNER		819 S POTTER RD		MONROE, NC 28110	Adjustment >= $100	0087965202	LLS2981	PENDING	713122008	Refund Generated due to adjustment on Bill #0087965202-2025-2025-0000-00	Assessed In Err	11/21/2025		001	TAX	($48.16)	$0.00	($48.16)
															026	TAX	($13.03)	$0.00	($13.03)
															003	TAX	($4.54)	$0.00	($4.54)
															005	TAX	($1.93)	$0.00	($1.93)
															004	TAX	($16.67)	$0.00	($16.67)
															002	TAX	($114.74)	$0.00	($114.74)
																		Refund	**$199.07**
HOLMES, TRACY NORRIS	HOLMES, TRACY NORRIS	HOLMES, SHELLEY MILLER	2509 HAMILTON CROSSROADS		MARSHVILLE, NC 28103	Adjustment >= $100	0087798191	MXD6286	PENDING	948164640	Refund Generated due to adjustment on Bill #0087798191-2025-2025-0000	Situs error	11/6/2025		001	TAX	$0.00	$0.00	$0.00
															200	TAX	($255.42)	$0.00	($255.42)
															200	VEHICLE FEE	($30.00)	$0.00	($30.00)
															018	TAX	$38.89	$0.00	$38.89
															003	TAX	$0.00	$0.00	$0.00
															005	TAX	$0.00	$0.00	$0.00
															004	TAX	$0.00	$0.00	$0.00
															002	TAX	$0.00	$0.00	$0.00
																		Refund	**$246.53**
OLEARY, MICHAEL J	OLEARY, MICHAEL J		9606 GATO DEL SOL CT		MARVIN, NC 28173	Adjustment >= $100	0087966515	MAE1480	PENDING	948164520	Refund Generated due to adjustment on Bill #0087966515-2025-2025-0000	Situs error	11/6/2025		001	TAX	$0.00	$0.00	$0.00
															200	TAX	($367.84)	$0.00	($367.84)
															200	VEHICLE FEE	($30.00)	$0.00	($30.00)
															026	TAX	$25.41	$0.00	$25.41
															003	TAX	$0.00	$0.00	$0.00
															005	TAX	$0.00	$0.00	$0.00
															004	TAX	$0.00	$0.00	$0.00
															002	TAX	$0.00	$0.00	$0.00
																		Refund	**$372.43**
PRICE, VERITY GRACE	PRICE, VERITY GRACE	PRICE, MATTHEW DILLON	1513 PRICE RD		INDIAN TRAIL, NC 28079	Adjustment >= $100	0087969124	KKA5386	PENDING	1066413168	Refund Generated due to adjustment on Bill #0087969124-2025-2025-0000	Situs error	11/5/2025		001	TAX	$0.00	$0.00	$0.00
															200	TAX	($98.34)	$0.00	($98.34)
															200	VEHICLE FEE	($30.00)	$0.00	($30.00)
															980	TAX	$4.47	$0.00	$4.47
															021	TAX	$12.07	$0.00	$12.07
															003	TAX	$0.00	$0.00	$0.00
															005	TAX	$0.00	$0.00	$0.00
															004	TAX	$0.00	$0.00	$0.00
															002	TAX	$0.00	$0.00	$0.00
																		Refund	**$111.80**
VUGRINOVICH, BRADLEY ALAN	VUGRINOVICH, BRADLEY ALAN		1011 BROWN SUMMIT AVE		STATESVILLE, NC 28677	Adjustment >= $100	0087849107	PMX2348	PENDING	947922752	Refund Generated due to adjustment on Bill #0087849107-2024-2024-0000	Situs error	11/5/2025		001	TAX	$0.00	$0.00	$0.00
															200	TAX	($307.25)	($15.36)	($322.61)
															200	VEHICLE FEE	($30.00)	$0.00	($30.00)
															028	TAX	$31.98	$1.60	$33.58
															003	TAX	$0.00	$0.00	$0.00
															005	TAX	$0.00	$0.00	$0.00
															004	TAX	$0.00	$0.00	$0.00
															002	TAX	$0.00	$0.00	$0.00
																		Refund	**$319.03**
																		Refund Total	**$1438.62**

File #: 26-083 **Agenda Date:** 2/17/2026

TITLE:

December 2025 NCVTS Motor Vehicle Tax Report

INFORMATION CONTACT:

Vann Harrell, Tax Administration, Tax Administrator, 704-283-3748; Kristen Foxworth, Tax Administration, Deputy Tax Administrator, 704-283-3591

ACTION REQUESTED:

Approve the December 2025 NCVTS Motor Vehicle Tax Refund Report.

PRIOR BOARD ACTIONS:

None.

BACKGROUND:

The refunds included in this report represent adjustments made to tax bills that resulted in refunds of motor vehicle taxes paid under the Tax and Tag Together program operated jointly between the counties and the state.

FINANCIAL IMPACT:

$1,039.13

North Carolina Vehicle Tax System

Pending Refund Report

Payee Name	Primary Owner	Secondary Owner	Address 1	Address 2	Address 3	Refund Type	Bill #	Plate Number	Status	Transaction #	Refund Description	Refund Reason	Create Date	Authorization Date	Tax Jurisdiction	Levy Type	Change	Interest Change	Total Change
COOPER, JOHN LEE	COOPER, JOHN LEE		4525 WILLOWAY LN		MONROE, NC 28110	Adjustment >= $100	0088475406	CCK4450	PENDING	835048494	Refund Generated due to adjustment on Bill #0088475406-2025-2025-0000-00	Over Assessment	12/8/2025		001	TAX	($15.36)	$0.00	($15.36)
															200	TAX	($60.16)	$0.00	($60.16)
															200	VEHICLE FEE	$0.00	$0.00	$0.00
															003	TAX	($1.45)	$0.00	($1.45)
															005	TAX	($0.62)	$0.00	($0.62)
															004	TAX	($5.32)	$0.00	($5.32)
															002	TAX	($36.61)	$0.00	($36.61)
																		Refund	$119.52
MOYSAKIS, ALLI CHRISTINI	MOYSAKIS, ALLI CHRISTINI		4609 NC HWY 218		MONROE, NC 28110	Adjustment >= $100	0083493933	LHZ2549	PENDING	954342272	Refund Generated due to adjustment on Bill #0083493933-2024-2024-0000	Processed In Error	12/8/2025		001	TAX	$0.00	$0.00	$0.00
															200	TAX	($100.30)	$0.00	($100.30)
															200	VEHICLE FEE	($30.00)	$0.00	($30.00)
															017	TAX	$11.74	$0.00	$11.74
															003	TAX	$0.00	$0.00	$0.00
															005	TAX	$0.00	$0.00	$0.00
															004	TAX	$0.00	$0.00	$0.00
															002	TAX	$0.00	$0.00	$0.00
																		Refund	$118.56
VICTORY GLASS LLC	VICTORY GLASS LLC		2040 INDEPENDENCE COMMERC	STE B	MATTHEWS, NC 28104	Adjustment >= $100	0083033587	LHD2439	PENDING	954341872	Refund Generated due to adjustment on Bill #0083033587-2024-2024-0000	Situs error	12/8/2025		001	TAX	$0.00	$0.00	$0.00
															200	TAX	($139.00)	$0.00	($139.00)
															200	VEHICLE FEE	($30.00)	$0.00	($30.00)
															020	TAX	$14.80	$0.00	$14.80
															003	TAX	$0.00	$0.00	$0.00
															005	TAX	$0.00	$0.00	$0.00
															004	TAX	$0.00	$0.00	$0.00
															002	TAX	$0.00	$0.00	$0.00
																		Refund	$154.20
WERMTER, MAUREEN MCCLOSKEY	WERMTER, MAUREEN MCCLOSKEY		5214 WILLOW RUN RD		MONROE, NC 28110	Adjustment >= $100	0083223590	LEV2697	PENDING	1072989855	Refund Generated due to adjustment on Bill #0083223590-2024-2024-0000	Situs error	12/5/2025		001	TAX	$0.00	$0.00	$0.00
															200	TAX	($86.97)	$0.00	($86.97)
															200	VEHICLE FEE	($30.00)	$0.00	($30.00)
															970	TAX	$2.86	$0.00	$2.86
															019	TAX	$11.04	$0.00	$11.04
															003	TAX	$0.00	$0.00	$0.00
															005	TAX	$0.00	$0.00	$0.00
															004	TAX	$0.00	$0.00	$0.00
															002	TAX	$0.00	$0.00	$0.00
																		Refund	$103.07
WHITE, STEPHANIE MICHELLE	WHITE, STEPHANIE MICHELLE		1008 PRINCESSA DR		MATTHEWS, NC 28104	Adjustment >= $100	0088245291	LMS3225	PENDING	835465183	Refund Generated due to adjustment on Bill #0088245291-2025-2025-0000-00	Assessed In Err	12/11/2025		001	TAX	($125.48)	$0.00	($125.48)
															970	TAX	($25.12)	$0.00	($25.12)
															026	TAX	($33.94)	$0.00	($33.94)
															003	TAX	($11.83)	$0.00	($11.83)
															005	TAX	($5.02)	$0.00	($5.02)
															004	TAX	($43.43)	$0.00	($43.43)
															002	TAX	($298.96)	$0.00	($298.96)
																		Refund	$543.78
																		Refund Total	$1039.13

File #: 26-090 **Agenda Date:** 2/17/2026

TITLE:

Delinquent Tax Lien Advertisement

INFORMATION CONTACT:

Vann Harrell, Tax Administration, Tax Administrator, 704-283-3748; Kristen Foxworth, Tax Administration, Deputy Tax Administrator, 704-283-3591

ACTION REQUESTED:

Approve the request to advertise delinquent taxes as required by North Carolina General Statues.

PRIOR BOARD ACTIONS:

None.

BACKGROUND:

As required by the NCGS 105-369, tax collectors are to submit a report of the amount of unpaid taxes constituting liens on real property. Per the statute, this report is to be delivered to the Commissioners in the month of February. The balance shown on the report for 2025 is the outstanding amount as of January 15, 2026. During the month of February all accounts owing taxes included in this report will have received a second notice of taxes due. This notice also serves as the notification of the intent to advertise unpaid taxes remaining due at the end of February. Upon the approval of the initial report, any taxes remaining unpaid at the end of February will be advertised during the month of April in the paper of general circulation in Union County. A copy of the report is available for review in the Office of the Clerk to the Board of Commissioners located in the Union County Government Center at 500 North Main Street, Room 914, Monroe NC.

FINANCIAL IMPACT:

The only financial impact will be the cost associated with printing the delinquent listing in the local newspaper. This cost is prorated across all the outstanding accounts, and the fee is added to those accounts resulting in no associated costs to the County.

UNION COUNTY
north carolina

Memorandum

To: Union County Board of County Commissioners

From: Vann Harrell, Tax Administrator
Kristen Foxworth, Deputy Tax Administrator

Date: January 15, 2026

Re: Delinquent Tax Lien Advertisement

North Carolina General Statute 105-369 requires that the County Tax Collector report to the governing body the total amount of unpaid taxes for the current fiscal year that are liens on real estate. At that time the governing body shall order the Tax Collector to advertise these liens in a local newspaper.

As of January 15, 2026, the unpaid 2025 taxes that constitute liens on real estate total $9,894,300.67.

As required by this same statute, the 2025 tax liens will be advertised between March 1, 2026 and June 30, 2026. Our target date for this advertisement is April 13, 2026. The actual publication date will be determined by the newspaper publication schedule. Additionally, delinquent notices will be sent to all taxpayers whose taxes remain unpaid for the 2025 tax year. A copy of the list of delinquent taxpayers is available in the Clerk's office.

Tax Administration | Revenue Division
500 North Main Street, Suite 119
Monroe, NC 28112
T 704-283-3848

Uncollected Amounts By Names Report
Union County
Date Distributed as of : 1/16/2026

YEAR: 2025

TAXPAYER NAME/ADDRESS

ML AUSTIN VILLAGE LLC PO BOX 11070 CHARLOTTE, NC 28220

SOURCE	PROPERTY KEY	TAXES/FEES	INTEREST	AMOUNT DUE
RE	07132006	164,947.97	3,298.96	168,246.93
Name Totals:		**164,947.97**	**3,298.96**	**168,246.93**

BONAKEMI USA INC 24 INVERNESS PL E STE 100 ENGLEWOOD, CO 80112

SOURCE	PROPERTY KEY	TAXES/FEES	INTEREST	AMOUNT DUE
RE	09399002G	120,858.70	2,417.17	123,275.87
Name Totals:		**120,858.70**	**2,417.17**	**123,275.87**

SUNSET APTS LLC PO BOX 1561 MONROE, NC 28111

SOURCE	PROPERTY KEY	TAXES/FEES	INTEREST	AMOUNT DUE
RE	02319037	48,013.21	960.26	48,973.47
Name Totals:		**48,013.21**	**960.26**	**48,973.47**

BONAKEMI, USA INC 24 INVERNESS PLACE EAST, STE 100 ENGLEWOOD, CO 80112

SOURCE	PROPERTY KEY	TAXES/FEES	INTEREST	AMOUNT DUE
RE	09399002B	44,591.04	891.82	45,482.86
Name Totals:		**44,591.04**	**891.82**	**45,482.86**

312 N CHARLOTTE AVENUE LLC PO BOX 1561 MONROE, NC 281111699

SOURCE	PROPERTY KEY	TAXES/FEES	INTEREST	AMOUNT DUE
RE	06141008	28,816.26	576.33	29,392.59
Name Totals:		**28,816.26**	**576.33**	**29,392.59**

MILLS, DAMIAN 5321 WYNNEFORD WAY RALEIGH, NC 27614

SOURCE	PROPERTY KEY	TAXES/FEES	INTEREST	AMOUNT DUE
RE	06174280	24,566.19	491.32	25,057.51
Name Totals:		**24,566.19**	**491.32**	**25,057.51**

GROUP 10 LLC PO BOX 78560 CHARLOTTE, NC 28271

SOURCE	PROPERTY KEY	TAXES/FEES	INTEREST	AMOUNT DUE
RE	07066014	22,931.89	458.64	23,390.53
Name Totals:		**22,931.89**	**458.64**	**23,390.53**

BURGESS, JEAN C 8123 PINE HILL RD MINT HILL, NC 28227

SOURCE	PROPERTY KEY	TAXES/FEES	INTEREST	AMOUNT DUE
RE	09149002	22,552.86	0.00	22,552.86
Name Totals:		**22,552.86**	**0.00**	**22,552.86**

WAXHAW HERITAGE LLC 10209 NEW TOWN RD WAXHAW, NC 28173

SOURCE	PROPERTY KEY	TAXES/FEES	INTEREST	AMOUNT DUE
RE	06141006D	21,284.48	425.69	21,710.17
Name Totals:		**21,284.48**	**425.69**	**21,710.17**

KAMDAR, MILONI 1036 SEMINOLE DR WAXHAW, NC 28173

SOURCE	PROPERTY KEY	TAXES/FEES	INTEREST	AMOUNT DUE
RE	06240142	20,543.74	410.87	20,954.61
Name Totals:		**20,543.74**	**410.87**	**20,954.61**

SAKRON LLC C/O MCDONALDS CORP #321113 PO BOX 182571 COLUMBUS, OH 432182571

SOURCE	PROPERTY KEY	TAXES/FEES	INTEREST	AMOUNT DUE
RE	07084313N	19,820.44	396.41	20,216.85
Name Totals:		**19,820.44**	**396.41**	**20,216.85**

Copyright (C) 1997-2026 DEVNET Incorporated

Uncollected Amounts By Names Report
Union County
Date Distributed as of : 1/16/2026

YEAR: 2025

TAXPAYER NAME/ADDRESS

DREAM HOME IVERSON LLC 16011A LANCASTER HIGHWAY #337 CHARLOTTE, NC 28277

SOURCE	PROPERTY KEY	TAXES/FEES	INTEREST	AMOUNT DUE
RE	06228052	19,673.95	393.48	20,067.43
Name Totals:		**19,673.95**	**393.48**	**20,067.43**

VAN WYNEN, REBECCA ANN 1402 CHURCHILL DOWNS DR WAXHAW, NC 28173

SOURCE	PROPERTY KEY	TAXES/FEES	INTEREST	AMOUNT DUE
RE	06153215	18,238.80	364.78	18,603.58
Name Totals:		**18,238.80**	**364.78**	**18,603.58**

AKA ENTERPRISES LLC C/O DMITRIY BRUYAKA 4001 CAPULLO CT MATTHEWS, NC 28104

SOURCE	PROPERTY KEY	TAXES/FEES	INTEREST	AMOUNT DUE
RE	07102010	18,276.08	0.00	18,276.08
Name Totals:		**18,276.08**	**0.00**	**18,276.08**

DICKERSON BLVD LLC 309 POST OFFICE RD INDIAN TRAIL, NC 280797671

SOURCE	PROPERTY KEY	TAXES/FEES	INTEREST	AMOUNT DUE
RE	09265051	15,915.60	318.31	16,233.91
Name Totals:		**15,915.60**	**318.31**	**16,233.91**

HARA, NURIA ROXANE 1008 SEMINOLE DR WAXHAW, NC 28173

SOURCE	PROPERTY KEY	TAXES/FEES	INTEREST	AMOUNT DUE
RE	06240135	13,903.57	238.07	14,141.64
Name Totals:		**13,903.57**	**238.07**	**14,141.64**

CL PLAZA AT SUN VALLEY NC LP 3300 ENTERPRISE PKWY CLEVELAND, OH 44122

SOURCE	PROPERTY KEY	TAXES/FEES	INTEREST	AMOUNT DUE
RE	07090006B	13,856.03	277.12	14,133.15
Name Totals:		**13,856.03**	**277.12**	**14,133.15**

ORIAKU, NGOZI I TRUSTEE 8017 WICKLOW HALL DR MATTHEWS, NC 28104

SOURCE	PROPERTY KEY	TAXES/FEES	INTEREST	AMOUNT DUE
RE	06174295	13,839.50	276.79	14,116.29
Name Totals:		**13,839.50**	**276.79**	**14,116.29**

HINES, ROBERT 8716 LONGVIEW CLUB DR WAXHAW, NC 28173

SOURCE	PROPERTY KEY	TAXES/FEES	INTEREST	AMOUNT DUE
RE	06174142	13,835.79	276.72	14,112.51
Name Totals:		**13,835.79**	**276.72**	**14,112.51**

MARCO, TANYA KAY 206 EAGLE BEND DR WAXHAW, NC 28173

SOURCE	PROPERTY KEY	TAXES/FEES	INTEREST	AMOUNT DUE
RE	06174177	13,808.38	276.17	14,084.55
Name Totals:		**13,808.38**	**276.17**	**14,084.55**

MONROE CINEMAS LLC 300 WEST FIFTH ST UNIT 118 CHARLOTTE, NC 28202

SOURCE	PROPERTY KEY	TAXES/FEES	INTEREST	AMOUNT DUE
RE	09264026A	13,633.88	272.68	13,906.56
Name Totals:		**13,633.88**	**272.68**	**13,906.56**

HUDSON, ROGER 315 BRIEF RD W INDIAN TRAIL, NC 28079

SOURCE	PROPERTY KEY	TAXES/FEES	INTEREST	AMOUNT DUE
RE	08180001	13,548.36	270.97	13,819.33
Name Totals:		**13,548.36**	**270.97**	**13,819.33**

Copyright (C) 1997-2026 DEVNET Incorporated

Uncollected Amounts By Names Report
Union County
Date Distributed as of : 1/16/2026

YEAR: 2025

TAXPAYER NAME/ADDRESS

ROOSEVELT 2515 LLC 1235 EAST BLVD SUITEE #570 CHARLOTTE, NC 28203

SOURCE	PROPERTY KEY	TAXES/FEES	INTEREST	AMOUNT DUE
RE	09261006	13,348.61	266.97	13,615.58
Name Totals:		**13,348.61**	**266.97**	**13,615.58**

BECHIRIAN INVESTMENTS LLC 5123 WILBUR AVE TARZANA, CA 91356

SOURCE	PROPERTY KEY	TAXES/FEES	INTEREST	AMOUNT DUE
RE	07084404	13,270.57	265.41	13,535.98
Name Totals:		**13,270.57**	**265.41**	**13,535.98**

SMITH, JULIANNA ALYSSA 2016 KINGS MANOR DR MATTHEWS, NC 28104

SOURCE	PROPERTY KEY	TAXES/FEES	INTEREST	AMOUNT DUE
RE	06174023	13,126.81	262.54	13,389.35
Name Totals:		**13,126.81**	**262.54**	**13,389.35**

TUTTLE, SHEILA H 3615 WAXHAW MARVIN RD WAXHAW, NC 28173

SOURCE	PROPERTY KEY	TAXES/FEES	INTEREST	AMOUNT DUE
RE	06189003C	13,331.39	0.00	13,331.39
Name Totals:		**13,331.39**	**0.00**	**13,331.39**

CLEMENTS, MELISSA 6062 OXFORDSHIRE RD WAXHAW, NC 28173

SOURCE	PROPERTY KEY	TAXES/FEES	INTEREST	AMOUNT DUE
RE	06153202	12,788.58	255.77	13,044.35
Name Totals:		**12,788.58**	**255.77**	**13,044.35**

KULIKOWSKI, ADRIAN 3014 BURTON POINT CT WAXHAW, NC 28173

SOURCE	PROPERTY KEY	TAXES/FEES	INTEREST	AMOUNT DUE
RE	06102294	12,658.49	253.17	12,911.66
Name Totals:		**12,658.49**	**253.17**	**12,911.66**

STARNES, SAMUEL C 2911 GRIFFITH RD MONROE, NC 28112

SOURCE	PROPERTY KEY	TAXES/FEES	INTEREST	AMOUNT DUE
RE	09250003	12,637.94	252.76	12,890.70
Name Totals:		**12,637.94**	**252.76**	**12,890.70**

HUMELSINE, BILLY M 1017 BERWICK CT MARVIN, NC 28173

SOURCE	PROPERTY KEY	TAXES/FEES	INTEREST	AMOUNT DUE
RE	06240095	12,426.04	248.52	12,674.56
Name Totals:		**12,426.04**	**248.52**	**12,674.56**

WANG, DEBORAH C 6022 FOGGY GLEN PL MATTHEWS, NC 28104

SOURCE	PROPERTY KEY	TAXES/FEES	INTEREST	AMOUNT DUE
RE	06174097	12,370.44	247.41	12,617.85
Name Totals:		**12,370.44**	**247.41**	**12,617.85**

BRIOLF USA LLC C/O ROBERLO USA 8501 NW 17TH ST STE 103 MIAMI, FL 33126

SOURCE	PROPERTY KEY	TAXES/FEES	INTEREST	AMOUNT DUE
RE	09402001 80	12,180.18	243.60	12,423.78
Name Totals:		**12,180.18**	**243.60**	**12,423.78**

LEWIS, RICHARD JR TRUSTEE 1213 PARKHILL CT MATTHEWS, NC 28104

SOURCE	PROPERTY KEY	TAXES/FEES	INTEREST	AMOUNT DUE
RE	06174389	12,141.39	242.83	12,384.22
Name Totals:		**12,141.39**	**242.83**	**12,384.22**

Copyright (C) 1997-2026 DEVNET Incorporated

Uncollected Amounts By Names Report
Union County
Date Distributed as of : 1/16/2026

YEAR: 2025

TAXPAYER NAME/ADDRESS

GANDHI, AMI 509 APPOMATOX DR WAXHAW, NC 28173

SOURCE	PROPERTY KEY	TAXES/FEES	INTEREST	AMOUNT DUE
RE	06202065	12,061.41	241.23	12,302.64
Name Totals:		**12,061.41**	**241.23**	**12,302.64**

GUNTAKA, MUKESH REDDY 1401 FUNNY CIDE DR WAXHAW, NC 28173

SOURCE	PROPERTY KEY	TAXES/FEES	INTEREST	AMOUNT DUE
RE	06228239	11,966.24	239.32	12,205.56
Name Totals:		**11,966.24**	**239.32**	**12,205.56**

DIVERSIFIED REAL ESTATE HOLDING LLC 6920 E MARSHVILLE BLVD MARSHVILLE, NC 28103

SOURCE	PROPERTY KEY	TAXES/FEES	INTEREST	AMOUNT DUE
RE	02307004	11,808.82	236.18	12,045.00
Name Totals:		**11,808.82**	**236.18**	**12,045.00**

WONDERLAND ACRES LLC 10385 HILLSBOROUGH ST HUNTERSVILLE, NC 28078

SOURCE	PROPERTY KEY	TAXES/FEES	INTEREST	AMOUNT DUE
RE	06105025 01	11,804.87	236.10	12,040.97
Name Totals:		**11,804.87**	**236.10**	**12,040.97**

THE PARK AT MONROE PROPERTY OWNEI 4201 CONGRESS ST STE 170 CHARLOTTE, NC 28209

SOURCE	PROPERTY KEY	TAXES/FEES	INTEREST	AMOUNT DUE
RE	09298368	11,560.97	231.22	11,792.19
Name Totals:		**11,560.97**	**231.22**	**11,792.19**

ARROWHEAD FARM LLC 9809 SADDLE AVE WAXHAW, NC 28173

SOURCE	PROPERTY KEY	TAXES/FEES	INTEREST	AMOUNT DUE
RE	06222014	11,542.07	230.84	11,772.91
Name Totals:		**11,542.07**	**230.84**	**11,772.91**

JOHNSTON, TIMOTHY 910 DEODAR CEDAR DR MATTHEWS, NC 28104

SOURCE	PROPERTY KEY	TAXES/FEES	INTEREST	AMOUNT DUE
RE	06042228	11,527.43	230.55	11,757.98
Name Totals:		**11,527.43**	**230.55**	**11,757.98**

J PALIOURAS LLC 303 WESLEY DR CHAPEL HILL, NC 27516

SOURCE	PROPERTY KEY	TAXES/FEES	INTEREST	AMOUNT DUE
RE	07072017	11,393.49	227.87	11,621.36
Name Totals:		**11,393.49**	**227.87**	**11,621.36**

MONROE EXCHANGE LLC 10715 DAVID TAYLOR DR STE 400 CHARLOTTE, NC 28262

SOURCE	PROPERTY KEY	TAXES/FEES	INTEREST	AMOUNT DUE
RE	09339159	11,234.49	224.69	11,459.18
Name Totals:		**11,234.49**	**224.69**	**11,459.18**

BURGE, SUMI JUNG 3007 FOWLER SECREST RD MONROE, NC 28110

SOURCE	PROPERTY KEY	TAXES/FEES	INTEREST	AMOUNT DUE
RE	09295015B	11,228.85	224.58	11,453.43
Name Totals:		**11,228.85**	**224.58**	**11,453.43**

SDA PROPERTIES LLC 3042 KINGS MANOR DR MATTHEWS, NC 28104

SOURCE	PROPERTY KEY	TAXES/FEES	INTEREST	AMOUNT DUE
RE	06174369	10,788.48	215.77	11,004.25
Name Totals:		**10,788.48**	**215.77**	**11,004.25**

Copyright (C) 1997-2026 DEVNET Incorporated

Uncollected Amounts By Names Report
Union County
Date Distributed as of : 1/16/2026

YEAR: 2025

TAXPAYER NAME/ADDRESS

PATEL, GAUTEJ D 9905 STRIKE THE GOLD LN WAXHAW, NC 28173

SOURCE	PROPERTY KEY	TAXES/FEES	INTEREST	AMOUNT DUE
RE	06228130	10,733.19	214.66	10,947.85
Name Totals:		**10,733.19**	**214.66**	**10,947.85**

CENTRAL HOLDING COMPANY LLC 4824 UNIONVILLE INDIAN TRAIL RD INDIAN TRAIL, NC 28079

SOURCE	PROPERTY KEY	TAXES/FEES	INTEREST	AMOUNT DUE
RE	07084313E	10,623.90	212.48	10,836.38
Name Totals:		**10,623.90**	**212.48**	**10,836.38**

COLVIN, ROBIN 413 OAKMONT LN WAXHAW, NC 28173

SOURCE	PROPERTY KEY	TAXES/FEES	INTEREST	AMOUNT DUE
RE	06174203	10,567.33	211.35	10,778.68
Name Totals:		**10,567.33**	**211.35**	**10,778.68**

DHRUVIN AND MARGI INC 365 HIGH BRIDGE CHASE ALPHARETTA, GA 30022

SOURCE	PROPERTY KEY	TAXES/FEES	INTEREST	AMOUNT DUE
RE	09216074	10,424.28	208.49	10,632.77
Name Totals:		**10,424.28**	**208.49**	**10,632.77**

WU, KENNETH 2221 GALLBERRY LN WAXHAW, NC 28173

SOURCE	PROPERTY KEY	TAXES/FEES	INTEREST	AMOUNT DUE
RE	06153301	10,413.54	208.27	10,621.81
Name Totals:		**10,413.54**	**208.27**	**10,621.81**

SCOGGINS, PAUL ALEXANDER 7209 CONCORD HWY MONROE, NC 28110

SOURCE	PROPERTY KEY	TAXES/FEES	INTEREST	AMOUNT DUE
RE	08189001	10,347.29	206.95	10,554.24
Name Totals:		**10,347.29**	**206.95**	**10,554.24**

CUMMISKEY, MICHAEL TODD 1629 LOOKOUT CIR WAXHAW, NC 281738085

SOURCE	PROPERTY KEY	TAXES/FEES	INTEREST	AMOUNT DUE
RE	06228142	10,017.71	200.35	10,218.06
Name Totals:		**10,017.71**	**200.35**	**10,218.06**

VERMONT AVE LLC 6595 ROSWELL RD STE G785 ATLANTA, GA 30328

SOURCE	PROPERTY KEY	TAXES/FEES	INTEREST	AMOUNT DUE
RE	07069118A	10,007.40	200.15	10,207.55
Name Totals:		**10,007.40**	**200.15**	**10,207.55**

DELLICOLLI, JAMES C 2807 TOM LANEY RD MONROE, NC 28112

SOURCE	PROPERTY KEY	TAXES/FEES	INTEREST	AMOUNT DUE
RE	09417005A	9,978.01	199.56	10,177.57
Name Totals:		**9,978.01**	**199.56**	**10,177.57**

DESAI, ANJNA 825 EAGLE RD WAXHAW, NC 28173

SOURCE	PROPERTY KEY	TAXES/FEES	INTEREST	AMOUNT DUE
RE	06129044	9,936.03	180.66	10,116.69
Name Totals:		**9,936.03**	**180.66**	**10,116.69**

MCFEE, MATTHEW C 9113 MONARCHOS CT WAXHAW, NC 281736670

SOURCE	PROPERTY KEY	TAXES/FEES	INTEREST	AMOUNT DUE
RE	06204151	9,776.22	195.52	9,971.74
Name Totals:		**9,776.22**	**195.52**	**9,971.74**

Copyright (C) 1997-2026 DEVNET Incorporated

Uncollected Amounts By Names Report
Union County
Date Distributed as of : 1/16/2026

YEAR: 2025

TAXPAYER NAME/ADDRESS

BROOKS, JULIE P 507 W UNIONVILLE INDIAN TRAIL RD MONROE, NC 281109241

SOURCE	PROPERTY KEY	TAXES/FEES	INTEREST	AMOUNT DUE
RE	08234018A	9,770.83	195.42	9,966.25
Name Totals:		**9,770.83**	**195.42**	**9,966.25**

TREXLER, PAMELA S 3049 KINGS MANOR DR MATTHEWS, NC 281046868

SOURCE	PROPERTY KEY	TAXES/FEES	INTEREST	AMOUNT DUE
RE	06174378	9,757.06	195.14	9,952.20
Name Totals:		**9,757.06**	**195.14**	**9,952.20**

CHESTNUT, JONEE' 5020 OXFORDSHIRE RD MATTHEWS, NC 28104

SOURCE	PROPERTY KEY	TAXES/FEES	INTEREST	AMOUNT DUE
RE	06153151	9,698.06	193.96	9,892.02
Name Totals:		**9,698.06**	**193.96**	**9,892.02**

L & J MS 2012 LLC 1828 HAMILTONS CROSS RD MARSHVILLE, NC 28103

SOURCE	PROPERTY KEY	TAXES/FEES	INTEREST	AMOUNT DUE
RE	02306035	9,697.43	193.95	9,891.38
Name Totals:		**9,697.43**	**193.95**	**9,891.38**

BRAWLEY, WILLIAM KERR III 3202 WAXHAW MARVIN RD WAXHAW, NC 28173

SOURCE	PROPERTY KEY	TAXES/FEES	INTEREST	AMOUNT DUE
RE	06189030	9,663.18	193.26	9,856.44
Name Totals:		**9,663.18**	**193.26**	**9,856.44**

CONNELL FAMILY PROPERTIES LLC 1718 HAIGLER BAUCOM RD MONROE, NC 28110

SOURCE	PROPERTY KEY	TAXES/FEES	INTEREST	AMOUNT DUE
RE	09261003 01	9,791.78	0.00	9,791.78
Name Totals:		**9,791.78**	**0.00**	**9,791.78**

AMIRI, SOUSAN 1615 LOOKOUT CIR WAXHAW, NC 28173

SOURCE	PROPERTY KEY	TAXES/FEES	INTEREST	AMOUNT DUE
RE	06228101	9,576.34	191.53	9,767.87
Name Totals:		**9,576.34**	**191.53**	**9,767.87**

LOPEZ, TATIANA L GONZALEZ 2627 FARM HOUSE LN MONROE, NC 28110

SOURCE	PROPERTY KEY	TAXES/FEES	INTEREST	AMOUNT DUE
RE	09348204	9,559.40	191.19	9,750.59
Name Totals:		**9,559.40**	**191.19**	**9,750.59**

BEVIS, NATHALIE 1509 VENETIAN WAY DR WAXHAW, NC 28173

SOURCE	PROPERTY KEY	TAXES/FEES	INTEREST	AMOUNT DUE
RE	06228119	9,370.05	187.40	9,557.45
Name Totals:		**9,370.05**	**187.40**	**9,557.45**

GOLDEN ARCH REALTY CORP 110 N CARPENTER ST ATTN: 27, RE TAX CHICAGO, IL 60607

SOURCE	PROPERTY KEY	TAXES/FEES	INTEREST	AMOUNT DUE
RE	09225007	9,364.83	187.30	9,552.13
Name Totals:		**9,364.83**	**187.30**	**9,552.13**

PETERSON, MICHAEL WAYNE HEIRS C/O BETTY PETERSON DAVENPORT 203 EAST CANNON AVE ALBEMARLE, NC 28001

SOURCE	PROPERTY KEY	TAXES/FEES	INTEREST	AMOUNT DUE
RE	07129303A	9,323.33	186.47	9,509.80
Name Totals:		**9,323.33**	**186.47**	**9,509.80**

Copyright (C) 1997-2026 DEVNET Incorporated

Uncollected Amounts By Names Report
Union County
Date Distributed as of : 1/16/2026

YEAR: 2025

TAXPAYER NAME/ADDRESS

RAJAN, KRISTEN 4210 SIMFIELD CHURCH RD MATTHEWS, NC 28105

SOURCE	PROPERTY KEY	TAXES/FEES	INTEREST	AMOUNT DUE
RE	07141010	9,307.75	186.16	9,493.91
Name Totals:		**9,307.75**	**186.16**	**9,493.91**

SANDERS, MICHELLE 1626 LOOKOUT CIR WAXHAW, NC 28173

SOURCE	PROPERTY KEY	TAXES/FEES	INTEREST	AMOUNT DUE
RE	06228137	9,257.16	185.14	9,442.30
Name Totals:		**9,257.16**	**185.14**	**9,442.30**

TOLBERT, WILLIAM M II 6017 OXFORDSHIRE RD WAXHAW, NC 28173

SOURCE	PROPERTY KEY	TAXES/FEES	INTEREST	AMOUNT DUE
RE	06153179	9,253.44	185.07	9,438.51
Name Totals:		**9,253.44**	**185.07**	**9,438.51**

HAGGART, LORI CHRISTINA 1116 BERWICK CT WAXHAW, NC 28173

SOURCE	PROPERTY KEY	TAXES/FEES	INTEREST	AMOUNT DUE
RE	06240046	9,148.01	182.96	9,330.97
Name Totals:		**9,148.01**	**182.96**	**9,330.97**

MOISEYENKO, NIKOLAY N 3331 GREENHURST DR MATTHEWS, NC 28104

SOURCE	PROPERTY KEY	TAXES/FEES	INTEREST	AMOUNT DUE
RE	06096209	9,131.25	182.63	9,313.88
Name Totals:		**9,131.25**	**182.63**	**9,313.88**

SAMS INVESTMENTS VI LLC 7935 COUNCIL PL STE 200 MATTHEWS, NC 28105

SOURCE	PROPERTY KEY	TAXES/FEES	INTEREST	AMOUNT DUE
RE	07084346	8,982.04	179.64	9,161.68
Name Totals:		**8,982.04**	**179.64**	**9,161.68**

BROWN, BRADLEY R 1918 FUNNY CIDE DR WAXHAW, NC 28173

SOURCE	PROPERTY KEY	TAXES/FEES	INTEREST	AMOUNT DUE
RE	06228219	8,814.86	176.30	8,991.16
Name Totals:		**8,814.86**	**176.30**	**8,991.16**

CRAWFORD, NICOLE R 1805 SMARTY JONES DR WAXHAW, NC 28173

SOURCE	PROPERTY KEY	TAXES/FEES	INTEREST	AMOUNT DUE
RE	06225116	8,769.33	175.39	8,944.72
Name Totals:		**8,769.33**	**175.39**	**8,944.72**

SHEA HOMES CAROLINA LLC 655 BREA CANYON RD WALNUT, CA 91789

SOURCE	PROPERTY KEY	TAXES/FEES	INTEREST	AMOUNT DUE
RE	06162021	8,747.16	174.94	8,922.10
Name Totals:		**8,747.16**	**174.94**	**8,922.10**

BAHAKEL, STEPHEN A 2031 KINGS MANOR DR MATTHEWS, NC 28104

SOURCE	PROPERTY KEY	TAXES/FEES	INTEREST	AMOUNT DUE
RE	06174092	8,729.83	174.60	8,904.43
Name Totals:		**8,729.83**	**174.60**	**8,904.43**

TAYLOR, BRYAN 6632 OLD SETTLERS RD WAXHAW, NC 28173

SOURCE	PROPERTY KEY	TAXES/FEES	INTEREST	AMOUNT DUE
RE	05096002A	8,716.59	174.33	8,890.92
Name Totals:		**8,716.59**	**174.33**	**8,890.92**

Copyright (C) 1997-2026 DEVNET Incorporated

Uncollected Amounts By Names Report
Union County
Date Distributed as of : 1/16/2026

YEAR: 2025

TAXPAYER NAME/ADDRESS

BARTON, JANE M 8608 PRINCE VALIANT DR WAXHAW, NC 28173

SOURCE	PROPERTY KEY	TAXES/FEES	INTEREST	AMOUNT DUE
RE	06189092	8,671.91	173.44	8,845.35
Name Totals:		**8,671.91**	**173.44**	**8,845.35**

BLACKHALL, JUSTIN 2012 CONNONADE DR WAXHAW, NC 28173

SOURCE	PROPERTY KEY	TAXES/FEES	INTEREST	AMOUNT DUE
RE	06204293	8,620.65	172.41	8,793.06
Name Totals:		**8,620.65**	**172.41**	**8,793.06**

BELTWAY INDUSTRIAL PARK LLC PO BOX 77182 CHARLOTTE, NC 28271

SOURCE	PROPERTY KEY	TAXES/FEES	INTEREST	AMOUNT DUE
RE	07126001	8,593.39	171.87	8,765.26
Name Totals:		**8,593.39**	**171.87**	**8,765.26**

ANDZ LEGACY LLC 13700 PROVIDENCE RD STE 110 MATTHEWS, NC 28104

SOURCE	PROPERTY KEY	TAXES/FEES	INTEREST	AMOUNT DUE
RE	02303057A	8,549.49	170.99	8,720.48
Name Totals:		**8,549.49**	**170.99**	**8,720.48**

LEE, BRENT TAYLOR 1000 CLOVER CREST LN MATTHEWS, NC 28104

SOURCE	PROPERTY KEY	TAXES/FEES	INTEREST	AMOUNT DUE
RE	06174042	8,540.28	170.81	8,711.09
Name Totals:		**8,540.28**	**170.81**	**8,711.09**

BAAR INVESTMENTS LLC 4524 W HWY 74 MONROE, NC 281108451

SOURCE	PROPERTY KEY	TAXES/FEES	INTEREST	AMOUNT DUE
RE	09363005	8,467.47	169.35	8,636.82
Name Totals:		**8,467.47**	**169.35**	**8,636.82**

WRIGHT, LEIGH ANNE C 231 GLENMOOR DR WAXHAW, NC 28173

SOURCE	PROPERTY KEY	TAXES/FEES	INTEREST	AMOUNT DUE
RE	06198553	8,465.94	169.32	8,635.26
Name Totals:		**8,465.94**	**169.32**	**8,635.26**

BROADMOOR AT MARVIN HOWEOWNERS ,7621 LITTLE AVE STE 111 CHARLOTTE, NC 28226

SOURCE	PROPERTY KEY	TAXES/FEES	INTEREST	AMOUNT DUE
RE	06228349	8,454.73	169.09	8,623.82
Name Totals:		**8,454.73**	**169.09**	**8,623.82**

POSTON, WILLIAM K 4035 BLOSSOM HILL DR MATTHEWS, NC 281047742

SOURCE	PROPERTY KEY	TAXES/FEES	INTEREST	AMOUNT DUE
RE	06174036	8,452.47	169.05	8,621.52
Name Totals:		**8,452.47**	**169.05**	**8,621.52**

RANDAZZO, NATALIE 3121 HIGHBURY PL MATTHEWS, NC 28104

SOURCE	PROPERTY KEY	TAXES/FEES	INTEREST	AMOUNT DUE
RE	06123196	8,440.85	168.82	8,609.67
Name Totals:		**8,440.85**	**168.82**	**8,609.67**

DANIEL, MICHAEL CRAIG 1627 LOOKOUT CIR WAXHAW, NC 28173

SOURCE	PROPERTY KEY	TAXES/FEES	INTEREST	AMOUNT DUE
RE	06228141	8,409.26	168.19	8,577.45
Name Totals:		**8,409.26**	**168.19**	**8,577.45**

Copyright (C) 1997-2026 DEVNET Incorporated

Uncollected Amounts By Names Report
Union County
Date Distributed as of : 1/16/2026

YEAR: 2025

TAXPAYER NAME/ADDRESS

SAXENA, LEKHA 160 BARCLAY DR WAXHAW, NC 28173

SOURCE	PROPERTY KEY	TAXES/FEES	INTEREST	AMOUNT DUE
RE	06159492	8,320.54	151.28	8,471.82
Name Totals:		**8,320.54**	**151.28**	**8,471.82**

BLACK, RUSSELL M TRUSTEE 208 SQUASH HARVEST CT MATTHEWS, NC 28104

SOURCE	PROPERTY KEY	TAXES/FEES	INTEREST	AMOUNT DUE
RE	06123248	8,205.77	164.12	8,369.89
Name Totals:		**8,205.77**	**164.12**	**8,369.89**

AGUMBI, NADINE 327 SKYECROFT WAY WAXHAW, NC 28173

SOURCE	PROPERTY KEY	TAXES/FEES	INTEREST	AMOUNT DUE
RE	06102312	8,173.24	163.46	8,336.70
Name Totals:		**8,173.24**	**163.46**	**8,336.70**

1008 HOLDINGS 2022 LLC 12645 OXFORDSHIRE COURT ALPHARETTA, GA 30005

SOURCE	PROPERTY KEY	TAXES/FEES	INTEREST	AMOUNT DUE
RE	02305034	8,119.23	162.38	8,281.61
Name Totals:		**8,119.23**	**162.38**	**8,281.61**

WEBB, TONIE 6005 OXFORDSHIRE RD WAXHAW, NC 28173

SOURCE	PROPERTY KEY	TAXES/FEES	INTEREST	AMOUNT DUE
RE	06153176	8,023.64	160.47	8,184.11
Name Totals:		**8,023.64**	**160.47**	**8,184.11**

PARALLAX DEVELOPMENT GROUP LCC 6531 HAZELTON DR CHARLOTTE, NC 28210

SOURCE	PROPERTY KEY	TAXES/FEES	INTEREST	AMOUNT DUE
RE	09375015	7,904.18	158.08	8,062.26
Name Totals:		**7,904.18**	**158.08**	**8,062.26**

LOVITT, KEVIN 1004 BALTASTROL LN WAXHAW, NC 28173

SOURCE	PROPERTY KEY	TAXES/FEES	INTEREST	AMOUNT DUE
RE	06240162	7,827.53	156.55	7,984.08
Name Totals:		**7,827.53**	**156.55**	**7,984.08**

PHAM, CONG T 720 ENNIS RD WAXHAW, NC 28173

SOURCE	PROPERTY KEY	TAXES/FEES	INTEREST	AMOUNT DUE
RE	06156009	7,765.79	155.32	7,921.11
Name Totals:		**7,765.79**	**155.32**	**7,921.11**

COLLINS, STEPHEN 1220 FIRETHORNE CLUB DR WAXHAW, NC 28173

SOURCE	PROPERTY KEY	TAXES/FEES	INTEREST	AMOUNT DUE
RE	06240079	7,905.15	0.00	7,905.15
Name Totals:		**7,905.15**	**0.00**	**7,905.15**

CURLIN, WILLIAM G 1123 S CHURCH ST CHARLOTTE, NC 28203

SOURCE	PROPERTY KEY	TAXES/FEES	INTEREST	AMOUNT DUE
RE	06153006A	7,698.89	153.98	7,852.87
Name Totals:		**7,698.89**	**153.98**	**7,852.87**

HIVELY, BRETT JASON 3505 MCPHERSON ST WAXHAW, NC 28173

SOURCE	PROPERTY KEY	TAXES/FEES	INTEREST	AMOUNT DUE
RE	06189156	7,652.71	153.05	7,805.76
Name Totals:		**7,652.71**	**153.05**	**7,805.76**

Copyright (C) 1997-2026 DEVNET Incorporated

Uncollected Amounts By Names Report
Union County
Date Distributed as of : 1/16/2026

YEAR: 2025

TAXPAYER NAME/ADDRESS

ALLEY, NANCY 2016 AUTUMN BLOSSOM LN WAXHAW, NC 28173

SOURCE	PROPERTY KEY	TAXES/FEES	INTEREST	AMOUNT DUE
RE	06222436	7,582.19	151.64	7,733.83
Name Totals:		**7,582.19**	**151.64**	**7,733.83**

SHAMMA, KHALED HUSSAIN 229 WALKERS BLUFF CT WAXHAW, NC 28173

SOURCE	PROPERTY KEY	TAXES/FEES	INTEREST	AMOUNT DUE
RE	06222496	7,484.26	149.69	7,633.95
Name Totals:		**7,484.26**	**149.69**	**7,633.95**

WARRIER, SMITA 245 WALKERS BLUFF CT WAXHAW, NC 28173

SOURCE	PROPERTY KEY	TAXES/FEES	INTEREST	AMOUNT DUE
RE	06222493	7,482.18	149.64	7,631.82
Name Totals:		**7,482.18**	**149.64**	**7,631.82**

BRAHO, SANDRA 2109 GALLANT FOX CT WAXHAW, NC 28173

SOURCE	PROPERTY KEY	TAXES/FEES	INTEREST	AMOUNT DUE
RE	06204186	7,376.92	147.54	7,524.46
Name Totals:		**7,376.92**	**147.54**	**7,524.46**

KOVAL, SASHA KIRSTEN 3616 LINDEN CT WAXHAW, NC 28173

SOURCE	PROPERTY KEY	TAXES/FEES	INTEREST	AMOUNT DUE
RE	06213037	7,340.49	146.81	7,487.30
Name Totals:		**7,340.49**	**146.81**	**7,487.30**

SAVAGE, DONNA P TRUSTEE 1413 AVERY CT MATTHEWS, NC 28104

SOURCE	PROPERTY KEY	TAXES/FEES	INTEREST	AMOUNT DUE
RE	06147020F	7,327.67	146.55	7,474.22
Name Totals:		**7,327.67**	**146.55**	**7,474.22**

BURTON, HILARY 9806 RIVA RIDGE LN WAXHAW, NC 28173

SOURCE	PROPERTY KEY	TAXES/FEES	INTEREST	AMOUNT DUE
RE	06225403	7,288.64	145.77	7,434.41
Name Totals:		**7,288.64**	**145.77**	**7,434.41**

WOOD HARVEST INC PO BOX 2165 MONROE, NC 28111

SOURCE	PROPERTY KEY	TAXES/FEES	INTEREST	AMOUNT DUE
RE	09143007	7,181.67	143.63	7,325.30
Name Totals:		**7,181.67**	**143.63**	**7,325.30**

BRADSHAW, PATRICIA 8829 MAN OF WAR DR WAXHAW, NC 28173

SOURCE	PROPERTY KEY	TAXES/FEES	INTEREST	AMOUNT DUE
RE	06204054	7,145.08	142.90	7,287.98
Name Totals:		**7,145.08**	**142.90**	**7,287.98**

MCGINLEY, MARY E 9108 UNBRIDLE LN WAXHAW, NC 28173

SOURCE	PROPERTY KEY	TAXES/FEES	INTEREST	AMOUNT DUE
RE	06204213	7,110.24	142.20	7,252.44
Name Totals:		**7,110.24**	**142.20**	**7,252.44**

EDWARDS, KELSEY N 9110 SUNDAY SILENCE DR WAXHAW, NC 28173

SOURCE	PROPERTY KEY	TAXES/FEES	INTEREST	AMOUNT DUE
RE	06204256	7,089.33	141.79	7,231.12
Name Totals:		**7,089.33**	**141.79**	**7,231.12**

Copyright (C) 1997-2026 DEVNET Incorporated

Uncollected Amounts By Names Report
Union County
Date Distributed as of : 1/16/2026

YEAR: 2025

TAXPAYER NAME/ADDRESS

PATEL, JIGAR 11925 SOUTHCREST LN PINEVILLE, NC 28134

SOURCE	PROPERTY KEY	TAXES/FEES	INTEREST	AMOUNT DUE
RE	07150697	7,086.08	141.72	7,227.80
Name Totals:		**7,086.08**	**141.72**	**7,227.80**

CRESFUL WILLIAM HORNE III TRUST PO BOX 1039 WADESBORO, NC 28170

SOURCE	PROPERTY KEY	TAXES/FEES	INTEREST	AMOUNT DUE
RE	06180269	7,073.54	141.47	7,215.01
Name Totals:		**7,073.54**	**141.47**	**7,215.01**

CESY LLC 6021 TEA OLIVE RD WAXHAW, NC 28173

SOURCE	PROPERTY KEY	TAXES/FEES	INTEREST	AMOUNT DUE
RE	06225382	7,064.93	141.30	7,206.23
Name Totals:		**7,064.93**	**141.30**	**7,206.23**

BURGESS, JEAN C 8123 PINE HILL RD MINT HILL, NC 28227

SOURCE	PROPERTY KEY	TAXES/FEES	INTEREST	AMOUNT DUE
RE	09231102	7,177.82	0.00	7,177.82
Name Totals:		**7,177.82**	**0.00**	**7,177.82**

JHA, LUNA 8205 PENMAN SPRINGS DR WAXHAW, NC 28173

SOURCE	PROPERTY KEY	TAXES/FEES	INTEREST	AMOUNT DUE
RE	06159355	7,030.39	140.61	7,171.00
Name Totals:		**7,030.39**	**140.61**	**7,171.00**

HILL, LAURA M 4213 FAITH CHURCH RD INDIAN TRAIL, NC 28079

SOURCE	PROPERTY KEY	TAXES/FEES	INTEREST	AMOUNT DUE
RE	07039003	7,017.11	140.34	7,157.45
Name Totals:		**7,017.11**	**140.34**	**7,157.45**

HISTORIC VENTURES LLC 6221 MCNEELY RD WAXHAW, NC 28173

SOURCE	PROPERTY KEY	TAXES/FEES	INTEREST	AMOUNT DUE
RE	05113020E	7,003.43	140.07	7,143.50
Name Totals:		**7,003.43**	**140.07**	**7,143.50**

VORONIN, DAVID D 9010 LONGVIEW CLUB DR WAXHAW, NC 28173

SOURCE	PROPERTY KEY	TAXES/FEES	INTEREST	AMOUNT DUE
RE	06198486	6,996.88	139.94	7,136.82
Name Totals:		**6,996.88**	**139.94**	**7,136.82**

LOUCAS, GREGORY 101 STONEHURST LN WAXHAW, NC 28173

SOURCE	PROPERTY KEY	TAXES/FEES	INTEREST	AMOUNT DUE
RE	06202083	6,986.80	139.74	7,126.54
Name Totals:		**6,986.80**	**139.74**	**7,126.54**

MARVIN FARMS LLC 2411 WAXHAW MARVIN RD WAXHAW, NC 28173

SOURCE	PROPERTY KEY	TAXES/FEES	INTEREST	AMOUNT DUE
RE	06210013	6,978.99	139.58	7,118.57
Name Totals:		**6,978.99**	**139.58**	**7,118.57**

PATEL, KERAN 8704 DEAKIN CT WAXHAW, NC 28173

SOURCE	PROPERTY KEY	TAXES/FEES	INTEREST	AMOUNT DUE
RE	06162681	6,965.69	139.31	7,105.00
Name Totals:		**6,965.69**	**139.31**	**7,105.00**

Copyright (C) 1997-2026 DEVNET Incorporated

Uncollected Amounts By Names Report
Union County
Date Distributed as of : 1/16/2026

YEAR: 2025

TAXPAYER NAME/ADDRESS

THOMPSON, KATHY 8903 LONGVIEW CLUB DR WAXHAW, NC 28173

SOURCE	PROPERTY KEY	TAXES/FEES	INTEREST	AMOUNT DUE
RE	06198503	6,946.23	138.92	7,085.15
Name Totals:		**6,946.23**	**138.92**	**7,085.15**

BUCHANAN, BEN KENT 3608 MCPHERSON ST WAXHAW, NC 28173

SOURCE	PROPERTY KEY	TAXES/FEES	INTEREST	AMOUNT DUE
RE	06189151	6,938.73	138.77	7,077.50
Name Totals:		**6,938.73**	**138.77**	**7,077.50**

ACAMPORA-ROSSI, WENDI 3616 SANDALWOOD LN WAXHAW, NC 28173

SOURCE	PROPERTY KEY	TAXES/FEES	INTEREST	AMOUNT DUE
RE	06213043	6,927.94	138.56	7,066.50
Name Totals:		**6,927.94**	**138.56**	**7,066.50**

YOUNG, TODD 2001 MILLBRIDGE PKWY WAXHAW, NC 28173

SOURCE	PROPERTY KEY	TAXES/FEES	INTEREST	AMOUNT DUE
RE	05165160	6,938.73	126.16	7,064.89
Name Totals:		**6,938.73**	**126.16**	**7,064.89**

HARVEY, VANTELLA 4808 OLD WAXHAW MONROE RD MONROE, NC 28112

SOURCE	PROPERTY KEY	TAXES/FEES	INTEREST	AMOUNT DUE
RE	09414026	6,887.36	137.75	7,025.11
Name Totals:		**6,887.36**	**137.75**	**7,025.11**

LIMER, KIMBERLY 1927 CHATOOKA LN WAXHAW, NC 28173

SOURCE	PROPERTY KEY	TAXES/FEES	INTEREST	AMOUNT DUE
RE	06135191	6,882.51	137.65	7,020.16
Name Totals:		**6,882.51**	**137.65**	**7,020.16**

VU, LINDSEY 1025 ARCHDALE DR CHARLOTTE, NC 28217

SOURCE	PROPERTY KEY	TAXES/FEES	INTEREST	AMOUNT DUE
RE	06177048	6,877.47	137.55	7,015.02
Name Totals:		**6,877.47**	**137.55**	**7,015.02**

RAMASAMY, BASKARAN 1504 SIR GALLAHAN CT WAXHAW, NC 28173

SOURCE	PROPERTY KEY	TAXES/FEES	INTEREST	AMOUNT DUE
RE	06204235	6,855.64	137.11	6,992.75
Name Totals:		**6,855.64**	**137.11**	**6,992.75**

KARAMCHANDANI, SAMIR 1434 CHERRY LAUREL DR WAXHAW, NC 28173

SOURCE	PROPERTY KEY	TAXES/FEES	INTEREST	AMOUNT DUE
RE	06204524	6,988.89	0.00	6,988.89
Name Totals:		**6,988.89**	**0.00**	**6,988.89**

PHAN, CHAU 1918 RAPIDAN LN MATTHEWS, NC 28104

SOURCE	PROPERTY KEY	TAXES/FEES	INTEREST	AMOUNT DUE
RE	06117299	6,845.42	136.91	6,982.33
Name Totals:		**6,845.42**	**136.91**	**6,982.33**

MALONEY, DAVID MICHAEL 2209 WHISKERY DR WAXHAW, NC 28173

SOURCE	PROPERTY KEY	TAXES/FEES	INTEREST	AMOUNT DUE
RE	06204271	6,843.09	136.86	6,979.95
Name Totals:		**6,843.09**	**136.86**	**6,979.95**

Copyright (C) 1997-2026 DEVNET Incorporated

Uncollected Amounts By Names Report
Union County
Date Distributed as of : 1/16/2026

YEAR: 2025

TAXPAYER NAME/ADDRESS

RAHMA CENTER OF CHARLOTTE INC 3527 DEBORAH DR CHARLOTTE, NC 28270

SOURCE	PROPERTY KEY	TAXES/FEES	INTEREST	AMOUNT DUE
RE	06129045	6,822.65	136.45	6,959.10
Name Totals:		**6,822.65**	**136.45**	**6,959.10**

FU, HONGBING 521 WHITE TAIL TER WAXHAW, NC 281737215

SOURCE	PROPERTY KEY	TAXES/FEES	INTEREST	AMOUNT DUE
RE	06222280	6,818.03	136.36	6,954.39
Name Totals:		**6,818.03**	**136.36**	**6,954.39**

SYDOR, CHRISTINA T 1909 SUMMIT VIEW PL WAXHAW, NC 28173

SOURCE	PROPERTY KEY	TAXES/FEES	INTEREST	AMOUNT DUE
RE	06156131	6,804.80	123.72	6,928.52
Name Totals:		**6,804.80**	**123.72**	**6,928.52**

AUSTIN OAKS INVESTMENTS LLC 1105 BALTURSROL LN WAXHAW, NC 28173

SOURCE	PROPERTY KEY	TAXES/FEES	INTEREST	AMOUNT DUE
RE	07132004	6,779.07	135.58	6,914.65
Name Totals:		**6,779.07**	**135.58**	**6,914.65**

MALOUFF, DANIEL J 2210 WHISKERY DR WAXHAW, NC 28173

SOURCE	PROPERTY KEY	TAXES/FEES	INTEREST	AMOUNT DUE
RE	06204286	6,754.35	135.09	6,889.44
Name Totals:		**6,754.35**	**135.09**	**6,889.44**

CARPENTER, CURTIS L 1801 OLD PEACHLAND RD MARSHVILLE, NC 28103

SOURCE	PROPERTY KEY	TAXES/FEES	INTEREST	AMOUNT DUE
RE	02307003	6,732.36	134.65	6,867.01
Name Totals:		**6,732.36**	**134.65**	**6,867.01**

ALSUWAILEM, MAJDALI SULAIMAN A 1304 DELANEY DR MATTHEWS, NC 28104

SOURCE	PROPERTY KEY	TAXES/FEES	INTEREST	AMOUNT DUE
RE	06123188	6,700.93	134.02	6,834.95
Name Totals:		**6,700.93**	**134.02**	**6,834.95**

DALEY, DENNIS 2025 BOSWELL WAY MATTHEWS, NC 28104

SOURCE	PROPERTY KEY	TAXES/FEES	INTEREST	AMOUNT DUE
RE	07150677	6,642.85	132.86	6,775.71
Name Totals:		**6,642.85**	**132.86**	**6,775.71**

HUDSON, ROGER 315 BRIEF RD W INDIAN TRAIL, NC 28079

SOURCE	PROPERTY KEY	TAXES/FEES	INTEREST	AMOUNT DUE
RE	08180001A	6,637.57	132.75	6,770.32
Name Totals:		**6,637.57**	**132.75**	**6,770.32**

BOUCHER, CASEY 766 EAGLE RD WAXHAW, NC 28173

SOURCE	PROPERTY KEY	TAXES/FEES	INTEREST	AMOUNT DUE
RE	06129034	6,619.16	132.38	6,751.54
Name Totals:		**6,619.16**	**132.38**	**6,751.54**

BUTLER, ALMA 414 COVINGTON CROSSING MATTHEWS, NC 281040415

SOURCE	PROPERTY KEY	TAXES/FEES	INTEREST	AMOUNT DUE
RE	06093125	6,595.00	131.90	6,726.90
Name Totals:		**6,595.00**	**131.90**	**6,726.90**

Copyright (C) 1997-2026 DEVNET Incorporated

Uncollected Amounts By Names Report
Union County
Date Distributed as of : 1/16/2026

YEAR: 2025

TAXPAYER NAME/ADDRESS

OKWARA PROPERTIES 404 S SUTHERLAND AVE MONROE, NC 28112

SOURCE	PROPERTY KEY	TAXES/FEES	INTEREST	AMOUNT DUE
RE	09194137	6,559.89	131.20	6,691.09
Name Totals:		**6,559.89**	**131.20**	**6,691.09**

CHRISTENSEN, TOU W 1005 SUDBURY LN MATTHEWS, NC 28104

SOURCE	PROPERTY KEY	TAXES/FEES	INTEREST	AMOUNT DUE
RE	07150514	6,539.20	130.78	6,669.98
Name Totals:		**6,539.20**	**130.78**	**6,669.98**

HUGGINS, BOBBIE MICHELLE PRICE 7420 TESH RD MONROE, NC 28110

SOURCE	PROPERTY KEY	TAXES/FEES	INTEREST	AMOUNT DUE
RE	08153015	6,505.19	130.10	6,635.29
Name Totals:		**6,505.19**	**130.10**	**6,635.29**

DUDDU, VENKATA RAMANA 1118 NEWELL TOWNS LN CHARLOTTE, NC 28262

SOURCE	PROPERTY KEY	TAXES/FEES	INTEREST	AMOUNT DUE
RE	06225170	6,457.94	129.16	6,587.10
Name Totals:		**6,457.94**	**129.16**	**6,587.10**

ECHABARRIA, YOLANDA M 4408 HOFFMEISTER DR WAXHAW, NC 28173

SOURCE	PROPERTY KEY	TAXES/FEES	INTEREST	AMOUNT DUE
RE	06192358	6,433.48	128.67	6,562.15
Name Totals:		**6,433.48**	**128.67**	**6,562.15**

ALEXANDER, RANDOLPH 567 BALLYMOTE CT MATTHEWS, NC 28104

SOURCE	PROPERTY KEY	TAXES/FEES	INTEREST	AMOUNT DUE
RE	07075224	6,417.69	128.35	6,546.04
Name Totals:		**6,417.69**	**128.35**	**6,546.04**

MOORE-MCLEOD LLC C/O CAROLE MOORE MCLEOD 1656 EDGEWOOD DR LITTLE RIVER, SC 29566

SOURCE	PROPERTY KEY	TAXES/FEES	INTEREST	AMOUNT DUE
RE	06102002D	6,414.73	128.29	6,543.02
Name Totals:		**6,414.73**	**128.29**	**6,543.02**

BHALLA REVOCABLE LIVING TRUST 2004 VETTURA CT WAXHAW, NC 28173

SOURCE	PROPERTY KEY	TAXES/FEES	INTEREST	AMOUNT DUE
RE	05165512	6,371.09	127.42	6,498.51
Name Totals:		**6,371.09**	**127.42**	**6,498.51**

MORALES, LUIS 1114 LYTTON LN MATTHEWS, NC 28104

SOURCE	PROPERTY KEY	TAXES/FEES	INTEREST	AMOUNT DUE
RE	07150225	6,367.70	127.35	6,495.05
Name Totals:		**6,367.70**	**127.35**	**6,495.05**

GRANDE EVENTS LLC 3220 W HWY 74 MONROE, NC 28110

SOURCE	PROPERTY KEY	TAXES/FEES	INTEREST	AMOUNT DUE
RE	09274034	6,351.34	127.03	6,478.37
Name Totals:		**6,351.34**	**127.03**	**6,478.37**

EBANKS, DESMOND 1107 LONGWOOD CT MATTHEWS, NC 28104

SOURCE	PROPERTY KEY	TAXES/FEES	INTEREST	AMOUNT DUE
RE	07150156	6,342.72	126.85	6,469.57
Name Totals:		**6,342.72**	**126.85**	**6,469.57**

Copyright (C) 1997-2026 DEVNET Incorporated

Uncollected Amounts By Names Report
Union County
Date Distributed as of : 1/16/2026

YEAR: 2025

TAXPAYER NAME/ADDRESS

APOSTLE, PETER 2038 STONEMEADE DR WAXHAW, NC 28173

SOURCE	PROPERTY KEY	TAXES/FEES	INTEREST	AMOUNT DUE
RE	06207516	6,338.07	126.76	6,464.83
Name Totals:		**6,338.07**	**126.76**	**6,464.83**

KLLB AIV LLC C/O RYAN MOTT 6900 E CAMELBACK RD STE 1090 SCOTTSDALE, AZ 85251

SOURCE	PROPERTY KEY	TAXES/FEES	INTEREST	AMOUNT DUE
RE	09256001	6,332.81	126.66	6,459.47
Name Totals:		**6,332.81**	**126.66**	**6,459.47**

FADALE, GREG 5304 RADCLIFFE DR WAXHAW, NC 28173

SOURCE	PROPERTY KEY	TAXES/FEES	INTEREST	AMOUNT DUE
RE	05171007C	6,320.87	126.42	6,447.29
Name Totals:		**6,320.87**	**126.42**	**6,447.29**

BOCK, IONELA 1295 MADISON AVE APT 6A NEW YORK, NY 10128

SOURCE	PROPERTY KEY	TAXES/FEES	INTEREST	AMOUNT DUE
RE	06162628	6,314.87	126.30	6,441.17
Name Totals:		**6,314.87**	**126.30**	**6,441.17**

CAROLINA DEVELOPMENT SERVICES LLC 2627 BREKONRIDGE CENTRE DR MONROE, NC 28110

SOURCE	PROPERTY KEY	TAXES/FEES	INTEREST	AMOUNT DUE
RE	02176009	6,303.09	126.06	6,429.15
Name Totals:		**6,303.09**	**126.06**	**6,429.15**

LATHE, ROBIN 2516 GOLDMINE RD MONROE, NC 28110

SOURCE	PROPERTY KEY	TAXES/FEES	INTEREST	AMOUNT DUE
RE	02145014B	6,294.35	125.89	6,420.24
Name Totals:		**6,294.35**	**125.89**	**6,420.24**

LEMON, CHERYL ANN 8601 CAESARS HEAD DR WAXHAW, NC 28173

SOURCE	PROPERTY KEY	TAXES/FEES	INTEREST	AMOUNT DUE
RE	06162631	6,243.24	124.86	6,368.10
Name Totals:		**6,243.24**	**124.86**	**6,368.10**

DZYK, LYUDMILA N 1621 SHIMRON LN WAXHAW, NC 28173

SOURCE	PROPERTY KEY	TAXES/FEES	INTEREST	AMOUNT DUE
RE	06156363	6,213.10	124.26	6,337.36
Name Totals:		**6,213.10**	**124.26**	**6,337.36**

TAMIZUDDIN, ZIAUDDIN 713 WILD BERRY CT WAXHAW, NC 28173

SOURCE	PROPERTY KEY	TAXES/FEES	INTEREST	AMOUNT DUE
RE	06222379	6,178.88	123.58	6,302.46
Name Totals:		**6,178.88**	**123.58**	**6,302.46**

SHUB, DAVID MATTHEW 311 WALKERS BLUFF CT WAXHAW, NC 28173

SOURCE	PROPERTY KEY	TAXES/FEES	INTEREST	AMOUNT DUE
RE	06222492	6,296.70	0.00	6,296.70
Name Totals:		**6,296.70**	**0.00**	**6,296.70**

MULLINS, SHAURICE EVETTE 8308 SKYE LOCHS DR WAXHAW, NC 28173

SOURCE	PROPERTY KEY	TAXES/FEES	INTEREST	AMOUNT DUE
RE	06102209	6,167.91	123.36	6,291.27
Name Totals:		**6,167.91**	**123.36**	**6,291.27**

Copyright (C) 1997-2026 DEVNET Incorporated

Uncollected Amounts By Names Report
Union County
Date Distributed as of : 1/16/2026

YEAR: 2025

TAXPAYER NAME/ADDRESS

CIUCEVICH, FRANCIS P ET AL 9817 THORNRIDGE DR INDIAN TRAIL, NC 28079

SOURCE	PROPERTY KEY	TAXES/FEES	INTEREST	AMOUNT DUE
RE	08213099	6,163.13	123.26	6,286.39
Name Totals:		**6,163.13**	**123.26**	**6,286.39**

RUNDLETT, RAYMOND CRAWFORD II 4092 BLOSSOM HILL DR MATTHEWS, NC 28104

SOURCE	PROPERTY KEY	TAXES/FEES	INTEREST	AMOUNT DUE
RE	06174399	6,146.19	122.92	6,269.11
Name Totals:		**6,146.19**	**122.92**	**6,269.11**

WELLENREITER, DARREN 1018 WESTBURY DR MATTHEWS, NC 28104

SOURCE	PROPERTY KEY	TAXES/FEES	INTEREST	AMOUNT DUE
RE	07150475	6,142.87	122.86	6,265.73
Name Totals:		**6,142.87**	**122.86**	**6,265.73**

DADA, BHANU 305 BRAEMAR DR MATTHEWS, NC 28104

SOURCE	PROPERTY KEY	TAXES/FEES	INTEREST	AMOUNT DUE
RE	06120376	6,132.72	122.65	6,255.37
Name Totals:		**6,132.72**	**122.65**	**6,255.37**

UDOH, ANIEMA E 117 CAMPBELL CT WAXHAW, NC 28173

SOURCE	PROPERTY KEY	TAXES/FEES	INTEREST	AMOUNT DUE
RE	06153326	6,127.14	122.54	6,249.68
Name Totals:		**6,127.14**	**122.54**	**6,249.68**

MARABELLA ENTERPRISES LLC 1994 WELLNESS BLVD SUITE 110 MONROE, NC 281107768

SOURCE	PROPERTY KEY	TAXES/FEES	INTEREST	AMOUNT DUE
RE	06204238	6,120.64	122.41	6,243.05
Name Totals:		**6,120.64**	**122.41**	**6,243.05**

WISTERIA DEVELOPMENT LLC 2425 GRIMMERSBOROUGH LN CHARLOTTE, NC 28270

SOURCE	PROPERTY KEY	TAXES/FEES	INTEREST	AMOUNT DUE
RE	07108003	6,110.69	122.21	6,232.90
Name Totals:		**6,110.69**	**122.21**	**6,232.90**

CONLEY, BRIAN EDWARD 7109 NESBIT RD WAXHAW, NC 28173

SOURCE	PROPERTY KEY	TAXES/FEES	INTEREST	AMOUNT DUE
RE	04347001P	6,094.17	121.88	6,216.05
Name Totals:		**6,094.17**	**121.88**	**6,216.05**

VK HERITAGE LLC C/O JIM HARVEY 14025 RIVEREDGE DR STE 175 TAMPA, FL 33637

SOURCE	PROPERTY KEY	TAXES/FEES	INTEREST	AMOUNT DUE
RE	N7121271	6,044.72	120.89	6,165.61
Name Totals:		**6,044.72**	**120.89**	**6,165.61**

VERA OAKS INVESTMENTS LLC 7013 SOUTH CREEK RD CHARLOTTE, NC 28277

SOURCE	PROPERTY KEY	TAXES/FEES	INTEREST	AMOUNT DUE
RE	08195009A	6,021.15	120.42	6,141.57
Name Totals:		**6,021.15**	**120.42**	**6,141.57**

CARGNEL, JEFFREY PAUL 9219 CLERKENWELL DR WAXHAW, NC 28173

SOURCE	PROPERTY KEY	TAXES/FEES	INTEREST	AMOUNT DUE
RE	06202019	5,991.02	119.82	6,110.84
Name Totals:		**5,991.02**	**119.82**	**6,110.84**

Copyright (C) 1997-2026 DEVNET Incorporated

Uncollected Amounts By Names Report
Union County
Date Distributed as of : 1/16/2026

YEAR: 2025

TAXPAYER NAME/ADDRESS

CAKDI, SABRI 4324 OXFORD MILL RD WAXHAW, NC 28173

SOURCE	PROPERTY KEY	TAXES/FEES	INTEREST	AMOUNT DUE
RE	06108922	5,975.98	119.52	6,095.50
Name Totals:		**5,975.98**	**119.52**	**6,095.50**

OPENDOOR PROPERTY TRUST I 410 N SCOTTSDALE RD STE 1600 TEMPE, AZ 85281

SOURCE	PROPERTY KEY	TAXES/FEES	INTEREST	AMOUNT DUE
RE	07144467	5,942.99	118.86	6,061.85
Name Totals:		**5,942.99**	**118.86**	**6,061.85**

PATEL, SANJIV R 605 MAPLE VALLEY CT MATTHEWS, NC 28104

SOURCE	PROPERTY KEY	TAXES/FEES	INTEREST	AMOUNT DUE
RE	06099308	5,938.98	118.78	6,057.76
Name Totals:		**5,938.98**	**118.78**	**6,057.76**

EKWONU, NWAMAKA 5008 STANBURY DR MATTHEWS, NC 28104

SOURCE	PROPERTY KEY	TAXES/FEES	INTEREST	AMOUNT DUE
RE	07150202	5,931.50	118.63	6,050.13
Name Totals:		**5,931.50**	**118.63**	**6,050.13**

MCGINNIS, CAROLYN L TRUSTEE 1601 HAWKSTONE DR WAXHAW, NC 28173

SOURCE	PROPERTY KEY	TAXES/FEES	INTEREST	AMOUNT DUE
RE	06156407	5,920.86	118.42	6,039.28
Name Totals:		**5,920.86**	**118.42**	**6,039.28**

FUNDERBURK, ERIC D 8307 WAXHAW CREEK RD WAXHAW, NC 28173

SOURCE	PROPERTY KEY	TAXES/FEES	INTEREST	AMOUNT DUE
RE	05159011	5,918.39	118.37	6,036.76
Name Totals:		**5,918.39**	**118.37**	**6,036.76**

INTERNATIONAL MEGA VENTURES II LLC 181 E 6TH ST APT 304 WINSTON SALEM, NC 27101

SOURCE	PROPERTY KEY	TAXES/FEES	INTEREST	AMOUNT DUE
RE	07084321	5,865.87	117.32	5,983.19
Name Totals:		**5,865.87**	**117.32**	**5,983.19**

MCELROY, MIKELL A 609 WHITE TAIL TER WAXHAW, NC 28173

SOURCE	PROPERTY KEY	TAXES/FEES	INTEREST	AMOUNT DUE
RE	06222277	5,864.26	117.29	5,981.55
Name Totals:		**5,864.26**	**117.29**	**5,981.55**

MELTZER, CODY 3217 BRIDGEWICK RD WAXHAW, NC 28173

SOURCE	PROPERTY KEY	TAXES/FEES	INTEREST	AMOUNT DUE
RE	06192497	5,861.99	117.24	5,979.23
Name Totals:		**5,861.99**	**117.24**	**5,979.23**

NOE, MATTHEW SHEPHERD 3003 SHALFORD LN MATTHEWS, NC 281046879

SOURCE	PROPERTY KEY	TAXES/FEES	INTEREST	AMOUNT DUE
RE	07150512	5,849.35	116.99	5,966.34
Name Totals:		**5,849.35**	**116.99**	**5,966.34**

RILEY, ABIGAIL A 8816 KENTUCKY DERBY DR WAXHAW, NC 28173

SOURCE	PROPERTY KEY	TAXES/FEES	INTEREST	AMOUNT DUE
RE	06180261	5,846.53	116.93	5,963.46
Name Totals:		**5,846.53**	**116.93**	**5,963.46**

Copyright (C) 1997-2026 DEVNET Incorporated

Uncollected Amounts By Names Report
Union County
Date Distributed as of : 1/16/2026

YEAR: 2025

TAXPAYER NAME/ADDRESS

BOAKYE, PRINCE K 537 WYNDHAM LN WAXHAW, NC 28173

SOURCE	PROPERTY KEY	TAXES/FEES	INTEREST	AMOUNT DUE
RE	06201707	5,842.90	116.86	5,959.76
Name Totals:		**5,842.90**	**116.86**	**5,959.76**

LONGO, ALISA 1323 CHURCHILL DOWNS DR WAXHAW, NC 28173

SOURCE	PROPERTY KEY	TAXES/FEES	INTEREST	AMOUNT DUE
RE	06180238	5,841.88	116.84	5,958.72
Name Totals:		**5,841.88**	**116.84**	**5,958.72**

BURTON, SUSAN HUNT 105 GRAHAM HALL CT MATTHEWS, NC 28104

SOURCE	PROPERTY KEY	TAXES/FEES	INTEREST	AMOUNT DUE
RE	06117005B	5,816.33	116.33	5,932.66
Name Totals:		**5,816.33**	**116.33**	**5,932.66**

PROPST, D SCOTT 4629 LEON DR WINGATE, NC 28174

SOURCE	PROPERTY KEY	TAXES/FEES	INTEREST	AMOUNT DUE
RE	09012005F	5,742.21	114.84	5,857.05
Name Totals:		**5,742.21**	**114.84**	**5,857.05**

DUNN, CHARLES J 3508 RINGTAIL DR WAXHAW, NC 28173

SOURCE	PROPERTY KEY	TAXES/FEES	INTEREST	AMOUNT DUE
RE	06108841	5,727.98	114.56	5,842.54
Name Totals:		**5,727.98**	**114.56**	**5,842.54**

PEARL COMMERCIAL PROPERTIES INC 1034-A VAN BUREN AVE INDIAN TRAIL, NC 280795632

SOURCE	PROPERTY KEY	TAXES/FEES	INTEREST	AMOUNT DUE
RE	07081001S	5,704.68	114.09	5,818.77
Name Totals:		**5,704.68**	**114.09**	**5,818.77**

BRAZZERO, ELENA AUGUSTA 4004 GROVES EDGE LN WAXHAW, NC 28173

SOURCE	PROPERTY KEY	TAXES/FEES	INTEREST	AMOUNT DUE
RE	06222242	5,694.45	113.89	5,808.34
Name Totals:		**5,694.45**	**113.89**	**5,808.34**

MCLEOD, MARTA A 3525 BANYAN WAY WAXHAW, NC 28173

SOURCE	PROPERTY KEY	TAXES/FEES	INTEREST	AMOUNT DUE
RE	06213022	5,683.51	113.67	5,797.18
Name Totals:		**5,683.51**	**113.67**	**5,797.18**

GRAMMENOPOULOS, KONSTANTINOS TRU 2005 PRINCESSA DR MATTHEWS, NC 28104

SOURCE	PROPERTY KEY	TAXES/FEES	INTEREST	AMOUNT DUE
RE	06045142	5,679.10	113.58	5,792.68
Name Totals:		**5,679.10**	**113.58**	**5,792.68**

DEASON AND SMITH HOLDINGS LLC 109 SOMER ST WAXHAW, NC 28173

SOURCE	PROPERTY KEY	TAXES/FEES	INTEREST	AMOUNT DUE
RE	05110003	5,651.73	113.03	5,764.76
Name Totals:		**5,651.73**	**113.03**	**5,764.76**

HAYNES, TAMMY S 1146 ROSECLIFF DR WAXHAW, NC 28173

SOURCE	PROPERTY KEY	TAXES/FEES	INTEREST	AMOUNT DUE
RE	06207546	5,629.56	112.59	5,742.15
Name Totals:		**5,629.56**	**112.59**	**5,742.15**

Copyright (C) 1997-2026 DEVNET Incorporated

Uncollected Amounts By Names Report
Union County
Date Distributed as of : 1/16/2026

YEAR: 2025

TAXPAYER NAME/ADDRESS

MILLIGAN, JESSICA HOLLAND 4000 WESLEY CHAPEL RD MATTHEWS, NC 28104

SOURCE	PROPERTY KEY	TAXES/FEES	INTEREST	AMOUNT DUE
RE	07123001L	5,628.93	112.58	5,741.51
Name Totals:		**5,628.93**	**112.58**	**5,741.51**

WALLS, KERRY 2900 DIVOT CT MATTHEWS, NC 28104

SOURCE	PROPERTY KEY	TAXES/FEES	INTEREST	AMOUNT DUE
RE	08324098	5,621.27	112.43	5,733.70
Name Totals:		**5,621.27**	**112.43**	**5,733.70**

GOLBUS, TODD 3428 DELAMERE DR MATTHEWS, NC 28104

SOURCE	PROPERTY KEY	TAXES/FEES	INTEREST	AMOUNT DUE
RE	07150406	5,617.21	112.34	5,729.55
Name Totals:		**5,617.21**	**112.34**	**5,729.55**

SOBOL, CRAIG S 9316 CLERKENWELL DR WAXHAW, NC 28173

SOURCE	PROPERTY KEY	TAXES/FEES	INTEREST	AMOUNT DUE
RE	06202032	5,617.01	112.34	5,729.35
Name Totals:		**5,617.01**	**112.34**	**5,729.35**

BAILEY, BRUCE H 8812 LAURELWOOD LN WAXHAW, NC 28173

SOURCE	PROPERTY KEY	TAXES/FEES	INTEREST	AMOUNT DUE
RE	06213009	5,603.81	112.08	5,715.89
Name Totals:		**5,603.81**	**112.08**	**5,715.89**

JAVED, ZULEIKA 1632 PEARLSTONE LN MATTHEWS, NC 28104

SOURCE	PROPERTY KEY	TAXES/FEES	INTEREST	AMOUNT DUE
RE	06174393	5,599.36	111.99	5,711.35
Name Totals:		**5,599.36**	**111.99**	**5,711.35**

AMERICAN IRA LLC 10023 JACK NICKLAUS DR LANCASTER, SC 29720

SOURCE	PROPERTY KEY	TAXES/FEES	INTEREST	AMOUNT DUE
RE	05114003B	5,563.92	111.28	5,675.20
Name Totals:		**5,563.92**	**111.28**	**5,675.20**

FORERO, JESSICA WEINBAUM 1225 HADLEY PARK LN MATTHEWS, NC 28104

SOURCE	PROPERTY KEY	TAXES/FEES	INTEREST	AMOUNT DUE
RE	06096299	5,562.19	111.24	5,673.43
Name Totals:		**5,562.19**	**111.24**	**5,673.43**

ZAWATSKY, ALEXANDER M 7010 FALLONDALE RD WAXHAW, NC 28173

SOURCE	PROPERTY KEY	TAXES/FEES	INTEREST	AMOUNT DUE
RE	06165426	5,555.45	111.11	5,666.56
Name Totals:		**5,555.45**	**111.11**	**5,666.56**

GRANDITS, HEATHER DAWN 2305 RIVERBANK RD WAXHAW, NC 28173

SOURCE	PROPERTY KEY	TAXES/FEES	INTEREST	AMOUNT DUE
RE	06108347	5,550.06	111.00	5,661.06
Name Totals:		**5,550.06**	**111.00**	**5,661.06**

VONEGIDY, DENNIS R PO BOX 2192 MONROE, NC 28111

SOURCE	PROPERTY KEY	TAXES/FEES	INTEREST	AMOUNT DUE
RE	01114006A	5,546.85	110.94	5,657.79
Name Totals:		**5,546.85**	**110.94**	**5,657.79**

Copyright (C) 1997-2026 DEVNET Incorporated

Uncollected Amounts By Names Report
Union County
Date Distributed as of : 1/16/2026

YEAR: 2025

TAXPAYER NAME/ADDRESS

TEXAS HELIX LLC 1701 DIRECTORS BLVD STE300 AUSTIN, TX 78744

SOURCE	PROPERTY KEY	TAXES/FEES	INTEREST	AMOUNT DUE
RE	05165534	5,539.28	110.79	5,650.07
Name Totals:		**5,539.28**	**110.79**	**5,650.07**

6308 UNITED LLC 2016 BRADFORD HALL PL CHARLOTTE, NC 28270

SOURCE	PROPERTY KEY	TAXES/FEES	INTEREST	AMOUNT DUE
RE	07024004B	5,537.29	110.75	5,648.04
Name Totals:		**5,537.29**	**110.75**	**5,648.04**

LANFORD, SCOTT ALAN 2511 WAXHAW MARVIN RD WAXHAW, NC 281737527

SOURCE	PROPERTY KEY	TAXES/FEES	INTEREST	AMOUNT DUE
RE	06210009B	5,526.20	110.52	5,636.72
Name Totals:		**5,526.20**	**110.52**	**5,636.72**

WATT, LINDA ANN TRUSTEE ET 1206 WAYBRIDGE WAY MATTHEWS, NC 28104

SOURCE	PROPERTY KEY	TAXES/FEES	INTEREST	AMOUNT DUE
RE	06093121	5,524.09	110.48	5,634.57
Name Totals:		**5,524.09**	**110.48**	**5,634.57**

MARSH, DOUGLAS IVORY 1625 AUSTIN CHANEY RD WINGATE, NC 28174

SOURCE	PROPERTY KEY	TAXES/FEES	INTEREST	AMOUNT DUE
RE	07084347	5,520.59	110.41	5,631.00
Name Totals:		**5,520.59**	**110.41**	**5,631.00**

EFIRD, GEORGE H 8428 CHEVERNY DR WAXHAW, NC 281739072

SOURCE	PROPERTY KEY	TAXES/FEES	INTEREST	AMOUNT DUE
RE	06180324	5,503.19	110.06	5,613.25
Name Totals:		**5,503.19**	**110.06**	**5,613.25**

HARGETT, CARRIE H 215 WESLEY MANOR DR MATTHEWS, NC 28104

SOURCE	PROPERTY KEY	TAXES/FEES	INTEREST	AMOUNT DUE
RE	06045005M	5,499.36	109.99	5,609.35
Name Totals:		**5,499.36**	**109.99**	**5,609.35**

S & P INVESTMENT PROPERTIES, LLC 322 DEERWOOD CRT WAXHAW, NC 28173

SOURCE	PROPERTY KEY	TAXES/FEES	INTEREST	AMOUNT DUE
RE	09298069	5,491.10	109.82	5,600.92
Name Totals:		**5,491.10**	**109.82**	**5,600.92**

DULIN, ROBERT 7604 TESH RD MONROE, NC 28110

SOURCE	PROPERTY KEY	TAXES/FEES	INTEREST	AMOUNT DUE
RE	08156001C	5,487.99	109.76	5,597.75
Name Totals:		**5,487.99**	**109.76**	**5,597.75**

MOJICA, MICHAEL 7501 CLEYERA CIR WAXHAW, NC 28173

SOURCE	PROPERTY KEY	TAXES/FEES	INTEREST	AMOUNT DUE
RE	06132082	5,484.14	109.68	5,593.82
Name Totals:		**5,484.14**	**109.68**	**5,593.82**

SOLAREK PAUL AND COURTNEY SOLAREK 1221 SCREECH OWL RD WAXHAW, NC 28173

SOURCE	PROPERTY KEY	TAXES/FEES	INTEREST	AMOUNT DUE
RE	06108597	5,473.81	109.48	5,583.29
Name Totals:		**5,473.81**	**109.48**	**5,583.29**

Copyright (C) 1997-2026 DEVNET Incorporated

Uncollected Amounts By Names Report
Union County
Date Distributed as of : 1/16/2026

YEAR: 2025

TAXPAYER NAME/ADDRESS

CWB WALKUP LAND COMPANY LLC 4201 CONGRESS ST STE 470 CHARLOTTE, NC 28209

SOURCE	PROPERTY KEY	TAXES/FEES	INTEREST	AMOUNT DUE
RE	05153033A	5,466.60	109.33	5,575.93
Name Totals:		**5,466.60**	**109.33**	**5,575.93**

KELLY, SUSAN J 1036 ANTIOCH WOODS LN MATTHEWS, NC 28104

SOURCE	PROPERTY KEY	TAXES/FEES	INTEREST	AMOUNT DUE
RE	06093110	5,466.48	109.33	5,575.81
Name Totals:		**5,466.48**	**109.33**	**5,575.81**

HOECHSTER, DAVID MICHAEL ET AL 1737 RIDGEHAVEN RD WAXHAW, NC 28173

SOURCE	PROPERTY KEY	TAXES/FEES	INTEREST	AMOUNT DUE
RE	06192683	5,465.34	109.31	5,574.65
Name Totals:		**5,465.34**	**109.31**	**5,574.65**

IVANNIKOV, KATHERINE 623 LOCHAVEN RD WAXHAW, NC 28173

SOURCE	PROPERTY KEY	TAXES/FEES	INTEREST	AMOUNT DUE
RE	06129112A	5,464.63	109.29	5,573.92
Name Totals:		**5,464.63**	**109.29**	**5,573.92**

WALTON NORTH CAROLINA LLC 14614 N KIERLAND BLVD STE 120 SCOTTSDALE, AZ 85254

SOURCE	PROPERTY KEY	TAXES/FEES	INTEREST	AMOUNT DUE
RE	07021015E	5,461.94	109.24	5,571.18
Name Totals:		**5,461.94**	**109.24**	**5,571.18**

DEVORE, STEPHEN SCOTT 2200 CAKEBREAD CT WAXHAW, NC 28173

SOURCE	PROPERTY KEY	TAXES/FEES	INTEREST	AMOUNT DUE
RE	06159345	5,460.72	109.21	5,569.93
Name Totals:		**5,460.72**	**109.21**	**5,569.93**

COUICK, HOWARD SCOTT 4336 DEERFIELD DR MONROE, NC 28112

SOURCE	PROPERTY KEY	TAXES/FEES	INTEREST	AMOUNT DUE
RE	05090010A	5,453.54	109.07	5,562.61
Name Totals:		**5,453.54**	**109.07**	**5,562.61**

GROSSMAN FAMILY LEGACY TRUST 4213 PIMA COTTON DR CHARLOTTE, NC 28226

SOURCE	PROPERTY KEY	TAXES/FEES	INTEREST	AMOUNT DUE
RE	07048003	5,432.59	108.65	5,541.24
Name Totals:		**5,432.59**	**108.65**	**5,541.24**

HANJIEV, DAR P 1123 BARON RD WAXHAW, NC 28173

SOURCE	PROPERTY KEY	TAXES/FEES	INTEREST	AMOUNT DUE
RE	06129097	5,426.53	108.53	5,535.06
Name Totals:		**5,426.53**	**108.53**	**5,535.06**

JAFFE, JANET ALEXANDRA 8303 WOODMONT DR WAXHAW, NC 281737321

SOURCE	PROPERTY KEY	TAXES/FEES	INTEREST	AMOUNT DUE
RE	06156047	5,423.06	108.46	5,531.52
Name Totals:		**5,423.06**	**108.46**	**5,531.52**

NEWTON HEATH USA LLC 9809 SADDLE AVE WAXHAW, NC 28173

SOURCE	PROPERTY KEY	TAXES/FEES	INTEREST	AMOUNT DUE
RE	05090003B	5,381.39	107.63	5,489.02
Name Totals:		**5,381.39**	**107.63**	**5,489.02**

Copyright (C) 1997-2026 DEVNET Incorporated

Uncollected Amounts By Names Report
Union County
Date Distributed as of : 1/16/2026

YEAR: 2025

TAXPAYER NAME/ADDRESS

O'ROURKE, KRYSTEN 7905 ROUSHAM CT WAXHAW, NC 28173

SOURCE	PROPERTY KEY	TAXES/FEES	INTEREST	AMOUNT DUE
RE	06165198	5,377.54	107.55	5,485.09
Name Totals:		**5,377.54**	**107.55**	**5,485.09**

ADAM, ROSHAN 3507 ESSEX POINTE DR MONROE, NC 28110

SOURCE	PROPERTY KEY	TAXES/FEES	INTEREST	AMOUNT DUE
RE	09078052	5,358.97	107.18	5,466.15
Name Totals:		**5,358.97**	**107.18**	**5,466.15**

NEAL, PETER C 503 BALLYMOTE CT MATTHEWS, NC 28104

SOURCE	PROPERTY KEY	TAXES/FEES	INTEREST	AMOUNT DUE
RE	07075198	5,352.91	107.06	5,459.97
Name Totals:		**5,352.91**	**107.06**	**5,459.97**

VK HERITAGE LLC C/O JIM HARVEY 14025 RIVEREDGE DR STE 175 TAMPA, FL 33637

SOURCE	PROPERTY KEY	TAXES/FEES	INTEREST	AMOUNT DUE
RE	G7121271	5,330.82	106.62	5,437.44
Name Totals:		**5,330.82**	**106.62**	**5,437.44**

KARCHA, GRIGORIY 2117 RIDGE RD MONROE, NC 28110

SOURCE	PROPERTY KEY	TAXES/FEES	INTEREST	AMOUNT DUE
RE	08270009G	5,323.33	106.47	5,429.80
Name Totals:		**5,323.33**	**106.47**	**5,429.80**

BENZING, MARTHA S 1436 WILLOW OAKS TRL MATTHEWS, NC 281048627

SOURCE	PROPERTY KEY	TAXES/FEES	INTEREST	AMOUNT DUE
RE	06093035	5,322.46	106.45	5,428.91
Name Totals:		**5,322.46**	**106.45**	**5,428.91**

2021 VAN BUREN LLC C/O PIERCE & HOWELL PLLC P.O. BOX 1662 MATTHEWS, NC 28106

SOURCE	PROPERTY KEY	TAXES/FEES	INTEREST	AMOUNT DUE
RE	07081291C	5,274.99	105.50	5,380.49
Name Totals:		**5,274.99**	**105.50**	**5,380.49**

FARABEE, MONICA JONES TRUSTEE 3116 FAIRFOREST DR MATTHEWS, NC 28104

SOURCE	PROPERTY KEY	TAXES/FEES	INTEREST	AMOUNT DUE
RE	07141037	5,266.90	105.34	5,372.24
Name Totals:		**5,266.90**	**105.34**	**5,372.24**

MARTINEZ, AGUEDA MELIDA 515 ALLEN WAY INDIAN TRAIL, NC 28079

SOURCE	PROPERTY KEY	TAXES/FEES	INTEREST	AMOUNT DUE
RE	08285075	5,256.87	105.14	5,362.01
Name Totals:		**5,256.87**	**105.14**	**5,362.01**

GOODWIN, CLAUDIA GABRIELLE 1419 RIDGEHAVEN LN WAXHAW, NC 28173

SOURCE	PROPERTY KEY	TAXES/FEES	INTEREST	AMOUNT DUE
RE	06192391	5,252.76	105.06	5,357.82
Name Totals:		**5,252.76**	**105.06**	**5,357.82**

WEINBERG, DANIEL BRADFORD 1218 ANNISTON PL INDIAN TRAIL, NC 28079

SOURCE	PROPERTY KEY	TAXES/FEES	INTEREST	AMOUNT DUE
RE	07123162	5,246.73	104.93	5,351.66
Name Totals:		**5,246.73**	**104.93**	**5,351.66**

Copyright (C) 1997-2026 DEVNET Incorporated

Uncollected Amounts By Names Report
Union County
Date Distributed as of : 1/16/2026

YEAR: 2025

TAXPAYER NAME/ADDRESS

KTJAGT MANAGEMENT LLC 408 E SOUTH MAIN ST WAXHAW, NC 28173

SOURCE	PROPERTY KEY	TAXES/FEES	INTEREST	AMOUNT DUE
RE	05115091	5,231.97	104.64	5,336.61
Name Totals:		**5,231.97**	**104.64**	**5,336.61**

NORRIS, JERRY WAYNE JR 5719 HIGHWAY 218 E MARSHVILLE, NC 28103

SOURCE	PROPERTY KEY	TAXES/FEES	INTEREST	AMOUNT DUE
RE	01201006K	5,219.29	104.39	5,323.68
Name Totals:		**5,219.29**	**104.39**	**5,323.68**

YU, HAN 1216 ANNISTON PL INDIAN TRAIL, NC 28079

SOURCE	PROPERTY KEY	TAXES/FEES	INTEREST	AMOUNT DUE
RE	07123163	5,208.17	104.16	5,312.33
Name Totals:		**5,208.17**	**104.16**	**5,312.33**

WATKINS-COLLIER, IJUANA L 1512 HAWKSTONE DR WAXHAW, NC 28173

SOURCE	PROPERTY KEY	TAXES/FEES	INTEREST	AMOUNT DUE
RE	06156388	5,164.96	103.30	5,268.26
Name Totals:		**5,164.96**	**103.30**	**5,268.26**

OBERLE, CARLY JENNIFER 7201 YELLOWHORN TRL WAXHAW, NC 28173

SOURCE	PROPERTY KEY	TAXES/FEES	INTEREST	AMOUNT DUE
RE	06132151	5,132.44	102.65	5,235.09
Name Totals:		**5,132.44**	**102.65**	**5,235.09**

AH REVOCABLE LIVING TRUST 5017 HEDGEBROOK LN WAXHAW, NC 28173

SOURCE	PROPERTY KEY	TAXES/FEES	INTEREST	AMOUNT DUE
RE	06192470	5,124.14	102.48	5,226.62
Name Totals:		**5,124.14**	**102.48**	**5,226.62**

COPTIC ORTHODOX DIOCESE OF NC, SC, 5273 PINEHALL WYND RALEIGH, NC 27604

SOURCE	PROPERTY KEY	TAXES/FEES	INTEREST	AMOUNT DUE
RE	06153013A	5,105.49	102.11	5,207.60
Name Totals:		**5,105.49**	**102.11**	**5,207.60**

PPB HOLDINGS LLC 1005 FIRETHORNE CLUB DR WAXHAW, NC 28173

SOURCE	PROPERTY KEY	TAXES/FEES	INTEREST	AMOUNT DUE
RE	09363013A	5,104.09	102.08	5,206.17
Name Totals:		**5,104.09**	**102.08**	**5,206.17**

WITHROW, ELIZABETH B 4819 ROCKWOOD DR WAXHAW, NC 28173

SOURCE	PROPERTY KEY	TAXES/FEES	INTEREST	AMOUNT DUE
RE	05141109	5,092.04	101.84	5,193.88
Name Totals:		**5,092.04**	**101.84**	**5,193.88**

YATHI INVESTMENTS LLC 9916 CAMBRIDGE FOREST CT CHARLOTTE, NC 28277

SOURCE	PROPERTY KEY	TAXES/FEES	INTEREST	AMOUNT DUE
RE	06141002D	5,077.93	101.56	5,179.49
Name Totals:		**5,077.93**	**101.56**	**5,179.49**

STUMPF, JARAMIE 1234 CROFTON DR WAXHAW, NC 28173

SOURCE	PROPERTY KEY	TAXES/FEES	INTEREST	AMOUNT DUE
RE	06057221	5,076.85	101.54	5,178.39
Name Totals:		**5,076.85**	**101.54**	**5,178.39**

Copyright (C) 1997-2026 DEVNET Incorporated

Uncollected Amounts By Names Report
Union County
Date Distributed as of : 1/16/2026

YEAR: 2025

TAXPAYER NAME/ADDRESS

SANCHEZ, OMAR ESPINOSA 1141 WAYNEWOOD DR WAXHAW, NC 28173

SOURCE	PROPERTY KEY	TAXES/FEES	INTEREST	AMOUNT DUE
RE	06108188	5,075.58	101.51	5,177.09
Name Totals:		**5,075.58**	**101.51**	**5,177.09**

MEHCIZ, VICTORIA 6502 SNOW WHITE FIELD RD WAXHAW, NC 28173

SOURCE	PROPERTY KEY	TAXES/FEES	INTEREST	AMOUNT DUE
RE	05084002D	5,069.07	101.38	5,170.45
Name Totals:		**5,069.07**	**101.38**	**5,170.45**

PHAM, BENTLEY MANH 2209 RIDGE RD MONROE, NC 28110

SOURCE	PROPERTY KEY	TAXES/FEES	INTEREST	AMOUNT DUE
RE	08270009E	5,067.03	101.34	5,168.37
Name Totals:		**5,067.03**	**101.34**	**5,168.37**

FOLEY, RONALD R JR 8915 RYAN LN WAXHAW, NC 28173

SOURCE	PROPERTY KEY	TAXES/FEES	INTEREST	AMOUNT DUE
RE	06210054	5,060.51	101.21	5,161.72
Name Totals:		**5,060.51**	**101.21**	**5,161.72**

PORTER, RHONDA JEAN 4803 LON PARKER RD WAXHAW, NC 281739767

SOURCE	PROPERTY KEY	TAXES/FEES	INTEREST	AMOUNT DUE
RE	06036029	5,054.88	101.10	5,155.98
Name Totals:		**5,054.88**	**101.10**	**5,155.98**

SUNDARAVADIVOO, EDWIN P 716 COPPER TREE LN WAXHAW, NC 28173

SOURCE	PROPERTY KEY	TAXES/FEES	INTEREST	AMOUNT DUE
RE	06072318	5,050.25	101.01	5,151.26
Name Totals:		**5,050.25**	**101.01**	**5,151.26**

9 VENTURES LLC 1106 SEMINOLE DR INDIAN LAND, SC 29707

SOURCE	PROPERTY KEY	TAXES/FEES	INTEREST	AMOUNT DUE
RE	07057015	5,047.51	100.95	5,148.46
Name Totals:		**5,047.51**	**100.95**	**5,148.46**

PATTERSON, JASON 7811 SIMS RD WAXHAW, NC 28173

SOURCE	PROPERTY KEY	TAXES/FEES	INTEREST	AMOUNT DUE
RE	05120002B	5,037.78	100.76	5,138.54
Name Totals:		**5,037.78**	**100.76**	**5,138.54**

SWITZER, PATRICIA R TRUSTEE 518 BALLYMOTE CT MATTHEWS, NC 28104

SOURCE	PROPERTY KEY	TAXES/FEES	INTEREST	AMOUNT DUE
RE	07075205	5,036.61	100.73	5,137.34
Name Totals:		**5,036.61**	**100.73**	**5,137.34**

BRACKMAN, KENNETH B 618 ROSECREA CT MATTHEWS, NC 28104

SOURCE	PROPERTY KEY	TAXES/FEES	INTEREST	AMOUNT DUE
RE	07075151	5,017.30	100.35	5,117.65
Name Totals:		**5,017.30**	**100.35**	**5,117.65**

SAMINATHAN, CHITRA 1409 SUNFLOWER FIELD PL MATTHEWS, NC 28104

SOURCE	PROPERTY KEY	TAXES/FEES	INTEREST	AMOUNT DUE
RE	07123210	5,009.78	100.20	5,109.98
Name Totals:		**5,009.78**	**100.20**	**5,109.98**

Copyright (C) 1997-2026 DEVNET Incorporated

Uncollected Amounts By Names Report
Union County
Date Distributed as of : 1/16/2026

YEAR: 2025

TAXPAYER NAME/ADDRESS

PATEL, BABU MADHUBBHAI 4304 TORY PATH RD WAXHAW, NC 28173

SOURCE	PROPERTY KEY	TAXES/FEES	INTEREST	AMOUNT DUE
RE	05168167	5,003.22	100.06	5,103.28
Name Totals:		**5,003.22**	**100.06**	**5,103.28**

VAUGHAN, MARLEA S 2015 SANDY POND LN WAXHAW, NC 28173

SOURCE	PROPERTY KEY	TAXES/FEES	INTEREST	AMOUNT DUE
RE	06186050	5,000.49	100.01	5,100.50
Name Totals:		**5,000.49**	**100.01**	**5,100.50**

AVECILLAS, RUTH ADRIANA 8007 DENHOLME DR WAXHAW, NC 28173

SOURCE	PROPERTY KEY	TAXES/FEES	INTEREST	AMOUNT DUE
RE	06192146	5,000.00	100.00	5,100.00
Name Totals:		**5,000.00**	**100.00**	**5,100.00**

GENEROSO, MARY JOSEPHINE SANTORO 4024 BLOSSOM HILL DR MATTHEWS, NC 28104

SOURCE	PROPERTY KEY	TAXES/FEES	INTEREST	AMOUNT DUE
RE	06174059	5,000.00	100.00	5,100.00
Name Totals:		**5,000.00**	**100.00**	**5,100.00**

WILSON, LANCE O'NEIL 12060 STALLINGS COMMERCE DR MATTHEWS, NC 28105

SOURCE	PROPERTY KEY	TAXES/FEES	INTEREST	AMOUNT DUE
RE	07102034M	4,995.72	99.91	5,095.63
Name Totals:		**4,995.72**	**99.91**	**5,095.63**

KIM, YOUNG 601 BRIAR PATCH TER WAXHAW, NC 281736822

SOURCE	PROPERTY KEY	TAXES/FEES	INTEREST	AMOUNT DUE
RE	06222161	4,994.00	99.88	5,093.88
Name Totals:		**4,994.00**	**99.88**	**5,093.88**

FANT, RUSSELL T 8706 WILLOW CREEK CT WAXHAW, NC 28173

SOURCE	PROPERTY KEY	TAXES/FEES	INTEREST	AMOUNT DUE
RE	06201407	4,955.89	99.12	5,055.01
Name Totals:		**4,955.89**	**99.12**	**5,055.01**

JOAQUIN, ANGELO M 5009 GOLF VIEW CT MATTHEWS, NC 28104

SOURCE	PROPERTY KEY	TAXES/FEES	INTEREST	AMOUNT DUE
RE	08312151	4,952.71	99.05	5,051.76
Name Totals:		**4,952.71**	**99.05**	**5,051.76**

PILLAI, AJAYKUMAR V 5004 SOLEADO DR MATTHEWS, NC 281046240

SOURCE	PROPERTY KEY	TAXES/FEES	INTEREST	AMOUNT DUE
RE	06045159	4,945.04	98.90	5,043.94
Name Totals:		**4,945.04**	**98.90**	**5,043.94**

LEMON, VARSHA V 2622 CREEK MANOR DR WAXHAW, NC 28173

SOURCE	PROPERTY KEY	TAXES/FEES	INTEREST	AMOUNT DUE
RE	06210377	4,912.68	98.25	5,010.93
Name Totals:		**4,912.68**	**98.25**	**5,010.93**

WILSON, LUCAS DAVID PO BOX 1103 MONROE, NC 281111103

SOURCE	PROPERTY KEY	TAXES/FEES	INTEREST	AMOUNT DUE
RE	08234017	4,901.53	98.03	4,999.56
Name Totals:		**4,901.53**	**98.03**	**4,999.56**

Copyright (C) 1997-2026 DEVNET Incorporated

Uncollected Amounts By Names Report
Union County
Date Distributed as of : 1/16/2026

YEAR: 2025

TAXPAYER NAME/ADDRESS

HOLMES, FONTELLA 101 MONTGOMERY STREET SUITE 2800 SAN FRANCISCO, CA 94104

SOURCE	PROPERTY KEY	TAXES/FEES	INTEREST	AMOUNT DUE
RE	08285031	4,886.89	97.74	4,984.63
Name Totals:		**4,886.89**	**97.74**	**4,984.63**

1008 HOLDINGS 2022 LLC 12645 OXFORDSHIRE CT ALPHARETTA, GA 30005

SOURCE	PROPERTY KEY	TAXES/FEES	INTEREST	AMOUNT DUE
RE	02305010A	4,871.54	97.43	4,968.97
Name Totals:		**4,871.54**	**97.43**	**4,968.97**

ARTHUR, MOLLY G 8903 CALTHORPE LN WAXHAW, NC 28173

SOURCE	PROPERTY KEY	TAXES/FEES	INTEREST	AMOUNT DUE
RE	06201945	4,869.01	97.38	4,966.39
Name Totals:		**4,869.01**	**97.38**	**4,966.39**

CHIONG, ALBERT E 1345 WHISPERING OAKS CIR MATTHEWS, NC 281046280

SOURCE	PROPERTY KEY	TAXES/FEES	INTEREST	AMOUNT DUE
RE	06066150	4,861.57	97.23	4,958.80
Name Totals:		**4,861.57**	**97.23**	**4,958.80**

ROLDAN, LISA 1301 MEDLIN RD MONROE, NC 28112

SOURCE	PROPERTY KEY	TAXES/FEES	INTEREST	AMOUNT DUE
RE	09197021	4,844.64	96.89	4,941.53
Name Totals:		**4,844.64**	**96.89**	**4,941.53**

MAQSOOD, ADNAN 4008 AMHURST CT MATTHEWS, NC 28104

SOURCE	PROPERTY KEY	TAXES/FEES	INTEREST	AMOUNT DUE
RE	07141071	4,837.14	96.74	4,933.88
Name Totals:		**4,837.14**	**96.74**	**4,933.88**

SHANAHAN, GIA 5036 LILY POND CIR WAXHAW, NC 28173

SOURCE	PROPERTY KEY	TAXES/FEES	INTEREST	AMOUNT DUE
RE	05138227	4,813.75	96.28	4,910.03
Name Totals:		**4,813.75**	**96.28**	**4,910.03**

WOODRUM, MARK H 2114 SANDY POND LN WAXHAW, NC 28173

SOURCE	PROPERTY KEY	TAXES/FEES	INTEREST	AMOUNT DUE
RE	06186039	4,800.25	96.01	4,896.26
Name Totals:		**4,800.25**	**96.01**	**4,896.26**

GALBREATH, STUART TRUSTEE 4043 LAKE PRAIRIE DR MATTHEWS, NC 281044132

SOURCE	PROPERTY KEY	TAXES/FEES	INTEREST	AMOUNT DUE
RE	06099354	4,799.32	95.99	4,895.31
Name Totals:		**4,799.32**	**95.99**	**4,895.31**

SK VENTURES 1 LLC C/O SANJAI TALREJA 3826 W HWY 74 WINGATE, NC 28174

SOURCE	PROPERTY KEY	TAXES/FEES	INTEREST	AMOUNT DUE
RE	09054023	4,798.21	95.96	4,894.17
Name Totals:		**4,798.21**	**95.96**	**4,894.17**

KING, ANTHONY J 8008 BATTERSEA CT WAXHAW, NC 28173

SOURCE	PROPERTY KEY	TAXES/FEES	INTEREST	AMOUNT DUE
RE	06192187	4,793.72	95.87	4,889.59
Name Totals:		**4,793.72**	**95.87**	**4,889.59**

Copyright (C) 1997-2026 DEVNET Incorporated

Uncollected Amounts By Names Report
Union County
Date Distributed as of : 1/16/2026

YEAR: 2025

TAXPAYER NAME/ADDRESS

BRADHAM, WILLAVENE ET AL 1516 BAXTER RIDGE CT APEX, NC 27502

SOURCE	PROPERTY KEY	TAXES/FEES	INTEREST	AMOUNT DUE
RE	06009015	4,778.92	95.58	4,874.50
Name Totals:		**4,778.92**	**95.58**	**4,874.50**

ROBERT ERIC EPPS LLC 517 PACER LN WAXHAW, NC 28173

SOURCE	PROPERTY KEY	TAXES/FEES	INTEREST	AMOUNT DUE
RE	06222036	4,773.50	95.47	4,868.97
Name Totals:		**4,773.50**	**95.47**	**4,868.97**

CASTILLO, MARIANA JULIET 5907 NATURE WAY PL MONROE, NC 281108517

SOURCE	PROPERTY KEY	TAXES/FEES	INTEREST	AMOUNT DUE
RE	07144037	4,758.16	95.16	4,853.32
Name Totals:		**4,758.16**	**95.16**	**4,853.32**

HUNT, JAMES J HEIRS C/O BARBARA LEYVA 811 G W BROOME RD MONROE, NC 28112

SOURCE	PROPERTY KEY	TAXES/FEES	INTEREST	AMOUNT DUE
RE	06186058	4,752.86	95.06	4,847.92
Name Totals:		**4,752.86**	**95.06**	**4,847.92**

GERTZMAN, TAMARA HILDRETH 3690 TWELVE MILE CREEK RD MATTHEWS, NC 281049230

SOURCE	PROPERTY KEY	TAXES/FEES	INTEREST	AMOUNT DUE
RE	06099020	4,750.53	95.01	4,845.54
Name Totals:		**4,750.53**	**95.01**	**4,845.54**

GIVENS, LAURA ASHLEY 506 JIM PARKER RD MONROE, NC 281107318

SOURCE	PROPERTY KEY	TAXES/FEES	INTEREST	AMOUNT DUE
RE	06003069A	4,737.53	94.75	4,832.28
Name Totals:		**4,737.53**	**94.75**	**4,832.28**

GILLESPIE, RICHARD R JR 2420 CREEK MANOR DR WAXHAW, NC 28173

SOURCE	PROPERTY KEY	TAXES/FEES	INTEREST	AMOUNT DUE
RE	06210190	4,735.02	94.70	4,829.72
Name Totals:		**4,735.02**	**94.70**	**4,829.72**

TEODOROVICI, EMILIA M 635 LOCHAVEN RD WAXHAW, NC 28173

SOURCE	PROPERTY KEY	TAXES/FEES	INTEREST	AMOUNT DUE
RE	06129116	4,731.60	94.63	4,826.23
Name Totals:		**4,731.60**	**94.63**	**4,826.23**

LIU, YEZHEN 306 FOXWOOD DR WAXHAW, NC 28173

SOURCE	PROPERTY KEY	TAXES/FEES	INTEREST	AMOUNT DUE
RE	06180088	4,731.49	94.63	4,826.12
Name Totals:		**4,731.49**	**94.63**	**4,826.12**

DR HORTON INC 8025 ARROWRIDGE BLVD CHARLOTTE, NC 28273

SOURCE	PROPERTY KEY	TAXES/FEES	INTEREST	AMOUNT DUE
RE	07021007D	4,727.99	94.56	4,822.55
Name Totals:		**4,727.99**	**94.56**	**4,822.55**

MITCHELL, JEFFREY L 906 FONTAINE CT WAXHAW, NC 28173

SOURCE	PROPERTY KEY	TAXES/FEES	INTEREST	AMOUNT DUE
RE	06201948	4,718.94	94.38	4,813.32
Name Totals:		**4,718.94**	**94.38**	**4,813.32**

Copyright (C) 1997-2026 DEVNET Incorporated

Uncollected Amounts By Names Report
Union County
Date Distributed as of : 1/16/2026

YEAR: 2025

TAXPAYER NAME/ADDRESS

ZARETSKY, ADIEL 3141 DEEP RIVER WAY WAXHAW, NC 28173

SOURCE	PROPERTY KEY	TAXES/FEES	INTEREST	AMOUNT DUE
RE	05165592	4,716.70	94.33	4,811.03
Name Totals:		**4,716.70**	**94.33**	**4,811.03**

KOPETIC, SHARON A 1532 RIDGEHAVEN RD WAXHAW, NC 281737063

SOURCE	PROPERTY KEY	TAXES/FEES	INTEREST	AMOUNT DUE
RE	06192445	4,705.92	94.12	4,800.04
Name Totals:		**4,705.92**	**94.12**	**4,800.04**

THORNBURG, KATHRYN 5030 LILY POND CIR WAXHAW, NC 28173

SOURCE	PROPERTY KEY	TAXES/FEES	INTEREST	AMOUNT DUE
RE	05138228	4,695.91	93.92	4,789.83
Name Totals:		**4,695.91**	**93.92**	**4,789.83**

MANTEKAS, JESSICA CONSTANCE 2700 DOGLEG CT MATTHEWS, NC 28104

SOURCE	PROPERTY KEY	TAXES/FEES	INTEREST	AMOUNT DUE
RE	08324107	4,695.01	93.90	4,788.91
Name Totals:		**4,695.01**	**93.90**	**4,788.91**

STERNOLA, LORI 8300 PRNCE VALIANT DR WAXHAW, NC 28173

SOURCE	PROPERTY KEY	TAXES/FEES	INTEREST	AMOUNT DUE
RE	06189059	4,784.97	0.00	4,784.97
Name Totals:		**4,784.97**	**0.00**	**4,784.97**

LIGGETT, LISA M 8321 S PROVIDENCE RD WAXHAW, NC 28173

SOURCE	PROPERTY KEY	TAXES/FEES	INTEREST	AMOUNT DUE
RE	05075007F	4,667.82	93.36	4,761.18
Name Totals:		**4,667.82**	**93.36**	**4,761.18**

ROSEMARIE HALL LLC 9709 MARVIN SCHOOL RD WAXHAW, NC 28173

SOURCE	PROPERTY KEY	TAXES/FEES	INTEREST	AMOUNT DUE
RE	06204530	4,667.75	93.36	4,761.11
Name Totals:		**4,667.75**	**93.36**	**4,761.11**

NEXT LEVEL CHURCH 4317 STEVENS MILL RD MATTHEWS, NC 28104

SOURCE	PROPERTY KEY	TAXES/FEES	INTEREST	AMOUNT DUE
RE	07078047E	4,666.00	93.32	4,759.32
Name Totals:		**4,666.00**	**93.32**	**4,759.32**

KUBACH, WANDA MCGEE 669 ENNIS RD WAXHAW, NC 281739774

SOURCE	PROPERTY KEY	TAXES/FEES	INTEREST	AMOUNT DUE
RE	06156011	4,661.33	93.23	4,754.56
Name Totals:		**4,661.33**	**93.23**	**4,754.56**

JAMISON, BERNITA 2006 PERRY POND DR WAXHAW, NC 28173

SOURCE	PROPERTY KEY	TAXES/FEES	INTEREST	AMOUNT DUE
RE	06102428	4,657.62	93.15	4,750.77
Name Totals:		**4,657.62**	**93.15**	**4,750.77**

GATHERSTONE LLC 1304 LAWYERS RD W INDIAN TRAIL, NC 28079

SOURCE	PROPERTY KEY	TAXES/FEES	INTEREST	AMOUNT DUE
RE	05113064	4,655.09	93.10	4,748.19
Name Totals:		**4,655.09**	**93.10**	**4,748.19**

Copyright (C) 1997-2026 DEVNET Incorporated

Uncollected Amounts By Names Report
Union County
Date Distributed as of : 1/16/2026

YEAR: 2025

TAXPAYER NAME/ADDRESS

HUNT, SUSAN ELIZABETH 11907 RED RUST LN CHARLOTTE, NC 28277

SOURCE	PROPERTY KEY	TAXES/FEES	INTEREST	AMOUNT DUE
RE	07054893	4,653.05	93.06	4,746.11
Name Totals:		**4,653.05**	**93.06**	**4,746.11**

THOMPSON, REBA L 721 CLIFDEN DR MATTHEWS, NC 28104

SOURCE	PROPERTY KEY	TAXES/FEES	INTEREST	AMOUNT DUE
RE	07075076	4,652.39	93.05	4,745.44
Name Totals:		**4,652.39**	**93.05**	**4,745.44**

Z V PATE INCORPORATED C/O K E ANDREWS 2424 RIDGE RD ROCKWALL, TX 75087

SOURCE	PROPERTY KEY	TAXES/FEES	INTEREST	AMOUNT DUE
RE	09188099	4,618.59	92.37	4,710.96
Name Totals:		**4,618.59**	**92.37**	**4,710.96**

MARVIN POND LLC 2119 CONISTON PL CHARLOTTE, NC 28207

SOURCE	PROPERTY KEY	TAXES/FEES	INTEREST	AMOUNT DUE
RE	06228003A	4,618.30	92.37	4,710.67
Name Totals:		**4,618.30**	**92.37**	**4,710.67**

TANNER, GERALD A JR 1024 BIGGERS FARM CT INDIAN TRAIL, NC 28079

SOURCE	PROPERTY KEY	TAXES/FEES	INTEREST	AMOUNT DUE
RE	08180004E	4,615.71	92.31	4,708.02
Name Totals:		**4,615.71**	**92.31**	**4,708.02**

REED, DENNIS R 7225 HIGHWAY 205 MARSHVILLE, NC 28103

SOURCE	PROPERTY KEY	TAXES/FEES	INTEREST	AMOUNT DUE
RE	01111009	4,610.16	92.20	4,702.36
Name Totals:		**4,610.16**	**92.20**	**4,702.36**

SHIRDI SAI TEMPLE OF CHARLOTTE 2006 HIGHWAY 218 W INDIAN TRAIL, NC 28079

SOURCE	PROPERTY KEY	TAXES/FEES	INTEREST	AMOUNT DUE
RE	08282019D	4,603.45	92.07	4,695.52
Name Totals:		**4,603.45**	**92.07**	**4,695.52**

KANAMATHAREDDY, NARENDRA KUMAR R 711 YELLOW POPLAR LN MATTHEWS, NC 28104

SOURCE	PROPERTY KEY	TAXES/FEES	INTEREST	AMOUNT DUE
RE	06042274	4,603.26	92.07	4,695.33
Name Totals:		**4,603.26**	**92.07**	**4,695.33**

GEISLER, BARBARA J TRUSTEE 1012 ANTIOCH WOODS LN MATTHEWS, NC 281047406

SOURCE	PROPERTY KEY	TAXES/FEES	INTEREST	AMOUNT DUE
RE	06093116	4,581.89	91.64	4,673.53
Name Totals:		**4,581.89**	**91.64**	**4,673.53**

BADE, ANAND V 907 FIVE LEAF LN WAXHAW, NC 281736318

SOURCE	PROPERTY KEY	TAXES/FEES	INTEREST	AMOUNT DUE
RE	06072284	4,580.03	91.60	4,671.63
Name Totals:		**4,580.03**	**91.60**	**4,671.63**

JAMES, GAIRY 8708 REA ROAD WAXHAW, NC 28173

SOURCE	PROPERTY KEY	TAXES/FEES	INTEREST	AMOUNT DUE
RE	06177046	4,574.45	91.49	4,665.94
Name Totals:		**4,574.45**	**91.49**	**4,665.94**

Copyright (C) 1997-2026 DEVNET Incorporated

Uncollected Amounts By Names Report
Union County
Date Distributed as of : 1/16/2026

YEAR: 2025

TAXPAYER NAME/ADDRESS

CLEMENTS, NATHAN D JR 6062 OXFORDSHIRE RD WAXHAW, NC 28173

SOURCE	PROPERTY KEY	TAXES/FEES	INTEREST	AMOUNT DUE
RE	07150611	4,570.27	91.41	4,661.68
Name Totals:		**4,570.27**	**91.41**	**4,661.68**

RH HOLDINGS OF NC II LLC 950 WEST ROOSEVELT BLVD MONROE, NC 281103441

SOURCE	PROPERTY KEY	TAXES/FEES	INTEREST	AMOUNT DUE
RE	09189001 80	4,565.61	91.31	4,656.92
Name Totals:		**4,565.61**	**91.31**	**4,656.92**

NILAWAR, SHWETA 3017 SEWEE LN WAXHAW, NC 28173

SOURCE	PROPERTY KEY	TAXES/FEES	INTEREST	AMOUNT DUE
RE	06108774	4,564.98	91.30	4,656.28
Name Totals:		**4,564.98**	**91.30**	**4,656.28**

TOMBERLIN, ANN 1501 NEW SALEM RD MONROE, NC 28110

SOURCE	PROPERTY KEY	TAXES/FEES	INTEREST	AMOUNT DUE
RE	09072016	4,564.18	91.28	4,655.46
Name Totals:		**4,564.18**	**91.28**	**4,655.46**

COLLINS, JAMIE 145 QUENTIN RD NE MC CALL CREEK, MS 39647

SOURCE	PROPERTY KEY	TAXES/FEES	INTEREST	AMOUNT DUE
RE	06075052	4,541.72	90.83	4,632.55
Name Totals:		**4,541.72**	**90.83**	**4,632.55**

NORDMAN, RICHARD IV 724 BEAUHAVEN LN WAXHAW, NC 28173

SOURCE	PROPERTY KEY	TAXES/FEES	INTEREST	AMOUNT DUE
RE	05165632	4,534.94	90.70	4,625.64
Name Totals:		**4,534.94**	**90.70**	**4,625.64**

DUNCAN, SANDRA M 1325 WAYNEWOOD DR WAXHAW, NC 28173

SOURCE	PROPERTY KEY	TAXES/FEES	INTEREST	AMOUNT DUE
RE	06108070	4,522.24	90.44	4,612.68
Name Totals:		**4,522.24**	**90.44**	**4,612.68**

NEWLIN, COLLEEN S TRUSTEE ETAL 8107 STEAD CT WAXHAW, NC 28173

SOURCE	PROPERTY KEY	TAXES/FEES	INTEREST	AMOUNT DUE
RE	06192253	4,607.85	0.00	4,607.85
Name Totals:		**4,607.85**	**0.00**	**4,607.85**

WU, NINI 1307 CUTHBERTSON RD WAXHAW, NC 28173

SOURCE	PROPERTY KEY	TAXES/FEES	INTEREST	AMOUNT DUE
RE	06105009F	4,509.08	90.18	4,599.26
Name Totals:		**4,509.08**	**90.18**	**4,599.26**

BUBLIK, IGOR 2803 HARRINGTON PL WAXHAW, NC 28173

SOURCE	PROPERTY KEY	TAXES/FEES	INTEREST	AMOUNT DUE
RE	06060055	4,499.89	90.00	4,589.89
Name Totals:		**4,499.89**	**90.00**	**4,589.89**

SAAD, SAAD ELIAS 8305 WHITE HORSE DR WAXHAW, NC 28173

SOURCE	PROPERTY KEY	TAXES/FEES	INTEREST	AMOUNT DUE
RE	06159223	4,494.89	89.90	4,584.79
Name Totals:		**4,494.89**	**89.90**	**4,584.79**

Copyright (C) 1997-2026 DEVNET Incorporated

Uncollected Amounts By Names Report
Union County
Date Distributed as of : 1/16/2026

YEAR: 2025

TAXPAYER NAME/ADDRESS

BURNETTE, TAMARA M 4817 FRIENDLY BAPTIST CH RD INDIAN TRAIL, NC 280797791

SOURCE	PROPERTY KEY	TAXES/FEES	INTEREST	AMOUNT DUE
RE	08264016H	4,494.37	89.89	4,584.26
Name Totals:		**4,494.37**	**89.89**	**4,584.26**

ENRIGHT, F MORGAN 7718 YELLOWHORN TRL WAXHAW, NC 281736104

SOURCE	PROPERTY KEY	TAXES/FEES	INTEREST	AMOUNT DUE
RE	06132291	4,494.08	89.88	4,583.96
Name Totals:		**4,494.08**	**89.88**	**4,583.96**

MARVIN POND LLC 2119 CONISTON PL CHARLOTTE, NC 28207

SOURCE	PROPERTY KEY	TAXES/FEES	INTEREST	AMOUNT DUE
RE	06228003D	4,490.68	89.81	4,580.49
Name Totals:		**4,490.68**	**89.81**	**4,580.49**

BASHUPALLY, EEPSITHA 1503 LAUREL HILL DR WAXHAW, NC 28173

SOURCE	PROPERTY KEY	TAXES/FEES	INTEREST	AMOUNT DUE
RE	06054530	4,471.66	89.43	4,561.09
Name Totals:		**4,471.66**	**89.43**	**4,561.09**

LARMONDRA, THOMAS A JR 615 WOODBRIDGE LN INDIAN TRAIL, NC 28079

SOURCE	PROPERTY KEY	TAXES/FEES	INTEREST	AMOUNT DUE
RE	08213077	4,471.18	89.42	4,560.60
Name Totals:		**4,471.18**	**89.42**	**4,560.60**

ELITE TEAM BUILDERS LLC 6100 FAIRVIEW RD #1100 CHARLOTTE, NC 28210

SOURCE	PROPERTY KEY	TAXES/FEES	INTEREST	AMOUNT DUE
RE	06081031	4,466.36	89.33	4,555.69
Name Totals:		**4,466.36**	**89.33**	**4,555.69**

OLSEN, WILLIAM MICHAEL 1800 WALDEN POND LN WAXHAW, NC 28173

SOURCE	PROPERTY KEY	TAXES/FEES	INTEREST	AMOUNT DUE
RE	06207019	4,466.20	89.32	4,555.52
Name Totals:		**4,466.20**	**89.32**	**4,555.52**

SMITH, DONALD EMERSON 210 CLARK RD MONROE, NC 281109608

SOURCE	PROPERTY KEY	TAXES/FEES	INTEREST	AMOUNT DUE
RE	09316010A	4,462.99	89.26	4,552.25
Name Totals:		**4,462.99**	**89.26**	**4,552.25**

VED PROPERTIES LLC 997 ANATRELLA LN NW CONCORD, NC 28027

SOURCE	PROPERTY KEY	TAXES/FEES	INTEREST	AMOUNT DUE
RE	05171014	4,458.66	89.17	4,547.83
Name Totals:		**4,458.66**	**89.17**	**4,547.83**

LOWE, PAMELA TRUSTEE 1112 LAFAYETTE PARK LN MATTHEWS, NC 28104

SOURCE	PROPERTY KEY	TAXES/FEES	INTEREST	AMOUNT DUE
RE	06123021	4,451.80	89.04	4,540.84
Name Totals:		**4,451.80**	**89.04**	**4,540.84**

JRJ1920 INVESTMENTS LLC 9314 LANCASTER HWY WAXHAW, NC 28173

SOURCE	PROPERTY KEY	TAXES/FEES	INTEREST	AMOUNT DUE
RE	05099002	4,430.34	88.61	4,518.95
Name Totals:		**4,430.34**	**88.61**	**4,518.95**

Copyright (C) 1997-2026 DEVNET Incorporated

Uncollected Amounts By Names Report
Union County
Date Distributed as of : 1/16/2026

YEAR: 2025

TAXPAYER NAME/ADDRESS

FERGUSON, CHADWICK 904 OLEANDER LN WAXHAW, NC 28173

SOURCE	PROPERTY KEY	TAXES/FEES	INTEREST	AMOUNT DUE
RE	06132227	4,427.17	88.54	4,515.71
Name Totals:		**4,427.17**	**88.54**	**4,515.71**

KISER, D LYNNE 9101 LEMMOND DR MATTHEWS, NC 281049536

SOURCE	PROPERTY KEY	TAXES/FEES	INTEREST	AMOUNT DUE
RE	06096152	4,423.46	88.47	4,511.93
Name Totals:		**4,423.46**	**88.47**	**4,511.93**

PERROTTI, ERIN 7826 RUSSELL RD INDIAN TRAIL, NC 28079

SOURCE	PROPERTY KEY	TAXES/FEES	INTEREST	AMOUNT DUE
RE	08279101	4,405.01	88.10	4,493.11
Name Totals:		**4,405.01**	**88.10**	**4,493.11**

ROWE, KIMBERLY L 109 TOPSAIL CT MATTHEWS, NC 28104

SOURCE	PROPERTY KEY	TAXES/FEES	INTEREST	AMOUNT DUE
RE	06099247	4,401.16	88.02	4,489.18
Name Totals:		**4,401.16**	**88.02**	**4,489.18**

KERN, SYLVIA 1024 JASPER LN WAXHAW, NC 28173

SOURCE	PROPERTY KEY	TAXES/FEES	INTEREST	AMOUNT DUE
RE	06222537	4,398.45	87.97	4,486.42
Name Totals:		**4,398.45**	**87.97**	**4,486.42**

SMITH, MONICA 1418 POPPY WAY MATTHEWS, NC 28104

SOURCE	PROPERTY KEY	TAXES/FEES	INTEREST	AMOUNT DUE
RE	07033425	4,392.02	87.84	4,479.86
Name Totals:		**4,392.02**	**87.84**	**4,479.86**

BONILLA-QUINTERO, PATRICIA 4016 WAIPCORD DR WAXHAW, NC 28173

SOURCE	PROPERTY KEY	TAXES/FEES	INTEREST	AMOUNT DUE
RE	05168156	4,390.91	87.82	4,478.73
Name Totals:		**4,390.91**	**87.82**	**4,478.73**

SCREP II HC SPE LLC 1 EAST WACKER DR STE 2900 CHICAGO, IL 60601

SOURCE	PROPERTY KEY	TAXES/FEES	INTEREST	AMOUNT DUE
RE	09197025E	4,383.68	87.67	4,471.35
Name Totals:		**4,383.68**	**87.67**	**4,471.35**

NEWMAN, MICHAEL L 3005 PROVIDENCE FOREST DR MATTHEWS, NC 28104

SOURCE	PROPERTY KEY	TAXES/FEES	INTEREST	AMOUNT DUE
RE	06147106	4,369.56	87.39	4,456.95
Name Totals:		**4,369.56**	**87.39**	**4,456.95**

HERNANDEZ GRANITE AND TILE INC 3204 OLD MONROE MARSHVILLE RD WINGATE, NC 28174

SOURCE	PROPERTY KEY	TAXES/FEES	INTEREST	AMOUNT DUE
RE	02302019	4,369.43	87.39	4,456.82
Name Totals:		**4,369.43**	**87.39**	**4,456.82**

HAVEN PLACE MINISTRIES INC 1109 CUTHBERTSON RD WAXHAW, NC 28173

SOURCE	PROPERTY KEY	TAXES/FEES	INTEREST	AMOUNT DUE
RE	06105014F	4,367.24	87.34	4,454.58
Name Totals:		**4,367.24**	**87.34**	**4,454.58**

Copyright (C) 1997-2026 DEVNET Incorporated

Uncollected Amounts By Names Report
Union County
Date Distributed as of : 1/16/2026

YEAR: 2025

TAXPAYER NAME/ADDRESS

MITTAL, NAMITA TRUSTEE 3956 FRANKLIN MEADOWS DR MATTHEWS, NC 28105

SOURCE	PROPERTY KEY	TAXES/FEES	INTEREST	AMOUNT DUE
RE	07141193	4,360.53	87.21	4,447.74
Name Totals:		**4,360.53**	**87.21**	**4,447.74**

DAS, DEBARATI 4039 FRANKLIN MEADOWS DR MATTHEWS, NC 28105

SOURCE	PROPERTY KEY	TAXES/FEES	INTEREST	AMOUNT DUE
RE	07141175	4,358.52	87.17	4,445.69
Name Totals:		**4,358.52**	**87.17**	**4,445.69**

WALKER PROPERTY HOLDINGS LLC 1041 VAN BUREN AVE INDIAN TRAIL, NC 28079

SOURCE	PROPERTY KEY	TAXES/FEES	INTEREST	AMOUNT DUE
RE	07081308 03	4,356.96	87.14	4,444.10
Name Totals:		**4,356.96**	**87.14**	**4,444.10**

CAROLINA DEVELOPMENT SERVICES LLC 2627 BREKONRIDGE CENTRE DR MONROE, NC 28110

SOURCE	PROPERTY KEY	TAXES/FEES	INTEREST	AMOUNT DUE
RE	02145012B	4,349.03	86.98	4,436.01
Name Totals:		**4,349.03**	**86.98**	**4,436.01**

DOBNER, RICHARD S 9524 HERITAGE LN INDIAN TRAIL, NC 28079

SOURCE	PROPERTY KEY	TAXES/FEES	INTEREST	AMOUNT DUE
RE	08213012	4,348.61	86.97	4,435.58
Name Totals:		**4,348.61**	**86.97**	**4,435.58**

FIVENTURES LLC 300 BELVEDERE LN WAXHAW, NC 28173

SOURCE	PROPERTY KEY	TAXES/FEES	INTEREST	AMOUNT DUE
RE	07057016	4,343.61	86.87	4,430.48
Name Totals:		**4,343.61**	**86.87**	**4,430.48**

SELVER, JOSHUA N 627 E 85TH ST BROOKLYN, NY 11236

SOURCE	PROPERTY KEY	TAXES/FEES	INTEREST	AMOUNT DUE
RE	01111023	4,338.71	86.77	4,425.48
Name Totals:		**4,338.71**	**86.77**	**4,425.48**

AUERBACH, JILL 1013 BUNKER HILL RD WAXHAW, NC 28173

SOURCE	PROPERTY KEY	TAXES/FEES	INTEREST	AMOUNT DUE
RE	05165720	4,338.54	86.77	4,425.31
Name Totals:		**4,338.54**	**86.77**	**4,425.31**

MARVIN, DONALD W ET AL 900 WOODLAND FOREST DR WAXHAW, NC 28173

SOURCE	PROPERTY KEY	TAXES/FEES	INTEREST	AMOUNT DUE
RE	06240016	4,329.69	86.59	4,416.28
Name Totals:		**4,329.69**	**86.59**	**4,416.28**

PASKO, MARK A 1609 SEATTLE SLEW CT WAXHAW, NC 28173

SOURCE	PROPERTY KEY	TAXES/FEES	INTEREST	AMOUNT DUE
RE	06204063	4,304.76	86.10	4,390.86
Name Totals:		**4,304.76**	**86.10**	**4,390.86**

DGP PARTNERS LLC 2627 BREKONRIDGE CENTRE DR MONROE, NC 28110

SOURCE	PROPERTY KEY	TAXES/FEES	INTEREST	AMOUNT DUE
RE	07066013B	4,304.02	86.08	4,390.10
Name Totals:		**4,304.02**	**86.08**	**4,390.10**

Copyright (C) 1997-2026 DEVNET Incorporated

Uncollected Amounts By Names Report
Union County
Date Distributed as of : 1/16/2026

YEAR: 2025

TAXPAYER NAME/ADDRESS

LG ASSET MANAGEMENT LLC 11012 PERSIMMON CREEK DR CHARLOTTE, NC 28227

SOURCE	PROPERTY KEY	TAXES/FEES	INTEREST	AMOUNT DUE
RE	09121003	4,302.05	86.04	4,388.09
Name Totals:		**4,302.05**	**86.04**	**4,388.09**

WILSON FAMILY TRUST 9616 RICHARDSON KING RD WAXHAW, NC 28173

SOURCE	PROPERTY KEY	TAXES/FEES	INTEREST	AMOUNT DUE
RE	05171002C	4,298.75	85.98	4,384.73
Name Totals:		**4,298.75**	**85.98**	**4,384.73**

SWENSSON, MAUREEN J 255 WEST LONGDEN AVE ARCADIA, CA 91007

SOURCE	PROPERTY KEY	TAXES/FEES	INTEREST	AMOUNT DUE
RE	08324191	4,298.13	85.96	4,384.09
Name Totals:		**4,298.13**	**85.96**	**4,384.09**

SULLIVAN, DARRELL ANTHONY II 1008 KINGS GRANT WAY MATTHEWS, NC 28104

SOURCE	PROPERTY KEY	TAXES/FEES	INTEREST	AMOUNT DUE
RE	07123118	4,259.20	85.18	4,344.38
Name Totals:		**4,259.20**	**85.18**	**4,344.38**

PETE'S USED CARS INC 612 W ROOSEVELT BLVD MONROE, NC 28110

SOURCE	PROPERTY KEY	TAXES/FEES	INTEREST	AMOUNT DUE
RE	09189004F80	4,256.90	85.14	4,342.04
Name Totals:		**4,256.90**	**85.14**	**4,342.04**

BLISS, JOY HEIRS C/O MARK BLISS PO BOX 299 PEACHLAND, NC 28133

SOURCE	PROPERTY KEY	TAXES/FEES	INTEREST	AMOUNT DUE
RE	09140024	4,256.03	85.12	4,341.15
Name Totals:		**4,256.03**	**85.12**	**4,341.15**

GU, LAI XIA 3907 LAKE PARK RD INDIAN TRAIL, NC 28079

SOURCE	PROPERTY KEY	TAXES/FEES	INTEREST	AMOUNT DUE
RE	07064076	4,253.55	85.07	4,338.62
Name Totals:		**4,253.55**	**85.07**	**4,338.62**

BROWN, CONSTANCE S 5016 STONEHILL LN MATTHEWS, NC 28104

SOURCE	PROPERTY KEY	TAXES/FEES	INTEREST	AMOUNT DUE
RE	07147799	4,252.09	85.04	4,337.13
Name Totals:		**4,252.09**	**85.04**	**4,337.13**

COLLINS, CAROL T 2701 E BRIEF RD MONROE, NC 281101010

SOURCE	PROPERTY KEY	TAXES/FEES	INTEREST	AMOUNT DUE
RE	08087002A	4,242.90	84.86	4,327.76
Name Totals:		**4,242.90**	**84.86**	**4,327.76**

DRB GROUP NORTH CAROLINA LLC 227 W TRADE ST STE 400 CHARLOTTE, NC 28202

SOURCE	PROPERTY KEY	TAXES/FEES	INTEREST	AMOUNT DUE
RE	07066006F	4,237.87	84.76	4,322.63
Name Totals:		**4,237.87**	**84.76**	**4,322.63**

MATHIS, ANNE JENNIFER CRISP TRUSTEE 1209 GLYNWATER LN WAXHAW, NC 28173

SOURCE	PROPERTY KEY	TAXES/FEES	INTEREST	AMOUNT DUE
RE	06180119	4,229.25	84.59	4,313.84
Name Totals:		**4,229.25**	**84.59**	**4,313.84**

Copyright (C) 1997-2026 DEVNET Incorporated

Uncollected Amounts By Names Report
Union County
Date Distributed as of : 1/16/2026

YEAR: 2025

TAXPAYER NAME/ADDRESS

ROWLAND, TERRI A 715 CARLY SCOTT DR MONROE, NC 281108824

SOURCE	PROPERTY KEY	TAXES/FEES	INTEREST	AMOUNT DUE
RE	07123088	4,228.52	84.57	4,313.09
Name Totals:		**4,228.52**	**84.57**	**4,313.09**

MILEHAM, CHRISTOPHER NABIL 1019 ARINGILL LN MATTHEWS, NC 28104

SOURCE	PROPERTY KEY	TAXES/FEES	INTEREST	AMOUNT DUE
RE	07144832	4,218.62	84.37	4,302.99
Name Totals:		**4,218.62**	**84.37**	**4,302.99**

MAJUMDAR, RANGAN 410 KENSINGTON PARK WAY WAXHAW, NC 28173

SOURCE	PROPERTY KEY	TAXES/FEES	INTEREST	AMOUNT DUE
RE	06192814	4,214.44	84.29	4,298.73
Name Totals:		**4,214.44**	**84.29**	**4,298.73**

COX, SUSAN M C/O SUSAN M MCMAKIN 2614 CRICKET CV WAXHAW, NC 281738368

SOURCE	PROPERTY KEY	TAXES/FEES	INTEREST	AMOUNT DUE
RE	06141027	4,213.27	84.27	4,297.54
Name Totals:		**4,213.27**	**84.27**	**4,297.54**

EDWARDS, GARY WAYNE 7340 KIDWELLY LN MATTHEWS, NC 281042992

SOURCE	PROPERTY KEY	TAXES/FEES	INTEREST	AMOUNT DUE
RE	07054871	4,204.90	84.10	4,289.00
Name Totals:		**4,204.90**	**84.10**	**4,289.00**

ADETUTU, ADEOLA AKANKE 1507 UNION RD MATTHEWS, NC 28104

SOURCE	PROPERTY KEY	TAXES/FEES	INTEREST	AMOUNT DUE
RE	08321010D	4,199.10	83.98	4,283.08
Name Totals:		**4,199.10**	**83.98**	**4,283.08**

GAZZOLA, STAMATIA A 3702 DELAMERE DR MATTHEWS, NC 28104

SOURCE	PROPERTY KEY	TAXES/FEES	INTEREST	AMOUNT DUE
RE	07150569	4,189.09	83.78	4,272.87
Name Totals:		**4,189.09**	**83.78**	**4,272.87**

TRAETTA, MARY JEAN 8129 MADRIGAL CT WAXHAW, NC 28173

SOURCE	PROPERTY KEY	TAXES/FEES	INTEREST	AMOUNT DUE
RE	06159260	4,186.26	83.73	4,269.99
Name Totals:		**4,186.26**	**83.73**	**4,269.99**

PRIME TIME PROPERTY MANAGEMENT NC 2324 SILVER RUN DR MONROE, NC 28110

SOURCE	PROPERTY KEY	TAXES/FEES	INTEREST	AMOUNT DUE
RE	07126300	4,177.63	83.55	4,261.18
Name Totals:		**4,177.63**	**83.55**	**4,261.18**

SALLOUM, RITA 2113 TRACE CREEK DR WAXHAW, NC 28173

SOURCE	PROPERTY KEY	TAXES/FEES	INTEREST	AMOUNT DUE
RE	06142148	4,174.48	83.49	4,257.97
Name Totals:		**4,174.48**	**83.49**	**4,257.97**

CONTE, JODIE 5625 CHALYCE LN CHARLOTTE, NC 282701715

SOURCE	PROPERTY KEY	TAXES/FEES	INTEREST	AMOUNT DUE
RE	06117139	4,166.53	83.33	4,249.86
Name Totals:		**4,166.53**	**83.33**	**4,249.86**

Copyright (C) 1997-2026 DEVNET Incorporated

Uncollected Amounts By Names Report
Union County
Date Distributed as of : 1/16/2026

YEAR: 2025

TAXPAYER NAME/ADDRESS

LUKACS, ANDREA 1013 WOODKIRK LN MATTHEWS, NC 28104

SOURCE	PROPERTY KEY	TAXES/FEES	INTEREST	AMOUNT DUE
RE	07147507	4,159.78	83.20	4,242.98
Name Totals:		**4,159.78**	**83.20**	**4,242.98**

GOLZAR, SALLY A 2930 SWEETGRASS LN MONROE, NC 28112

SOURCE	PROPERTY KEY	TAXES/FEES	INTEREST	AMOUNT DUE
RE	04285089	4,148.56	82.97	4,231.53
Name Totals:		**4,148.56**	**82.97**	**4,231.53**

LIQUID MANAGEMENT LLC 231 POST OFFICE DR STE B8 INDIAN TRAIL, NC 28079

SOURCE	PROPERTY KEY	TAXES/FEES	INTEREST	AMOUNT DUE
RE	07084328	4,138.65	82.77	4,221.42
Name Totals:		**4,138.65**	**82.77**	**4,221.42**

YIANNI, PROPERTIES LLC 319 ABELLIA DR WAXHAW, NC 28173

SOURCE	PROPERTY KEY	TAXES/FEES	INTEREST	AMOUNT DUE
RE	05113032A	4,137.51	82.75	4,220.26
Name Totals:		**4,137.51**	**82.75**	**4,220.26**

KILLINGS, RONNIE AARON 1609 TARRINGTON WAY INDIAN TRAIL, NC 28079

SOURCE	PROPERTY KEY	TAXES/FEES	INTEREST	AMOUNT DUE
RE	07123195	4,216.99	0.00	4,216.99
Name Totals:		**4,216.99**	**0.00**	**4,216.99**

MANNION, EMILY 4540 ANTIOCH CHURCH RD MATTHEWS, NC 28104

SOURCE	PROPERTY KEY	TAXES/FEES	INTEREST	AMOUNT DUE
RE	06066179	4,133.08	82.66	4,215.74
Name Totals:		**4,133.08**	**82.66**	**4,215.74**

SUNSET APTS LLC PO BOX 1561 MONROE, NC 28111

SOURCE	PROPERTY KEY	TAXES/FEES	INTEREST	AMOUNT DUE
RE	02176007B	4,121.77	82.44	4,204.21
Name Totals:		**4,121.77**	**82.44**	**4,204.21**

HOOD, DAVID 1214 ROSA DR MONROE, NC 28112

SOURCE	PROPERTY KEY	TAXES/FEES	INTEREST	AMOUNT DUE
RE	09162009	4,117.08	82.34	4,199.42
Name Totals:		**4,117.08**	**82.34**	**4,199.42**

HOWARD, JANET FINK 506 CHASE PRAIRIE LN WAXHAW, NC 28173

SOURCE	PROPERTY KEY	TAXES/FEES	INTEREST	AMOUNT DUE
RE	06072241	4,116.82	82.34	4,199.16
Name Totals:		**4,116.82**	**82.34**	**4,199.16**

GHEATI, VADIM 1053 CROFTON DR WAXHAW, NC 28173

SOURCE	PROPERTY KEY	TAXES/FEES	INTEREST	AMOUNT DUE
RE	06057166	4,114.58	82.29	4,196.87
Name Totals:		**4,114.58**	**82.29**	**4,196.87**

GONZALEZ, ADELA GOMEZ 8811 HIGHWAY 218 E MARSHVILLE, NC 28103

SOURCE	PROPERTY KEY	TAXES/FEES	INTEREST	AMOUNT DUE
RE	01063004	4,105.37	82.11	4,187.48
Name Totals:		**4,105.37**	**82.11**	**4,187.48**

Copyright (C) 1997-2026 DEVNET Incorporated

Uncollected Amounts By Names Report
Union County
Date Distributed as of : 1/16/2026

YEAR: 2025

TAXPAYER NAME/ADDRESS

MONROE MANOR ASSISTED LIVING INC 1101 BAUCOM RD MONROE, NC 28110

SOURCE	PROPERTY KEY	TAXES/FEES	INTEREST	AMOUNT DUE
RE	09134004C	4,099.90	82.00	4,181.90
Name Totals:		**4,099.90**	**82.00**	**4,181.90**

DIXON, WILLIAM BARNETT JR 4763 HOMESTEAD PL MATTHEWS, NC 28104

SOURCE	PROPERTY KEY	TAXES/FEES	INTEREST	AMOUNT DUE
RE	06069198	4,096.84	81.94	4,178.78
Name Totals:		**4,096.84**	**81.94**	**4,178.78**

MARTIN, BRADLEY 1332 HUNTCLIFF DR WAXHAW, NC 28173

SOURCE	PROPERTY KEY	TAXES/FEES	INTEREST	AMOUNT DUE
RE	06057130	4,091.12	81.82	4,172.94
Name Totals:		**4,091.12**	**81.82**	**4,172.94**

PEGUERO, GREILIS M 4206 OLDSTONE FOREST DR WAXHAW, NC 28173

SOURCE	PROPERTY KEY	TAXES/FEES	INTEREST	AMOUNT DUE
RE	05063109	4,088.90	81.78	4,170.68
Name Totals:		**4,088.90**	**81.78**	**4,170.68**

CARLSON-MCNABB, HOLDINGS LLC 400 W WINDSOR ST MONROE, NC 28110

SOURCE	PROPERTY KEY	TAXES/FEES	INTEREST	AMOUNT DUE
RE	09232076	4,088.43	81.77	4,170.20
Name Totals:		**4,088.43**	**81.77**	**4,170.20**

NAGAJARAN, CHANDRA SEKHAR 3101 SCOTTCREST WAY WAXHAW, NC 28173

SOURCE	PROPERTY KEY	TAXES/FEES	INTEREST	AMOUNT DUE
RE	06162089	4,084.37	81.69	4,166.06
Name Totals:		**4,084.37**	**81.69**	**4,166.06**

LAKE PARK TOWN CENTER OWNERS ASS(C/O TALY CIKUREL BRINZEY 35 GABACHO CT ST AUGUSTINE, FL 32095

SOURCE	PROPERTY KEY	TAXES/FEES	INTEREST	AMOUNT DUE
RE	07063991	4,078.65	81.57	4,160.22
Name Totals:		**4,078.65**	**81.57**	**4,160.22**

BROWN, SUZANNE ANNETTA 5003 TRINITY TRACE LN MONROE, NC 28110

SOURCE	PROPERTY KEY	TAXES/FEES	INTEREST	AMOUNT DUE
RE	06048327	4,072.22	81.44	4,153.66
Name Totals:		**4,072.22**	**81.44**	**4,153.66**

PARALLAX DEVELOPMENT GROUP LCC 6531 HAZELTON DR CHARLOTTE, NC 28210

SOURCE	PROPERTY KEY	TAXES/FEES	INTEREST	AMOUNT DUE
RE	09375014	4,067.59	81.35	4,148.94
Name Totals:		**4,067.59**	**81.35**	**4,148.94**

FRIEDL, MARIO GONZALEZ TRUSTEE 1053 ANTIOCH WOODS LN MATTHEWS, NC 28104

SOURCE	PROPERTY KEY	TAXES/FEES	INTEREST	AMOUNT DUE
RE	06093101	4,066.18	81.32	4,147.50
Name Totals:		**4,066.18**	**81.32**	**4,147.50**

PETERSON, GERTRUDE ANNA ET AL 406 DUCK CREEK LN INDIAN TRAIL, NC 28079

SOURCE	PROPERTY KEY	TAXES/FEES	INTEREST	AMOUNT DUE
RE	08216026	4,062.62	81.25	4,143.87
Name Totals:		**4,062.62**	**81.25**	**4,143.87**

Copyright (C) 1997-2026 DEVNET Incorporated

Uncollected Amounts By Names Report
Union County
Date Distributed as of : 1/16/2026

YEAR: 2025

TAXPAYER NAME/ADDRESS

WILSON, MARGARET S 4747 HOMESTEAD PL MATTHEWS, NC 28104

SOURCE	PROPERTY KEY	TAXES/FEES	INTEREST	AMOUNT DUE
RE	06069196	4,049.45	80.99	4,130.44
Name Totals:		**4,049.45**	**80.99**	**4,130.44**

CARTER, LISA KELLER 1012 MOOSE TRL MATTHEWS, NC 28104

SOURCE	PROPERTY KEY	TAXES/FEES	INTEREST	AMOUNT DUE
RE	07033313	4,039.76	80.80	4,120.56
Name Totals:		**4,039.76**	**80.80**	**4,120.56**

JORDAN, MILTON 4715 PIMLICO LN WAXHAW, NC 28173

SOURCE	PROPERTY KEY	TAXES/FEES	INTEREST	AMOUNT DUE
RE	05039042	4,039.44	80.79	4,120.23
Name Totals:		**4,039.44**	**80.79**	**4,120.23**

GRIFFIN, LARRY T 3125 CHANNEL DR SE BOLIVIA, NC 28422

SOURCE	PROPERTY KEY	TAXES/FEES	INTEREST	AMOUNT DUE
RE	08303015A	4,036.83	80.74	4,117.57
Name Totals:		**4,036.83**	**80.74**	**4,117.57**

DAVIDSON, STEVEN PAUL 512 CONAWAY CT WAXHAW, NC 28173

SOURCE	PROPERTY KEY	TAXES/FEES	INTEREST	AMOUNT DUE
RE	06048358	4,036.11	80.72	4,116.83
Name Totals:		**4,036.11**	**80.72**	**4,116.83**

HE, BIN 431 JUANITA WAY LOS ALTOS, CA 94022

SOURCE	PROPERTY KEY	TAXES/FEES	INTEREST	AMOUNT DUE
RE	05165660	4,035.85	80.72	4,116.57
Name Totals:		**4,035.85**	**80.72**	**4,116.57**

NASHEED, KARLETON R 813 DEERCROSS LN WAXHAW, NC 28173

SOURCE	PROPERTY KEY	TAXES/FEES	INTEREST	AMOUNT DUE
RE	06201639	4,032.73	80.65	4,113.38
Name Totals:		**4,032.73**	**80.65**	**4,113.38**

SLISENKO, PAVEL 9511 MACHADO DR INDIAN TRAIL, NC 28079

SOURCE	PROPERTY KEY	TAXES/FEES	INTEREST	AMOUNT DUE
RE	08246002P	4,031.47	80.63	4,112.10
Name Totals:		**4,031.47**	**80.63**	**4,112.10**

GONZALEZ, STEPHANIE 5209 CRAFTSMAN DR STE 213 INDIAN LAND, SC 29707

SOURCE	PROPERTY KEY	TAXES/FEES	INTEREST	AMOUNT DUE
RE	05141104A	4,031.10	80.62	4,111.72
Name Totals:		**4,031.10**	**80.62**	**4,111.72**

FINCHER REVOCABLE LIVING TRUST 3304 LITTLE TOM STARNES RD MONROE, NC 28112

SOURCE	PROPERTY KEY	TAXES/FEES	INTEREST	AMOUNT DUE
RE	04285015C	4,024.12	80.48	4,104.60
Name Totals:		**4,024.12**	**80.48**	**4,104.60**

ROSS, SARAH S 4006 PRICE SHORT CUT RD MONROE, NC 28110

SOURCE	PROPERTY KEY	TAXES/FEES	INTEREST	AMOUNT DUE
RE	09372014B	4,017.48	80.35	4,097.83
Name Totals:		**4,017.48**	**80.35**	**4,097.83**

Copyright (C) 1997-2026 DEVNET Incorporated

Uncollected Amounts By Names Report
Union County
Date Distributed as of : 1/16/2026

YEAR: 2025

TAXPAYER NAME/ADDRESS

LEVINE, LYNDA L 209 BLACKHEATH CT WAXHAW, NC 28173

SOURCE	PROPERTY KEY	TAXES/FEES	INTEREST	AMOUNT DUE
RE	06198343	4,017.40	80.35	4,097.75
Name Totals:		**4,017.40**	**80.35**	**4,097.75**

FARMER, AUGUSTUS P 7319 MORGAN MILL RD MONROE, NC 28110

SOURCE	PROPERTY KEY	TAXES/FEES	INTEREST	AMOUNT DUE
RE	08042006D	4,014.68	80.29	4,094.97
Name Totals:		**4,014.68**	**80.29**	**4,094.97**

COFFEY, RUFUS H C/O STEPHANIE DAVIS PO BOX 64743 FAYETTEVILLE, NC 28306

SOURCE	PROPERTY KEY	TAXES/FEES	INTEREST	AMOUNT DUE
RE	05110073	4,010.43	80.21	4,090.64
Name Totals:		**4,010.43**	**80.21**	**4,090.64**

DESAI, SHITAL M 3016 PROVIDENCE FOREST DR MATTHEWS, NC 28104

SOURCE	PROPERTY KEY	TAXES/FEES	INTEREST	AMOUNT DUE
RE	06147109	4,000.67	80.01	4,080.68
Name Totals:		**4,000.67**	**80.01**	**4,080.68**

HEWAT, RANDY L 1108 WAYNEWOOD DR WAXHAW, NC 28173

SOURCE	PROPERTY KEY	TAXES/FEES	INTEREST	AMOUNT DUE
RE	06108031	4,000.07	80.00	4,080.07
Name Totals:		**4,000.07**	**80.00**	**4,080.07**

CARD, RECHELLE 4052 SHADOWBROOK RD WAXHAW, NC 28173

SOURCE	PROPERTY KEY	TAXES/FEES	INTEREST	AMOUNT DUE
RE	06165514	3,999.00	79.98	4,078.98
Name Totals:		**3,999.00**	**79.98**	**4,078.98**

SJE, PROPERTIES LLC 14071 EVENING PRIMROSE PL CHINO HILLS, CA 91709

SOURCE	PROPERTY KEY	TAXES/FEES	INTEREST	AMOUNT DUE
RE	09188068	3,996.38	79.93	4,076.31
Name Totals:		**3,996.38**	**79.93**	**4,076.31**

GOFORTH, CYNTHIA G 4702 SHANNAMARA DR MATTHEWS, NC 281042978

SOURCE	PROPERTY KEY	TAXES/FEES	INTEREST	AMOUNT DUE
RE	07054626	3,989.82	79.80	4,069.62
Name Totals:		**3,989.82**	**79.80**	**4,069.62**

CHEN, FEILONG 1321 LINDEN GLEN DR MATTHEWS, NC 28104

SOURCE	PROPERTY KEY	TAXES/FEES	INTEREST	AMOUNT DUE
RE	06045085	3,982.53	79.65	4,062.18
Name Totals:		**3,982.53**	**79.65**	**4,062.18**

THOMAS, KENAN STEGALL 4614 NAPIER STEGALL RD MARSHVILLE, NC 281038500

SOURCE	PROPERTY KEY	TAXES/FEES	INTEREST	AMOUNT DUE
RE	01033003B	3,980.81	79.62	4,060.43
Name Totals:		**3,980.81**	**79.62**	**4,060.43**

DYER, STEPHANIE 2703 FOWLER SECREST RD MONROE, NC 281106949

SOURCE	PROPERTY KEY	TAXES/FEES	INTEREST	AMOUNT DUE
RE	09295012F	3,973.80	79.48	4,053.28
Name Totals:		**3,973.80**	**79.48**	**4,053.28**

Copyright (C) 1997-2026 DEVNET Incorporated

Uncollected Amounts By Names Report
Union County
Date Distributed as of : 1/16/2026

YEAR: 2025

TAXPAYER NAME/ADDRESS

CASTILLO, ESTELA TRUSTEE 8900 LONG NEEDLES LN WAXHAW, NC 28173

SOURCE	PROPERTY KEY	TAXES/FEES	INTEREST	AMOUNT DUE
RE	06201271	3,977.07	72.31	4,049.38
Name Totals:		**3,977.07**	**72.31**	**4,049.38**

MCCLAIN, RANDOLPH A 2100 GODDARD WAY WAXHAW, NC 28173

SOURCE	PROPERTY KEY	TAXES/FEES	INTEREST	AMOUNT DUE
RE	06210118	3,964.90	79.30	4,044.20
Name Totals:		**3,964.90**	**79.30**	**4,044.20**

HERBST, JEFFREY D 2059 WEDDINGTON LAKE DR MATTHEWS, NC 28104

SOURCE	PROPERTY KEY	TAXES/FEES	INTEREST	AMOUNT DUE
RE	06099258	3,963.97	79.28	4,043.25
Name Totals:		**3,963.97**	**79.28**	**4,043.25**

CLARK, THOMAS LEE JR 8705 GOOSE POND CV WAXHAW, NC 281737307

SOURCE	PROPERTY KEY	TAXES/FEES	INTEREST	AMOUNT DUE
RE	06186064	3,958.54	79.17	4,037.71
Name Totals:		**3,958.54**	**79.17**	**4,037.71**

LOERA, NATHALIE 1201 WALNUT RIDGE CT WAXHAW, NC 28173

SOURCE	PROPERTY KEY	TAXES/FEES	INTEREST	AMOUNT DUE
RE	06168022	3,958.06	79.16	4,037.22
Name Totals:		**3,958.06**	**79.16**	**4,037.22**

LAVALLEY, CASIA 8540 FOXBRIDGE DR MATTHEWS, NC 28104

SOURCE	PROPERTY KEY	TAXES/FEES	INTEREST	AMOUNT DUE
RE	06066131	3,953.28	79.07	4,032.35
Name Totals:		**3,953.28**	**79.07**	**4,032.35**

EDJ LLC 2819 TOP HILL RD MONROE, NC 28110

SOURCE	PROPERTY KEY	TAXES/FEES	INTEREST	AMOUNT DUE
RE	07048056	3,952.16	79.04	4,031.20
Name Totals:		**3,952.16**	**79.04**	**4,031.20**

OKOCHA, CHIEDU 6001 OXFORDSHIRE RD MATTHEWS, NC 28173

SOURCE	PROPERTY KEY	TAXES/FEES	INTEREST	AMOUNT DUE
RE	06153166	4,030.02	0.00	4,030.02
Name Totals:		**4,030.02**	**0.00**	**4,030.02**

SOUTHERN PLUMBING COMPANY INC 613 STALLINGS RD MATTHEWS, NC 28104

SOURCE	PROPERTY KEY	TAXES/FEES	INTEREST	AMOUNT DUE
RE	07126266	3,950.39	79.01	4,029.40
Name Totals:		**3,950.39**	**79.01**	**4,029.40**

YATHI INVESTMENTS LLC 9916 CAMBRIDGE FOREST CT CHARLOTTE, NC 28277

SOURCE	PROPERTY KEY	TAXES/FEES	INTEREST	AMOUNT DUE
RE	06141002C	3,939.57	78.79	4,018.36
Name Totals:		**3,939.57**	**78.79**	**4,018.36**

VAN HARREVELD, PHILIP R 505 FOXGLOVE LN INDIAN TRAIL, NC 28079

SOURCE	PROPERTY KEY	TAXES/FEES	INTEREST	AMOUNT DUE
RE	08213112	3,939.03	78.78	4,017.81
Name Totals:		**3,939.03**	**78.78**	**4,017.81**

Copyright (C) 1997-2026 DEVNET Incorporated

Uncollected Amounts By Names Report
Union County
Date Distributed as of : 1/16/2026

YEAR: 2025

TAXPAYER NAME/ADDRESS

YATHI INVESTMENTS LLC 9916 CAMBRIDGE FOREST CT CHARLOTTE, NC 28277

SOURCE	PROPERTY KEY	TAXES/FEES	INTEREST	AMOUNT DUE
RE	06141002B	3,936.49	78.73	4,015.22
Name Totals:		**3,936.49**	**78.73**	**4,015.22**

AYALA, MAYRA NATIVIDAD PADILLA 4311 AUSTIN RD MONROE, NC 281128264

SOURCE	PROPERTY KEY	TAXES/FEES	INTEREST	AMOUNT DUE
RE	04174006A	3,929.63	78.59	4,008.22
Name Totals:		**3,929.63**	**78.59**	**4,008.22**

CROWELL, CHARLES HARVEY 6920 STEVENS MILL RD MATTHEW, NC 281050000

SOURCE	PROPERTY KEY	TAXES/FEES	INTEREST	AMOUNT DUE
RE	07054002H	3,926.79	78.54	4,005.33
Name Totals:		**3,926.79**	**78.54**	**4,005.33**

MONA-T LLC 3919 PLEASANT PLAINS RD MATTHEWS, NC 281045955

SOURCE	PROPERTY KEY	TAXES/FEES	INTEREST	AMOUNT DUE
RE	07129296B	3,922.07	78.44	4,000.51
Name Totals:		**3,922.07**	**78.44**	**4,000.51**

AKERS, ROBERT F JR 4212 SHANNAMARA DR MATTHEWS, NC 28104

SOURCE	PROPERTY KEY	TAXES/FEES	INTEREST	AMOUNT DUE
RE	07054760	3,920.56	78.41	3,998.97
Name Totals:		**3,920.56**	**78.41**	**3,998.97**

SENGUPTA, ENAKSHI 511 PALMERSTON LN WAXHAW, NC 28173

SOURCE	PROPERTY KEY	TAXES/FEES	INTEREST	AMOUNT DUE
RE	06048306	3,914.82	78.30	3,993.12
Name Totals:		**3,914.82**	**78.30**	**3,993.12**

CAMPBELL-SZEREDY, MARYANN ALICIA PO BOX 863 MOORESVILLE, NC 28115

SOURCE	PROPERTY KEY	TAXES/FEES	INTEREST	AMOUNT DUE
RE	06168240	3,901.06	78.02	3,979.08
Name Totals:		**3,901.06**	**78.02**	**3,979.08**

BONITA, M JOHNSON 1046 SPRING HILL DR ALBANY, GA 31721

SOURCE	PROPERTY KEY	TAXES/FEES	INTEREST	AMOUNT DUE
RE	04144013A	3,896.37	77.93	3,974.30
Name Totals:		**3,896.37**	**77.93**	**3,974.30**

GREENE, KISSIAH J TRUSTEE 911 HARLOWS CROSSING DR MATTHEWS, NC 28104

SOURCE	PROPERTY KEY	TAXES/FEES	INTEREST	AMOUNT DUE
RE	06120310	3,894.74	77.89	3,972.63
Name Totals:		**3,894.74**	**77.89**	**3,972.63**

VODLAN, SILVA 5309 LAMBERT DR WAXHAW, NC 28173

SOURCE	PROPERTY KEY	TAXES/FEES	INTEREST	AMOUNT DUE
RE	06057179	3,874.01	77.48	3,951.49
Name Totals:		**3,874.01**	**77.48**	**3,951.49**

KOCH, SEBASTIAN 815 YUCATAN DR WAXHAW, NC 28173

SOURCE	PROPERTY KEY	TAXES/FEES	INTEREST	AMOUNT DUE
RE	06054778	3,872.06	77.44	3,949.50
Name Totals:		**3,872.06**	**77.44**	**3,949.50**

Copyright (C) 1997-2026 DEVNET Incorporated

Uncollected Amounts By Names Report
Union County
Date Distributed as of : 1/16/2026

YEAR: 2025

TAXPAYER NAME/ADDRESS

PATEL, RAJAN BIPIN 5016 TREMONT DR INDIAN TRAIL, NC 28079

SOURCE	PROPERTY KEY	TAXES/FEES	INTEREST	AMOUNT DUE
RE	07058350	3,871.47	77.43	3,948.90
Name Totals:		**3,871.47**	**77.43**	**3,948.90**

HUTSON, ROBERTA A PO BOX 429 WAXHAW, NC 28173

SOURCE	PROPERTY KEY	TAXES/FEES	INTEREST	AMOUNT DUE
RE	06204005B	3,860.83	77.22	3,938.05
Name Totals:		**3,860.83**	**77.22**	**3,938.05**

ROBERT ERIC EPPS LLC 517 PACER LN WAXHAW, NC 281738551

SOURCE	PROPERTY KEY	TAXES/FEES	INTEREST	AMOUNT DUE
RE	06222524	3,860.36	77.21	3,937.57
Name Totals:		**3,860.36**	**77.21**	**3,937.57**

GIBBS, NIKITA 5412 SILVER CREEK DR WAXHAW, NC 28173

SOURCE	PROPERTY KEY	TAXES/FEES	INTEREST	AMOUNT DUE
RE	06051238	3,859.39	77.19	3,936.58
Name Totals:		**3,859.39**	**77.19**	**3,936.58**

ORNER, AMBER J 9005 GREENCANE CT WAXHAW, NC 28173

SOURCE	PROPERTY KEY	TAXES/FEES	INTEREST	AMOUNT DUE
RE	06201226	3,858.97	77.18	3,936.15
Name Totals:		**3,858.97**	**77.18**	**3,936.15**

MARSH, TERI 1625 AUSTIN CHANEY RD WINGATE, NC 28174

SOURCE	PROPERTY KEY	TAXES/FEES	INTEREST	AMOUNT DUE
RE	09043015	3,858.51	77.17	3,935.68
Name Totals:		**3,858.51**	**77.17**	**3,935.68**

HENNINGS, WENDY 4812 PIMLICO LN WAXHAW, NC 28173

SOURCE	PROPERTY KEY	TAXES/FEES	INTEREST	AMOUNT DUE
RE	05039063	3,847.84	76.96	3,924.80
Name Totals:		**3,847.84**	**76.96**	**3,924.80**

GASKIN-MAYNARD, ERNESTINE J 1305 GREYLYN DR MATTHEWS, NC 28104

SOURCE	PROPERTY KEY	TAXES/FEES	INTEREST	AMOUNT DUE
RE	07150111	3,847.35	76.95	3,924.30
Name Totals:		**3,847.35**	**76.95**	**3,924.30**

SHJARBACK, STACY M 3029 TWELVE MILE CREEK RD MATTHEWS, NC 28104

SOURCE	PROPERTY KEY	TAXES/FEES	INTEREST	AMOUNT DUE
RE	06096149	3,846.35	76.93	3,923.28
Name Totals:		**3,846.35**	**76.93**	**3,923.28**

WILKERSON, GLEN W 1914 GRIGG LN WAXHAW, NC 28173

SOURCE	PROPERTY KEY	TAXES/FEES	INTEREST	AMOUNT DUE
RE	06186110	3,844.73	76.89	3,921.62
Name Totals:		**3,844.73**	**76.89**	**3,921.62**

BARGER, GRANT E 1002 HARROGATE LN MATTHEWS, NC 28104

SOURCE	PROPERTY KEY	TAXES/FEES	INTEREST	AMOUNT DUE
RE	07150554	3,843.20	76.86	3,920.06
Name Totals:		**3,843.20**	**76.86**	**3,920.06**

Copyright (C) 1997-2026 DEVNET Incorporated

Uncollected Amounts By Names Report
Union County
Date Distributed as of : 1/16/2026

YEAR: 2025

TAXPAYER NAME/ADDRESS

PEREZ-RENTERIA, ALMA GABRIELA 4803 OLD HIGHWAY RD MONROE, NC 28112

SOURCE	PROPERTY KEY	TAXES/FEES	INTEREST	AMOUNT DUE
RE	04282008B	3,838.83	76.78	3,915.61
Name Totals:		**3,838.83**	**76.78**	**3,915.61**

THOMAS, KERMIT WILSON HEIRS 5121 ANSONVILLE RD MARSHVILLE, NC 28103

SOURCE	PROPERTY KEY	TAXES/FEES	INTEREST	AMOUNT DUE
RE	01075010	3,835.69	76.71	3,912.40
Name Totals:		**3,835.69**	**76.71**	**3,912.40**

PURDY, JAMES ALEXANDER 7810 STONEHAVEN DR WAXHAW, NC 28173

SOURCE	PROPERTY KEY	TAXES/FEES	INTEREST	AMOUNT DUE
RE	06156102	3,910.16	0.00	3,910.16
Name Totals:		**3,910.16**	**0.00**	**3,910.16**

BOUCHER, LOUISE-ANDREE 6317 SPRINGS MILL RD CHARLOTTE, NC 28277

SOURCE	PROPERTY KEY	TAXES/FEES	INTEREST	AMOUNT DUE
RE	08258002	3,830.25	76.61	3,906.86
Name Totals:		**3,830.25**	**76.61**	**3,906.86**

CONKLIN, KATIE 7322 KIDWELLY LN MATTHEWS, NC 28104

SOURCE	PROPERTY KEY	TAXES/FEES	INTEREST	AMOUNT DUE
RE	07054667	3,826.67	76.53	3,903.20
Name Totals:		**3,826.67**	**76.53**	**3,903.20**

LEVY, NICOLE A ZARELLA 1220 TRANQUIL FALLS LN MATTHEWS, NC 28104

SOURCE	PROPERTY KEY	TAXES/FEES	INTEREST	AMOUNT DUE
RE	07078513	3,824.34	76.49	3,900.83
Name Totals:		**3,824.34**	**76.49**	**3,900.83**

BUBLIK, VLADISLAV 1239 HARKEY CREEK DR MONROE, NC 28110

SOURCE	PROPERTY KEY	TAXES/FEES	INTEREST	AMOUNT DUE
RE	06060066	3,820.61	76.41	3,897.02
Name Totals:		**3,820.61**	**76.41**	**3,897.02**

BERISTAIN-LEON, ELISA 1504 OLD HIGHWAY 74 MARSHVILLE, NC 28103

SOURCE	PROPERTY KEY	TAXES/FEES	INTEREST	AMOUNT DUE
RE	02180008	3,818.64	76.37	3,895.01
Name Totals:		**3,818.64**	**76.37**	**3,895.01**

BIGGERSTAFF, STEPHEN LEIGH 1329 HUNTCLIFF DR WAXHAW, NC 28173

SOURCE	PROPERTY KEY	TAXES/FEES	INTEREST	AMOUNT DUE
RE	06057145	3,818.61	76.37	3,894.98
Name Totals:		**3,818.61**	**76.37**	**3,894.98**

CREATIVE CARE LLC 4823 OLD CHARLOTTE HWY MONROE, NC 28110

SOURCE	PROPERTY KEY	TAXES/FEES	INTEREST	AMOUNT DUE
RE	09396017A	3,816.22	76.32	3,892.54
Name Totals:		**3,816.22**	**76.32**	**3,892.54**

EXXIT LLC 903 WOODLAND FOREST DR WAXHAW, NC 28173

SOURCE	PROPERTY KEY	TAXES/FEES	INTEREST	AMOUNT DUE
RE	06240020	3,801.50	76.03	3,877.53
Name Totals:		**3,801.50**	**76.03**	**3,877.53**

Copyright (C) 1997-2026 DEVNET Incorporated

Uncollected Amounts By Names Report
Union County
Date Distributed as of : 1/16/2026

YEAR: 2025

TAXPAYER NAME/ADDRESS

MEAD, JEFFREY M 2227 LEGACY OAK DR WAXHAW, NC 28173

SOURCE	PROPERTY KEY	TAXES/FEES	INTEREST	AMOUNT DUE
RE	06207237	3,801.36	76.03	3,877.39
Name Totals:		**3,801.36**	**76.03**	**3,877.39**

WILFONG, DEBORAH 1304 LAWYERS RD W INDIAN TRAIL, NC 280797524

SOURCE	PROPERTY KEY	TAXES/FEES	INTEREST	AMOUNT DUE
RE	08261008	3,791.44	75.83	3,867.27
Name Totals:		**3,791.44**	**75.83**	**3,867.27**

TIME WARNER CABLE SOUTHEAST LLC ATTN REAL ESTATE DEPT 7820 CRESCENT EXECUTIVE DR CHARLOTTE, NC 28217

SOURCE	PROPERTY KEY	TAXES/FEES	INTEREST	AMOUNT DUE
RE	07003003	3,785.03	75.70	3,860.73
Name Totals:		**3,785.03**	**75.70**	**3,860.73**

RAJAN, KRISTEN 4210 SIMFIELD CHURCH RD MATTHEWS, NC 28105

SOURCE	PROPERTY KEY	TAXES/FEES	INTEREST	AMOUNT DUE
RE	07141009	3,784.11	75.68	3,859.79
Name Totals:		**3,784.11**	**75.68**	**3,859.79**

ROBERTSON, BERYL H 8328 LAKE PROVIDENCE DR MATTHEWS, NC 28104

SOURCE	PROPERTY KEY	TAXES/FEES	INTEREST	AMOUNT DUE
RE	06066117	3,781.38	75.63	3,857.01
Name Totals:		**3,781.38**	**75.63**	**3,857.01**

SHARMA, PARIK 1009 KINGS GRANT WAY MATTHEWS, NC 28104

SOURCE	PROPERTY KEY	TAXES/FEES	INTEREST	AMOUNT DUE
RE	07123104	3,780.38	75.61	3,855.99
Name Totals:		**3,780.38**	**75.61**	**3,855.99**

STEPHENS, SHELDON E JR 401 DEERCROSS LN WAXHAW, NC 28173

SOURCE	PROPERTY KEY	TAXES/FEES	INTEREST	AMOUNT DUE
RE	06201577	3,779.99	75.60	3,855.59
Name Totals:		**3,779.99**	**75.60**	**3,855.59**

JORDAN, JAMES H JR 1119 MILLVIEW LN MATTHEWS, NC 28104

SOURCE	PROPERTY KEY	TAXES/FEES	INTEREST	AMOUNT DUE
RE	08321283	3,777.39	75.55	3,852.94
Name Totals:		**3,777.39**	**75.55**	**3,852.94**

AYCOTH, MATTHEW 4048 WEDDINGTON MANOR CT MATTHEWS, NC 28104

SOURCE	PROPERTY KEY	TAXES/FEES	INTEREST	AMOUNT DUE
RE	06147076	3,772.55	75.45	3,848.00
Name Totals:		**3,772.55**	**75.45**	**3,848.00**

HOLLIER, GREGORY D 4813 PIMLICO LN WAXHAW, NC 281739563

SOURCE	PROPERTY KEY	TAXES/FEES	INTEREST	AMOUNT DUE
RE	05039051	3,767.17	75.34	3,842.51
Name Totals:		**3,767.17**	**75.34**	**3,842.51**

NIZHNAYAE, SOFYA L'VOVNA 705 EVANS MANOR DR MATTHEWS, NC 28104

SOURCE	PROPERTY KEY	TAXES/FEES	INTEREST	AMOUNT DUE
RE	06123054	3,761.87	75.24	3,837.11
Name Totals:		**3,761.87**	**75.24**	**3,837.11**

Copyright (C) 1997-2026 DEVNET Incorporated

Uncollected Amounts By Names Report
Union County
Date Distributed as of : 1/16/2026

YEAR: 2025

TAXPAYER NAME/ADDRESS

W3 RESOURCE MANAGEMENT LLC PO BOX 1561 MONROE, NC 28111

SOURCE	PROPERTY KEY	TAXES/FEES	INTEREST	AMOUNT DUE
RE	09232073	3,751.05	75.02	3,826.07
Name Totals:		**3,751.05**	**75.02**	**3,826.07**

MASTER TOWING LLC 17414 BALDWIN HALL DR CHARLOTTE, NC 28277

SOURCE	PROPERTY KEY	TAXES/FEES	INTEREST	AMOUNT DUE
RE	09189014A	3,748.45	74.97	3,823.42
Name Totals:		**3,748.45**	**74.97**	**3,823.42**

BLAKENEY, LEON C 4919 OLD PAGELAND MONROE RD MONROE, NC 28112

SOURCE	PROPERTY KEY	TAXES/FEES	INTEREST	AMOUNT DUE
RE	02251002	3,739.57	74.79	3,814.36
Name Totals:		**3,739.57**	**74.79**	**3,814.36**

MOORE, MARISSA FEDORCHA 5569 SNOWY ORCHID DR BUFORD, GA 30518

SOURCE	PROPERTY KEY	TAXES/FEES	INTEREST	AMOUNT DUE
RE	06078114	3,737.03	74.74	3,811.77
Name Totals:		**3,737.03**	**74.74**	**3,811.77**

DIGH, MARY RILEY 5718 BARDSEY CT MATTHEWS, NC 28104

SOURCE	PROPERTY KEY	TAXES/FEES	INTEREST	AMOUNT DUE
RE	02095007C	3,734.44	74.69	3,809.13
Name Totals:		**3,734.44**	**74.69**	**3,809.13**

LITTLEWOOD, SCOTT 2509 MARSDEN WAY WAXHAW, NC 28173

SOURCE	PROPERTY KEY	TAXES/FEES	INTEREST	AMOUNT DUE
RE	06210302	3,724.59	74.49	3,799.08
Name Totals:		**3,724.59**	**74.49**	**3,799.08**

WLT LLC 217 SQUASH HARVEST CT MATTHEWS, NC 28104

SOURCE	PROPERTY KEY	TAXES/FEES	INTEREST	AMOUNT DUE
RE	07105012	3,723.58	74.47	3,798.05
Name Totals:		**3,723.58**	**74.47**	**3,798.05**

MAUS, JOSEPH 7015 CUNNINGHAM LN INDIAN TRAIL, NC 28079

SOURCE	PROPERTY KEY	TAXES/FEES	INTEREST	AMOUNT DUE
RE	07018013S	3,715.05	74.30	3,789.35
Name Totals:		**3,715.05**	**74.30**	**3,789.35**

WILLIAMS, LITA ANN 2413 MADEIRA CIR WAXHAW, NC 28173

SOURCE	PROPERTY KEY	TAXES/FEES	INTEREST	AMOUNT DUE
RE	06033247	3,713.14	74.26	3,787.40
Name Totals:		**3,713.14**	**74.26**	**3,787.40**

NAGARAJAN, CHANDRA SEKHAR 2105 MAJESTIC POPLAR DR WAXHAW, NC 28173

SOURCE	PROPERTY KEY	TAXES/FEES	INTEREST	AMOUNT DUE
RE	06142020	3,711.59	74.23	3,785.82
Name Totals:		**3,711.59**	**74.23**	**3,785.82**

KNIGHT, RANDALL B 6301 CREFT CIR INDIAN TRAIL, NC 28079

SOURCE	PROPERTY KEY	TAXES/FEES	INTEREST	AMOUNT DUE
RE	07063461	3,703.27	74.07	3,777.34
Name Totals:		**3,703.27**	**74.07**	**3,777.34**

Copyright (C) 1997-2026 DEVNET Incorporated

Uncollected Amounts By Names Report
Union County
Date Distributed as of : 1/16/2026

YEAR: 2025

TAXPAYER NAME/ADDRESS

GRIFFIN, EARL CRAWFORD 7415 PRICE TUCKER RD MONROE, NC 28110

SOURCE	PROPERTY KEY	TAXES/FEES	INTEREST	AMOUNT DUE
RE	08150001	3,703.09	74.06	3,777.15
Name Totals:		**3,703.09**	**74.06**	**3,777.15**

BARNETT, KIMBERLY G 6304 FROST CT INDIAN TRAIL, NC 28079

SOURCE	PROPERTY KEY	TAXES/FEES	INTEREST	AMOUNT DUE
RE	07063458	3,692.44	73.85	3,766.29
Name Totals:		**3,692.44**	**73.85**	**3,766.29**

LINN, DANIEL J 1817 TANGLEBRIAR CT MATTHEWS, NC 28104

SOURCE	PROPERTY KEY	TAXES/FEES	INTEREST	AMOUNT DUE
RE	06063087	3,691.25	73.83	3,765.08
Name Totals:		**3,691.25**	**73.83**	**3,765.08**

EPSTEIN, WANDA HARRIS TRUSTEE 3053 LAKE COMO DR MONROE, NC 28110

SOURCE	PROPERTY KEY	TAXES/FEES	INTEREST	AMOUNT DUE
RE	06027530	3,681.49	73.63	3,755.12
Name Totals:		**3,681.49**	**73.63**	**3,755.12**

BELTWAY INDUSTRIAL PARK LLC PO BOX 77182 CHARLOTTE, NC 28271

SOURCE	PROPERTY KEY	TAXES/FEES	INTEREST	AMOUNT DUE
RE	07126006D	3,678.68	73.57	3,752.25
Name Totals:		**3,678.68**	**73.57**	**3,752.25**

SEVEN STORY LLC PO BOX 787 MONROE, NC 281110787

SOURCE	PROPERTY KEY	TAXES/FEES	INTEREST	AMOUNT DUE
RE	09232058	3,675.07	73.50	3,748.57
Name Totals:		**3,675.07**	**73.50**	**3,748.57**

TUCKER, MICHELLE 4148 ROGERS RD MONROE, NC 28110

SOURCE	PROPERTY KEY	TAXES/FEES	INTEREST	AMOUNT DUE
RE	09366013A	3,672.90	73.46	3,746.36
Name Totals:		**3,672.90**	**73.46**	**3,746.36**

CARNEGIE, OBED N 3006 THURSTON DR INDIAN TRAIL, NC 28079

SOURCE	PROPERTY KEY	TAXES/FEES	INTEREST	AMOUNT DUE
RE	07058472	3,672.61	73.45	3,746.06
Name Totals:		**3,672.61**	**73.45**	**3,746.06**

GRIFFIN, FREDERICK ALLEN 214 W MAIN ST MARSHVILLE, NC 28103

SOURCE	PROPERTY KEY	TAXES/FEES	INTEREST	AMOUNT DUE
RE	02310068	3,672.11	73.44	3,745.55
Name Totals:		**3,672.11**	**73.44**	**3,745.55**

GIUSTINO, JAMES M 8801 FERNGROVE CT WAXHAW, NC 28173

SOURCE	PROPERTY KEY	TAXES/FEES	INTEREST	AMOUNT DUE
RE	06201116	3,670.34	73.41	3,743.75
Name Totals:		**3,670.34**	**73.41**	**3,743.75**

COHEN, KOREN 8031 STEVENS MILL RD MATTHEWS, NC 28104

SOURCE	PROPERTY KEY	TAXES/FEES	INTEREST	AMOUNT DUE
RE	08321058	3,670.18	73.40	3,743.58
Name Totals:		**3,670.18**	**73.40**	**3,743.58**

Copyright (C) 1997-2026 DEVNET Incorporated

Uncollected Amounts By Names Report
Union County
Date Distributed as of : 1/16/2026

YEAR: 2025

TAXPAYER NAME/ADDRESS

TIDWELL, HOLLY C 1712 RUBEN RD MONROE, NC 28112

SOURCE	PROPERTY KEY	TAXES/FEES	INTEREST	AMOUNT DUE
RE	04231039	3,667.84	73.36	3,741.20
Name Totals:		**3,667.84**	**73.36**	**3,741.20**

MAIDA, JOHN TRUSTEE 7602 BROOKMONT LN WAXHAW, NC 281737072

SOURCE	PROPERTY KEY	TAXES/FEES	INTEREST	AMOUNT DUE
RE	06156194	3,659.02	73.18	3,732.20
Name Totals:		**3,659.02**	**73.18**	**3,732.20**

BELLINI, LISA M 9505 MCALPINE CT WAXHAW, NC 28173

SOURCE	PROPERTY KEY	TAXES/FEES	INTEREST	AMOUNT DUE
RE	06207282	3,658.26	73.17	3,731.43
Name Totals:		**3,658.26**	**73.17**	**3,731.43**

TANGO, KOREY 9017 OAKMERE RD WAXHAW, NC 28173

SOURCE	PROPERTY KEY	TAXES/FEES	INTEREST	AMOUNT DUE
RE	05138505	3,654.60	73.09	3,727.69
Name Totals:		**3,654.60**	**73.09**	**3,727.69**

WALIER, BOBBIE JANE 905 WOODLAND CT MATTHEWS, NC 28104

SOURCE	PROPERTY KEY	TAXES/FEES	INTEREST	AMOUNT DUE
RE	07054175	3,646.21	72.92	3,719.13
Name Totals:		**3,646.21**	**72.92**	**3,719.13**

JAUCH, JOHN A 6908 LAKE BROOK TRL WAXHAW, NC 281739551

SOURCE	PROPERTY KEY	TAXES/FEES	INTEREST	AMOUNT DUE
RE	05048012B	3,644.15	72.88	3,717.03
Name Totals:		**3,644.15**	**72.88**	**3,717.03**

I & Z PROPERTIES LLC 13606 E INDEPENDENCE EXPRESSWAY INDIAN TRAIL, NC 28079

SOURCE	PROPERTY KEY	TAXES/FEES	INTEREST	AMOUNT DUE
RE	07105012C	3,635.67	72.71	3,708.38
Name Totals:		**3,635.67**	**72.71**	**3,708.38**

CENTURY COMMUNITIES SOUTHEAST LLC 2325 LAKEVIEW PKWY STE 700 ALPHARETTA, GA 30009

SOURCE	PROPERTY KEY	TAXES/FEES	INTEREST	AMOUNT DUE
RE	09403221	3,634.79	72.70	3,707.49
Name Totals:		**3,634.79**	**72.70**	**3,707.49**

SEITER, KRISTI E 8010 RED OAKS TRL WAXHAW, NC 28173

SOURCE	PROPERTY KEY	TAXES/FEES	INTEREST	AMOUNT DUE
RE	06141081	3,634.57	72.69	3,707.26
Name Totals:		**3,634.57**	**72.69**	**3,707.26**

MUZICHUK, VLADIMIR 1309 SHANELLE LN MATTHEWS, NC 28104

SOURCE	PROPERTY KEY	TAXES/FEES	INTEREST	AMOUNT DUE
RE	08312004C	3,631.59	72.63	3,704.22
Name Totals:		**3,631.59**	**72.63**	**3,704.22**

MARCHUK, MICHAEL 2826 HARRINGTON PL WAXHAW, NC 28173

SOURCE	PROPERTY KEY	TAXES/FEES	INTEREST	AMOUNT DUE
RE	06060043	3,622.97	72.46	3,695.43
Name Totals:		**3,622.97**	**72.46**	**3,695.43**

Copyright (C) 1997-2026 DEVNET Incorporated

Uncollected Amounts By Names Report
Union County
Date Distributed as of : 1/16/2026

YEAR: 2025

TAXPAYER NAME/ADDRESS

ELITE TEAM BUILDERS LLC 6100 FAIRVIEW RD #1100 CHARLOTTE, NC 28210

SOURCE	PROPERTY KEY	TAXES/FEES	INTEREST	AMOUNT DUE
RE	06081053	3,622.76	72.46	3,695.22
Name Totals:		**3,622.76**	**72.46**	**3,695.22**

JURVELIN, JOSIE ANN 1401 WALL ST WAXHAW, NC 28173

SOURCE	PROPERTY KEY	TAXES/FEES	INTEREST	AMOUNT DUE
RE	05115058L	3,622.25	72.45	3,694.70
Name Totals:		**3,622.25**	**72.45**	**3,694.70**

ALVERSON, WILLIAM DEAN TRUSTEE 1805 AXHOLME CT WAXHAW, NC 28173

SOURCE	PROPERTY KEY	TAXES/FEES	INTEREST	AMOUNT DUE
RE	06105142	3,617.20	72.34	3,689.54
Name Totals:		**3,617.20**	**72.34**	**3,689.54**

KIM, JISOO 2130 BLUE IRIS DR MATTHEWS, NC 28104

SOURCE	PROPERTY KEY	TAXES/FEES	INTEREST	AMOUNT DUE
RE	07078259	3,610.92	72.22	3,683.14
Name Totals:		**3,610.92**	**72.22**	**3,683.14**

HAYSLETT, ELIZABETH ANN BRIDGERS 1000 MILLBANK DR MATTHEWS, NC 28104

SOURCE	PROPERTY KEY	TAXES/FEES	INTEREST	AMOUNT DUE
RE	07144785	3,610.13	72.20	3,682.33
Name Totals:		**3,610.13**	**72.20**	**3,682.33**

LE, TRONG 6720 GOLD WAGON LN CHARLOTTE, NC 28227

SOURCE	PROPERTY KEY	TAXES/FEES	INTEREST	AMOUNT DUE
RE	07058388	3,609.66	72.19	3,681.85
Name Totals:		**3,609.66**	**72.19**	**3,681.85**

NGUYEN, JOHN DANG 4025 WHISPERWOOD CT MATTHEWS, NC 28104

SOURCE	PROPERTY KEY	TAXES/FEES	INTEREST	AMOUNT DUE
RE	06165121	3,593.75	71.88	3,665.63
Name Totals:		**3,593.75**	**71.88**	**3,665.63**

VAN, HARREVELD VERONICA 505 FOXGLOVE LN INDIAN TRAIL, NC 280796547

SOURCE	PROPERTY KEY	TAXES/FEES	INTEREST	AMOUNT DUE
RE	08213159	3,589.71	71.79	3,661.50
Name Totals:		**3,589.71**	**71.79**	**3,661.50**

OLIVERAS, MATTHEW 5031 CAMBRIDGE OAKS DR MATTHEWS, NC 28104

SOURCE	PROPERTY KEY	TAXES/FEES	INTEREST	AMOUNT DUE
RE	07153013	3,588.11	71.76	3,659.87
Name Totals:		**3,588.11**	**71.76**	**3,659.87**

AUSTIN, RENEE KIMBERLY 7100 DEEP SPRINGS RD PEACHLAND, NC 28133

SOURCE	PROPERTY KEY	TAXES/FEES	INTEREST	AMOUNT DUE
RE	02009008D	3,584.58	71.69	3,656.27
Name Totals:		**3,584.58**	**71.69**	**3,656.27**

THE PAMELA G YATES MANAGEMENT TRU 5 GAMBIN HILL FAIRPORT, NY 14450

SOURCE	PROPERTY KEY	TAXES/FEES	INTEREST	AMOUNT DUE
RE	07054468	3,585.99	65.20	3,651.19
Name Totals:		**3,585.99**	**65.20**	**3,651.19**

Copyright (C) 1997-2026 DEVNET Incorporated

Uncollected Amounts By Names Report
Union County
Date Distributed as of : 1/16/2026

YEAR: 2025

TAXPAYER NAME/ADDRESS

ARBOLEDA, GLORIA STELLA 1016 DEWITT HELMS RD MONROE, NC 28112

SOURCE	PROPERTY KEY	TAXES/FEES	INTEREST	AMOUNT DUE
RE	04204025	3,575.20	71.50	3,646.70
Name Totals:		**3,575.20**	**71.50**	**3,646.70**

GARMAN, DONNA LEE 4712 LINDA KAY DR WAXHAW, NC 28173

SOURCE	PROPERTY KEY	TAXES/FEES	INTEREST	AMOUNT DUE
RE	05114232	3,569.11	71.38	3,640.49
Name Totals:		**3,569.11**	**71.38**	**3,640.49**

MARSHALL, CHRISTOPHER ALAN 5232 SHANNAMARA DR MATTHEWS, NC 28104

SOURCE	PROPERTY KEY	TAXES/FEES	INTEREST	AMOUNT DUE
RE	07054794	3,566.30	71.33	3,637.63
Name Totals:		**3,566.30**	**71.33**	**3,637.63**

GOODALL, WILL EDWARD JR 2132 GREENBROOK PKWY MATTHEWS, NC 281047740

SOURCE	PROPERTY KEY	TAXES/FEES	INTEREST	AMOUNT DUE
RE	06120042	3,561.62	71.23	3,632.85
Name Totals:		**3,561.62**	**71.23**	**3,632.85**

AMMONS PROPERTIES OF NORTH CAROL PO BOX 1516 INDIAN TRAIL, NC 28079

SOURCE	PROPERTY KEY	TAXES/FEES	INTEREST	AMOUNT DUE
RE	07066015F	3,561.49	71.23	3,632.72
Name Totals:		**3,561.49**	**71.23**	**3,632.72**

MCMANUS, CHAD PO BOX 373 WAXHAW, NC 28173

SOURCE	PROPERTY KEY	TAXES/FEES	INTEREST	AMOUNT DUE
RE	04285013N	3,555.38	71.11	3,626.49
Name Totals:		**3,555.38**	**71.11**	**3,626.49**

CASCADES LLC 6865 FAIRVIEW RD STE C CHARLOTTE, NC 28210

SOURCE	PROPERTY KEY	TAXES/FEES	INTEREST	AMOUNT DUE
RE	07084320C	3,552.91	71.06	3,623.97
Name Totals:		**3,552.91**	**71.06**	**3,623.97**

BATEN, ADAN FRANCISCO ROJAS 3004 WREN WAY CT MONROE, NC 28110

SOURCE	PROPERTY KEY	TAXES/FEES	INTEREST	AMOUNT DUE
RE	09301218H	3,550.45	71.01	3,621.46
Name Totals:		**3,550.45**	**71.01**	**3,621.46**

DRAKE, WENDY ALDRIDGE 916 E SANDY RIDGE RD MONROE, NC 28112

SOURCE	PROPERTY KEY	TAXES/FEES	INTEREST	AMOUNT DUE
RE	09192126	3,549.59	70.99	3,620.58
Name Totals:		**3,549.59**	**70.99**	**3,620.58**

AGUILAR, LETICIA MEDOZA 1204 FAMILY CIRCLE MONROE, NC 28110

SOURCE	PROPERTY KEY	TAXES/FEES	INTEREST	AMOUNT DUE
RE	09345020	3,543.51	70.87	3,614.38
Name Totals:		**3,543.51**	**70.87**	**3,614.38**

SCOGGINS, PAUL ALEXANDER 7209 CONCORD HWY MONROE, NC 28110

SOURCE	PROPERTY KEY	TAXES/FEES	INTEREST	AMOUNT DUE
RE	08189001B	3,542.22	70.84	3,613.06
Name Totals:		**3,542.22**	**70.84**	**3,613.06**

Copyright (C) 1997-2026 DEVNET Incorporated

Uncollected Amounts By Names Report
Union County
Date Distributed as of : 1/16/2026

YEAR: 2025

TAXPAYER NAME/ADDRESS

BELTWAY INDUSTRIAL PARK LLC PO BOX 77182 CHARLOTTE, NC 28271

SOURCE	PROPERTY KEY	TAXES/FEES	INTEREST	AMOUNT DUE
RE	07126001B	3,537.98	70.76	3,608.74
Name Totals:		**3,537.98**	**70.76**	**3,608.74**

GATHERSTONE LLC 1304 W LAWYERS RD INDIAN TRAIL, NC 28079

SOURCE	PROPERTY KEY	TAXES/FEES	INTEREST	AMOUNT DUE
RE	07054555	3,534.34	70.69	3,605.03
Name Totals:		**3,534.34**	**70.69**	**3,605.03**

DIRAIMO, MICHELLE MARIE 5140 SADDLE HORN TRL MATTHEWS, NC 28104

SOURCE	PROPERTY KEY	TAXES/FEES	INTEREST	AMOUNT DUE
RE	06120117	3,530.50	70.61	3,601.11
Name Totals:		**3,530.50**	**70.61**	**3,601.11**

BONGIORNO, JENNY LYNN 1007 THORNDALE RD INDIAN TRAIL, NC 28079

SOURCE	PROPERTY KEY	TAXES/FEES	INTEREST	AMOUNT DUE
RE	07123325	3,524.46	70.49	3,594.95
Name Totals:		**3,524.46**	**70.49**	**3,594.95**

MORRISON, JOY 3102 KINDER OAK DR INDIAN TRAIL, NC 28079

SOURCE	PROPERTY KEY	TAXES/FEES	INTEREST	AMOUNT DUE
RE	07058381	3,518.57	70.37	3,588.94
Name Totals:		**3,518.57**	**70.37**	**3,588.94**

KNIGHT, TIMOTHY WILSON 6112 TAN YARD RD MATTHEWS, NC 28104

SOURCE	PROPERTY KEY	TAXES/FEES	INTEREST	AMOUNT DUE
RE	07123120	3,518.32	70.37	3,588.69
Name Totals:		**3,518.32**	**70.37**	**3,588.69**

BRYANT, KATHLEEN L 3418 BEULAH CHURCH RD MATTHEWS, NC 28104

SOURCE	PROPERTY KEY	TAXES/FEES	INTEREST	AMOUNT DUE
RE	06096020C	3,515.63	70.31	3,585.94
Name Totals:		**3,515.63**	**70.31**	**3,585.94**

LUCAS, VICKIE LYNN TRUSTEE 614 LAWYERS RD W INDIAN TRAIL, NC 28079

SOURCE	PROPERTY KEY	TAXES/FEES	INTEREST	AMOUNT DUE
RE	08228021	3,508.51	70.17	3,578.68
Name Totals:		**3,508.51**	**70.17**	**3,578.68**

ROLDAN, MATTHEW THOMAS 5718 ARMFIELD MILL RD MONROE, NC 28112

SOURCE	PROPERTY KEY	TAXES/FEES	INTEREST	AMOUNT DUE
RE	04123017C	3,505.68	70.11	3,575.79
Name Totals:		**3,505.68**	**70.11**	**3,575.79**

JAGANNATHAN, MAHESHKUMAR 1409 SUNFLOWER FIELD PL MATTHEWS, NC 281047623

SOURCE	PROPERTY KEY	TAXES/FEES	INTEREST	AMOUNT DUE
RE	07078617	3,499.01	69.98	3,568.99
Name Totals:		**3,499.01**	**69.98**	**3,568.99**

GANGRADE, RAKESH 504 DEERCROSS LN WAXHAW, NC 28173

SOURCE	PROPERTY KEY	TAXES/FEES	INTEREST	AMOUNT DUE
RE	06201613	3,497.51	69.95	3,567.46
Name Totals:		**3,497.51**	**69.95**	**3,567.46**

Copyright (C) 1997-2026 DEVNET Incorporated

Uncollected Amounts By Names Report
Union County
Date Distributed as of : 1/16/2026

YEAR: 2025

TAXPAYER NAME/ADDRESS

VISOTSKY, VLADIMIR 6925 W DUNCAN RD INDIAN TRAIL, NC 28079

SOURCE	PROPERTY KEY	TAXES/FEES	INTEREST	AMOUNT DUE
RE	08258013	3,496.15	69.92	3,566.07
Name Totals:		**3,496.15**	**69.92**	**3,566.07**

GANTZ, BRENDA HONEYCUTT 4816 POPLIN RD INDIAN TRAIL, NC 28079

SOURCE	PROPERTY KEY	TAXES/FEES	INTEREST	AMOUNT DUE
RE	08297009	3,493.56	69.87	3,563.43
Name Totals:		**3,493.56**	**69.87**	**3,563.43**

ALLEN, DANA YVONNE BAUCOM 4720 BAUCOM-HELMS DR INDIAN TRAIL, NC 280796734

SOURCE	PROPERTY KEY	TAXES/FEES	INTEREST	AMOUNT DUE
RE	07021007G	3,492.82	69.86	3,562.68
Name Totals:		**3,492.82**	**69.86**	**3,562.68**

PURSER, DAVID E 713 CLONTZ LONG RD MONROE, NC 28110

SOURCE	PROPERTY KEY	TAXES/FEES	INTEREST	AMOUNT DUE
RE	08159019	3,492.09	69.84	3,561.93
Name Totals:		**3,492.09**	**69.84**	**3,561.93**

BABIY, VLADIMIR 3717 ALDEN ST INDIAN TRAIL, NC 28079

SOURCE	PROPERTY KEY	TAXES/FEES	INTEREST	AMOUNT DUE
RE	08294064	3,492.09	69.84	3,561.93
Name Totals:		**3,492.09**	**69.84**	**3,561.93**

HUMAN, HUGH 2821 TWINBERRY LN WAXHAW, NC 28173

SOURCE	PROPERTY KEY	TAXES/FEES	INTEREST	AMOUNT DUE
RE	06186314	3,491.64	69.83	3,561.47
Name Totals:		**3,491.64**	**69.83**	**3,561.47**

KISTLER, JANICE SHORT 1115 STONEDOWN LN MATTHEWS, NC 281048032

SOURCE	PROPERTY KEY	TAXES/FEES	INTEREST	AMOUNT DUE
RE	07144457	3,488.30	69.77	3,558.07
Name Totals:		**3,488.30**	**69.77**	**3,558.07**

SIBILA, JULIE DAVIS 811 S OAKRIDGE AVE LEHIGH ACRES, FL 33974

SOURCE	PROPERTY KEY	TAXES/FEES	INTEREST	AMOUNT DUE
RE	05186001C	3,480.97	69.62	3,550.59
Name Totals:		**3,480.97**	**69.62**	**3,550.59**

PRESSON STEPHANIE C 211 CHANEY RD MONROE, NC 28110

SOURCE	PROPERTY KEY	TAXES/FEES	INTEREST	AMOUNT DUE
RE	08201044	3,477.45	69.55	3,547.00
Name Totals:		**3,477.45**	**69.55**	**3,547.00**

PEACHTREE RESIDENTIAL NC LLC 7380 MCGINNIS FERRY RD SUWANEE, GA 30024

SOURCE	PROPERTY KEY	TAXES/FEES	INTEREST	AMOUNT DUE
RE	08309009D	3,474.65	69.49	3,544.14
Name Totals:		**3,474.65**	**69.49**	**3,544.14**

OAKRIDGE, KENNELS LLC 2411 RIDGE RD MONROE, NC 28110

SOURCE	PROPERTY KEY	TAXES/FEES	INTEREST	AMOUNT DUE
RE	08267019	3,469.63	69.39	3,539.02
Name Totals:		**3,469.63**	**69.39**	**3,539.02**

Copyright (C) 1997-2026 DEVNET Incorporated

Uncollected Amounts By Names Report
Union County
Date Distributed as of : 1/16/2026

YEAR: 2025

TAXPAYER NAME/ADDRESS

3810 MONROE ANSONVILLE LLC 4005 SIPES PL INDIAN TRAIL, NC 28079

SOURCE	PROPERTY KEY	TAXES/FEES	INTEREST	AMOUNT DUE
RE	09049006A	3,468.81	69.38	3,538.19
Name Totals:		**3,468.81**	**69.38**	**3,538.19**

LEDDY, THOMAS J 8514 TINTINHULL LN WAXHAW, NC 28173

SOURCE	PROPERTY KEY	TAXES/FEES	INTEREST	AMOUNT DUE
RE	06198350	3,458.02	69.16	3,527.18
Name Totals:		**3,458.02**	**69.16**	**3,527.18**

COLLISON, BENJAMIN JOSEPH 3309 SHADOW LN MATTHEWS, NC 28104

SOURCE	PROPERTY KEY	TAXES/FEES	INTEREST	AMOUNT DUE
RE	07054504	3,453.10	69.06	3,522.16
Name Totals:		**3,453.10**	**69.06**	**3,522.16**

LAM, GARY W 1321 AFTERNOON SUN RD MATTHEWS, NC 28104

SOURCE	PROPERTY KEY	TAXES/FEES	INTEREST	AMOUNT DUE
RE	07078555	3,452.16	69.04	3,521.20
Name Totals:		**3,452.16**	**69.04**	**3,521.20**

GULCH, KATHLEEN M 6012 ZINNIA DR MATTHEWS, NC 28104

SOURCE	PROPERTY KEY	TAXES/FEES	INTEREST	AMOUNT DUE
RE	07129967	3,452.16	69.04	3,521.20
Name Totals:		**3,452.16**	**69.04**	**3,521.20**

SKISCIM, SHANNON 519 DUCK CREEK LN INDIAN TRAIL, NC 28079

SOURCE	PROPERTY KEY	TAXES/FEES	INTEREST	AMOUNT DUE
RE	08213038A	3,451.82	69.04	3,520.86
Name Totals:		**3,451.82**	**69.04**	**3,520.86**

GALETTO, MARY ANN HEIRS 3904 HERMES LN WAXHAW, NC 28173

SOURCE	PROPERTY KEY	TAXES/FEES	INTEREST	AMOUNT DUE
RE	06141387	3,449.73	68.99	3,518.72
Name Totals:		**3,449.73**	**68.99**	**3,518.72**

STROWD, CHARLES KENNON JR 7004 BRETT DR MONROE, NC 28110

SOURCE	PROPERTY KEY	TAXES/FEES	INTEREST	AMOUNT DUE
RE	08048070	3,445.99	68.92	3,514.91
Name Totals:		**3,445.99**	**68.92**	**3,514.91**

WINGARD, JOHN RALPH JR HEIRS C/O MICHAEL L WINGARD 8820 WINGARD RD WAXHAW, NC 28173

SOURCE	PROPERTY KEY	TAXES/FEES	INTEREST	AMOUNT DUE
RE	06186001J	3,444.54	68.89	3,513.43
Name Totals:		**3,444.54**	**68.89**	**3,513.43**

ANGELONE, DONNA M 8913 WHITTINGHAM DR WAXHAW, NC 28173

SOURCE	PROPERTY KEY	TAXES/FEES	INTEREST	AMOUNT DUE
RE	06198471	3,444.54	68.89	3,513.43
Name Totals:		**3,444.54**	**68.89**	**3,513.43**

PHIFER, RICKEY D 5116 AUSTIN RD MONROE, NC 28112

SOURCE	PROPERTY KEY	TAXES/FEES	INTEREST	AMOUNT DUE
RE	04180003B	3,440.16	68.80	3,508.96
Name Totals:		**3,440.16**	**68.80**	**3,508.96**

Copyright (C) 1997-2026 DEVNET Incorporated

Uncollected Amounts By Names Report
Union County
Date Distributed as of : 1/16/2026

YEAR: 2025

TAXPAYER NAME/ADDRESS

SMITH, CINDY 608 BRUCE CT MONROE, NC 28110

SOURCE	PROPERTY KEY	TAXES/FEES	INTEREST	AMOUNT DUE
RE	08231117	3,434.49	68.69	3,503.18
Name Totals:		**3,434.49**	**68.69**	**3,503.18**

RICKETTS, D'ARCY P 1602 AMBERGATE DR WAXHAW, NC 281736751

SOURCE	PROPERTY KEY	TAXES/FEES	INTEREST	AMOUNT DUE
RE	06078156	3,432.59	68.65	3,501.24
Name Totals:		**3,432.59**	**68.65**	**3,501.24**

BREEDLOVE, RANDALL L 5024 CAMBRIDGE OAKS DR MATTHEWS, NC 28104

SOURCE	PROPERTY KEY	TAXES/FEES	INTEREST	AMOUNT DUE
RE	07153047	3,431.07	68.62	3,499.69
Name Totals:		**3,431.07**	**68.62**	**3,499.69**

MORALES, JUAN CARLOS HERNANDEZ 7913 MILL GROVE RD INDIAN TRAIL, NC 28079

SOURCE	PROPERTY KEY	TAXES/FEES	INTEREST	AMOUNT DUE
RE	08315008G	3,429.86	68.60	3,498.46
Name Totals:		**3,429.86**	**68.60**	**3,498.46**

SCHWARTZ, MARSI E 524 PEMBROKE LN WAXHAW, NC 28173

SOURCE	PROPERTY KEY	TAXES/FEES	INTEREST	AMOUNT DUE
RE	06198150	3,424.10	68.48	3,492.58
Name Totals:		**3,424.10**	**68.48**	**3,492.58**

HUSNEY, ROBIN 400 ABERCAIRN WAY WAXHAW, NC 28173

SOURCE	PROPERTY KEY	TAXES/FEES	INTEREST	AMOUNT DUE
RE	06201976	3,417.60	68.35	3,485.95
Name Totals:		**3,417.60**	**68.35**	**3,485.95**

TA, LOUIS SI-WAI 1320 ASHE MEADOW DR INDIAN TRAIL, NC 28079

SOURCE	PROPERTY KEY	TAXES/FEES	INTEREST	AMOUNT DUE
RE	08279072	3,414.78	68.30	3,483.08
Name Totals:		**3,414.78**	**68.30**	**3,483.08**

SNEAD, CHARLES FRANKLIN JR 605 CHARLES FRANKLIN ST MONROE, NC 28110

SOURCE	PROPERTY KEY	TAXES/FEES	INTEREST	AMOUNT DUE
RE	09375016I	3,412.73	68.25	3,480.98
Name Totals:		**3,412.73**	**68.25**	**3,480.98**

NUNEZ, CHRISTINE 4404 OVERBECKS LN WAXHAW, NC 28173

SOURCE	PROPERTY KEY	TAXES/FEES	INTEREST	AMOUNT DUE
RE	06165268	3,411.99	68.24	3,480.23
Name Totals:		**3,411.99**	**68.24**	**3,480.23**

A & J FINISHING LLC 11023 KINGFISHER DR CHARLOTTE, NC 28226

SOURCE	PROPERTY KEY	TAXES/FEES	INTEREST	AMOUNT DUE
RE	06063129	3,410.16	68.20	3,478.36
Name Totals:		**3,410.16**	**68.20**	**3,478.36**

BAUM ANNA MARIE REVOCABLE TRUST 1302 GRAYSCROFT DR WAXHAW, NC 28173

SOURCE	PROPERTY KEY	TAXES/FEES	INTEREST	AMOUNT DUE
RE	06201796	3,404.12	68.08	3,472.20
Name Totals:		**3,404.12**	**68.08**	**3,472.20**

Copyright (C) 1997-2026 DEVNET Incorporated

Uncollected Amounts By Names Report
Union County
Date Distributed as of : 1/16/2026

YEAR: 2025

TAXPAYER NAME/ADDRESS

DRIGGERS, PAUL EDWARD 4507 ROCKY RIVER RD N INDIAN TRAIL, NC 28079

SOURCE	PROPERTY KEY	TAXES/FEES	INTEREST	AMOUNT DUE
RE	07009015A	3,396.48	67.93	3,464.41
Name Totals:		**3,396.48**	**67.93**	**3,464.41**

TEKLEMARIAM, STEPHANOS 1431 MORNINGSIDE MEADOW LN MATTHEWS, NC 28104

SOURCE	PROPERTY KEY	TAXES/FEES	INTEREST	AMOUNT DUE
RE	07129959	3,394.59	67.89	3,462.48
Name Totals:		**3,394.59**	**67.89**	**3,462.48**

BAGSHAW, HARVEY F III 1132 HAWTHORNE DR INDIAN TRAIL, NC 28079

SOURCE	PROPERTY KEY	TAXES/FEES	INTEREST	AMOUNT DUE
RE	07033273	3,394.50	67.89	3,462.39
Name Totals:		**3,394.50**	**67.89**	**3,462.39**

HICKS, HEATHER F 8111 SHECKLER LN MATTHEWS, NC 28104

SOURCE	PROPERTY KEY	TAXES/FEES	INTEREST	AMOUNT DUE
RE	07129713	3,393.25	67.87	3,461.12
Name Totals:		**3,393.25**	**67.87**	**3,461.12**

TYSON, CHARLOTTE D 2915 LONG HOPE RD MONROE, NC 28112

SOURCE	PROPERTY KEY	TAXES/FEES	INTEREST	AMOUNT DUE
RE	04276014A	3,387.57	67.75	3,455.32
Name Totals:		**3,387.57**	**67.75**	**3,455.32**

FURR, STEPHEN R CO-TRUSTEE 3708 TATTERSHALL DR GREENSBORO, NC 27410

SOURCE	PROPERTY KEY	TAXES/FEES	INTEREST	AMOUNT DUE
RE	08261009A	3,385.34	67.71	3,453.05
Name Totals:		**3,385.34**	**67.71**	**3,453.05**

SINGIREDDY, KISHORE KUMAR REDDY 11441 OAKHAMPTON WAY MATTHEWS, NC 28104

SOURCE	PROPERTY KEY	TAXES/FEES	INTEREST	AMOUNT DUE
RE	07123390	3,383.68	67.67	3,451.35
Name Totals:		**3,383.68**	**67.67**	**3,451.35**

PRICE, JOSHUA D 7700 CROOKED CREEK CHURCH RD MONROE, NC 28110

SOURCE	PROPERTY KEY	TAXES/FEES	INTEREST	AMOUNT DUE
RE	08090016	3,382.37	67.65	3,450.02
Name Totals:		**3,382.37**	**67.65**	**3,450.02**

SEMCESEN, TANYA K 714 COACHMAN DR WAXHAW, NC 28173

SOURCE	PROPERTY KEY	TAXES/FEES	INTEREST	AMOUNT DUE
RE	06201361	3,382.29	67.65	3,449.94
Name Totals:		**3,382.29**	**67.65**	**3,449.94**

VASUDEVAN, BAVYAA 1999 BLACKFOOT DR FREMONT, CA 94539

SOURCE	PROPERTY KEY	TAXES/FEES	INTEREST	AMOUNT DUE
RE	06142011	3,381.18	67.62	3,448.80
Name Totals:		**3,381.18**	**67.62**	**3,448.80**

WALLACE, KIMBERLY H 3403 OLD LAWYERS RD MARSHVILLE, NC 28103

SOURCE	PROPERTY KEY	TAXES/FEES	INTEREST	AMOUNT DUE
RE	02012016A	3,376.58	67.53	3,444.11
Name Totals:		**3,376.58**	**67.53**	**3,444.11**

Copyright (C) 1997-2026 DEVNET Incorporated

Uncollected Amounts By Names Report
Union County
Date Distributed as of : 1/16/2026

YEAR: 2025

TAXPAYER NAME/ADDRESS

PANAS, CHRISTOPHER 116 DUNDIN PL MATTHEWS, NC 28104

SOURCE	PROPERTY KEY	TAXES/FEES	INTEREST	AMOUNT DUE
RE	06066015	3,374.53	61.36	3,435.89
Name Totals:		**3,374.53**	**61.36**	**3,435.89**

LAZO, MILDRED KARINA 4708 STONINGTON DR MONROE, NC 28110

SOURCE	PROPERTY KEY	TAXES/FEES	INTEREST	AMOUNT DUE
RE	08237040	3,361.26	67.23	3,428.49
Name Totals:		**3,361.26**	**67.23**	**3,428.49**

O'TOOLE, JENNIFER 1206 AVONMEADE CT WAXHAW, NC 28173

SOURCE	PROPERTY KEY	TAXES/FEES	INTEREST	AMOUNT DUE
RE	06201055	3,357.20	67.14	3,424.34
Name Totals:		**3,357.20**	**67.14**	**3,424.34**

GONZALEZ, NORBERTO 915 SEVEN LOT DR MONROE, NC 28110

SOURCE	PROPERTY KEY	TAXES/FEES	INTEREST	AMOUNT DUE
RE	09381109	3,352.90	67.06	3,419.96
Name Totals:		**3,352.90**	**67.06**	**3,419.96**

GOLEBIOWSKI, CARINA RAQUEK 2310 AUTUMN BLAZE CT WAXHAW, NC 28173

SOURCE	PROPERTY KEY	TAXES/FEES	INTEREST	AMOUNT DUE
RE	06057062	3,352.60	67.05	3,419.65
Name Totals:		**3,352.60**	**67.05**	**3,419.65**

KIM-NA, YON 1002 CRISMARK DR INDIAN TRAIL, NC 28079

SOURCE	PROPERTY KEY	TAXES/FEES	INTEREST	AMOUNT DUE
RE	07057773	3,344.98	66.90	3,411.88
Name Totals:		**3,344.98**	**66.90**	**3,411.88**

COX, JAMES E 404 COTTONFIELD CIR WAXHAW, NC 28173

SOURCE	PROPERTY KEY	TAXES/FEES	INTEREST	AMOUNT DUE
RE	06153084	3,338.15	66.76	3,404.91
Name Totals:		**3,338.15**	**66.76**	**3,404.91**

GATLA, KISHORE KUMAR 832 DOGWOOD CREEK LN INDIAN TRAIL, NC 28079

SOURCE	PROPERTY KEY	TAXES/FEES	INTEREST	AMOUNT DUE
RE	07081426	3,334.96	66.70	3,401.66
Name Totals:		**3,334.96**	**66.70**	**3,401.66**

MAKAR, MARIO 8282 HUNLEY RIDGE RD MATTHEWS, NC 281042943

SOURCE	PROPERTY KEY	TAXES/FEES	INTEREST	AMOUNT DUE
RE	07054410	3,332.57	66.65	3,399.22
Name Totals:		**3,332.57**	**66.65**	**3,399.22**

BRESKO, JOHN R 2334 WESLEY LANDING RD WAXHAW, NC 28173

SOURCE	PROPERTY KEY	TAXES/FEES	INTEREST	AMOUNT DUE
RE	06105203	3,332.25	66.65	3,398.90
Name Totals:		**3,332.25**	**66.65**	**3,398.90**

BOYCE, MARY GOLDEN TRUSTEE 2322 WESLEY LANDING RD WAXHAW, NC 28173

SOURCE	PROPERTY KEY	TAXES/FEES	INTEREST	AMOUNT DUE
RE	06105206	3,331.76	66.64	3,398.40
Name Totals:		**3,331.76**	**66.64**	**3,398.40**

Copyright (C) 1997-2026 DEVNET Incorporated

Uncollected Amounts By Names Report
Union County
Date Distributed as of : 1/16/2026

YEAR: 2025

TAXPAYER NAME/ADDRESS

TEAGUE, KAREN 402 HERITAGE VIEW INDIAN TRAIL, NC 280797702

SOURCE	PROPERTY KEY	TAXES/FEES	INTEREST	AMOUNT DUE
RE	08216018E	3,329.25	66.59	3,395.84
Name Totals:		**3,329.25**	**66.59**	**3,395.84**

PARKER, CATHERINE S 25822 KIRKWOOD SQ FAIRFAX, VA 20152

SOURCE	PROPERTY KEY	TAXES/FEES	INTEREST	AMOUNT DUE
RE	07054459	3,329.24	66.58	3,395.82
Name Totals:		**3,329.24**	**66.58**	**3,395.82**

LINK, DAVID M 9801 THORNRIDGE DR INDIAN TRAIL, NC 28079

SOURCE	PROPERTY KEY	TAXES/FEES	INTEREST	AMOUNT DUE
RE	08213095	3,323.12	66.46	3,389.58
Name Totals:		**3,323.12**	**66.46**	**3,389.58**

MAUS STEPHANIE MARIE REVOCABLE TRI 7015 CUNNINGHAM LN INDIAN TRAIL, NC 28079

SOURCE	PROPERTY KEY	TAXES/FEES	INTEREST	AMOUNT DUE
RE	07018013A	3,322.56	66.45	3,389.01
Name Totals:		**3,322.56**	**66.45**	**3,389.01**

HAGLER, SHARON M 8904 BRACKENHOUSE LN WAXHAW, NC 28173

SOURCE	PROPERTY KEY	TAXES/FEES	INTEREST	AMOUNT DUE
RE	06201333	3,322.35	66.45	3,388.80
Name Totals:		**3,322.35**	**66.45**	**3,388.80**

COX, AMY A 8024 HUNLEY RIDGE RD MATTHEWS, NC 281044317

SOURCE	PROPERTY KEY	TAXES/FEES	INTEREST	AMOUNT DUE
RE	07054283	3,317.92	66.36	3,384.28
Name Totals:		**3,317.92**	**66.36**	**3,384.28**

GEMBALI, GOVIND 126 STILLWOOD ST INDIAN TRAIL, NC 28079

SOURCE	PROPERTY KEY	TAXES/FEES	INTEREST	AMOUNT DUE
RE	07081440	3,317.79	66.36	3,384.15
Name Totals:		**3,317.79**	**66.36**	**3,384.15**

DOTTL, CHRISTINE JEAN 8411 (LOT 4-A) FERGUSON FARMS LN MONROE, NC 28110

SOURCE	PROPERTY KEY	TAXES/FEES	INTEREST	AMOUNT DUE
RE	08084001N	3,316.49	66.33	3,382.82
Name Totals:		**3,316.49**	**66.33**	**3,382.82**

AUSTIN, LINDSEY CARL 5901 MORGAN PARK DR MONROE, NC 28110

SOURCE	PROPERTY KEY	TAXES/FEES	INTEREST	AMOUNT DUE
RE	08075150	3,315.85	66.32	3,382.17
Name Totals:		**3,315.85**	**66.32**	**3,382.17**

PETERS, TAMMY 6317 CROSSHALL PL WAXHAW, NC 28173

SOURCE	PROPERTY KEY	TAXES/FEES	INTEREST	AMOUNT DUE
RE	06048140	3,313.99	66.28	3,380.27
Name Totals:		**3,313.99**	**66.28**	**3,380.27**

MOSES, URLA EVERSLEY 1512 GOLDEN RAIN DR MATTHEWS, NC 28104

SOURCE	PROPERTY KEY	TAXES/FEES	INTEREST	AMOUNT DUE
RE	06045055	3,311.31	66.23	3,377.54
Name Totals:		**3,311.31**	**66.23**	**3,377.54**

Copyright (C) 1997-2026 DEVNET Incorporated

Uncollected Amounts By Names Report
Union County
Date Distributed as of : 1/16/2026

YEAR: 2025

TAXPAYER NAME/ADDRESS

COUNTS, JAY V 630 SPRINGWOOD DR WAXHAW, NC 28173

SOURCE	PROPERTY KEY	TAXES/FEES	INTEREST	AMOUNT DUE
RE	06048492	3,304.70	66.09	3,370.79
Name Totals:		**3,304.70**	**66.09**	**3,370.79**

BAXLEY, JENNIFER W 1181 ARIZON BEND WATKINSVILLE, GA 30677

SOURCE	PROPERTY KEY	TAXES/FEES	INTEREST	AMOUNT DUE
RE	08072010	3,300.23	66.00	3,366.23
Name Totals:		**3,300.23**	**66.00**	**3,366.23**

CASON, MARY WHEELER 2752 CAMERON COMMONS WAY MATTHEWS, NC 28104

SOURCE	PROPERTY KEY	TAXES/FEES	INTEREST	AMOUNT DUE
RE	07099107	3,292.84	65.86	3,358.70
Name Totals:		**3,292.84**	**65.86**	**3,358.70**

ABBOTT, CHARLES RICHARD 6027 BRUSH CRK MONROE, NC 28110

SOURCE	PROPERTY KEY	TAXES/FEES	INTEREST	AMOUNT DUE
RE	06027469	3,292.16	65.84	3,358.00
Name Totals:		**3,292.16**	**65.84**	**3,358.00**

ALEXY, ROBERT T TRUSTEE 8811 COTTON PRESS RD CHARLOTTE, NC 28277

SOURCE	PROPERTY KEY	TAXES/FEES	INTEREST	AMOUNT DUE
RE	06138021	3,291.83	65.84	3,357.67
Name Totals:		**3,291.83**	**65.84**	**3,357.67**

MCGEE, GLADYS 4606 CARRIKER RD MONROE, NC 28110

SOURCE	PROPERTY KEY	TAXES/FEES	INTEREST	AMOUNT DUE
RE	08066002C	3,287.05	65.74	3,352.79
Name Totals:		**3,287.05**	**65.74**	**3,352.79**

ENGLISH, DIANE ELAINE 744 LOCHAVEN RD WAXHAW, NC 28173

SOURCE	PROPERTY KEY	TAXES/FEES	INTEREST	AMOUNT DUE
RE	06153059	3,292.76	59.87	3,352.63
Name Totals:		**3,292.76**	**59.87**	**3,352.63**

DUKE, SHARA S PO BOX 64 INDIAN TRAIL, NC 28079

SOURCE	PROPERTY KEY	TAXES/FEES	INTEREST	AMOUNT DUE
RE	07072013G	3,284.03	65.68	3,349.71
Name Totals:		**3,284.03**	**65.68**	**3,349.71**

POPOVICI, ELENA 421 TURKEY CREEK DR MCKINNEY, TX 75071

SOURCE	PROPERTY KEY	TAXES/FEES	INTEREST	AMOUNT DUE
RE	07144523	3,280.79	65.62	3,346.41
Name Totals:		**3,280.79**	**65.62**	**3,346.41**

ROBINSON, ROBERT A 438 COTTONFIELD CIR WAXHAW, NC 28173

SOURCE	PROPERTY KEY	TAXES/FEES	INTEREST	AMOUNT DUE
RE	06180026	3,280.08	65.60	3,345.68
Name Totals:		**3,280.08**	**65.60**	**3,345.68**

AUSTIN, JEFFREY BERNARD 200 MIDDLETON AVE MATTHEWS, NC 281047345

SOURCE	PROPERTY KEY	TAXES/FEES	INTEREST	AMOUNT DUE
RE	07147119	3,279.69	65.59	3,345.28
Name Totals:		**3,279.69**	**65.59**	**3,345.28**

Copyright (C) 1997-2026 DEVNET Incorporated

Uncollected Amounts By Names Report
Union County
Date Distributed as of : 1/16/2026

YEAR: 2025

TAXPAYER NAME/ADDRESS

CARRIKER, SANDRA P 4403 CARRIKER RD MONROE, NC 28110

SOURCE	PROPERTY KEY	TAXES/FEES	INTEREST	AMOUNT DUE
RE	08093020	3,269.96	65.40	3,335.36
Name Totals:		**3,269.96**	**65.40**	**3,335.36**

SCOTTI, JEFFREY A 2404 TRACE CREEK DR WAXHAW, NC 28173

SOURCE	PROPERTY KEY	TAXES/FEES	INTEREST	AMOUNT DUE
RE	06142069	3,263.34	65.27	3,328.61
Name Totals:		**3,263.34**	**65.27**	**3,328.61**

PEACHTREE RESIDENTIAL NC LLC 7380 MCGINNIS FERRY RD SUWANEE, GA 30024

SOURCE	PROPERTY KEY	TAXES/FEES	INTEREST	AMOUNT DUE
RE	08309009A	3,262.66	65.25	3,327.91
Name Totals:		**3,262.66**	**65.25**	**3,327.91**

GARMAN, DONNA LEE 4712 LINDA KAY DR WAXHAW, NC 28173

SOURCE	PROPERTY KEY	TAXES/FEES	INTEREST	AMOUNT DUE
RE	02120004	3,260.81	65.22	3,326.03
Name Totals:		**3,260.81**	**65.22**	**3,326.03**

HELMS, KEVIN BOBBY 4316 BRIARCLIFF DR MONROE, NC 28110

SOURCE	PROPERTY KEY	TAXES/FEES	INTEREST	AMOUNT DUE
RE	09174013D	3,256.93	65.14	3,322.07
Name Totals:		**3,256.93**	**65.14**	**3,322.07**

DIEGUEZ, PEDRO OSCAR 7614 INDIAN TRAIL-FAIRVIEW RD INDIAN TRAIL, NC 280798592

SOURCE	PROPERTY KEY	TAXES/FEES	INTEREST	AMOUNT DUE
RE	07018017	3,249.60	64.99	3,314.59
Name Totals:		**3,249.60**	**64.99**	**3,314.59**

KARIBIAN, HEATHER TRUSTEE 3891 MOURNING DOVE DR MATTHEWS, NC 28104

SOURCE	PROPERTY KEY	TAXES/FEES	INTEREST	AMOUNT DUE
RE	06099188	3,248.61	64.97	3,313.58
Name Totals:		**3,248.61**	**64.97**	**3,313.58**

1008 HOLDINGS 2022 LLC 12645 OXFORDSHIRE CT ALPHARETTA, GA 30005

SOURCE	PROPERTY KEY	TAXES/FEES	INTEREST	AMOUNT DUE
RE	02305058	3,247.69	64.95	3,312.64
Name Totals:		**3,247.69**	**64.95**	**3,312.64**

SWIFT, ELIZABETH KAY TRUSTEE 4802 HICKORY GLEN DR MATTHEWS, NC 28105

SOURCE	PROPERTY KEY	TAXES/FEES	INTEREST	AMOUNT DUE
RE	08321249	3,244.01	64.88	3,308.89
Name Totals:		**3,244.01**	**64.88**	**3,308.89**

CADENA, ADOLFO CONTRERAS 805 VALLEY CREEK DR MONROE, NC 28112

SOURCE	PROPERTY KEY	TAXES/FEES	INTEREST	AMOUNT DUE
RE	09301218M	3,243.91	64.88	3,308.79
Name Totals:		**3,243.91**	**64.88**	**3,308.79**

PURSER, CHRISTOPHER GEORGE 13826 HOLGATE HILL DR CHARLOTTE, NC 28227

SOURCE	PROPERTY KEY	TAXES/FEES	INTEREST	AMOUNT DUE
RE	07078014	3,242.44	64.85	3,307.29
Name Totals:		**3,242.44**	**64.85**	**3,307.29**

Copyright (C) 1997-2026 DEVNET Incorporated

Uncollected Amounts By Names Report
Union County
Date Distributed as of : 1/16/2026

YEAR: 2025

TAXPAYER NAME/ADDRESS

ISENBERG, MATTHEW 2723 LEXINGTON POINTE PL MATTHEWS, NC 28104

SOURCE	PROPERTY KEY	TAXES/FEES	INTEREST	AMOUNT DUE
RE	07099172	3,238.62	64.77	3,303.39
Name Totals:		**3,238.62**	**64.77**	**3,303.39**

FOX JOHN EDWARD AND SANDRA LEE FO 7914 ANTIQUE CIR WAXHAW, NC 28173

SOURCE	PROPERTY KEY	TAXES/FEES	INTEREST	AMOUNT DUE
RE	06141239	3,233.30	64.67	3,297.97
Name Totals:		**3,233.30**	**64.67**	**3,297.97**

EVANS, NICHOLAS A 322 TODD CIR WINGATE, NC 28174

SOURCE	PROPERTY KEY	TAXES/FEES	INTEREST	AMOUNT DUE
RE	09060014	3,212.67	64.25	3,276.92
Name Totals:		**3,212.67**	**64.25**	**3,276.92**

MCMANUS, JASON A 4417 LOCKLYN RD WAXHAW, NC 28173

SOURCE	PROPERTY KEY	TAXES/FEES	INTEREST	AMOUNT DUE
RE	05141001N	3,212.54	64.25	3,276.79
Name Totals:		**3,212.54**	**64.25**	**3,276.79**

SCHEUHING, BRYAN E 4008 HERMES LN WAXHAW, NC 28173

SOURCE	PROPERTY KEY	TAXES/FEES	INTEREST	AMOUNT DUE
RE	06141259	3,205.57	64.11	3,269.68
Name Totals:		**3,205.57**	**64.11**	**3,269.68**

SLATER, TREVOR 1432 WILLOW RIDGE LN WAXHAW, NC 28173

SOURCE	PROPERTY KEY	TAXES/FEES	INTEREST	AMOUNT DUE
RE	06078347	3,199.76	64.00	3,263.76
Name Totals:		**3,199.76**	**64.00**	**3,263.76**

ROMS INVESTMENTS LLC 1105 BALTUSROL LN WAXHAW, NC 28173

SOURCE	PROPERTY KEY	TAXES/FEES	INTEREST	AMOUNT DUE
RE	06225012	3,198.29	63.97	3,262.26
Name Totals:		**3,198.29**	**63.97**	**3,262.26**

DATASCOPE LOGISTICS PARK LLC 4427 WILGROVE MINT HILL RD CHARLOTTE, NC 28227

SOURCE	PROPERTY KEY	TAXES/FEES	INTEREST	AMOUNT DUE
RE	09084035	3,191.37	63.83	3,255.20
Name Totals:		**3,191.37**	**63.83**	**3,255.20**

COLON, LOURDES E 2713 LIBERTY HALL CT WAXHAW, NC 28173

SOURCE	PROPERTY KEY	TAXES/FEES	INTEREST	AMOUNT DUE
RE	06207166	3,191.34	63.83	3,255.17
Name Totals:		**3,191.34**	**63.83**	**3,255.17**

WILKIN, TRACY C 1610 AMBERGATE DR WAXHAW, NC 28173

SOURCE	PROPERTY KEY	TAXES/FEES	INTEREST	AMOUNT DUE
RE	06078152	3,187.58	63.75	3,251.33
Name Totals:		**3,187.58**	**63.75**	**3,251.33**

TUCKER, PAMELA P 6304 HASTINGS RD WAXHAW, NC 28173

SOURCE	PROPERTY KEY	TAXES/FEES	INTEREST	AMOUNT DUE
RE	06057017	3,183.26	63.67	3,246.93
Name Totals:		**3,183.26**	**63.67**	**3,246.93**

Copyright (C) 1997-2026 DEVNET Incorporated

Uncollected Amounts By Names Report
Union County
Date Distributed as of : 1/16/2026

YEAR: 2025

TAXPAYER NAME/ADDRESS

WILLIAMS, CATHERINE NEIN 1401 WOODHOUSE DR MONROE, NC 28110

SOURCE	PROPERTY KEY	TAXES/FEES	INTEREST	AMOUNT DUE
RE	08129001H	3,182.09	63.64	3,245.73
Name Totals:		**3,182.09**	**63.64**	**3,245.73**

HU, YUNXIA 10008 KING GEORGE LN WAXHAW, NC 28173

SOURCE	PROPERTY KEY	TAXES/FEES	INTEREST	AMOUNT DUE
RE	06207300	3,179.72	63.59	3,243.31
Name Totals:		**3,179.72**	**63.59**	**3,243.31**

SUMMEY, PAIGE B 5003 ASHIE AVE MATTHEWS, NC 28104

SOURCE	PROPERTY KEY	TAXES/FEES	INTEREST	AMOUNT DUE
RE	07129677	3,171.01	63.42	3,234.43
Name Totals:		**3,171.01**	**63.42**	**3,234.43**

HUTTO, JONATHAN RICHARD PO BOX 896 WAXHAW, NC 281731006

SOURCE	PROPERTY KEY	TAXES/FEES	INTEREST	AMOUNT DUE
RE	05066014D	3,170.28	63.41	3,233.69
Name Totals:		**3,170.28**	**63.41**	**3,233.69**

HATTENHAUER, PAUL M TRUSTEE 7922 STINSON HARTIS RD INDIAN TRAIL, NC 28079

SOURCE	PROPERTY KEY	TAXES/FEES	INTEREST	AMOUNT DUE
RE	07060111	3,168.52	63.37	3,231.89
Name Totals:		**3,168.52**	**63.37**	**3,231.89**

FLYNN, JOHN J 8703 GRACEFIELD DR WAXHAW, NC 28173

SOURCE	PROPERTY KEY	TAXES/FEES	INTEREST	AMOUNT DUE
RE	06201487	3,165.78	63.32	3,229.10
Name Totals:		**3,165.78**	**63.32**	**3,229.10**

OVERTON, WALLACE L III 8504 WALKUP RD WAXHAW, NC 28173

SOURCE	PROPERTY KEY	TAXES/FEES	INTEREST	AMOUNT DUE
RE	05132022	3,161.52	63.23	3,224.75
Name Totals:		**3,161.52**	**63.23**	**3,224.75**

DAVIS, JENNIFER 4702 BOTHWELL DR MARSHVILLE, NC 28103

SOURCE	PROPERTY KEY	TAXES/FEES	INTEREST	AMOUNT DUE
RE	01177004X	3,161.40	63.23	3,224.63
Name Totals:		**3,161.40**	**63.23**	**3,224.63**

PLATINUM HOTEL GROUP LLC 306 TURTLEBACK RIDGE MATTHEWS, NC 28104

SOURCE	PROPERTY KEY	TAXES/FEES	INTEREST	AMOUNT DUE
RE	06093006	3,158.35	63.17	3,221.52
Name Totals:		**3,158.35**	**63.17**	**3,221.52**

BRIGMAN, DANIEL KAYE JR 6120 RIVER RUN MARSHVILLE, NC 28103

SOURCE	PROPERTY KEY	TAXES/FEES	INTEREST	AMOUNT DUE
RE	01051004A	3,157.35	63.15	3,220.50
Name Totals:		**3,157.35**	**63.15**	**3,220.50**

TULLOCK, ANISSA F 6715 STEELE RD WAXHAW, NC 28173

SOURCE	PROPERTY KEY	TAXES/FEES	INTEREST	AMOUNT DUE
RE	07126268	3,156.30	63.13	3,219.43
Name Totals:		**3,156.30**	**63.13**	**3,219.43**

Copyright (C) 1997-2026 DEVNET Incorporated

Uncollected Amounts By Names Report
Union County
Date Distributed as of : 1/16/2026

YEAR: 2025

TAXPAYER NAME/ADDRESS

DAVIS, ROSALYN H 1964 MILLBROOK LN MATTHEWS, NC 28104

SOURCE	PROPERTY KEY	TAXES/FEES	INTEREST	AMOUNT DUE
RE	08321095	3,145.46	62.91	3,208.37
Name Totals:		**3,145.46**	**62.91**	**3,208.37**

YUSUBOVA, ELMIRA 5009 CLOVER HILL RD INDIAN TRAIL, NC 28079

SOURCE	PROPERTY KEY	TAXES/FEES	INTEREST	AMOUNT DUE
RE	09225035	3,144.91	62.90	3,207.81
Name Totals:		**3,144.91**	**62.90**	**3,207.81**

BHADRAGIRI, BHUVANA 1338 ASHE MEADOW DR INDIAN TRAIL, NC 28079

SOURCE	PROPERTY KEY	TAXES/FEES	INTEREST	AMOUNT DUE
RE	08279068	3,144.90	62.90	3,207.80
Name Totals:		**3,144.90**	**62.90**	**3,207.80**

PUJOLS, JUAN DANIEL RAMIREZ 2031 BECKWITH LN WAXHAW, NC 28173

SOURCE	PROPERTY KEY	TAXES/FEES	INTEREST	AMOUNT DUE
RE	06141535	3,144.73	62.89	3,207.62
Name Totals:		**3,144.73**	**62.89**	**3,207.62**

KLOEPPING, RYAN 1720 MEADOW CREST CT MATTHEWS, NC 28104

SOURCE	PROPERTY KEY	TAXES/FEES	INTEREST	AMOUNT DUE
RE	06045107	3,144.23	62.88	3,207.11
Name Totals:		**3,144.23**	**62.88**	**3,207.11**

IGBINADOLOR, AWAWU 8305 SKYE LOCHS DR WAXHAW, NC 281737458

SOURCE	PROPERTY KEY	TAXES/FEES	INTEREST	AMOUNT DUE
RE	07111017	3,137.01	62.74	3,199.75
Name Totals:		**3,137.01**	**62.74**	**3,199.75**

CHENEY, CHRISTINE B 2322 AUTUMN BLAZE CT WAXHAW, NC 28173

SOURCE	PROPERTY KEY	TAXES/FEES	INTEREST	AMOUNT DUE
RE	06057065	3,135.85	62.72	3,198.57
Name Totals:		**3,135.85**	**62.72**	**3,198.57**

HARLEY, SHIRLEY H 7103 NESBIT RD WAXHAW, NC 28173

SOURCE	PROPERTY KEY	TAXES/FEES	INTEREST	AMOUNT DUE
RE	04347001N	3,134.22	62.68	3,196.90
Name Totals:		**3,134.22**	**62.68**	**3,196.90**

CHUNCHU, ABHINAV 828 DOGWOOD CREEK LN INDIAN TRAIL, NC 28079

SOURCE	PROPERTY KEY	TAXES/FEES	INTEREST	AMOUNT DUE
RE	07081427	3,133.17	62.66	3,195.83
Name Totals:		**3,133.17**	**62.66**	**3,195.83**

WULFERS, ERIK CORNELIS 2107 EPWORTH CT WAXHAW, NC 28173

SOURCE	PROPERTY KEY	TAXES/FEES	INTEREST	AMOUNT DUE
RE	06105168	3,126.69	62.53	3,189.22
Name Totals:		**3,126.69**	**62.53**	**3,189.22**

PICKMAN, MICHAEL S 4008 LAWRENCE DANIEL DR MATTHEWS, NC 28104

SOURCE	PROPERTY KEY	TAXES/FEES	INTEREST	AMOUNT DUE
RE	07099231	3,122.81	62.46	3,185.27
Name Totals:		**3,122.81**	**62.46**	**3,185.27**

Copyright (C) 1997-2026 DEVNET Incorporated

Uncollected Amounts By Names Report
Union County
Date Distributed as of : 1/16/2026

YEAR: 2025

TAXPAYER NAME/ADDRESS

BELTWAY INDUSTRIAL PARK LLC PO BOX 77182 CHARLOTTE, NC 28271

SOURCE	PROPERTY KEY	TAXES/FEES	INTEREST	AMOUNT DUE
RE	07126001A	3,121.30	62.43	3,183.73
Name Totals:		**3,121.30**	**62.43**	**3,183.73**

CITINO, LAUREL 1430 ROSEHILL DR WAXHAW, NC 28173

SOURCE	PROPERTY KEY	TAXES/FEES	INTEREST	AMOUNT DUE
RE	06033010	3,117.75	62.36	3,180.11
Name Totals:		**3,117.75**	**62.36**	**3,180.11**

MCGEE, GLADYS 4606 CARRIKER RD MONROE, NC 28110

SOURCE	PROPERTY KEY	TAXES/FEES	INTEREST	AMOUNT DUE
RE	08093042	3,117.16	62.34	3,179.50
Name Totals:		**3,117.16**	**62.34**	**3,179.50**

AK NEWTOWN LLC 197 BARCLAY DR WAXHAW, NC 28173

SOURCE	PROPERTY KEY	TAXES/FEES	INTEREST	AMOUNT DUE
RE	06240006	3,115.47	62.31	3,177.78
Name Totals:		**3,115.47**	**62.31**	**3,177.78**

PAI, ANIL KUMAR 2711 LIBERTY HALL CT WAXHAW, NC 28173

SOURCE	PROPERTY KEY	TAXES/FEES	INTEREST	AMOUNT DUE
RE	06207165	3,112.36	62.25	3,174.61
Name Totals:		**3,112.36**	**62.25**	**3,174.61**

VASQUEZ, JHONNY ALEXANDER 2400 KINGSTREE DR MONROE, NC 28112

SOURCE	PROPERTY KEY	TAXES/FEES	INTEREST	AMOUNT DUE
RE	09229005	3,109.31	62.19	3,171.50
Name Totals:		**3,109.31**	**62.19**	**3,171.50**

KANTROWITZ, AMY 1231 RESTORATION DR WAXHAW, NC 28173

SOURCE	PROPERTY KEY	TAXES/FEES	INTEREST	AMOUNT DUE
RE	06186459	3,105.57	62.11	3,167.68
Name Totals:		**3,105.57**	**62.11**	**3,167.68**

DAVIS-HAYNES IRREVOCABLE FAMILY TRU 3809 FINCHER RD MATTHEWS, NC 28104

SOURCE	PROPERTY KEY	TAXES/FEES	INTEREST	AMOUNT DUE
RE	07135045A	3,104.83	62.10	3,166.93
Name Totals:		**3,104.83**	**62.10**	**3,166.93**

HAMILTON, SCOTT A 41 GOLDSBORO ST OCEAN ISLE BEACH, NC 28469

SOURCE	PROPERTY KEY	TAXES/FEES	INTEREST	AMOUNT DUE
RE	07033261	3,102.84	62.06	3,164.90
Name Totals:		**3,102.84**	**62.06**	**3,164.90**

COSS, MIREYA HIDALGO 2218 GOLDMINE RD MONROE, NC 28110

SOURCE	PROPERTY KEY	TAXES/FEES	INTEREST	AMOUNT DUE
RE	09307013	3,091.07	61.82	3,152.89
Name Totals:		**3,091.07**	**61.82**	**3,152.89**

PLAZM GROUP LLC 3007 ARSDALE RD WAXHAW, NC 28173

SOURCE	PROPERTY KEY	TAXES/FEES	INTEREST	AMOUNT DUE
RE	06069021	3,090.05	61.80	3,151.85
Name Totals:		**3,090.05**	**61.80**	**3,151.85**

Copyright (C) 1997-2026 DEVNET Incorporated

Uncollected Amounts By Names Report
Union County
Date Distributed as of : 1/16/2026

YEAR: 2025

TAXPAYER NAME/ADDRESS

OCHSENBEIN, JOELENE 1000 GRAYSCROFT DR WAXHAW, NC 28173

SOURCE	PROPERTY KEY	TAXES/FEES	INTEREST	AMOUNT DUE
RE	06201965	3,084.01	61.68	3,145.69
Name Totals:		**3,084.01**	**61.68**	**3,145.69**

BLESSED ESTATES INVESTMENTS LLC 2909 RICE RD MATTHEWS, NC 28105

SOURCE	PROPERTY KEY	TAXES/FEES	INTEREST	AMOUNT DUE
RE	07060060	3,083.05	61.66	3,144.71
Name Totals:		**3,083.05**	**61.66**	**3,144.71**

DIAZ, MARGARITA ARAVELI 2709 FOWLER SECREST RD MONROE, NC 28110

SOURCE	PROPERTY KEY	TAXES/FEES	INTEREST	AMOUNT DUE
RE	09295012H	3,081.08	61.62	3,142.70
Name Totals:		**3,081.08**	**61.62**	**3,142.70**

BROWN, JODI 3211 STEVENS MILL RD MATTHEWS, NC 28104

SOURCE	PROPERTY KEY	TAXES/FEES	INTEREST	AMOUNT DUE
RE	07099057	3,079.97	61.60	3,141.57
Name Totals:		**3,079.97**	**61.60**	**3,141.57**

SANABIA, GONZALO SORIANO 1119 RIDGE RD MONROE, NC 28110

SOURCE	PROPERTY KEY	TAXES/FEES	INTEREST	AMOUNT DUE
RE	08240001G	3,078.59	61.57	3,140.16
Name Totals:		**3,078.59**	**61.57**	**3,140.16**

PRIME CAROLINAS PRICE RD LLC 3716 PROVIDENCE RD S WAXHAW, NC 28173

SOURCE	PROPERTY KEY	TAXES/FEES	INTEREST	AMOUNT DUE
RE	08297011	3,073.22	61.46	3,134.68
Name Totals:		**3,073.22**	**61.46**	**3,134.68**

DIAZ, ANDRE 2118 PHALA CT MONROE, NC 28112

SOURCE	PROPERTY KEY	TAXES/FEES	INTEREST	AMOUNT DUE
RE	04231075	3,071.44	61.43	3,132.87
Name Totals:		**3,071.44**	**61.43**	**3,132.87**

FARINLOYE, KEHINDE BISOLA TRUSTEE 413 RANELAGH DR WAXHAW, NC 28173

SOURCE	PROPERTY KEY	TAXES/FEES	INTEREST	AMOUNT DUE
RE	06048301	3,069.68	61.39	3,131.07
Name Totals:		**3,069.68**	**61.39**	**3,131.07**

MOODY, AMANDA MARIA 6008 PALOMINO RDG MATTHEWS, NC 28104

SOURCE	PROPERTY KEY	TAXES/FEES	INTEREST	AMOUNT DUE
RE	06120141	3,069.15	61.38	3,130.53
Name Totals:		**3,069.15**	**61.38**	**3,130.53**

WILLIAMSON, SHIRLETTA R 1146 ARINGILL LN MATTHEWS, NC 28104

SOURCE	PROPERTY KEY	TAXES/FEES	INTEREST	AMOUNT DUE
RE	07063339	3,067.64	61.35	3,128.99
Name Totals:		**3,067.64**	**61.35**	**3,128.99**

MENDEZ, GUSTAVO 1923 S ROCKY RIVER RD MONROE, NC 28112

SOURCE	PROPERTY KEY	TAXES/FEES	INTEREST	AMOUNT DUE
RE	09384009B	3,064.90	61.30	3,126.20
Name Totals:		**3,064.90**	**61.30**	**3,126.20**

Copyright (C) 1997-2026 DEVNET Incorporated

Uncollected Amounts By Names Report
Union County
Date Distributed as of : 1/16/2026

YEAR: 2025

TAXPAYER NAME/ADDRESS

HOLTON, DENISE MARCIA 10922 STONE BUNKER DR MINT HILL, NC 28227

SOURCE	PROPERTY KEY	TAXES/FEES	INTEREST	AMOUNT DUE
RE	08309134	3,063.61	61.27	3,124.88
Name Totals:		**3,063.61**	**61.27**	**3,124.88**

VONGSA, OKEAW 1004 BELLSHILL DR INDIAN TRAIL, NC 28079

SOURCE	PROPERTY KEY	TAXES/FEES	INTEREST	AMOUNT DUE
RE	07022101	3,063.13	61.26	3,124.39
Name Totals:		**3,063.13**	**61.26**	**3,124.39**

GUARNIERI, MARIE A TRUSTEE 1918 MADEIRA CIR WAXHAW, NC 28173

SOURCE	PROPERTY KEY	TAXES/FEES	INTEREST	AMOUNT DUE
RE	06033108	3,061.53	61.23	3,122.76
Name Totals:		**3,061.53**	**61.23**	**3,122.76**

RAJAN, KRISTEN 4210 SIMFIELD CHURCH RD MATTHEWS, NC 28105

SOURCE	PROPERTY KEY	TAXES/FEES	INTEREST	AMOUNT DUE
RE	07141009A	3,058.71	61.17	3,119.88
Name Totals:		**3,058.71**	**61.17**	**3,119.88**

JONES, PERRY L 7 POINT DR N LAKE PEEKSKILL, NY 10537

SOURCE	PROPERTY KEY	TAXES/FEES	INTEREST	AMOUNT DUE
RE	08192003	3,057.56	61.15	3,118.71
Name Totals:		**3,057.56**	**61.15**	**3,118.71**

PATTERSON, JOYCE GLOVER 4205 MULLIS NEWSOME RD MONROE, NC 28110

SOURCE	PROPERTY KEY	TAXES/FEES	INTEREST	AMOUNT DUE
RE	08051009D	3,057.26	61.15	3,118.41
Name Totals:		**3,057.26**	**61.15**	**3,118.41**

BOSWELL, PATRICIA ANN TRUSTEE 7705 MILL POND DR WAXHAW, NC 28173

SOURCE	PROPERTY KEY	TAXES/FEES	INTEREST	AMOUNT DUE
RE	06138068A	3,055.99	61.12	3,117.11
Name Totals:		**3,055.99**	**61.12**	**3,117.11**

MAJIDIAN, ALI 4038 SUTTLE PL MATTHEWS, NC 28104

SOURCE	PROPERTY KEY	TAXES/FEES	INTEREST	AMOUNT DUE
RE	07129794	3,053.86	61.08	3,114.94
Name Totals:		**3,053.86**	**61.08**	**3,114.94**

SHYAM REAL ESTATE LLC 5880 SW 94TH ST MIAMI, FL 33156

SOURCE	PROPERTY KEY	TAXES/FEES	INTEREST	AMOUNT DUE
RE	06141558	3,051.53	61.03	3,112.56
Name Totals:		**3,051.53**	**61.03**	**3,112.56**

REPS, ASHLEY L 1211 ROSA DR MONROE, NC 28112

SOURCE	PROPERTY KEY	TAXES/FEES	INTEREST	AMOUNT DUE
RE	09162017	3,051.12	61.02	3,112.14
Name Totals:		**3,051.12**	**61.02**	**3,112.14**

WESTON, SCOTT MYLES 220 NAGANT DR INDIAN TRAIL, NC 28079

SOURCE	PROPERTY KEY	TAXES/FEES	INTEREST	AMOUNT DUE
RE	07042447	3,046.91	60.94	3,107.85
Name Totals:		**3,046.91**	**60.94**	**3,107.85**

Copyright (C) 1997-2026 DEVNET Incorporated

Uncollected Amounts By Names Report
Union County
Date Distributed as of : 1/16/2026

YEAR: 2025

TAXPAYER NAME/ADDRESS

PRESSLEY, JUDY 6757 TREE HILL RD MATTHEWS, NC 28104

SOURCE	PROPERTY KEY	TAXES/FEES	INTEREST	AMOUNT DUE
RE	07135109	3,044.99	60.90	3,105.89
Name Totals:		**3,044.99**	**60.90**	**3,105.89**

COMER, MARIE 5233 GOLD CREST DR INDIAN TRAIL, NC 280794128

SOURCE	PROPERTY KEY	TAXES/FEES	INTEREST	AMOUNT DUE
RE	07033034	3,040.24	60.80	3,101.04
Name Totals:		**3,040.24**	**60.80**	**3,101.04**

WILLIAMS, JAYSON AARON 1012 FOREST DR MARSHVILLE, NC 28103

SOURCE	PROPERTY KEY	TAXES/FEES	INTEREST	AMOUNT DUE
RE	02114092	3,036.94	60.74	3,097.68
Name Totals:		**3,036.94**	**60.74**	**3,097.68**

RICHARDSON, ASIA 112 WELLINGTON DR MATTHEWS, NC 28104

SOURCE	PROPERTY KEY	TAXES/FEES	INTEREST	AMOUNT DUE
RE	07138014	3,034.30	60.69	3,094.99
Name Totals:		**3,034.30**	**60.69**	**3,094.99**

PLYLER, YANA M 56 PLYLER CIR PAGELAND, SC 29728

SOURCE	PROPERTY KEY	TAXES/FEES	INTEREST	AMOUNT DUE
RE	09210003	3,029.28	60.59	3,089.87
Name Totals:		**3,029.28**	**60.59**	**3,089.87**

MCGEE BROTHERS CO INC 4613 CARRIKER RD MONROE, NC 28110

SOURCE	PROPERTY KEY	TAXES/FEES	INTEREST	AMOUNT DUE
RE	08093016	3,028.79	60.58	3,089.37
Name Totals:		**3,028.79**	**60.58**	**3,089.37**

YOST, GEORGE A III 608 AMANDA DR MATTHEWS, NC 28104

SOURCE	PROPERTY KEY	TAXES/FEES	INTEREST	AMOUNT DUE
RE	06117198	3,026.40	60.53	3,086.93
Name Totals:		**3,026.40**	**60.53**	**3,086.93**

THE EUCLID CHEMICAL COMPANY 19218 REDWOOD ROAD CLEVELAND, OH 44110

SOURCE	PROPERTY KEY	TAXES/FEES	INTEREST	AMOUNT DUE
RE	09270033	3,025.51	60.51	3,086.02
Name Totals:		**3,025.51**	**60.51**	**3,086.02**

RAJAKRISHNAN, MICHELLE 4018 GARDEN OAK DR INDIAN TRAIL, NC 28079

SOURCE	PROPERTY KEY	TAXES/FEES	INTEREST	AMOUNT DUE
RE	07090952	3,013.59	60.27	3,073.86
Name Totals:		**3,013.59**	**60.27**	**3,073.86**

LEOPOLD, JASON 320 PENNIGAR RD MONROE, NC 28110

SOURCE	PROPERTY KEY	TAXES/FEES	INTEREST	AMOUNT DUE
RE	08234013A	3,012.68	60.25	3,072.93
Name Totals:		**3,012.68**	**60.25**	**3,072.93**

GONZALEZ, JORGE 5801 EMERALD WOODS DR INDIAN TRAIL, NC 28079

SOURCE	PROPERTY KEY	TAXES/FEES	INTEREST	AMOUNT DUE
RE	07078044	3,009.68	60.19	3,069.87
Name Totals:		**3,009.68**	**60.19**	**3,069.87**

Copyright (C) 1997-2026 DEVNET Incorporated

Uncollected Amounts By Names Report
Union County
Date Distributed as of : 1/16/2026

YEAR: 2025

TAXPAYER NAME/ADDRESS

TRAPASSO, ELAINE R 1019 CARLYLE LN MONROE, NC 28110

SOURCE	PROPERTY KEY	TAXES/FEES	INTEREST	AMOUNT DUE
RE	06027269	3,008.75	60.18	3,068.93
Name Totals:		**3,008.75**	**60.18**	**3,068.93**

HAWK, PATRICIA 3905 FINCHER RD MATTHEWS, NC 28104

SOURCE	PROPERTY KEY	TAXES/FEES	INTEREST	AMOUNT DUE
RE	07132475	3,007.00	60.14	3,067.14
Name Totals:		**3,007.00**	**60.14**	**3,067.14**

LACROIX, LOUIS 6004 CASSWELL CIR MATTHEWS, NC 28104

SOURCE	PROPERTY KEY	TAXES/FEES	INTEREST	AMOUNT DUE
RE	06048068	3,004.69	60.09	3,064.78
Name Totals:		**3,004.69**	**60.09**	**3,064.78**

WASHINGTON, WOODROW HEIRS C/O BESSIE MAE W DAVIS 4808 WAXHAW MARVIN RD WAXHAW, NC 28173

SOURCE	PROPERTY KEY	TAXES/FEES	INTEREST	AMOUNT DUE
RE	06168006	3,064.14	0.00	3,064.14
Name Totals:		**3,064.14**	**0.00**	**3,064.14**

BELLEW, ADRIAN N 1003 AMBERLEA RD INDIAN TRAIL, NC 280798471

SOURCE	PROPERTY KEY	TAXES/FEES	INTEREST	AMOUNT DUE
RE	07021392	3,003.04	60.06	3,063.10
Name Totals:		**3,003.04**	**60.06**	**3,063.10**

JENA, SATYABRATA TRUSTEE ET AL 2068 VOYAGE CIR MONROE, NC 28110

SOURCE	PROPERTY KEY	TAXES/FEES	INTEREST	AMOUNT DUE
RE	06006355	3,002.25	60.05	3,062.30
Name Totals:		**3,002.25**	**60.05**	**3,062.30**

HENDERSON, REBEKAH 1608 AUTUMN GOLD CT MATTHEWS, NC 28104

SOURCE	PROPERTY KEY	TAXES/FEES	INTEREST	AMOUNT DUE
RE	06045068	3,000.00	60.00	3,060.00
Name Totals:		**3,000.00**	**60.00**	**3,060.00**

WINGARD, MICHAEL L 8820 WINGARD RD WAXHAW, NC 28173

SOURCE	PROPERTY KEY	TAXES/FEES	INTEREST	AMOUNT DUE
RE	06186001D	2,999.92	60.00	3,059.92
Name Totals:		**2,999.92**	**60.00**	**3,059.92**

S&B REAL ESTATE INVESTMENTS LLC 1012 VILLAGE LAKE DR MONROE, NC 28110

SOURCE	PROPERTY KEY	TAXES/FEES	INTEREST	AMOUNT DUE
RE	09102062	2,997.28	59.95	3,057.23
Name Totals:		**2,997.28**	**59.95**	**3,057.23**

PRICE, HEIDI LEIGH 5407 BERRYWOOD LN MONROE, NC 28110

SOURCE	PROPERTY KEY	TAXES/FEES	INTEREST	AMOUNT DUE
RE	07096249	2,995.67	59.91	3,055.58
Name Totals:		**2,995.67**	**59.91**	**3,055.58**

FARB, KATHERINE R 6106 LOWERGATE DR WAXHAW, NC 28173

SOURCE	PROPERTY KEY	TAXES/FEES	INTEREST	AMOUNT DUE
RE	06078205	2,995.18	59.90	3,055.08
Name Totals:		**2,995.18**	**59.90**	**3,055.08**

Copyright (C) 1997-2026 DEVNET Incorporated

Uncollected Amounts By Names Report
Union County
Date Distributed as of : 1/16/2026

YEAR: 2025

TAXPAYER NAME/ADDRESS

GRIFFIN RENTALS 214 W MAIN ST MARSHVILLE, NC 28103

SOURCE	PROPERTY KEY	TAXES/FEES	INTEREST	AMOUNT DUE
RE	02310066	2,993.24	59.86	3,053.10
Name Totals:		**2,993.24**	**59.86**	**3,053.10**

QUINTERO, AMY 5208 AUSTIN RD MONROE, NC 28112

SOURCE	PROPERTY KEY	TAXES/FEES	INTEREST	AMOUNT DUE
RE	04180004A	2,989.13	59.78	3,048.91
Name Totals:		**2,989.13**	**59.78**	**3,048.91**

MOORE, ROBERT R IV 104 KEE CT WAXHAW, NC 28173

SOURCE	PROPERTY KEY	TAXES/FEES	INTEREST	AMOUNT DUE
RE	06150105	2,985.98	59.72	3,045.70
Name Totals:		**2,985.98**	**59.72**	**3,045.70**

LPL COMMERCIAL LLC 10916 E INDEPENDENCE BLVD MATTHEWS, NC 28105

SOURCE	PROPERTY KEY	TAXES/FEES	INTEREST	AMOUNT DUE
RE	09339166	2,981.22	59.62	3,040.84
Name Totals:		**2,981.22**	**59.62**	**3,040.84**

SCOGGINS, PAUL ALEXANDER 7209 CONCORD HWY MONROE, NC 28110

SOURCE	PROPERTY KEY	TAXES/FEES	INTEREST	AMOUNT DUE
RE	08189001E	2,978.40	59.57	3,037.97
Name Totals:		**2,978.40**	**59.57**	**3,037.97**

GAY, WILLIAM DENNIS 4705 PIONEER LN INDIAN TRAIL, NC 28079

SOURCE	PROPERTY KEY	TAXES/FEES	INTEREST	AMOUNT DUE
RE	07117035B	2,976.08	59.52	3,035.60
Name Totals:		**2,976.08**	**59.52**	**3,035.60**

BRIGHTSTART PARTNERS LLC 20311 CHARTWELL CENTER DR #1599 CORNELIUS, NC 28031

SOURCE	PROPERTY KEY	TAXES/FEES	INTEREST	AMOUNT DUE
RE	04171002A	2,970.50	59.41	3,029.91
Name Totals:		**2,970.50**	**59.41**	**3,029.91**

MICCIANTUONO, MARCI ANN 817 CIRCLE TRACE RD MONROE, NC 281107677

SOURCE	PROPERTY KEY	TAXES/FEES	INTEREST	AMOUNT DUE
RE	06006176	2,970.34	59.41	3,029.75
Name Totals:		**2,970.34**	**59.41**	**3,029.75**

PAGE MONROE LLC 4049 SOUTHGATE DR CHARLOTTE, NC 28205

SOURCE	PROPERTY KEY	TAXES/FEES	INTEREST	AMOUNT DUE
RE	09093004G	2,967.71	59.35	3,027.06
Name Totals:		**2,967.71**	**59.35**	**3,027.06**

INGRAM, LOUISE ET AL 7920 ANTIQUE CIR WAXHAW, NC 28173

SOURCE	PROPERTY KEY	TAXES/FEES	INTEREST	AMOUNT DUE
RE	06141236	2,966.81	59.34	3,026.15
Name Totals:		**2,966.81**	**59.34**	**3,026.15**

ERUMEDA, BIKO THOMAS 1418 AINSLIE PLACE RD INDIAN TRAIL, NC 28079

SOURCE	PROPERTY KEY	TAXES/FEES	INTEREST	AMOUNT DUE
RE	07022299	2,966.32	59.33	3,025.65
Name Totals:		**2,966.32**	**59.33**	**3,025.65**

Copyright (C) 1997-2026 DEVNET Incorporated

Uncollected Amounts By Names Report
Union County
Date Distributed as of : 1/16/2026

YEAR: 2025

TAXPAYER NAME/ADDRESS

FRAME, GARY W 1409 THE PLAZA CHARLOTTE, NC 28205

SOURCE	PROPERTY KEY	TAXES/FEES	INTEREST	AMOUNT DUE
RE	05156054	2,955.15	59.10	3,014.25
Name Totals:		**2,955.15**	**59.10**	**3,014.25**

NEAL, STEPHEN 6319 HIGHWAY 205 MARSHVILLE, NC 28103

SOURCE	PROPERTY KEY	TAXES/FEES	INTEREST	AMOUNT DUE
RE	01144012F	2,953.64	59.07	3,012.71
Name Totals:		**2,953.64**	**59.07**	**3,012.71**

HUTTO, JONATHAN RICHARD 7110 MCWHORTER RD WAXHAW, NC 281739587

SOURCE	PROPERTY KEY	TAXES/FEES	INTEREST	AMOUNT DUE
RE	05066014A	2,952.27	59.05	3,011.32
Name Totals:		**2,952.27**	**59.05**	**3,011.32**

WYNNE, MARTIN 6825 LOBLOLLY CIR WAXHAW, NC 28173

SOURCE	PROPERTY KEY	TAXES/FEES	INTEREST	AMOUNT DUE
RE	05066037A	2,952.27	59.05	3,011.32
Name Totals:		**2,952.27**	**59.05**	**3,011.32**

DR HORTON INC 8025 ARROWRIDGE BLVD CHARLOTTE, NC 28273

SOURCE	PROPERTY KEY	TAXES/FEES	INTEREST	AMOUNT DUE
RE	09321003	2,949.52	58.99	3,008.51
Name Totals:		**2,949.52**	**58.99**	**3,008.51**

JONES, TAMARA BRAGG 113 CARI LN MATTHEWS, NC 28104

SOURCE	PROPERTY KEY	TAXES/FEES	INTEREST	AMOUNT DUE
RE	06090025	2,949.28	58.99	3,008.27
Name Totals:		**2,949.28**	**58.99**	**3,008.27**

WILLIAMS, JEFFREY 5304 WOODRIDGE DR MONROE, NC 28110

SOURCE	PROPERTY KEY	TAXES/FEES	INTEREST	AMOUNT DUE
RE	07096171	2,946.47	58.93	3,005.40
Name Totals:		**2,946.47**	**58.93**	**3,005.40**

BOOTH, LEIGH ANNE 403 PORTRAIT WAY INDIAN TRAIL, NC 28079

SOURCE	PROPERTY KEY	TAXES/FEES	INTEREST	AMOUNT DUE
RE	07042528	2,944.38	58.89	3,003.27
Name Totals:		**2,944.38**	**58.89**	**3,003.27**

CRUMP, GARY DALE 1249 WILLOW OAKS TRL MATTHEWS, NC 28105

SOURCE	PROPERTY KEY	TAXES/FEES	INTEREST	AMOUNT DUE
RE	06093076	2,942.78	58.86	3,001.64
Name Totals:		**2,942.78**	**58.86**	**3,001.64**

FITZGERALD, WILLIAM A 300 PEARL ST WAXHAW, NC 28173

SOURCE	PROPERTY KEY	TAXES/FEES	INTEREST	AMOUNT DUE
RE	05110079	3,000.00	0.00	3,000.00
Name Totals:		**3,000.00**	**0.00**	**3,000.00**

SCOGGINS, PAUL ALEXANDER 7209 CONCORD HWY MONROE, NC 28110

SOURCE	PROPERTY KEY	TAXES/FEES	INTEREST	AMOUNT DUE
RE	09188058	2,940.40	58.81	2,999.21
Name Totals:		**2,940.40**	**58.81**	**2,999.21**

Copyright (C) 1997-2026 DEVNET Incorporated

Uncollected Amounts By Names Report
Union County
Date Distributed as of : 1/16/2026

YEAR: 2025

TAXPAYER NAME/ADDRESS

BRIZ, ADILIA CLARIBEL 4905 MONTIBELLO DR CHARLOTTE, NC 28260

SOURCE	PROPERTY KEY	TAXES/FEES	INTEREST	AMOUNT DUE
RE	05115010	2,939.85	53.45	2,993.30
Name Totals:		**2,939.85**	**53.45**	**2,993.30**

KOWALSKI, PATRICIA 1311 SKYLER DR WAXHAW, NC 28173

SOURCE	PROPERTY KEY	TAXES/FEES	INTEREST	AMOUNT DUE
RE	06030079	2,928.61	58.57	2,987.18
Name Totals:		**2,928.61**	**58.57**	**2,987.18**

OCHEREDNER, SOFYA NIZHNAYA 744 SHADY LAWN RD CHAPEL HILL, NC 27514

SOURCE	PROPERTY KEY	TAXES/FEES	INTEREST	AMOUNT DUE
RE	06165090	2,926.76	58.54	2,985.30
Name Totals:		**2,926.76**	**58.54**	**2,985.30**

GIGUERE, PAUL ANTONE 1018 IVY WAY INDIAN TRAIL, NC 28079

SOURCE	PROPERTY KEY	TAXES/FEES	INTEREST	AMOUNT DUE
RE	07117813	2,921.31	58.43	2,979.74
Name Totals:		**2,921.31**	**58.43**	**2,979.74**

BROWN, RICHARD SAMUEL 1249 TOTEROS DR WAXHAW, NC 28173

SOURCE	PROPERTY KEY	TAXES/FEES	INTEREST	AMOUNT DUE
RE	06108311	2,915.21	58.30	2,973.51
Name Totals:		**2,915.21**	**58.30**	**2,973.51**

HALL-BAKER, EVERLYN L 5023 MATTHEWS WEDDINGTON RD MATTHEWS, NC 28104

SOURCE	PROPERTY KEY	TAXES/FEES	INTEREST	AMOUNT DUE
RE	06120012I	2,914.34	58.29	2,972.63
Name Totals:		**2,914.34**	**58.29**	**2,972.63**

MELTON, ALYSON RENEE 161 POST OAK LN SANFORD, NC 27330

SOURCE	PROPERTY KEY	TAXES/FEES	INTEREST	AMOUNT DUE
RE	04177071B	2,914.27	58.29	2,972.56
Name Totals:		**2,914.27**	**58.29**	**2,972.56**

BILBAO, AMY WHITE 225 WATER OAK LN MATTHEWS, NC 281047395

SOURCE	PROPERTY KEY	TAXES/FEES	INTEREST	AMOUNT DUE
RE	06063030	2,907.00	58.14	2,965.14
Name Totals:		**2,907.00**	**58.14**	**2,965.14**

REVA, TATYANA 13724 THOMPSON PLACE DR CHARLOTTE, NC 28227

SOURCE	PROPERTY KEY	TAXES/FEES	INTEREST	AMOUNT DUE
RE	05180031	2,906.66	58.13	2,964.79
Name Totals:		**2,906.66**	**58.13**	**2,964.79**

BEAVEN, ROBERT G 3517 HONEYSUCKLE DR MATTHEWS, NC 28104

SOURCE	PROPERTY KEY	TAXES/FEES	INTEREST	AMOUNT DUE
RE	06063132	2,904.21	58.08	2,962.29
Name Totals:		**2,904.21**	**58.08**	**2,962.29**

SIZER LLC C/O JAMES KERR PO BOX 783 MONROE, NC 28111

SOURCE	PROPERTY KEY	TAXES/FEES	INTEREST	AMOUNT DUE
RE	09232024	2,900.45	58.01	2,958.46
Name Totals:		**2,900.45**	**58.01**	**2,958.46**

Copyright (C) 1997-2026 DEVNET Incorporated

Uncollected Amounts By Names Report
Union County
Date Distributed as of : 1/16/2026

YEAR: 2025

TAXPAYER NAME/ADDRESS

SIEMINSKI, ROYETTA R 6421 CREFT CIR INDIAN TRAIL, NC 28079

SOURCE	PROPERTY KEY	TAXES/FEES	INTEREST	AMOUNT DUE
RE	07063337	2,899.50	57.99	2,957.49
Name Totals:		**2,899.50**	**57.99**	**2,957.49**

MORRISON, DENISE C 1505 CHANDLERSFIELD DR WAXHAW, NC 281736713

SOURCE	PROPERTY KEY	TAXES/FEES	INTEREST	AMOUNT DUE
RE	06051052	2,896.82	57.94	2,954.76
Name Totals:		**2,896.82**	**57.94**	**2,954.76**

RALLABANDI, VENKATA SATYA P 2013 TRINDLE VINE LN WAXHAW, NC 28173

SOURCE	PROPERTY KEY	TAXES/FEES	INTEREST	AMOUNT DUE
RE	06033463	2,893.45	57.87	2,951.32
Name Totals:		**2,893.45**	**57.87**	**2,951.32**

GODFREY, EDWARD WAYNE 3525 SANDBERRY DR WAXHAW, NC 28173

SOURCE	PROPERTY KEY	TAXES/FEES	INTEREST	AMOUNT DUE
RE	06165096	2,950.64	0.00	2,950.64
Name Totals:		**2,950.64**	**0.00**	**2,950.64**

MIERE, CRISTIAN 405 SUNNYSIDE CIR INDIAN TRAIL, NC 28079

SOURCE	PROPERTY KEY	TAXES/FEES	INTEREST	AMOUNT DUE
RE	07084256A	2,890.49	57.81	2,948.30
Name Totals:		**2,890.49**	**57.81**	**2,948.30**

GORDON, ALBERT T ET AL 1801 ROBBINS MEADOWS DR WAXHAW, NC 28173

SOURCE	PROPERTY KEY	TAXES/FEES	INTEREST	AMOUNT DUE
RE	06054240	2,883.34	57.67	2,941.01
Name Totals:		**2,883.34**	**57.67**	**2,941.01**

CAULDER, THOMAS M 6010 PLEASANT GROVE RD WAXHAW, NC 28173

SOURCE	PROPERTY KEY	TAXES/FEES	INTEREST	AMOUNT DUE
RE	06081016B	2,880.57	57.61	2,938.18
Name Totals:		**2,880.57**	**57.61**	**2,938.18**

OWCZARZAK, DOROTHY W 216 MOLLIE IRENE DR MATTHEWS, NC 28104

SOURCE	PROPERTY KEY	TAXES/FEES	INTEREST	AMOUNT DUE
RE	07123017	2,874.38	57.49	2,931.87
Name Totals:		**2,874.38**	**57.49**	**2,931.87**

TANT, FRANCES JOHNSON 5415 NEW HOPE CH RD MARSHVILLE, NC 28103

SOURCE	PROPERTY KEY	TAXES/FEES	INTEREST	AMOUNT DUE
RE	01201018	2,870.73	57.41	2,928.14
Name Totals:		**2,870.73**	**57.41**	**2,928.14**

APODACA, KATHLEEN E 4911 NESBIT RD MONROE, NC 28112

SOURCE	PROPERTY KEY	TAXES/FEES	INTEREST	AMOUNT DUE
RE	04309006F	2,867.93	57.36	2,925.29
Name Totals:		**2,867.93**	**57.36**	**2,925.29**

FARIAS, JENNIFER SUSAN 2011 ORBY AVE INDIAN TRAIL, NC 28079

SOURCE	PROPERTY KEY	TAXES/FEES	INTEREST	AMOUNT DUE
RE	07123243	2,861.47	57.23	2,918.70
Name Totals:		**2,861.47**	**57.23**	**2,918.70**

Copyright (C) 1997-2026 DEVNET Incorporated

Uncollected Amounts By Names Report
Union County
Date Distributed as of : 1/16/2026

YEAR: 2025

TAXPAYER NAME/ADDRESS

GIANNOULIS, FOTINI N 2072 WHITE CEDAR LN WAXHAW, NC 28173

SOURCE	PROPERTY KEY	TAXES/FEES	INTEREST	AMOUNT DUE
RE	06142130	2,856.67	57.13	2,913.80
Name Totals:		**2,856.67**	**57.13**	**2,913.80**

COMSTOCK, JENNIFER 417 GENE AVE CHARLOTTE, NC 28205

SOURCE	PROPERTY KEY	TAXES/FEES	INTEREST	AMOUNT DUE
RE	06066243	2,849.86	57.00	2,906.86
Name Totals:		**2,849.86**	**57.00**	**2,906.86**

ROGERS, CINDY COLE 3006 OLD MONTGOMERY PLACE RD MONROE, NC 28112

SOURCE	PROPERTY KEY	TAXES/FEES	INTEREST	AMOUNT DUE
RE	04270010	2,849.28	56.99	2,906.27
Name Totals:		**2,849.28**	**56.99**	**2,906.27**

GUPTA, PRIYANK 303 CORONADO AVE MATTHEWS, NC 28104

SOURCE	PROPERTY KEY	TAXES/FEES	INTEREST	AMOUNT DUE
RE	07150766	2,848.77	56.98	2,905.75
Name Totals:		**2,848.77**	**56.98**	**2,905.75**

ADAMS, SHIRLEY 201 AIRPORT RD MONROE, NC 28110

SOURCE	PROPERTY KEY	TAXES/FEES	INTEREST	AMOUNT DUE
RE	06003012	2,846.42	56.93	2,903.35
Name Totals:		**2,846.42**	**56.93**	**2,903.35**

TEKKER, BRETT ALAN 1203 BRIONNE CT WAXHAW, NC 28173

SOURCE	PROPERTY KEY	TAXES/FEES	INTEREST	AMOUNT DUE
RE	06030076	2,846.26	56.93	2,903.19
Name Totals:		**2,846.26**	**56.93**	**2,903.19**

JRG GLASS LLC 4616 GOLDMINE RD MONROE, NC 28110

SOURCE	PROPERTY KEY	TAXES/FEES	INTEREST	AMOUNT DUE
RE	07096041	2,845.91	56.92	2,902.83
Name Totals:		**2,845.91**	**56.92**	**2,902.83**

DOBBINS, ZONDRA R 5307 MEADOWLAND PKWY MONROE, NC 28112

SOURCE	PROPERTY KEY	TAXES/FEES	INTEREST	AMOUNT DUE
RE	04285068	2,843.29	56.87	2,900.16
Name Totals:		**2,843.29**	**56.87**	**2,900.16**

HOLTON, NANETTE R 5604 SM BENTON LN MONROE, NC 28110

SOURCE	PROPERTY KEY	TAXES/FEES	INTEREST	AMOUNT DUE
RE	08231081	2,842.79	56.86	2,899.65
Name Totals:		**2,842.79**	**56.86**	**2,899.65**

WAYMENT, KARIN 4611 FERGUSON CIR WAXHAW, NC 28173

SOURCE	PROPERTY KEY	TAXES/FEES	INTEREST	AMOUNT DUE
RE	05141091	2,839.24	56.78	2,896.02
Name Totals:		**2,839.24**	**56.78**	**2,896.02**

MARTINS, LEESA C 6102 LOWERGATE DR WAXHAW, NC 28173

SOURCE	PROPERTY KEY	TAXES/FEES	INTEREST	AMOUNT DUE
RE	06078207	2,835.41	56.71	2,892.12
Name Totals:		**2,835.41**	**56.71**	**2,892.12**

Copyright (C) 1997-2026 DEVNET Incorporated

Uncollected Amounts By Names Report
Union County
Date Distributed as of : 1/16/2026

YEAR: 2025

TAXPAYER NAME/ADDRESS

IRVING, ALLAN TRUSTEE 5054 WALDORF AVE MONROE, NC 28110

SOURCE	PROPERTY KEY	TAXES/FEES	INTEREST	AMOUNT DUE
RE	06027361	2,835.27	56.71	2,891.98
Name Totals:		**2,835.27**	**56.71**	**2,891.98**

FLETCHER, JOANNA S 6010 COLTON RIDGE DR INDIAN TRAIL, NC 28079

SOURCE	PROPERTY KEY	TAXES/FEES	INTEREST	AMOUNT DUE
RE	07117353	2,834.84	56.70	2,891.54
Name Totals:		**2,834.84**	**56.70**	**2,891.54**

CUCCIA, KRISTEN DONA 3009 DATAW LN INDIAN TRAIL, NC 280792688

SOURCE	PROPERTY KEY	TAXES/FEES	INTEREST	AMOUNT DUE
RE	07090680	2,830.23	56.60	2,886.83
Name Totals:		**2,830.23**	**56.60**	**2,886.83**

KIKER, TOBY ALLAN TRUSTEE PO BOX 98 PEACHLAND, NC 28133

SOURCE	PROPERTY KEY	TAXES/FEES	INTEREST	AMOUNT DUE
RE	02009004	2,827.77	56.56	2,884.33
Name Totals:		**2,827.77**	**56.56**	**2,884.33**

BLACK CONTRACTING INC 2210 FOWLER SECREST RD MONROE, NC 28110

SOURCE	PROPERTY KEY	TAXES/FEES	INTEREST	AMOUNT DUE
RE	08195008G	2,825.19	56.50	2,881.69
Name Totals:		**2,825.19**	**56.50**	**2,881.69**

HAIGLER, PERRY M 4407 LOVE MILL RD MONROE, NC 28110

SOURCE	PROPERTY KEY	TAXES/FEES	INTEREST	AMOUNT DUE
RE	08066008C	2,823.75	56.48	2,880.23
Name Totals:		**2,823.75**	**56.48**	**2,880.23**

HERNANDEZ, MARTIN AVILA 1324 OAKHURST DR WAXHAW, NC 28173

SOURCE	PROPERTY KEY	TAXES/FEES	INTEREST	AMOUNT DUE
RE	06012010	2,820.73	56.41	2,877.14
Name Totals:		**2,820.73**	**56.41**	**2,877.14**

CHOO, PAUL 320 AUTUMN SAGE DR INDIAN TRAIL, NC 28079

SOURCE	PROPERTY KEY	TAXES/FEES	INTEREST	AMOUNT DUE
RE	07081455	2,820.39	56.41	2,876.80
Name Totals:		**2,820.39**	**56.41**	**2,876.80**

PACCIONE, JOSEPH TRUSTEE 6 ROGER AVE CRANFORD, NJ 07016

SOURCE	PROPERTY KEY	TAXES/FEES	INTEREST	AMOUNT DUE
RE	06054575	2,817.36	56.35	2,873.71
Name Totals:		**2,817.36**	**56.35**	**2,873.71**

ARMORS LLC 11617 ELIZABETH MADISON CT CHARLOTTE, NC 282776106

SOURCE	PROPERTY KEY	TAXES/FEES	INTEREST	AMOUNT DUE
RE	06105030	2,815.93	56.32	2,872.25
Name Totals:		**2,815.93**	**56.32**	**2,872.25**

MUDITA CASA LLC 1100 BRICKELL DAY DR #310747 MIAMI, FL 33231

SOURCE	PROPERTY KEY	TAXES/FEES	INTEREST	AMOUNT DUE
RE	06096005B	2,806.65	56.13	2,862.78
Name Totals:		**2,806.65**	**56.13**	**2,862.78**

Copyright (C) 1997-2026 DEVNET Incorporated

Uncollected Amounts By Names Report
Union County
Date Distributed as of : 1/16/2026

YEAR: 2025

TAXPAYER NAME/ADDRESS

GARCIA, FELIX CORTEZ 816 SHARON DR WAXHAW, NC 28173

SOURCE	PROPERTY KEY	TAXES/FEES	INTEREST	AMOUNT DUE
RE	05114030	2,806.61	56.13	2,862.74
Name Totals:		**2,806.61**	**56.13**	**2,862.74**

WHITE, SHAWN DANIEL 1259 TRANQUIL FALLS LN MATTHEWS, NC 28104

SOURCE	PROPERTY KEY	TAXES/FEES	INTEREST	AMOUNT DUE
RE	05114078	2,800.45	56.01	2,856.46
Name Totals:		**2,800.45**	**56.01**	**2,856.46**

CUSHING, ROSALIND MAY 4607 ANTIOCH CHURCH RD MATTHEWS, NC 28104

SOURCE	PROPERTY KEY	TAXES/FEES	INTEREST	AMOUNT DUE
RE	06069025	2,800.00	56.00	2,856.00
Name Totals:		**2,800.00**	**56.00**	**2,856.00**

MCCORKLE FARM LLC 5300 OLD PINEVILLE RD STE 150 CHARLOTTE, NC 28217

SOURCE	PROPERTY KEY	TAXES/FEES	INTEREST	AMOUNT DUE
RE	06159003G	2,795.83	55.92	2,851.75
Name Totals:		**2,795.83**	**55.92**	**2,851.75**

ABEE, JAMES ALBERT 3621 S ROCKY RIVER RD MONROE, NC 281128689

SOURCE	PROPERTY KEY	TAXES/FEES	INTEREST	AMOUNT DUE
RE	04279152	2,793.28	55.87	2,849.15
Name Totals:		**2,793.28**	**55.87**	**2,849.15**

PASLEY, SARA C HEIRS C/O ERIK PASLEY 15917 FAIRFIELD DR MATTHEWS, NC 28105

SOURCE	PROPERTY KEY	TAXES/FEES	INTEREST	AMOUNT DUE
RE	07054037	2,784.54	55.69	2,840.23
Name Totals:		**2,784.54**	**55.69**	**2,840.23**

LEFTWICH, DOMINIQUE CHANTEL 4400 BOX ELDER CT INDIAN TRAIL, NC 28079

SOURCE	PROPERTY KEY	TAXES/FEES	INTEREST	AMOUNT DUE
RE	08267081	2,784.09	55.68	2,839.77
Name Totals:		**2,784.09**	**55.68**	**2,839.77**

CENTURY COMMUNITIES SOUTHEAST LLC 7401 CARMEL EXECUTIVE PARK DR STE 310 CHARLOTTE, NC 28226

SOURCE	PROPERTY KEY	TAXES/FEES	INTEREST	AMOUNT DUE
RE	04222015A	2,777.87	55.56	2,833.43
Name Totals:		**2,777.87**	**55.56**	**2,833.43**

EVANS, COLLEEN C 7001 PECAN DR INDIAN TRAIL, NC 28079

SOURCE	PROPERTY KEY	TAXES/FEES	INTEREST	AMOUNT DUE
RE	07033234	2,774.54	55.49	2,830.03
Name Totals:		**2,774.54**	**55.49**	**2,830.03**

NALLAGOPU, MANOJ KUMAR 1444 LAGGAN LN INDIAN TRAIL, NC 28079

SOURCE	PROPERTY KEY	TAXES/FEES	INTEREST	AMOUNT DUE
RE	07022453	2,774.13	55.48	2,829.61
Name Totals:		**2,774.13**	**55.48**	**2,829.61**

SALERNO, ROBERTA 8029 LYNWOOD SQ WAXHAW, NC 28173

SOURCE	PROPERTY KEY	TAXES/FEES	INTEREST	AMOUNT DUE
RE	06162365	2,778.89	50.53	2,829.42
Name Totals:		**2,778.89**	**50.53**	**2,829.42**

Copyright (C) 1997-2026 DEVNET Incorporated

Uncollected Amounts By Names Report
Union County
Date Distributed as of : 1/16/2026

YEAR: 2025

TAXPAYER NAME/ADDRESS

ANDERSON, PHILLIP GERALD TRUSTEE E 13624 PROVIDENCE RD MATTHEWS, NC 28104

SOURCE	PROPERTY KEY	TAXES/FEES	INTEREST	AMOUNT DUE
RE	06150044	2,773.66	55.47	2,829.13
Name Totals:		**2,773.66**	**55.47**	**2,829.13**

BOPPIDI, MADHUKAR 1932 CARROLLTON DR INDIAN TRAIL, NC 28079

SOURCE	PROPERTY KEY	TAXES/FEES	INTEREST	AMOUNT DUE
RE	08267126	2,772.37	55.45	2,827.82
Name Totals:		**2,772.37**	**55.45**	**2,827.82**

YAN, RUI 5005 HAVEN LODGE RD MATTHEWS, NC 28104

SOURCE	PROPERTY KEY	TAXES/FEES	INTEREST	AMOUNT DUE
RE	07078502	2,769.89	55.40	2,825.29
Name Totals:		**2,769.89**	**55.40**	**2,825.29**

SPITTLE, JOSEPH DEWAYNE 7907 PINE OAK RD WAXHAW, NC 28173

SOURCE	PROPERTY KEY	TAXES/FEES	INTEREST	AMOUNT DUE
RE	06165035	2,768.87	55.38	2,824.25
Name Totals:		**2,768.87**	**55.38**	**2,824.25**

POE, HEATH ANN T TRUSTEE 4396 BALDWIN AVE APT 9 LITTLE RIVER, SC 29566

SOURCE	PROPERTY KEY	TAXES/FEES	INTEREST	AMOUNT DUE
RE	07027024	2,767.61	55.35	2,822.96
Name Totals:		**2,767.61**	**55.35**	**2,822.96**

FRANKLIN, JOHNNY 1602 JACK DAVIS RD MONROE, NC 28112

SOURCE	PROPERTY KEY	TAXES/FEES	INTEREST	AMOUNT DUE
RE	04072015E	2,765.98	55.32	2,821.30
Name Totals:		**2,765.98**	**55.32**	**2,821.30**

JAQUEZ, RAMON OSCAR 1817 WINDMERE DR MONROE, NC 28110

SOURCE	PROPERTY KEY	TAXES/FEES	INTEREST	AMOUNT DUE
RE	09298208	2,763.15	55.26	2,818.41
Name Totals:		**2,763.15**	**55.26**	**2,818.41**

WIRIDEN, CHARLES G III 7319 IVY HILL LN WAXHAW, NC 28173

SOURCE	PROPERTY KEY	TAXES/FEES	INTEREST	AMOUNT DUE
RE	06072022	2,762.34	55.25	2,817.59
Name Totals:		**2,762.34**	**55.25**	**2,817.59**

CROWLEY, NICKEY CARROLL 1010 COUNCIL FIRE CIR INDIAN TRAIL, NC 280795525

SOURCE	PROPERTY KEY	TAXES/FEES	INTEREST	AMOUNT DUE
RE	07090525	2,758.63	55.17	2,813.80
Name Totals:		**2,758.63**	**55.17**	**2,813.80**

BRUHNS, BEVERLY G 3001 DUCK POINT DR MONROE, NC 28110

SOURCE	PROPERTY KEY	TAXES/FEES	INTEREST	AMOUNT DUE
RE	09105093	2,758.04	55.16	2,813.20
Name Totals:		**2,758.04**	**55.16**	**2,813.20**

BENNETT, CHRISTOPHER GUY 5025 STEVENS MILL RD MATTHEWS, NC 28104

SOURCE	PROPERTY KEY	TAXES/FEES	INTEREST	AMOUNT DUE
RE	07075005A	2,755.98	55.12	2,811.10
Name Totals:		**2,755.98**	**55.12**	**2,811.10**

Copyright (C) 1997-2026 DEVNET Incorporated

Uncollected Amounts By Names Report
Union County
Date Distributed as of : 1/16/2026

YEAR: 2025

TAXPAYER NAME/ADDRESS

WILLIAMS, REBECCA B 1520 E HIGHWAY 218 MONROE, NC 281107025

SOURCE	PROPERTY KEY	TAXES/FEES	INTEREST	AMOUNT DUE
RE	08120007	2,755.23	55.10	2,810.33
Name Totals:		**2,755.23**	**55.10**	**2,810.33**

CAMPAGNA, ERIC SCOTT 603 JIM PARKER RD MONROE, NC 28110

SOURCE	PROPERTY KEY	TAXES/FEES	INTEREST	AMOUNT DUE
RE	06003001T	2,754.06	55.08	2,809.14
Name Totals:		**2,754.06**	**55.08**	**2,809.14**

JAMES, JOSEPH MARKUM HEIRS C/O VERONICA R ANDERSON 5013 PLYLER MILL RD MONROE, NC 28112

SOURCE	PROPERTY KEY	TAXES/FEES	INTEREST	AMOUNT DUE
RE	04231014E	2,749.73	54.99	2,804.72
Name Totals:		**2,749.73**	**54.99**	**2,804.72**

JIMENEZ, NELDA 7122 MASSEY RD WAXHAW, NC 28173

SOURCE	PROPERTY KEY	TAXES/FEES	INTEREST	AMOUNT DUE
RE	05114132	2,748.84	54.98	2,803.82
Name Totals:		**2,748.84**	**54.98**	**2,803.82**

SCOTT, TAIT S 3200 SHELBY DR MONROE, NC 28110

SOURCE	PROPERTY KEY	TAXES/FEES	INTEREST	AMOUNT DUE
RE	08051112	2,745.88	54.92	2,800.80
Name Totals:		**2,745.88**	**54.92**	**2,800.80**

REIMER, SUSAN MARIE 1129 IDYLLIC LN WAXHAW, NC 28173

SOURCE	PROPERTY KEY	TAXES/FEES	INTEREST	AMOUNT DUE
RE	06135422	2,744.82	54.90	2,799.72
Name Totals:		**2,744.82**	**54.90**	**2,799.72**

DEESE, PHYLLIS 415 CHANEY RD MONROE, NC 28110

SOURCE	PROPERTY KEY	TAXES/FEES	INTEREST	AMOUNT DUE
RE	01234028G	2,741.83	54.84	2,796.67
Name Totals:		**2,741.83**	**54.84**	**2,796.67**

KERLEY, DEBORAH MORRIS 1017 WESLEY DOWNS RD MONROE, NC 28110

SOURCE	PROPERTY KEY	TAXES/FEES	INTEREST	AMOUNT DUE
RE	06003001P	2,740.42	54.81	2,795.23
Name Totals:		**2,740.42**	**54.81**	**2,795.23**

PEDERSEN, DAVID SCOTT 106 CARI LN MATTHEWS, NC 28104

SOURCE	PROPERTY KEY	TAXES/FEES	INTEREST	AMOUNT DUE
RE	06117067	2,737.89	54.76	2,792.65
Name Totals:		**2,737.89**	**54.76**	**2,792.65**

ROSENBAUM, DEBORAH 6911 LIVE OAKS LN WAXHAW, NC 28173

SOURCE	PROPERTY KEY	TAXES/FEES	INTEREST	AMOUNT DUE
RE	05066145	2,737.62	54.75	2,792.37
Name Totals:		**2,737.62**	**54.75**	**2,792.37**

ROGERS, SHANNAN T 6404 LANCASTER HWY WAXHAW, NC 28173

SOURCE	PROPERTY KEY	TAXES/FEES	INTEREST	AMOUNT DUE
RE	04309006P	2,735.01	54.70	2,789.71
Name Totals:		**2,735.01**	**54.70**	**2,789.71**

Copyright (C) 1997-2026 DEVNET Incorporated

Uncollected Amounts By Names Report
Union County
Date Distributed as of : 1/16/2026

YEAR: 2025

TAXPAYER NAME/ADDRESS

ROJAS, JOSE SEBASTIAN GONZALES 1312 TUCKER RD MONROE, NC 28110

SOURCE	PROPERTY KEY	TAXES/FEES	INTEREST	AMOUNT DUE
RE	09234036A	2,734.59	54.69	2,789.28
Name Totals:		**2,734.59**	**54.69**	**2,789.28**

NEW TOWN FARMS LLC 4610 NEW TOWN RD WAXHAW, NC 28173

SOURCE	PROPERTY KEY	TAXES/FEES	INTEREST	AMOUNT DUE
RE	06030005B	2,734.04	54.68	2,788.72
Name Totals:		**2,734.04**	**54.68**	**2,788.72**

MARTIN, ROGER K II 1905 DOSTER RD MONROE, NC 28112

SOURCE	PROPERTY KEY	TAXES/FEES	INTEREST	AMOUNT DUE
RE	09330038A	2,731.15	54.62	2,785.77
Name Totals:		**2,731.15**	**54.62**	**2,785.77**

MCDERMOTT EDWARD J AND CHRISTINA \7200 STRAWBERRY LN STANFIELD, NC 28163

SOURCE	PROPERTY KEY	TAXES/FEES	INTEREST	AMOUNT DUE
RE	01057005A	2,729.20	54.58	2,783.78
Name Totals:		**2,729.20**	**54.58**	**2,783.78**

YUSUBOVA, ELMIRA K 5009 CLOVER HILL RD INDIAN TRAIL, NC 28079

SOURCE	PROPERTY KEY	TAXES/FEES	INTEREST	AMOUNT DUE
RE	07123236	2,726.74	54.53	2,781.27
Name Totals:		**2,726.74**	**54.53**	**2,781.27**

SALDIVAR, ROSALIA 1716 WAXHAW INDIAN TRAIL RD INDIAN TRAIL, NC 28079

SOURCE	PROPERTY KEY	TAXES/FEES	INTEREST	AMOUNT DUE
RE	07135040B	2,725.79	54.52	2,780.31
Name Totals:		**2,725.79**	**54.52**	**2,780.31**

CHRISTOPHER, JULIE L PO BOX 507 MINERAL SPRINGS, NC 281080507

SOURCE	PROPERTY KEY	TAXES/FEES	INTEREST	AMOUNT DUE
RE	06018123	2,725.09	54.50	2,779.59
Name Totals:		**2,725.09**	**54.50**	**2,779.59**

SEEHORN, CHARLES 4008 SAGEBRUSH BND MONROE, NC 28110

SOURCE	PROPERTY KEY	TAXES/FEES	INTEREST	AMOUNT DUE
RE	07096683	2,724.76	54.50	2,779.26
Name Totals:		**2,724.76**	**54.50**	**2,779.26**

STEELE, CARA HELMS 4319 LANCASTER HWY MONROE, NC 281120000

SOURCE	PROPERTY KEY	TAXES/FEES	INTEREST	AMOUNT DUE
RE	04252012B	2,724.41	54.49	2,778.90
Name Totals:		**2,724.41**	**54.49**	**2,778.90**

OATES, EDDIE BERNARD JR 5334 HEMBY RD MATTHEWS, NC 281048686

SOURCE	PROPERTY KEY	TAXES/FEES	INTEREST	AMOUNT DUE
RE	06120012P	2,722.33	54.45	2,776.78
Name Totals:		**2,722.33**	**54.45**	**2,776.78**

RUTLEDGE, JOHNNY KENARD 1013 CHESTNUT LANE STE 130 MATTHEWS, NC 28104

SOURCE	PROPERTY KEY	TAXES/FEES	INTEREST	AMOUNT DUE
RE	07132010L04	2,721.95	54.44	2,776.39
Name Totals:		**2,721.95**	**54.44**	**2,776.39**

Copyright (C) 1997-2026 DEVNET Incorporated

Uncollected Amounts By Names Report
Union County
Date Distributed as of : 1/16/2026

YEAR: 2025

TAXPAYER NAME/ADDRESS

BONDARENKO, ANTONINA 500 UNION RD MATTHEWS, NC 28104

SOURCE	PROPERTY KEY	TAXES/FEES	INTEREST	AMOUNT DUE
RE	08312012A	2,720.71	54.41	2,775.12
Name Totals:		**2,720.71**	**54.41**	**2,775.12**

KIND SKIPTRACING INC 6555 OLD MONROE RD STE D INDIAN TRAIL, NC 28079

SOURCE	PROPERTY KEY	TAXES/FEES	INTEREST	AMOUNT DUE
RE	09351224	2,718.47	54.37	2,772.84
Name Totals:		**2,718.47**	**54.37**	**2,772.84**

DOBBS, JAMES EDWARD HEIRS C/O JENNIFER WOOD 2716 BAKER CIR WAXHAW, NC 28173

SOURCE	PROPERTY KEY	TAXES/FEES	INTEREST	AMOUNT DUE
RE	06084022	2,709.11	54.18	2,763.29
Name Totals:		**2,709.11**	**54.18**	**2,763.29**

MOORE, DENNIS A 3340 WAXHAW INDIAN TRAIL RD INDIAN TRAIL, NC 28079

SOURCE	PROPERTY KEY	TAXES/FEES	INTEREST	AMOUNT DUE
RE	07138004	2,708.50	54.17	2,762.67
Name Totals:		**2,708.50**	**54.17**	**2,762.67**

ROJAS, JOSE SEBASTIAN GONZALES 1312 TUCKER RD MONROE, NC 28110

SOURCE	PROPERTY KEY	TAXES/FEES	INTEREST	AMOUNT DUE
RE	09234036	2,708.11	54.16	2,762.27
Name Totals:		**2,708.11**	**54.16**	**2,762.27**

LOGAN, CHERYL HELMS 7342 PLEASANT HILL CHURCH RD MARSHVILLE, NC 28103

SOURCE	PROPERTY KEY	TAXES/FEES	INTEREST	AMOUNT DUE
RE	01084012N	2,707.96	54.16	2,762.12
Name Totals:		**2,707.96**	**54.16**	**2,762.12**

PARKER, JAMIE S TRUSTEE 6127 CREFT CIR INDIAN TRAIL, NC 28079

SOURCE	PROPERTY KEY	TAXES/FEES	INTEREST	AMOUNT DUE
RE	07064108	2,705.88	54.12	2,760.00
Name Totals:		**2,705.88**	**54.12**	**2,760.00**

REED, AARON 3709 SIKES MILL RD MONROE, NC 28110

SOURCE	PROPERTY KEY	TAXES/FEES	INTEREST	AMOUNT DUE
RE	08126016G	2,694.38	53.89	2,748.27
Name Totals:		**2,694.38**	**53.89**	**2,748.27**

EALES, RYAN 1108 HAWTHORNE DR INDIAN TRAIL, NC 28079

SOURCE	PROPERTY KEY	TAXES/FEES	INTEREST	AMOUNT DUE
RE	07033277	2,693.49	53.87	2,747.36
Name Totals:		**2,693.49**	**53.87**	**2,747.36**

ROSS, JAY P 1064 KITE CT MATTHEWS, NC 28104

SOURCE	PROPERTY KEY	TAXES/FEES	INTEREST	AMOUNT DUE
RE	07105030A	2,693.12	53.86	2,746.98
Name Totals:		**2,693.12**	**53.86**	**2,746.98**

BREWER, ANDREA P 2909 PLUM THICKET CT MONROE, NC 28112

SOURCE	PROPERTY KEY	TAXES/FEES	INTEREST	AMOUNT DUE
RE	04285034	2,693.04	53.86	2,746.90
Name Totals:		**2,693.04**	**53.86**	**2,746.90**

Copyright (C) 1997-2026 DEVNET Incorporated

Uncollected Amounts By Names Report
Union County
Date Distributed as of : 1/16/2026

YEAR: 2025

TAXPAYER NAME/ADDRESS

SHEARIN, TONY WILSON 1703 GARRETT RD INDIAN TRAIL, NC 280790000

SOURCE	PROPERTY KEY	TAXES/FEES	INTEREST	AMOUNT DUE
RE	08285036A	2,692.41	53.85	2,746.26
Name Totals:		**2,692.41**	**53.85**	**2,746.26**

MARVIN POND LLC 2119 CONISTON PL CHARLOTTE, NC 28207

SOURCE	PROPERTY KEY	TAXES/FEES	INTEREST	AMOUNT DUE
RE	06228003J	2,688.89	53.78	2,742.67
RE	06228003E	2,688.89	53.78	2,742.67
Name Totals:		**5,377.78**	**107.56**	**5,485.34**

TOMPKINS, LISA ELLIOTT 6607 SADLER RD WAXHAW, NC 28173

SOURCE	PROPERTY KEY	TAXES/FEES	INTEREST	AMOUNT DUE
RE	06060025	2,687.65	53.75	2,741.40
Name Totals:		**2,687.65**	**53.75**	**2,741.40**

ESCOBEDO, MARGARITA 304 COLONIAL CIR WINGATE, NC 28174

SOURCE	PROPERTY KEY	TAXES/FEES	INTEREST	AMOUNT DUE
RE	09018001	2,686.42	53.73	2,740.15
Name Totals:		**2,686.42**	**53.73**	**2,740.15**

GODWIN, JULIA KALE 806 CIRCLE TRACE RD MONROE, NC 28110

SOURCE	PROPERTY KEY	TAXES/FEES	INTEREST	AMOUNT DUE
RE	06006140	2,677.59	53.55	2,731.14
Name Totals:		**2,677.59**	**53.55**	**2,731.14**

MCPHAUL, LYNDA AUGUST 4046 SUTTLE PL MATTHEWS, NC 28104

SOURCE	PROPERTY KEY	TAXES/FEES	INTEREST	AMOUNT DUE
RE	07129792	2,676.99	53.54	2,730.53
Name Totals:		**2,676.99**	**53.54**	**2,730.53**

HIGH, DOUGLAS BOYCE JR 206 GRIFFIN LN MARSHVILLE, NC 28103

SOURCE	PROPERTY KEY	TAXES/FEES	INTEREST	AMOUNT DUE
RE	02311011A	2,676.63	53.53	2,730.16
Name Totals:		**2,676.63**	**53.53**	**2,730.16**

OSTAPOVICH, ALEKSANDR 9108 PINENOLL LN CHARLOTTE, NC 28215

SOURCE	PROPERTY KEY	TAXES/FEES	INTEREST	AMOUNT DUE
RE	07117024B	2,674.39	53.49	2,727.88
Name Totals:		**2,674.39**	**53.49**	**2,727.88**

NDIAYE, JAMILA MATHIAS 155 HEATHBROOK LN WAXHAW, NC 28173

SOURCE	PROPERTY KEY	TAXES/FEES	INTEREST	AMOUNT DUE
RE	06198567	2,673.31	53.47	2,726.78
Name Totals:		**2,673.31**	**53.47**	**2,726.78**

PEARSON, CALVIN LEE 215 WATER OAK LN MATTHEWS, NC 28104

SOURCE	PROPERTY KEY	TAXES/FEES	INTEREST	AMOUNT DUE
RE	06063032	2,671.45	53.43	2,724.88
Name Totals:		**2,671.45**	**53.43**	**2,724.88**

Copyright (C) 1997-2026 DEVNET Incorporated

Uncollected Amounts By Names Report
Union County
Date Distributed as of : 1/16/2026

YEAR: 2025

TAXPAYER NAME/ADDRESS

HONEYSUCKLE RIDING ACADEMY LLC 6812 S ROCKY RIVER RD MONROE, NC 28112

SOURCE	PROPERTY KEY	TAXES/FEES	INTEREST	AMOUNT DUE
RE	04294010C	2,670.92	53.42	2,724.34
Name Totals:		**2,670.92**	**53.42**	**2,724.34**

BECK, WALTER L JR 7225 NESBIT RD WAXHAW, NC 28173

SOURCE	PROPERTY KEY	TAXES/FEES	INTEREST	AMOUNT DUE
RE	04347001W	2,668.35	53.37	2,721.72
Name Totals:		**2,668.35**	**53.37**	**2,721.72**

HONEYCUTT, JENNIFER 1372 AUGUSTUS BEAMON DR INDIAN TRAIL, NC 28079

SOURCE	PROPERTY KEY	TAXES/FEES	INTEREST	AMOUNT DUE
RE	07120937	2,665.74	53.31	2,719.05
Name Totals:		**2,665.74**	**53.31**	**2,719.05**

DELL'ALBA, DAVID D 3117 MONTE DR MONROE, NC 28110

SOURCE	PROPERTY KEY	TAXES/FEES	INTEREST	AMOUNT DUE
RE	09408074A	2,665.17	53.30	2,718.47
Name Totals:		**2,665.17**	**53.30**	**2,718.47**

BRAWLEY, WILLIAM KERR III 3202 WAXHAW MARVIN RD WAXHAW, NC 28173

SOURCE	PROPERTY KEY	TAXES/FEES	INTEREST	AMOUNT DUE
RE	06189031	2,664.92	53.30	2,718.22
Name Totals:		**2,664.92**	**53.30**	**2,718.22**

GIANNETTI, JONATHAN 2921 BERT WILLIAMS RD MONROE, NC 28110

SOURCE	PROPERTY KEY	TAXES/FEES	INTEREST	AMOUNT DUE
RE	08081002B	2,663.62	53.27	2,716.89
Name Totals:		**2,663.62**	**53.27**	**2,716.89**

SAKANYAN, BAGRAT 6428 OLD PINEVILLE RD STE C CHARLOTTE, NC 28217

SOURCE	PROPERTY KEY	TAXES/FEES	INTEREST	AMOUNT DUE
RE	07066971	2,662.53	53.25	2,715.78
Name Totals:		**2,662.53**	**53.25**	**2,715.78**

RANGEL-GARCIA, FRANCISCA 4216 SECREST SHORT CUT RD MONROE, NC 281109254

SOURCE	PROPERTY KEY	TAXES/FEES	INTEREST	AMOUNT DUE
RE	09295009D	2,660.78	53.22	2,714.00
Name Totals:		**2,660.78**	**53.22**	**2,714.00**

KAOUK, SAMER 9014 CHILTHORNE CT WAXHAW, NC 28173

SOURCE	PROPERTY KEY	TAXES/FEES	INTEREST	AMOUNT DUE
RE	06201859	2,660.58	53.21	2,713.79
Name Totals:		**2,660.58**	**53.21**	**2,713.79**

DOROUGH, MELODY B 6305 OLSON LN INDIAN TRAIL, NC 28079

SOURCE	PROPERTY KEY	TAXES/FEES	INTEREST	AMOUNT DUE
RE	07063376	2,656.84	53.14	2,709.98
Name Totals:		**2,656.84**	**53.14**	**2,709.98**

PURSER, EUGENE 130 OLD DUTCH RD W INDIAN TRAIL, NC 28079

SOURCE	PROPERTY KEY	TAXES/FEES	INTEREST	AMOUNT DUE
RE	08216006C	2,656.66	53.13	2,709.79
Name Totals:		**2,656.66**	**53.13**	**2,709.79**

Copyright (C) 1997-2026 DEVNET Incorporated

Uncollected Amounts By Names Report
Union County
Date Distributed as of : 1/16/2026

YEAR: 2025

TAXPAYER NAME/ADDRESS

GRIFFIN, BOBBY W 5006 JOYFUL NOISE LN INDIAN TRAIL, NC 280797687

SOURCE	PROPERTY KEY	TAXES/FEES	INTEREST	AMOUNT DUE
RE	07057717	2,656.33	53.13	2,709.46
Name Totals:		**2,656.33**	**53.13**	**2,709.46**

KUMAR LLC 4029 SPRING GARDEN ST FORT MILL, SC 29715

SOURCE	PROPERTY KEY	TAXES/FEES	INTEREST	AMOUNT DUE
RE	06198561	2,654.72	53.09	2,707.81
Name Totals:		**2,654.72**	**53.09**	**2,707.81**

KOROTKOV, YURII 3012 TWILIGHT LN MONROE, NC 28110

SOURCE	PROPERTY KEY	TAXES/FEES	INTEREST	AMOUNT DUE
RE	07096129	2,652.75	53.06	2,705.81
Name Totals:		**2,652.75**	**53.06**	**2,705.81**

DEPAUL, EVA 3001 CRISMARK DR INDIAN TRAIL, NC 28079

SOURCE	PROPERTY KEY	TAXES/FEES	INTEREST	AMOUNT DUE
RE	07057902	2,652.52	53.05	2,705.57
Name Totals:		**2,652.52**	**53.05**	**2,705.57**

PRIDE, JULIE ANNE STEWART 864 NUTWOOD ST BOWLING GREEN, KY 42103

SOURCE	PROPERTY KEY	TAXES/FEES	INTEREST	AMOUNT DUE
RE	07138287	2,652.51	53.05	2,705.56
Name Totals:		**2,652.51**	**53.05**	**2,705.56**

AK NEWTOWN LLC 197 BARCLAY DR WAXHAW, NC 28173

SOURCE	PROPERTY KEY	TAXES/FEES	INTEREST	AMOUNT DUE
RE	06240005A	2,648.26	52.97	2,701.23
Name Totals:		**2,648.26**	**52.97**	**2,701.23**

JAMES, WILLIAM GREGORY MARCUS JR 4724 OLD MONROE MARSHVILLE RD MARSHVILLE, NC 28103

SOURCE	PROPERTY KEY	TAXES/FEES	INTEREST	AMOUNT DUE
RE	02154011	2,646.63	52.93	2,699.56
Name Totals:		**2,646.63**	**52.93**	**2,699.56**

CARRANZA, JUAN CARLOS DAVILA 6108 GREENGATE LN WAXHAW, NC 28173

SOURCE	PROPERTY KEY	TAXES/FEES	INTEREST	AMOUNT DUE
RE	06078236	2,646.41	52.93	2,699.34
Name Totals:		**2,646.41**	**52.93**	**2,699.34**

DAM, PHUNG 8010 WEDDINGTON DOWNS DR MATTHEWS, NC 28104

SOURCE	PROPERTY KEY	TAXES/FEES	INTEREST	AMOUNT DUE
RE	06096156	2,643.11	52.86	2,695.97
Name Totals:		**2,643.11**	**52.86**	**2,695.97**

NAPIER, HENRY JAMES JR 5510 PLEASANT HILL CHURCH RD MARSHVILLE, NC 28103

SOURCE	PROPERTY KEY	TAXES/FEES	INTEREST	AMOUNT DUE
RE	01063003	2,639.72	52.79	2,692.51
Name Totals:		**2,639.72**	**52.79**	**2,692.51**

BURROUGHS, TONY 7400 CARL POLK RD MONROE, NC 28110

SOURCE	PROPERTY KEY	TAXES/FEES	INTEREST	AMOUNT DUE
RE	08045037B	2,638.20	52.76	2,690.96
Name Totals:		**2,638.20**	**52.76**	**2,690.96**

Copyright (C) 1997-2026 DEVNET Incorporated

Uncollected Amounts By Names Report
Union County
Date Distributed as of : 1/16/2026

YEAR: 2025

TAXPAYER NAME/ADDRESS

MAVI LLC 9734 WHEATFIELD RD CHARLOTTE, NC 28277

SOURCE	PROPERTY KEY	TAXES/FEES	INTEREST	AMOUNT DUE
RE	05115002A	2,635.62	52.71	2,688.33
Name Totals:		**2,635.62**	**52.71**	**2,688.33**

BURRIS, MARY S 5320 SUSTAR DR MONROE, NC 28110

SOURCE	PROPERTY KEY	TAXES/FEES	INTEREST	AMOUNT DUE
RE	07048196	2,633.32	52.67	2,685.99
Name Totals:		**2,633.32**	**52.67**	**2,685.99**

HUGHES, LISA L 4817 ST SIMONS TER WAXHAW, NC 281736823

SOURCE	PROPERTY KEY	TAXES/FEES	INTEREST	AMOUNT DUE
RE	06030276	2,629.05	52.58	2,681.63
Name Totals:		**2,629.05**	**52.58**	**2,681.63**

NEAL, JULIE ANN STARNES 2507 LONG HOPE RD MONROE, NC 28112

SOURCE	PROPERTY KEY	TAXES/FEES	INTEREST	AMOUNT DUE
RE	04249017A	2,628.57	52.57	2,681.14
Name Totals:		**2,628.57**	**52.57**	**2,681.14**

CARLOCK, MARGARET JANE 2219 WESLEY LANDING RD WAXHAW, NC 28173

SOURCE	PROPERTY KEY	TAXES/FEES	INTEREST	AMOUNT DUE
RE	06105229	2,627.90	52.56	2,680.46
Name Totals:		**2,627.90**	**52.56**	**2,680.46**

MARTUNG, MALCOM 3200 ARSDALE RD WAXHAW, NC 28173

SOURCE	PROPERTY KEY	TAXES/FEES	INTEREST	AMOUNT DUE
RE	06162431	2,625.82	52.52	2,678.34
Name Totals:		**2,625.82**	**52.52**	**2,678.34**

HOLLOWAY, MARION L JR 2633 ROLLING HILLS DR MONROE, NC 28110

SOURCE	PROPERTY KEY	TAXES/FEES	INTEREST	AMOUNT DUE
RE	09298436 90	2,623.87	52.48	2,676.35
Name Totals:		**2,623.87**	**52.48**	**2,676.35**

CIPPOLETTI, SHARON 3327 IRONWOOD DR MATTHEWS, NC 281047974

SOURCE	PROPERTY KEY	TAXES/FEES	INTEREST	AMOUNT DUE
RE	06069054	2,622.09	52.44	2,674.53
Name Totals:		**2,622.09**	**52.44**	**2,674.53**

PIERCE, SONYA LYNN 3619 AUSTIN RD MONROE, NC 28112

SOURCE	PROPERTY KEY	TAXES/FEES	INTEREST	AMOUNT DUE
RE	04198019C	2,620.68	52.41	2,673.09
Name Totals:		**2,620.68**	**52.41**	**2,673.09**

SMITH, CAROLYN S PO BOX 566 MINERAL SPRINGS, NC 28108

SOURCE	PROPERTY KEY	TAXES/FEES	INTEREST	AMOUNT DUE
RE	06036010	2,620.28	52.41	2,672.69
Name Totals:		**2,620.28**	**52.41**	**2,672.69**

MOCETE, PETER M 6302 TREVOR SIMPSON DR INDIAN TRAIL, NC 28079

SOURCE	PROPERTY KEY	TAXES/FEES	INTEREST	AMOUNT DUE
RE	07064048	2,616.08	52.32	2,668.40
Name Totals:		**2,616.08**	**52.32**	**2,668.40**

Copyright (C) 1997-2026 DEVNET Incorporated

Uncollected Amounts By Names Report
Union County
Date Distributed as of : 1/16/2026

YEAR: 2025

TAXPAYER NAME/ADDRESS

HODZINSCHI, VLADIMIR 1607 CRESTGATE DR WAXHAW, NC 28173

SOURCE	PROPERTY KEY	TAXES/FEES	INTEREST	AMOUNT DUE
RE	06078061	2,613.90	52.28	2,666.18
Name Totals:		**2,613.90**	**52.28**	**2,666.18**

ASBURY, KATIE 2014 UNION GROVE LN INDIAN TRAIL, NC 28079

SOURCE	PROPERTY KEY	TAXES/FEES	INTEREST	AMOUNT DUE
RE	07066838	2,610.55	52.21	2,662.76
Name Totals:		**2,610.55**	**52.21**	**2,662.76**

POHLIG, LAURA KATHRYN 7323 DAVIS RD WAXHAW, NC 281738415

SOURCE	PROPERTY KEY	TAXES/FEES	INTEREST	AMOUNT DUE
RE	05101020B	2,609.46	52.19	2,661.65
Name Totals:		**2,609.46**	**52.19**	**2,661.65**

BULLARD, MILES C 16224 DEEPWOOD PL INDIAN TRAIL, NC 28079

SOURCE	PROPERTY KEY	TAXES/FEES	INTEREST	AMOUNT DUE
RE	07033055	2,609.41	52.19	2,661.60
Name Totals:		**2,609.41**	**52.19**	**2,661.60**

ONBOARD HOLDINGS INC 1301 MEDLIN RD MONROE, NC 28112

SOURCE	PROPERTY KEY	TAXES/FEES	INTEREST	AMOUNT DUE
RE	05114221	2,607.90	52.16	2,660.06
Name Totals:		**2,607.90**	**52.16**	**2,660.06**

CALDWELL, WESLEY BERNARD 3202 TIMBER MILL DR MATTHEWS, NC 28104

SOURCE	PROPERTY KEY	TAXES/FEES	INTEREST	AMOUNT DUE
RE	07099267	2,605.36	52.11	2,657.47
Name Totals:		**2,605.36**	**52.11**	**2,657.47**

THE LEMON SIX INC 2622 CREEK MANOR DR WAXHAW, NC 28173

SOURCE	PROPERTY KEY	TAXES/FEES	INTEREST	AMOUNT DUE
RE	06228020	2,604.99	52.10	2,657.09
Name Totals:		**2,604.99**	**52.10**	**2,657.09**

CROWELL, BARBARA H 1416 CROWELL DAIRY RD INDIAN TRAIL, NC 280799704

SOURCE	PROPERTY KEY	TAXES/FEES	INTEREST	AMOUNT DUE
RE	08282010B	2,604.57	52.09	2,656.66
Name Totals:		**2,604.57**	**52.09**	**2,656.66**

CONNELL, SHERRILL L 605 POWDER HORN LN INDIAN TRAIL, NC 280794290

SOURCE	PROPERTY KEY	TAXES/FEES	INTEREST	AMOUNT DUE
RE	07138221	2,604.02	52.08	2,656.10
Name Totals:		**2,604.02**	**52.08**	**2,656.10**

MORALES, EVAN BAXTER ET AL 1716 GARRETT RD INDIAN TRAIL, NC 28079

SOURCE	PROPERTY KEY	TAXES/FEES	INTEREST	AMOUNT DUE
RE	08285037D	2,603.04	52.06	2,655.10
Name Totals:		**2,603.04**	**52.06**	**2,655.10**

FELTS, DAVID 3005 POTTER RD S WAXHAW, NC 28173

SOURCE	PROPERTY KEY	TAXES/FEES	INTEREST	AMOUNT DUE
RE	06038024B	2,602.31	52.05	2,654.36
Name Totals:		**2,602.31**	**52.05**	**2,654.36**

Copyright (C) 1997-2026 DEVNET Incorporated

Uncollected Amounts By Names Report
Union County
Date Distributed as of : 1/16/2026

YEAR: 2025

TAXPAYER NAME/ADDRESS

WARFORD, JORDAN MICHELLE 100 FOXTON RD MATTHEWS, NC 28104

SOURCE	PROPERTY KEY	TAXES/FEES	INTEREST	AMOUNT DUE
RE	07138087	2,601.76	52.04	2,653.80
Name Totals:		**2,601.76**	**52.04**	**2,653.80**

A, BRUTT 14024 MCGLOUGHLIN WAY CT CHARLOTTE, NC 28273

SOURCE	PROPERTY KEY	TAXES/FEES	INTEREST	AMOUNT DUE
RE	05087058	2,600.20	52.00	2,652.20
Name Totals:		**2,600.20**	**52.00**	**2,652.20**

HAUSE, JENNIFER 201 GOLDEN VIEW DR WAXHAW, NC 28173

SOURCE	PROPERTY KEY	TAXES/FEES	INTEREST	AMOUNT DUE
RE	05165082	2,600.00	52.00	2,652.00
Name Totals:		**2,600.00**	**52.00**	**2,652.00**

GLASS-CHAPMAN, JODY 618 CEDARWOOD DR MONROE, NC 28112

SOURCE	PROPERTY KEY	TAXES/FEES	INTEREST	AMOUNT DUE
RE	04198035	2,599.74	51.99	2,651.73
Name Totals:		**2,599.74**	**51.99**	**2,651.73**

BLACK, JAMES D PO BOX 1155 WINGATE, NC 281741155

SOURCE	PROPERTY KEY	TAXES/FEES	INTEREST	AMOUNT DUE
RE	02242031F90	2,597.81	51.96	2,649.77
Name Totals:		**2,597.81**	**51.96**	**2,649.77**

SCHOOLEY, KIMBERLY 1409 LANGDON TERRACE DR INDIAN TRAIL, NC 28079

SOURCE	PROPERTY KEY	TAXES/FEES	INTEREST	AMOUNT DUE
RE	07093737	2,596.18	51.92	2,648.10
Name Totals:		**2,596.18**	**51.92**	**2,648.10**

HW INDUSTRIES LLC 4009 FAWNBROOKE DR INDIAN TRAIL, NC 28079

SOURCE	PROPERTY KEY	TAXES/FEES	INTEREST	AMOUNT DUE
RE	07069123G	2,590.75	51.82	2,642.57
Name Totals:		**2,590.75**	**51.82**	**2,642.57**

GAINEY, ZAKIYYA C/O KIMBERLY GAINEY 933 MILKWOOD LN MONROE, NC 28110

SOURCE	PROPERTY KEY	TAXES/FEES	INTEREST	AMOUNT DUE
RE	06006013	2,589.22	51.78	2,641.00
Name Totals:		**2,589.22**	**51.78**	**2,641.00**

GRAY INVESTMENTS ALPHA LLC 454 FAIRHAVEN CT WAXHAW, NC 28173

SOURCE	PROPERTY KEY	TAXES/FEES	INTEREST	AMOUNT DUE
RE	06162374	2,587.87	51.76	2,639.63
Name Totals:		**2,587.87**	**51.76**	**2,639.63**

ORR, ROBERT C 2441 OAK SPRING DR MATTHEWS, NC 281044300

SOURCE	PROPERTY KEY	TAXES/FEES	INTEREST	AMOUNT DUE
RE	08297009C	2,586.97	51.74	2,638.71
Name Totals:		**2,586.97**	**51.74**	**2,638.71**

PRESSLEY, BRENDA K TRUSTEE 1024 BULL DOG LN WINGATE, NC 28174

SOURCE	PROPERTY KEY	TAXES/FEES	INTEREST	AMOUNT DUE
RE	09049226	2,583.59	51.67	2,635.26
Name Totals:		**2,583.59**	**51.67**	**2,635.26**

Copyright (C) 1997-2026 DEVNET Incorporated

Uncollected Amounts By Names Report
Union County
Date Distributed as of : 1/16/2026

YEAR: 2025

TAXPAYER NAME/ADDRESS

JEMA BUILDERS LLC 7510 #12B PINEVILLE MATTHEWS RD CHARLOTTE, NC 28226

SOURCE	PROPERTY KEY	TAXES/FEES	INTEREST	AMOUNT DUE
RE	08087001V	2,583.12	51.66	2,634.78
Name Totals:		**2,583.12**	**51.66**	**2,634.78**

CRAIG, JEFFREY LEE 1215 CLARENCE SECREST RD MONROE, NC 28110

SOURCE	PROPERTY KEY	TAXES/FEES	INTEREST	AMOUNT DUE
RE	09381012A	2,581.86	51.64	2,633.50
Name Totals:		**2,581.86**	**51.64**	**2,633.50**

THOMAS, JIMMY H 6721 HONEY BEE RD MONROE, NC 28110

SOURCE	PROPERTY KEY	TAXES/FEES	INTEREST	AMOUNT DUE
RE	01195004B	2,580.07	51.60	2,631.67
Name Totals:		**2,580.07**	**51.60**	**2,631.67**

PEARSON, JAMA B 6803 CREFT CIR INDIAN TRAIL, NC 280799469

SOURCE	PROPERTY KEY	TAXES/FEES	INTEREST	AMOUNT DUE
RE	07064279	2,579.14	51.58	2,630.72
Name Totals:		**2,579.14**	**51.58**	**2,630.72**

HUNTLEY, HENRY L 204 CHANEY ST WINGATE, NC 28174

SOURCE	PROPERTY KEY	TAXES/FEES	INTEREST	AMOUNT DUE
RE	09055042	2,579.06	51.58	2,630.64
Name Totals:		**2,579.06**	**51.58**	**2,630.64**

EMMANUEL MARA BAPTIST CHURCH 2211 UNIONVILLE INDIAN TRAIL RD W INDIAN TRAIL, NC 28079

SOURCE	PROPERTY KEY	TAXES/FEES	INTEREST	AMOUNT DUE
RE	08300023B	2,577.64	51.55	2,629.19
Name Totals:		**2,577.64**	**51.55**	**2,629.19**

SHANNON, KATHERINE M 3018 ROSEWATER LN INDIAN TRAIL, NC 28079

SOURCE	PROPERTY KEY	TAXES/FEES	INTEREST	AMOUNT DUE
RE	07120058	2,577.20	51.54	2,628.74
Name Totals:		**2,577.20**	**51.54**	**2,628.74**

LEWIS, ARTHUR LYNN 209 MARVIN WATKINS RD MONROE, NC 28112

SOURCE	PROPERTY KEY	TAXES/FEES	INTEREST	AMOUNT DUE
RE	09240005A	2,577.16	51.54	2,628.70
Name Totals:		**2,577.16**	**51.54**	**2,628.70**

JOHNSON, JEFFERY L 3021 BROOKS MILL LN WINGATE, NC 28174

SOURCE	PROPERTY KEY	TAXES/FEES	INTEREST	AMOUNT DUE
RE	02230022	2,576.53	51.53	2,628.06
Name Totals:		**2,576.53**	**51.53**	**2,628.06**

HINTON, MARTHA B 1804 HAVENWOOD DR LANCASTER, SC 29720

SOURCE	PROPERTY KEY	TAXES/FEES	INTEREST	AMOUNT DUE
RE	05087046	2,572.47	51.45	2,623.92
Name Totals:		**2,572.47**	**51.45**	**2,623.92**

DEANGLEO MINERALS EXTRACTION LLC 2345 ANANAS RD NORTHPORT, FL 34288

SOURCE	PROPERTY KEY	TAXES/FEES	INTEREST	AMOUNT DUE
RE	02230008C	2,570.47	51.41	2,621.88
Name Totals:		**2,570.47**	**51.41**	**2,621.88**

Copyright (C) 1997-2026 DEVNET Incorporated

Uncollected Amounts By Names Report
Union County
Date Distributed as of : 1/16/2026

YEAR: 2025

TAXPAYER NAME/ADDRESS

KLUTTZ, COLTON ROYCE 5424 ARMY RD MARSHVILLE, NC 28103

SOURCE	PROPERTY KEY	TAXES/FEES	INTEREST	AMOUNT DUE
RE	01144012U	2,568.45	51.37	2,619.82
Name Totals:		**2,568.45**	**51.37**	**2,619.82**

ANDERSON-BYRNE, VALERIE 10 INDEPENDENCE AVE BABYLON, NY 11702

SOURCE	PROPERTY KEY	TAXES/FEES	INTEREST	AMOUNT DUE
RE	07064423	2,567.04	51.34	2,618.38
Name Totals:		**2,567.04**	**51.34**	**2,618.38**

ESTEP, CURTIS LEE HEIRS C/O ASHLEY LITTLE 2176 PHEASANT RD LANCASTER, SC 29720

SOURCE	PROPERTY KEY	TAXES/FEES	INTEREST	AMOUNT DUE
RE	07054025	2,566.79	51.34	2,618.13
Name Totals:		**2,566.79**	**51.34**	**2,618.13**

THORNRIDGE INVESTMENT GROUP LLC 6531 HAZELTON DR CHARLOTTE, NC 28210

SOURCE	PROPERTY KEY	TAXES/FEES	INTEREST	AMOUNT DUE
RE	05060006	2,564.77	51.30	2,616.07
Name Totals:		**2,564.77**	**51.30**	**2,616.07**

PRATT, DARREN WILLIAM 5002 JOYFUL NOISE LN INDIAN TRAIL, NC 28079

SOURCE	PROPERTY KEY	TAXES/FEES	INTEREST	AMOUNT DUE
RE	07057719	2,562.86	51.26	2,614.12
Name Totals:		**2,562.86**	**51.26**	**2,614.12**

ZACHARY, SHARYLEE 1501 SHARON DR WAXHAW, NC 28173

SOURCE	PROPERTY KEY	TAXES/FEES	INTEREST	AMOUNT DUE
RE	05114209	2,562.46	51.25	2,613.71
Name Totals:		**2,562.46**	**51.25**	**2,613.71**

AGYEIWAA, FELICIA A 8001 FOUNTAINBROOK DR INDIAN TRAIL, NC 28079

SOURCE	PROPERTY KEY	TAXES/FEES	INTEREST	AMOUNT DUE
RE	07091054	2,561.72	51.23	2,612.95
Name Totals:		**2,561.72**	**51.23**	**2,612.95**

MATEO, CHARLIE 318 MEADOWBROOK DR MATTHEWS, NC 28104

SOURCE	PROPERTY KEY	TAXES/FEES	INTEREST	AMOUNT DUE
RE	07102147	2,559.18	51.18	2,610.36
Name Totals:		**2,559.18**	**51.18**	**2,610.36**

EAST, JOSEPH LESTER PO BOX 129 MINERAL SPRINGS, NC 28108

SOURCE	PROPERTY KEY	TAXES/FEES	INTEREST	AMOUNT DUE
RE	05156015A	2,557.07	51.14	2,608.21
Name Totals:		**2,557.07**	**51.14**	**2,608.21**

STARLING, MATTHEW W 1551 HUGGINS RD MARSHVILLE, NC 28103

SOURCE	PROPERTY KEY	TAXES/FEES	INTEREST	AMOUNT DUE
RE	03006008	2,556.85	51.14	2,607.99
Name Totals:		**2,556.85**	**51.14**	**2,607.99**

MASKE, CHRISTOPHER EDWIN 7610 OLIVE BRANCH RD MARSHVILLE, NC 28103

SOURCE	PROPERTY KEY	TAXES/FEES	INTEREST	AMOUNT DUE
RE	01159009	2,555.81	51.12	2,606.93
Name Totals:		**2,555.81**	**51.12**	**2,606.93**

Copyright (C) 1997-2026 DEVNET Incorporated

Uncollected Amounts By Names Report
Union County
Date Distributed as of : 1/16/2026

YEAR: 2025

TAXPAYER NAME/ADDRESS

JEMA BUILDERS LLC 10020 MONROE RD SUITE 245-A CHARLOTTE, NC 28270

SOURCE	PROPERTY KEY	TAXES/FEES	INTEREST	AMOUNT DUE
RE	08087001U	2,555.03	51.10	2,606.13
Name Totals:		**2,555.03**	**51.10**	**2,606.13**

JONES, VIRGINIA P 2205 LARKSPUR LN WINGATE, NC 28174

SOURCE	PROPERTY KEY	TAXES/FEES	INTEREST	AMOUNT DUE
RE	09057112	2,553.35	51.07	2,604.42
Name Totals:		**2,553.35**	**51.07**	**2,604.42**

BERKEL, KINDA A TRUSTEE 4806 OLD WAXHAW MONROE RD MONROE, NC 28112

SOURCE	PROPERTY KEY	TAXES/FEES	INTEREST	AMOUNT DUE
RE	09414026G	2,549.59	50.99	2,600.58
Name Totals:		**2,549.59**	**50.99**	**2,600.58**

BVG MANAGEMENT LLC 10612-D PROVIDENCE RD SUITE 543 CHARLOTTE, NC 28277

SOURCE	PROPERTY KEY	TAXES/FEES	INTEREST	AMOUNT DUE
RE	05114081	2,547.82	50.96	2,598.78
Name Totals:		**2,547.82**	**50.96**	**2,598.78**

PATEL, KUNJAL Y 7000 JOYFUL NOISE LN INDIAN TRAIL, NC 28079

SOURCE	PROPERTY KEY	TAXES/FEES	INTEREST	AMOUNT DUE
RE	07058114	2,545.69	50.91	2,596.60
Name Totals:		**2,545.69**	**50.91**	**2,596.60**

BAKER, BRENDA M 6501 SYBIL CT INDIAN TRAIL, NC 28079

SOURCE	PROPERTY KEY	TAXES/FEES	INTEREST	AMOUNT DUE
RE	07084579	2,544.82	50.90	2,595.72
Name Totals:		**2,544.82**	**50.90**	**2,595.72**

BROADMOOR AT MARVIN HOWEOWNERS ,7621 LITTLE AVE STE 111 CHARLOTTE, NC 28226

SOURCE	PROPERTY KEY	TAXES/FEES	INTEREST	AMOUNT DUE
RE	06228351	2,544.60	50.89	2,595.49
Name Totals:		**2,544.60**	**50.89**	**2,595.49**

STEFFLER, NICHOLAS J 4909 BIGHAM RD WAXHAW, NC 28173

SOURCE	PROPERTY KEY	TAXES/FEES	INTEREST	AMOUNT DUE
RE	05066013	2,542.66	50.85	2,593.51
Name Totals:		**2,542.66**	**50.85**	**2,593.51**

SMALL, GALE B PO BOX 3001 MONROE, NC 281113001

SOURCE	PROPERTY KEY	TAXES/FEES	INTEREST	AMOUNT DUE
RE	01204052	2,541.15	50.82	2,591.97
Name Totals:		**2,541.15**	**50.82**	**2,591.97**

RIVERA, MARGARET 1204 SHARON DR WAXHAW, NC 28173

SOURCE	PROPERTY KEY	TAXES/FEES	INTEREST	AMOUNT DUE
RE	05114042	2,540.89	50.82	2,591.71
Name Totals:		**2,540.89**	**50.82**	**2,591.71**

EVANS, DAVID A 5509 VERRAZANO DR WAXHAW, NC 28173

SOURCE	PROPERTY KEY	TAXES/FEES	INTEREST	AMOUNT DUE
RE	06054550	2,539.96	50.80	2,590.76
Name Totals:		**2,539.96**	**50.80**	**2,590.76**

Copyright (C) 1997-2026 DEVNET Incorporated

Uncollected Amounts By Names Report
Union County
Date Distributed as of : 1/16/2026

YEAR: 2025

TAXPAYER NAME/ADDRESS

SINCLAIR, MARCUS B JR 720 GREENBRIAR DR MATTHEWS, NC 28104

SOURCE	PROPERTY KEY	TAXES/FEES	INTEREST	AMOUNT DUE
RE	07126233	2,539.76	50.80	2,590.56
Name Totals:		**2,539.76**	**50.80**	**2,590.56**

WILLIAMS, SANDRA A PO BOX 385 BELMONT, NC 28012

SOURCE	PROPERTY KEY	TAXES/FEES	INTEREST	AMOUNT DUE
RE	04240005A	2,538.18	50.76	2,588.94
Name Totals:		**2,538.18**	**50.76**	**2,588.94**

PENNIGAR, LORI 15925 FIELDSTONE DR MATTHEWS, NC 28104

SOURCE	PROPERTY KEY	TAXES/FEES	INTEREST	AMOUNT DUE
RE	07054164	2,537.49	50.75	2,588.24
Name Totals:		**2,537.49**	**50.75**	**2,588.24**

FORD, GAYLE PO BOX 1828 INDIAN TRAIL, NC 280791828

SOURCE	PROPERTY KEY	TAXES/FEES	INTEREST	AMOUNT DUE
RE	07003004	2,534.13	50.68	2,584.81
Name Totals:		**2,534.13**	**50.68**	**2,584.81**

THORNRIDGE INVESTMENT GROUP LLC 6531 HAZELTON DR CHARLOTTE, NC 28210

SOURCE	PROPERTY KEY	TAXES/FEES	INTEREST	AMOUNT DUE
RE	05060006E	2,533.96	50.68	2,584.64
Name Totals:		**2,533.96**	**50.68**	**2,584.64**

MCLEOD, JEAN 2001 BLESSING DR INDIAN TRAIL, NC 28079

SOURCE	PROPERTY KEY	TAXES/FEES	INTEREST	AMOUNT DUE
RE	07057977	2,533.77	50.68	2,584.45
Name Totals:		**2,533.77**	**50.68**	**2,584.45**

SDH CHARLOTTE LLC 4711 NATIONS CROSSING RD CHARLOTTE, NC 28217

SOURCE	PROPERTY KEY	TAXES/FEES	INTEREST	AMOUNT DUE
RE	05087009A	2,530.11	50.60	2,580.71
Name Totals:		**2,530.11**	**50.60**	**2,580.71**

TANTILLO, DONALD C TRUSTEE 1003 SIMMON TREE CT INDIAN TRAIL, NC 28079

SOURCE	PROPERTY KEY	TAXES/FEES	INTEREST	AMOUNT DUE
RE	07114516	2,529.79	50.60	2,580.39
Name Totals:		**2,529.79**	**50.60**	**2,580.39**

MULLIS, MICHAEL TAYLOR HEIRS 2025 GABLE WAY LN MATTHEWS, NC 28104

SOURCE	PROPERTY KEY	TAXES/FEES	INTEREST	AMOUNT DUE
RE	07147254	2,527.71	50.55	2,578.26
Name Totals:		**2,527.71**	**50.55**	**2,578.26**

CULLINGFORD, JODI E 5003 HYDE PARK DR INDIAN TRAIL, NC 28079

SOURCE	PROPERTY KEY	TAXES/FEES	INTEREST	AMOUNT DUE
RE	07058280	2,527.69	50.55	2,578.24
Name Totals:		**2,527.69**	**50.55**	**2,578.24**

MARSHALL, ANTHONY MICHAEL WAYNE 3907 MORGAN MILL RD MONROE, NC 28110

SOURCE	PROPERTY KEY	TAXES/FEES	INTEREST	AMOUNT DUE
RE	09099006A	2,523.02	50.46	2,573.48
Name Totals:		**2,523.02**	**50.46**	**2,573.48**

Copyright (C) 1997-2026 DEVNET Incorporated

Uncollected Amounts By Names Report
Union County
Date Distributed as of : 1/16/2026

YEAR: 2025

TAXPAYER NAME/ADDRESS

RASMUSSEN FAMILY IRREVOCABLE TRUS 1103 COOPER LN INDIAN TRAIL, NC 28079

SOURCE	PROPERTY KEY	TAXES/FEES	INTEREST	AMOUNT DUE
RE	07120129	2,521.08	50.42	2,571.50
Name Totals:		**2,521.08**	**50.42**	**2,571.50**

GADDY, ASHLEA MCBRIDE 7414 NANCE TARLTON RD MARSHVILLE, NC 28103

SOURCE	PROPERTY KEY	TAXES/FEES	INTEREST	AMOUNT DUE
RE	01186003A	2,519.41	50.39	2,569.80
Name Totals:		**2,519.41**	**50.39**	**2,569.80**

STEEN, RACHEL 5609 MEDLIN RD MONROE, NC 28112

SOURCE	PROPERTY KEY	TAXES/FEES	INTEREST	AMOUNT DUE
RE	04042020	2,519.34	50.39	2,569.73
Name Totals:		**2,519.34**	**50.39**	**2,569.73**

DENZLER, BENJAMIN J 3003 CANOPY DR INDIAN TRAIL, NC 28079

SOURCE	PROPERTY KEY	TAXES/FEES	INTEREST	AMOUNT DUE
RE	07091035	2,517.70	50.35	2,568.05
Name Totals:		**2,517.70**	**50.35**	**2,568.05**

PRESSLEY, MIRIAM 5003 CATTAIL CV MONROE, NC 281107628

SOURCE	PROPERTY KEY	TAXES/FEES	INTEREST	AMOUNT DUE
RE	07093483	2,516.24	50.32	2,566.56
Name Totals:		**2,516.24**	**50.32**	**2,566.56**

TUCKER, CLINTON NEAL 912 BAUCOM RD MONROE, NC 28110

SOURCE	PROPERTY KEY	TAXES/FEES	INTEREST	AMOUNT DUE
RE	09134004B	2,514.23	50.28	2,564.51
Name Totals:		**2,514.23**	**50.28**	**2,564.51**

AMOX, KENDAL DAWN 8220 OLD FERRY RD MONROE, NC 28110

SOURCE	PROPERTY KEY	TAXES/FEES	INTEREST	AMOUNT DUE
RE	08120033C	2,514.18	50.28	2,564.46
Name Totals:		**2,514.18**	**50.28**	**2,564.46**

HINSON, GREGORY P 3123 CONCORD HWY MONROE, NC 28110

SOURCE	PROPERTY KEY	TAXES/FEES	INTEREST	AMOUNT DUE
RE	09171014B	2,513.74	50.27	2,564.01
Name Totals:		**2,513.74**	**50.27**	**2,564.01**

MENESES, LUIS EMILO MORENO 4926 STACK RD MONROE, NC 28112

SOURCE	PROPERTY KEY	TAXES/FEES	INTEREST	AMOUNT DUE
RE	04051005	2,511.54	50.23	2,561.77
Name Totals:		**2,511.54**	**50.23**	**2,561.77**

MCGINNIS, CHERYL 4416 OLD MONROE MARSHVILLE RD WINGATE, NC 28174

SOURCE	PROPERTY KEY	TAXES/FEES	INTEREST	AMOUNT DUE
RE	02248006	2,511.27	50.23	2,561.50
Name Totals:		**2,511.27**	**50.23**	**2,561.50**

LEE, ELIZABETH A TRUSTEE 7225 ORCHARD RIDGE DR WAXHAW, NC 281739538

SOURCE	PROPERTY KEY	TAXES/FEES	INTEREST	AMOUNT DUE
RE	06072057	2,511.16	50.22	2,561.38
Name Totals:		**2,511.16**	**50.22**	**2,561.38**

Copyright (C) 1997-2026 DEVNET Incorporated

Uncollected Amounts By Names Report
Union County
Date Distributed as of : 1/16/2026

YEAR: 2025

TAXPAYER NAME/ADDRESS

BRAVERMAN, OLGA 8803 BONDS GROVE CHURCH RD WAXHAW, NC 281738346

SOURCE	PROPERTY KEY	TAXES/FEES	INTEREST	AMOUNT DUE
RE	06210007	2,508.28	50.17	2,558.45
Name Totals:		**2,508.28**	**50.17**	**2,558.45**

KELLOGG, BRUCE 1022 DOUGHTON LN INDIAN TRAIL, NC 28079

SOURCE	PROPERTY KEY	TAXES/FEES	INTEREST	AMOUNT DUE
RE	07066794	2,508.02	50.16	2,558.18
Name Totals:		**2,508.02**	**50.16**	**2,558.18**

HERRON, KENNETH TRUSTEE 165 CRAIG MANOR RD LANCASTER, SC 29720

SOURCE	PROPERTY KEY	TAXES/FEES	INTEREST	AMOUNT DUE
RE	05129015A	2,507.60	50.15	2,557.75
Name Totals:		**2,507.60**	**50.15**	**2,557.75**

TOGLIO FAMILY INVESTMENTS LLC PO BOX 243 MONROE, NC 28111

SOURCE	PROPERTY KEY	TAXES/FEES	INTEREST	AMOUNT DUE
RE	05006017	2,506.48	50.13	2,556.61
Name Totals:		**2,506.48**	**50.13**	**2,556.61**

DITMORE, ROBERT S 1805 CARROLLTON DR INDIAN TRAIL, NC 28079

SOURCE	PROPERTY KEY	TAXES/FEES	INTEREST	AMOUNT DUE
RE	08267038	2,505.33	50.11	2,555.44
Name Totals:		**2,505.33**	**50.11**	**2,555.44**

BICE, SALLIE 1115 BROOKSLAND PL WAXHAW, NC 28173

SOURCE	PROPERTY KEY	TAXES/FEES	INTEREST	AMOUNT DUE
RE	06012154	2,504.32	50.09	2,554.41
Name Totals:		**2,504.32**	**50.09**	**2,554.41**

CALDWELL, DIANA 2303 WHITE CLOVER DR MATTHEWS, NC 28104

SOURCE	PROPERTY KEY	TAXES/FEES	INTEREST	AMOUNT DUE
RE	07099451	2,504.29	50.09	2,554.38
Name Totals:		**2,504.29**	**50.09**	**2,554.38**

YU, SUK 1031 SPANISH MOSS RD INDIAN TRAIL, NC 28079

SOURCE	PROPERTY KEY	TAXES/FEES	INTEREST	AMOUNT DUE
RE	07090698	2,502.70	50.05	2,552.75
Name Totals:		**2,502.70**	**50.05**	**2,552.75**

EAST, JOSEPH L C/O EAST LAWN MOWER SERVICE PO BOX 129 MINERAL SPRINGS, NC 28108

SOURCE	PROPERTY KEY	TAXES/FEES	INTEREST	AMOUNT DUE
RE	06039004C	2,500.49	50.01	2,550.50
Name Totals:		**2,500.49**	**50.01**	**2,550.50**

HINSON, ARMALEE F C/O GREG HINSON 3129 CONCORD HWY MONROE, NC 28110

SOURCE	PROPERTY KEY	TAXES/FEES	INTEREST	AMOUNT DUE
RE	09213016E	2,499.10	49.98	2,549.08
Name Totals:		**2,499.10**	**49.98**	**2,549.08**

DINKINS, B SCOTT 3210 WOLF POND RD MONROE, NC 28112

SOURCE	PROPERTY KEY	TAXES/FEES	INTEREST	AMOUNT DUE
RE	04138006B	2,498.15	49.96	2,548.11
Name Totals:		**2,498.15**	**49.96**	**2,548.11**

Copyright (C) 1997-2026 DEVNET Incorporated

Uncollected Amounts By Names Report
Union County
Date Distributed as of : 1/16/2026

YEAR: 2025

TAXPAYER NAME/ADDRESS

BADALOVA, DILBAR E 4005 SIPES PL INDIAN TRAIL, NC 28079

SOURCE	PROPERTY KEY	TAXES/FEES	INTEREST	AMOUNT DUE
RE	07090905	2,497.38	49.95	2,547.33
Name Totals:		**2,497.38**	**49.95**	**2,547.33**

MADDINENI, RAJESH 2201 WHITE CLOVER DR MATTHEWS, NC 28104

SOURCE	PROPERTY KEY	TAXES/FEES	INTEREST	AMOUNT DUE
RE	07099456	2,496.92	49.94	2,546.86
Name Totals:		**2,496.92**	**49.94**	**2,546.86**

BURROUGH, RENEE MICHELE TRUSTEE 5023 BEGONIA DR CHARLOTTE, NC 28215

SOURCE	PROPERTY KEY	TAXES/FEES	INTEREST	AMOUNT DUE
RE	07126022	2,494.24	49.88	2,544.12
Name Totals:		**2,494.24**	**49.88**	**2,544.12**

SMITH, KENNETH A 1925 ROCK REST RD WINGATE, NC 28174

SOURCE	PROPERTY KEY	TAXES/FEES	INTEREST	AMOUNT DUE
RE	09034012	2,493.05	49.86	2,542.91
Name Totals:		**2,493.05**	**49.86**	**2,542.91**

SURRATT, BRADLEY S 2235 STALLINGS RD MATTHEWS, NC 281041101

SOURCE	PROPERTY KEY	TAXES/FEES	INTEREST	AMOUNT DUE
RE	07099003B	2,491.57	49.83	2,541.40
Name Totals:		**2,491.57**	**49.83**	**2,541.40**

MERGENTHAL, WADE DOUGLAS 1232 BROOKSLAND PL WAXHAW, NC 28173

SOURCE	PROPERTY KEY	TAXES/FEES	INTEREST	AMOUNT DUE
RE	06012028	2,491.32	49.83	2,541.15
Name Totals:		**2,491.32**	**49.83**	**2,541.15**

RANGEL-CORTES, MARTIN 618 CHARLES FRANKLIN ST MONROE, NC 28110

SOURCE	PROPERTY KEY	TAXES/FEES	INTEREST	AMOUNT DUE
RE	09375031	2,491.09	49.82	2,540.91
Name Totals:		**2,491.09**	**49.82**	**2,540.91**

ANDERSON, EDWARD L TRUSTEE 305 REEFTON RD MATTHEWS, NC 28104

SOURCE	PROPERTY KEY	TAXES/FEES	INTEREST	AMOUNT DUE
RE	07138128	2,490.72	49.81	2,540.53
Name Totals:		**2,490.72**	**49.81**	**2,540.53**

PATTON, CHANDRA C 194 ASPIRE CIR WINGATE, NC 28174

SOURCE	PROPERTY KEY	TAXES/FEES	INTEREST	AMOUNT DUE
RE	02239344	2,490.59	49.81	2,540.40
Name Totals:		**2,490.59**	**49.81**	**2,540.40**

JEMA BUILDERS LLC 7510 #12B PINEVILLE MATTHEWS RD CHARLOTTE, NC 28226

SOURCE	PROPERTY KEY	TAXES/FEES	INTEREST	AMOUNT DUE
RE	08087001T	2,488.64	49.77	2,538.41
Name Totals:		**2,488.64**	**49.77**	**2,538.41**

AMH HB SECOND BELSHIRE VENTURE LP 23975 PARK SORRENTO STE 300 WOODLAND HILLS, CA 91302

SOURCE	PROPERTY KEY	TAXES/FEES	INTEREST	AMOUNT DUE
RE	07135348	2,488.47	49.77	2,538.24
Name Totals:		**2,488.47**	**49.77**	**2,538.24**

Copyright (C) 1997-2026 DEVNET Incorporated

Uncollected Amounts By Names Report
Union County
Date Distributed as of : 1/16/2026

YEAR: 2025

TAXPAYER NAME/ADDRESS

BROOKS, JOHN 5212 LAWYERS RD E WINGATE, NC 28174

SOURCE	PROPERTY KEY	TAXES/FEES	INTEREST	AMOUNT DUE
RE	02230005A	2,486.98	49.74	2,536.72
Name Totals:		**2,486.98**	**49.74**	**2,536.72**

BROOME, DAVID LUCAS PO BOX 541 WINGATE, NC 28174

SOURCE	PROPERTY KEY	TAXES/FEES	INTEREST	AMOUNT DUE
RE	09054044	2,486.06	49.72	2,535.78
Name Totals:		**2,486.06**	**49.72**	**2,535.78**

MILLS, TAMI W 4707 HUGGINS RD MARSHVILLE, NC 28103

SOURCE	PROPERTY KEY	TAXES/FEES	INTEREST	AMOUNT DUE
RE	03006001A	2,484.53	49.69	2,534.22
Name Totals:		**2,484.53**	**49.69**	**2,534.22**

HELMS, ANGELA PEARL 6012 MORGAN ACADEMY RD MARSHVILLE, NC 281038608

SOURCE	PROPERTY KEY	TAXES/FEES	INTEREST	AMOUNT DUE
RE	01168003	2,484.02	49.68	2,533.70
Name Totals:		**2,484.02**	**49.68**	**2,533.70**

HEMION, LAURIE F 133 PORTRAIT WAY INDIAN TRAIL, NC 28079

SOURCE	PROPERTY KEY	TAXES/FEES	INTEREST	AMOUNT DUE
RE	07042435	2,483.70	49.67	2,533.37
Name Totals:		**2,483.70**	**49.67**	**2,533.37**

MONROE EXCHANGE LLC 10715 DAVID TAYLOR DR STE 400 CHARLOTTE, NC 28262

SOURCE	PROPERTY KEY	TAXES/FEES	INTEREST	AMOUNT DUE
RE	09339077	2,478.41	49.57	2,527.98
Name Totals:		**2,478.41**	**49.57**	**2,527.98**

LOGAN, TIMOTHY CHARLES 7338 PLEASANT HILL CHURCH RD MARSHVILLE, NC 28103

SOURCE	PROPERTY KEY	TAXES/FEES	INTEREST	AMOUNT DUE
RE	01084012M	2,477.96	49.56	2,527.52
Name Totals:		**2,477.96**	**49.56**	**2,527.52**

METAXATOS, PETER SPIRO TRUSTEE 1212 FARM CREEK RD WAXHAW, NC 28173

SOURCE	PROPERTY KEY	TAXES/FEES	INTEREST	AMOUNT DUE
RE	06105079	2,476.32	49.53	2,525.85
Name Totals:		**2,476.32**	**49.53**	**2,525.85**

GONZALEZ, MELIDA DEL CARMEN AMAYA 209 ROBINSON AVE MATTHEWS, NC 28104

SOURCE	PROPERTY KEY	TAXES/FEES	INTEREST	AMOUNT DUE
RE	07147006	2,473.10	49.46	2,522.56
Name Totals:		**2,473.10**	**49.46**	**2,522.56**

JULIUS, J SPEARS 3411 LANCASTER HWY MONROE, NC 28112

SOURCE	PROPERTY KEY	TAXES/FEES	INTEREST	AMOUNT DUE
RE	09330024	2,473.02	49.46	2,522.48
Name Totals:		**2,473.02**	**49.46**	**2,522.48**

MOSER, PETRA PEREZ 4651 STEVENS MILL RD APT A-B MATTHEWS, NC 281044209

SOURCE	PROPERTY KEY	TAXES/FEES	INTEREST	AMOUNT DUE
RE	07078005A	2,469.48	49.39	2,518.87
Name Totals:		**2,469.48**	**49.39**	**2,518.87**

Copyright (C) 1997-2026 DEVNET Incorporated

Uncollected Amounts By Names Report
Union County
Date Distributed as of : 1/16/2026

YEAR: 2025

TAXPAYER NAME/ADDRESS

SHOBE, LUIDMILLA 265 WEDDINGTON RD MATTHEWS, NC 28104

SOURCE	PROPERTY KEY	TAXES/FEES	INTEREST	AMOUNT DUE
RE	06123001D	2,467.49	49.35	2,516.84
Name Totals:		**2,467.49**	**49.35**	**2,516.84**

EAST, AMANDA 1719 SEEFIN CT INDIAN TRAIL, NC 28079

SOURCE	PROPERTY KEY	TAXES/FEES	INTEREST	AMOUNT DUE
RE	08300150	2,467.12	49.34	2,516.46
Name Totals:		**2,467.12**	**49.34**	**2,516.46**

GRANT, HEIDI J 2915 MEHERRIN CT WAXHAW, NC 28173

SOURCE	PROPERTY KEY	TAXES/FEES	INTEREST	AMOUNT DUE
RE	06207137	2,466.56	49.33	2,515.89
Name Totals:		**2,466.56**	**49.33**	**2,515.89**

TRUE HOMES LLC 2649 BREKONRIDGE CENTRE DR MONROE, NC 28110

SOURCE	PROPERTY KEY	TAXES/FEES	INTEREST	AMOUNT DUE
RE	09417322	2,463.87	49.28	2,513.15
Name Totals:		**2,463.87**	**49.28**	**2,513.15**

TL YANCEY LLC 3220 SUMMERFIELD DR MONROE, NC 28110

SOURCE	PROPERTY KEY	TAXES/FEES	INTEREST	AMOUNT DUE
RE	07063737	2,456.85	49.14	2,505.99
Name Totals:		**2,456.85**	**49.14**	**2,505.99**

THOMAS, JOAN A 5121 ANSONVILLE RD MARSHVILLE, NC 28103

SOURCE	PROPERTY KEY	TAXES/FEES	INTEREST	AMOUNT DUE
RE	01075009	2,456.38	49.13	2,505.51
Name Totals:		**2,456.38**	**49.13**	**2,505.51**

TUCKER, PAMA L 7603 FISH RD MARSHVILLE, NC 28103

SOURCE	PROPERTY KEY	TAXES/FEES	INTEREST	AMOUNT DUE
RE	01030011C	2,455.21	49.10	2,504.31
Name Totals:		**2,455.21**	**49.10**	**2,504.31**

GURLEY, DIANE ETTMAN 3017 BEECH CT INDIAN TRAIL, NC 280790000

SOURCE	PROPERTY KEY	TAXES/FEES	INTEREST	AMOUNT DUE
RE	07033110	2,453.67	49.07	2,502.74
Name Totals:		**2,453.67**	**49.07**	**2,502.74**

COBY, DEBORAH 2718 WHITE PINES CT MONROE, NC 28112

SOURCE	PROPERTY KEY	TAXES/FEES	INTEREST	AMOUNT DUE
RE	09417131	2,452.79	49.06	2,501.85
Name Totals:		**2,452.79**	**49.06**	**2,501.85**

RATLIFF, RYAN DAVID 6416 SMITH TOWN RD MARSHVILLE, NC 28103

SOURCE	PROPERTY KEY	TAXES/FEES	INTEREST	AMOUNT DUE
RE	03048002G	2,450.14	49.00	2,499.14
Name Totals:		**2,450.14**	**49.00**	**2,499.14**

EVANS, JANET 4725 PIONEER LN INDIAN TRAIL, NC 28079

SOURCE	PROPERTY KEY	TAXES/FEES	INTEREST	AMOUNT DUE
RE	07117034E	2,450.04	49.00	2,499.04
Name Totals:		**2,450.04**	**49.00**	**2,499.04**

Copyright (C) 1997-2026 DEVNET Incorporated

Uncollected Amounts By Names Report
Union County
Date Distributed as of : 1/16/2026

YEAR: 2025

TAXPAYER NAME/ADDRESS

HAUGHWOUT, PAUL C 2825 MICHELLE CT MATTHEWS, NC 28104

SOURCE	PROPERTY KEY	TAXES/FEES	INTEREST	AMOUNT DUE
RE	06117054	2,446.12	48.92	2,495.04
Name Totals:		**2,446.12**	**48.92**	**2,495.04**

PRICE, MICHAEL EUGENE 1336 SIKES MILL RD MONROE, NC 28110

SOURCE	PROPERTY KEY	TAXES/FEES	INTEREST	AMOUNT DUE
RE	08168019D	2,445.88	48.92	2,494.80
Name Totals:		**2,445.88**	**48.92**	**2,494.80**

SOTELO, ASAIT 441 GLENCROFT DR WINGATE, NC 28174

SOURCE	PROPERTY KEY	TAXES/FEES	INTEREST	AMOUNT DUE
RE	02239200	2,445.23	48.90	2,494.13
Name Totals:		**2,445.23**	**48.90**	**2,494.13**

KONATHAM, SRINVASAREDDY 1512 MAY APPLE DR MATTHEWS, NC 28104

SOURCE	PROPERTY KEY	TAXES/FEES	INTEREST	AMOUNT DUE
RE	07099446	2,442.03	48.84	2,490.87
Name Totals:		**2,442.03**	**48.84**	**2,490.87**

ARMORS LLC 11617 ELIZABETH MADISON CT CHARLOTTE, NC 282776106

SOURCE	PROPERTY KEY	TAXES/FEES	INTEREST	AMOUNT DUE
RE	06105030B	2,440.86	48.82	2,489.68
Name Totals:		**2,440.86**	**48.82**	**2,489.68**

RUSHING, ANN H 1521 AYCOTH RD MONROE, NC 28112

SOURCE	PROPERTY KEY	TAXES/FEES	INTEREST	AMOUNT DUE
RE	04225034A	2,440.81	48.82	2,489.63
Name Totals:		**2,440.81**	**48.82**	**2,489.63**

GIBEAUT, SARAH A 1101 BONITO CT MATTHEWS, NC 281046261

SOURCE	PROPERTY KEY	TAXES/FEES	INTEREST	AMOUNT DUE
RE	06045148	2,440.23	48.80	2,489.03
Name Totals:		**2,440.23**	**48.80**	**2,489.03**

RH HOLDINGS OF NC LLC 950 W ROOSEVELT BLVD MONROE, NC 28110

SOURCE	PROPERTY KEY	TAXES/FEES	INTEREST	AMOUNT DUE
RE	09186009 80	2,431.09	48.62	2,479.71
Name Totals:		**2,431.09**	**48.62**	**2,479.71**

ECKHOLDT, JANICE W 2229 MANOR STONE WAY INDIAN TRAIL, NC 28079

SOURCE	PROPERTY KEY	TAXES/FEES	INTEREST	AMOUNT DUE
RE	07121058	2,429.86	48.60	2,478.46
Name Totals:		**2,429.86**	**48.60**	**2,478.46**

ARMORS LLC 11617 ELIZABETH MADISON CT CHARLOTTE, NC 282776106

SOURCE	PROPERTY KEY	TAXES/FEES	INTEREST	AMOUNT DUE
RE	06105030C	2,429.65	48.59	2,478.24
Name Totals:		**2,429.65**	**48.59**	**2,478.24**

ZAUGG, DALE A 5308 MEADOWLANDS PKWY MONROE, NC 28112

SOURCE	PROPERTY KEY	TAXES/FEES	INTEREST	AMOUNT DUE
RE	04285080	2,428.02	48.56	2,476.58
Name Totals:		**2,428.02**	**48.56**	**2,476.58**

Copyright (C) 1997-2026 DEVNET Incorporated

Uncollected Amounts By Names Report
Union County
Date Distributed as of : 1/16/2026

YEAR: 2025

TAXPAYER NAME/ADDRESS

PARTAY LLC 132 CORPORATE BLVD INDIAN TRAIL, NC 28079

SOURCE	PROPERTY KEY	TAXES/FEES	INTEREST	AMOUNT DUE
RE	07084400	2,427.46	48.55	2,476.01
Name Totals:		**2,427.46**	**48.55**	**2,476.01**

PERRON, GREGORY 5310 CANE CREEK RD WAXHAW, NC 28173

SOURCE	PROPERTY KEY	TAXES/FEES	INTEREST	AMOUNT DUE
RE	05024005	2,422.49	48.45	2,470.94
Name Totals:		**2,422.49**	**48.45**	**2,470.94**

GRACE EVANGELICAL LUTHERAN CHURCH 7000 PROVIDENCE RD CHARLOTTE, NC 28226

SOURCE	PROPERTY KEY	TAXES/FEES	INTEREST	AMOUNT DUE
RE	07096642	2,421.90	48.44	2,470.34
Name Totals:		**2,421.90**	**48.44**	**2,470.34**

NICHOLSON, MORRIS EUGENE 518 MEADOW SWEET LN WAXHAW, NC 28173

SOURCE	PROPERTY KEY	TAXES/FEES	INTEREST	AMOUNT DUE
RE	06102346	2,421.68	48.43	2,470.11
Name Totals:		**2,421.68**	**48.43**	**2,470.11**

HEAVEN PROPERTIES LLC 4600 NC HWY 49 S HARRISBURG, NC 28075

SOURCE	PROPERTY KEY	TAXES/FEES	INTEREST	AMOUNT DUE
RE	06066021	2,421.03	48.42	2,469.45
Name Totals:		**2,421.03**	**48.42**	**2,469.45**

SWAMINATHAN, RAMKUMAR 1330 HARLESTON ST INDIAN TRAIL, NC 28079

SOURCE	PROPERTY KEY	TAXES/FEES	INTEREST	AMOUNT DUE
RE	08267273	2,420.23	48.40	2,468.63
Name Totals:		**2,420.23**	**48.40**	**2,468.63**

JI, YANFANG 10213 N BROOKLYN AVE KANSAS CITY, MO 64155

SOURCE	PROPERTY KEY	TAXES/FEES	INTEREST	AMOUNT DUE
RE	06204029	2,418.54	48.37	2,466.91
Name Totals:		**2,418.54**	**48.37**	**2,466.91**

SCHAKEL, JEROME H 5300 CAMILLA LN WAXHAW, NC 28173

SOURCE	PROPERTY KEY	TAXES/FEES	INTEREST	AMOUNT DUE
RE	06054192	2,417.63	48.35	2,465.98
Name Totals:		**2,417.63**	**48.35**	**2,465.98**

REW, SANDRA 1000 CURRY WAY MATTHEWS, NC 28104

SOURCE	PROPERTY KEY	TAXES/FEES	INTEREST	AMOUNT DUE
RE	07130057	2,413.92	48.28	2,462.20
Name Totals:		**2,413.92**	**48.28**	**2,462.20**

DYGOWSKI, DAVID 6215 LEE BRANCH RD WAXHAW, NC 28173

SOURCE	PROPERTY KEY	TAXES/FEES	INTEREST	AMOUNT DUE
RE	06039010A	2,412.65	48.25	2,460.90
Name Totals:		**2,412.65**	**48.25**	**2,460.90**

EVANS, GEORGE 1706 SUTTER CREEK DR WAXHAW, NC 28173

SOURCE	PROPERTY KEY	TAXES/FEES	INTEREST	AMOUNT DUE
RE	06033165	2,411.85	48.24	2,460.09
Name Totals:		**2,411.85**	**48.24**	**2,460.09**

Copyright (C) 1997-2026 DEVNET Incorporated

Uncollected Amounts By Names Report
Union County
Date Distributed as of : 1/16/2026

YEAR: 2025

TAXPAYER NAME/ADDRESS

RAPALO INVESTMENT PROPERTIES LLC 920 LANDSFORD RD MARSHVILLE, NC 28103

SOURCE	PROPERTY KEY	TAXES/FEES	INTEREST	AMOUNT DUE
RE	09054028	2,408.18	48.16	2,456.34
Name Totals:		**2,408.18**	**48.16**	**2,456.34**

SANNIENTO, ROBERTO C 4108 CHASEBROOK LN WAXHAW, NC 28173

SOURCE	PROPERTY KEY	TAXES/FEES	INTEREST	AMOUNT DUE
RE	06192465	2,406.03	48.12	2,454.15
Name Totals:		**2,406.03**	**48.12**	**2,454.15**

MARSH, DOUGLAS IVORY 1625 AUSTIN CHANEY RD WINGATE, NC 28174

SOURCE	PROPERTY KEY	TAXES/FEES	INTEREST	AMOUNT DUE
RE	07084350	2,405.96	48.12	2,454.08
Name Totals:		**2,405.96**	**48.12**	**2,454.08**

DEBETTA, JOHN PO BOX 300463 JAMAICA, NY 11430

SOURCE	PROPERTY KEY	TAXES/FEES	INTEREST	AMOUNT DUE
RE	07144569	2,404.54	48.09	2,452.63
Name Totals:		**2,404.54**	**48.09**	**2,452.63**

CARBIN, JOHNNY KYLE 4004 BROOK VALLEY RUN MONROE, NC 281106337

SOURCE	PROPERTY KEY	TAXES/FEES	INTEREST	AMOUNT DUE
RE	07093510	2,401.10	48.02	2,449.12
Name Totals:		**2,401.10**	**48.02**	**2,449.12**

BENZING, MARTHA S 1436 WILLOW OAKS TRL MATTHEWS, NC 28104

SOURCE	PROPERTY KEY	TAXES/FEES	INTEREST	AMOUNT DUE
RE	07147880	2,400.56	48.01	2,448.57
Name Totals:		**2,400.56**	**48.01**	**2,448.57**

OP SPE PHX1 LLC 433 S FARMER AVE STE 500 TEMPE, AZ 85281

SOURCE	PROPERTY KEY	TAXES/FEES	INTEREST	AMOUNT DUE
RE	07063731	2,400.17	48.00	2,448.17
Name Totals:		**2,400.17**	**48.00**	**2,448.17**

COFFEY, GARY LANE 4321 CROW RD MONROE, NC 281127568

SOURCE	PROPERTY KEY	TAXES/FEES	INTEREST	AMOUNT DUE
RE	04303003B	2,399.81	48.00	2,447.81
Name Totals:		**2,399.81**	**48.00**	**2,447.81**

MARSH, DOUGLAS IVORY 1625 AUSTIN CHANEY RD WINGATE, NC 28174

SOURCE	PROPERTY KEY	TAXES/FEES	INTEREST	AMOUNT DUE
RE	07084341	2,397.38	47.95	2,445.33
Name Totals:		**2,397.38**	**47.95**	**2,445.33**

CARLSON FAMILY HOLDINGS LLC 401 WEST FRANKLIN ST MONROE, NC 28112

SOURCE	PROPERTY KEY	TAXES/FEES	INTEREST	AMOUNT DUE
RE	09232214	2,395.48	47.91	2,443.39
Name Totals:		**2,395.48**	**47.91**	**2,443.39**

HELMS, JOYCE STARNES 2113 LONG HOPE RD MONROE, NC 281129084

SOURCE	PROPERTY KEY	TAXES/FEES	INTEREST	AMOUNT DUE
RE	04249029	2,395.00	47.90	2,442.90
Name Totals:		**2,395.00**	**47.90**	**2,442.90**

Copyright (C) 1997-2026 DEVNET Incorporated

Uncollected Amounts By Names Report
Union County
Date Distributed as of : 1/16/2026

YEAR: 2025

TAXPAYER NAME/ADDRESS

ALEXANDER, CAROLYN MASSEY 1515 SHARON DR WAXHAW, NC 281738882

SOURCE	PROPERTY KEY	TAXES/FEES	INTEREST	AMOUNT DUE
RE	05114211	2,394.55	47.89	2,442.44
Name Totals:		**2,394.55**	**47.89**	**2,442.44**

GALLOWAY, MELISSA JOY 1148 DRUMMOND LN MATTHEWS, NC 28104

SOURCE	PROPERTY KEY	TAXES/FEES	INTEREST	AMOUNT DUE
RE	07144564	2,393.83	47.88	2,441.71
Name Totals:		**2,393.83**	**47.88**	**2,441.71**

FOGARTY, MICHELLE P CO-TRUSTEE 808 BRADFORD PL MONROE, NC 28110

SOURCE	PROPERTY KEY	TAXES/FEES	INTEREST	AMOUNT DUE
RE	07096134	2,393.61	47.87	2,441.48
Name Totals:		**2,393.61**	**47.87**	**2,441.48**

MARSHALL, MARIA 3001 OLDE ELIZABETH LN MONROE, NC 28110

SOURCE	PROPERTY KEY	TAXES/FEES	INTEREST	AMOUNT DUE
RE	09336263	2,391.57	47.83	2,439.40
Name Totals:		**2,391.57**	**47.83**	**2,439.40**

SMITH HORTON PROPERTIES LLC 6915 ROCKY FALLS RD CHARLOTTE, NC 28211

SOURCE	PROPERTY KEY	TAXES/FEES	INTEREST	AMOUNT DUE
RE	07111030	2,388.55	47.77	2,436.32
Name Totals:		**2,388.55**	**47.77**	**2,436.32**

JOHNSON, LORI BETH 7002 CONIFER CIR INDIAN TRAIL, NC 28079

SOURCE	PROPERTY KEY	TAXES/FEES	INTEREST	AMOUNT DUE
RE	07064231	2,388.07	47.76	2,435.83
Name Totals:		**2,388.07**	**47.76**	**2,435.83**

HERNANDEZ, JULIO LAZARO 5005 CLOVER HILL RD INDIAN TRAIL, NC 28079

SOURCE	PROPERTY KEY	TAXES/FEES	INTEREST	AMOUNT DUE
RE	07123234	2,387.11	47.74	2,434.85
Name Totals:		**2,387.11**	**47.74**	**2,434.85**

ADLER, DANIEL A 3427 STONEGATE DR MONROE, NC 281109398

SOURCE	PROPERTY KEY	TAXES/FEES	INTEREST	AMOUNT DUE
RE	08051002C	2,385.96	47.72	2,433.68
Name Totals:		**2,385.96**	**47.72**	**2,433.68**

BOYLES, BETH W 2115 POPLAR RIDGE DR MONROE, NC 28110

SOURCE	PROPERTY KEY	TAXES/FEES	INTEREST	AMOUNT DUE
RE	06003270	2,385.72	47.71	2,433.43
Name Totals:		**2,385.72**	**47.71**	**2,433.43**

DELPH, JOHN GORDON 6914 CINDER RUN WAXHAW, NC 281739745

SOURCE	PROPERTY KEY	TAXES/FEES	INTEREST	AMOUNT DUE
RE	05126017B	2,385.38	47.71	2,433.09
Name Totals:		**2,385.38**	**47.71**	**2,433.09**

ROCHA VILLA, JUAN CARLOS 1902 NEW SALEM RD MONROE, NC 28110

SOURCE	PROPERTY KEY	TAXES/FEES	INTEREST	AMOUNT DUE
RE	09072013	2,384.37	47.69	2,432.06
Name Totals:		**2,384.37**	**47.69**	**2,432.06**

Copyright (C) 1997-2026 DEVNET Incorporated

Uncollected Amounts By Names Report
Union County
Date Distributed as of : 1/16/2026

YEAR: 2025

TAXPAYER NAME/ADDRESS

BARRINO, GLENDELL 846 LAKEVIEW DR MARSHVILLE, NC 28103

SOURCE	PROPERTY KEY	TAXES/FEES	INTEREST	AMOUNT DUE
RE	02322002	2,382.35	47.65	2,430.00
Name Totals:		**2,382.35**	**47.65**	**2,430.00**

HILL, JUDITH K 2000 HOLLYHEDGE LN INDIAN TRAIL, NC 28079

SOURCE	PROPERTY KEY	TAXES/FEES	INTEREST	AMOUNT DUE
RE	07117559	2,381.34	47.63	2,428.97
Name Totals:		**2,381.34**	**47.63**	**2,428.97**

KIRBY, BONNIE MILLER 15601 KNOLLWOOD PL INDIAN TRAIL, NC 28079

SOURCE	PROPERTY KEY	TAXES/FEES	INTEREST	AMOUNT DUE
RE	07033023	2,380.34	47.61	2,427.95
Name Totals:		**2,380.34**	**47.61**	**2,427.95**

URIAS, JOSE ABRAHAM ESQUIVEL 4513 WILLOWAY LN MONROE, NC 28110

SOURCE	PROPERTY KEY	TAXES/FEES	INTEREST	AMOUNT DUE
RE	07027613	2,376.81	47.54	2,424.35
Name Totals:		**2,376.81**	**47.54**	**2,424.35**

LENNON, MARIA LEIGHANNE 108 CIRCLE DR WINGATE, NC 28174

SOURCE	PROPERTY KEY	TAXES/FEES	INTEREST	AMOUNT DUE
RE	09060033	2,375.67	47.51	2,423.18
Name Totals:		**2,375.67**	**47.51**	**2,423.18**

HINSON, PERRY ALTON 4808 NIAGRA CT MONROE, NC 28110

SOURCE	PROPERTY KEY	TAXES/FEES	INTEREST	AMOUNT DUE
RE	08201048	2,375.09	47.50	2,422.59
Name Totals:		**2,375.09**	**47.50**	**2,422.59**

KROUSTALLIS, JOHN 8205 SOARING EAGLE LN WAXHAW, NC 28173

SOURCE	PROPERTY KEY	TAXES/FEES	INTEREST	AMOUNT DUE
RE	06162051	2,372.60	47.45	2,420.05
Name Totals:		**2,372.60**	**47.45**	**2,420.05**

WATSON, AMY G 1003 ALDREIDGE CT INDIAN TRAIL, NC 280793681

SOURCE	PROPERTY KEY	TAXES/FEES	INTEREST	AMOUNT DUE
RE	07117538	2,371.25	47.43	2,418.68
Name Totals:		**2,371.25**	**47.43**	**2,418.68**

DASSARO, DELORIS R 103 PROSPERITY LN MARSHVILLE, NC 28103

SOURCE	PROPERTY KEY	TAXES/FEES	INTEREST	AMOUNT DUE
RE	02306010M	2,370.70	47.41	2,418.11
Name Totals:		**2,370.70**	**47.41**	**2,418.11**

LYNCH, THOMAS JR 2813 TWINBERRY LN WAXHAW, NC 28173

SOURCE	PROPERTY KEY	TAXES/FEES	INTEREST	AMOUNT DUE
RE	06186316	2,370.00	47.40	2,417.40
Name Totals:		**2,370.00**	**47.40**	**2,417.40**

SMITH, REGINA MYATT 3409 WAXHAW INDIAN TRAIL RD WAXHAW, NC 28173

SOURCE	PROPERTY KEY	TAXES/FEES	INTEREST	AMOUNT DUE
RE	05084004	2,369.79	47.40	2,417.19
Name Totals:		**2,369.79**	**47.40**	**2,417.19**

Copyright (C) 1997-2026 DEVNET Incorporated

Uncollected Amounts By Names Report
Union County
Date Distributed as of : 1/16/2026

YEAR: 2025

TAXPAYER NAME/ADDRESS

SANCHEZ, OMAR ESPINOSA 1038 CANOPY DR INDIAN TRAIL, NC 28079

SOURCE	PROPERTY KEY	TAXES/FEES	INTEREST	AMOUNT DUE
RE	07090853	2,368.68	47.37	2,416.05
Name Totals:		**2,368.68**	**47.37**	**2,416.05**

PAULUS, JOEL WARREN 1029 BACK STRETCH BLVD INDIAN TRAIL, NC 28079

SOURCE	PROPERTY KEY	TAXES/FEES	INTEREST	AMOUNT DUE
RE	07021464	2,365.90	47.32	2,413.22
Name Totals:		**2,365.90**	**47.32**	**2,413.22**

GOODMAN, FAYE 121 LEFSEY DR WINGATE, NC 28174

SOURCE	PROPERTY KEY	TAXES/FEES	INTEREST	AMOUNT DUE
RE	09060011	2,365.08	47.30	2,412.38
Name Totals:		**2,365.08**	**47.30**	**2,412.38**

ATLAS, LEISA CLARK 313 TALLY HO DR INDIAN TRAIL, NC 28079

SOURCE	PROPERTY KEY	TAXES/FEES	INTEREST	AMOUNT DUE
RE	07138296	2,364.87	47.30	2,412.17
Name Totals:		**2,364.87**	**47.30**	**2,412.17**

JOHNSON, KENNETH 3003 EAGLE RIDGE LN INDIAN TRAIL, NC 28079

SOURCE	PROPERTY KEY	TAXES/FEES	INTEREST	AMOUNT DUE
RE	07120911	2,364.81	47.30	2,412.11
Name Totals:		**2,364.81**	**47.30**	**2,412.11**

HOUNSHELL, REBA J 1018 HERITAGE POINTE INDIAN TRAIL, NC 28079

SOURCE	PROPERTY KEY	TAXES/FEES	INTEREST	AMOUNT DUE
RE	07120585	2,362.96	47.26	2,410.22
Name Totals:		**2,362.96**	**47.26**	**2,410.22**

MENNELL, SHARON FAULKNER 1011 OLD PEACHLAND RD MARSHVILLE, NC 28103

SOURCE	PROPERTY KEY	TAXES/FEES	INTEREST	AMOUNT DUE
RE	02114113C	2,362.93	47.26	2,410.19
Name Totals:		**2,362.93**	**47.26**	**2,410.19**

TUTTLE, BARBARA P 326 WARBLER DR MONROE, NC 28110

SOURCE	PROPERTY KEY	TAXES/FEES	INTEREST	AMOUNT DUE
RE	06024219	2,360.97	47.22	2,408.19
Name Totals:		**2,360.97**	**47.22**	**2,408.19**

IVEY, DEAN H 7219 OLD GOLD MINE RD PEACHLAND, NC 28133

SOURCE	PROPERTY KEY	TAXES/FEES	INTEREST	AMOUNT DUE
RE	02043016	2,359.15	47.18	2,406.33
Name Totals:		**2,359.15**	**47.18**	**2,406.33**

ISABELL, ANDREW DAYNE 1020 EQUIPOISE DR INDIAN TRAIL, NC 28079

SOURCE	PROPERTY KEY	TAXES/FEES	INTEREST	AMOUNT DUE
RE	07021750	2,356.36	47.13	2,403.49
Name Totals:		**2,356.36**	**47.13**	**2,403.49**

DRAKE, NICK 916 E SANDY RIDGE RD MONROE, NC 28112

SOURCE	PROPERTY KEY	TAXES/FEES	INTEREST	AMOUNT DUE
RE	04120007	2,356.09	47.12	2,403.21
Name Totals:		**2,356.09**	**47.12**	**2,403.21**

Copyright (C) 1997-2026 DEVNET Incorporated

Uncollected Amounts By Names Report
Union County
Date Distributed as of : 1/16/2026

YEAR: 2025

TAXPAYER NAME/ADDRESS

KIDD, ANGELA A 3013 ISLE LN MONROE, NC 28110

SOURCE	PROPERTY KEY	TAXES/FEES	INTEREST	AMOUNT DUE
RE	08078051	2,355.57	47.11	2,402.68
Name Totals:		**2,355.57**	**47.11**	**2,402.68**

MACKRILL, DONALD FRANCIS 1609 AIRPORT RD MONROE, NC 28110

SOURCE	PROPERTY KEY	TAXES/FEES	INTEREST	AMOUNT DUE
RE	07063252M14	2,353.67	47.07	2,400.74
Name Totals:		**2,353.67**	**47.07**	**2,400.74**

TAYLOR, DECCA S 8616 BENT CREEK RD WAXHAW, NC 28173

SOURCE	PROPERTY KEY	TAXES/FEES	INTEREST	AMOUNT DUE
RE	05075044	2,351.87	47.04	2,398.91
Name Totals:		**2,351.87**	**47.04**	**2,398.91**

WRIGHT, BEVERLY J TRUSTEE 2014 OLD EVERGREEN PKWY INDIAN TRAIL, NC 28079

SOURCE	PROPERTY KEY	TAXES/FEES	INTEREST	AMOUNT DUE
RE	07120598	2,351.81	47.04	2,398.85
Name Totals:		**2,351.81**	**47.04**	**2,398.85**

POSTIGLIONE, ANTHONY 231 PINTAIL DR MONROE, NC 28110

SOURCE	PROPERTY KEY	TAXES/FEES	INTEREST	AMOUNT DUE
RE	06024264	2,347.82	46.96	2,394.78
Name Totals:		**2,347.82**	**46.96**	**2,394.78**

BRILAR INVESTMENTS LLC PO BOX 7727 CHARLOTTE, NC 28241

SOURCE	PROPERTY KEY	TAXES/FEES	INTEREST	AMOUNT DUE
RE	07066015E	2,343.49	46.87	2,390.36
Name Totals:		**2,343.49**	**46.87**	**2,390.36**

BYRUM, CHARLES W 7111 SECRESTSHORT CUT RD INDIAN TRAIL, NC 28079

SOURCE	PROPERTY KEY	TAXES/FEES	INTEREST	AMOUNT DUE
RE	07063260	2,343.01	46.86	2,389.87
Name Totals:		**2,343.01**	**46.86**	**2,389.87**

JAMES, DELORIS TRUSTEE 1024 GREEN ACRES DR MARSHVILLE, NC 28103

SOURCE	PROPERTY KEY	TAXES/FEES	INTEREST	AMOUNT DUE
RE	02303027	2,338.60	46.77	2,385.37
Name Totals:		**2,338.60**	**46.77**	**2,385.37**

JEMA BUILDERS LLC 7510 #12B PINEVILLE MATTHEWS RD CHARLOTTE, NC 28226

SOURCE	PROPERTY KEY	TAXES/FEES	INTEREST	AMOUNT DUE
RE	08087001R	2,338.50	46.77	2,385.27
Name Totals:		**2,338.50**	**46.77**	**2,385.27**

HEATH, VIRGINIA S 2755 ROLLING HILLS DR MONROE, NC 28110

SOURCE	PROPERTY KEY	TAXES/FEES	INTEREST	AMOUNT DUE
RE	09259023	2,337.30	46.75	2,384.05
Name Totals:		**2,337.30**	**46.75**	**2,384.05**

BLANCO, JEFTE O 4531 WILLOWAY LN MONROE, NC 28110

SOURCE	PROPERTY KEY	TAXES/FEES	INTEREST	AMOUNT DUE
RE	07027616	2,336.00	46.72	2,382.72
Name Totals:		**2,336.00**	**46.72**	**2,382.72**

Copyright (C) 1997-2026 DEVNET Incorporated

Uncollected Amounts By Names Report
Union County
Date Distributed as of : 1/16/2026

YEAR: 2025

TAXPAYER NAME/ADDRESS

SUNAR, RAMESH K 2854 SHARON RD CHARLOTTE, NC 28211

SOURCE	PROPERTY KEY	TAXES/FEES	INTEREST	AMOUNT DUE
RE	07022238	2,334.90	46.70	2,381.60
Name Totals:		**2,334.90**	**46.70**	**2,381.60**

ROBINSON, JASON M 3013 SAGEBRUSH BEND MONROE, NC 281106349

SOURCE	PROPERTY KEY	TAXES/FEES	INTEREST	AMOUNT DUE
RE	07096712	2,334.82	46.70	2,381.52
Name Totals:		**2,334.82**	**46.70**	**2,381.52**

HORNE, GARRET C/O JAMES D AND HELEN C COUICK 6416 MCWHORTER RD WAXHAW, NC 28173

SOURCE	PROPERTY KEY	TAXES/FEES	INTEREST	AMOUNT DUE
RE	05039006F	2,334.63	46.69	2,381.32
Name Totals:		**2,334.63**	**46.69**	**2,381.32**

TURNER, TIMOTHY 7010 DOREY LN A&B WAXHAW, NC 28173

SOURCE	PROPERTY KEY	TAXES/FEES	INTEREST	AMOUNT DUE
RE	05126063	2,331.76	46.64	2,378.40
Name Totals:		**2,331.76**	**46.64**	**2,378.40**

PIRARO, JULIET M C/O MICHAEL COLLINS PO BOX 2379 AVILA BEACH, CA 93424

SOURCE	PROPERTY KEY	TAXES/FEES	INTEREST	AMOUNT DUE
RE	05147064	2,328.97	46.58	2,375.55
Name Totals:		**2,328.97**	**46.58**	**2,375.55**

LAMBERT, BOYD LEE SR TRUSTEE 505 YORKTOWN CT CHAPEL HILL, NC 27516

SOURCE	PROPERTY KEY	TAXES/FEES	INTEREST	AMOUNT DUE
RE	05114319	2,328.31	46.57	2,374.88
Name Totals:		**2,328.31**	**46.57**	**2,374.88**

PRESSLEY, FRED HOUSTON 1210 SIKES MILL RD MONROE, NC 28110

SOURCE	PROPERTY KEY	TAXES/FEES	INTEREST	AMOUNT DUE
RE	08168006J	2,327.74	46.55	2,374.29
Name Totals:		**2,327.74**	**46.55**	**2,374.29**

WOODYARD, CHARLES ALEXANDER 5084 PARKVIEW WAY MATTHEWS, NC 28104

SOURCE	PROPERTY KEY	TAXES/FEES	INTEREST	AMOUNT DUE
RE	07129900	2,326.23	46.52	2,372.75
Name Totals:		**2,326.23**	**46.52**	**2,372.75**

PITT, STEPHEN E JR 11001 MAGNA WAY INDIAN TRAIL, NC 28079

SOURCE	PROPERTY KEY	TAXES/FEES	INTEREST	AMOUNT DUE
RE	07096286	2,325.32	46.51	2,371.83
Name Totals:		**2,325.32**	**46.51**	**2,371.83**

LACKEY, VIRGINIA LYNN 301 BAUCOM DEESE RD MONROE, NC 28110

SOURCE	PROPERTY KEY	TAXES/FEES	INTEREST	AMOUNT DUE
RE	09174084	2,324.32	46.49	2,370.81
Name Totals:		**2,324.32**	**46.49**	**2,370.81**

KUHNS, CARL D 3909 FOX RUN RD MATTHEWS, NC 28104

SOURCE	PROPERTY KEY	TAXES/FEES	INTEREST	AMOUNT DUE
RE	06099061	2,322.07	46.44	2,368.51
Name Totals:		**2,322.07**	**46.44**	**2,368.51**

Copyright (C) 1997-2026 DEVNET Incorporated

Uncollected Amounts By Names Report
Union County
Date Distributed as of : 1/16/2026

YEAR: 2025

TAXPAYER NAME/ADDRESS

CADY, CHRISTOPHER 8359 PROVIDENCE RD CHARLOTTE, NC 28277

SOURCE	PROPERTY KEY	TAXES/FEES	INTEREST	AMOUNT DUE
RE	06051040	2,321.38	46.43	2,367.81
Name Totals:		**2,321.38**	**46.43**	**2,367.81**

WATSON FAMILY REALTY LLC 3624 GRIBBLE RD MATTHEWS, NC 28104

SOURCE	PROPERTY KEY	TAXES/FEES	INTEREST	AMOUNT DUE
RE	07129559	2,319.85	46.40	2,366.25
Name Totals:		**2,319.85**	**46.40**	**2,366.25**

CARILLO, JOSE CAMACHO 725 PESCA LN MATTHEWS, NC 28104

SOURCE	PROPERTY KEY	TAXES/FEES	INTEREST	AMOUNT DUE
RE	07102239	2,319.53	46.39	2,365.92
Name Totals:		**2,319.53**	**46.39**	**2,365.92**

STARNES, JEFFREY SCOTT 2422 PORTER DR WAXHAW, NC 28173

SOURCE	PROPERTY KEY	TAXES/FEES	INTEREST	AMOUNT DUE
RE	06015067A	2,318.42	46.37	2,364.79
Name Totals:		**2,318.42**	**46.37**	**2,364.79**

CURTIS, MARINA PARTINGTON 6124 POLK MOUNTAIN DR MARSHVILLE, NC 281037698

SOURCE	PROPERTY KEY	TAXES/FEES	INTEREST	AMOUNT DUE
RE	01204067	2,316.71	46.33	2,363.04
Name Totals:		**2,316.71**	**46.33**	**2,363.04**

HOVHANNISYAN, LIANA 3052 EAGLE RIDGE LN INDIAN TRAIL, NC 28079

SOURCE	PROPERTY KEY	TAXES/FEES	INTEREST	AMOUNT DUE
RE	07120883	2,316.50	46.33	2,362.83
Name Totals:		**2,316.50**	**46.33**	**2,362.83**

LANGSTON, SIDNEY W PO BOX 327 WAXHAW, NC 281731044

SOURCE	PROPERTY KEY	TAXES/FEES	INTEREST	AMOUNT DUE
RE	05129001G	2,316.43	46.33	2,362.76
Name Totals:		**2,316.43**	**46.33**	**2,362.76**

HAWK, MELISSA HELMS 6512 MEDLIN RD MONROE, NC 28112

SOURCE	PROPERTY KEY	TAXES/FEES	INTEREST	AMOUNT DUE
RE	03183001K	2,315.16	46.30	2,361.46
Name Totals:		**2,315.16**	**46.30**	**2,361.46**

AUSTIN OAKS INVESTMENTS LLC 1105 BALTURSROL LN WAXHAW, NC 28173

SOURCE	PROPERTY KEY	TAXES/FEES	INTEREST	AMOUNT DUE
RE	07132007	2,308.82	46.18	2,355.00
Name Totals:		**2,308.82**	**46.18**	**2,355.00**

MANCHALLA, ARUNA 1208 ROSCOE CT MONROE, NC 28112

SOURCE	PROPERTY KEY	TAXES/FEES	INTEREST	AMOUNT DUE
RE	09351466	2,308.64	46.17	2,354.81
Name Totals:		**2,308.64**	**46.17**	**2,354.81**

POTTS, BRANDON M 309 ANNABERG LN MONROE, NC 28110

SOURCE	PROPERTY KEY	TAXES/FEES	INTEREST	AMOUNT DUE
RE	09402390	2,307.73	46.15	2,353.88
Name Totals:		**2,307.73**	**46.15**	**2,353.88**

Copyright (C) 1997-2026 DEVNET Incorporated

Uncollected Amounts By Names Report
Union County
Date Distributed as of : 1/16/2026

YEAR: 2025

TAXPAYER NAME/ADDRESS

MEDLIN, TRACEY DEAN 1221 BROOKSLAND PL WAXHAW, NC 28173

SOURCE	PROPERTY KEY	TAXES/FEES	INTEREST	AMOUNT DUE
RE	06012070	2,306.38	46.13	2,352.51
Name Totals:		**2,306.38**	**46.13**	**2,352.51**

KELCO HOLDINGS LLC 1820 DIMMOCKS MILL RD HILLSBOROUGH, NC 27278

SOURCE	PROPERTY KEY	TAXES/FEES	INTEREST	AMOUNT DUE
RE	07064520	2,310.00	42.00	2,352.00
Name Totals:		**2,310.00**	**42.00**	**2,352.00**

BIETLER, SHIRLEY ERNA 325 ENCHANTED DR MATTHEWS, NC 281046958

SOURCE	PROPERTY KEY	TAXES/FEES	INTEREST	AMOUNT DUE
RE	07132165	2,304.96	46.10	2,351.06
Name Totals:		**2,304.96**	**46.10**	**2,351.06**

CALDWELL MANAGEMENT LLC 3822 SARDIS CHURCH RD MONROE, NC 28110

SOURCE	PROPERTY KEY	TAXES/FEES	INTEREST	AMOUNT DUE
RE	07069173	2,303.43	46.07	2,349.50
Name Totals:		**2,303.43**	**46.07**	**2,349.50**

BROWN, JOYCE L 1016 GARDEN OAK DR INDIAN TRAIL, NC 28079

SOURCE	PROPERTY KEY	TAXES/FEES	INTEREST	AMOUNT DUE
RE	07090884	2,301.44	46.03	2,347.47
Name Totals:		**2,301.44**	**46.03**	**2,347.47**

WINN, ROBERT 1301 MEDLIN RD MONROE, NC 28112

SOURCE	PROPERTY KEY	TAXES/FEES	INTEREST	AMOUNT DUE
RE	05114085	2,301.36	46.03	2,347.39
Name Totals:		**2,301.36**	**46.03**	**2,347.39**

NGUYEN, AN DAN 13719 JONATHANS RIDGE RD MINT HILL, NC 28227

SOURCE	PROPERTY KEY	TAXES/FEES	INTEREST	AMOUNT DUE
RE	06030096	2,301.08	46.02	2,347.10
Name Totals:		**2,301.08**	**46.02**	**2,347.10**

ZHU, YU BIN 209 TODD CIRCLE #62 WINGATE, NC 28174

SOURCE	PROPERTY KEY	TAXES/FEES	INTEREST	AMOUNT DUE
RE	09060040	2,297.79	45.96	2,343.75
Name Totals:		**2,297.79**	**45.96**	**2,343.75**

MORRISON, WORTHELL JR 7512 NEW TOWN RD WAXHAW, NC 281737741

SOURCE	PROPERTY KEY	TAXES/FEES	INTEREST	AMOUNT DUE
RE	06132001G	2,296.05	45.92	2,341.97
Name Totals:		**2,296.05**	**45.92**	**2,341.97**

LEE, FELICIA ANN PO BOX 245 WAXHAW, NC 28173

SOURCE	PROPERTY KEY	TAXES/FEES	INTEREST	AMOUNT DUE
RE	05112049	2,295.98	45.92	2,341.90
Name Totals:		**2,295.98**	**45.92**	**2,341.90**

WARREN, KELLY 602 SUNHARVEST LN INDIAN TRAIL, NC 28079

SOURCE	PROPERTY KEY	TAXES/FEES	INTEREST	AMOUNT DUE
RE	07042449	2,294.37	45.89	2,340.26
Name Totals:		**2,294.37**	**45.89**	**2,340.26**

Copyright (C) 1997-2026 DEVNET Incorporated

Uncollected Amounts By Names Report
Union County
Date Distributed as of : 1/16/2026

YEAR: 2025

TAXPAYER NAME/ADDRESS

CORBITT, DIANE 5801 SILVER CREEK DR WAXHAW, NC 28173

SOURCE	PROPERTY KEY	TAXES/FEES	INTEREST	AMOUNT DUE
RE	06051140	2,293.88	45.88	2,339.76
Name Totals:		**2,293.88**	**45.88**	**2,339.76**

ZOOM PROPERTY BUYERS LLC 1914 GREAT BALSAM WAY FORT MILL, SC 29715

SOURCE	PROPERTY KEY	TAXES/FEES	INTEREST	AMOUNT DUE
RE	05171015B	2,291.51	45.83	2,337.34
Name Totals:		**2,291.51**	**45.83**	**2,337.34**

LEWIS, JONATHON B 1524 OLD FISH RD MONROE, NC 28110

SOURCE	PROPERTY KEY	TAXES/FEES	INTEREST	AMOUNT DUE
RE	08123007F	2,287.64	45.75	2,333.39
Name Totals:		**2,287.64**	**45.75**	**2,333.39**

HUNEYCUTT, TEDDY 9415 HIGHWAY 218 E PEACHLAND, NC 28133

SOURCE	PROPERTY KEY	TAXES/FEES	INTEREST	AMOUNT DUE
RE	01036006L	2,287.39	45.75	2,333.14
Name Totals:		**2,287.39**	**45.75**	**2,333.14**

SCHMID ALEXANDRA SIBYLLE REVOCABLI 6002 OLD EVERGREEN PKWY INDIAN TRAIL, NC 28079

SOURCE	PROPERTY KEY	TAXES/FEES	INTEREST	AMOUNT DUE
RE	07121221	2,281.19	45.62	2,326.81
Name Totals:		**2,281.19**	**45.62**	**2,326.81**

MCDONALD, ZACHARY 6005 PINE CONE LN MONROE, NC 28110

SOURCE	PROPERTY KEY	TAXES/FEES	INTEREST	AMOUNT DUE
RE	07093362	2,283.05	41.51	2,324.56
Name Totals:		**2,283.05**	**41.51**	**2,324.56**

DEEP CREEK DREAMS LLC 7420 SECREST SHORTCUT RD INDIAN TRAIL, NC 28079

SOURCE	PROPERTY KEY	TAXES/FEES	INTEREST	AMOUNT DUE
RE	07024041I	2,278.70	45.57	2,324.27
Name Totals:		**2,278.70**	**45.57**	**2,324.27**

STANLEY, BELVA B 5536 OLIVE BRANCH RD WINGATE, NC 28174

SOURCE	PROPERTY KEY	TAXES/FEES	INTEREST	AMOUNT DUE
RE	02233006A	2,277.45	45.55	2,323.00
Name Totals:		**2,277.45**	**45.55**	**2,323.00**

NEW LIFE CHURCH OF GOD AT MONROE PO BOX 667 MONROE, NC 28111

SOURCE	PROPERTY KEY	TAXES/FEES	INTEREST	AMOUNT DUE
RE	09213019C	2,274.34	45.49	2,319.83
Name Totals:		**2,274.34**	**45.49**	**2,319.83**

LOCO PANTHER AVIATION LLC 317 POINT CARPENTER RD FORT MILL, SC 29707

SOURCE	PROPERTY KEY	TAXES/FEES	INTEREST	AMOUNT DUE
RE	08291021A	2,270.52	45.41	2,315.93
Name Totals:		**2,270.52**	**45.41**	**2,315.93**

WHITMIRE, HEATHER ANNE 6405 MCWHORTER RD WAXHAW, NC 28173

SOURCE	PROPERTY KEY	TAXES/FEES	INTEREST	AMOUNT DUE
RE	05039029	2,269.03	45.38	2,314.41
Name Totals:		**2,269.03**	**45.38**	**2,314.41**

Copyright (C) 1997-2026 DEVNET Incorporated

Uncollected Amounts By Names Report
Union County
Date Distributed as of : 1/16/2026

YEAR: 2025

TAXPAYER NAME/ADDRESS

MCCOY, KENSLEY 1003 WOODURST DR MONROE, NC 28110

SOURCE	PROPERTY KEY	TAXES/FEES	INTEREST	AMOUNT DUE
RE	09339050	2,267.83	45.36	2,313.19
Name Totals:		**2,267.83**	**45.36**	**2,313.19**

JOY, DENISE A 7218 COBBLECREEK DR MATTHEWS, NC 28104

SOURCE	PROPERTY KEY	TAXES/FEES	INTEREST	AMOUNT DUE
RE	06066038	2,263.53	45.27	2,308.80
Name Totals:		**2,263.53**	**45.27**	**2,308.80**

LANG, SHAUNTE 1506 SARATOGA BLVD INDIAN TRAIL, NC 28079

SOURCE	PROPERTY KEY	TAXES/FEES	INTEREST	AMOUNT DUE
RE	07021488	2,262.89	45.26	2,308.15
Name Totals:		**2,262.89**	**45.26**	**2,308.15**

WRIGHT, DEAN G 705 ISLAND POINT RD MOUNT HOLLY, NC 28120

SOURCE	PROPERTY KEY	TAXES/FEES	INTEREST	AMOUNT DUE
RE	04114014	2,261.89	45.24	2,307.13
Name Totals:		**2,261.89**	**45.24**	**2,307.13**

MATHUR, PRIYANKA 2510 BECKET RIDGE RD CHARLOTTE, NC 28270

SOURCE	PROPERTY KEY	TAXES/FEES	INTEREST	AMOUNT DUE
RE	07003108	2,260.03	45.20	2,305.23
Name Totals:		**2,260.03**	**45.20**	**2,305.23**

JEAN-LOUIS, ESTHER 1015 CRAVEN ST INDIAN TRAIL, NC 28079

SOURCE	PROPERTY KEY	TAXES/FEES	INTEREST	AMOUNT DUE
RE	07090789	2,258.86	45.18	2,304.04
Name Totals:		**2,258.86**	**45.18**	**2,304.04**

RIVERS, MILTON L SR 7407 MYSTIC LANE CHARLOTTE, NC 28227

SOURCE	PROPERTY KEY	TAXES/FEES	INTEREST	AMOUNT DUE
RE	09256083	2,256.97	45.14	2,302.11
Name Totals:		**2,256.97**	**45.14**	**2,302.11**

SARGENT, MARGARET 3006 LINSTEAD DR INDIAN TRAIL, NC 28079

SOURCE	PROPERTY KEY	TAXES/FEES	INTEREST	AMOUNT DUE
RE	07117516	2,253.56	45.07	2,298.63
Name Totals:		**2,253.56**	**45.07**	**2,298.63**

GORDON, DANIEL C 9205 RICHARDSON KING DR WAXHAW, NC 28173

SOURCE	PROPERTY KEY	TAXES/FEES	INTEREST	AMOUNT DUE
RE	05171015A	2,251.66	45.03	2,296.69
Name Totals:		**2,251.66**	**45.03**	**2,296.69**

ROBINSON, SHIRLEY CAUTHEN 604 OLIVE BRANCH RD MARSHVILLE, NC 28103

SOURCE	PROPERTY KEY	TAXES/FEES	INTEREST	AMOUNT DUE
RE	02301059	2,250.27	45.01	2,295.28
Name Totals:		**2,250.27**	**45.01**	**2,295.28**

MANESS, JOHN T 116 POLARIS DR WINGATE, NC 28174

SOURCE	PROPERTY KEY	TAXES/FEES	INTEREST	AMOUNT DUE
RE	09049172	2,249.40	44.99	2,294.39
Name Totals:		**2,249.40**	**44.99**	**2,294.39**

Copyright (C) 1997-2026 DEVNET Incorporated

Uncollected Amounts By Names Report
Union County
Date Distributed as of : 1/16/2026

YEAR: 2025

TAXPAYER NAME/ADDRESS

CHOE, HUEI HSIU 2617 CRIMSON WAY MONROE, NC 28112

SOURCE	PROPERTY KEY	TAXES/FEES	INTEREST	AMOUNT DUE
RE	09351470	2,248.29	44.97	2,293.26
Name Totals:		**2,248.29**	**44.97**	**2,293.26**

104-A WAXHAW HOLDINGS LLC 104A PROFESSIONAL PARK DR STE 17 WAXHAW, NC 28173

SOURCE	PROPERTY KEY	TAXES/FEES	INTEREST	AMOUNT DUE
RE	06141007 20	2,248.21	44.96	2,293.17
RE	06141007 19	2,248.21	44.96	2,293.17
Name Totals:		**4,496.42**	**89.92**	**4,586.34**

MILLGROVE PROPERTIES LLC 6212 MILL GROVE RD INDIAN TRAIL, NC 28079

SOURCE	PROPERTY KEY	TAXES/FEES	INTEREST	AMOUNT DUE
RE	07126283	2,246.93	44.94	2,291.87
Name Totals:		**2,246.93**	**44.94**	**2,291.87**

BYCHAK, IRYNA 2012 TERRAPIN ST INDIAN TRAIL, NC 28079

SOURCE	PROPERTY KEY	TAXES/FEES	INTEREST	AMOUNT DUE
RE	07021610	2,246.68	44.93	2,291.61
Name Totals:		**2,246.68**	**44.93**	**2,291.61**

SIN, YEO HWA 9520 CLIFTON MEADOW DR MATTHEWS, NC 28105

SOURCE	PROPERTY KEY	TAXES/FEES	INTEREST	AMOUNT DUE
RE	09366120	2,241.93	44.84	2,286.77
Name Totals:		**2,241.93**	**44.84**	**2,286.77**

KILLOUGH, DAVID RUFUS C/O RICHARD KILLOUGH 733 PAVILLION DR APT 315 A MATTHEWS, NC 28105

SOURCE	PROPERTY KEY	TAXES/FEES	INTEREST	AMOUNT DUE
RE	07114086A	2,241.55	44.83	2,286.38
Name Totals:		**2,241.55**	**44.83**	**2,286.38**

ELAM, JACQUELYN 5116 SHAFTWOOD DR INDIAN TRAIL, NC 28079

SOURCE	PROPERTY KEY	TAXES/FEES	INTEREST	AMOUNT DUE
RE	07033039	2,240.50	44.81	2,285.31
Name Totals:		**2,240.50**	**44.81**	**2,285.31**

HAMPTON, WILLIAM W 1013 ALCONA CT INDIAN TRAIL, NC 28079

SOURCE	PROPERTY KEY	TAXES/FEES	INTEREST	AMOUNT DUE
RE	07066778	2,240.00	44.80	2,284.80
Name Totals:		**2,240.00**	**44.80**	**2,284.80**

CAUBLE, JON JAMES WILLIAM 7130 HEATHERS PLACE SAN ANTONIO, TX 78227

SOURCE	PROPERTY KEY	TAXES/FEES	INTEREST	AMOUNT DUE
RE	02242064	2,238.06	44.76	2,282.82
Name Totals:		**2,238.06**	**44.76**	**2,282.82**

MEDLIN, CHRISTOPHER 400 TODD CIR WINGATE, NC 28174

SOURCE	PROPERTY KEY	TAXES/FEES	INTEREST	AMOUNT DUE
RE	09060007	2,238.06	44.76	2,282.82
Name Totals:		**2,238.06**	**44.76**	**2,282.82**

Copyright (C) 1997-2026 DEVNET Incorporated

Uncollected Amounts By Names Report
Union County
Date Distributed as of : 1/16/2026

YEAR: 2025

TAXPAYER NAME/ADDRESS

HELMS, JEFFERY DILLION 6724 OLD GOLDMINE RD MARSHVILLE, NC 281037593

SOURCE	PROPERTY KEY	TAXES/FEES	INTEREST	AMOUNT DUE
RE	02074014B	2,232.85	44.66	2,277.51
Name Totals:		**2,232.85**	**44.66**	**2,277.51**

TRULL, DOUGLAS KEVIN PO BOX 1066 WINGATE, NC 28174

SOURCE	PROPERTY KEY	TAXES/FEES	INTEREST	AMOUNT DUE
RE	02239093	2,229.88	44.60	2,274.48
Name Totals:		**2,229.88**	**44.60**	**2,274.48**

TELLO, CLAUDIA ALEJANDRA OCHOA TRU5800 BRIDGEWAY DR INDIAN TRAIL, NC 28079

SOURCE	PROPERTY KEY	TAXES/FEES	INTEREST	AMOUNT DUE
RE	02309028	2,229.88	44.60	2,274.48
Name Totals:		**2,229.88**	**44.60**	**2,274.48**

HELMS, THOMAS H 2800 GARDEN GLEN CT MONROE, NC 28112

SOURCE	PROPERTY KEY	TAXES/FEES	INTEREST	AMOUNT DUE
RE	09250022	2,228.15	44.56	2,272.71
Name Totals:		**2,228.15**	**44.56**	**2,272.71**

ANAGHO, ANGELA 1323 S PROVIDENCE RD WAXHAW, NC 28173

SOURCE	PROPERTY KEY	TAXES/FEES	INTEREST	AMOUNT DUE
RE	06156006N	2,225.90	44.52	2,270.42
Name Totals:		**2,225.90**	**44.52**	**2,270.42**

BOLAHAN, PHYLLIS J HEIRS C/O REBECCA ANN BAKER 107 LOCUST RUN PL MONROE, NC 28110

SOURCE	PROPERTY KEY	TAXES/FEES	INTEREST	AMOUNT DUE
RE	09397125	2,225.48	44.51	2,269.99
Name Totals:		**2,225.48**	**44.51**	**2,269.99**

TURNER, CHARLES R 3300 STEVENS MILL RD MATTHEWS, NC 28104

SOURCE	PROPERTY KEY	TAXES/FEES	INTEREST	AMOUNT DUE
RE	07099008C	2,223.75	44.48	2,268.23
Name Totals:		**2,223.75**	**44.48**	**2,268.23**

MASSEY, ANTHONY H PO BOX 222 WINGATE, NC 28174

SOURCE	PROPERTY KEY	TAXES/FEES	INTEREST	AMOUNT DUE
RE	09052006	2,221.42	44.43	2,265.85
Name Totals:		**2,221.42**	**44.43**	**2,265.85**

MAHAN, MARGUERITE ADELE 3241 TATTING RD MATTHEWS, NC 28105

SOURCE	PROPERTY KEY	TAXES/FEES	INTEREST	AMOUNT DUE
RE	07129296	2,221.13	44.42	2,265.55
Name Totals:		**2,221.13**	**44.42**	**2,265.55**

RIOS, ARMANDO 4507 ELM FIELD COURT CHARLOTTE, NC 28227

SOURCE	PROPERTY KEY	TAXES/FEES	INTEREST	AMOUNT DUE
RE	09357014A	2,220.66	44.41	2,265.07
Name Totals:		**2,220.66**	**44.41**	**2,265.07**

CRAY, REBECCA U 1909 LINKS LN MATTHEWS, NC 28104

SOURCE	PROPERTY KEY	TAXES/FEES	INTEREST	AMOUNT DUE
RE	08324028	2,220.33	44.41	2,264.74
Name Totals:		**2,220.33**	**44.41**	**2,264.74**

Copyright (C) 1997-2026 DEVNET Incorporated

Uncollected Amounts By Names Report
Union County
Date Distributed as of : 1/16/2026

YEAR: 2025

TAXPAYER NAME/ADDRESS

JERGER, RICHARD M III 622 WALTERS MILL RD MONROE, NC 28112

SOURCE	PROPERTY KEY	TAXES/FEES	INTEREST	AMOUNT DUE
RE	04132008	2,219.33	44.39	2,263.72
Name Totals:		**2,219.33**	**44.39**	**2,263.72**

BYRNE, VALERIE 3702 SOCIETY CT INDIAN TRAIL, NC 28079

SOURCE	PROPERTY KEY	TAXES/FEES	INTEREST	AMOUNT DUE
RE	07064390	2,218.65	44.37	2,263.02
Name Totals:		**2,218.65**	**44.37**	**2,263.02**

SURA INVESTMENTS RESIDENTIAL C LLC 13663 PROVIDENCE RD STE 244 MATTHEWS, NC 28104

SOURCE	PROPERTY KEY	TAXES/FEES	INTEREST	AMOUNT DUE
RE	07064427	2,216.74	44.33	2,261.07
Name Totals:		**2,216.74**	**44.33**	**2,261.07**

DOWNER, AUDREY JUNE HEIRS 2701 COMMUNITY PARK DR MATTHEWS, NC 28104

SOURCE	PROPERTY KEY	TAXES/FEES	INTEREST	AMOUNT DUE
RE	07126024	2,212.43	44.25	2,256.68
Name Totals:		**2,212.43**	**44.25**	**2,256.68**

MCCLAIN, GEORGE 208 WADE HAMPTON DR MATTHEWS, NC 28104

SOURCE	PROPERTY KEY	TAXES/FEES	INTEREST	AMOUNT DUE
RE	07123042	2,211.43	44.23	2,255.66
Name Totals:		**2,211.43**	**44.23**	**2,255.66**

L & J MS 2012 LLC 1828 HAMILTONS CROSS RD MARSHVILLE, NC 28103

SOURCE	PROPERTY KEY	TAXES/FEES	INTEREST	AMOUNT DUE
RE	02306036	2,209.48	44.19	2,253.67
Name Totals:		**2,209.48**	**44.19**	**2,253.67**

HOUSTON, EVA J HEIRS C/O CHARLES EDWARD HOUSTON JR, TRUSTEE 1527 CRANE RD WAXHAW, NC 28173

SOURCE	PROPERTY KEY	TAXES/FEES	INTEREST	AMOUNT DUE
RE	06180011	2,209.17	44.18	2,253.35
Name Totals:		**2,209.17**	**44.18**	**2,253.35**

SHELTON, ADRIENNE 2606 MANOR STONE WAY INDIAN TRAIL, NC 28079

SOURCE	PROPERTY KEY	TAXES/FEES	INTEREST	AMOUNT DUE
RE	07121054	2,207.78	44.16	2,251.94
Name Totals:		**2,207.78**	**44.16**	**2,251.94**

FETHERSON, DORA MAE 916 S AUSTIN RD MARSHVILLE, NC 28103

SOURCE	PROPERTY KEY	TAXES/FEES	INTEREST	AMOUNT DUE
RE	02321031	2,206.57	44.13	2,250.70
Name Totals:		**2,206.57**	**44.13**	**2,250.70**

MANGRUM, DOCK SR TRUSTEE ET AL 9019 RED BUD TRL WAXHAW, NC 28173

SOURCE	PROPERTY KEY	TAXES/FEES	INTEREST	AMOUNT DUE
RE	06213045	2,205.51	44.11	2,249.62
Name Totals:		**2,205.51**	**44.11**	**2,249.62**

SMITH, SHERRILL L 6916 MORRISON AVE WAXHAW, NC 28173

SOURCE	PROPERTY KEY	TAXES/FEES	INTEREST	AMOUNT DUE
RE	05069014	2,204.87	44.10	2,248.97
Name Totals:		**2,204.87**	**44.10**	**2,248.97**

Copyright (C) 1997-2026 DEVNET Incorporated

Uncollected Amounts By Names Report
Union County
Date Distributed as of : 1/16/2026

YEAR: 2025

TAXPAYER NAME/ADDRESS

OWNBEY, DONALD R JR 2615 DELLWOOD DR MONROE, NC 28112

SOURCE	PROPERTY KEY	TAXES/FEES	INTEREST	AMOUNT DUE
RE	04195043	2,201.97	44.04	2,246.01
Name Totals:		**2,201.97**	**44.04**	**2,246.01**

JACKSON, RHONDA ALDRIDGE 1726 MACEDONIA CHURCH RD MONROE, NC 28112

SOURCE	PROPERTY KEY	TAXES/FEES	INTEREST	AMOUNT DUE
RE	09128012	2,199.72	43.99	2,243.71
Name Totals:		**2,199.72**	**43.99**	**2,243.71**

FORMULA HOLDINGS LLC 1402 WAXHAW INDIAN TRAIL RD INDIAN TRAIL, NC 28079

SOURCE	PROPERTY KEY	TAXES/FEES	INTEREST	AMOUNT DUE
RE	07132027D	2,198.31	43.97	2,242.28
Name Totals:		**2,198.31**	**43.97**	**2,242.28**

MONROE EXCHANGE LLC 10715 DAVID TAYLOR DR STE 400 CHARLOTTE, NC 28262

SOURCE	PROPERTY KEY	TAXES/FEES	INTEREST	AMOUNT DUE
RE	09339160	2,196.18	43.92	2,240.10
Name Totals:		**2,196.18**	**43.92**	**2,240.10**

ONBOARD HOLDINGS INC 1301 MEDLIN RD MONROE, NC 28112

SOURCE	PROPERTY KEY	TAXES/FEES	INTEREST	AMOUNT DUE
RE	05114050	2,194.30	43.89	2,238.19
Name Totals:		**2,194.30**	**43.89**	**2,238.19**

CONCEPCION, PATRICIA 2025 GALENA CHASE DR INDIAN TRAIL, NC 28079

SOURCE	PROPERTY KEY	TAXES/FEES	INTEREST	AMOUNT DUE
RE	07039408	2,194.22	43.88	2,238.10
Name Totals:		**2,194.22**	**43.88**	**2,238.10**

AFAM, EMMITT CHIYEM TRUSTEE 1118 CROOKED RIVER DR WAXHAW, NC 28173

SOURCE	PROPERTY KEY	TAXES/FEES	INTEREST	AMOUNT DUE
RE	05104008B	2,193.86	43.88	2,237.74
Name Totals:		**2,193.86**	**43.88**	**2,237.74**

HOWIE, JUDY BAKER 5216 GRIFFITH RD MONROE, NC 28112

SOURCE	PROPERTY KEY	TAXES/FEES	INTEREST	AMOUNT DUE
RE	T4252032	2,192.48	43.85	2,236.33
Name Totals:		**2,192.48**	**43.85**	**2,236.33**

HELMS, RENITA S 1417 TOM HELMS RD MONROE, NC 28110

SOURCE	PROPERTY KEY	TAXES/FEES	INTEREST	AMOUNT DUE
RE	08129008A	2,191.53	43.83	2,235.36
Name Totals:		**2,191.53**	**43.83**	**2,235.36**

MCCLENDON, PENNY 3332 SADDLEBROOK DR MIDLAND, NC 28107

SOURCE	PROPERTY KEY	TAXES/FEES	INTEREST	AMOUNT DUE
RE	09402099	2,190.25	43.81	2,234.06
Name Totals:		**2,190.25**	**43.81**	**2,234.06**

WRENN, DAVID R 7309 BRIARWOOD CT MATTHEWS, NC 281042262

SOURCE	PROPERTY KEY	TAXES/FEES	INTEREST	AMOUNT DUE
RE	07054034	2,189.22	43.78	2,233.00
Name Totals:		**2,189.22**	**43.78**	**2,233.00**

Copyright (C) 1997-2026 DEVNET Incorporated

Uncollected Amounts By Names Report
Union County
Date Distributed as of : 1/16/2026

YEAR: 2025

TAXPAYER NAME/ADDRESS

OVERCASH, ROBIN D 5701 INDIAN WOOD DR MATTHEWS, NC 28104

SOURCE	PROPERTY KEY	TAXES/FEES	INTEREST	AMOUNT DUE
RE	07132318	2,188.70	43.77	2,232.47
Name Totals:		**2,188.70**	**43.77**	**2,232.47**

SERENDIPITY FARM LLC 9616 RICHARDSON KING RD WAXHAW, NC 28173

SOURCE	PROPERTY KEY	TAXES/FEES	INTEREST	AMOUNT DUE
RE	05171002	2,188.38	43.77	2,232.15
Name Totals:		**2,188.38**	**43.77**	**2,232.15**

SIMPSON, DAVID LEE HEIRS 7119 SECREST SHORTCUT RD INDIAN TRAIL, NC 28079

SOURCE	PROPERTY KEY	TAXES/FEES	INTEREST	AMOUNT DUE
RE	07063790	2,187.06	43.74	2,230.80
Name Totals:		**2,187.06**	**43.74**	**2,230.80**

MULLIS, GINGER C 1611 THORNHILL DR MONROE, NC 28110

SOURCE	PROPERTY KEY	TAXES/FEES	INTEREST	AMOUNT DUE
RE	09174013K	2,186.08	43.72	2,229.80
Name Totals:		**2,186.08**	**43.72**	**2,229.80**

THOMAS, TRENTON PATRICK 103 SHANNON CIR WINGATE, NC 28174

SOURCE	PROPERTY KEY	TAXES/FEES	INTEREST	AMOUNT DUE
RE	09057002L	2,185.89	43.72	2,229.61
Name Totals:		**2,185.89**	**43.72**	**2,229.61**

FORD, ROGER CRAIG 8825 BELHAVEN CT LEWISVILLE, NC 27023

SOURCE	PROPERTY KEY	TAXES/FEES	INTEREST	AMOUNT DUE
RE	07003004A80	2,182.77	43.66	2,226.43
Name Totals:		**2,182.77**	**43.66**	**2,226.43**

ADAMS, STEPHEN CULPEPPER 4303 ETHEL SUSTAR DR MONROE, NC 28110

SOURCE	PROPERTY KEY	TAXES/FEES	INTEREST	AMOUNT DUE
RE	07048099	2,181.34	43.63	2,224.97
Name Totals:		**2,181.34**	**43.63**	**2,224.97**

MILLAN, OFELIO RANGEL 909 FOREST DR MARSHVILLE, NC 28103

SOURCE	PROPERTY KEY	TAXES/FEES	INTEREST	AMOUNT DUE
RE	02114059	2,181.32	43.63	2,224.95
Name Totals:		**2,181.32**	**43.63**	**2,224.95**

DEBETTA, NICHOLAS J 7928 EAST DR APT 1806 NORTH BAY VILLAGE, FL 331415684

SOURCE	PROPERTY KEY	TAXES/FEES	INTEREST	AMOUNT DUE
RE	05114141C	2,179.67	43.59	2,223.26
Name Totals:		**2,179.67**	**43.59**	**2,223.26**

SPARROW, BILLY EUGENE PO BOX 14 MINERAL SPRINGS, NC 28108

SOURCE	PROPERTY KEY	TAXES/FEES	INTEREST	AMOUNT DUE
RE	06060010A	2,178.57	43.57	2,222.14
Name Totals:		**2,178.57**	**43.57**	**2,222.14**

FINCH, GINGER ANN 4507 BIGHAM RD WAXHAW, NC 28173

SOURCE	PROPERTY KEY	TAXES/FEES	INTEREST	AMOUNT DUE
RE	05063012G	2,177.71	43.55	2,221.26
Name Totals:		**2,177.71**	**43.55**	**2,221.26**

Copyright (C) 1997-2026 DEVNET Incorporated

Uncollected Amounts By Names Report
Union County
Date Distributed as of : 1/16/2026

YEAR: 2025

TAXPAYER NAME/ADDRESS

HELMS, RICKIE HARRIS 3210 POPLIN RD MONROE, NC 28110

SOURCE	PROPERTY KEY	TAXES/FEES	INTEREST	AMOUNT DUE
RE	09253067A	2,177.58	43.55	2,221.13
Name Totals:		**2,177.58**	**43.55**	**2,221.13**

RUMBA VENUE CENTER LLC 4216 SECREST SHORT CUT RD MONROE, NC 28110

SOURCE	PROPERTY KEY	TAXES/FEES	INTEREST	AMOUNT DUE
RE	02310017	2,176.46	43.53	2,219.99
Name Totals:		**2,176.46**	**43.53**	**2,219.99**

WILLIAMS, VIDYIA 507 JIM PARKER RD MONROE, NC 28110

SOURCE	PROPERTY KEY	TAXES/FEES	INTEREST	AMOUNT DUE
RE	06003004J	2,176.36	43.53	2,219.89
Name Totals:		**2,176.36**	**43.53**	**2,219.89**

DALE, ELWOOD JAMES 1104 VAUGELAS CT MONROE, NC 281109654

SOURCE	PROPERTY KEY	TAXES/FEES	INTEREST	AMOUNT DUE
RE	07064472	2,170.88	43.42	2,214.30
Name Totals:		**2,170.88**	**43.42**	**2,214.30**

ONBOARD HOLDINGS INC 1301 MEDLIN RD MONROE, NC 28112

SOURCE	PROPERTY KEY	TAXES/FEES	INTEREST	AMOUNT DUE
RE	05114063	2,168.88	43.38	2,212.26
Name Totals:		**2,168.88**	**43.38**	**2,212.26**

SMITH, RUTH ELLEN C/O TRI-BECKER UNITED 7880 IDLEWILD RD INDIAN TRAIL, NC 28079

SOURCE	PROPERTY KEY	TAXES/FEES	INTEREST	AMOUNT DUE
RE	05096088	2,166.18	43.32	2,209.50
Name Totals:		**2,166.18**	**43.32**	**2,209.50**

A4 INVESTMENT GROUP LLC 3617 MCPHERSON ST WAXHAW, NC 28173

SOURCE	PROPERTY KEY	TAXES/FEES	INTEREST	AMOUNT DUE
RE	07114019	2,164.20	43.28	2,207.48
Name Totals:		**2,164.20**	**43.28**	**2,207.48**

MULLIS, CHRISTOPHER MATTHEW 6001 POLK MOUNTAIN DR MARSHVILLE, NC 28103

SOURCE	PROPERTY KEY	TAXES/FEES	INTEREST	AMOUNT DUE
RE	01204033	2,163.54	43.27	2,206.81
Name Totals:		**2,163.54**	**43.27**	**2,206.81**

KENNELL, NOHORA S 1022 HERCULES DR INDIAN TRAIL, NC 28079

SOURCE	PROPERTY KEY	TAXES/FEES	INTEREST	AMOUNT DUE
RE	07021833	2,161.79	43.24	2,205.03
Name Totals:		**2,161.79**	**43.24**	**2,205.03**

BEGY, MICHAEL 4925 WAXHAW FARMS RD WAXHAW, NC 28173

SOURCE	PROPERTY KEY	TAXES/FEES	INTEREST	AMOUNT DUE
RE	05114242	2,160.90	43.22	2,204.12
Name Totals:		**2,160.90**	**43.22**	**2,204.12**

BACKUS, JILLENE 617 HERITAGE VIEW INDIAN TRAIL, NC 28079

SOURCE	PROPERTY KEY	TAXES/FEES	INTEREST	AMOUNT DUE
RE	08213026	2,160.77	43.22	2,203.99
Name Totals:		**2,160.77**	**43.22**	**2,203.99**

Copyright (C) 1997-2026 DEVNET Incorporated

Uncollected Amounts By Names Report
Union County
Date Distributed as of : 1/16/2026

YEAR: 2025

TAXPAYER NAME/ADDRESS

STATON, ERNESTINE 913 N AUSTIN RD MARSHVILLE, NC 28103

SOURCE	PROPERTY KEY	TAXES/FEES	INTEREST	AMOUNT DUE
RE	02321040	2,158.98	43.18	2,202.16
Name Totals:		**2,158.98**	**43.18**	**2,202.16**

HODGSON, MAZEL B 3108 SPRING FANCY LN INDIAN TRAIL, NC 28079

SOURCE	PROPERTY KEY	TAXES/FEES	INTEREST	AMOUNT DUE
RE	07117277	2,158.92	43.18	2,202.10
Name Totals:		**2,158.92**	**43.18**	**2,202.10**

KARIBIAN, RICHARD 831 LAWRENCE CT WESTBURY, NY 11590

SOURCE	PROPERTY KEY	TAXES/FEES	INTEREST	AMOUNT DUE
RE	07120747	2,158.34	43.17	2,201.51
Name Totals:		**2,158.34**	**43.17**	**2,201.51**

AL-GAHIM, NOMAN NABIL-HUSSEN 1901 TIMBER LN MONROE, NC 28110

SOURCE	PROPERTY KEY	TAXES/FEES	INTEREST	AMOUNT DUE
RE	09054031	2,153.37	43.07	2,196.44
Name Totals:		**2,153.37**	**43.07**	**2,196.44**

SEELEY, JADE DELOS REYES 7717 YELLOWHORN TRL WAXHAW, NC 28173

SOURCE	PROPERTY KEY	TAXES/FEES	INTEREST	AMOUNT DUE
RE	04195012F	2,151.40	43.03	2,194.43
Name Totals:		**2,151.40**	**43.03**	**2,194.43**

BROWN, REID ALFRED HEIRS C/O TAMMY ELIZABETH CALDWELL 4397 CORNETT DR IRON STATION, NC 28080

SOURCE	PROPERTY KEY	TAXES/FEES	INTEREST	AMOUNT DUE
RE	07126163	2,150.17	43.00	2,193.17
Name Totals:		**2,150.17**	**43.00**	**2,193.17**

RUSHING, EDDIE W 1521 AYCOTH RD MONROE, NC 28112

SOURCE	PROPERTY KEY	TAXES/FEES	INTEREST	AMOUNT DUE
RE	04225034	2,149.59	42.99	2,192.58
Name Totals:		**2,149.59**	**42.99**	**2,192.58**

HILL, LAURA M 4213 FAITH CHURCH RD INDIAN TRAIL, NC 28079

SOURCE	PROPERTY KEY	TAXES/FEES	INTEREST	AMOUNT DUE
RE	07039004K	2,148.43	42.97	2,191.40
Name Totals:		**2,148.43**	**42.97**	**2,191.40**

OLROYD, JULIA 5524 WM GRIFFIN RD MONROE, NC 28112

SOURCE	PROPERTY KEY	TAXES/FEES	INTEREST	AMOUNT DUE
RE	04180008D	2,145.95	42.92	2,188.87
Name Totals:		**2,145.95**	**42.92**	**2,188.87**

CARMICHAEL, LESLIE 314 FOREST PARK DR MATTHEWS, NC 281044361

SOURCE	PROPERTY KEY	TAXES/FEES	INTEREST	AMOUNT DUE
RE	07102098	2,145.49	42.91	2,188.40
Name Totals:		**2,145.49**	**42.91**	**2,188.40**

HODNETT, DAVID WESLEY 4901 STALLINGS BROOK DR INDIAN TRAIL, NC 28079

SOURCE	PROPERTY KEY	TAXES/FEES	INTEREST	AMOUNT DUE
RE	08267102	2,144.95	42.90	2,187.85
Name Totals:		**2,144.95**	**42.90**	**2,187.85**

Copyright (C) 1997-2026 DEVNET Incorporated

Uncollected Amounts By Names Report
Union County
Date Distributed as of : 1/16/2026

YEAR: 2025

TAXPAYER NAME/ADDRESS

DEEP CREEK DREAMS LLC 7420 SECREST SHORTCUT RD INDIAN TRAIL, NC 28079

SOURCE	PROPERTY KEY	TAXES/FEES	INTEREST	AMOUNT DUE
RE	07060041C	2,144.14	42.88	2,187.02
Name Totals:		**2,144.14**	**42.88**	**2,187.02**

BROWN, DEBORAH A 5510 STACK RD MONROE, NC 28112

SOURCE	PROPERTY KEY	TAXES/FEES	INTEREST	AMOUNT DUE
RE	03186018	2,143.63	42.87	2,186.50
Name Totals:		**2,143.63**	**42.87**	**2,186.50**

SHEPPARD, CRAIG ALAN 2417 HAMPTON WAY MONROE, NC 28112

SOURCE	PROPERTY KEY	TAXES/FEES	INTEREST	AMOUNT DUE
RE	09351351	2,143.21	42.86	2,186.07
Name Totals:		**2,143.21**	**42.86**	**2,186.07**

BROUSSARD, JACOB 809 CLONMEL DR MATTHEWS, NC 28104

SOURCE	PROPERTY KEY	TAXES/FEES	INTEREST	AMOUNT DUE
RE	06039010C	2,143.14	42.86	2,186.00
Name Totals:		**2,143.14**	**42.86**	**2,186.00**

JOHNSON, KACI COFFEY 3905 RICHARD COFFEY LN WAXHAW, NC 28173

SOURCE	PROPERTY KEY	TAXES/FEES	INTEREST	AMOUNT DUE
RE	05033077	2,142.62	42.85	2,185.47
Name Totals:		**2,142.62**	**42.85**	**2,185.47**

SCOGGINS, PAUL ALEXANDER 7209 CONCORD HWY MONROE, NC 28110

SOURCE	PROPERTY KEY	TAXES/FEES	INTEREST	AMOUNT DUE
RE	08189001D	2,141.88	42.84	2,184.72
Name Totals:		**2,141.88**	**42.84**	**2,184.72**

NARLA, MADHU 10655 SKYCHASE AVE NW CONCORD, NC 28027

SOURCE	PROPERTY KEY	TAXES/FEES	INTEREST	AMOUNT DUE
RE	09403261	2,141.30	42.83	2,184.13
Name Totals:		**2,141.30**	**42.83**	**2,184.13**

MANN MATTHEW CHRISTOPHER REVOCAI 6716 2ND AVE INDIAN TRAIL, NC 28079

SOURCE	PROPERTY KEY	TAXES/FEES	INTEREST	AMOUNT DUE
RE	07063122	2,139.85	42.80	2,182.65
Name Totals:		**2,139.85**	**42.80**	**2,182.65**

FAULKNER, MARY DEVON HEIRS C/O BRENDA FAULKNER PO BOX 1187 WINGATE, NC 28174

SOURCE	PROPERTY KEY	TAXES/FEES	INTEREST	AMOUNT DUE
RE	02318032	2,138.58	42.77	2,181.35
Name Totals:		**2,138.58**	**42.77**	**2,181.35**

DEN, YOSHITOMO TRUSTEE ET AL 10110 STONEGLEN TRL LITTLETON, CO 80124

SOURCE	PROPERTY KEY	TAXES/FEES	INTEREST	AMOUNT DUE
RE	06174327	2,138.22	42.76	2,180.98
Name Totals:		**2,138.22**	**42.76**	**2,180.98**

WICKLUM, CHRISTIN K C 7108 COBBLECREEK DR MATTHEWS, NC 28104

SOURCE	PROPERTY KEY	TAXES/FEES	INTEREST	AMOUNT DUE
RE	06066031	2,138.09	42.76	2,180.85
Name Totals:		**2,138.09**	**42.76**	**2,180.85**

Copyright (C) 1997-2026 DEVNET Incorporated

Uncollected Amounts By Names Report
Union County
Date Distributed as of : 1/16/2026

YEAR: 2025

TAXPAYER NAME/ADDRESS

SHARMA, GAJENDRA 1744 WOODEND DR INDIAN TRAIL, NC 28079

SOURCE	PROPERTY KEY	TAXES/FEES	INTEREST	AMOUNT DUE
RE	07022482	2,137.32	42.75	2,180.07
Name Totals:		**2,137.32**	**42.75**	**2,180.07**

WEYANT, STEPHEN CRAIG 306 VALLEY ST STANLEY, NC 28164

SOURCE	PROPERTY KEY	TAXES/FEES	INTEREST	AMOUNT DUE
RE	05113001	2,137.31	42.75	2,180.06
Name Totals:		**2,137.31**	**42.75**	**2,180.06**

MARTINEZ, JUAN 1805 W SAINT ANDREW PL SANTA ANA, CA 92704

SOURCE	PROPERTY KEY	TAXES/FEES	INTEREST	AMOUNT DUE
RE	09019009	2,135.23	42.70	2,177.93
Name Totals:		**2,135.23**	**42.70**	**2,177.93**

DONALD, MICHAEL LEE 2699 BUFFALO LAKE RD SANFORD, NC 27332

SOURCE	PROPERTY KEY	TAXES/FEES	INTEREST	AMOUNT DUE
RE	09295160	2,134.96	42.70	2,177.66
Name Totals:		**2,134.96**	**42.70**	**2,177.66**

HARTLEY, ALAN N 6317 MILL GROVE RD INDIAN TRAIL, NC 28079

SOURCE	PROPERTY KEY	TAXES/FEES	INTEREST	AMOUNT DUE
RE	07057521	2,177.19	0.00	2,177.19
Name Totals:		**2,177.19**	**0.00**	**2,177.19**

WALTERS, MARTHA 10321 LANDSFORD RD MONROE, NC 281128930

SOURCE	PROPERTY KEY	TAXES/FEES	INTEREST	AMOUNT DUE
RE	04135004	2,139.30	36.46	2,175.76
Name Totals:		**2,139.30**	**36.46**	**2,175.76**

HILL, JONATHAN TYLER 3806 SANFORD LN MONROE, NC 28110

SOURCE	PROPERTY KEY	TAXES/FEES	INTEREST	AMOUNT DUE
RE	09411003A	2,133.01	42.66	2,175.67
Name Totals:		**2,133.01**	**42.66**	**2,175.67**

HOYLE, RUBY O 6726 REBEL RD MARSHVILLE, NC 28103

SOURCE	PROPERTY KEY	TAXES/FEES	INTEREST	AMOUNT DUE
RE	02027018	2,132.10	42.64	2,174.74
Name Totals:		**2,132.10**	**42.64**	**2,174.74**

COOK, EDDY BRENT 3005 AUSTIN CHANEY RD MONROE, NC 28110

SOURCE	PROPERTY KEY	TAXES/FEES	INTEREST	AMOUNT DUE
RE	04195008B	2,128.82	42.58	2,171.40
Name Totals:		**2,128.82**	**42.58**	**2,171.40**

WISTERIA DEVELOPMENT LLC 2425 GRIMMERSBOROUGH LN CHARLOTTE, NC 28270

SOURCE	PROPERTY KEY	TAXES/FEES	INTEREST	AMOUNT DUE
RE	07069023	2,125.82	42.52	2,168.34
Name Totals:		**2,125.82**	**42.52**	**2,168.34**

WALLS, MARGARET H 816 CRESTWAY CT MARSHVILLE, NC 28103

SOURCE	PROPERTY KEY	TAXES/FEES	INTEREST	AMOUNT DUE
RE	02320025	2,124.99	42.50	2,167.49
Name Totals:		**2,124.99**	**42.50**	**2,167.49**

Copyright (C) 1997-2026 DEVNET Incorporated

Uncollected Amounts By Names Report
Union County
Date Distributed as of : 1/16/2026

YEAR: 2025

TAXPAYER NAME/ADDRESS

KLUTZ, DONALD C 3032 WAXHAW INDIAN TRAIL RD INDIAN TRAIL, NC 28079

SOURCE	PROPERTY KEY	TAXES/FEES	INTEREST	AMOUNT DUE
RE	07135002E	2,124.33	42.49	2,166.82
Name Totals:		**2,124.33**	**42.49**	**2,166.82**

SHAFFER, HAROLD W TRUSTEE PO BOX 88 WAXHAW, NC 28173

SOURCE	PROPERTY KEY	TAXES/FEES	INTEREST	AMOUNT DUE
RE	05114045	2,124.21	42.48	2,166.69
Name Totals:		**2,124.21**	**42.48**	**2,166.69**

TELLO, RAFAEL 3205 STUMP LAKE DR MONROE, NC 28110

SOURCE	PROPERTY KEY	TAXES/FEES	INTEREST	AMOUNT DUE
RE	09177034	2,123.67	42.47	2,166.14
Name Totals:		**2,123.67**	**42.47**	**2,166.14**

FITCH, DARRIN J 1601 GANDER COVE LN #7 MATTHEWS, NC 281058303

SOURCE	PROPERTY KEY	TAXES/FEES	INTEREST	AMOUNT DUE
RE	09253072A	2,123.40	42.47	2,165.87
Name Totals:		**2,123.40**	**42.47**	**2,165.87**

HAMILTON, NANCY LYNN BOST 3015 FOWLER SECREST RD MONROE, NC 28110

SOURCE	PROPERTY KEY	TAXES/FEES	INTEREST	AMOUNT DUE
RE	09295015A	2,122.80	42.46	2,165.26
Name Totals:		**2,122.80**	**42.46**	**2,165.26**

SIMPSON, RENEE C 7505 SECREST SHORTCUT RD INDIAN TRAIL, NC 28079

SOURCE	PROPERTY KEY	TAXES/FEES	INTEREST	AMOUNT DUE
RE	07060045F	2,121.73	42.43	2,164.16
Name Totals:		**2,121.73**	**42.43**	**2,164.16**

BERKEBILE, JASON SCOTT 4210 MEDLIN RD MONROE, NC 28112

SOURCE	PROPERTY KEY	TAXES/FEES	INTEREST	AMOUNT DUE
RE	04195006E	2,121.15	42.42	2,163.57
Name Totals:		**2,121.15**	**42.42**	**2,163.57**

ALLEYNE, PATRICIA L 6100 WHITE STORE PAGELAND RD MARSHVILLE, NC 28103

SOURCE	PROPERTY KEY	TAXES/FEES	INTEREST	AMOUNT DUE
RE	03030002B	2,116.83	42.34	2,159.17
Name Totals:		**2,116.83**	**42.34**	**2,159.17**

HODGE, JEFFRY NEIL 324 GREENBRIAR DR MATTHEWS, NC 281044994

SOURCE	PROPERTY KEY	TAXES/FEES	INTEREST	AMOUNT DUE
RE	07126254	2,116.70	42.33	2,159.03
Name Totals:		**2,116.70**	**42.33**	**2,159.03**

RIGGINS, MATTHEW S 7113 SHELF RD MARSHVILLE, NC 28103

SOURCE	PROPERTY KEY	TAXES/FEES	INTEREST	AMOUNT DUE
RE	02064002A	2,116.07	42.32	2,158.39
Name Totals:		**2,116.07**	**42.32**	**2,158.39**

JOHNSON, WAYNE D 4002 BROOKFOREST LN INDIAN TRAIL, NC 28079

SOURCE	PROPERTY KEY	TAXES/FEES	INTEREST	AMOUNT DUE
RE	07066192	2,114.10	42.28	2,156.38
Name Totals:		**2,114.10**	**42.28**	**2,156.38**

Copyright (C) 1997-2026 DEVNET Incorporated

Uncollected Amounts By Names Report
Union County
Date Distributed as of : 1/16/2026

YEAR: 2025

TAXPAYER NAME/ADDRESS

WRIGHT, MIRANDA K 4001 THICKETTY PKWY INDIAN TRAIL, NC 280794322

SOURCE	PROPERTY KEY	TAXES/FEES	INTEREST	AMOUNT DUE
RE	07039143	2,114.01	41.08	2,155.09
Name Totals:		**2,114.01**	**41.08**	**2,155.09**

REYNOSO, ANDRES B 1537 HARLESTON ST INDIAN TRAIL, NC 28079

SOURCE	PROPERTY KEY	TAXES/FEES	INTEREST	AMOUNT DUE
RE	08267199	2,112.38	42.25	2,154.63
Name Totals:		**2,112.38**	**42.25**	**2,154.63**

SCOGGINS, PAUL ALEXANDER 7209 CONCORD HWY MONROE, NC 28110

SOURCE	PROPERTY KEY	TAXES/FEES	INTEREST	AMOUNT DUE
RE	08189001C	2,110.21	42.20	2,152.41
Name Totals:		**2,110.21**	**42.20**	**2,152.41**

HAWA, RAMZI 7009 DACIAN LN INDIAN TRAIL, NC 28079

SOURCE	PROPERTY KEY	TAXES/FEES	INTEREST	AMOUNT DUE
RE	07058221	2,109.81	42.20	2,152.01
Name Totals:		**2,109.81**	**42.20**	**2,152.01**

BOEHKE, KIMBERLY 3020 GRIFFITH RD MONROE, NC 28112

SOURCE	PROPERTY KEY	TAXES/FEES	INTEREST	AMOUNT DUE
RE	09292009	2,108.96	42.18	2,151.14
Name Totals:		**2,108.96**	**42.18**	**2,151.14**

BLACK, FREDDIE RAY 2210 FOWLER SECREST RD MONROE, NC 28110

SOURCE	PROPERTY KEY	TAXES/FEES	INTEREST	AMOUNT DUE
RE	09298243	2,108.04	42.16	2,150.20
Name Totals:		**2,108.04**	**42.16**	**2,150.20**

ANDES, MARIA 1301 RIDGEVIEW LN INDIAN TRAIL, NC 28079

SOURCE	PROPERTY KEY	TAXES/FEES	INTEREST	AMOUNT DUE
RE	08264015E	2,107.56	42.15	2,149.71
Name Totals:		**2,107.56**	**42.15**	**2,149.71**

ROSSI, HEATHER S 6826 CREFT CIR INDIAN TRAIL, NC 280799469

SOURCE	PROPERTY KEY	TAXES/FEES	INTEREST	AMOUNT DUE
RE	07064562	2,106.56	42.13	2,148.69
Name Totals:		**2,106.56**	**42.13**	**2,148.69**

ARMORS LLC 11617 ELIZABETH MADISON CT CHARLOTTE, NC 282776106

SOURCE	PROPERTY KEY	TAXES/FEES	INTEREST	AMOUNT DUE
RE	06105031	2,106.22	42.12	2,148.34
Name Totals:		**2,106.22**	**42.12**	**2,148.34**

TOMBERLIN, TOBY WILLIAM 2740 ROLLING HILLS DR MONROE, NC 28110

SOURCE	PROPERTY KEY	TAXES/FEES	INTEREST	AMOUNT DUE
RE	09259031	2,105.87	42.12	2,147.99
Name Totals:		**2,105.87**	**42.12**	**2,147.99**

DE JONGE, MARY 1902 CHADWELL CT WAXHAW, NC 28173

SOURCE	PROPERTY KEY	TAXES/FEES	INTEREST	AMOUNT DUE
RE	06141477	2,099.57	41.99	2,141.56
Name Totals:		**2,099.57**	**41.99**	**2,141.56**

Copyright (C) 1997-2026 DEVNET Incorporated

Uncollected Amounts By Names Report
Union County
Date Distributed as of : 1/16/2026

YEAR: 2025

TAXPAYER NAME/ADDRESS

CREECH, DENISE AUSTIN 2002 TRIPLE CROWN DR INDIAN TRAIL, NC 28079

SOURCE	PROPERTY KEY	TAXES/FEES	INTEREST	AMOUNT DUE
RE	07021043	2,099.31	41.99	2,141.30
Name Totals:		**2,099.31**	**41.99**	**2,141.30**

HILBERT, BRANDON MICHAEL O'NEAL 10704 LANCASTER HWY WAXHAW, NC 281739156

SOURCE	PROPERTY KEY	TAXES/FEES	INTEREST	AMOUNT DUE
RE	05107002	2,097.62	41.95	2,139.57
Name Totals:		**2,097.62**	**41.95**	**2,139.57**

LINDGREN, KELLY JANE 1021 BREAKMAKER LN INDIAN TRAIL, NC 28079

SOURCE	PROPERTY KEY	TAXES/FEES	INTEREST	AMOUNT DUE
RE	07057832	2,095.98	41.92	2,137.90
Name Totals:		**2,095.98**	**41.92**	**2,137.90**

FUNDERBURK, HENRY M 4002 GREENLEAF ST INDIAN TRAIL, NC 28079

SOURCE	PROPERTY KEY	TAXES/FEES	INTEREST	AMOUNT DUE
RE	07090297	2,095.46	41.91	2,137.37
Name Totals:		**2,095.46**	**41.91**	**2,137.37**

GRIFFIN, CANDICE ANN 4312 DEERFIELD DR MONROE, NC 28112

SOURCE	PROPERTY KEY	TAXES/FEES	INTEREST	AMOUNT DUE
RE	04279128	2,095.44	41.91	2,137.35
Name Totals:		**2,095.44**	**41.91**	**2,137.35**

BARNES, CATHIE PARKER 3531 WHITE STORE RD WINGATE, NC 28174

SOURCE	PROPERTY KEY	TAXES/FEES	INTEREST	AMOUNT DUE
RE	09069005	2,092.72	41.85	2,134.57
Name Totals:		**2,092.72**	**41.85**	**2,134.57**

500 HOWIE MINE HOLDING LLC 604 BROWN CREEK DR MATTHEWS, NC 28104

SOURCE	PROPERTY KEY	TAXES/FEES	INTEREST	AMOUNT DUE
RE	05112001	2,092.63	41.85	2,134.48
Name Totals:		**2,092.63**	**41.85**	**2,134.48**

LAKSHMI PROPERTIES INVESTMENT LLC 7203 FAIRWAY VISTA DR CHARLOTTE, NC 28226

SOURCE	PROPERTY KEY	TAXES/FEES	INTEREST	AMOUNT DUE
RE	04144009	2,092.13	41.84	2,133.97
Name Totals:		**2,092.13**	**41.84**	**2,133.97**

WATTS, MELISSA DAWN 7121 SECREST SHORT CUT RD INDIAN TRAIL, NC 280798556

SOURCE	PROPERTY KEY	TAXES/FEES	INTEREST	AMOUNT DUE
RE	07063260N	2,091.68	41.83	2,133.51
Name Totals:		**2,091.68**	**41.83**	**2,133.51**

GREGORY, LLOYD DAVIS III ET AL 1116 MEDLIN RD MONROE, NC 28112

SOURCE	PROPERTY KEY	TAXES/FEES	INTEREST	AMOUNT DUE
RE	09197028	2,091.17	41.82	2,132.99
Name Totals:		**2,091.17**	**41.82**	**2,132.99**

PERRUQUET, HARRIET 6812 MORGAN MILL RD MONROE, NC 28110

SOURCE	PROPERTY KEY	TAXES/FEES	INTEREST	AMOUNT DUE
RE	08045006A	2,086.57	41.73	2,128.30
Name Totals:		**2,086.57**	**41.73**	**2,128.30**

Copyright (C) 1997-2026 DEVNET Incorporated

Uncollected Amounts By Names Report
Union County
Date Distributed as of : 1/16/2026

YEAR: 2025

TAXPAYER NAME/ADDRESS

SMITH, CHARLES ETHAN 405 WILDWOOD RD MONROE, NC 28110

SOURCE	PROPERTY KEY	TAXES/FEES	INTEREST	AMOUNT DUE
RE	09348089	2,085.18	41.70	2,126.88
Name Totals:		**2,085.18**	**41.70**	**2,126.88**

THOMAS, CAMERON 4614 NAPIER STEGALL RD MARSHVILLE, NC 28103

SOURCE	PROPERTY KEY	TAXES/FEES	INTEREST	AMOUNT DUE
RE	01042001B	2,084.49	41.69	2,126.18
Name Totals:		**2,084.49**	**41.69**	**2,126.18**

MORRISON, ERNEST 1209 SHARON DR WAXHAW, NC 28173

SOURCE	PROPERTY KEY	TAXES/FEES	INTEREST	AMOUNT DUE
RE	05114058	2,083.39	41.67	2,125.06
Name Totals:		**2,083.39**	**41.67**	**2,125.06**

HAYWOOD, BETTY P ATTN: AMBER HAYWOOD 416 OLIN DR WAXHAW, NC 281731043

SOURCE	PROPERTY KEY	TAXES/FEES	INTEREST	AMOUNT DUE
RE	05114164	2,083.39	41.67	2,125.06
Name Totals:		**2,083.39**	**41.67**	**2,125.06**

ONBOARD HOLDINGS INC 1301 MEDLIN RD MONROE, NC 28112

SOURCE	PROPERTY KEY	TAXES/FEES	INTEREST	AMOUNT DUE
RE	05114140	2,081.85	41.64	2,123.49
Name Totals:		**2,081.85**	**41.64**	**2,123.49**

OLIM, TONYA M 1027 CANOPY DR INDIAN TRAIL, NC 28079

SOURCE	PROPERTY KEY	TAXES/FEES	INTEREST	AMOUNT DUE
RE	07090863	2,080.82	41.62	2,122.44
Name Totals:		**2,080.82**	**41.62**	**2,122.44**

PONSART, GLENN 4323 CROW RD MONROE, NC 28112

SOURCE	PROPERTY KEY	TAXES/FEES	INTEREST	AMOUNT DUE
RE	04303004B	2,079.55	41.59	2,121.14
Name Totals:		**2,079.55**	**41.59**	**2,121.14**

WALTERS, ANN GRIFFIN 2110 ARDEN DR MONROE, NC 28112

SOURCE	PROPERTY KEY	TAXES/FEES	INTEREST	AMOUNT DUE
RE	09286030	2,074.17	41.48	2,115.65
Name Totals:		**2,074.17**	**41.48**	**2,115.65**

GULLISH, WENDY 1875 YELLOW DAISY DR MATTHEWS, NC 28104

SOURCE	PROPERTY KEY	TAXES/FEES	INTEREST	AMOUNT DUE
RE	07078580	2,072.73	41.45	2,114.18
Name Totals:		**2,072.73**	**41.45**	**2,114.18**

COOMBES, JESSICA 7526 SPARKLEBERRY DR INDIAN TRAIL, NC 28079

SOURCE	PROPERTY KEY	TAXES/FEES	INTEREST	AMOUNT DUE
RE	07090247	2,071.63	41.43	2,113.06
Name Totals:		**2,071.63**	**41.43**	**2,113.06**

PEREZ, EDITH 2008 LEWIS ST MONROE, NC 28110

SOURCE	PROPERTY KEY	TAXES/FEES	INTEREST	AMOUNT DUE
RE	09301227E	2,071.57	41.43	2,113.00
Name Totals:		**2,071.57**	**41.43**	**2,113.00**

Copyright (C) 1997-2026 DEVNET Incorporated

Uncollected Amounts By Names Report
Union County
Date Distributed as of : 1/16/2026

YEAR: 2025

TAXPAYER NAME/ADDRESS

DRYE, JOSHUA SAMUEL 9921 LANCASTER HWY WAXHAW, NC 28173

SOURCE	PROPERTY KEY	TAXES/FEES	INTEREST	AMOUNT DUE
RE	05101016D	2,070.81	41.42	2,112.23
Name Totals:		**2,070.81**	**41.42**	**2,112.23**

GRIFFIN, MICHAEL GRAHAM 1413 FAULKS CHURCH RD MARSHVILLE, NC 28103

SOURCE	PROPERTY KEY	TAXES/FEES	INTEREST	AMOUNT DUE
RE	02186020	2,068.52	41.37	2,109.89
Name Totals:		**2,068.52**	**41.37**	**2,109.89**

GOWEN, GEORGE LOUIS 1022 FOUNTAINBROOK DR INDIAN TRAIL, NC 28079

SOURCE	PROPERTY KEY	TAXES/FEES	INTEREST	AMOUNT DUE
RE	07120210	2,066.31	41.33	2,107.64
Name Totals:		**2,066.31**	**41.33**	**2,107.64**

HUNT, NANCY G 3903 SANFORD LN MONROE, NC 28110

SOURCE	PROPERTY KEY	TAXES/FEES	INTEREST	AMOUNT DUE
RE	09372046	2,064.86	41.30	2,106.16
Name Totals:		**2,064.86**	**41.30**	**2,106.16**

WILLIAMS, CHARLES JEFFREY 6708 2ND AVE INDIAN TRAIL, NC 280797596

SOURCE	PROPERTY KEY	TAXES/FEES	INTEREST	AMOUNT DUE
RE	07063118	2,064.50	41.29	2,105.79
Name Totals:		**2,064.50**	**41.29**	**2,105.79**

PURSER, LISA 9402 MACHADO DR INDIAN TRAIL, NC 28079

SOURCE	PROPERTY KEY	TAXES/FEES	INTEREST	AMOUNT DUE
RE	08249004F	2,064.25	41.29	2,105.54
Name Totals:		**2,064.25**	**41.29**	**2,105.54**

LIEN, ANGELA C TJIN A 1025 SKILLBECK RD INDIAN TRAIL, NC 28079

SOURCE	PROPERTY KEY	TAXES/FEES	INTEREST	AMOUNT DUE
RE	07003180	2,064.02	41.28	2,105.30
Name Totals:		**2,064.02**	**41.28**	**2,105.30**

BRICKMAN, MARIE T 2403 PURSER RUSHING RD MONROE, NC 281107520

SOURCE	PROPERTY KEY	TAXES/FEES	INTEREST	AMOUNT DUE
RE	08099020C	2,063.62	41.27	2,104.89
Name Totals:		**2,063.62**	**41.27**	**2,104.89**

O'HOULIHAN PATCHES IRREVOCABLE TRU 3043 WYNTREE CT MATTHEWS, NC 28104

SOURCE	PROPERTY KEY	TAXES/FEES	INTEREST	AMOUNT DUE
RE	07093367	2,062.92	41.26	2,104.18
Name Totals:		**2,062.92**	**41.26**	**2,104.18**

EDWARDS, RUTH P TRUSTEE 218 QUAIL RIDGE RD WILMINGTON, NC 28409

SOURCE	PROPERTY KEY	TAXES/FEES	INTEREST	AMOUNT DUE
RE	06099073	2,061.78	41.24	2,103.02
Name Totals:		**2,061.78**	**41.24**	**2,103.02**

BULLOCK, ANGELA 1527 DENNIS AUSTIN LN INDIAN TRAIL, NC 28079

SOURCE	PROPERTY KEY	TAXES/FEES	INTEREST	AMOUNT DUE
RE	07121075	2,061.40	41.23	2,102.63
Name Totals:		**2,061.40**	**41.23**	**2,102.63**

Copyright (C) 1997-2026 DEVNET Incorporated

Uncollected Amounts By Names Report
Union County
Date Distributed as of : 1/16/2026

YEAR: 2025

TAXPAYER NAME/ADDRESS

HOOD, STEVEN RANDALL 305 OAKMONT LN WAXHAW, NC 28173

SOURCE	PROPERTY KEY	TAXES/FEES	INTEREST	AMOUNT DUE
RE	06129030B	2,060.50	41.21	2,101.71
Name Totals:		**2,060.50**	**41.21**	**2,101.71**

DFC WINGATE LLC 13000 SAWGRASS VILLAGE CIRCLE BUILDING 5 SUITE 24 PONTE VEDRA BEACH, FL 32082

SOURCE	PROPERTY KEY	TAXES/FEES	INTEREST	AMOUNT DUE
RE	09049295	2,060.37	41.21	2,101.58
Name Totals:		**2,060.37**	**41.21**	**2,101.58**

PIMENTEL, RHONDA 1006 CANOPY DR INDIAN TRAIL, NC 28079

SOURCE	PROPERTY KEY	TAXES/FEES	INTEREST	AMOUNT DUE
RE	07090837	2,057.12	41.14	2,098.26
Name Totals:		**2,057.12**	**41.14**	**2,098.26**

EDWARDS, THOMAS MICHAEL 1904 PLEASANT GROVE CHURCH RD MARSHVILLE, NC 28103

SOURCE	PROPERTY KEY	TAXES/FEES	INTEREST	AMOUNT DUE
RE	02167017	2,056.88	41.14	2,098.02
Name Totals:		**2,056.88**	**41.14**	**2,098.02**

NORWOOD, LARRY JR PO BOX 247 WAXHAW, NC 28173

SOURCE	PROPERTY KEY	TAXES/FEES	INTEREST	AMOUNT DUE
RE	05093003R	2,054.30	41.09	2,095.39
Name Totals:		**2,054.30**	**41.09**	**2,095.39**

GODFREY, BARRY ALLEN 4102 S ROCKY RIVER RD MONROE, NC 28112

SOURCE	PROPERTY KEY	TAXES/FEES	INTEREST	AMOUNT DUE
RE	04279007	2,054.02	41.08	2,095.10
Name Totals:		**2,054.02**	**41.08**	**2,095.10**

KELLEY, MARLENE PRICE 2018 E LAWYERS RD MONROE, NC 28110

SOURCE	PROPERTY KEY	TAXES/FEES	INTEREST	AMOUNT DUE
RE	08198002B	2,052.88	41.06	2,093.94
Name Totals:		**2,052.88**	**41.06**	**2,093.94**

LOTHARP, NAOMI OLISA C/O HABITAT FOR HUMANITY PO BOX 351 MARSHVILLE, NC 28103

SOURCE	PROPERTY KEY	TAXES/FEES	INTEREST	AMOUNT DUE
RE	02310094B	2,051.17	41.02	2,092.19
Name Totals:		**2,051.17**	**41.02**	**2,092.19**

VK HERITAGE LLC 160 MINE LAKE CT STE 200 RALEIGH, NC 27615

SOURCE	PROPERTY KEY	TAXES/FEES	INTEREST	AMOUNT DUE
RE	07121248	2,049.82	41.00	2,090.82
Name Totals:		**2,049.82**	**41.00**	**2,090.82**

PATEL, DAKSHA B 5016 TREMONT DR INDIAN TRAIL, NC 28079

SOURCE	PROPERTY KEY	TAXES/FEES	INTEREST	AMOUNT DUE
RE	07015013A	2,048.29	40.97	2,089.26
Name Totals:		**2,048.29**	**40.97**	**2,089.26**

ONBOARD HOLDINGS INC 1301 MEDLIN RD MONROE, NC 28112

SOURCE	PROPERTY KEY	TAXES/FEES	INTEREST	AMOUNT DUE
RE	05114069	2,047.96	40.96	2,088.92
Name Totals:		**2,047.96**	**40.96**	**2,088.92**

Copyright (C) 1997-2026 DEVNET Incorporated

Uncollected Amounts By Names Report
Union County
Date Distributed as of : 1/16/2026

YEAR: 2025

TAXPAYER NAME/ADDRESS

ROWE, RUTH THOMAS PO BOX 201 WINGATE, NC 281740201

SOURCE	PROPERTY KEY	TAXES/FEES	INTEREST	AMOUNT DUE
RE	09052010	2,047.52	40.95	2,088.47
Name Totals:		**2,047.52**	**40.95**	**2,088.47**

MILLER, RANDALL L 1140 CURRY WAY MATTHEWS, NC 28105

SOURCE	PROPERTY KEY	TAXES/FEES	INTEREST	AMOUNT DUE
RE	07130040	2,046.90	40.94	2,087.84
Name Totals:		**2,046.90**	**40.94**	**2,087.84**

VERA OAKS INVESTMENTS LLC 7013 SOUTH CREEK RD CHARLOTTE, NC 28277

SOURCE	PROPERTY KEY	TAXES/FEES	INTEREST	AMOUNT DUE
RE	08195009	2,044.33	40.89	2,085.22
Name Totals:		**2,044.33**	**40.89**	**2,085.22**

KURY, AVERY ELIZABETH 5517 GOLD CREST DR INDIAN TRAIL, NC 28079

SOURCE	PROPERTY KEY	TAXES/FEES	INTEREST	AMOUNT DUE
RE	07033030	2,044.06	40.88	2,084.94
Name Totals:		**2,044.06**	**40.88**	**2,084.94**

BOLZANI, CELIA M 1014 LOWLAND WAY WAXHAW, NC 28173

SOURCE	PROPERTY KEY	TAXES/FEES	INTEREST	AMOUNT DUE
RE	06135505	2,043.86	40.88	2,084.74
Name Totals:		**2,043.86**	**40.88**	**2,084.74**

BLACK, BARBARA NEAL 2545 CARROLL ST MONROE, NC 28110

SOURCE	PROPERTY KEY	TAXES/FEES	INTEREST	AMOUNT DUE
RE	09301162B	2,041.61	40.83	2,082.44
Name Totals:		**2,041.61**	**40.83**	**2,082.44**

ARCHITEKTON LLC 501 E FRANKLIN ST MONROE, NC 28112

SOURCE	PROPERTY KEY	TAXES/FEES	INTEREST	AMOUNT DUE
RE	09231060	2,041.17	40.82	2,081.99
Name Totals:		**2,041.17**	**40.82**	**2,081.99**

BRADLEY, CLAIRE M 820 OLD PAGELAND MARSHVILLE RD MARSHVILLE, NC 28103

SOURCE	PROPERTY KEY	TAXES/FEES	INTEREST	AMOUNT DUE
RE	02180001A	2,040.39	40.81	2,081.20
Name Totals:		**2,040.39**	**40.81**	**2,081.20**

WILLIAMS, IAN DAVID 3125 MCLENDON RD MATTHEWS, NC 28104

SOURCE	PROPERTY KEY	TAXES/FEES	INTEREST	AMOUNT DUE
RE	07132169	2,038.82	40.78	2,079.60
Name Totals:		**2,038.82**	**40.78**	**2,079.60**

ZIMMERMAN, BRADLEY JAMES 4601 CERIA DR MONROE, NC 28112

SOURCE	PROPERTY KEY	TAXES/FEES	INTEREST	AMOUNT DUE
RE	04231069	2,033.03	40.66	2,073.69
Name Totals:		**2,033.03**	**40.66**	**2,073.69**

ARMORS LLC 11617 ELIZABETH MADISON CT CHARLOTTE, NC 282776106

SOURCE	PROPERTY KEY	TAXES/FEES	INTEREST	AMOUNT DUE
RE	06105030A	2,031.69	40.63	2,072.32
Name Totals:		**2,031.69**	**40.63**	**2,072.32**

Copyright (C) 1997-2026 DEVNET Incorporated

Uncollected Amounts By Names Report
Union County
Date Distributed as of : 1/16/2026

YEAR: 2025

TAXPAYER NAME/ADDRESS

ONISICK, WILLIAM F PO BOX 515 WINGATE, NC 281740515

SOURCE	PROPERTY KEY	TAXES/FEES	INTEREST	AMOUNT DUE
RE	09055039	2,031.64	40.63	2,072.27
Name Totals:		**2,031.64**	**40.63**	**2,072.27**

SANDERS, PAULA NANCE 4806 GRIFFITH RD MONROE, NC 28112

SOURCE	PROPERTY KEY	TAXES/FEES	INTEREST	AMOUNT DUE
RE	04225030	2,030.40	40.61	2,071.01
Name Totals:		**2,030.40**	**40.61**	**2,071.01**

POSANT, GABRIEL 7006 POTTER RD MATTHEWS, NC 28104

SOURCE	PROPERTY KEY	TAXES/FEES	INTEREST	AMOUNT DUE
RE	07150001T	2,029.46	40.59	2,070.05
Name Totals:		**2,029.46**	**40.59**	**2,070.05**

APERFINE, JOE 7508 FOREST CREEK RIDGE CT SUMMERFIELD, NC 27358

SOURCE	PROPERTY KEY	TAXES/FEES	INTEREST	AMOUNT DUE
RE	02242067	2,029.37	40.59	2,069.96
Name Totals:		**2,029.37**	**40.59**	**2,069.96**

KINGSMORE, ALAN N 5232 OLD MONROE RD INDIAN TRAIL, NC 28079

SOURCE	PROPERTY KEY	TAXES/FEES	INTEREST	AMOUNT DUE
RE	07114003	2,028.73	40.57	2,069.30
Name Totals:		**2,028.73**	**40.57**	**2,069.30**

WINN, SUZANNE B 3612 PARKWOOD SCHOOL RD MONROE, NC 28112

SOURCE	PROPERTY KEY	TAXES/FEES	INTEREST	AMOUNT DUE
RE	04306076	2,028.50	40.57	2,069.07
Name Totals:		**2,028.50**	**40.57**	**2,069.07**

PHAN, QUOC VAN 801 TRAVERS CT MONROE, NC 28110

SOURCE	PROPERTY KEY	TAXES/FEES	INTEREST	AMOUNT DUE
RE	09304008	2,027.71	40.55	2,068.26
Name Totals:		**2,027.71**	**40.55**	**2,068.26**

NICKEL, GINGER A 7021 PLYLER MILL RD MONROE, NC 28112

SOURCE	PROPERTY KEY	TAXES/FEES	INTEREST	AMOUNT DUE
RE	04240035	2,027.04	40.54	2,067.58
Name Totals:		**2,027.04**	**40.54**	**2,067.58**

HOPKINS, JOSEPH 2714 CEDAR TRAIL LN WINGATE, NC 28174

SOURCE	PROPERTY KEY	TAXES/FEES	INTEREST	AMOUNT DUE
RE	02230055	2,026.93	40.54	2,067.47
Name Totals:		**2,026.93**	**40.54**	**2,067.47**

BROOKER, LISA A 2003 JOSEY LN INDIAN TRAIL, NC 28079

SOURCE	PROPERTY KEY	TAXES/FEES	INTEREST	AMOUNT DUE
RE	07045007F	2,026.83	40.54	2,067.37
Name Totals:		**2,026.83**	**40.54**	**2,067.37**

FERGUSON, TERRI NICOLE PRESLAR 118 ALTAN RIDGE DR MONROE, NC 28112

SOURCE	PROPERTY KEY	TAXES/FEES	INTEREST	AMOUNT DUE
RE	02301021	2,025.92	40.52	2,066.44
Name Totals:		**2,025.92**	**40.52**	**2,066.44**

Copyright (C) 1997-2026 DEVNET Incorporated

Uncollected Amounts By Names Report
Union County
Date Distributed as of : 1/16/2026

YEAR: 2025

TAXPAYER NAME/ADDRESS

DODLA, VYSHANAVI 6018 WALKERS RUN DR MONROE, NC 28110

SOURCE	PROPERTY KEY	TAXES/FEES	INTEREST	AMOUNT DUE
RE	09403231	2,025.67	40.51	2,066.18
Name Totals:		**2,025.67**	**40.51**	**2,066.18**

BUTLER, BEVERLY 715 ANNE AVE WAXHAW, NC 28173

SOURCE	PROPERTY KEY	TAXES/FEES	INTEREST	AMOUNT DUE
RE	05114137	2,025.63	40.51	2,066.14
Name Totals:		**2,025.63**	**40.51**	**2,066.14**

G3 MINT HILL HOLDINGS LLC 5116 ALYSHEBA DR INDIAN TRAIL, NC 28079

SOURCE	PROPERTY KEY	TAXES/FEES	INTEREST	AMOUNT DUE
RE	07021168	2,023.49	40.47	2,063.96
Name Totals:		**2,023.49**	**40.47**	**2,063.96**

AUSTIN, JEFFREY BERNARD 208 MIDDLETON AVE MATTHEWS, NC 281047345

SOURCE	PROPERTY KEY	TAXES/FEES	INTEREST	AMOUNT DUE
RE	07147118	2,022.96	40.46	2,063.42
Name Totals:		**2,022.96**	**40.46**	**2,063.42**

ROGERS, DAVID ELDON TRUSTEE 1401 PINE TREE DR CHARLOTTE, NC 28270

SOURCE	PROPERTY KEY	TAXES/FEES	INTEREST	AMOUNT DUE
RE	06153214	2,022.40	40.45	2,062.85
Name Totals:		**2,022.40**	**40.45**	**2,062.85**

BEOBE LLC C/O ROBERT WEBSTER 6624 STEVENS MILL RD MATTHEWS, NC 28104

SOURCE	PROPERTY KEY	TAXES/FEES	INTEREST	AMOUNT DUE
RE	07126051	2,018.97	40.38	2,059.35
Name Totals:		**2,018.97**	**40.38**	**2,059.35**

EICHNER PROPERTIES LLC 6910 MY LADYS WAY WAXHAW, NC 28173

SOURCE	PROPERTY KEY	TAXES/FEES	INTEREST	AMOUNT DUE
RE	05036020	2,016.46	40.33	2,056.79
Name Totals:		**2,016.46**	**40.33**	**2,056.79**

KIMMONS, DARLENE G 2232 INDIAN CROSS TRL MATTHEWS, NC 281046053

SOURCE	PROPERTY KEY	TAXES/FEES	INTEREST	AMOUNT DUE
RE	07132333	2,015.76	40.32	2,056.08
Name Totals:		**2,015.76**	**40.32**	**2,056.08**

GRIFFIN, DEVOY 1820 WITMORE RD WINGATE, NC 28174

SOURCE	PROPERTY KEY	TAXES/FEES	INTEREST	AMOUNT DUE
RE	09034001C	2,013.27	40.27	2,053.54
Name Totals:		**2,013.27**	**40.27**	**2,053.54**

KEFI VINEYARDS & FARMS LLC 1001 LAKEWOOD DR MONROE, NC 28112

SOURCE	PROPERTY KEY	TAXES/FEES	INTEREST	AMOUNT DUE
RE	04195010 01	2,012.79	40.26	2,053.05
Name Totals:		**2,012.79**	**40.26**	**2,053.05**

HOLT, TIPPY L 516 ROSS ST MARSHVILLE, NC 28103

SOURCE	PROPERTY KEY	TAXES/FEES	INTEREST	AMOUNT DUE
RE	02305026	2,012.33	40.25	2,052.58
Name Totals:		**2,012.33**	**40.25**	**2,052.58**

Copyright (C) 1997-2026 DEVNET Incorporated

Uncollected Amounts By Names Report
Union County
Date Distributed as of : 1/16/2026

YEAR: 2025

TAXPAYER NAME/ADDRESS

BEASLEY, LUZ MARIA 1233 ROLLINS AVE CHARLOTTE, NC 28205

SOURCE	PROPERTY KEY	TAXES/FEES	INTEREST	AMOUNT DUE
RE	09052020A	2,011.98	40.24	2,052.22
Name Totals:		**2,011.98**	**40.24**	**2,052.22**

TERESHCHENKOV, VITALIY 3013 HUNT CLUB AVE MONROE, NC 28110

SOURCE	PROPERTY KEY	TAXES/FEES	INTEREST	AMOUNT DUE
RE	09397182	2,011.64	40.23	2,051.87
Name Totals:		**2,011.64**	**40.23**	**2,051.87**

EDWARDS, PATRICIA ANN BALDWIN 3909 PRICE SHORT CUT RD MONROE, NC 28110

SOURCE	PROPERTY KEY	TAXES/FEES	INTEREST	AMOUNT DUE
RE	09372014K	2,011.64	40.23	2,051.87
Name Totals:		**2,011.64**	**40.23**	**2,051.87**

WALKER PROPERTY HOLDINGS LLC 1041 VAN BUREN AVE INDIAN TRAIL, NC 28079

SOURCE	PROPERTY KEY	TAXES/FEES	INTEREST	AMOUNT DUE
RE	07081308 02	2,011.56	40.23	2,051.79
Name Totals:		**2,011.56**	**40.23**	**2,051.79**

THOMPSON, TREVOR 1200 BRIARMORE DR INDIAN TRAIL, NC 28079

SOURCE	PROPERTY KEY	TAXES/FEES	INTEREST	AMOUNT DUE
RE	07117231	2,011.43	40.23	2,051.66
Name Totals:		**2,011.43**	**40.23**	**2,051.66**

BURNETT, JASON 3907 ROCKY RIVER RD SOUTH MONROE, NC 28112

SOURCE	PROPERTY KEY	TAXES/FEES	INTEREST	AMOUNT DUE
RE	04279018H	2,009.72	40.19	2,049.91
Name Totals:		**2,009.72**	**40.19**	**2,049.91**

OZUNA, ARIZBETH GENCHI 1207 FOREST AVE MONROE, NC 28112

SOURCE	PROPERTY KEY	TAXES/FEES	INTEREST	AMOUNT DUE
RE	09194051	2,009.04	40.18	2,049.22
Name Totals:		**2,009.04**	**40.18**	**2,049.22**

K & J PROPERTIES LLC PO BOX 125 INDIAN TRAIL, NC 28079

SOURCE	PROPERTY KEY	TAXES/FEES	INTEREST	AMOUNT DUE
RE	07135024A	2,007.11	40.14	2,047.25
Name Totals:		**2,007.11**	**40.14**	**2,047.25**

ONBOARD HOLDINGS INC 1301 MEDLIN RD MONROE, NC 28112

SOURCE	PROPERTY KEY	TAXES/FEES	INTEREST	AMOUNT DUE
RE	02242137	2,005.93	40.12	2,046.05
Name Totals:		**2,005.93**	**40.12**	**2,046.05**

HOWELL, LISA H 804 OLD PROVIDENCE RD WAXHAW, NC 28173

SOURCE	PROPERTY KEY	TAXES/FEES	INTEREST	AMOUNT DUE
RE	05116013A	2,004.83	40.10	2,044.93
Name Totals:		**2,004.83**	**40.10**	**2,044.93**

CONNER, RICHARD L 3231 STUMP LAKE DR MONROE, NC 28110

SOURCE	PROPERTY KEY	TAXES/FEES	INTEREST	AMOUNT DUE
RE	09177041	2,004.55	40.09	2,044.64
Name Totals:		**2,004.55**	**40.09**	**2,044.64**

Copyright (C) 1997-2026 DEVNET Incorporated

Uncollected Amounts By Names Report
Union County
Date Distributed as of : 1/16/2026

YEAR: 2025

TAXPAYER NAME/ADDRESS

PRESSLEY, LINUS 4738 HIGHWAY 205 MARSHVILLE, NC 28103

SOURCE	PROPERTY KEY	TAXES/FEES	INTEREST	AMOUNT DUE
RE	01150006	2,004.31	40.09	2,044.40
Name Totals:		**2,004.31**	**40.09**	**2,044.40**

LUCAS, JONATHAN ROLAND 919 PILGRIM FOREST DR MONROE, NC 281107346

SOURCE	PROPERTY KEY	TAXES/FEES	INTEREST	AMOUNT DUE
RE	07096115	2,001.01	40.02	2,041.03
Name Totals:		**2,001.01**	**40.02**	**2,041.03**

MCCOLLUM, WILLIAM ELLIS 3205 OLIVE BRANCH RD MONROE, NC 28110

SOURCE	PROPERTY KEY	TAXES/FEES	INTEREST	AMOUNT DUE
RE	09105005	2,000.64	40.01	2,040.65
Name Totals:		**2,000.64**	**40.01**	**2,040.65**

RAPE, ROXIE M 7102 CARL BELK RD MONROE, NC 28112

SOURCE	PROPERTY KEY	TAXES/FEES	INTEREST	AMOUNT DUE
RE	04267006B	2,000.31	40.01	2,040.32
Name Totals:		**2,000.31**	**40.01**	**2,040.32**

RAM-LAVANYA REVOCABLE TRUST 2011 WEDDINGTON POINTE DR MONROE, NC 28110

SOURCE	PROPERTY KEY	TAXES/FEES	INTEREST	AMOUNT DUE
RE	09403193	1,999.55	39.99	2,039.54
Name Totals:		**1,999.55**	**39.99**	**2,039.54**

SIMPSON, RICHARD BRADLEY 4405 FAITH CHURCH RD INDIAN TRAIL, NC 28079

SOURCE	PROPERTY KEY	TAXES/FEES	INTEREST	AMOUNT DUE
RE	07039004E	1,997.73	39.95	2,037.68
Name Totals:		**1,997.73**	**39.95**	**2,037.68**

BRASCH, JULIA SMITH 730 LOCHAVEN RD WAXHAW, NC 28173

SOURCE	PROPERTY KEY	TAXES/FEES	INTEREST	AMOUNT DUE
RE	06153060	1,996.89	39.94	2,036.83
Name Totals:		**1,996.89**	**39.94**	**2,036.83**

MORGAN, JOANNE O 6032 CAROLINE DR MATTHEWS, NC 28104

SOURCE	PROPERTY KEY	TAXES/FEES	INTEREST	AMOUNT DUE
RE	07147031	1,995.58	39.91	2,035.49
Name Totals:		**1,995.58**	**39.91**	**2,035.49**

HINSON, ARMALEE F C/O GREG HINSON 3129 CONCORD HWY MONROE, NC 28110

SOURCE	PROPERTY KEY	TAXES/FEES	INTEREST	AMOUNT DUE
RE	09171014A	1,994.79	39.90	2,034.69
Name Totals:		**1,994.79**	**39.90**	**2,034.69**

WITKOWSKI, DOROTHY MINISH 1110 WARREN RED WAY INDIAN TRAIL, NC 28079

SOURCE	PROPERTY KEY	TAXES/FEES	INTEREST	AMOUNT DUE
RE	07093444	1,994.22	39.88	2,034.10
Name Totals:		**1,994.22**	**39.88**	**2,034.10**

SHANK-PURVIS, HEATHER MICHELLE 707 WHITE OAKS CIR MONROE, NC 28112

SOURCE	PROPERTY KEY	TAXES/FEES	INTEREST	AMOUNT DUE
RE	09354064	1,992.38	39.85	2,032.23
Name Totals:		**1,992.38**	**39.85**	**2,032.23**

Copyright (C) 1997-2026 DEVNET Incorporated

Uncollected Amounts By Names Report
Union County
Date Distributed as of : 1/16/2026

YEAR: 2025

TAXPAYER NAME/ADDRESS

BURNETTE, BRADLEY K 2801 APRILIA LN MONROE, NC 28112

SOURCE	PROPERTY KEY	TAXES/FEES	INTEREST	AMOUNT DUE
RE	04276069	1,990.45	39.81	2,030.26
Name Totals:		**1,990.45**	**39.81**	**2,030.26**

969 INVESTMENTS GROUP LLC 1230 ROOSEVELT BLVD MONROE, NC 28110

SOURCE	PROPERTY KEY	TAXES/FEES	INTEREST	AMOUNT DUE
RE	07066993	1,990.10	39.80	2,029.90
Name Totals:		**1,990.10**	**39.80**	**2,029.90**

WILLIAMS, RICHARD 2300 KINGS FARM WAY INDIAN TRAIL, NC 28079

SOURCE	PROPERTY KEY	TAXES/FEES	INTEREST	AMOUNT DUE
RE	07015181	1,990.10	39.80	2,029.90
Name Totals:		**1,990.10**	**39.80**	**2,029.90**

MCHUGH PROPERTIES LLC 7511 TRIPPER LN CHARLOTTE, NC 28226

SOURCE	PROPERTY KEY	TAXES/FEES	INTEREST	AMOUNT DUE
RE	07129328	1,986.51	39.73	2,026.24
Name Totals:		**1,986.51**	**39.73**	**2,026.24**

HUNCKE, BRIAN CLAYTON TRUSTEE PO BOX 1516 INDIAN TRAIL, NC 28079

SOURCE	PROPERTY KEY	TAXES/FEES	INTEREST	AMOUNT DUE
RE	06045015A	1,985.91	39.72	2,025.63
Name Totals:		**1,985.91**	**39.72**	**2,025.63**

STURDIVANT, MONICA D 1010 GARDEN WEB RD INDIAN TRAIL, NC 28079

SOURCE	PROPERTY KEY	TAXES/FEES	INTEREST	AMOUNT DUE
RE	07003298	1,985.81	39.72	2,025.53
Name Totals:		**1,985.81**	**39.72**	**2,025.53**

NGUYEN, JESSE TUAN 5900 LINDLEY CRESCENT DR INDIAN TRAIL, NC 28079

SOURCE	PROPERTY KEY	TAXES/FEES	INTEREST	AMOUNT DUE
RE	07093696	1,985.70	39.71	2,025.41
Name Totals:		**1,985.70**	**39.71**	**2,025.41**

WRIGHT, CHELSEA H 424 SIMPSON RD INDIAN TRAIL, NC 28079

SOURCE	PROPERTY KEY	TAXES/FEES	INTEREST	AMOUNT DUE
RE	08228005E	1,982.54	39.65	2,022.19
Name Totals:		**1,982.54**	**39.65**	**2,022.19**

TELLADO, MICHEAL STEPHEN 416 E PRICE ST WAXHAW, NC 28173

SOURCE	PROPERTY KEY	TAXES/FEES	INTEREST	AMOUNT DUE
RE	05112029	1,980.95	39.62	2,020.57
Name Totals:		**1,980.95**	**39.62**	**2,020.57**

SMITH, MITZI 71111 DEEP SPRINGS RD PEACHLAND, NC 28133

SOURCE	PROPERTY KEY	TAXES/FEES	INTEREST	AMOUNT DUE
RE	02306027	1,980.28	39.61	2,019.89
Name Totals:		**1,980.28**	**39.61**	**2,019.89**

SIMON, MOLITA ANTOINETTE 616 ELIZABETH AVE MARSHVILLE, NC 28103

SOURCE	PROPERTY KEY	TAXES/FEES	INTEREST	AMOUNT DUE
RE	02316025	1,979.09	38.38	2,017.47
Name Totals:		**1,979.09**	**38.38**	**2,017.47**

Copyright (C) 1997-2026 DEVNET Incorporated

Uncollected Amounts By Names Report
Union County
Date Distributed as of : 1/16/2026

YEAR: 2025

TAXPAYER NAME/ADDRESS

LOVELAND, KATI LOUISE 3103 WILD DOGWOOD LN MONROE, NC 28110

SOURCE	PROPERTY KEY	TAXES/FEES	INTEREST	AMOUNT DUE
RE	09348088	1,975.36	39.51	2,014.87
Name Totals:		**1,975.36**	**39.51**	**2,014.87**

ROBINSON, ELIZABETH GAIL 113 JOEL ST WINGATE, NC 28174

SOURCE	PROPERTY KEY	TAXES/FEES	INTEREST	AMOUNT DUE
RE	09060051	1,974.72	39.49	2,014.21
Name Totals:		**1,974.72**	**39.49**	**2,014.21**

DUDLEY, DOROTHY T 4785 WESLEY RD MURRELLS INLET, SC 29576

SOURCE	PROPERTY KEY	TAXES/FEES	INTEREST	AMOUNT DUE
RE	06039009	1,974.44	39.49	2,013.93
Name Totals:		**1,974.44**	**39.49**	**2,013.93**

RAPE, BONNIE 215 BAKER RD MONROE, NC 28112

SOURCE	PROPERTY KEY	TAXES/FEES	INTEREST	AMOUNT DUE
RE	04159008B	1,972.19	39.44	2,011.63
Name Totals:		**1,972.19**	**39.44**	**2,011.63**

JONES, TONYA DENISE 939 S AUSTIN RD MARSHVILLE, NC 28103

SOURCE	PROPERTY KEY	TAXES/FEES	INTEREST	AMOUNT DUE
RE	02321027	1,971.54	39.43	2,010.97
Name Totals:		**1,971.54**	**39.43**	**2,010.97**

BURKE, BLAIR C/O BOAZ CONSTRUCTION 624 MATTHEWS MINT HILL RD #224 MATTHEWS, NC 28105

SOURCE	PROPERTY KEY	TAXES/FEES	INTEREST	AMOUNT DUE
RE	06030014C	1,971.29	39.43	2,010.72
Name Totals:		**1,971.29**	**39.43**	**2,010.72**

SUMMERS, TIFFANY LYNN 431 BURR ST INDIAN TRAIL, NC 28079

SOURCE	PROPERTY KEY	TAXES/FEES	INTEREST	AMOUNT DUE
RE	07105107	1,971.08	39.42	2,010.50
Name Totals:		**1,971.08**	**39.42**	**2,010.50**

HOWELL, CLAUDE DUKE 11523 DESTIN LN CHARLOTTE, NC 28277

SOURCE	PROPERTY KEY	TAXES/FEES	INTEREST	AMOUNT DUE
RE	09301282	1,969.97	39.40	2,009.37
Name Totals:		**1,969.97**	**39.40**	**2,009.37**

DAVIS, JAMES STEPHEN JR 2747 ROLLING HILLS DR MONROE, NC 28110

SOURCE	PROPERTY KEY	TAXES/FEES	INTEREST	AMOUNT DUE
RE	09259019	1,964.32	39.29	2,003.61
Name Totals:		**1,964.32**	**39.29**	**2,003.61**

LONG, MARY JANE 849 W UNIONVILLE INDIAN TRAIL RD MONROE, NC 28110

SOURCE	PROPERTY KEY	TAXES/FEES	INTEREST	AMOUNT DUE
RE	08234024B	1,964.03	39.28	2,003.31
Name Totals:		**1,964.03**	**39.28**	**2,003.31**

BAILY, MARGARET 3100 BLUEBERRY DR MONROE, NC 28110

SOURCE	PROPERTY KEY	TAXES/FEES	INTEREST	AMOUNT DUE
RE	09336523	1,963.89	39.28	2,003.17
Name Totals:		**1,963.89**	**39.28**	**2,003.17**

Copyright (C) 1997-2026 DEVNET Incorporated

Uncollected Amounts By Names Report
Union County
Date Distributed as of : 1/16/2026

YEAR: 2025

TAXPAYER NAME/ADDRESS

TART, MARGARET V 177 MARQUIS CT MATTHEWS, NC 281048026

SOURCE	PROPERTY KEY	TAXES/FEES	INTEREST	AMOUNT DUE
RE	07144396	1,962.74	39.25	2,001.99
Name Totals:		**1,962.74**	**39.25**	**2,001.99**

AFAM, VALERIE CHIDINMA TRUSTEE ET AL 1118 CROOKED RIVER DR WAXHAW, NC 28173

SOURCE	PROPERTY KEY	TAXES/FEES	INTEREST	AMOUNT DUE
RE	07021440	1,961.49	39.23	2,000.72
Name Totals:		**1,961.49**	**39.23**	**2,000.72**

BITTLE, OLA 6133-A W MARSHVILLE BLVD MARSHVILLE, NC 28103

SOURCE	PROPERTY KEY	TAXES/FEES	INTEREST	AMOUNT DUE
RE	02319060	1,957.94	39.16	1,997.10
Name Totals:		**1,957.94**	**39.16**	**1,997.10**

PARK, CHUL SOO 5406 PIPER GLEN DR CHARLOTTE, NC 28277

SOURCE	PROPERTY KEY	TAXES/FEES	INTEREST	AMOUNT DUE
RE	09298081D	1,957.37	39.15	1,996.52
Name Totals:		**1,957.37**	**39.15**	**1,996.52**

JONES, REBECCA PRESLAR 1009 FOREST DR MARSHVILLE, NC 28103

SOURCE	PROPERTY KEY	TAXES/FEES	INTEREST	AMOUNT DUE
RE	02114051	1,954.76	39.10	1,993.86
Name Totals:		**1,954.76**	**39.10**	**1,993.86**

CARELOCK, ROBERT LEE JR 1704 MACEDONIA CHURCH RD MONROE, NC 281129483

SOURCE	PROPERTY KEY	TAXES/FEES	INTEREST	AMOUNT DUE
RE	09128010D	1,954.40	39.09	1,993.49
Name Totals:		**1,954.40**	**39.09**	**1,993.49**

WORKMAN, STEPHEN M 2708 CAMDEN RD MARSHVILLE, NC 28103

SOURCE	PROPERTY KEY	TAXES/FEES	INTEREST	AMOUNT DUE
RE	02189001A	1,954.30	39.09	1,993.39
Name Totals:		**1,954.30**	**39.09**	**1,993.39**

SIMPSON, WILLIAM DAVIS 4208 WATSON CHURCH RD MARSHVILLE, NC 28103

SOURCE	PROPERTY KEY	TAXES/FEES	INTEREST	AMOUNT DUE
RE	01234015	1,953.76	39.08	1,992.84
Name Totals:		**1,953.76**	**39.08**	**1,992.84**

ROTH, SUZANNE 4181 AUTUMN COVE DR CLOVER, SC 29710

SOURCE	PROPERTY KEY	TAXES/FEES	INTEREST	AMOUNT DUE
RE	06018040C	1,953.48	39.07	1,992.55
Name Totals:		**1,953.48**	**39.07**	**1,992.55**

BCJ RES LLC 1632 NOTTINGHAM KNOLL DR JACKSONVILLE, FL 32225

SOURCE	PROPERTY KEY	TAXES/FEES	INTEREST	AMOUNT DUE
RE	06153164	1,953.18	39.06	1,992.24
Name Totals:		**1,953.18**	**39.06**	**1,992.24**

LEMMOND, JENNIFER 4600 CERIA DR MONROE, NC 28112

SOURCE	PROPERTY KEY	TAXES/FEES	INTEREST	AMOUNT DUE
RE	04231070	1,950.53	39.01	1,989.54
Name Totals:		**1,950.53**	**39.01**	**1,989.54**

Copyright (C) 1997-2026 DEVNET Incorporated

Uncollected Amounts By Names Report
Union County
Date Distributed as of : 1/16/2026

YEAR: 2025

TAXPAYER NAME/ADDRESS

DFC MOORE FARMS LLC 13000 SAWGRASS VILLAGE CIR BLDG 5 STE 24 PONTE VEDRA BEACH, FL 32082

SOURCE	PROPERTY KEY	TAXES/FEES	INTEREST	AMOUNT DUE
RE	07138007	1,949.46	38.99	1,988.45
Name Totals:		**1,949.46**	**38.99**	**1,988.45**

SMITH, JENNIFER S 109 W HOUSTON ST MONROE, NC 28112

SOURCE	PROPERTY KEY	TAXES/FEES	INTEREST	AMOUNT DUE
RE	09235046	1,949.12	38.98	1,988.10
Name Totals:		**1,949.12**	**38.98**	**1,988.10**

KOVVALI, VENKATA SIRISHA 2807 CRESCENT VIEW DR CHARLOTTE, NC 28269

SOURCE	PROPERTY KEY	TAXES/FEES	INTEREST	AMOUNT DUE
RE	06153009J	1,949.00	38.98	1,987.98
Name Totals:		**1,949.00**	**38.98**	**1,987.98**

KIM, SEUNG HO 6727 SPRINGS MILL RD CHARLOTTE, NC 28277

SOURCE	PROPERTY KEY	TAXES/FEES	INTEREST	AMOUNT DUE
RE	06153009L	1,949.00	38.98	1,987.98
Name Totals:		**1,949.00**	**38.98**	**1,987.98**

UDOH, ETIM JERRY 117 CAMPBELL CT WAXHAW, NC 28173

SOURCE	PROPERTY KEY	TAXES/FEES	INTEREST	AMOUNT DUE
RE	06153009E	1,949.00	38.98	1,987.98
Name Totals:		**1,949.00**	**38.98**	**1,987.98**

REA16 LLC PO BOX 77182 CHARLOTTE, NC 28271

SOURCE	PROPERTY KEY	TAXES/FEES	INTEREST	AMOUNT DUE
RE	06153008	1,948.77	38.98	1,987.75
Name Totals:		**1,948.77**	**38.98**	**1,987.75**

ROSS AND ROSS INVESTMENTS LLC 1064 KITE CT MATTHEWS, NC 28104

SOURCE	PROPERTY KEY	TAXES/FEES	INTEREST	AMOUNT DUE
RE	07126157	1,948.68	38.97	1,987.65
Name Totals:		**1,948.68**	**38.97**	**1,987.65**

ANDREW, IMOGENE CHATTO 1904 OLDE TOWNE DR MONROE, NC 28110

SOURCE	PROPERTY KEY	TAXES/FEES	INTEREST	AMOUNT DUE
RE	09301258	1,948.26	38.97	1,987.23
Name Totals:		**1,948.26**	**38.97**	**1,987.23**

BLACK, DAVID 302 SEVEN OAKS DR MONROE, NC 28110

SOURCE	PROPERTY KEY	TAXES/FEES	INTEREST	AMOUNT DUE
RE	09348241	1,948.26	38.97	1,987.23
Name Totals:		**1,948.26**	**38.97**	**1,987.23**

STINE, CHARLES R 3232 BOW CLUB TRL MATTHEWS, NC 28104

SOURCE	PROPERTY KEY	TAXES/FEES	INTEREST	AMOUNT DUE
RE	07132240	1,948.02	38.96	1,986.98
Name Totals:		**1,948.02**	**38.96**	**1,986.98**

SOTER, TIMOTHY ALAN JR 321 CHANEY RD MONROE, NC 281109715

SOURCE	PROPERTY KEY	TAXES/FEES	INTEREST	AMOUNT DUE
RE	08165088	1,946.45	38.93	1,985.38
Name Totals:		**1,946.45**	**38.93**	**1,985.38**

Copyright (C) 1997-2026 DEVNET Incorporated

Uncollected Amounts By Names Report
Union County
Date Distributed as of : 1/16/2026

YEAR: 2025

TAXPAYER NAME/ADDRESS

MLK I LLC 1341 E MOREHEAD ST STE 201 CHARLOTTE, NC 28204

SOURCE	PROPERTY KEY	TAXES/FEES	INTEREST	AMOUNT DUE
RE	07075024A	1,946.17	38.92	1,985.09
Name Totals:		**1,946.17**	**38.92**	**1,985.09**

MANGUM, SUSAN G 6217 RAPE RD MONROE, NC 28112

SOURCE	PROPERTY KEY	TAXES/FEES	INTEREST	AMOUNT DUE
RE	04099007A	1,945.80	38.92	1,984.72
Name Totals:		**1,945.80**	**38.92**	**1,984.72**

JENNINGS, BO LYNN 5722 OLIVE BRANCH RD WINGATE, NC 28174

SOURCE	PROPERTY KEY	TAXES/FEES	INTEREST	AMOUNT DUE
RE	02233005	1,945.45	38.91	1,984.36
Name Totals:		**1,945.45**	**38.91**	**1,984.36**

SHAH, RADHIKA 6608 BLACKWOOD LN WAXHAW, NC 28173

SOURCE	PROPERTY KEY	TAXES/FEES	INTEREST	AMOUNT DUE
RE	06048205	1,944.35	38.89	1,983.24
Name Totals:		**1,944.35**	**38.89**	**1,983.24**

MEDLIN, JIMMY LEE 4502 LUCY SHORT CUT RD MARSHVILLE, NC 281039538

SOURCE	PROPERTY KEY	TAXES/FEES	INTEREST	AMOUNT DUE
RE	01102017	1,944.15	38.88	1,983.03
Name Totals:		**1,944.15**	**38.88**	**1,983.03**

HILLE, BOBBIE JO 9613 MILL GROVE RD INDIAN TRAIL, NC 28079

SOURCE	PROPERTY KEY	TAXES/FEES	INTEREST	AMOUNT DUE
RE	08279010J	1,943.66	38.87	1,982.53
Name Totals:		**1,943.66**	**38.87**	**1,982.53**

LEE, MATTHEW 243 AZTECA DR MATTHEWS, NC 28104

SOURCE	PROPERTY KEY	TAXES/FEES	INTEREST	AMOUNT DUE
RE	07130124	1,942.66	38.85	1,981.51
Name Totals:		**1,942.66**	**38.85**	**1,981.51**

ALLAN, KRISTEN ADELE JORDAN 2400 KINGS FARM WAY INDIAN TRAIL, NC 28079

SOURCE	PROPERTY KEY	TAXES/FEES	INTEREST	AMOUNT DUE
RE	07015191	1,942.41	38.85	1,981.26
Name Totals:		**1,942.41**	**38.85**	**1,981.26**

GENEVA HILTON PROPERTIES, LLC 4319 LANCASTER HWY MONROE, NC 28112

SOURCE	PROPERTY KEY	TAXES/FEES	INTEREST	AMOUNT DUE
RE	04252012	1,940.85	38.82	1,979.67
Name Totals:		**1,940.85**	**38.82**	**1,979.67**

JENSEN, NAOMI G 6318 HOWIE MINE CHURCH RD WAXHAW, NC 28173

SOURCE	PROPERTY KEY	TAXES/FEES	INTEREST	AMOUNT DUE
RE	06081017B	1,940.00	38.80	1,978.80
Name Totals:		**1,940.00**	**38.80**	**1,978.80**

EDWARDS, JOSHUAH 4318 TOM STARNES RD WAXHAW, NC 28173

SOURCE	PROPERTY KEY	TAXES/FEES	INTEREST	AMOUNT DUE
RE	04318017C	1,939.14	38.78	1,977.92
Name Totals:		**1,939.14**	**38.78**	**1,977.92**

Copyright (C) 1997-2026 DEVNET Incorporated

Uncollected Amounts By Names Report
Union County
Date Distributed as of : 1/16/2026

YEAR: 2025

TAXPAYER NAME/ADDRESS

PRICE, LESLIE MARIE 5412 UNIONVILLE BRIEF RD MONROE, NC 28110

SOURCE	PROPERTY KEY	TAXES/FEES	INTEREST	AMOUNT DUE
RE	08162004E	1,938.64	38.77	1,977.41
Name Totals:		**1,938.64**	**38.77**	**1,977.41**

CHEN, FENG FENG TRUSTEE 5597 VISTA DEL MANDO SOUTH UNIT B LAGUNA WOODS, CA 92637

SOURCE	PROPERTY KEY	TAXES/FEES	INTEREST	AMOUNT DUE
RE	06138074	1,938.09	38.76	1,976.85
Name Totals:		**1,938.09**	**38.76**	**1,976.85**

FUNDERBURK, WILLIE RAYMOND HEIRS C/O W A FUNDERBURK PO BOX 211532 COLUMBIA, SC 29221

SOURCE	PROPERTY KEY	TAXES/FEES	INTEREST	AMOUNT DUE
RE	05033016	1,937.93	38.76	1,976.69
Name Totals:		**1,937.93**	**38.76**	**1,976.69**

MAYUROV, SERGEY Y 3308 CHANCELLOR LN MONROE, NC 28110

SOURCE	PROPERTY KEY	TAXES/FEES	INTEREST	AMOUNT DUE
RE	09105160	1,937.40	38.75	1,976.15
Name Totals:		**1,937.40**	**38.75**	**1,976.15**

MATUTE, DAVID HENRRY 7105 NEW TOWN RD WAXHAW, NC 28173

SOURCE	PROPERTY KEY	TAXES/FEES	INTEREST	AMOUNT DUE
RE	06132014	1,935.06	38.70	1,973.76
Name Totals:		**1,935.06**	**38.70**	**1,973.76**

C & J PROPERTIES OF MONROE LLC PO BOX 785 MONROE, NC 28111

SOURCE	PROPERTY KEY	TAXES/FEES	INTEREST	AMOUNT DUE
RE	09084009D	1,934.36	38.69	1,973.05
Name Totals:		**1,934.36**	**38.69**	**1,973.05**

THOMPSON, BOBBIE CASSANDRA 7800 RADIN RD WAXHAW, NC 281738441

SOURCE	PROPERTY KEY	TAXES/FEES	INTEREST	AMOUNT DUE
RE	05123016	1,933.77	38.68	1,972.45
Name Totals:		**1,933.77**	**38.68**	**1,972.45**

ANDERSON, PHILLIP GERALD TRUSTEE 13624 PROVIDENCE RD MATTHEWS, NC 28104

SOURCE	PROPERTY KEY	TAXES/FEES	INTEREST	AMOUNT DUE
RE	06150047	1,930.88	38.62	1,969.50
Name Totals:		**1,930.88**	**38.62**	**1,969.50**

MORRIS, EDWARD W 5014 MATTHEWS WEDDINGTON RD MATTHEWS, NC 28104

SOURCE	PROPERTY KEY	TAXES/FEES	INTEREST	AMOUNT DUE
RE	06120011C	1,929.02	38.58	1,967.60
Name Totals:		**1,929.02**	**38.58**	**1,967.60**

JORDAN, MARILYN E 3908 PRICETON DR MONROE, NC 28110

SOURCE	PROPERTY KEY	TAXES/FEES	INTEREST	AMOUNT DUE
RE	09295110	1,927.41	38.55	1,965.96
Name Totals:		**1,927.41**	**38.55**	**1,965.96**

MCCORKLE FARM LLC 5300 OLD PINEVILLE RD SUITE 150 CHARLOTTE, NC 28217

SOURCE	PROPERTY KEY	TAXES/FEES	INTEREST	AMOUNT DUE
RE	06159003P	1,926.27	38.53	1,964.80
Name Totals:		**1,926.27**	**38.53**	**1,964.80**

Copyright (C) 1997-2026 DEVNET Incorporated

Uncollected Amounts By Names Report
Union County
Date Distributed as of : 1/16/2026

YEAR: 2025

TAXPAYER NAME/ADDRESS

ROWE, RUTH THOMAS PO BOX 201 WINGATE, NC 281740201

SOURCE	PROPERTY KEY	TAXES/FEES	INTEREST	AMOUNT DUE
RE	09019015	1,925.79	38.52	1,964.31
Name Totals:		**1,925.79**	**38.52**	**1,964.31**

FURR, JEFFREY CARDELL 4406 HILLCREST CHURCH RD MONROE, NC 28110

SOURCE	PROPERTY KEY	TAXES/FEES	INTEREST	AMOUNT DUE
RE	08237010B	1,924.97	38.50	1,963.47
Name Totals:		**1,924.97**	**38.50**	**1,963.47**

ROBERT ERIC EPPS LLC 517 PACER LN WAXHAW, NC 281738551

SOURCE	PROPERTY KEY	TAXES/FEES	INTEREST	AMOUNT DUE
RE	06222525	1,924.20	38.48	1,962.68
Name Totals:		**1,924.20**	**38.48**	**1,962.68**

MESTA, JUAN PABLO MESTA 1723 COTTAGE CREEK RD INDIAN TRAIL, NC 28079

SOURCE	PROPERTY KEY	TAXES/FEES	INTEREST	AMOUNT DUE
RE	07066720	1,921.91	38.44	1,960.35
Name Totals:		**1,921.91**	**38.44**	**1,960.35**

KIRNAN, JOHN 1714 SHANNON RD WAXHAW, NC 28173

SOURCE	PROPERTY KEY	TAXES/FEES	INTEREST	AMOUNT DUE
RE	06054060	1,921.62	38.43	1,960.05
Name Totals:		**1,921.62**	**38.43**	**1,960.05**

WILLIAMS, TRICIA 6716 LUTHER LN MONROE, NC 28112

SOURCE	PROPERTY KEY	TAXES/FEES	INTEREST	AMOUNT DUE
RE	04276029	1,921.58	38.43	1,960.01
Name Totals:		**1,921.58**	**38.43**	**1,960.01**

PIERCE, ARTHUR THOMAS JR 2710 WAXHAW MARVIN RD WAXHAW, NC 28173

SOURCE	PROPERTY KEY	TAXES/FEES	INTEREST	AMOUNT DUE
RE	06210004A	1,921.27	38.43	1,959.70
Name Totals:		**1,921.27**	**38.43**	**1,959.70**

HOPKINS, BELQUIS 703 PERTH DR MONROE, NC 28110

SOURCE	PROPERTY KEY	TAXES/FEES	INTEREST	AMOUNT DUE
RE	09402657	1,921.17	38.42	1,959.59
Name Totals:		**1,921.17**	**38.42**	**1,959.59**

KEY MORTGAGE SVC LLC 8310 PINE OAK RD WAXHAW, NC 28173

SOURCE	PROPERTY KEY	TAXES/FEES	INTEREST	AMOUNT DUE
RE	06168023A	1,920.88	38.42	1,959.30
Name Totals:		**1,920.88**	**38.42**	**1,959.30**

WALTERS, JIMMY T 2214 DOSTER RD MONROE, NC 28112

SOURCE	PROPERTY KEY	TAXES/FEES	INTEREST	AMOUNT DUE
RE	09357001H	1,920.14	38.40	1,958.54
Name Totals:		**1,920.14**	**38.40**	**1,958.54**

HATTENHAUER, PAUL M TRUSTEE 6210 JUDAS TREE LN CHARLOTTE, NC 28227

SOURCE	PROPERTY KEY	TAXES/FEES	INTEREST	AMOUNT DUE
RE	07060049E	1,920.00	38.40	1,958.40
Name Totals:		**1,920.00**	**38.40**	**1,958.40**

Copyright (C) 1997-2026 DEVNET Incorporated

Uncollected Amounts By Names Report
Union County
Date Distributed as of : 1/16/2026

YEAR: 2025

TAXPAYER NAME/ADDRESS

HUDSON, NANCY 7313 OLD RIDGE RD WAXHAW, NC 28173

SOURCE	PROPERTY KEY	TAXES/FEES	INTEREST	AMOUNT DUE
RE	05123059A	1,919.84	38.40	1,958.24
Name Totals:		**1,919.84**	**38.40**	**1,958.24**

VLAHOS, SUNDAY 3002 STONEHILL LN MATTHEWS, NC 28104

SOURCE	PROPERTY KEY	TAXES/FEES	INTEREST	AMOUNT DUE
RE	07147606	1,919.53	38.39	1,957.92
Name Totals:		**1,919.53**	**38.39**	**1,957.92**

PATTERSON, LAWRENCE EDWARD JR 1930 HIGHWAY 218 W INDIAN TRAIL, NC 280797740

SOURCE	PROPERTY KEY	TAXES/FEES	INTEREST	AMOUNT DUE
RE	08282018	1,918.70	38.37	1,957.07
Name Totals:		**1,918.70**	**38.37**	**1,957.07**

SANCHEZ, DANIELA 6818 SHAW AVE WAXHAW, NC 28173

SOURCE	PROPERTY KEY	TAXES/FEES	INTEREST	AMOUNT DUE
RE	05048033	1,917.12	38.34	1,955.46
Name Totals:		**1,917.12**	**38.34**	**1,955.46**

PATIVADA, VASAVI 2513 BLUE SKY MEADOWS DR MONROE, NC 28110

SOURCE	PROPERTY KEY	TAXES/FEES	INTEREST	AMOUNT DUE
RE	09216658	1,916.12	38.32	1,954.44
Name Totals:		**1,916.12**	**38.32**	**1,954.44**

PICKETT, CALVIN 4730 CERIA DR MONROE, NC 28112

SOURCE	PROPERTY KEY	TAXES/FEES	INTEREST	AMOUNT DUE
RE	04231086	1,915.04	38.30	1,953.34
Name Totals:		**1,915.04**	**38.30**	**1,953.34**

ROBERT ERIC EPPS LLC 517 PACER LN WAXHAW, NC 281738551

SOURCE	PROPERTY KEY	TAXES/FEES	INTEREST	AMOUNT DUE
RE	06222528	1,914.83	38.30	1,953.13
Name Totals:		**1,914.83**	**38.30**	**1,953.13**

EVANS, RANDALL SCOTT 3832 BEULAH CHURCH RD MATTHEWS, NC 281048658

SOURCE	PROPERTY KEY	TAXES/FEES	INTEREST	AMOUNT DUE
RE	06123001E	1,914.62	38.29	1,952.91
Name Totals:		**1,914.62**	**38.29**	**1,952.91**

ROBERT ERIC EPPS LLC 517 PACER LN WAXHAW, NC 281738551

SOURCE	PROPERTY KEY	TAXES/FEES	INTEREST	AMOUNT DUE
RE	06222523	1,912.22	38.24	1,950.46
Name Totals:		**1,912.22**	**38.24**	**1,950.46**

BAUCOM, LAUREN 514 BIVENS ST WINGATE, NC 28174

SOURCE	PROPERTY KEY	TAXES/FEES	INTEREST	AMOUNT DUE
RE	09052012	1,911.42	38.23	1,949.65
Name Totals:		**1,911.42**	**38.23**	**1,949.65**

ROBERT ERIC EPPS LLC 517 PACER LN WAXHAW, NC 281738551

SOURCE	PROPERTY KEY	TAXES/FEES	INTEREST	AMOUNT DUE
RE	06222527	1,909.62	38.19	1,947.81

Copyright (C) 1997-2026 DEVNET Incorporated

Uncollected Amounts By Names Report
Union County
Date Distributed as of : 1/16/2026

YEAR: 2025

TAXPAYER NAME/ADDRESS

ROBERT ERIC EPPS LLC 517 PACER LN WAXHAW, NC 281738551

SOURCE	PROPERTY KEY	TAXES/FEES	INTEREST	AMOUNT DUE
RE	06222522	1,909.62	38.19	1,947.81
Name Totals:		**3,819.24**	**76.38**	**3,895.62**

MCCARVER, ANITA T HEIRS 116 OLD DUTCH RD W INDIAN TRAIL, NC 28079

SOURCE	PROPERTY KEY	TAXES/FEES	INTEREST	AMOUNT DUE
RE	08216006D01	1,909.02	38.18	1,947.20
Name Totals:		**1,909.02**	**38.18**	**1,947.20**

PICKETT, STEVEN RAY 1206 S WACCAMAW DR MURRELLS INLET, SC 29576

SOURCE	PROPERTY KEY	TAXES/FEES	INTEREST	AMOUNT DUE
RE	07060005	1,908.08	38.16	1,946.24
Name Totals:		**1,908.08**	**38.16**	**1,946.24**

DEEL, CAROLYN D 1309 REID HARKEY RD MATTHEWS, NC 28105

SOURCE	PROPERTY KEY	TAXES/FEES	INTEREST	AMOUNT DUE
RE	09399069	1,907.62	38.15	1,945.77
Name Totals:		**1,907.62**	**38.15**	**1,945.77**

SKLAR, CRAIG D 1448 HILTON WAY MONROE, NC 28110

SOURCE	PROPERTY KEY	TAXES/FEES	INTEREST	AMOUNT DUE
RE	07093203	1,907.14	38.14	1,945.28
Name Totals:		**1,907.14**	**38.14**	**1,945.28**

PAZ, MAYRA 6822 MISTY POND RD MARSHVILLE, NC 28103

SOURCE	PROPERTY KEY	TAXES/FEES	INTEREST	AMOUNT DUE
RE	02064003F	1,906.56	38.13	1,944.69
Name Totals:		**1,906.56**	**38.13**	**1,944.69**

VON BERGEN, KATHLEEN TYSON 8701 GOOSE POND CV WAXHAW, NC 28173

SOURCE	PROPERTY KEY	TAXES/FEES	INTEREST	AMOUNT DUE
RE	05012004A	1,904.25	38.09	1,942.34
Name Totals:		**1,904.25**	**38.09**	**1,942.34**

MAREZ, ANTHONY E 8401 FERGUSON FARMS LN MONROE, NC 28110

SOURCE	PROPERTY KEY	TAXES/FEES	INTEREST	AMOUNT DUE
RE	08192015	1,903.38	38.07	1,941.45
Name Totals:		**1,903.38**	**38.07**	**1,941.45**

ROBERT ERIC EPPS LLC 517 PACER LN WAXHAW, NC 281738551

SOURCE	PROPERTY KEY	TAXES/FEES	INTEREST	AMOUNT DUE
RE	06222526	1,903.37	38.07	1,941.44
Name Totals:		**1,903.37**	**38.07**	**1,941.44**

HR REAL ESTATE HOLDING COMPANY, LLC C/O RONALD VARGAS 1157 CURTIS ST MONROE, NC 28112

SOURCE	PROPERTY KEY	TAXES/FEES	INTEREST	AMOUNT DUE
RE	09191022D	1,903.10	38.06	1,941.16
Name Totals:		**1,903.10**	**38.06**	**1,941.16**

FELICIANO, SILVESTRE 1319 HICKORY WOODS DR MONROE, NC 28112

SOURCE	PROPERTY KEY	TAXES/FEES	INTEREST	AMOUNT DUE
RE	09354113	1,902.80	38.06	1,940.86
Name Totals:		**1,902.80**	**38.06**	**1,940.86**

Copyright (C) 1997-2026 DEVNET Incorporated

Uncollected Amounts By Names Report
Union County
Date Distributed as of : 1/16/2026

YEAR: 2025

TAXPAYER NAME/ADDRESS

COX, RONALD DOUGLAS 6015 MATTHEWS WEDDINGTON RD MATTHEWS, NC 28104

SOURCE	PROPERTY KEY	TAXES/FEES	INTEREST	AMOUNT DUE
RE	06123008C	1,902.66	38.05	1,940.71
Name Totals:		**1,902.66**	**38.05**	**1,940.71**

TRENT, KEVIN 6518 POTTER RD MATTHEWS, NC 28104

SOURCE	PROPERTY KEY	TAXES/FEES	INTEREST	AMOUNT DUE
RE	07150008	1,902.38	38.05	1,940.43
Name Totals:		**1,902.38**	**38.05**	**1,940.43**

OLANO, MARY LOU 14924 CASTLEBRIDGE LN MATTHEWS, NC 281041178

SOURCE	PROPERTY KEY	TAXES/FEES	INTEREST	AMOUNT DUE
RE	07081225	1,902.35	38.05	1,940.40
Name Totals:		**1,902.35**	**38.05**	**1,940.40**

CHHON, SREYMOM MUTH 1016 CRAVEN ST INDIAN TRAIL, NC 28079

SOURCE	PROPERTY KEY	TAXES/FEES	INTEREST	AMOUNT DUE
RE	07090894	1,939.54	0.00	1,939.54
Name Totals:		**1,939.54**	**0.00**	**1,939.54**

LBG HOLDINGS LLC 206 N HAYNE ST MONROE, NC 28112

SOURCE	PROPERTY KEY	TAXES/FEES	INTEREST	AMOUNT DUE
RE	09232027B	1,900.49	38.01	1,938.50
Name Totals:		**1,900.49**	**38.01**	**1,938.50**

GREENE, MITCHELL SIDNEY 8212 MORGAN MILL RD MONROE, NC 28110

SOURCE	PROPERTY KEY	TAXES/FEES	INTEREST	AMOUNT DUE
RE	08012001A	1,899.16	37.98	1,937.14
Name Totals:		**1,899.16**	**37.98**	**1,937.14**

KAPLAN, MICHELE ANN 4026 PIGG MATTOX RD MONROE, NC 28112

SOURCE	PROPERTY KEY	TAXES/FEES	INTEREST	AMOUNT DUE
RE	04072015F	1,898.45	37.97	1,936.42
Name Totals:		**1,898.45**	**37.97**	**1,936.42**

HOOD, REGINA S 6100 SUNRISE LN MONROE, NC 28112

SOURCE	PROPERTY KEY	TAXES/FEES	INTEREST	AMOUNT DUE
RE	05006053	1,898.25	37.97	1,936.22
Name Totals:		**1,898.25**	**37.97**	**1,936.22**

CAROLINA PROPERTIES MM LLC 1600 MILLBRIDGE PKWY WAXHAW, NC 28173

SOURCE	PROPERTY KEY	TAXES/FEES	INTEREST	AMOUNT DUE
RE	05114037	1,896.23	37.92	1,934.15
Name Totals:		**1,896.23**	**37.92**	**1,934.15**

RAINEY, REBECCA P 2028 GALENA CHASE DR INDIAN TRAIL, NC 280796599

SOURCE	PROPERTY KEY	TAXES/FEES	INTEREST	AMOUNT DUE
RE	07039359	1,896.15	37.92	1,934.07
Name Totals:		**1,896.15**	**37.92**	**1,934.07**

PANER, MELISSA 2509 SPRING BREEZE WAY MONROE, NC 28110

SOURCE	PROPERTY KEY	TAXES/FEES	INTEREST	AMOUNT DUE
RE	09345346	1,896.15	37.92	1,934.07
Name Totals:		**1,896.15**	**37.92**	**1,934.07**

Copyright (C) 1997-2026 DEVNET Incorporated

Uncollected Amounts By Names Report
Union County
Date Distributed as of : 1/16/2026

YEAR: 2025

TAXPAYER NAME/ADDRESS

HOLSCLAW, TRACY LYNN 5908 LIDENWOOD DR MATTHEWS, NC 28104

SOURCE	PROPERTY KEY	TAXES/FEES	INTEREST	AMOUNT DUE
RE	07132200	1,895.66	37.91	1,933.57
Name Totals:		**1,895.66**	**37.91**	**1,933.57**

QUIROZ, JEANETTE M 2612 NEW SUMMER CT MONROE, NC 28110

SOURCE	PROPERTY KEY	TAXES/FEES	INTEREST	AMOUNT DUE
RE	09216502	1,895.28	37.91	1,933.19
Name Totals:		**1,895.28**	**37.91**	**1,933.19**

HUNT, NANCY ALICE 3903 SANFORD LN MONROE, NC 28110

SOURCE	PROPERTY KEY	TAXES/FEES	INTEREST	AMOUNT DUE
RE	09372043G	1,893.59	37.87	1,931.46
Name Totals:		**1,893.59**	**37.87**	**1,931.46**

DERKSEN, COLE JOSHUA PO BOX 8000 PMB 8111 SISTERS, OR 97759

SOURCE	PROPERTY KEY	TAXES/FEES	INTEREST	AMOUNT DUE
RE	07064392	1,892.56	37.85	1,930.41
Name Totals:		**1,892.56**	**37.85**	**1,930.41**

GUPTA, DISHA 57 IDLEWILD RD EDISON, NJ 08817

SOURCE	PROPERTY KEY	TAXES/FEES	INTEREST	AMOUNT DUE
RE	09216490	1,892.24	37.84	1,930.08
Name Totals:		**1,892.24**	**37.84**	**1,930.08**

GREENE, CONNIE 1473 BIGGERS CEMETERY RD MONROE, NC 281109278

SOURCE	PROPERTY KEY	TAXES/FEES	INTEREST	AMOUNT DUE
RE	08114009R	1,892.14	37.84	1,929.98
Name Totals:		**1,892.14**	**37.84**	**1,929.98**

GADDY, CHARLOTTE M 717 SHARON DR WAXHAW, NC 281738874

SOURCE	PROPERTY KEY	TAXES/FEES	INTEREST	AMOUNT DUE
RE	05114083	1,890.84	37.82	1,928.66
Name Totals:		**1,890.84**	**37.82**	**1,928.66**

STEGALL, SHILEY J 301 FOREST PARK RD MATTHEWS, NC 28104

SOURCE	PROPERTY KEY	TAXES/FEES	INTEREST	AMOUNT DUE
RE	07102045	1,889.78	37.80	1,927.58
Name Totals:		**1,889.78**	**37.80**	**1,927.58**

PAULIN, JAMES 1011 ONOTOA DR INDIAN TRAIL, NC 28079

SOURCE	PROPERTY KEY	TAXES/FEES	INTEREST	AMOUNT DUE
RE	07039307	1,889.00	37.78	1,926.78
Name Totals:		**1,889.00**	**37.78**	**1,926.78**

PARKER, CAROL E 6211 SADDLEWOOD DR WAXHAW, NC 28173

SOURCE	PROPERTY KEY	TAXES/FEES	INTEREST	AMOUNT DUE
RE	06084068	1,887.78	37.76	1,925.54
Name Totals:		**1,887.78**	**37.76**	**1,925.54**

KHADILKAR, AMIT GULABRAO 1210 CALICHE TRL ALLEN, TX 75013

SOURCE	PROPERTY KEY	TAXES/FEES	INTEREST	AMOUNT DUE
RE	09216602	1,887.03	37.74	1,924.77
Name Totals:		**1,887.03**	**37.74**	**1,924.77**

Copyright (C) 1997-2026 DEVNET Incorporated

Uncollected Amounts By Names Report
Union County
Date Distributed as of : 1/16/2026

YEAR: 2025

TAXPAYER NAME/ADDRESS

DIAZ, MICHAEL S 6205 MORGAN MILL RD MONROE, NC 28110

SOURCE	PROPERTY KEY	TAXES/FEES	INTEREST	AMOUNT DUE
RE	01006007	1,887.03	37.74	1,924.77
Name Totals:		**1,887.03**	**37.74**	**1,924.77**

PRESSLEY, DEBORAH W 209 PICKETTS CIR INDIAN TRAIL, NC 28079

SOURCE	PROPERTY KEY	TAXES/FEES	INTEREST	AMOUNT DUE
RE	07090028	1,886.82	37.74	1,924.56
Name Totals:		**1,886.82**	**37.74**	**1,924.56**

PEREZ, LETICIA 6413 HOWEY BOTTOMS RD INDIAN TRAIL, NC 28079

SOURCE	PROPERTY KEY	TAXES/FEES	INTEREST	AMOUNT DUE
RE	08291013D	1,885.76	37.72	1,923.48
Name Totals:		**1,885.76**	**37.72**	**1,923.48**

ROLAND, JOHN 9511 DEER RUN RD WAXHAW, NC 28173

SOURCE	PROPERTY KEY	TAXES/FEES	INTEREST	AMOUNT DUE
RE	05180023	1,885.75	37.72	1,923.47
Name Totals:		**1,885.75**	**37.72**	**1,923.47**

MOODY, RUTH NADEAN HEIRS C/O TODD WILLIAMS 3308 OLD CAMDEN RD MONROE, NC 28110

SOURCE	PROPERTY KEY	TAXES/FEES	INTEREST	AMOUNT DUE
RE	04201031A	1,884.69	37.69	1,922.38
Name Totals:		**1,884.69**	**37.69**	**1,922.38**

US EXPRESS TRANSPORTATIONS INC 4701 MANCHINEEL LN MONROE, NC 28110

SOURCE	PROPERTY KEY	TAXES/FEES	INTEREST	AMOUNT DUE
RE	09402983	1,884.40	37.69	1,922.09
Name Totals:		**1,884.40**	**37.69**	**1,922.09**

CARNEY, MARGARET ANNE 6009 FOUNTAINBROOK DR INDIAN TRAIL, NC 28079

SOURCE	PROPERTY KEY	TAXES/FEES	INTEREST	AMOUNT DUE
RE	07090876	1,883.43	37.67	1,921.10
Name Totals:		**1,883.43**	**37.67**	**1,921.10**

NASH, JOSHUA BRICE 3501 WHITE STORE RD WINGATE, NC 28174

SOURCE	PROPERTY KEY	TAXES/FEES	INTEREST	AMOUNT DUE
RE	09069004	1,883.20	37.66	1,920.86
Name Totals:		**1,883.20**	**37.66**	**1,920.86**

AUSTIN, MICHAEL C 455 MILLS RD POLKTON, NC 28135

SOURCE	PROPERTY KEY	TAXES/FEES	INTEREST	AMOUNT DUE
RE	02305021	1,883.16	37.66	1,920.82
Name Totals:		**1,883.16**	**37.66**	**1,920.82**

GRINER, JOHN CURTIS 1917 RETANA DR CHARLOTTE, NC 28270

SOURCE	PROPERTY KEY	TAXES/FEES	INTEREST	AMOUNT DUE
RE	07144108	1,883.08	37.66	1,920.74
Name Totals:		**1,883.08**	**37.66**	**1,920.74**

AGOR, LONGINUS 7006 CAMROSE CROSSING LN MATTHEWS, NC 28104

SOURCE	PROPERTY KEY	TAXES/FEES	INTEREST	AMOUNT DUE
RE	09301096	1,882.69	37.65	1,920.34
Name Totals:		**1,882.69**	**37.65**	**1,920.34**

Copyright (C) 1997-2026 DEVNET Incorporated

Uncollected Amounts By Names Report
Union County
Date Distributed as of : 1/16/2026

YEAR: 2025

TAXPAYER NAME/ADDRESS

MCCALLISTER, PAULA ANN 6735 FIRST AVE INDIAN TRAIL, NC 28079

SOURCE	PROPERTY KEY	TAXES/FEES	INTEREST	AMOUNT DUE
RE	07063010	1,882.32	37.65	1,919.97
Name Totals:		**1,882.32**	**37.65**	**1,919.97**

ORR, ROBERT C 2441 OAKSPRING RD MATTHEWS, NC 281044300

SOURCE	PROPERTY KEY	TAXES/FEES	INTEREST	AMOUNT DUE
RE	07078012D	1,881.74	37.63	1,919.37
Name Totals:		**1,881.74**	**37.63**	**1,919.37**

AMACON INVESTMENTS LLC 202 E CJ THOMAS RD MONROE, NC 28110

SOURCE	PROPERTY KEY	TAXES/FEES	INTEREST	AMOUNT DUE
RE	02211002B	1,881.68	37.63	1,919.31
Name Totals:		**1,881.68**	**37.63**	**1,919.31**

ROBERT ERIC EPPS LLC 517 PACER LN WAXHAW, NC 281738551

SOURCE	PROPERTY KEY	TAXES/FEES	INTEREST	AMOUNT DUE
RE	06222521	1,880.97	37.62	1,918.59
Name Totals:		**1,880.97**	**37.62**	**1,918.59**

MILLER, BRIAN A TRUSTEE 1005 FOREST WAY CT INDIAN TRAIL, NC 28079

SOURCE	PROPERTY KEY	TAXES/FEES	INTEREST	AMOUNT DUE
RE	07096779	1,880.70	37.61	1,918.31
Name Totals:		**1,880.70**	**37.61**	**1,918.31**

STARNES, AMANDA 4205 MCCAIN MILL RD WAXHAW, NC 28173

SOURCE	PROPERTY KEY	TAXES/FEES	INTEREST	AMOUNT DUE
RE	05022002	1,879.77	37.60	1,917.37
Name Totals:		**1,879.77**	**37.60**	**1,917.37**

PULLAGURA, TEJAVATHI 2164 VANDERLYN ST MONROE, NC 28112

SOURCE	PROPERTY KEY	TAXES/FEES	INTEREST	AMOUNT DUE
RE	09321799	1,879.22	37.58	1,916.80
Name Totals:		**1,879.22**	**37.58**	**1,916.80**

SPENCE, WALTER DAVID 2530 CARROLL ST MONROE, NC 28110

SOURCE	PROPERTY KEY	TAXES/FEES	INTEREST	AMOUNT DUE
RE	09301126	1,879.22	37.58	1,916.80
Name Totals:		**1,879.22**	**37.58**	**1,916.80**

WILLIAMS, DORIS R 2701 HAIGLER BAUCOM RD MONROE, NC 28110

SOURCE	PROPERTY KEY	TAXES/FEES	INTEREST	AMOUNT DUE
RE	04033020	1,878.98	37.58	1,916.56
Name Totals:		**1,878.98**	**37.58**	**1,916.56**

SOTERO, XZONNA NODIA HEIRS C/O SPENCER REED III 2033 DUNSMORE LN WAXHAW, NC 28173

SOURCE	PROPERTY KEY	TAXES/FEES	INTEREST	AMOUNT DUE
RE	06141546	1,878.52	37.57	1,916.09
Name Totals:		**1,878.52**	**37.57**	**1,916.09**

LINDEMAN, ROBERT D PO BOX 159 MARSHVILLE, NC 28103

SOURCE	PROPERTY KEY	TAXES/FEES	INTEREST	AMOUNT DUE
RE	01132004	1,878.50	37.57	1,916.07
Name Totals:		**1,878.50**	**37.57**	**1,916.07**

Copyright (C) 1997-2026 DEVNET Incorporated

Uncollected Amounts By Names Report
Union County
Date Distributed as of : 1/16/2026

YEAR: 2025

TAXPAYER NAME/ADDRESS

HINSON, CRYSTAL ANN FINCHER PO BOX 8 MINERAL SPRINGS, NC 28108

SOURCE	PROPERTY KEY	TAXES/FEES	INTEREST	AMOUNT DUE
RE	04285015A	1,877.28	37.55	1,914.83
Name Totals:		**1,877.28**	**37.55**	**1,914.83**

DREW, STEPHEN F 420 RIDGEWOOD DR MONROE, NC 28112

SOURCE	PROPERTY KEY	TAXES/FEES	INTEREST	AMOUNT DUE
RE	09241058	1,876.18	37.52	1,913.70
Name Totals:		**1,876.18**	**37.52**	**1,913.70**

PASLEY, SARA C HEIRS C/O ERIK PASLEY 15917 FAIRFIELD DR MATTHEWS, NC 28105

SOURCE	PROPERTY KEY	TAXES/FEES	INTEREST	AMOUNT DUE
RE	07054061	1,872.25	37.45	1,909.70
Name Totals:		**1,872.25**	**37.45**	**1,909.70**

YOUNG, BLAINE 3316 OAK BROOK DR WAXHAW, NC 28173

SOURCE	PROPERTY KEY	TAXES/FEES	INTEREST	AMOUNT DUE
RE	06210093	1,871.95	37.44	1,909.39
Name Totals:		**1,871.95**	**37.44**	**1,909.39**

GRANT, JOHN GARY 1110 PRICE DAIRY RD MONROE, NC 28110

SOURCE	PROPERTY KEY	TAXES/FEES	INTEREST	AMOUNT DUE
RE	09253063A	1,871.34	37.43	1,908.77
Name Totals:		**1,871.34**	**37.43**	**1,908.77**

KESIREDDY, SEEMA SRI 9012 DAISY PL HARRISBURG, NC 28075

SOURCE	PROPERTY KEY	TAXES/FEES	INTEREST	AMOUNT DUE
RE	06174270	1,870.02	37.40	1,907.42
Name Totals:		**1,870.02**	**37.40**	**1,907.42**

WORKHORSE RESIDENTIAL LLC 8714 SOUTHSHORE DR WAXHAW, NC 28173

SOURCE	PROPERTY KEY	TAXES/FEES	INTEREST	AMOUNT DUE
RE	06174425	1,870.02	37.40	1,907.42
Name Totals:		**1,870.02**	**37.40**	**1,907.42**

INFINANT CAPITAL LLC 19701 BETHEL CHURCH RD STE 103-239 CORNELIUS, NC 28031

SOURCE	PROPERTY KEY	TAXES/FEES	INTEREST	AMOUNT DUE
RE	06174265	1,870.02	37.40	1,907.42
Name Totals:		**1,870.02**	**37.40**	**1,907.42**

INFINANT CAPITAL LLC 19701 BETHAL CHURCH RD STE 103-239 CORNELIUS, NC 28031

SOURCE	PROPERTY KEY	TAXES/FEES	INTEREST	AMOUNT DUE
RE	06174267	1,870.02	37.40	1,907.42
Name Totals:		**1,870.02**	**37.40**	**1,907.42**

MARTINS, EDER 3601 SWEETGRASS LN CHARLOTTE, NC 28226

SOURCE	PROPERTY KEY	TAXES/FEES	INTEREST	AMOUNT DUE
RE	06177010	1,869.55	37.39	1,906.94
Name Totals:		**1,869.55**	**37.39**	**1,906.94**

ELMASHARAWY, MOHAMED ET AL 10902 RAIL TYE PL PINEVILLE, NC 28134

SOURCE	PROPERTY KEY	TAXES/FEES	INTEREST	AMOUNT DUE
RE	05186026	1,868.46	37.37	1,905.83
Name Totals:		**1,868.46**	**37.37**	**1,905.83**

Copyright (C) 1997-2026 DEVNET Incorporated

Uncollected Amounts By Names Report
Union County
Date Distributed as of : 1/16/2026

YEAR: 2025

TAXPAYER NAME/ADDRESS

PITT, ABBIE MOORE 3401 WAXHAW INDIAN TRAIL RD INDIAN TRAIL, NC 28079

SOURCE	PROPERTY KEY	TAXES/FEES	INTEREST	AMOUNT DUE
RE	07138003A	1,868.28	37.37	1,905.65
Name Totals:		**1,868.28**	**37.37**	**1,905.65**

GARCIA, ROSALIA FRANCO 5409 SECREST SHORTCUT RD MONROE, NC 28110

SOURCE	PROPERTY KEY	TAXES/FEES	INTEREST	AMOUNT DUE
RE	07027032B	1,866.98	37.34	1,904.32
Name Totals:		**1,866.98**	**37.34**	**1,904.32**

CRCK HOLDINGS LLC 1481 BIGGERS CEMETERY RD MONROE, NC 28110

SOURCE	PROPERTY KEY	TAXES/FEES	INTEREST	AMOUNT DUE
RE	09363006D	1,863.59	37.27	1,900.86
Name Totals:		**1,863.59**	**37.27**	**1,900.86**

K & J PROPERTIES LLC PO BOX 125 INDIAN TRAIL, NC 28079

SOURCE	PROPERTY KEY	TAXES/FEES	INTEREST	AMOUNT DUE
RE	07135024	1,862.99	37.26	1,900.25
Name Totals:		**1,862.99**	**37.26**	**1,900.25**

PRICE, KATHY P 1336 SIKES MILL RD MONROE, NC 28110

SOURCE	PROPERTY KEY	TAXES/FEES	INTEREST	AMOUNT DUE
RE	08168019A	1,862.97	37.26	1,900.23
Name Totals:		**1,862.97**	**37.26**	**1,900.23**

ABEE, MOLLY CHRISTINA 2411 POTTER DOWNS RD WAXHAW, NC 28173

SOURCE	PROPERTY KEY	TAXES/FEES	INTEREST	AMOUNT DUE
RE	06036054	1,862.64	37.25	1,899.89
Name Totals:		**1,862.64**	**37.25**	**1,899.89**

MIKSHANSKIY, OLGA 5614 REHOBETH RD WAXHAW, NC 28173

SOURCE	PROPERTY KEY	TAXES/FEES	INTEREST	AMOUNT DUE
RE	05147012	1,862.12	37.24	1,899.36
Name Totals:		**1,862.12**	**37.24**	**1,899.36**

MOLINA, VERONICA MENDOZA 3204 OLD MONROE MARSHVILLE RD WINGATE, NC 28174

SOURCE	PROPERTY KEY	TAXES/FEES	INTEREST	AMOUNT DUE
RE	09066006	1,861.44	37.23	1,898.67
Name Totals:		**1,861.44**	**37.23**	**1,898.67**

DORAN, ELIZABETH L 5411 A R GORDON RD WAXHAW, NC 28173

SOURCE	PROPERTY KEY	TAXES/FEES	INTEREST	AMOUNT DUE
RE	05144017D	1,859.81	37.20	1,897.01
Name Totals:		**1,859.81**	**37.20**	**1,897.01**

PALMER, KRIS 3821 FAITH CHURCH RD INDIAN TRAIL, NC 28079

SOURCE	PROPERTY KEY	TAXES/FEES	INTEREST	AMOUNT DUE
RE	07064127	1,859.44	37.19	1,896.63
Name Totals:		**1,859.44**	**37.19**	**1,896.63**

ROSEBORO, SALLIE B HEIRS C/O BEVERLY BLACK 1615 CLASSIC DR UNIT B MONROE, NC 28112

SOURCE	PROPERTY KEY	TAXES/FEES	INTEREST	AMOUNT DUE
RE	05116013	1,858.49	37.17	1,895.66
Name Totals:		**1,858.49**	**37.17**	**1,895.66**

Copyright (C) 1997-2026 DEVNET Incorporated

Uncollected Amounts By Names Report
Union County
Date Distributed as of : 1/16/2026

YEAR: 2025

TAXPAYER NAME/ADDRESS

VORONIN, STANISLAV 7313 ROSELAND AVE CHARLOTTE, NC 28277

SOURCE	PROPERTY KEY	TAXES/FEES	INTEREST	AMOUNT DUE
RE	06156271	1,858.40	37.17	1,895.57
Name Totals:		**1,858.40**	**37.17**	**1,895.57**

ROZUM CO LLC 1919 SMARTY JONES DR WAXHAW, NC 28173

SOURCE	PROPERTY KEY	TAXES/FEES	INTEREST	AMOUNT DUE
RE	06156266	1,858.40	37.17	1,895.57
Name Totals:		**1,858.40**	**37.17**	**1,895.57**

MEDLIN, KENNETH C HEIRS 6508 MCNEELY RD WAXHAW, NC 28173

SOURCE	PROPERTY KEY	TAXES/FEES	INTEREST	AMOUNT DUE
RE	06084004B	1,858.15	37.16	1,895.31
Name Totals:		**1,858.15**	**37.16**	**1,895.31**

CARPENTER, CURTIS 1801 OLD PEACHLAND RD MARSHVILLE, NC 28103

SOURCE	PROPERTY KEY	TAXES/FEES	INTEREST	AMOUNT DUE
RE	02083013	1,857.45	37.15	1,894.60
Name Totals:		**1,857.45**	**37.15**	**1,894.60**

TAYLOR, DOROTHY L 4785 WESLEY RD MURRELLS INLET, SC 29576

SOURCE	PROPERTY KEY	TAXES/FEES	INTEREST	AMOUNT DUE
RE	05114311	1,856.95	37.14	1,894.09
Name Totals:		**1,856.95**	**37.14**	**1,894.09**

CHAMBERS, ALICE EVON HEIRS C/O ANGELA BROOKS 305 CHERIO LN MARSHVILLE, NC 28103

SOURCE	PROPERTY KEY	TAXES/FEES	INTEREST	AMOUNT DUE
RE	02301036	1,854.99	37.10	1,892.09
Name Totals:		**1,854.99**	**37.10**	**1,892.09**

THAKUR, MADHAVI 3829 NANCY CREEK RD CHARLOTTE, NC 28270

SOURCE	PROPERTY KEY	TAXES/FEES	INTEREST	AMOUNT DUE
RE	08078009N	1,854.18	37.08	1,891.26
Name Totals:		**1,854.18**	**37.08**	**1,891.26**

TORREZ, SONIA 614 CASTLE RD MONROE, NC 28110

SOURCE	PROPERTY KEY	TAXES/FEES	INTEREST	AMOUNT DUE
RE	09112006B	1,852.73	37.05	1,889.78
Name Totals:		**1,852.73**	**37.05**	**1,889.78**

WINN, ROBERT L TRUSTEE 1301 MEDLIN RD MONROE, NC 28112

SOURCE	PROPERTY KEY	TAXES/FEES	INTEREST	AMOUNT DUE
RE	02308030A	1,851.11	37.02	1,888.13
Name Totals:		**1,851.11**	**37.02**	**1,888.13**

CASTILLO, ANGELA PATRICIA 604 SUMMERSTON LN INDIAN TRAIL, NC 28079

SOURCE	PROPERTY KEY	TAXES/FEES	INTEREST	AMOUNT DUE
RE	07117178	1,850.98	37.02	1,888.00
Name Totals:		**1,850.98**	**37.02**	**1,888.00**

MCCLAIN, DANIEL R 6210 JUDAS TREE LN CHARLOTTE, NC 28227

SOURCE	PROPERTY KEY	TAXES/FEES	INTEREST	AMOUNT DUE
RE	07060049A	1,850.37	37.01	1,887.38
Name Totals:		**1,850.37**	**37.01**	**1,887.38**

Copyright (C) 1997-2026 DEVNET Incorporated

Uncollected Amounts By Names Report
Union County
Date Distributed as of : 1/16/2026

YEAR: 2025

TAXPAYER NAME/ADDRESS

NGALANDOU, FAYE 1116 CRESCENT WAY WINGATE, NC 28174

SOURCE	PROPERTY KEY	TAXES/FEES	INTEREST	AMOUNT DUE
RE	09012132	1,850.30	37.01	1,887.31
Name Totals:		**1,850.30**	**37.01**	**1,887.31**

ARREDONDO, JOSE A GUTIERREZ 1222 FAMILY CIR MONROE, NC 28110

SOURCE	PROPERTY KEY	TAXES/FEES	INTEREST	AMOUNT DUE
RE	09298038	1,847.96	36.96	1,884.92
Name Totals:		**1,847.96**	**36.96**	**1,884.92**

PRICE, PAUL E II 608 RIDGE RD MONROE, NC 28110

SOURCE	PROPERTY KEY	TAXES/FEES	INTEREST	AMOUNT DUE
RE	09210002	1,847.84	36.96	1,884.80
Name Totals:		**1,847.84**	**36.96**	**1,884.80**

DAVIS, JANICE WILSON 3714 HARRINGTON QUICK RD MONROE, NC 28110

SOURCE	PROPERTY KEY	TAXES/FEES	INTEREST	AMOUNT DUE
RE	09375016T	1,847.63	36.95	1,884.58
Name Totals:		**1,847.63**	**36.95**	**1,884.58**

A&D REALTY LLC 4826 EAST FORK LN MONROE, NC 28110

SOURCE	PROPERTY KEY	TAXES/FEES	INTEREST	AMOUNT DUE
RE	07048017E	1,847.15	36.94	1,884.09
Name Totals:		**1,847.15**	**36.94**	**1,884.09**

WILSON, ROBIN ELAINE 6511 LUTHER LN MONROE, NC 28112

SOURCE	PROPERTY KEY	TAXES/FEES	INTEREST	AMOUNT DUE
RE	04276070	1,846.94	36.94	1,883.88
Name Totals:		**1,846.94**	**36.94**	**1,883.88**

RODRIGUEZ, DIANA P 3317 LANCASTER HWY MONROE, NC 28110

SOURCE	PROPERTY KEY	TAXES/FEES	INTEREST	AMOUNT DUE
RE	09330022	1,845.72	36.91	1,882.63
Name Totals:		**1,845.72**	**36.91**	**1,882.63**

AUTRY, ELVIS V 106 DIANNE ST WINGATE, NC 28174

SOURCE	PROPERTY KEY	TAXES/FEES	INTEREST	AMOUNT DUE
RE	09054037	1,844.88	36.90	1,881.78
Name Totals:		**1,844.88**	**36.90**	**1,881.78**

LEDFORD, EMMA S 2526 GOLD MINE RD MONROE, NC 281108946

SOURCE	PROPERTY KEY	TAXES/FEES	INTEREST	AMOUNT DUE
RE	09345001C	1,844.48	36.89	1,881.37
Name Totals:		**1,844.48**	**36.89**	**1,881.37**

BROOME, MICHELLE L 3405 BRAEFIELD DR INDIAN TRAIL, NC 28079

SOURCE	PROPERTY KEY	TAXES/FEES	INTEREST	AMOUNT DUE
RE	07045009G	1,843.70	36.87	1,880.57
Name Totals:		**1,843.70**	**36.87**	**1,880.57**

SHEA, JEFFREY 8614 CRESTVIEW DR WAXHAW, NC 28173

SOURCE	PROPERTY KEY	TAXES/FEES	INTEREST	AMOUNT DUE
RE	05156037	1,841.09	36.82	1,877.91
Name Totals:		**1,841.09**	**36.82**	**1,877.91**

Copyright (C) 1997-2026 DEVNET Incorporated

Uncollected Amounts By Names Report
Union County
Date Distributed as of : 1/16/2026

YEAR: 2025

TAXPAYER NAME/ADDRESS

KAMIREDDY, SREENIVASULU 416 WILD DOVE CT MONROE, NC 28110

SOURCE	PROPERTY KEY	TAXES/FEES	INTEREST	AMOUNT DUE
RE	09216592	1,841.01	36.82	1,877.83
Name Totals:		**1,841.01**	**36.82**	**1,877.83**

RUSHING, TOMMY CLARK 750 RIDGE RD MONROE, NC 28110

SOURCE	PROPERTY KEY	TAXES/FEES	INTEREST	AMOUNT DUE
RE	09210001C	1,839.54	36.79	1,876.33
Name Totals:		**1,839.54**	**36.79**	**1,876.33**

WALLS, MARY ET AL 6777 CHRISTIAN LN NASHVILLE, TN 37211

SOURCE	PROPERTY KEY	TAXES/FEES	INTEREST	AMOUNT DUE
RE	08204016	1,839.54	36.79	1,876.33
Name Totals:		**1,839.54**	**36.79**	**1,876.33**

VANDERHOFF, DONNA 1613 JEKYLL LN WAXHAW, NC 28173

SOURCE	PROPERTY KEY	TAXES/FEES	INTEREST	AMOUNT DUE
RE	06030346	1,838.00	36.76	1,874.76
Name Totals:		**1,838.00**	**36.76**	**1,874.76**

RODRIGUEZ, DAVID MATTHEW 494 ASPIRE CIR WINGATE, NC 28174

SOURCE	PROPERTY KEY	TAXES/FEES	INTEREST	AMOUNT DUE
RE	02239365	1,837.11	36.74	1,873.85
Name Totals:		**1,837.11**	**36.74**	**1,873.85**

GOMEZ, CRYSTAL 1410 TRULL PL MONROE, NC 28110

SOURCE	PROPERTY KEY	TAXES/FEES	INTEREST	AMOUNT DUE
RE	09342360	1,836.23	36.72	1,872.95
Name Totals:		**1,836.23**	**36.72**	**1,872.95**

STATON, LOU ANNE 4709 PHIFER RD MARSHVILLE, NC 28103

SOURCE	PROPERTY KEY	TAXES/FEES	INTEREST	AMOUNT DUE
RE	02173007	1,836.13	36.72	1,872.85
Name Totals:		**1,836.13**	**36.72**	**1,872.85**

MEDLIN, DOROTHY T 4785 WESLEY RD MURRELLS INLET, SC 29576

SOURCE	PROPERTY KEY	TAXES/FEES	INTEREST	AMOUNT DUE
RE	09267076	1,835.80	36.72	1,872.52
Name Totals:		**1,835.80**	**36.72**	**1,872.52**

FORMYDUVAL, CHRISTOPHER 4526 CAPSTONE DR MONROE, NC 28110

SOURCE	PROPERTY KEY	TAXES/FEES	INTEREST	AMOUNT DUE
RE	09396209	1,834.57	36.69	1,871.26
Name Totals:		**1,834.57**	**36.69**	**1,871.26**

BELL, PATRICIA ANN 500 SPRING HILL DR MATTHEWS, NC 28104

SOURCE	PROPERTY KEY	TAXES/FEES	INTEREST	AMOUNT DUE
RE	07144094	1,834.22	36.68	1,870.90
Name Totals:		**1,834.22**	**36.68**	**1,870.90**

FRANKS, RUBY O DETA' 3602 ESTHER ST INDIAN TRAIL, NC 28079

SOURCE	PROPERTY KEY	TAXES/FEES	INTEREST	AMOUNT DUE
RE	07063671	1,833.96	36.68	1,870.64
Name Totals:		**1,833.96**	**36.68**	**1,870.64**

Copyright (C) 1997-2026 DEVNET Incorporated

Uncollected Amounts By Names Report
Union County
Date Distributed as of : 1/16/2026

YEAR: 2025

TAXPAYER NAME/ADDRESS

SHOBE, LUDMILA 265 WEDDINGTON RD MATTHEWS, NC 28104

SOURCE	PROPERTY KEY	TAXES/FEES	INTEREST	AMOUNT DUE
RE	06123001F	1,833.78	36.68	1,870.46
Name Totals:		**1,833.78**	**36.68**	**1,870.46**

MORRIS, FRANCES 1708 TIMBER LANE DR MONROE, NC 28110

SOURCE	PROPERTY KEY	TAXES/FEES	INTEREST	AMOUNT DUE
RE	09301172	1,833.63	36.67	1,870.30
Name Totals:		**1,833.63**	**36.67**	**1,870.30**

ANDRADA, ALELI AGUSTIN 1004 TOQUIMA TRL MONROE, NC 28110

SOURCE	PROPERTY KEY	TAXES/FEES	INTEREST	AMOUNT DUE
RE	07093306	1,832.63	36.65	1,869.28
Name Totals:		**1,832.63**	**36.65**	**1,869.28**

HEINBAUGH, KENNETH H PO BOX 362 WAXHAW, NC 281731045

SOURCE	PROPERTY KEY	TAXES/FEES	INTEREST	AMOUNT DUE
RE	05113058 01	1,832.31	36.65	1,868.96
Name Totals:		**1,832.31**	**36.65**	**1,868.96**

COLLINS, CHRISTOPHER B 520 JIM PARKER RD MONROE, NC 28110

SOURCE	PROPERTY KEY	TAXES/FEES	INTEREST	AMOUNT DUE
RE	06003045	1,831.98	36.64	1,868.62
Name Totals:		**1,831.98**	**36.64**	**1,868.62**

LANEY, CINDY HARTLEY 2100 WAXHAW HWY MONROE, NC 28112

SOURCE	PROPERTY KEY	TAXES/FEES	INTEREST	AMOUNT DUE
RE	09316018	1,830.56	36.61	1,867.17
Name Totals:		**1,830.56**	**36.61**	**1,867.17**

LIMA, EDEZIO DE OLIVEIRA 204 SMITH CIR MATTHEWS, NC 28104

SOURCE	PROPERTY KEY	TAXES/FEES	INTEREST	AMOUNT DUE
RE	05104007	1,830.45	36.61	1,867.06
Name Totals:		**1,830.45**	**36.61**	**1,867.06**

COLLINS, FRANCES W %ROBERT COLLINS 4602 OLD WAXHAW MONROE RD MONROE, NC 28112

SOURCE	PROPERTY KEY	TAXES/FEES	INTEREST	AMOUNT DUE
RE	06066008	1,830.29	36.61	1,866.90
Name Totals:		**1,830.29**	**36.61**	**1,866.90**

MARRERO, LUALICE 502 GALESBURG DR MONROE, NC 28110

SOURCE	PROPERTY KEY	TAXES/FEES	INTEREST	AMOUNT DUE
RE	09402253	1,829.73	36.59	1,866.32
Name Totals:		**1,829.73**	**36.59**	**1,866.32**

LAMBERT, FRANCOIS 2414 CHERRYWOOD LN MATTHEWS, NC 28104

SOURCE	PROPERTY KEY	TAXES/FEES	INTEREST	AMOUNT DUE
RE	06063150	1,828.90	36.58	1,865.48
Name Totals:		**1,828.90**	**36.58**	**1,865.48**

STALLINGS COMMERCE CENTER OWNERS C/O ROCCO CAPUTO 3747 MATTHEWS INDIAN TRAIL RD STE 700 MATTHEWS, NC 281044948

SOURCE	PROPERTY KEY	TAXES/FEES	INTEREST	AMOUNT DUE
RE	07102011A01	1,826.87	36.54	1,863.41
Name Totals:		**1,826.87**	**36.54**	**1,863.41**

Copyright (C) 1997-2026 DEVNET Incorporated

Uncollected Amounts By Names Report
Union County
Date Distributed as of : 1/16/2026

YEAR: 2025

TAXPAYER NAME/ADDRESS

OXBO RANCH LLC 5029 TERRIER LN INDIAN LAND, SC 29707

SOURCE	PROPERTY KEY	TAXES/FEES	INTEREST	AMOUNT DUE
RE	05045002C	1,826.62	36.53	1,863.15
Name Totals:		**1,826.62**	**36.53**	**1,863.15**

PAINS, JENNIFER A 7271 DOVE FIELD LN INDIAN LAND, SC 29707

SOURCE	PROPERTY KEY	TAXES/FEES	INTEREST	AMOUNT DUE
RE	08087001H	1,825.24	36.50	1,861.74
Name Totals:		**1,825.24**	**36.50**	**1,861.74**

BDL LLC PO BOX 810 GRANITE FALLS, NC 28630

SOURCE	PROPERTY KEY	TAXES/FEES	INTEREST	AMOUNT DUE
RE	01111012	1,824.86	36.50	1,861.36
Name Totals:		**1,824.86**	**36.50**	**1,861.36**

COX, RONALD DOUGLAS 6015 MATTHEWS WEDDINGTON RD MATTHEWS, NC 28104

SOURCE	PROPERTY KEY	TAXES/FEES	INTEREST	AMOUNT DUE
RE	06123008	1,824.48	36.49	1,860.97
Name Totals:		**1,824.48**	**36.49**	**1,860.97**

SREE INVESTMENTS LLC 3024 TWIN LAKES DR MATTHEWS, NC 28104

SOURCE	PROPERTY KEY	TAXES/FEES	INTEREST	AMOUNT DUE
RE	06036010C	1,824.21	36.48	1,860.69
Name Totals:		**1,824.21**	**36.48**	**1,860.69**

LUND, KIMBERLY A 206 ALLISON DR MATTHEWS, NC 28104

SOURCE	PROPERTY KEY	TAXES/FEES	INTEREST	AMOUNT DUE
RE	07132161B	1,824.08	36.48	1,860.56
Name Totals:		**1,824.08**	**36.48**	**1,860.56**

AMAYA, GABRIEL NOLASCO 3919 TRESCOTT CT CHARLOTTE, NC 28212

SOURCE	PROPERTY KEY	TAXES/FEES	INTEREST	AMOUNT DUE
RE	02309031	1,823.91	36.48	1,860.39
Name Totals:		**1,823.91**	**36.48**	**1,860.39**

WILSON-INGRAM, LINDA 3208 CLARKDALE ST MONROE, NC 28110

SOURCE	PROPERTY KEY	TAXES/FEES	INTEREST	AMOUNT DUE
RE	09339133	1,821.03	36.42	1,857.45
Name Totals:		**1,821.03**	**36.42**	**1,857.45**

PALAKONDA, CHAITANYAKUMAR REDDY 1716 VANDERLYN ST MONROE, NC 28112

SOURCE	PROPERTY KEY	TAXES/FEES	INTEREST	AMOUNT DUE
RE	09321892	1,819.73	36.39	1,856.12
Name Totals:		**1,819.73**	**36.39**	**1,856.12**

BLACKWELL, BRUCE M JR 215 HILLSIDE DR MONROE, NC 28112

SOURCE	PROPERTY KEY	TAXES/FEES	INTEREST	AMOUNT DUE
RE	09204027C	1,819.09	36.38	1,855.47
Name Totals:		**1,819.09**	**36.38**	**1,855.47**

DENARD, LA TANYA 3021 GILBOA RD WINGATE, NC 28174

SOURCE	PROPERTY KEY	TAXES/FEES	INTEREST	AMOUNT DUE
RE	02248004A	1,818.46	36.37	1,854.83
Name Totals:		**1,818.46**	**36.37**	**1,854.83**

Copyright (C) 1997-2026 DEVNET Incorporated

Uncollected Amounts By Names Report
Union County
Date Distributed as of : 1/16/2026

YEAR: 2025

TAXPAYER NAME/ADDRESS

KOPLENKOV, ANATOLIY 311 CHANEY RD MONROE, NC 28110

SOURCE	PROPERTY KEY	TAXES/FEES	INTEREST	AMOUNT DUE
RE	08165091	1,818.06	36.36	1,854.42
Name Totals:		**1,818.06**	**36.36**	**1,854.42**

DYGOWSKI, DAVID 1231 WILLOW OAKS TRL MATTHEWS, NC 28104

SOURCE	PROPERTY KEY	TAXES/FEES	INTEREST	AMOUNT DUE
RE	06039010D	1,816.72	36.33	1,853.05
Name Totals:		**1,816.72**	**36.33**	**1,853.05**

IMSANDE, NICOLE 714 PERTH DR MONROE, NC 28110

SOURCE	PROPERTY KEY	TAXES/FEES	INTEREST	AMOUNT DUE
RE	09402666	1,815.22	36.30	1,851.52
Name Totals:		**1,815.22**	**36.30**	**1,851.52**

HAMBLIN, CAROL ANN 5900 DAVIDSON DR MATTHEWS, NC 281047831

SOURCE	PROPERTY KEY	TAXES/FEES	INTEREST	AMOUNT DUE
RE	07147081	1,812.55	36.25	1,848.80
Name Totals:		**1,812.55**	**36.25**	**1,848.80**

AVALOS, HOMERO 10506 SARDIS OAKS RD CHARLOTTE, NC 28270

SOURCE	PROPERTY KEY	TAXES/FEES	INTEREST	AMOUNT DUE
RE	09223065	1,811.92	36.24	1,848.16
Name Totals:		**1,811.92**	**36.24**	**1,848.16**

ALVARADO, ALLAN G MEJIA 1713 MACEDONIA CHURCH RD MONROE, NC 28112

SOURCE	PROPERTY KEY	TAXES/FEES	INTEREST	AMOUNT DUE
RE	09128014A	1,811.90	36.24	1,848.14
Name Totals:		**1,811.90**	**36.24**	**1,848.14**

CYNAMON, DEANN 2031 MAKIN DR INDIAN TRAIL, NC 28079

SOURCE	PROPERTY KEY	TAXES/FEES	INTEREST	AMOUNT DUE
RE	07039251	1,811.74	36.23	1,847.97
Name Totals:		**1,811.74**	**36.23**	**1,847.97**

RUBIO, KATHRYN POTTER 3003 OMAHA DR MONROE, NC 28110

SOURCE	PROPERTY KEY	TAXES/FEES	INTEREST	AMOUNT DUE
RE	09396823	1,809.90	36.20	1,846.10
Name Totals:		**1,809.90**	**36.20**	**1,846.10**

WORLEY, REBECCA ANNE 1801 GRAYSCROFT DR WAXHAW, NC 28173

SOURCE	PROPERTY KEY	TAXES/FEES	INTEREST	AMOUNT DUE
RE	09330008A	1,809.16	36.18	1,845.34
Name Totals:		**1,809.16**	**36.18**	**1,845.34**

HOFF, DAWN P 4302 EMERALD LN INDIAN TRAIL, NC 28079

SOURCE	PROPERTY KEY	TAXES/FEES	INTEREST	AMOUNT DUE
RE	07066076	1,808.88	36.18	1,845.06
Name Totals:		**1,808.88**	**36.18**	**1,845.06**

FAITHWOOD CONSTRUCTION LLC 6030 GREYSTONE DR MATTHEWS, NC 28104

SOURCE	PROPERTY KEY	TAXES/FEES	INTEREST	AMOUNT DUE
RE	06072012P	1,808.60	36.17	1,844.77
Name Totals:		**1,808.60**	**36.17**	**1,844.77**

Copyright (C) 1997-2026 DEVNET Incorporated

Uncollected Amounts By Names Report
Union County
Date Distributed as of : 1/16/2026

YEAR: 2025

TAXPAYER NAME/ADDRESS

MCKNIGHT, DEBRA BROOME 3305 MANCHESTER DR MONROE, NC 281105617

SOURCE	PROPERTY KEY	TAXES/FEES	INTEREST	AMOUNT DUE
RE	09256127	1,808.01	36.16	1,844.17
Name Totals:		**1,808.01**	**36.16**	**1,844.17**

HOJCO LLC 2850 GRAY FOX RD MONROE, NC 28110

SOURCE	PROPERTY KEY	TAXES/FEES	INTEREST	AMOUNT DUE
RE	07048017M	1,807.96	36.16	1,844.12
Name Totals:		**1,807.96**	**36.16**	**1,844.12**

HONEYCUTT, JEFF 6809 SANTA CLAUS RD MONROE, NC 28110

SOURCE	PROPERTY KEY	TAXES/FEES	INTEREST	AMOUNT DUE
RE	08093023A	1,807.81	36.16	1,843.97
Name Totals:		**1,807.81**	**36.16**	**1,843.97**

FOUR CORNERS OF CHARLOTTE LLC 1612 SEATTLE SLEW CT WAXHAW, NC 28173

SOURCE	PROPERTY KEY	TAXES/FEES	INTEREST	AMOUNT DUE
RE	09298421	1,807.57	36.15	1,843.72
Name Totals:		**1,807.57**	**36.15**	**1,843.72**

RAMIREZ-CHAVEZ, DULCE-ARACELI 2308 GOLDMINE RD MONROE, NC 28110

SOURCE	PROPERTY KEY	TAXES/FEES	INTEREST	AMOUNT DUE
RE	09411001D	1,806.96	36.14	1,843.10
Name Totals:		**1,806.96**	**36.14**	**1,843.10**

DUBOIS, STEPHANIE A 1413 ENCORE LN WAXHAW, NC 28173

SOURCE	PROPERTY KEY	TAXES/FEES	INTEREST	AMOUNT DUE
RE	06135437	1,806.77	36.14	1,842.91
Name Totals:		**1,806.77**	**36.14**	**1,842.91**

WRIGHT, CINDY 817 BRADBERRY LN INDIAN TRAIL, NC 28079

SOURCE	PROPERTY KEY	TAXES/FEES	INTEREST	AMOUNT DUE
RE	07117208	1,806.30	36.13	1,842.43
Name Totals:		**1,806.30**	**36.13**	**1,842.43**

HARVIN, HUGH A SR 6448 CHADWELL CT FORT MILL, SC 29707

SOURCE	PROPERTY KEY	TAXES/FEES	INTEREST	AMOUNT DUE
RE	07093715	1,805.90	36.12	1,842.02
Name Totals:		**1,805.90**	**36.12**	**1,842.02**

SV BRADLEY PROPERTIES LLC PO BOX 2758 INDIAN TRAIL, NC 28079

SOURCE	PROPERTY KEY	TAXES/FEES	INTEREST	AMOUNT DUE
RE	07087071	1,805.82	36.12	1,841.94
Name Totals:		**1,805.82**	**36.12**	**1,841.94**

PAINS, JENNIFER A 7271 DOVE FIELD LN INDIAN LAND, SC 29707

SOURCE	PROPERTY KEY	TAXES/FEES	INTEREST	AMOUNT DUE
RE	08087001Q	1,802.26	36.05	1,838.31
Name Totals:		**1,802.26**	**36.05**	**1,838.31**

G3 MINT HILL HOLDINGS LLC 7427 MATTHEWS MINT HILL ROAD STE 105-146 CHARLOTTE, NC 28227

SOURCE	PROPERTY KEY	TAXES/FEES	INTEREST	AMOUNT DUE
RE	07045309	1,799.34	35.99	1,835.33
Name Totals:		**1,799.34**	**35.99**	**1,835.33**

Copyright (C) 1997-2026 DEVNET Incorporated

Uncollected Amounts By Names Report
Union County
Date Distributed as of : 1/16/2026

YEAR: 2025

TAXPAYER NAME/ADDRESS

ORYSHCHENKO, SERGII 2440 E 29TH ST APT 3K BROOKLYN, NY 11235

SOURCE	PROPERTY KEY	TAXES/FEES	INTEREST	AMOUNT DUE
RE	09298414	1,797.15	35.94	1,833.09
Name Totals:		**1,797.15**	**35.94**	**1,833.09**

PURSER, BOBBY JUNIOR 705 BAUCOM RD MONROE, NC 28110

SOURCE	PROPERTY KEY	TAXES/FEES	INTEREST	AMOUNT DUE
RE	08171022	1,797.06	35.94	1,833.00
Name Totals:		**1,797.06**	**35.94**	**1,833.00**

HIGHWAY 218 PROPERTIES LLC 3315 E HIGHWAY 218 MONROE, NC 28110

SOURCE	PROPERTY KEY	TAXES/FEES	INTEREST	AMOUNT DUE
RE	08036006H	1,796.55	35.93	1,832.48
Name Totals:		**1,796.55**	**35.93**	**1,832.48**

NEKKANTI, VEERA VENKATA SRIKANTH 1010 POTTS RD WAXHAW, NC 28173

SOURCE	PROPERTY KEY	TAXES/FEES	INTEREST	AMOUNT DUE
RE	06240184	1,795.02	35.90	1,830.92
Name Totals:		**1,795.02**	**35.90**	**1,830.92**

PUT A FORK IN IT LLC 4916 POTTER RD MATTHEWS, NC 28104

SOURCE	PROPERTY KEY	TAXES/FEES	INTEREST	AMOUNT DUE
RE	07130190	1,794.72	35.89	1,830.61
Name Totals:		**1,794.72**	**35.89**	**1,830.61**

HICKS, HEATHER F 8111 SHECKLER LN MATTHEWS, NC 28104

SOURCE	PROPERTY KEY	TAXES/FEES	INTEREST	AMOUNT DUE
RE	05115064	1,794.57	35.89	1,830.46
Name Totals:		**1,794.57**	**35.89**	**1,830.46**

AMMONS, JILL H 415 S POTTER RD MONROE, NC 28110

SOURCE	PROPERTY KEY	TAXES/FEES	INTEREST	AMOUNT DUE
RE	06006008C	1,793.50	35.87	1,829.37
Name Totals:		**1,793.50**	**35.87**	**1,829.37**

FREEMAN, LINDA 9816 MINI RANCH RD WAXHAW, NC 28173

SOURCE	PROPERTY KEY	TAXES/FEES	INTEREST	AMOUNT DUE
RE	05186027A	1,793.28	35.87	1,829.15
Name Totals:		**1,793.28**	**35.87**	**1,829.15**

LARIS, OCTAVIO 407 THOMAS ST MARSHVILLE, NC 28103

SOURCE	PROPERTY KEY	TAXES/FEES	INTEREST	AMOUNT DUE
RE	02301054	1,792.84	35.86	1,828.70
Name Totals:		**1,792.84**	**35.86**	**1,828.70**

PALACIO-GUILLEN, DANIEL 6610 RAYMOND HELMS RD WAXHAW, NC 28173

SOURCE	PROPERTY KEY	TAXES/FEES	INTEREST	AMOUNT DUE
RE	05018005B	1,792.63	35.85	1,828.48
Name Totals:		**1,792.63**	**35.85**	**1,828.48**

GROESBECK, TINA L 2722 JAMES HAMILTON RD MONROE, NC 28110

SOURCE	PROPERTY KEY	TAXES/FEES	INTEREST	AMOUNT DUE
RE	09339163	1,791.94	35.84	1,827.78
Name Totals:		**1,791.94**	**35.84**	**1,827.78**

Copyright (C) 1997-2026 DEVNET Incorporated

Uncollected Amounts By Names Report
Union County
Date Distributed as of : 1/16/2026

YEAR: 2025

TAXPAYER NAME/ADDRESS

SWAMINARAYAN MISSION 2501 OAKSPRING RD MATTHEWS, NC 28104

SOURCE	PROPERTY KEY	TAXES/FEES	INTEREST	AMOUNT DUE
RE	07081003B	1,791.83	35.84	1,827.67
Name Totals:		**1,791.83**	**35.84**	**1,827.67**

PRESSLEY, ROBERT DOUGLAS 6308 OLD MONROE RD INDIAN TRAIL, NC 28079

SOURCE	PROPERTY KEY	TAXES/FEES	INTEREST	AMOUNT DUE
RE	07090011	1,791.48	35.83	1,827.31
Name Totals:		**1,791.48**	**35.83**	**1,827.31**

TAYLOR, ROBERT WILLIAM 2406 FAULKS CHURCH RD WINGATE, NC 28174

SOURCE	PROPERTY KEY	TAXES/FEES	INTEREST	AMOUNT DUE
RE	02220008A	1,791.19	35.82	1,827.01
Name Totals:		**1,791.19**	**35.82**	**1,827.01**

DEMILLE CHRISTINE MARIE REVOCABLE, I2035 TRAILWOOD DR MATTHEWS, NC 28104

SOURCE	PROPERTY KEY	TAXES/FEES	INTEREST	AMOUNT DUE
RE	07147910	1,790.21	35.80	1,826.01
Name Totals:		**1,790.21**	**35.80**	**1,826.01**

STANLEY, BELVA B 5536 OLIVE BRANCH RD WINGATE, NC 28174

SOURCE	PROPERTY KEY	TAXES/FEES	INTEREST	AMOUNT DUE
RE	02233006B	1,789.06	35.78	1,824.84
Name Totals:		**1,789.06**	**35.78**	**1,824.84**

YOUNG, DARLENE A 203 AYLESBURY LN INDIAN TRAIL, NC 28079

SOURCE	PROPERTY KEY	TAXES/FEES	INTEREST	AMOUNT DUE
RE	07117086	1,788.53	35.77	1,824.30
Name Totals:		**1,788.53**	**35.77**	**1,824.30**

BERRY, DENA MCALLISTER HEIRS 1004 ENVOY LN INDIAN TRAIL, NC 28079

SOURCE	PROPERTY KEY	TAXES/FEES	INTEREST	AMOUNT DUE
RE	07090800	1,787.64	35.75	1,823.39
Name Totals:		**1,787.64**	**35.75**	**1,823.39**

TERESHCHENKOV, VITALIY 3013 HUNT CLUB AVE MONOROE, NC 28110

SOURCE	PROPERTY KEY	TAXES/FEES	INTEREST	AMOUNT DUE
RE	07090195	1,787.57	35.75	1,823.32
Name Totals:		**1,787.57**	**35.75**	**1,823.32**

OXENDINE, KERRI A TRUSTEE 2010 FARMINGHAM LN INDIAN TRAIL, NC 28079

SOURCE	PROPERTY KEY	TAXES/FEES	INTEREST	AMOUNT DUE
RE	07117598	1,787.09	35.74	1,822.83
Name Totals:		**1,787.09**	**35.74**	**1,822.83**

KERR MAIN LLC PO BOX 783 MONROE, NC 28111

SOURCE	PROPERTY KEY	TAXES/FEES	INTEREST	AMOUNT DUE
RE	09232086	1,785.86	35.72	1,821.58
Name Totals:		**1,785.86**	**35.72**	**1,821.58**

BANKS, MELODIE ELISABETH 2510 KING ARTHUR DR MONROE, NC 28110

SOURCE	PROPERTY KEY	TAXES/FEES	INTEREST	AMOUNT DUE
RE	09259090	1,785.43	35.71	1,821.14
Name Totals:		**1,785.43**	**35.71**	**1,821.14**

Copyright (C) 1997-2026 DEVNET Incorporated

Uncollected Amounts By Names Report
Union County
Date Distributed as of : 1/16/2026

YEAR: 2025

TAXPAYER NAME/ADDRESS

HORNE, DON A JR 5012 GOLF VIEW CT MATTHEWS, NC 28104

SOURCE	PROPERTY KEY	TAXES/FEES	INTEREST	AMOUNT DUE
RE	08312153	1,819.68	0.00	1,819.68
Name Totals:		**1,819.68**	**0.00**	**1,819.68**

STANFORD, GRADY 2305 WILSON AVE MONROE, NC 281100000

SOURCE	PROPERTY KEY	TAXES/FEES	INTEREST	AMOUNT DUE
RE	09339074	1,781.96	35.64	1,817.60
Name Totals:		**1,781.96**	**35.64**	**1,817.60**

MARSH, DOUGLAS IVORY 1625 AUSTIN CHANEY RD WINGATE, NC 28174

SOURCE	PROPERTY KEY	TAXES/FEES	INTEREST	AMOUNT DUE
RE	07084355	1,781.22	35.62	1,816.84
Name Totals:		**1,781.22**	**35.62**	**1,816.84**

WINN, ROBERT TRUSTEE 1301 MEDLIN RD MONROE, NC 28112

SOURCE	PROPERTY KEY	TAXES/FEES	INTEREST	AMOUNT DUE
RE	02301032	1,781.18	35.62	1,816.80
Name Totals:		**1,781.18**	**35.62**	**1,816.80**

PAINS, JENNIFER A 7271 DOVE FIELD LN INDIAN LAND, SC 29707

SOURCE	PROPERTY KEY	TAXES/FEES	INTEREST	AMOUNT DUE
RE	08087001P	1,780.81	35.62	1,816.43
Name Totals:		**1,780.81**	**35.62**	**1,816.43**

CALHOUN, TYWAN ANTHONY 2017 FARMINGHAM LN INDIAN TRAIL, NC 28079

SOURCE	PROPERTY KEY	TAXES/FEES	INTEREST	AMOUNT DUE
RE	07117638	1,779.40	35.59	1,814.99
Name Totals:		**1,779.40**	**35.59**	**1,814.99**

MCCORKLE FARM LLC 5300 OLD PINEVILLE RD STE 150 CHARLOTTE, NC 28217

SOURCE	PROPERTY KEY	TAXES/FEES	INTEREST	AMOUNT DUE
RE	06159003K	1,779.16	35.58	1,814.74
Name Totals:		**1,779.16**	**35.58**	**1,814.74**

DYADCHENKO, PAVEL 3602 BRAEFIELD DR INDIAN TRAIL, NC 28079

SOURCE	PROPERTY KEY	TAXES/FEES	INTEREST	AMOUNT DUE
RE	07045139	1,778.84	35.58	1,814.42
Name Totals:		**1,778.84**	**35.58**	**1,814.42**

CROSS, THOMAS M JR 2119 LATHAN RD MONROE, NC 28112

SOURCE	PROPERTY KEY	TAXES/FEES	INTEREST	AMOUNT DUE
RE	04258008	1,777.69	35.55	1,813.24
Name Totals:		**1,777.69**	**35.55**	**1,813.24**

HERRERA, IRMA 409 SPRING HILL RD MATTHEWS, NC 28104

SOURCE	PROPERTY KEY	TAXES/FEES	INTEREST	AMOUNT DUE
RE	07144141	1,776.65	35.53	1,812.18
Name Totals:		**1,776.65**	**35.53**	**1,812.18**

LOPEZ, JUAN 4804 SMITH TOWN RD MARSHVILLE, NC 28103

SOURCE	PROPERTY KEY	TAXES/FEES	INTEREST	AMOUNT DUE
RE	03084005	1,771.82	35.44	1,807.26
Name Totals:		**1,771.82**	**35.44**	**1,807.26**

Copyright (C) 1997-2026 DEVNET Incorporated

Uncollected Amounts By Names Report
Union County
Date Distributed as of : 1/16/2026

YEAR: 2025

TAXPAYER NAME/ADDRESS

GOELLER, BRENDA L 1002 SAVOY CT INDIAN TRAIL, NC 28079

SOURCE	PROPERTY KEY	TAXES/FEES	INTEREST	AMOUNT DUE
RE	07096343	1,771.06	35.42	1,806.48
Name Totals:		**1,771.06**	**35.42**	**1,806.48**

BAKER, MELISSA IRONS 3203 COLLINS RD WAXHAW, NC 28173

SOURCE	PROPERTY KEY	TAXES/FEES	INTEREST	AMOUNT DUE
RE	06084011	1,770.82	35.42	1,806.24
Name Totals:		**1,770.82**	**35.42**	**1,806.24**

WILLIAMS, FRANCES C 3504 NEW SALEM RD MONROE, NC 28110

SOURCE	PROPERTY KEY	TAXES/FEES	INTEREST	AMOUNT DUE
RE	08051007B	1,770.77	35.42	1,806.19
Name Totals:		**1,770.77**	**35.42**	**1,806.19**

MONTORFANO, SERGIO 208 WATERLEMON WAY MONROE, NC 28110

SOURCE	PROPERTY KEY	TAXES/FEES	INTEREST	AMOUNT DUE
RE	09402290	1,770.22	35.40	1,805.62
Name Totals:		**1,770.22**	**35.40**	**1,805.62**

COULSON, DIDYLIA 3320 KATHERINE TAYLOR CT MONROE, NC 28110

SOURCE	PROPERTY KEY	TAXES/FEES	INTEREST	AMOUNT DUE
RE	09298403	1,769.80	35.40	1,805.20
Name Totals:		**1,769.80**	**35.40**	**1,805.20**

WELLS, ELIZABETH B ET AL 10340 PARK WILLOW DR CHARLOTTE, NC 28210

SOURCE	PROPERTY KEY	TAXES/FEES	INTEREST	AMOUNT DUE
RE	07087002A	1,769.07	35.38	1,804.45
Name Totals:		**1,769.07**	**35.38**	**1,804.45**

CURTIS, MARC G 1510 HELMS ST MONROE, NC 28110

SOURCE	PROPERTY KEY	TAXES/FEES	INTEREST	AMOUNT DUE
RE	09226196	1,766.33	35.33	1,801.66
Name Totals:		**1,766.33**	**35.33**	**1,801.66**

DE LA ROSA, JOSE L GUABA 1418 BLACK WALNUT ST MONROE, NC 28112

SOURCE	PROPERTY KEY	TAXES/FEES	INTEREST	AMOUNT DUE
RE	09197098	1,765.89	35.32	1,801.21
Name Totals:		**1,765.89**	**35.32**	**1,801.21**

SCHWENK, KEVIN A 1008 GREEN TERRACE RD INDIAN TRAIL, NC 280798813

SOURCE	PROPERTY KEY	TAXES/FEES	INTEREST	AMOUNT DUE
RE	07003191	1,765.48	35.31	1,800.79
Name Totals:		**1,765.48**	**35.31**	**1,800.79**

DEARMAS, ILEANA 1605 GRIFFITH RD MONROE, NC 28112

SOURCE	PROPERTY KEY	TAXES/FEES	INTEREST	AMOUNT DUE
RE	09282006B	1,762.85	35.26	1,798.11
Name Totals:		**1,762.85**	**35.26**	**1,798.11**

BEACHUM, NATASHA P 114 SIDNEY CT MONROE, NC 28110

SOURCE	PROPERTY KEY	TAXES/FEES	INTEREST	AMOUNT DUE
RE	07093254	1,762.00	35.24	1,797.24
Name Totals:		**1,762.00**	**35.24**	**1,797.24**

Copyright (C) 1997-2026 DEVNET Incorporated

Uncollected Amounts By Names Report
Union County
Date Distributed as of : 1/16/2026

YEAR: 2025

TAXPAYER NAME/ADDRESS

HARRIS, FORREST LANIER JR 4012 CRISMARK DR INDIAN TRAIL, NC 28079

SOURCE	PROPERTY KEY	TAXES/FEES	INTEREST	AMOUNT DUE
RE	07057966	1,760.24	35.20	1,795.44
Name Totals:		**1,760.24**	**35.20**	**1,795.44**

PONTELLO, LORI 1420 WILLOW RIDGE LN WAXHAW, NC 28173

SOURCE	PROPERTY KEY	TAXES/FEES	INTEREST	AMOUNT DUE
RE	05183002E	1,759.93	35.20	1,795.13
Name Totals:		**1,759.93**	**35.20**	**1,795.13**

TODAYS HOME INVESTMENTS LLC 3125 GRIBBLE RD MATTHEWS, NC 28104

SOURCE	PROPERTY KEY	TAXES/FEES	INTEREST	AMOUNT DUE
RE	07129333V	1,759.91	35.20	1,795.11
Name Totals:		**1,759.91**	**35.20**	**1,795.11**

HARRY, ROGER 402 RIDGEWOOD DR MONROE, NC 28112

SOURCE	PROPERTY KEY	TAXES/FEES	INTEREST	AMOUNT DUE
RE	09241051	1,759.38	35.19	1,794.57
Name Totals:		**1,759.38**	**35.19**	**1,794.57**

ATWELL, ANDREA 309 PENNIGAR RD MONROE, NC 28110

SOURCE	PROPERTY KEY	TAXES/FEES	INTEREST	AMOUNT DUE
RE	08237021	1,757.03	35.14	1,792.17
Name Totals:		**1,757.03**	**35.14**	**1,792.17**

HELMSMAN HOMES LLC PO BOX 3965 MOORESVILLE, NC 28117

SOURCE	PROPERTY KEY	TAXES/FEES	INTEREST	AMOUNT DUE
RE	09351297	1,756.88	35.14	1,792.02
Name Totals:		**1,756.88**	**35.14**	**1,792.02**

BARRON, P CHARLENE 109 SILVER GLEN LN INDIAN TRAIL, NC 28079

SOURCE	PROPERTY KEY	TAXES/FEES	INTEREST	AMOUNT DUE
RE	07084512	1,755.86	35.12	1,790.98
Name Totals:		**1,755.86**	**35.12**	**1,790.98**

MT HERMS INVESTMENTS LLC 4820 CAMPOBELLO DR MONROE, NC 28110

SOURCE	PROPERTY KEY	TAXES/FEES	INTEREST	AMOUNT DUE
RE	09225009C	1,754.17	35.08	1,789.25
Name Totals:		**1,754.17**	**35.08**	**1,789.25**

WESTSIDE PARTNERS DEVELOPERS LLC PO BOX 1561 MONROE, NC 281111561

SOURCE	PROPERTY KEY	TAXES/FEES	INTEREST	AMOUNT DUE
RE	04222015	1,753.51	35.07	1,788.58
Name Totals:		**1,753.51**	**35.07**	**1,788.58**

BELK HOUSE LIVING 2 GIVE LLC 401 S HAYNE ST MONROE, NC 28112

SOURCE	PROPERTY KEY	TAXES/FEES	INTEREST	AMOUNT DUE
RE	09235001	1,753.30	35.07	1,788.37
Name Totals:		**1,753.30**	**35.07**	**1,788.37**

NORDAN, PHILLIP T 303 BAY ST MONROE, NC 28112

SOURCE	PROPERTY KEY	TAXES/FEES	INTEREST	AMOUNT DUE
RE	09238033	1,752.00	35.04	1,787.04
Name Totals:		**1,752.00**	**35.04**	**1,787.04**

Copyright (C) 1997-2026 DEVNET Incorporated

Uncollected Amounts By Names Report
Union County
Date Distributed as of : 1/16/2026

YEAR: 2025

TAXPAYER NAME/ADDRESS

FEOS CORP 7610 D TIMBER COMMONS LN CHARLOTTE, NC 28212

SOURCE	PROPERTY KEY	TAXES/FEES	INTEREST	AMOUNT DUE
RE	03111020	1,751.36	35.03	1,786.39
Name Totals:		**1,751.36**	**35.03**	**1,786.39**

GRAVES, BELINDA CULLINGFORD 402 BIRMINGHAM LN MONROE, NC 281107399

SOURCE	PROPERTY KEY	TAXES/FEES	INTEREST	AMOUNT DUE
RE	06003004D	1,751.15	35.02	1,786.17
Name Totals:		**1,751.15**	**35.02**	**1,786.17**

ROBINSON, MICHAEL LYNN 1810 CLEAR HILL CT MONROE, NC 28110

SOURCE	PROPERTY KEY	TAXES/FEES	INTEREST	AMOUNT DUE
RE	09351315	1,751.10	35.02	1,786.12
Name Totals:		**1,751.10**	**35.02**	**1,786.12**

BUSSE, PATRICIA R 904 PONDSIDE DR WINGATE, NC 28174

SOURCE	PROPERTY KEY	TAXES/FEES	INTEREST	AMOUNT DUE
RE	09012024	1,748.58	34.97	1,783.55
Name Totals:		**1,748.58**	**34.97**	**1,783.55**

ACATITLAN, EUFRACIO SANTILLO ET AL 520 VAN EUDY RD MARSHVILLE, NC 28103

SOURCE	PROPERTY KEY	TAXES/FEES	INTEREST	AMOUNT DUE
RE	02318004	1,748.16	34.96	1,783.12
Name Totals:		**1,748.16**	**34.96**	**1,783.12**

APERFINE, JOSEPH PAUL JR 7508 FOREST CREEK RIDGE CT SUMMERFIELD, NC 27358

SOURCE	PROPERTY KEY	TAXES/FEES	INTEREST	AMOUNT DUE
RE	02242072	1,748.10	34.96	1,783.06
Name Totals:		**1,748.10**	**34.96**	**1,783.06**

MORRISON, RUTHIE 4707 CROW RD MONROE, NC 28112

SOURCE	PROPERTY KEY	TAXES/FEES	INTEREST	AMOUNT DUE
RE	06018044A	1,747.85	34.96	1,782.81
Name Totals:		**1,747.85**	**34.96**	**1,782.81**

CAROLINAS PROPERTIES III LLC 1612 SEATTLE SLEW CT WAXHAW, NC 28173

SOURCE	PROPERTY KEY	TAXES/FEES	INTEREST	AMOUNT DUE
RE	03171006	1,747.80	34.96	1,782.76
Name Totals:		**1,747.80**	**34.96**	**1,782.76**

MORROW, GLADYS INEZ PO BOX 284 WAXHAW, NC 281731043

SOURCE	PROPERTY KEY	TAXES/FEES	INTEREST	AMOUNT DUE
RE	05115025	1,746.81	34.94	1,781.75
Name Totals:		**1,746.81**	**34.94**	**1,781.75**

PIEDMONT DRIVE LLC 2200 STAFFORD STREET EXT MONROE, NC 281109651

SOURCE	PROPERTY KEY	TAXES/FEES	INTEREST	AMOUNT DUE
RE	09366019	1,746.52	34.93	1,781.45
Name Totals:		**1,746.52**	**34.93**	**1,781.45**

SIMPSON, ETHAN ANDREW 5112 HIGHWAY 205 MARSHVILLE, NC 28103

SOURCE	PROPERTY KEY	TAXES/FEES	INTEREST	AMOUNT DUE
RE	01150001A	1,745.49	34.91	1,780.40
Name Totals:		**1,745.49**	**34.91**	**1,780.40**

Copyright (C) 1997-2026 DEVNET Incorporated

Uncollected Amounts By Names Report
Union County
Date Distributed as of : 1/16/2026

YEAR: 2025

TAXPAYER NAME/ADDRESS

MELGAR, MIRIAN HAYDEE MEDINA 2004 SWEET GUM CT MONROE, NC 28110

SOURCE	PROPERTY KEY	TAXES/FEES	INTEREST	AMOUNT DUE
RE	07027408	1,745.07	34.90	1,779.97
Name Totals:		**1,745.07**	**34.90**	**1,779.97**

CAPOTE, LINDA OFELIA 15428 S CATAWBA CIR MATTHEWS, NC 28104

SOURCE	PROPERTY KEY	TAXES/FEES	INTEREST	AMOUNT DUE
RE	07129423A	1,743.37	34.87	1,778.24
Name Totals:		**1,743.37**	**34.87**	**1,778.24**

TYSON JRH PROPERTIES LLC 3009 GRIFFITH ST CHARLOTTE, NC 28203

SOURCE	PROPERTY KEY	TAXES/FEES	INTEREST	AMOUNT DUE
RE	07144104	1,742.51	34.85	1,777.36
Name Totals:		**1,742.51**	**34.85**	**1,777.36**

KENDALL, WILBURN JENNINGS JR 8245 COTTONVILLE RD NORWOOD, NC 28128

SOURCE	PROPERTY KEY	TAXES/FEES	INTEREST	AMOUNT DUE
RE	06168062	1,739.76	34.80	1,774.56
Name Totals:		**1,739.76**	**34.80**	**1,774.56**

ZAWATSKY, ALEX 7908 MCCALL RD #20 WAXHAW, NC 28173

SOURCE	PROPERTY KEY	TAXES/FEES	INTEREST	AMOUNT DUE
RE	06168066	1,739.76	34.80	1,774.56
Name Totals:		**1,739.76**	**34.80**	**1,774.56**

TCG 4000 SARDIS DR LLC 4002 SARDIS DR INDIAN TRAIL, NC 28079

SOURCE	PROPERTY KEY	TAXES/FEES	INTEREST	AMOUNT DUE
RE	07069076	1,739.73	34.79	1,774.52
Name Totals:		**1,739.73**	**34.79**	**1,774.52**

ROSS WANDA LIVING TRUST 5617 DIAMOND SUMMIT CT CHARLOTTE, NC 28278

SOURCE	PROPERTY KEY	TAXES/FEES	INTEREST	AMOUNT DUE
RE	09327005J	1,739.54	34.79	1,774.33
Name Totals:		**1,739.54**	**34.79**	**1,774.33**

MCCOLLUM, WILLIAM E 3205 OLIVE BRANCH RD MONROE, NC 28110

SOURCE	PROPERTY KEY	TAXES/FEES	INTEREST	AMOUNT DUE
RE	09105005D	1,738.54	34.77	1,773.31
Name Totals:		**1,738.54**	**34.77**	**1,773.31**

HOLLIER, FRANCES G HEIRS 9309 HIGH ROCK DR WAXHAW, NC 281739563

SOURCE	PROPERTY KEY	TAXES/FEES	INTEREST	AMOUNT DUE
RE	05114321	1,735.05	34.70	1,769.75
Name Totals:		**1,735.05**	**34.70**	**1,769.75**

CAMEJO SUSANA GRACE REVOCABLE, LI\3811 FAITH CHURCH RD INDIAN TRAIL, NC 28079

SOURCE	PROPERTY KEY	TAXES/FEES	INTEREST	AMOUNT DUE
RE	07064122	1,734.61	34.69	1,769.30
Name Totals:		**1,734.61**	**34.69**	**1,769.30**

PARSON, BRANDON REID 724 PRICE DAIRY RD MONROE, NC 28110

SOURCE	PROPERTY KEY	TAXES/FEES	INTEREST	AMOUNT DUE
RE	09210017	1,734.57	34.69	1,769.26
Name Totals:		**1,734.57**	**34.69**	**1,769.26**

Copyright (C) 1997-2026 DEVNET Incorporated

Uncollected Amounts By Names Report
Union County
Date Distributed as of : 1/16/2026

YEAR: 2025

TAXPAYER NAME/ADDRESS

TYSON JRH PROPERTIES LLC 3009 GRIFFITH ST CHARLOTTE, NC 28203

SOURCE	PROPERTY KEY	TAXES/FEES	INTEREST	AMOUNT DUE
RE	07144102	1,734.48	34.69	1,769.17
Name Totals:		**1,734.48**	**34.69**	**1,769.17**

ROBINSON, LARRY D PO BOX 3270 WINGATE, NC 28174

SOURCE	PROPERTY KEY	TAXES/FEES	INTEREST	AMOUNT DUE
RE	02242106	1,732.98	34.66	1,767.64
Name Totals:		**1,732.98**	**34.66**	**1,767.64**

HAIGLER, TRACY LEE 3921 PRICETON DR MONROE, NC 28110

SOURCE	PROPERTY KEY	TAXES/FEES	INTEREST	AMOUNT DUE
RE	09295107	1,732.89	34.66	1,767.55
Name Totals:		**1,732.89**	**34.66**	**1,767.55**

MCATEER, MARGARET S 5717 INDIAN WOOD DR MATTHEWS, NC 28104

SOURCE	PROPERTY KEY	TAXES/FEES	INTEREST	AMOUNT DUE
RE	07132316	1,732.32	34.65	1,766.97
Name Totals:		**1,732.32**	**34.65**	**1,766.97**

AGUILAR, EDGAR GARCIA 4310 HORNYAK DR MONROE, NC 28110

SOURCE	PROPERTY KEY	TAXES/FEES	INTEREST	AMOUNT DUE
RE	06024019	1,732.13	34.64	1,766.77
Name Totals:		**1,732.13**	**34.64**	**1,766.77**

VELASCO, EVELIA LOPEZ 207 S MAIN ST WINGATE, NC 28174

SOURCE	PROPERTY KEY	TAXES/FEES	INTEREST	AMOUNT DUE
RE	09022131	1,731.47	34.63	1,766.10
Name Totals:		**1,731.47**	**34.63**	**1,766.10**

MCCORKLE FARM LLC 5300 OLD PINEVILLE RD STE 150 CHARLOTTE, NC 28217

SOURCE	PROPERTY KEY	TAXES/FEES	INTEREST	AMOUNT DUE
RE	06159003L	1,731.41	34.63	1,766.04
Name Totals:		**1,731.41**	**34.63**	**1,766.04**

COLLINS, LEATHA A 4025 HILLWOOD CT MATTHEWS, NC 28104

SOURCE	PROPERTY KEY	TAXES/FEES	INTEREST	AMOUNT DUE
RE	07144129	1,727.78	34.56	1,762.34
Name Totals:		**1,727.78**	**34.56**	**1,762.34**

HALL, CYNTHIA NANETTE SIMPSON 4323 WEDDINGTON RD MONROE, NC 28110

SOURCE	PROPERTY KEY	TAXES/FEES	INTEREST	AMOUNT DUE
RE	09405011A	1,726.98	34.54	1,761.52
Name Totals:		**1,726.98**	**34.54**	**1,761.52**

OUTEN, ANNE M 1016 GREEN TERRA RD INDIAN TRAIL, NC 28079

SOURCE	PROPERTY KEY	TAXES/FEES	INTEREST	AMOUNT DUE
RE	07003187	1,726.38	34.53	1,760.91
Name Totals:		**1,726.38**	**34.53**	**1,760.91**

LINEBERGER, SUZANNE C 5925 SENCONEE DR MATTHEWS, NC 281046097

SOURCE	PROPERTY KEY	TAXES/FEES	INTEREST	AMOUNT DUE
RE	07132293	1,725.60	34.51	1,760.11
Name Totals:		**1,725.60**	**34.51**	**1,760.11**

Copyright (C) 1997-2026 DEVNET Incorporated

Uncollected Amounts By Names Report
Union County
Date Distributed as of : 1/16/2026

YEAR: 2025

TAXPAYER NAME/ADDRESS

TYSON JRH PROPERTIES LLC 3009 GRIFFITH ST CHARLOTTE, NC 28203

SOURCE	PROPERTY KEY	TAXES/FEES	INTEREST	AMOUNT DUE
RE	07144144	1,725.10	34.50	1,759.60
RE	07144103	1,725.10	34.50	1,759.60
Name Totals:		**3,450.20**	**69.00**	**3,519.20**

KUKUTLA, SUBRAMANYAM 270 HARPERS RUN LN MATTHEWS, NC 28104

SOURCE	PROPERTY KEY	TAXES/FEES	INTEREST	AMOUNT DUE
RE	07132695	1,724.64	34.49	1,759.13
Name Totals:		**1,724.64**	**34.49**	**1,759.13**

CHOUTHA-CHITRADA FAMILY TRUST 206 HARPERS RUN LN MATTHEWS, NC 28104

SOURCE	PROPERTY KEY	TAXES/FEES	INTEREST	AMOUNT DUE
RE	07132630	1,724.64	34.49	1,759.13
Name Totals:		**1,724.64**	**34.49**	**1,759.13**

LIVINGSTON, SHEILA A 1505 LAKEVIEW DR MONROE, NC 28112

SOURCE	PROPERTY KEY	TAXES/FEES	INTEREST	AMOUNT DUE
RE	09159071	1,722.47	34.45	1,756.92
Name Totals:		**1,722.47**	**34.45**	**1,756.92**

VAASISTA, SADASHIV 3337 GILROY DR INDIAN LAND, SC 29707

SOURCE	PROPERTY KEY	TAXES/FEES	INTEREST	AMOUNT DUE
RE	06042224	1,722.27	34.45	1,756.72
Name Totals:		**1,722.27**	**34.45**	**1,756.72**

1822 TOWER INDUSTRIAL ROAD LLC 6508 COLLEYVILLE BLVD STE 300 COLLEYVILLE, TX 76034

SOURCE	PROPERTY KEY	TAXES/FEES	INTEREST	AMOUNT DUE
RE	09366036	1,721.36	34.43	1,755.79
Name Totals:		**1,721.36**	**34.43**	**1,755.79**

MAJUAL, IBRAHIM M 702 N POLK ST PINEVILLE, NC 28134

SOURCE	PROPERTY KEY	TAXES/FEES	INTEREST	AMOUNT DUE
RE	07096448	1,719.02	34.38	1,753.40
Name Totals:		**1,719.02**	**34.38**	**1,753.40**

HINCAPIE, JUAN CARLOS 101 PENROSE CT INDIAN TRAIL, NC 28079

SOURCE	PROPERTY KEY	TAXES/FEES	INTEREST	AMOUNT DUE
RE	07084504	1,718.87	34.38	1,753.25
Name Totals:		**1,718.87**	**34.38**	**1,753.25**

DBC CONTRACTING LLC PO BOX 98 MINERAL SPRINGS, NC 28108

SOURCE	PROPERTY KEY	TAXES/FEES	INTEREST	AMOUNT DUE
RE	07108014	1,717.91	34.36	1,752.27
Name Totals:		**1,717.91**	**34.36**	**1,752.27**

TYSON, WILLIAM R JR 617 SADDLEBROOK LN HOPKINS, SC 29061

SOURCE	PROPERTY KEY	TAXES/FEES	INTEREST	AMOUNT DUE
RE	05090009	1,717.20	34.34	1,751.54
Name Totals:		**1,717.20**	**34.34**	**1,751.54**

Copyright (C) 1997-2026 DEVNET Incorporated

Uncollected Amounts By Names Report
Union County
Date Distributed as of : 1/16/2026

YEAR: 2025

TAXPAYER NAME/ADDRESS

STURDIVANT, MILDRED ELIZABETH HEIRS C/O TIMOTHY STURDIVANT 903 N AUSTIN RD MARSHVILLE, NC 28103

SOURCE	PROPERTY KEY	TAXES/FEES	INTEREST	AMOUNT DUE
RE	02321037	1,716.11	34.32	1,750.43
Name Totals:		**1,716.11**	**34.32**	**1,750.43**

HUMMEL, KEVIN 1001 GLEN HOLLOW DR INDIAN TRAIL, NC 28079

SOURCE	PROPERTY KEY	TAXES/FEES	INTEREST	AMOUNT DUE
RE	07045353	1,714.93	34.30	1,749.23
Name Totals:		**1,714.93**	**34.30**	**1,749.23**

MCCORKLE FARM LLC 5300 OLD PINEVILLE RD STE 150 CHARLOTTE, NC 28217

SOURCE	PROPERTY KEY	TAXES/FEES	INTEREST	AMOUNT DUE
RE	06159003M	1,713.70	34.27	1,747.97
Name Totals:		**1,713.70**	**34.27**	**1,747.97**

RODEO EXPRESS LLC 7209 CONCORD HWY MONROE, NC 28110

SOURCE	PROPERTY KEY	TAXES/FEES	INTEREST	AMOUNT DUE
RE	08189001A	1,713.40	34.27	1,747.67
Name Totals:		**1,713.40**	**34.27**	**1,747.67**

KEFI VINEYARDS & FARMS LLC 1001 LAKEWOOD DR MONROE, NC 28112

SOURCE	PROPERTY KEY	TAXES/FEES	INTEREST	AMOUNT DUE
RE	04195008	1,712.75	34.26	1,747.01
Name Totals:		**1,712.75**	**34.26**	**1,747.01**

WHIPKEY, SCOTT 6605 SHAW AVE WAXHAW, NC 28173

SOURCE	PROPERTY KEY	TAXES/FEES	INTEREST	AMOUNT DUE
RE	05045035	1,712.67	34.25	1,746.92
Name Totals:		**1,712.67**	**34.25**	**1,746.92**

KEZIAH, ANGELA LEMMOND ADMINISTRAT 5220 DUNCAN RD MONROE, NC 28110

SOURCE	PROPERTY KEY	TAXES/FEES	INTEREST	AMOUNT DUE
RE	08222036	1,712.38	34.25	1,746.63
Name Totals:		**1,712.38**	**34.25**	**1,746.63**

HILDRETH, BENJAMIN REX 10227 MILL GROVE RD INDIAN TRAIL, NC 28079

SOURCE	PROPERTY KEY	TAXES/FEES	INTEREST	AMOUNT DUE
RE	08279019	1,712.05	34.24	1,746.29
Name Totals:		**1,712.05**	**34.24**	**1,746.29**

WRIGHT, DEBORAH JEAN 8266 HUNLEY RIDGE RD MATTHEWS, NC 28104

SOURCE	PROPERTY KEY	TAXES/FEES	INTEREST	AMOUNT DUE
RE	07054406	1,746.05	0.00	1,746.05
Name Totals:		**1,746.05**	**0.00**	**1,746.05**

TYSON JRH PROPERTIES LLC 3009 GRIFFITH ST CHARLOTTE, NC 28203

SOURCE	PROPERTY KEY	TAXES/FEES	INTEREST	AMOUNT DUE
RE	07144143	1,711.05	34.22	1,745.27
Name Totals:		**1,711.05**	**34.22**	**1,745.27**

HELMSMAN HOMES LLC PO BOX 3965 MOORESVILLE, NC 28117

SOURCE	PROPERTY KEY	TAXES/FEES	INTEREST	AMOUNT DUE
RE	09351303	1,710.64	34.21	1,744.85
Name Totals:		**1,710.64**	**34.21**	**1,744.85**

Copyright (C) 1997-2026 DEVNET Incorporated

Uncollected Amounts By Names Report
Union County
Date Distributed as of : 1/16/2026

YEAR: 2025

TAXPAYER NAME/ADDRESS

KING, JOSEPH WILLIAM IV 6116 HIGHWAY 218 E MARSHVILLE, NC 281038603

SOURCE	PROPERTY KEY	TAXES/FEES	INTEREST	AMOUNT DUE
RE	01171004	1,710.11	34.20	1,744.31
Name Totals:		**1,710.11**	**34.20**	**1,744.31**

NICHOLSON, FAYE WINCHESTER 3835 WINCHESTER RD MONROE, NC 28110

SOURCE	PROPERTY KEY	TAXES/FEES	INTEREST	AMOUNT DUE
RE	08300053B	1,710.06	34.20	1,744.26
Name Totals:		**1,710.06**	**34.20**	**1,744.26**

BEANE, TIMOTHY LANE 8204 HORNWOOD CT CHARLOTTE, NC 28215

SOURCE	PROPERTY KEY	TAXES/FEES	INTEREST	AMOUNT DUE
RE	09336011	1,709.36	34.19	1,743.55
Name Totals:		**1,709.36**	**34.19**	**1,743.55**

ANDROMIDAS, JOHN E 5310 BLACK OAK LN WAXHAW, NC 28173

SOURCE	PROPERTY KEY	TAXES/FEES	INTEREST	AMOUNT DUE
RE	06054119	1,709.27	34.19	1,743.46
Name Totals:		**1,709.27**	**34.19**	**1,743.46**

TYSON JRH PROPERTIES LLC 3009 GRIFFITH ST CHARLOTTE, NC 28203

SOURCE	PROPERTY KEY	TAXES/FEES	INTEREST	AMOUNT DUE
RE	07144152	1,708.37	34.17	1,742.54
Name Totals:		**1,708.37**	**34.17**	**1,742.54**

ZELAYA, OSCAR SR 2814 SECREST SHORTCUT RD MONROE, NC 281108753

SOURCE	PROPERTY KEY	TAXES/FEES	INTEREST	AMOUNT DUE
RE	09216001A	1,708.14	34.16	1,742.30
Name Totals:		**1,708.14**	**34.16**	**1,742.30**

MCGHEE, BOBBIE JEAN 4064 MELLON RD MATTHEWS, NC 28104

SOURCE	PROPERTY KEY	TAXES/FEES	INTEREST	AMOUNT DUE
RE	07102177	1,707.70	34.15	1,741.85
Name Totals:		**1,707.70**	**34.15**	**1,741.85**

CROWDER, SHIRLEY ANN PO BOX 663 MARSHVILLE, NC 28103

SOURCE	PROPERTY KEY	TAXES/FEES	INTEREST	AMOUNT DUE
RE	02321011	1,707.37	34.15	1,741.52
Name Totals:		**1,707.37**	**34.15**	**1,741.52**

STARNES, PHONZO HARRISON 3321 UNITY CHURCH RD LANCASTER, SC 29720

SOURCE	PROPERTY KEY	TAXES/FEES	INTEREST	AMOUNT DUE
RE	05069004C	1,706.44	34.13	1,740.57
Name Totals:		**1,706.44**	**34.13**	**1,740.57**

KIKER, PATRICIA P 4305 ATKINSON WAY MONROE, NC 28110

SOURCE	PROPERTY KEY	TAXES/FEES	INTEREST	AMOUNT DUE
RE	09336165	1,705.97	34.12	1,740.09
Name Totals:		**1,705.97**	**34.12**	**1,740.09**

ROBERTS, LYNDA A 3106 WESLEY CHAPEL STOUTS RD MONROE, NC 28110

SOURCE	PROPERTY KEY	TAXES/FEES	INTEREST	AMOUNT DUE
RE	07069002	1,705.88	34.12	1,740.00
Name Totals:		**1,705.88**	**34.12**	**1,740.00**

Copyright (C) 1997-2026 DEVNET Incorporated

Uncollected Amounts By Names Report
Union County
Date Distributed as of : 1/16/2026

YEAR: 2025

TAXPAYER NAME/ADDRESS

SMITH, JEAN KINCER 243 RICHARDSON DR TAZEWELL, VA 24651

SOURCE	PROPERTY KEY	TAXES/FEES	INTEREST	AMOUNT DUE
RE	07072027	1,702.98	34.06	1,737.04
Name Totals:		**1,702.98**	**34.06**	**1,737.04**

NASSAB, KARIM M 511-A S WHITE ST MARSHVILLE, NC 28103

SOURCE	PROPERTY KEY	TAXES/FEES	INTEREST	AMOUNT DUE
RE	02307036A	1,702.51	34.05	1,736.56
Name Totals:		**1,702.51**	**34.05**	**1,736.56**

VAZQUEZ, MIGUEL ANGEL LOPEZ 1908 KINGS POINTE DR MONROE, NC 28112

SOURCE	PROPERTY KEY	TAXES/FEES	INTEREST	AMOUNT DUE
RE	09327005K	1,702.46	34.05	1,736.51
Name Totals:		**1,702.46**	**34.05**	**1,736.51**

LONG, MARY JANE 849 W UNIONVILLE INDIAN TRAIL RD MONROE, NC 28110

SOURCE	PROPERTY KEY	TAXES/FEES	INTEREST	AMOUNT DUE
RE	08234024F	1,702.35	34.05	1,736.40
Name Totals:		**1,702.35**	**34.05**	**1,736.40**

SHOMETTE & SMITH LLC 3105 CHAMBER DR MONROE, NC 28110

SOURCE	PROPERTY KEY	TAXES/FEES	INTEREST	AMOUNT DUE
RE	07048075	1,702.01	34.04	1,736.05
Name Totals:		**1,702.01**	**34.04**	**1,736.05**

ZBOCH, HEATHER A 321 CANDELLA DR MATTHEWS, NC 28104

SOURCE	PROPERTY KEY	TAXES/FEES	INTEREST	AMOUNT DUE
RE	07129512	1,700.14	34.00	1,734.14
Name Totals:		**1,700.14**	**34.00**	**1,734.14**

COUNCIL, CLAIRE A 5414 NEW TOWN RD WAXHAW, NC 28173

SOURCE	PROPERTY KEY	TAXES/FEES	INTEREST	AMOUNT DUE
RE	06051025	1,699.49	33.99	1,733.48
Name Totals:		**1,699.49**	**33.99**	**1,733.48**

JOHNSON STREET LLC C/O J.W. LANEY III 120 MACEDONIA CHURCH RD MONROE, NC 28112

SOURCE	PROPERTY KEY	TAXES/FEES	INTEREST	AMOUNT DUE
RE	09273001	1,698.16	33.96	1,732.12
Name Totals:		**1,698.16**	**33.96**	**1,732.12**

717 ORANGE ROAD LLC 6917 BUCKHEAD DR RALEIGH, NC 27615

SOURCE	PROPERTY KEY	TAXES/FEES	INTEREST	AMOUNT DUE
RE	09213114	1,696.85	33.94	1,730.79
Name Totals:		**1,696.85**	**33.94**	**1,730.79**

PERSAUD, SANDRA 8805 OLD WAXHAW MONROE RD WAXHAW, NC 28173

SOURCE	PROPERTY KEY	TAXES/FEES	INTEREST	AMOUNT DUE
RE	05087069	1,695.84	33.92	1,729.76
Name Totals:		**1,695.84**	**33.92**	**1,729.76**

HAMILTON, CHRIS MICHELLE 809 LAKEVIEW DR MARSHVILLE, NC 28103

SOURCE	PROPERTY KEY	TAXES/FEES	INTEREST	AMOUNT DUE
RE	02322012	1,695.72	33.91	1,729.63
Name Totals:		**1,695.72**	**33.91**	**1,729.63**

Copyright (C) 1997-2026 DEVNET Incorporated

Uncollected Amounts By Names Report
Union County
Date Distributed as of : 1/16/2026

YEAR: 2025

TAXPAYER NAME/ADDRESS

GAITHER, GARNESE G HEIRS C/O ROBIN STOKES 317 E HUDSON ST MONROE, NC 28112

SOURCE	PROPERTY KEY	TAXES/FEES	INTEREST	AMOUNT DUE
RE	09384016	1,695.71	33.91	1,729.62
Name Totals:		**1,695.71**	**33.91**	**1,729.62**

GRIFFIN, SHARON ANN 1820 WITMORE RD WINGATE, NC 28174

SOURCE	PROPERTY KEY	TAXES/FEES	INTEREST	AMOUNT DUE
RE	09034001B	1,694.93	33.90	1,728.83
Name Totals:		**1,694.93**	**33.90**	**1,728.83**

HACKENBERG, TYSON 6601 HUEY RD WAXHAW, NC 28173

SOURCE	PROPERTY KEY	TAXES/FEES	INTEREST	AMOUNT DUE
RE	05104042A	1,692.56	33.85	1,726.41
Name Totals:		**1,692.56**	**33.85**	**1,726.41**

KHAN, SOPHIA AHMED 8021 SKYE LOCHS DR WAXHAW, NC 28173

SOURCE	PROPERTY KEY	TAXES/FEES	INTEREST	AMOUNT DUE
RE	06042236	1,692.54	33.85	1,726.39
Name Totals:		**1,692.54**	**33.85**	**1,726.39**

COCHRAN, TIMOTHY 1453 BIGGERS CEMETERY RD MONROE, NC 281109278

SOURCE	PROPERTY KEY	TAXES/FEES	INTEREST	AMOUNT DUE
RE	08114009L	1,691.95	33.84	1,725.79
Name Totals:		**1,691.95**	**33.84**	**1,725.79**

HUFFMAN, CINDY 2917 OLD CHARLOTTE HWY MONROE, NC 28110

SOURCE	PROPERTY KEY	TAXES/FEES	INTEREST	AMOUNT DUE
RE	09301231D	1,691.64	33.83	1,725.47
Name Totals:		**1,691.64**	**33.83**	**1,725.47**

ESQUIVEL, ELIASAR 5002 TRINITY TRACE LN MONROE, NC 28110

SOURCE	PROPERTY KEY	TAXES/FEES	INTEREST	AMOUNT DUE
RE	09396084	1,690.40	33.81	1,724.21
Name Totals:		**1,690.40**	**33.81**	**1,724.21**

CARTER, TODD D 1655 SCOTLAND AVE CHARLOTTE, NC 28270

SOURCE	PROPERTY KEY	TAXES/FEES	INTEREST	AMOUNT DUE
RE	07027421	1,690.40	33.81	1,724.21
Name Totals:		**1,690.40**	**33.81**	**1,724.21**

WILLI, PAMELA GAIL H 4623 TOM STARNES RD WAXHAW, NC 28173

SOURCE	PROPERTY KEY	TAXES/FEES	INTEREST	AMOUNT DUE
RE	04341008G	1,689.21	33.78	1,722.99
Name Totals:		**1,689.21**	**33.78**	**1,722.99**

BYRUM, JANICE 7111 SECREST SHORTCUT RD INDIAN TRAIL, NC 280798556

SOURCE	PROPERTY KEY	TAXES/FEES	INTEREST	AMOUNT DUE
RE	07063260A	1,689.18	33.78	1,722.96
Name Totals:		**1,689.18**	**33.78**	**1,722.96**

WALKER, GERALD 3509 PUMPKIN PATCH AVE MONROE, NC 28110

SOURCE	PROPERTY KEY	TAXES/FEES	INTEREST	AMOUNT DUE
RE	09213074	1,686.00	33.72	1,719.72
Name Totals:		**1,686.00**	**33.72**	**1,719.72**

Copyright (C) 1997-2026 DEVNET Incorporated

Uncollected Amounts By Names Report
Union County
Date Distributed as of : 1/16/2026

YEAR: 2025

TAXPAYER NAME/ADDRESS

AMMONS, LISA E TRUSTEE 1828 HAMILTONS CROSS RD MARSHVILLE, NC 28103

SOURCE	PROPERTY KEY	TAXES/FEES	INTEREST	AMOUNT DUE
RE	03045009	1,684.60	33.69	1,718.29
Name Totals:		**1,684.60**	**33.69**	**1,718.29**

MAYHEW, HAROLD KEITH 2013 BLUE JAY RD MONROE, NC 28110

SOURCE	PROPERTY KEY	TAXES/FEES	INTEREST	AMOUNT DUE
RE	08303014	1,684.59	33.69	1,718.28
Name Totals:		**1,684.59**	**33.69**	**1,718.28**

HOWZE, MARSHA HEIRS 1501 COTTAGE CREEK RD INDIAN TRAIL, NC 28079

SOURCE	PROPERTY KEY	TAXES/FEES	INTEREST	AMOUNT DUE
RE	07066699	1,683.46	33.67	1,717.13
Name Totals:		**1,683.46**	**33.67**	**1,717.13**

FUNDERBURK, JACKSON LEE 457 MORNINGWOOD LN MOUNT CROGHAN, SC 29727

SOURCE	PROPERTY KEY	TAXES/FEES	INTEREST	AMOUNT DUE
RE	08231008	1,683.31	33.67	1,716.98
Name Totals:		**1,683.31**	**33.67**	**1,716.98**

GODFREY, HOWARD EUGENE 1518 AUGUSTUS RD MONROE, NC 28112

SOURCE	PROPERTY KEY	TAXES/FEES	INTEREST	AMOUNT DUE
RE	04222023E	1,682.74	33.65	1,716.39
Name Totals:		**1,682.74**	**33.65**	**1,716.39**

DIAZ, MARGARITA ARACELI 5504 BURNING RIDGE DR MONROE, NC 28110

SOURCE	PROPERTY KEY	TAXES/FEES	INTEREST	AMOUNT DUE
RE	07069347	1,682.50	33.65	1,716.15
Name Totals:		**1,682.50**	**33.65**	**1,716.15**

RANDALL, PAMELA SMITH 2505 PLEASANT GROVE CH RD MARSHVILLE, NC 28103

SOURCE	PROPERTY KEY	TAXES/FEES	INTEREST	AMOUNT DUE
RE	02030007B	1,681.53	33.63	1,715.16
Name Totals:		**1,681.53**	**33.63**	**1,715.16**

HELMS, MICHAEL THOMAS 3016 STEVENS MILL RD MATTHEWS, NC 281044264

SOURCE	PROPERTY KEY	TAXES/FEES	INTEREST	AMOUNT DUE
RE	07099009	1,679.73	33.59	1,713.32
Name Totals:		**1,679.73**	**33.59**	**1,713.32**

NACHTIGAL, RICK DALE 8017 WALKUP RD WAXHAW, NC 28173

SOURCE	PROPERTY KEY	TAXES/FEES	INTEREST	AMOUNT DUE
RE	05129039	1,678.30	33.57	1,711.87
Name Totals:		**1,678.30**	**33.57**	**1,711.87**

GASTELU, GAIL ELIZABETH 5605 INDIAN WOOD DR MATTHEWS, NC 28104

SOURCE	PROPERTY KEY	TAXES/FEES	INTEREST	AMOUNT DUE
RE	07132321A	1,678.04	33.56	1,711.60
Name Totals:		**1,678.04**	**33.56**	**1,711.60**

PLYLER, CLYDE GORDON III 2501 KNIGHTS CT MONROE, NC 281108414

SOURCE	PROPERTY KEY	TAXES/FEES	INTEREST	AMOUNT DUE
RE	09259074	1,677.75	33.56	1,711.31
Name Totals:		**1,677.75**	**33.56**	**1,711.31**

Copyright (C) 1997-2026 DEVNET Incorporated

Uncollected Amounts By Names Report
Union County
Date Distributed as of : 1/16/2026

YEAR: 2025

TAXPAYER NAME/ADDRESS

DBC CONTRACTING LLC PO BOX 98 MINERAL SPRINGS, NC 28108

SOURCE	PROPERTY KEY	TAXES/FEES	INTEREST	AMOUNT DUE
RE	07108014A	1,677.56	33.55	1,711.11
Name Totals:		**1,677.56**	**33.55**	**1,711.11**

WILSON, JAMES R 906 GATE RD MONROE, NC 28110

SOURCE	PROPERTY KEY	TAXES/FEES	INTEREST	AMOUNT DUE
RE	09327031	1,676.01	33.52	1,709.53
Name Totals:		**1,676.01**	**33.52**	**1,709.53**

BOLK, CHRISTOPHER 2102 CLOVER BEND DR MONROE, NC 28110

SOURCE	PROPERTY KEY	TAXES/FEES	INTEREST	AMOUNT DUE
RE	09396052	1,675.40	33.51	1,708.91
Name Totals:		**1,675.40**	**33.51**	**1,708.91**

JH MILLER REAL ESTATE LLC 502 N W ST MONROE, NC 28110

SOURCE	PROPERTY KEY	TAXES/FEES	INTEREST	AMOUNT DUE
RE	09229030	1,674.28	33.49	1,707.77
Name Totals:		**1,674.28**	**33.49**	**1,707.77**

AVHS NC 1 LLC 2626 GLENWOOD AVE SUITE 550 RALEIGH, NC 27608

SOURCE	PROPERTY KEY	TAXES/FEES	INTEREST	AMOUNT DUE
RE	09363093	1,674.28	33.49	1,707.77
Name Totals:		**1,674.28**	**33.49**	**1,707.77**

CANNUCCI, RONALD ALLEN 6501 OLD RIDGE RD WAXHAW, NC 28173

SOURCE	PROPERTY KEY	TAXES/FEES	INTEREST	AMOUNT DUE
RE	05096002B	1,673.50	33.47	1,706.97
Name Totals:		**1,673.50**	**33.47**	**1,706.97**

ARMORS LLC 11617 ELIZABETH MADISON CT CHARLOTTE, NC 282776106

SOURCE	PROPERTY KEY	TAXES/FEES	INTEREST	AMOUNT DUE
RE	06105033	1,673.19	33.46	1,706.65
Name Totals:		**1,673.19**	**33.46**	**1,706.65**

GRIFFIN, DENNIS VAN 406 BIRMINGHAM LN MONROE, NC 28110

SOURCE	PROPERTY KEY	TAXES/FEES	INTEREST	AMOUNT DUE
RE	06003004E	1,671.80	33.44	1,705.24
Name Totals:		**1,671.80**	**33.44**	**1,705.24**

BOYD, BETH ANN 5910 WHITE CLIFFS DR MONROE, NC 281107989

SOURCE	PROPERTY KEY	TAXES/FEES	INTEREST	AMOUNT DUE
RE	07066434	1,671.06	33.42	1,704.48
Name Totals:		**1,671.06**	**33.42**	**1,704.48**

JORDAN, DONALD RAY JR TRUSTEE 4819 VANDER LN MONROE, NC 28110

SOURCE	PROPERTY KEY	TAXES/FEES	INTEREST	AMOUNT DUE
RE	08165133	1,670.75	33.42	1,704.17
Name Totals:		**1,670.75**	**33.42**	**1,704.17**

PORTER, TRUDY A 1835 YELLOW DIASY DR MATTHEWS, NC 28104

SOURCE	PROPERTY KEY	TAXES/FEES	INTEREST	AMOUNT DUE
RE	07078680	1,669.53	33.39	1,702.92
Name Totals:		**1,669.53**	**33.39**	**1,702.92**

Copyright (C) 1997-2026 DEVNET Incorporated

Uncollected Amounts By Names Report
Union County
Date Distributed as of : 1/16/2026

YEAR: 2025

TAXPAYER NAME/ADDRESS

WALKER, CHARLES 4820B BELUAH CHURCH RD MATTHEWS, NC 28104

SOURCE	PROPERTY KEY	TAXES/FEES	INTEREST	AMOUNT DUE
RE	06168069	1,669.02	33.38	1,702.40
Name Totals:		**1,669.02**	**33.38**	**1,702.40**

MICKEY, JIM 5719 S ROCKY RIVER RD MONROE, NC 28112

SOURCE	PROPERTY KEY	TAXES/FEES	INTEREST	AMOUNT DUE
RE	04261002A	1,668.00	33.36	1,701.36
Name Totals:		**1,668.00**	**33.36**	**1,701.36**

AUSTIN, EDWARD CHARLES 4010 HOLLY SCHOOL RD MARSHVILLE, NC 281039560

SOURCE	PROPERTY KEY	TAXES/FEES	INTEREST	AMOUNT DUE
RE	01096007	1,667.03	33.34	1,700.37
Name Totals:		**1,667.03**	**33.34**	**1,700.37**

SETTLEMYRE, MICHAEL JON 3210 KIRKLAND CT MONROE, NC 281105222

SOURCE	PROPERTY KEY	TAXES/FEES	INTEREST	AMOUNT DUE
RE	09336302	1,666.46	33.33	1,699.79
Name Totals:		**1,666.46**	**33.33**	**1,699.79**

TRUST, PRINCESS JADA 4318 LOVE MILL RD MONROE, NC 28110

SOURCE	PROPERTY KEY	TAXES/FEES	INTEREST	AMOUNT DUE
RE	08069005A	1,666.23	33.32	1,699.55
Name Totals:		**1,666.23**	**33.32**	**1,699.55**

AMMONS INVESTMENTS LLC PO BOX 1516 INDIAN TRAIL, NC 28079

SOURCE	PROPERTY KEY	TAXES/FEES	INTEREST	AMOUNT DUE
RE	06045016E01	1,665.39	33.31	1,698.70
Name Totals:		**1,665.39**	**33.31**	**1,698.70**

HOUSE, LINDA 3302 BROOKTREE LN INDIAN TRAIL, NC 28079

SOURCE	PROPERTY KEY	TAXES/FEES	INTEREST	AMOUNT DUE
RE	07066334	1,662.95	33.26	1,696.21
Name Totals:		**1,662.95**	**33.26**	**1,696.21**

FLOWE, MARTHA P 11316 BRIEF RD CHARLOTTE, NC 28227

SOURCE	PROPERTY KEY	TAXES/FEES	INTEREST	AMOUNT DUE
RE	07045112	1,662.95	33.26	1,696.21
Name Totals:		**1,662.95**	**33.26**	**1,696.21**

LASSITER, KATHERINE N 2519 FAIRCROFT WAY MONROE, NC 28110

SOURCE	PROPERTY KEY	TAXES/FEES	INTEREST	AMOUNT DUE
RE	07072259	1,662.82	33.26	1,696.08
Name Totals:		**1,662.82**	**33.26**	**1,696.08**

7406 CONCORD HIGHWAY LLC 7406 CONCORD HWY MONROE, NC 28110

SOURCE	PROPERTY KEY	TAXES/FEES	INTEREST	AMOUNT DUE
RE	08189003	1,660.80	33.22	1,694.02
Name Totals:		**1,660.80**	**33.22**	**1,694.02**

WIDGEON, PAMELA MCLAIN 607 BUTTERNUT LN MATTHEWS, NC 28104

SOURCE	PROPERTY KEY	TAXES/FEES	INTEREST	AMOUNT DUE
RE	07060048	1,660.57	33.21	1,693.78
Name Totals:		**1,660.57**	**33.21**	**1,693.78**

Copyright (C) 1997-2026 DEVNET Incorporated

Uncollected Amounts By Names Report
Union County
Date Distributed as of : 1/16/2026

YEAR: 2025

TAXPAYER NAME/ADDRESS

1230 OLD LAWYERS ROAD LLC 1209 MOUNTAIN ROAD PL NE STE R ALBUQUERQUE, NM 87110

SOURCE	PROPERTY KEY	TAXES/FEES	INTEREST	AMOUNT DUE
RE	02139012	1,660.48	33.21	1,693.69
Name Totals:		**1,660.48**	**33.21**	**1,693.69**

WHALEY, WILLIAM MICHAEL 5900 NEWELL DR MONROE, NC 281126768

SOURCE	PROPERTY KEY	TAXES/FEES	INTEREST	AMOUNT DUE
RE	05005018	1,658.61	33.17	1,691.78
Name Totals:		**1,658.61**	**33.17**	**1,691.78**

RUSHING, RONNIE L HEIRS C/O BRANDON RUSHING 5513 KOOL SPRINGS DR MINT HILL, NC 28227

SOURCE	PROPERTY KEY	TAXES/FEES	INTEREST	AMOUNT DUE
RE	08102007	1,657.93	33.16	1,691.09
Name Totals:		**1,657.93**	**33.16**	**1,691.09**

PEREZ-RENTERIA, ALMA GABRIELA 4803 OLD HIGHWAY RD MONROE, NC 28112

SOURCE	PROPERTY KEY	TAXES/FEES	INTEREST	AMOUNT DUE
RE	04282008C	1,656.22	33.12	1,689.34
Name Totals:		**1,656.22**	**33.12**	**1,689.34**

BARRINO, LINDA ROLAND 612 HALLMAN DR MARSHVILLE, NC 28103

SOURCE	PROPERTY KEY	TAXES/FEES	INTEREST	AMOUNT DUE
RE	02314004F	1,655.90	33.12	1,689.02
Name Totals:		**1,655.90**	**33.12**	**1,689.02**

HUFF, SIDNEY JR 2023 SAYEBROOK DR MONROE, NC 28112

SOURCE	PROPERTY KEY	TAXES/FEES	INTEREST	AMOUNT DUE
RE	09384065	1,655.33	33.11	1,688.44
Name Totals:		**1,655.33**	**33.11**	**1,688.44**

CHRIST BIBLE DISCIPLESHIP WORSHIP CE 1019 UNARCO RD MARSHVILLE, NC 28103

SOURCE	PROPERTY KEY	TAXES/FEES	INTEREST	AMOUNT DUE
RE	02302005B	1,654.92	33.10	1,688.02
Name Totals:		**1,654.92**	**33.10**	**1,688.02**

GOD WORD ONLY MINISTRIES 820 HASTY RD MARSHVILLE, NC 28103

SOURCE	PROPERTY KEY	TAXES/FEES	INTEREST	AMOUNT DUE
RE	02214017D	1,654.44	33.09	1,687.53
Name Totals:		**1,654.44**	**33.09**	**1,687.53**

MCDONALD, REGGIE 14221 NANCY RUTH LN CHARLOTTE, NC 28227

SOURCE	PROPERTY KEY	TAXES/FEES	INTEREST	AMOUNT DUE
RE	04282009	1,653.81	33.08	1,686.89
Name Totals:		**1,653.81**	**33.08**	**1,686.89**

ORTIZ, MARIA NELSY TRUSTEE 2213 BALTING GLASS DR INDIAN TRAIL, NC 28079

SOURCE	PROPERTY KEY	TAXES/FEES	INTEREST	AMOUNT DUE
RE	08300292	1,653.47	33.07	1,686.54
Name Totals:		**1,653.47**	**33.07**	**1,686.54**

I & Z PROPERTIES LLC 13606 E INDEPENDENCE BLVD INDIAN TRAIL, NC 28079

SOURCE	PROPERTY KEY	TAXES/FEES	INTEREST	AMOUNT DUE
RE	07081305	1,652.46	33.05	1,685.51
Name Totals:		**1,652.46**	**33.05**	**1,685.51**

Copyright (C) 1997-2026 DEVNET Incorporated

Uncollected Amounts By Names Report
Union County
Date Distributed as of : 1/16/2026

YEAR: 2025

TAXPAYER NAME/ADDRESS

ROSS, JAY P 1064 KITE CT MATTHEWS, NC 28104

SOURCE	PROPERTY KEY	TAXES/FEES	INTEREST	AMOUNT DUE
RE	07105030	1,652.10	33.04	1,685.14
Name Totals:		**1,652.10**	**33.04**	**1,685.14**

LOUGHRAN, MARILYN 1407 VIRGINIA AVE MONROE, NC 28112

SOURCE	PROPERTY KEY	TAXES/FEES	INTEREST	AMOUNT DUE
RE	09276134	1,649.09	32.98	1,682.07
Name Totals:		**1,649.09**	**32.98**	**1,682.07**

WALKER, COLEY MICHAEL JR 2415 KILLDEER LN MONROE, NC 28110

SOURCE	PROPERTY KEY	TAXES/FEES	INTEREST	AMOUNT DUE
RE	08102086	1,648.65	32.97	1,681.62
Name Totals:		**1,648.65**	**32.97**	**1,681.62**

BHATT, UTKARSH 9734 WHEATFIELD RD CHARLOTTE, NC 28277

SOURCE	PROPERTY KEY	TAXES/FEES	INTEREST	AMOUNT DUE
RE	09366044	1,648.31	32.97	1,681.28
Name Totals:		**1,648.31**	**32.97**	**1,681.28**

MEADOWS, SARAH H HEIRS C/O CHISA MEADOWS 599 UNION RD MATTHEWS, NC 28104

SOURCE	PROPERTY KEY	TAXES/FEES	INTEREST	AMOUNT DUE
RE	08312003I	1,645.78	32.92	1,678.70
Name Totals:		**1,645.78**	**32.92**	**1,678.70**

SHIRLEN, MARY E 4801 NESBIT RD MONROE, NC 28112

SOURCE	PROPERTY KEY	TAXES/FEES	INTEREST	AMOUNT DUE
RE	04309020A	1,644.43	32.89	1,677.32
Name Totals:		**1,644.43**	**32.89**	**1,677.32**

PEDREIRA, PEDRO A JR 264 BRIANA MARIE WAY INDIAN TRAIL, NC 28079

SOURCE	PROPERTY KEY	TAXES/FEES	INTEREST	AMOUNT DUE
RE	07042512	1,644.35	32.89	1,677.24
Name Totals:		**1,644.35**	**32.89**	**1,677.24**

GLADNEY, SHAKARA 2532 BLUE SKY MEADOWS DR MONROE, NC 28110

SOURCE	PROPERTY KEY	TAXES/FEES	INTEREST	AMOUNT DUE
RE	09216706	1,642.58	32.85	1,675.43
Name Totals:		**1,642.58**	**32.85**	**1,675.43**

SILVA, JOSE 425 WILLARD JOHNSON RD VILAS, NC 28692

SOURCE	PROPERTY KEY	TAXES/FEES	INTEREST	AMOUNT DUE
RE	07066322	1,642.44	32.85	1,675.29
Name Totals:		**1,642.44**	**32.85**	**1,675.29**

SMITH, DANNY D 4106 HIGHWAY 205 MARSHVILLE, NC 28103

SOURCE	PROPERTY KEY	TAXES/FEES	INTEREST	AMOUNT DUE
RE	01153008B	1,641.36	32.83	1,674.19
Name Totals:		**1,641.36**	**32.83**	**1,674.19**

TRACY, ROBERT JAMES 313 WILDWOOD RD MONROE, NC 28110

SOURCE	PROPERTY KEY	TAXES/FEES	INTEREST	AMOUNT DUE
RE	09348093	1,639.11	32.78	1,671.89
Name Totals:		**1,639.11**	**32.78**	**1,671.89**

Copyright (C) 1997-2026 DEVNET Incorporated

Uncollected Amounts By Names Report
Union County
Date Distributed as of : 1/16/2026

YEAR: 2025

TAXPAYER NAME/ADDRESS

MCGHEE, JAVIEN KYLE 101 SPRINGHILL RD MATTHEWS, NC 281046702

SOURCE	PROPERTY KEY	TAXES/FEES	INTEREST	AMOUNT DUE
RE	07144156A	1,638.08	32.76	1,670.84
Name Totals:		**1,638.08**	**32.76**	**1,670.84**

HELMS, JUDY KIGHT 810 HAYNE ST MONROE, NC 28112

SOURCE	PROPERTY KEY	TAXES/FEES	INTEREST	AMOUNT DUE
RE	09235023	1,637.80	32.76	1,670.56
Name Totals:		**1,637.80**	**32.76**	**1,670.56**

JOHNSON, ROBERT E 4900 OLD MONROE RD INDIAN TRAIL, NC 28079

SOURCE	PROPERTY KEY	TAXES/FEES	INTEREST	AMOUNT DUE
RE	07114007G	1,636.24	32.72	1,668.96
Name Totals:		**1,636.24**	**32.72**	**1,668.96**

5638 CANNON DRIVE PROPERTY LLC 6340 LA PAS TRL INDIANAPOLIS, IN 46268

SOURCE	PROPERTY KEY	TAXES/FEES	INTEREST	AMOUNT DUE
RE	07069183	1,634.81	32.70	1,667.51
Name Totals:		**1,634.81**	**32.70**	**1,667.51**

STEVENS, RALPH 3326 OLD MONROE MARSHVILLE RD WINGATE, NC 28174

SOURCE	PROPERTY KEY	TAXES/FEES	INTEREST	AMOUNT DUE
RE	09066008E	1,634.20	32.68	1,666.88
Name Totals:		**1,634.20**	**32.68**	**1,666.88**

EG & T CAPITAL LLC PO BOX 78372 CHARLOTTE, NC 28271

SOURCE	PROPERTY KEY	TAXES/FEES	INTEREST	AMOUNT DUE
RE	09012026	1,632.68	32.65	1,665.33
Name Totals:		**1,632.68**	**32.65**	**1,665.33**

KLLB AIV LLC C/O RYAN MOTT 6900 E CAMELBACK RD STE 1090 SCOTTSDALE, AZ 85251

SOURCE	PROPERTY KEY	TAXES/FEES	INTEREST	AMOUNT DUE
RE	09256001L	1,632.59	32.65	1,665.24
Name Totals:		**1,632.59**	**32.65**	**1,665.24**

FINCH, GEORGE 906 DEESE RD MONROE, NC 28110

SOURCE	PROPERTY KEY	TAXES/FEES	INTEREST	AMOUNT DUE
RE	09137078G	1,632.05	32.64	1,664.69
Name Totals:		**1,632.05**	**32.64**	**1,664.69**

ORTEGA, ENIO A 1614 SUMPTER LN MONROE, NC 28110

SOURCE	PROPERTY KEY	TAXES/FEES	INTEREST	AMOUNT DUE
RE	09342337	1,631.72	32.63	1,664.35
Name Totals:		**1,631.72**	**32.63**	**1,664.35**

STEGALL, KELLIE REYNOLDS PO BOX 548 MONROE, NC 28111

SOURCE	PROPERTY KEY	TAXES/FEES	INTEREST	AMOUNT DUE
RE	09197006	1,631.29	32.63	1,663.92
Name Totals:		**1,631.29**	**32.63**	**1,663.92**

TEAGUE, JEFFERY 3415 BROOKTREE LN INDIAN TRAIL, NC 28079

SOURCE	PROPERTY KEY	TAXES/FEES	INTEREST	AMOUNT DUE
RE	07066516	1,630.52	32.61	1,663.13
Name Totals:		**1,630.52**	**32.61**	**1,663.13**

Copyright (C) 1997-2026 DEVNET Incorporated

Uncollected Amounts By Names Report
Union County
Date Distributed as of : 1/16/2026

YEAR: 2025

TAXPAYER NAME/ADDRESS

STARNES, KEVIN D 2906 FAULKS CHURCH RD WINGATE, NC 28174

SOURCE	PROPERTY KEY	TAXES/FEES	INTEREST	AMOUNT DUE
RE	02254017	1,629.58	32.59	1,662.17
Name Totals:		**1,629.58**	**32.59**	**1,662.17**

MARQUEZ, EDGAR 3109 GRIBBLE RD MATTHEWS, NC 28104

SOURCE	PROPERTY KEY	TAXES/FEES	INTEREST	AMOUNT DUE
RE	07129334	1,628.04	32.56	1,660.60
Name Totals:		**1,628.04**	**32.56**	**1,660.60**

BELK, RONALD ALLEN 3318 CROW RD MONROE, NC 28112

SOURCE	PROPERTY KEY	TAXES/FEES	INTEREST	AMOUNT DUE
RE	04279022C	1,627.33	32.55	1,659.88
Name Totals:		**1,627.33**	**32.55**	**1,659.88**

ALLIED PREMIER CONTRACTORS LLC 5751 TWELVEMONTH CT COLUMBIA, MD 21045

SOURCE	PROPERTY KEY	TAXES/FEES	INTEREST	AMOUNT DUE
RE	02242014A	1,625.59	32.51	1,658.10
Name Totals:		**1,625.59**	**32.51**	**1,658.10**

WALLS, CYNTHIA DIANE 7335 COBBLECREEK DR MATTHEWS, NC 281048643

SOURCE	PROPERTY KEY	TAXES/FEES	INTEREST	AMOUNT DUE
RE	03164005	1,624.35	32.49	1,656.84
Name Totals:		**1,624.35**	**32.49**	**1,656.84**

BURTON, WILLIE D HEIRS C/O CHIQUETIA JOHNSON 7006 MCCAIN BLVD WAXHAW, NC 28173

SOURCE	PROPERTY KEY	TAXES/FEES	INTEREST	AMOUNT DUE
RE	05048032	1,624.09	32.48	1,656.57
Name Totals:		**1,624.09**	**32.48**	**1,656.57**

TOLLEY, CAROLYN Y 2814 LANCASTER HWY MONROE, NC 28112

SOURCE	PROPERTY KEY	TAXES/FEES	INTEREST	AMOUNT DUE
RE	09330037	1,623.47	32.47	1,655.94
Name Totals:		**1,623.47**	**32.47**	**1,655.94**

KHALIL, IBRAHIM AHMAD MAHMOUD 8519 LANCASTER HWY WAXHAW, NC 28173

SOURCE	PROPERTY KEY	TAXES/FEES	INTEREST	AMOUNT DUE
RE	05072016	1,623.13	32.46	1,655.59
Name Totals:		**1,623.13**	**32.46**	**1,655.59**

HERNANDEZ, NOEMI 2207 KINGSTREE DR MONROE, NC 28112

SOURCE	PROPERTY KEY	TAXES/FEES	INTEREST	AMOUNT DUE
RE	09321598	1,622.61	32.45	1,655.06
Name Totals:		**1,622.61**	**32.45**	**1,655.06**

FRANCIS, EDNA W HEIRS 8403 RED LANTERN RD INDIAN TRAIL, NC 28079

SOURCE	PROPERTY KEY	TAXES/FEES	INTEREST	AMOUNT DUE
RE	07057366	1,620.98	32.42	1,653.40
Name Totals:		**1,620.98**	**32.42**	**1,653.40**

PURSER, JAMES L 5101 GRIFFITH RD MONROE, NC 28112

SOURCE	PROPERTY KEY	TAXES/FEES	INTEREST	AMOUNT DUE
RE	04225002	1,620.43	32.41	1,652.84
Name Totals:		**1,620.43**	**32.41**	**1,652.84**

Copyright (C) 1997-2026 DEVNET Incorporated

Uncollected Amounts By Names Report
Union County
Date Distributed as of : 1/16/2026

YEAR: 2025

TAXPAYER NAME/ADDRESS

MRH INVESTMENTS LLC 413 GLADELYNN WAY WAXHAW, NC 28173

SOURCE	PROPERTY KEY	TAXES/FEES	INTEREST	AMOUNT DUE
RE	04132009	1,620.14	32.40	1,652.54
Name Totals:		**1,620.14**	**32.40**	**1,652.54**

FLOWE, MARTHA P 11316 BRIEF RD CHARLOTTE, NC 28227

SOURCE	PROPERTY KEY	TAXES/FEES	INTEREST	AMOUNT DUE
RE	07045220	1,618.60	32.37	1,650.97
Name Totals:		**1,618.60**	**32.37**	**1,650.97**

CROOK MARGIE B REVOCABLE LIVING TR PO BOX 1035 WINGATE, NC 28174

SOURCE	PROPERTY KEY	TAXES/FEES	INTEREST	AMOUNT DUE
RE	09028010A	1,618.51	32.37	1,650.88
Name Totals:		**1,618.51**	**32.37**	**1,650.88**

SELLARS, TIMOTHY LEE HEIRS C/O TIMOTHY LEE SELLARS, JR 2912 EDWARDS RD WINGATE, NC 28174

SOURCE	PROPERTY KEY	TAXES/FEES	INTEREST	AMOUNT DUE
RE	03135034	1,618.32	32.37	1,650.69
Name Totals:		**1,618.32**	**32.37**	**1,650.69**

MILLER, JOHNAS 827 HAMBRICK ST MARSHVILLE, NC 281031433

SOURCE	PROPERTY KEY	TAXES/FEES	INTEREST	AMOUNT DUE
RE	02321007	1,617.86	32.36	1,650.22
Name Totals:		**1,617.86**	**32.36**	**1,650.22**

ANTHONY, LISA BARRETT 6627 EDWARDS FARM LN MONROE, NC 28110

SOURCE	PROPERTY KEY	TAXES/FEES	INTEREST	AMOUNT DUE
RE	01198041	1,616.59	32.33	1,648.92
Name Totals:		**1,616.59**	**32.33**	**1,648.92**

JARVIS, STEPHANIE ANN 120 BALBOA ST MATTHEWS, NC 28104

SOURCE	PROPERTY KEY	TAXES/FEES	INTEREST	AMOUNT DUE
RE	07150733	1,616.55	32.33	1,648.88
Name Totals:		**1,616.55**	**32.33**	**1,648.88**

ALONSO, JUAN MANUEL CARRILLO 3800 BEULAH CHURCH RD MATTHEWS, NC 281048658

SOURCE	PROPERTY KEY	TAXES/FEES	INTEREST	AMOUNT DUE
RE	06096047	1,615.41	32.31	1,647.72
Name Totals:		**1,615.41**	**32.31**	**1,647.72**

MCMAHON, JULIE 1421 CRANE RD WAXHAW, NC 28173

SOURCE	PROPERTY KEY	TAXES/FEES	INTEREST	AMOUNT DUE
RE	06180005E	1,615.41	32.31	1,647.72
Name Totals:		**1,615.41**	**32.31**	**1,647.72**

NARTEY, AUGUSTINA A 2002 LAUREL CREEK LN MONROE, NC 28110

SOURCE	PROPERTY KEY	TAXES/FEES	INTEREST	AMOUNT DUE
RE	07027022	1,614.92	32.30	1,647.22
Name Totals:		**1,614.92**	**32.30**	**1,647.22**

WHITE CAROLE L LIVING TRUST 1116 LAKEWOOD DR MATTHEWS, NC 28104

SOURCE	PROPERTY KEY	TAXES/FEES	INTEREST	AMOUNT DUE
RE	07129087	1,613.98	32.28	1,646.26
Name Totals:		**1,613.98**	**32.28**	**1,646.26**

Copyright (C) 1997-2026 DEVNET Incorporated

Uncollected Amounts By Names Report
Union County
Date Distributed as of : 1/16/2026

YEAR: 2025

TAXPAYER NAME/ADDRESS

BORSUK, ANN MARIE 4206 COMPTON CT INDIAN TRAIL, NC 28079

SOURCE	PROPERTY KEY	TAXES/FEES	INTEREST	AMOUNT DUE
RE	07066085	1,613.83	32.28	1,646.11
Name Totals:		**1,613.83**	**32.28**	**1,646.11**

NORWOOD, WILLIAM NEAL JR 2717 FAULKS CHURCH RD WINGATE, NC 28174

SOURCE	PROPERTY KEY	TAXES/FEES	INTEREST	AMOUNT DUE
RE	02254010A	1,613.12	32.26	1,645.38
Name Totals:		**1,613.12**	**32.26**	**1,645.38**

CAMPOS, CONCEPCION A 838 E GRAHAM ST SHELBY, NC 28150

SOURCE	PROPERTY KEY	TAXES/FEES	INTEREST	AMOUNT DUE
RE	07072180	1,612.99	32.26	1,645.25
Name Totals:		**1,612.99**	**32.26**	**1,645.25**

RUSCIOLELLI, JOHN PAUL 4321 TORY PATH RD WAXHAW, NC 28173

SOURCE	PROPERTY KEY	TAXES/FEES	INTEREST	AMOUNT DUE
RE	05114172	1,612.80	32.26	1,645.06
Name Totals:		**1,612.80**	**32.26**	**1,645.06**

PRICE, KIMBERLY KIKER 3405 SIKES MILL RD MONROE, NC 28110

SOURCE	PROPERTY KEY	TAXES/FEES	INTEREST	AMOUNT DUE
RE	08129010A	1,612.52	32.25	1,644.77
Name Totals:		**1,612.52**	**32.25**	**1,644.77**

VMS HOLDING LLC 310 ARLINGTON AVE UNIT 334 CHARLOTTE, NC 282034296

SOURCE	PROPERTY KEY	TAXES/FEES	INTEREST	AMOUNT DUE
RE	09195008A	1,612.18	32.24	1,644.42
Name Totals:		**1,612.18**	**32.24**	**1,644.42**

HARPER, OLIVIA NICOLE 3313 PLUM DR MONROE, NC 28110

SOURCE	PROPERTY KEY	TAXES/FEES	INTEREST	AMOUNT DUE
RE	09213122	1,610.01	32.20	1,642.21
Name Totals:		**1,610.01**	**32.20**	**1,642.21**

NGUYEN, BOBBYBAO 431 WALDEN TRL WAXHAW, NC 28173

SOURCE	PROPERTY KEY	TAXES/FEES	INTEREST	AMOUNT DUE
RE	06156001	1,608.74	32.17	1,640.91
Name Totals:		**1,608.74**	**32.17**	**1,640.91**

SPARKS, ANITA L 918 OLD HIGHWAY 74 MARSHVILLE, NC 28103

SOURCE	PROPERTY KEY	TAXES/FEES	INTEREST	AMOUNT DUE
RE	02214006	1,608.38	32.17	1,640.55
Name Totals:		**1,608.38**	**32.17**	**1,640.55**

MARTINEZ, ISMAEL HERNANDEZ 704 HASTY ST MARSHVILLE, NC 28103

SOURCE	PROPERTY KEY	TAXES/FEES	INTEREST	AMOUNT DUE
RE	02305015	1,608.31	32.17	1,640.48
Name Totals:		**1,608.31**	**32.17**	**1,640.48**

HARTNESS, KATHERINE J 304 E HOUSTON ST MONROE, NC 28112

SOURCE	PROPERTY KEY	TAXES/FEES	INTEREST	AMOUNT DUE
RE	09195094	1,608.28	32.17	1,640.45
Name Totals:		**1,608.28**	**32.17**	**1,640.45**

Copyright (C) 1997-2026 DEVNET Incorporated

Uncollected Amounts By Names Report
Union County
Date Distributed as of : 1/16/2026

YEAR: 2025

TAXPAYER NAME/ADDRESS

KEITH, RANDALL SCOTT 1516 CLYDE RD HARTSVILLE, SC 29550

SOURCE	PROPERTY KEY	TAXES/FEES	INTEREST	AMOUNT DUE
RE	06039004D	1,608.10	32.16	1,640.26
Name Totals:		**1,608.10**	**32.16**	**1,640.26**

BLOUNT, MARTHA ANN JORDAN 5210 JORDAN DR MARSHVILLE, NC 28103

SOURCE	PROPERTY KEY	TAXES/FEES	INTEREST	AMOUNT DUE
RE	03093008	1,606.14	32.12	1,638.26
Name Totals:		**1,606.14**	**32.12**	**1,638.26**

STILWELL, JANET WILLIAMS 3000 HAWK VALLEY DR MONROE, NC 28110

SOURCE	PROPERTY KEY	TAXES/FEES	INTEREST	AMOUNT DUE
RE	08033007E	1,605.99	32.12	1,638.11
Name Totals:		**1,605.99**	**32.12**	**1,638.11**

PANEQUE, JAMES ROBERT 9030 INDIAN TRAIL FAIRVIEW RD INDIAN TRAIL, NC 280797770

SOURCE	PROPERTY KEY	TAXES/FEES	INTEREST	AMOUNT DUE
RE	08261003B	1,605.64	32.11	1,637.75
Name Totals:		**1,605.64**	**32.11**	**1,637.75**

BLANCHARD, JANICE PRICE 8815 INDIAN TRAIL FAIRVIEW RD INDIAN TRAIL, NC 28079

SOURCE	PROPERTY KEY	TAXES/FEES	INTEREST	AMOUNT DUE
RE	08261005A	1,605.07	32.10	1,637.17
Name Totals:		**1,605.07**	**32.10**	**1,637.17**

CHANEY, LINDA S 2315 HINSON RD MONROE, NC 28110

SOURCE	PROPERTY KEY	TAXES/FEES	INTEREST	AMOUNT DUE
RE	09357029	1,604.77	32.10	1,636.87
Name Totals:		**1,604.77**	**32.10**	**1,636.87**

YIM, JUNG MIN 3570 NIMBELL RD MONROE, NC 28110

SOURCE	PROPERTY KEY	TAXES/FEES	INTEREST	AMOUNT DUE
RE	07027767	1,604.37	32.09	1,636.46
Name Totals:		**1,604.37**	**32.09**	**1,636.46**

MORGAN, DIANA ET AL 700 COLONY DR CHESAPEAKE, VA 23322

SOURCE	PROPERTY KEY	TAXES/FEES	INTEREST	AMOUNT DUE
RE	09327039	1,604.37	32.09	1,636.46
Name Totals:		**1,604.37**	**32.09**	**1,636.46**

JIMENEZ, DILCIA MERCEDES RUIZ 2533 HIGH RIDGE CHURCH RD MARSHVILLE, NC 28103

SOURCE	PROPERTY KEY	TAXES/FEES	INTEREST	AMOUNT DUE
RE	02030003	1,603.84	32.08	1,635.92
Name Totals:		**1,603.84**	**32.08**	**1,635.92**

OCHOA TELLO, CLAUDIA ALEJANDRA TRU5800 BRIDGEWAY DR INDIAN TRAIL, NC 28079

SOURCE	PROPERTY KEY	TAXES/FEES	INTEREST	AMOUNT DUE
RE	07069278	1,602.83	32.06	1,634.89
Name Totals:		**1,602.83**	**32.06**	**1,634.89**

PEREZ, DIEGO PEREZ 5511 WAXHAW HWY MONROE, NC 28112

SOURCE	PROPERTY KEY	TAXES/FEES	INTEREST	AMOUNT DUE
RE	06015016	1,602.11	32.04	1,634.15
Name Totals:		**1,602.11**	**32.04**	**1,634.15**

Copyright (C) 1997-2026 DEVNET Incorporated

Uncollected Amounts By Names Report
Union County
Date Distributed as of : 1/16/2026

YEAR: 2025

TAXPAYER NAME/ADDRESS

PRICE, JESSICA BARRETT 1609 RIDGE RD MONROE, NC 28110

SOURCE	PROPERTY KEY	TAXES/FEES	INTEREST	AMOUNT DUE
RE	08240012K	1,601.30	32.03	1,633.33
Name Totals:		**1,601.30**	**32.03**	**1,633.33**

TERESHCHENKOV, VITALIY 3013 HUNT CLUB AVE MONROE, NC 28110

SOURCE	PROPERTY KEY	TAXES/FEES	INTEREST	AMOUNT DUE
RE	09399121	1,600.41	32.01	1,632.42
Name Totals:		**1,600.41**	**32.01**	**1,632.42**

STARNES, JACK WAYNE 1823 RUBEN RD MONROE, NC 28112

SOURCE	PROPERTY KEY	TAXES/FEES	INTEREST	AMOUNT DUE
RE	04231008	1,600.02	32.00	1,632.02
Name Totals:		**1,600.02**	**32.00**	**1,632.02**

MCCLAIN, MARK K 7803 STINSON-HARTIS RD INDIAN TRAIL, NC 280799698

SOURCE	PROPERTY KEY	TAXES/FEES	INTEREST	AMOUNT DUE
RE	07060099	1,600.00	32.00	1,632.00
Name Totals:		**1,600.00**	**32.00**	**1,632.00**

HILL, DONNA 2355 LAKESIDE DR LIBERTY HILL, SC 29074

SOURCE	PROPERTY KEY	TAXES/FEES	INTEREST	AMOUNT DUE
RE	08165164	1,599.83	32.00	1,631.83
Name Totals:		**1,599.83**	**32.00**	**1,631.83**

CHURCHMAN, KEVIN M 2804 GLEN SUMMIT DR CHARLOTTE, NC 28270

SOURCE	PROPERTY KEY	TAXES/FEES	INTEREST	AMOUNT DUE
RE	09301226A	1,599.16	31.98	1,631.14
Name Totals:		**1,599.16**	**31.98**	**1,631.14**

HOBBS, PATRICIA 600 ORANGE RD MONROE, NC 28110

SOURCE	PROPERTY KEY	TAXES/FEES	INTEREST	AMOUNT DUE
RE	09213107	1,598.72	31.97	1,630.69
Name Totals:		**1,598.72**	**31.97**	**1,630.69**

ESPINOZA, GERARDO MORENO 244 S MAIN ST WINGATE, NC 28174

SOURCE	PROPERTY KEY	TAXES/FEES	INTEREST	AMOUNT DUE
RE	09025036	1,597.64	31.95	1,629.59
Name Totals:		**1,597.64**	**31.95**	**1,629.59**

LITTLE, MICHAEL FRANKLIN 5827 HUNTING RIDGE LANE CHARLOTTE, NC 28212

SOURCE	PROPERTY KEY	TAXES/FEES	INTEREST	AMOUNT DUE
RE	08303007H	1,595.09	31.90	1,626.99
Name Totals:		**1,595.09**	**31.90**	**1,626.99**

DOBNER, ANNE ELIZABETH 9524 HERITAGE LN INDIAN TRAIL, NC 28079

SOURCE	PROPERTY KEY	TAXES/FEES	INTEREST	AMOUNT DUE
RE	08213054	1,594.92	31.90	1,626.82
Name Totals:		**1,594.92**	**31.90**	**1,626.82**

BLUE WATER REAL ESTATE MGT LLC 223 E MAIN ST MARSHVILLE, NC 28103

SOURCE	PROPERTY KEY	TAXES/FEES	INTEREST	AMOUNT DUE
RE	02310020	1,594.71	31.89	1,626.60
Name Totals:		**1,594.71**	**31.89**	**1,626.60**

Copyright (C) 1997-2026 DEVNET Incorporated

Uncollected Amounts By Names Report
Union County
Date Distributed as of : 1/16/2026

YEAR: 2025

TAXPAYER NAME/ADDRESS

KEPLEY, HERMAN BRUCE HEIRS C/O TERRA PENNINGER JOHNSON ADMINISTRAT 307 S MAIN ST CAMPOBELLO, SC 29322

SOURCE	PROPERTY KEY	TAXES/FEES	INTEREST	AMOUNT DUE
RE	09351017B	1,594.58	31.89	1,626.47
Name Totals:		**1,594.58**	**31.89**	**1,626.47**

ROUSH, CARL 502 TULA ST MATTHEWS, NC 28104

SOURCE	PROPERTY KEY	TAXES/FEES	INTEREST	AMOUNT DUE
RE	07033358	1,594.36	31.89	1,626.25
Name Totals:		**1,594.36**	**31.89**	**1,626.25**

MALLIREDDY, SRAVANTHI 2002 TROUT LILY LN MATTHEWS, NC 28104

SOURCE	PROPERTY KEY	TAXES/FEES	INTEREST	AMOUNT DUE
RE	07027808	1,593.51	31.87	1,625.38
Name Totals:		**1,593.51**	**31.87**	**1,625.38**

JONES, CHARLES MICHAEL 3607 SECREST LANDING MONROE, NC 28110

SOURCE	PROPERTY KEY	TAXES/FEES	INTEREST	AMOUNT DUE
RE	07027713	1,593.51	31.87	1,625.38
Name Totals:		**1,593.51**	**31.87**	**1,625.38**

STARNES, DONALD JEFFREY 1815 RUBEN RD MONROE, NC 28112

SOURCE	PROPERTY KEY	TAXES/FEES	INTEREST	AMOUNT DUE
RE	04231009	1,592.87	31.86	1,624.73
Name Totals:		**1,592.87**	**31.86**	**1,624.73**

GARNUSH, MARINA 4320 MONROE ANSONVILLE RD WINGATE, NC 28174

SOURCE	PROPERTY KEY	TAXES/FEES	INTEREST	AMOUNT DUE
RE	09046002B	1,591.68	31.83	1,623.51
Name Totals:		**1,591.68**	**31.83**	**1,623.51**

COMER, TERRY A 1433 CAMDEN RD WINGATE, NC 28174

SOURCE	PROPERTY KEY	TAXES/FEES	INTEREST	AMOUNT DUE
RE	02220020	1,591.68	31.83	1,623.51
Name Totals:		**1,591.68**	**31.83**	**1,623.51**

ANDRES, ESTELA ZAMORANO 1510 MILLER ST MONROE, NC 28110

SOURCE	PROPERTY KEY	TAXES/FEES	INTEREST	AMOUNT DUE
RE	09229066	1,590.91	31.82	1,622.73
Name Totals:		**1,590.91**	**31.82**	**1,622.73**

RICKARD, BRIAN S 6912 AEROWOOD CIR WAXHAW, NC 28173

SOURCE	PROPERTY KEY	TAXES/FEES	INTEREST	AMOUNT DUE
RE	05153069	1,590.90	31.82	1,622.72
Name Totals:		**1,590.90**	**31.82**	**1,622.72**

RINER, JEANETTE H 615 CEDARWOOD DR MONROE, NC 28112

SOURCE	PROPERTY KEY	TAXES/FEES	INTEREST	AMOUNT DUE
RE	04198038	1,590.18	31.80	1,621.98
Name Totals:		**1,590.18**	**31.80**	**1,621.98**

TSANGARIDES, NICHOLAS 114 NE 11TH ST SOUTHPORT, NC 28465

SOURCE	PROPERTY KEY	TAXES/FEES	INTEREST	AMOUNT DUE
RE	08036006B	1,589.29	31.79	1,621.08
Name Totals:		**1,589.29**	**31.79**	**1,621.08**

Copyright (C) 1997-2026 DEVNET Incorporated

Uncollected Amounts By Names Report
Union County
Date Distributed as of : 1/16/2026

YEAR: 2025

TAXPAYER NAME/ADDRESS

LPL RESIDENTIAL LLC 10916 E INDEPENDENCE BLVD MATTHEWS, NC 28105

SOURCE	PROPERTY KEY	TAXES/FEES	INTEREST	AMOUNT DUE
RE	09354066	1,588.80	31.78	1,620.58
Name Totals:		**1,588.80**	**31.78**	**1,620.58**

SERGEANT, MELANIE L 815 PILGRIM FOREST DR MONROE, NC 28110

SOURCE	PROPERTY KEY	TAXES/FEES	INTEREST	AMOUNT DUE
RE	07096110	1,588.72	31.77	1,620.49
Name Totals:		**1,588.72**	**31.77**	**1,620.49**

WRIGHT, SHARON HELMS 7918 RED LANTERN RD INDIAN TRAIL, NC 28079

SOURCE	PROPERTY KEY	TAXES/FEES	INTEREST	AMOUNT DUE
RE	07057547	1,587.60	31.75	1,619.35
Name Totals:		**1,587.60**	**31.75**	**1,619.35**

TARLTON, JULIE GIBSON 2821 GILBOA RD WINGATE, NC 28174

SOURCE	PROPERTY KEY	TAXES/FEES	INTEREST	AMOUNT DUE
RE	02251014A	1,584.60	31.69	1,616.29
Name Totals:		**1,584.60**	**31.69**	**1,616.29**

KRUPA, DEBORAH 3230 DOWNWIND DR MONROE, NC 28110

SOURCE	PROPERTY KEY	TAXES/FEES	INTEREST	AMOUNT DUE
RE	09336323	1,584.40	31.69	1,616.09
Name Totals:		**1,584.40**	**31.69**	**1,616.09**

VONTAS, PETER 5020 TOM STARNES RD WAXHAW, NC 28173

SOURCE	PROPERTY KEY	TAXES/FEES	INTEREST	AMOUNT DUE
RE	05020014	1,581.97	31.64	1,613.61
Name Totals:		**1,581.97**	**31.64**	**1,613.61**

LACE CONSTRUCTION INC 255 POST OFFICE DR STE A INDIAN TRAIL, NC 28079

SOURCE	PROPERTY KEY	TAXES/FEES	INTEREST	AMOUNT DUE
RE	07084589 06	1,581.96	31.64	1,613.60
Name Totals:		**1,581.96**	**31.64**	**1,613.60**

SIMMONS, PAUL BRYAN 4633 OLD PAGELAND MONROE RD MONROE, NC 28112

SOURCE	PROPERTY KEY	TAXES/FEES	INTEREST	AMOUNT DUE
RE	03126010B	1,581.69	31.63	1,613.32
Name Totals:		**1,581.69**	**31.63**	**1,613.32**

GARCIA, ROGELIO ARREGUIN 322 HILL ST MARSHVILLE, NC 28103

SOURCE	PROPERTY KEY	TAXES/FEES	INTEREST	AMOUNT DUE
RE	02306005	1,581.11	31.62	1,612.73
Name Totals:		**1,581.11**	**31.62**	**1,612.73**

BAJA CONSTRUCTION SERVICES CORP 3201 DEER TRACK LN MONROE, NC 28110

SOURCE	PROPERTY KEY	TAXES/FEES	INTEREST	AMOUNT DUE
RE	09351232	1,581.06	31.62	1,612.68
Name Totals:		**1,581.06**	**31.62**	**1,612.68**

LYERLY, REGINA G 5312 GOLDMINE RD MONROE, NC 28110

SOURCE	PROPERTY KEY	TAXES/FEES	INTEREST	AMOUNT DUE
RE	07123063	1,580.15	31.60	1,611.75
Name Totals:		**1,580.15**	**31.60**	**1,611.75**

Copyright (C) 1997-2026 DEVNET Incorporated

Uncollected Amounts By Names Report
Union County
Date Distributed as of : 1/16/2026

YEAR: 2025

TAXPAYER NAME/ADDRESS

COCHRAN, TIMOTHY 1453 BIGGERS CEMETERY RD MONROE, NC 281109278

SOURCE	PROPERTY KEY	TAXES/FEES	INTEREST	AMOUNT DUE
RE	08114009U	1,580.11	31.60	1,611.71
Name Totals:		**1,580.11**	**31.60**	**1,611.71**

TATE, AMBER S 2329 GOLDEN RD RICHMOND, VA 23230

SOURCE	PROPERTY KEY	TAXES/FEES	INTEREST	AMOUNT DUE
RE	07072170	1,580.09	31.60	1,611.69
Name Totals:		**1,580.09**	**31.60**	**1,611.69**

RAMOS, SERGIO ALONSO TORRES 7920 MARIN DR CHARLOTTE, NC 28215

SOURCE	PROPERTY KEY	TAXES/FEES	INTEREST	AMOUNT DUE
RE	05104010	1,580.04	31.60	1,611.64
Name Totals:		**1,580.04**	**31.60**	**1,611.64**

MCDOUGALL, MISTI A 1312 MACEDONIA CHURCH RD MONROE, NC 28112

SOURCE	PROPERTY KEY	TAXES/FEES	INTEREST	AMOUNT DUE
RE	09168021	1,579.02	31.58	1,610.60
Name Totals:		**1,579.02**	**31.58**	**1,610.60**

STEARNS, PAMELA SIMPSON 2742 LEXINGTON POINTE PL MATTHEWS, NC 281041186

SOURCE	PROPERTY KEY	TAXES/FEES	INTEREST	AMOUNT DUE
RE	07099168	1,577.88	31.56	1,609.44
Name Totals:		**1,577.88**	**31.56**	**1,609.44**

RUSHING, JOYCE GODWIN 3224 BAUCOM MANOR RD MONROE, NC 281109359

SOURCE	PROPERTY KEY	TAXES/FEES	INTEREST	AMOUNT DUE
RE	08045010A	1,577.16	31.54	1,608.70
Name Totals:		**1,577.16**	**31.54**	**1,608.70**

RICHARDSON, STEPHANIE E C/O EMI SUPPLY 10717 WAHAW HWY WAXHAW, NC 28173

SOURCE	PROPERTY KEY	TAXES/FEES	INTEREST	AMOUNT DUE
RE	05168003	1,576.50	31.53	1,608.03
Name Totals:		**1,576.50**	**31.53**	**1,608.03**

HERRON, KENNETH TRUSTEE 165 CRAIG MANOR RD LANCASTER, SC 29720

SOURCE	PROPERTY KEY	TAXES/FEES	INTEREST	AMOUNT DUE
RE	05129015B	1,576.02	31.52	1,607.54
Name Totals:		**1,576.02**	**31.52**	**1,607.54**

WITHERSPOON, MELVIN 8223 PINE OAK RD WAXHAW, NC 28173

SOURCE	PROPERTY KEY	TAXES/FEES	INTEREST	AMOUNT DUE
RE	06168022A	1,575.83	31.52	1,607.35
Name Totals:		**1,575.83**	**31.52**	**1,607.35**

ARMSTRONG, YULIETA A 4800 FREEDOM DR CHARLOTTE, NC 28208

SOURCE	PROPERTY KEY	TAXES/FEES	INTEREST	AMOUNT DUE
RE	02074012	1,575.77	31.52	1,607.29
Name Totals:		**1,575.77**	**31.52**	**1,607.29**

AL-SAADI, QARIR I 3925 EDGEVIEW DR INDIAN TRAIL, NC 28079

SOURCE	PROPERTY KEY	TAXES/FEES	INTEREST	AMOUNT DUE
RE	07045301	1,575.20	31.50	1,606.70
Name Totals:		**1,575.20**	**31.50**	**1,606.70**

Copyright (C) 1997-2026 DEVNET Incorporated

Uncollected Amounts By Names Report
Union County
Date Distributed as of : 1/16/2026

YEAR: 2025

TAXPAYER NAME/ADDRESS

BIANCOVISO, JOHN 2002 OAKBRIAR CIR INDIAN TRAIL, NC 28079

SOURCE	PROPERTY KEY	TAXES/FEES	INTEREST	AMOUNT DUE
RE	07045363	1,574.25	31.49	1,605.74
Name Totals:		**1,574.25**	**31.49**	**1,605.74**

TOURTELLOT, ELIZABETH L 5006 PADDLE WHEEL LN INDIAN TRAIL, NC 28079

SOURCE	PROPERTY KEY	TAXES/FEES	INTEREST	AMOUNT DUE
RE	07058026	1,572.34	31.45	1,603.79
Name Totals:		**1,572.34**	**31.45**	**1,603.79**

SIKES, VAN HENRY 15200 S CATAWBA CIR MATTHEWS, NC 281045134

SOURCE	PROPERTY KEY	TAXES/FEES	INTEREST	AMOUNT DUE
RE	07129408	1,569.47	31.39	1,600.86
Name Totals:		**1,569.47**	**31.39**	**1,600.86**

KETCH, BRIAN B 6705 PROSPECT POINTE DR MONROE, NC 28112

SOURCE	PROPERTY KEY	TAXES/FEES	INTEREST	AMOUNT DUE
RE	04291030	1,568.44	31.37	1,599.81
Name Totals:		**1,568.44**	**31.37**	**1,599.81**

KNIGHT, CATHERINE C 1710 SIM WILLIAMS RD MONROE, NC 28112

SOURCE	PROPERTY KEY	TAXES/FEES	INTEREST	AMOUNT DUE
RE	04030015C	1,568.23	31.36	1,599.59
Name Totals:		**1,568.23**	**31.36**	**1,599.59**

EG & T CAPITAL LLC PO BOX 78372 CHARLOTTE, NC 28271

SOURCE	PROPERTY KEY	TAXES/FEES	INTEREST	AMOUNT DUE
RE	09055016	1,567.40	31.35	1,598.75
Name Totals:		**1,567.40**	**31.35**	**1,598.75**

WILLIS, DANIEL S 100 CHEROKEE LN INDIAN TRAIL, NC 28079

SOURCE	PROPERTY KEY	TAXES/FEES	INTEREST	AMOUNT DUE
RE	07114122	1,567.06	31.34	1,598.40
Name Totals:		**1,567.06**	**31.34**	**1,598.40**

PEGUERO, ENRIQUE 3308 WATKINS RD MONROE, NC 28110

SOURCE	PROPERTY KEY	TAXES/FEES	INTEREST	AMOUNT DUE
RE	09345032B	1,567.03	31.34	1,598.37
Name Totals:		**1,567.03**	**31.34**	**1,598.37**

JR BROTHERS ENTERPRISES LLC 2727 CURTIS ST EAST ELMHURST, NY 11369

SOURCE	PROPERTY KEY	TAXES/FEES	INTEREST	AMOUNT DUE
RE	09270013	1,563.99	31.28	1,595.27
Name Totals:		**1,563.99**	**31.28**	**1,595.27**

SKYLAR INVESTMENTS LLC ATTN: STEPHONE ANTHONY 106 BELLFLOWER LN ANDERSON, SC 29625

SOURCE	PROPERTY KEY	TAXES/FEES	INTEREST	AMOUNT DUE
RE	09336185	1,563.99	31.28	1,595.27
Name Totals:		**1,563.99**	**31.28**	**1,595.27**

MARUCCI, KURT FREDERICK SR HEIRS C/O KURT FREDERICK MARUCCI, JR. 3308 ARBOR POINTE DR INDIAN TRAIL, NC 28079

SOURCE	PROPERTY KEY	TAXES/FEES	INTEREST	AMOUNT DUE
RE	07045245	1,563.28	31.27	1,594.55
Name Totals:		**1,563.28**	**31.27**	**1,594.55**

Copyright (C) 1997-2026 DEVNET Incorporated

Uncollected Amounts By Names Report
Union County
Date Distributed as of : 1/16/2026

YEAR: 2025

TAXPAYER NAME/ADDRESS

RICE, MARY A 7912 STONEHAVEN DR WAXHAW, NC 28173

SOURCE	PROPERTY KEY	TAXES/FEES	INTEREST	AMOUNT DUE
RE	06156089	1,562.68	31.25	1,593.93
Name Totals:		**1,562.68**	**31.25**	**1,593.93**

ALLEN, PAMELA PRIDDY 5207 A R GORDON RD WAXHAW, NC 28173

SOURCE	PROPERTY KEY	TAXES/FEES	INTEREST	AMOUNT DUE
RE	05144021	1,562.46	31.25	1,593.71
Name Totals:		**1,562.46**	**31.25**	**1,593.71**

JOHNSON, CHERYL S 2814 FAIRCROFT WAY MONROE, NC 28110

SOURCE	PROPERTY KEY	TAXES/FEES	INTEREST	AMOUNT DUE
RE	07072064	1,561.71	31.23	1,592.94
Name Totals:		**1,561.71**	**31.23**	**1,592.94**

BROOKS, JAN KIKER HEIRS C/O AMANADA BROOKS MULLIS 7218 HILLSVIEW RD OAKBORO, NC 28129

SOURCE	PROPERTY KEY	TAXES/FEES	INTEREST	AMOUNT DUE
RE	08048030	1,561.49	31.23	1,592.72
Name Totals:		**1,561.49**	**31.23**	**1,592.72**

RATLIFF, COURTNEY C 6416 SMITH TOWN RD MARSHVILLE, NC 28103

SOURCE	PROPERTY KEY	TAXES/FEES	INTEREST	AMOUNT DUE
RE	03063018A	1,561.31	31.23	1,592.54
Name Totals:		**1,561.31**	**31.23**	**1,592.54**

MATONE, JUDITH K 2429 HAMILTON MILL RD CHARLOTTE, NC 28270

SOURCE	PROPERTY KEY	TAXES/FEES	INTEREST	AMOUNT DUE
RE	07039135	1,560.89	31.22	1,592.11
Name Totals:		**1,560.89**	**31.22**	**1,592.11**

SAPON, KWADWO 3149 PINE BLUFF WAY INDIAN LAND, SC 29707

SOURCE	PROPERTY KEY	TAXES/FEES	INTEREST	AMOUNT DUE
RE	06225395	1,560.13	31.20	1,591.33
Name Totals:		**1,560.13**	**31.20**	**1,591.33**

PARKER, DAVID F JR 4304 CHATTERLEIGH DR MONROE, NC 28110

SOURCE	PROPERTY KEY	TAXES/FEES	INTEREST	AMOUNT DUE
RE	09336309	1,560.08	31.20	1,591.28
Name Totals:		**1,560.08**	**31.20**	**1,591.28**

BARRETT, JERRY L JR 1505 WILLIAMSBURG LN MONROE, NC 28110

SOURCE	PROPERTY KEY	TAXES/FEES	INTEREST	AMOUNT DUE
RE	09342422	1,559.21	31.18	1,590.39
Name Totals:		**1,559.21**	**31.18**	**1,590.39**

PICHARDO, CONRADO PEREZ 5327 MONROE ANSONVILLE RD WINGATE, NC 28174

SOURCE	PROPERTY KEY	TAXES/FEES	INTEREST	AMOUNT DUE
RE	02239011	1,558.61	31.17	1,589.78
Name Totals:		**1,558.61**	**31.17**	**1,589.78**

MANGUM, PHILIP JAMES 2721 TARA DR MONROE, NC 28112

SOURCE	PROPERTY KEY	TAXES/FEES	INTEREST	AMOUNT DUE
RE	04255020	1,558.46	31.17	1,589.63
Name Totals:		**1,558.46**	**31.17**	**1,589.63**

Copyright (C) 1997-2026 DEVNET Incorporated

Uncollected Amounts By Names Report
Union County
Date Distributed as of : 1/16/2026

YEAR: 2025

TAXPAYER NAME/ADDRESS

MALKIN, ABBY C 1057 HAMMOND DR MATTHEWS, NC 28104

SOURCE	PROPERTY KEY	TAXES/FEES	INTEREST	AMOUNT DUE
RE	07144513	1,557.40	31.15	1,588.55
Name Totals:		**1,557.40**	**31.15**	**1,588.55**

HELMS, JOYCE STARNES 2113 LONG HOPE RD MONROE, NC 281129084

SOURCE	PROPERTY KEY	TAXES/FEES	INTEREST	AMOUNT DUE
RE	04249011C	1,557.01	31.14	1,588.15
Name Totals:		**1,557.01**	**31.14**	**1,588.15**

HEFNER, PAULINE REITZ TRUSTEE 1625 GREAT RD WAXHAW, NC 28173

SOURCE	PROPERTY KEY	TAXES/FEES	INTEREST	AMOUNT DUE
RE	06135105	1,556.73	31.13	1,587.86
Name Totals:		**1,556.73**	**31.13**	**1,587.86**

PROPERTIES EM LLC 3205 CREEK TRAIL RD INDIAN TRAIL, NC 28079

SOURCE	PROPERTY KEY	TAXES/FEES	INTEREST	AMOUNT DUE
RE	07066604	1,556.60	31.13	1,587.73
Name Totals:		**1,556.60**	**31.13**	**1,587.73**

MILLER-MEADOWS, TERA SUZANNE SIMPS 2524 MARR ST NW APT 13L ROANOKE, VA 24012

SOURCE	PROPERTY KEY	TAXES/FEES	INTEREST	AMOUNT DUE
RE	09405011	1,556.41	31.13	1,587.54
Name Totals:		**1,556.41**	**31.13**	**1,587.54**

GRIFFIN, SCOTT CHRISTOPHER 3412 OLD MONROE MARSHVILLE RD WINGATE, NC 28174

SOURCE	PROPERTY KEY	TAXES/FEES	INTEREST	AMOUNT DUE
RE	09031010D	1,556.26	31.13	1,587.39
Name Totals:		**1,556.26**	**31.13**	**1,587.39**

WU, NINI 1307 CUTHBERTSON RD WAXHAW, NC 28173

SOURCE	PROPERTY KEY	TAXES/FEES	INTEREST	AMOUNT DUE
RE	06105018A	1,555.80	31.12	1,586.92
Name Totals:		**1,555.80**	**31.12**	**1,586.92**

HARRINGTON, CLAUDIA TYSON 5118 MORGAN MILL RD MONROE, NC 28110

SOURCE	PROPERTY KEY	TAXES/FEES	INTEREST	AMOUNT DUE
RE	08105005	1,554.92	31.10	1,586.02
Name Totals:		**1,554.92**	**31.10**	**1,586.02**

CAROLINA OUTDOOR SERVICES INC 1122 SAM NEWELL RD STE 113 MATTHEWS, NC 28105

SOURCE	PROPERTY KEY	TAXES/FEES	INTEREST	AMOUNT DUE
RE	07084391	1,554.09	31.08	1,585.17
Name Totals:		**1,554.09**	**31.08**	**1,585.17**

HR REAL ESTATE HOLDINGS LLC PO BOX 1044 MOCKSVILLE, NC 27028

SOURCE	PROPERTY KEY	TAXES/FEES	INTEREST	AMOUNT DUE
RE	09225009A	1,554.00	31.08	1,585.08
Name Totals:		**1,554.00**	**31.08**	**1,585.08**

MCLEAN SFR INVESTMENT LLC 8615 CLIFF CAMERON DR STE 200 CHARLOTTE, NC 28269

SOURCE	PROPERTY KEY	TAXES/FEES	INTEREST	AMOUNT DUE
RE	07027508	1,553.97	31.08	1,585.05
Name Totals:		**1,553.97**	**31.08**	**1,585.05**

Copyright (C) 1997-2026 DEVNET Incorporated

Uncollected Amounts By Names Report
Union County
Date Distributed as of : 1/16/2026

YEAR: 2025

TAXPAYER NAME/ADDRESS

BROOKS, JONATHAN BRADLEY 4106 CONCORD HWY MONROE, NC 28110

SOURCE	PROPERTY KEY	TAXES/FEES	INTEREST	AMOUNT DUE
RE	08204013C	1,553.94	31.08	1,585.02
Name Totals:		**1,553.94**	**31.08**	**1,585.02**

MCCORKLE FARM LLC 5300 OLD PINEVILLE RD STE 150 CHARLOTTE, NC 28217

SOURCE	PROPERTY KEY	TAXES/FEES	INTEREST	AMOUNT DUE
RE	06159003F	1,553.49	31.07	1,584.56
Name Totals:		**1,553.49**	**31.07**	**1,584.56**

TICE, JUDITH FOREHAND 1020 FOXFIRE DR NORTH MYRTLE BEACH, SC 29582

SOURCE	PROPERTY KEY	TAXES/FEES	INTEREST	AMOUNT DUE
RE	07057064	1,553.26	31.07	1,584.33
Name Totals:		**1,553.26**	**31.07**	**1,584.33**

SANTOS, MARIO L 3105 DEERTRACK LN MONROE, NC 281108609

SOURCE	PROPERTY KEY	TAXES/FEES	INTEREST	AMOUNT DUE
RE	09351238	1,551.55	31.03	1,582.58
Name Totals:		**1,551.55**	**31.03**	**1,582.58**

BARRETT, LORA M PO BOX 3587 MONROE, NC 28111

SOURCE	PROPERTY KEY	TAXES/FEES	INTEREST	AMOUNT DUE
RE	06006013D	1,550.55	31.01	1,581.56
Name Totals:		**1,550.55**	**31.01**	**1,581.56**

REVIVAL SLAVIC BAPTIST CHURCH 808 DEERCROSS LN WAXHAW, NC 28173

SOURCE	PROPERTY KEY	TAXES/FEES	INTEREST	AMOUNT DUE
RE	07099054	1,549.72	30.99	1,580.71
Name Totals:		**1,549.72**	**30.99**	**1,580.71**

EFIRD, TAMMY PAGE 2719 ANSONVILLE RD MARSHVILLE, NC 28103

SOURCE	PROPERTY KEY	TAXES/FEES	INTEREST	AMOUNT DUE
RE	02136006A	1,549.71	30.99	1,580.70
Name Totals:		**1,549.71**	**30.99**	**1,580.70**

LEYVA, ABELINO RAMIREZ 1811 TRAVIS CT INDIAN TRAIL, NC 28079

SOURCE	PROPERTY KEY	TAXES/FEES	INTEREST	AMOUNT DUE
RE	09267066	1,549.66	30.99	1,580.65
Name Totals:		**1,549.66**	**30.99**	**1,580.65**

MARTIN, CHARLES 1125 BRADFORD PEAR RD MONROE, NC 28112

SOURCE	PROPERTY KEY	TAXES/FEES	INTEREST	AMOUNT DUE
RE	09197089	1,549.23	30.98	1,580.21
Name Totals:		**1,549.23**	**30.98**	**1,580.21**

RUBIO, ARTURO ULISES MARTINEZ 134 PEDRO ST STE L MONROE, NC 28110

SOURCE	PROPERTY KEY	TAXES/FEES	INTEREST	AMOUNT DUE
RE	09321007	1,548.79	30.98	1,579.77
Name Totals:		**1,548.79**	**30.98**	**1,579.77**

BORYCZEWSKI, LEANDRO 4502 MURPHY LN MONROE, NC 28112

SOURCE	PROPERTY KEY	TAXES/FEES	INTEREST	AMOUNT DUE
RE	05005007A	1,544.49	30.89	1,575.38
Name Totals:		**1,544.49**	**30.89**	**1,575.38**

Copyright (C) 1997-2026 DEVNET Incorporated

Uncollected Amounts By Names Report
Union County
Date Distributed as of : 1/16/2026

YEAR: 2025

TAXPAYER NAME/ADDRESS

EDWARDS, LARRY 216 SPRINGHILL RD MATTHEWS, NC 281046795

SOURCE	PROPERTY KEY	TAXES/FEES	INTEREST	AMOUNT DUE
RE	07144078	1,543.85	30.88	1,574.73
Name Totals:		**1,543.85**	**30.88**	**1,574.73**

GROGGEL DAVID STEVEN REVOCABLE TR 1004 LA CHARETTE LN MONROE, NC 28110

SOURCE	PROPERTY KEY	TAXES/FEES	INTEREST	AMOUNT DUE
RE	09396602	1,543.81	30.88	1,574.69
Name Totals:		**1,543.81**	**30.88**	**1,574.69**

SNEAD, RANDY WAYNE HEIRS 1817 GOLDMINE RD MONROE, NC 28110

SOURCE	PROPERTY KEY	TAXES/FEES	INTEREST	AMOUNT DUE
RE	09310002	1,543.32	30.87	1,574.19
Name Totals:		**1,543.32**	**30.87**	**1,574.19**

PRICE GROUP FARMS LLC 2700 DOGLEG CT MATTHEWS, NC 28104

SOURCE	PROPERTY KEY	TAXES/FEES	INTEREST	AMOUNT DUE
RE	01036006C	1,543.29	30.87	1,574.16
Name Totals:		**1,543.29**	**30.87**	**1,574.16**

COSDEBB ENTERPRISES LLC C/O COSTEL SCHELBAN 4256 E HWY 150 LINCOLNTON, NC 28092

SOURCE	PROPERTY KEY	TAXES/FEES	INTEREST	AMOUNT DUE
RE	09339080	1,543.15	30.86	1,574.01
Name Totals:		**1,543.15**	**30.86**	**1,574.01**

MCRAE, BENNIE L 2002 KANSAS CITY DR MONROE, NC 28110

SOURCE	PROPERTY KEY	TAXES/FEES	INTEREST	AMOUNT DUE
RE	09396775	1,542.84	30.86	1,573.70
Name Totals:		**1,542.84**	**30.86**	**1,573.70**

PARLER, RHETT E 2018 NEW TOWN RD MONROE, NC 28110

SOURCE	PROPERTY KEY	TAXES/FEES	INTEREST	AMOUNT DUE
RE	09279123	1,542.28	30.85	1,573.13
Name Totals:		**1,542.28**	**30.85**	**1,573.13**

LOVE, TAMMY JOLEEN 5620 SIKES MILL RD MONROE, NC 28110

SOURCE	PROPERTY KEY	TAXES/FEES	INTEREST	AMOUNT DUE
RE	08090007A	1,542.27	30.85	1,573.12
Name Totals:		**1,542.27**	**30.85**	**1,573.12**

ELITE AFFORDABLE CONSTRUCTION SER\ 6608 WENDA PL CHARLOTTE, NC 28212

SOURCE	PROPERTY KEY	TAXES/FEES	INTEREST	AMOUNT DUE
RE	08198009G	1,542.22	30.84	1,573.06
Name Totals:		**1,542.22**	**30.84**	**1,573.06**

TYSON, HANNAH ELIZABETH 725 DEESE RD MONROE, NC 28110

SOURCE	PROPERTY KEY	TAXES/FEES	INTEREST	AMOUNT DUE
RE	09137112	1,541.25	30.83	1,572.08
Name Totals:		**1,541.25**	**30.83**	**1,572.08**

PRICE, TAYLOR ASHTON 1449 BIGGERS CEMETERY RD MONROE, NC 28110

SOURCE	PROPERTY KEY	TAXES/FEES	INTEREST	AMOUNT DUE
RE	08114009D	1,540.78	30.82	1,571.60
Name Totals:		**1,540.78**	**30.82**	**1,571.60**

Copyright (C) 1997-2026 DEVNET Incorporated

Uncollected Amounts By Names Report
Union County
Date Distributed as of : 1/16/2026

YEAR: 2025

TAXPAYER NAME/ADDRESS

MULLIS, SHERWOOD L 12143 BETHEL CHURCH RD LOCUST, NC 28097

SOURCE	PROPERTY KEY	TAXES/FEES	INTEREST	AMOUNT DUE
RE	08183003C	1,539.25	30.79	1,570.04
Name Totals:		**1,539.25**	**30.79**	**1,570.04**

PEREZ, JUANITA ELIZABETH 225 EASTERN PKY #3H BROOKLYN, NY 11238

SOURCE	PROPERTY KEY	TAXES/FEES	INTEREST	AMOUNT DUE
RE	09235160	1,537.50	30.75	1,568.25
Name Totals:		**1,537.50**	**30.75**	**1,568.25**

POSTON, JIMMIE LOU 209 W WILSON ST WINGATE, NC 28174

SOURCE	PROPERTY KEY	TAXES/FEES	INTEREST	AMOUNT DUE
RE	09054050A	1,534.13	30.68	1,564.81
Name Totals:		**1,534.13**	**30.68**	**1,564.81**

DODDAPANENI, HARSHAVARDHANI 8260 CORNHILL AVE CHARLOTTE, NC 28277

SOURCE	PROPERTY KEY	TAXES/FEES	INTEREST	AMOUNT DUE
RE	06228306	1,534.05	30.68	1,564.73
Name Totals:		**1,534.05**	**30.68**	**1,564.73**

VEMUGANTI, ANAND 1221 MESA WAY WAXHAW, NC 28173

SOURCE	PROPERTY KEY	TAXES/FEES	INTEREST	AMOUNT DUE
RE	06228305	1,534.05	30.68	1,564.73
Name Totals:		**1,534.05**	**30.68**	**1,564.73**

BROADMOOR AT MARVIN HOWEOWNERS ,7621 LITTLE AVE STE 111 CHARLOTTE, NC 28226

SOURCE	PROPERTY KEY	TAXES/FEES	INTEREST	AMOUNT DUE
RE	06228350	1,534.05	30.68	1,564.73
Name Totals:		**1,534.05**	**30.68**	**1,564.73**

GORDON, RUTH A 13621 HAMILTON RD CHARLOTTE, NC 28278

SOURCE	PROPERTY KEY	TAXES/FEES	INTEREST	AMOUNT DUE
RE	05060002	1,533.28	30.67	1,563.95
Name Totals:		**1,533.28**	**30.67**	**1,563.95**

RAMSEY, HELEN IMOGENE HUNT 445 KINARD CT MATTHEWS, NC 28104

SOURCE	PROPERTY KEY	TAXES/FEES	INTEREST	AMOUNT DUE
RE	07126031	1,532.80	30.66	1,563.46
Name Totals:		**1,532.80**	**30.66**	**1,563.46**

MELTON, PATRICIA ANN C/OALLEN HARRINGTON 911 N ROCKY RIVER RD MONROE, NC 28110

SOURCE	PROPERTY KEY	TAXES/FEES	INTEREST	AMOUNT DUE
RE	09345038	1,532.68	30.65	1,563.33
Name Totals:		**1,532.68**	**30.65**	**1,563.33**

KARCHA, GRIGORIY 2117 RIDGE RD MONROE, NC 28110

SOURCE	PROPERTY KEY	TAXES/FEES	INTEREST	AMOUNT DUE
RE	08270009C	1,532.46	30.65	1,563.11
Name Totals:		**1,532.46**	**30.65**	**1,563.11**

ROBINSON, MAGGIE DAVIS ET AL C/O DAVIS WILLIE FRED 1337 NORRIS AVE CHARLOTTE, NC 28206

SOURCE	PROPERTY KEY	TAXES/FEES	INTEREST	AMOUNT DUE
RE	05138003	1,561.76	0.00	1,561.76
Name Totals:		**1,561.76**	**0.00**	**1,561.76**

Copyright (C) 1997-2026 DEVNET Incorporated

Uncollected Amounts By Names Report
Union County
Date Distributed as of : 1/16/2026

YEAR: 2025

TAXPAYER NAME/ADDRESS

HELMSMAN HOMES LLC PO BOX 3965 MOORESVILLE, NC 28117

SOURCE	PROPERTY KEY	TAXES/FEES	INTEREST	AMOUNT DUE
RE	09351298	1,529.56	30.59	1,560.15
Name Totals:		**1,529.56**	**30.59**	**1,560.15**

ALVARADO, JAIME TREJO 608 UNION RD MATTHEWS, NC 28104

SOURCE	PROPERTY KEY	TAXES/FEES	INTEREST	AMOUNT DUE
RE	08312008	1,529.42	30.59	1,560.01
Name Totals:		**1,529.42**	**30.59**	**1,560.01**

C & R ENTERPRISES INC C/O SOUTHWEST PROPERTY TAX PO BOX 5037 GRANBURY, TX 76049

SOURCE	PROPERTY KEY	TAXES/FEES	INTEREST	AMOUNT DUE
RE	09225009 03	1,529.25	30.59	1,559.84
Name Totals:		**1,529.25**	**30.59**	**1,559.84**

MOORE, RANDAL GLENN 5724 MCWHORTER RD WAXHAW, NC 28173

SOURCE	PROPERTY KEY	TAXES/FEES	INTEREST	AMOUNT DUE
RE	05015011	1,528.33	30.57	1,558.90
Name Totals:		**1,528.33**	**30.57**	**1,558.90**

NIRAULA, ANJANA 2553 BLUE SKY MEADOWS DR MONROE, NC 28110

SOURCE	PROPERTY KEY	TAXES/FEES	INTEREST	AMOUNT DUE
RE	09216664	1,527.52	30.55	1,558.07
Name Totals:		**1,527.52**	**30.55**	**1,558.07**

SCHWAB, JOHN A 8918 LEE TILLMAN DR WAXHAW, NC 28173

SOURCE	PROPERTY KEY	TAXES/FEES	INTEREST	AMOUNT DUE
RE	05153014	1,527.45	30.55	1,558.00
Name Totals:		**1,527.45**	**30.55**	**1,558.00**

POND, ALISON 7518 SECREST SHORTCUT RD INDIAN TRAIL, NC 28079

SOURCE	PROPERTY KEY	TAXES/FEES	INTEREST	AMOUNT DUE
RE	07060035	1,526.08	30.52	1,556.60
Name Totals:		**1,526.08**	**30.52**	**1,556.60**

PRICE, WARREN LANE 12042 GREATBRIDGE RD WOODBRIDGE, VA 22192

SOURCE	PROPERTY KEY	TAXES/FEES	INTEREST	AMOUNT DUE
RE	08267010B	1,525.63	30.51	1,556.14
Name Totals:		**1,525.63**	**30.51**	**1,556.14**

HELMS, ROBIN 1018 SOUTHWIND TRAIL DR INDIAN TRAIL, NC 28079

SOURCE	PROPERTY KEY	TAXES/FEES	INTEREST	AMOUNT DUE
RE	07042107	1,525.60	30.51	1,556.11
Name Totals:		**1,525.60**	**30.51**	**1,556.11**

HUNSBERGER, JANE 430 WEDDINGTON RD MATTHEWS, NC 28104

SOURCE	PROPERTY KEY	TAXES/FEES	INTEREST	AMOUNT DUE
RE	06126008B	1,525.53	30.51	1,556.04
Name Totals:		**1,525.53**	**30.51**	**1,556.04**

THOMAS, ELSIE LEE 4706 BELK MILL RD MONROE, NC 28112

SOURCE	PROPERTY KEY	TAXES/FEES	INTEREST	AMOUNT DUE
RE	03177016	1,525.25	30.51	1,555.76
Name Totals:		**1,525.25**	**30.51**	**1,555.76**

Copyright (C) 1997-2026 DEVNET Incorporated

Uncollected Amounts By Names Report
Union County
Date Distributed as of : 1/16/2026

YEAR: 2025

TAXPAYER NAME/ADDRESS

VL PROPERTIES LLC 836 UNION ST S CONCORD, NC 28025

SOURCE	PROPERTY KEY	TAXES/FEES	INTEREST	AMOUNT DUE
RE	08192001B	1,524.95	30.50	1,555.45
Name Totals:		**1,524.95**	**30.50**	**1,555.45**

VANDE WOUDE, KELLIE M 417 HUNTERS POINT DR INDIAN TRAIL, NC 280794160

SOURCE	PROPERTY KEY	TAXES/FEES	INTEREST	AMOUNT DUE
RE	08252001E	1,523.93	30.48	1,554.41
Name Totals:		**1,523.93**	**30.48**	**1,554.41**

WEIRICH, TERRI M 3999 FINCHER RD MATTHEWS, NC 28104

SOURCE	PROPERTY KEY	TAXES/FEES	INTEREST	AMOUNT DUE
RE	07135029F	1,523.83	30.48	1,554.31
Name Totals:		**1,523.83**	**30.48**	**1,554.31**

MEDLIN, JONATHAN LEE 4523 LUCY SHORT CUT RD MARSHVILLE, NC 28103

SOURCE	PROPERTY KEY	TAXES/FEES	INTEREST	AMOUNT DUE
RE	01102008E	1,523.58	30.47	1,554.05
Name Totals:		**1,523.58**	**30.47**	**1,554.05**

MOORE, MARGARET C 6800 MATTHEWS WEDDINGTON RD MATTHEWS, NC 28104

SOURCE	PROPERTY KEY	TAXES/FEES	INTEREST	AMOUNT DUE
RE	06150059C	1,522.03	30.44	1,552.47
Name Totals:		**1,522.03**	**30.44**	**1,552.47**

SO, CHONG HOON 3612 SECREST LANDING MONROE, NC 28110

SOURCE	PROPERTY KEY	TAXES/FEES	INTEREST	AMOUNT DUE
RE	07027702	1,521.87	30.44	1,552.31
Name Totals:		**1,521.87**	**30.44**	**1,552.31**

PAREL, DINU JOHN 5224 MAYNARD HILL DR MONROE, NC 28110

SOURCE	PROPERTY KEY	TAXES/FEES	INTEREST	AMOUNT DUE
RE	07027683	1,521.87	30.44	1,552.31
Name Totals:		**1,521.87**	**30.44**	**1,552.31**

MONROE, JEFFREY T 413 OVERLOOK DR MONROE, NC 28110

SOURCE	PROPERTY KEY	TAXES/FEES	INTEREST	AMOUNT DUE
RE	09351210	1,521.07	30.42	1,551.49
Name Totals:		**1,521.07**	**30.42**	**1,551.49**

PARKER, KIMYADA L 603 HALLMAN DR MARSHVILLE, NC 28103

SOURCE	PROPERTY KEY	TAXES/FEES	INTEREST	AMOUNT DUE
RE	02314011G	1,518.96	30.38	1,549.34
Name Totals:		**1,518.96**	**30.38**	**1,549.34**

EDGEWORTH, PENNIE 5202 UNIONVILLE RD MONROE, NC 28110

SOURCE	PROPERTY KEY	TAXES/FEES	INTEREST	AMOUNT DUE
RE	08162035	1,518.79	30.38	1,549.17
Name Totals:		**1,518.79**	**30.38**	**1,549.17**

BRINSON, VICKI WAGONER 6008 SENCONEE DR MATTHEWS, NC 281040574

SOURCE	PROPERTY KEY	TAXES/FEES	INTEREST	AMOUNT DUE
RE	07132288	1,518.54	30.37	1,548.91
Name Totals:		**1,518.54**	**30.37**	**1,548.91**

Copyright (C) 1997-2026 DEVNET Incorporated

Uncollected Amounts By Names Report
Union County
Date Distributed as of : 1/16/2026

YEAR: 2025

TAXPAYER NAME/ADDRESS

QUINN, AARON ROBERT 1225 PRESSON FARM LN MONROE, NC 28110

SOURCE	PROPERTY KEY	TAXES/FEES	INTEREST	AMOUNT DUE
RE	09174073	1,518.30	30.37	1,548.67
Name Totals:		**1,518.30**	**30.37**	**1,548.67**

PHAN, CHAU THI DIEM 1918 RAPIDAN LN MATTHEWS, NC 28104

SOURCE	PROPERTY KEY	TAXES/FEES	INTEREST	AMOUNT DUE
RE	09117003A	1,517.96	30.36	1,548.32
Name Totals:		**1,517.96**	**30.36**	**1,548.32**

FETTER, PAMELA R 4125 HUNTINGTON DR MATTHEWS, NC 28104

SOURCE	PROPERTY KEY	TAXES/FEES	INTEREST	AMOUNT DUE
RE	06096011A	1,517.53	30.35	1,547.88
Name Totals:		**1,517.53**	**30.35**	**1,547.88**

COX, ALAN C 1611 THORNHILL DR MONROE, NC 28110

SOURCE	PROPERTY KEY	TAXES/FEES	INTEREST	AMOUNT DUE
RE	09174013F	1,517.07	30.34	1,547.41
Name Totals:		**1,517.07**	**30.34**	**1,547.41**

HINSON, DEBRA JEAN 5732 INDIAN WOOD DR MATTHEWS, NC 28104

SOURCE	PROPERTY KEY	TAXES/FEES	INTEREST	AMOUNT DUE
RE	07132309	1,516.62	30.33	1,546.95
Name Totals:		**1,516.62**	**30.33**	**1,546.95**

CROOK, MITCHELL C 5913 RAPE RD MONROE, NC 28112

SOURCE	PROPERTY KEY	TAXES/FEES	INTEREST	AMOUNT DUE
RE	04099005A	1,515.97	30.32	1,546.29
Name Totals:		**1,515.97**	**30.32**	**1,546.29**

AUTRY, NANCY 403 N SECREST AVE MONROE, NC 28110

SOURCE	PROPERTY KEY	TAXES/FEES	INTEREST	AMOUNT DUE
RE	02320035	1,515.07	30.30	1,545.37
Name Totals:		**1,515.07**	**30.30**	**1,545.37**

NASH, ELLIE H 1720 WHITE STORE RD MONROE, NC 28112

SOURCE	PROPERTY KEY	TAXES/FEES	INTEREST	AMOUNT DUE
RE	09161065	1,514.92	30.30	1,545.22
Name Totals:		**1,514.92**	**30.30**	**1,545.22**

KIRBY, JOSEPH R III 3235 LAKEHURST CROSSING MATTHEWS, NC 281046898

SOURCE	PROPERTY KEY	TAXES/FEES	INTEREST	AMOUNT DUE
RE	06069073	1,514.60	30.29	1,544.89
Name Totals:		**1,514.60**	**30.29**	**1,544.89**

THROCKMORTON, GAYLE M PO BOX 429 WINGATE, NC 28174

SOURCE	PROPERTY KEY	TAXES/FEES	INTEREST	AMOUNT DUE
RE	09057043	1,514.25	30.29	1,544.54
Name Totals:		**1,514.25**	**30.29**	**1,544.54**

REDFERN, GLORIA 7521 WHITE STORE RD MARSHVILLE, NC 28103

SOURCE	PROPERTY KEY	TAXES/FEES	INTEREST	AMOUNT DUE
RE	02101013	1,513.86	30.28	1,544.14
Name Totals:		**1,513.86**	**30.28**	**1,544.14**

Copyright (C) 1997-2026 DEVNET Incorporated

Uncollected Amounts By Names Report
Union County
Date Distributed as of : 1/16/2026

YEAR: 2025

TAXPAYER NAME/ADDRESS

CAMPBELL, JACOB CHASE 3321 ANSONVILLE RD MARSHVILLE, NC 28103

SOURCE	PROPERTY KEY	TAXES/FEES	INTEREST	AMOUNT DUE
RE	02133031B	1,513.12	30.26	1,543.38
Name Totals:		**1,513.12**	**30.26**	**1,543.38**

BROOKS, BARBARA C HEIRS 4102 CONCORD HWY MONROE, NC 28110

SOURCE	PROPERTY KEY	TAXES/FEES	INTEREST	AMOUNT DUE
RE	08204013	1,511.96	30.24	1,542.20
Name Totals:		**1,511.96**	**30.24**	**1,542.20**

CRAIG, BRYSON L 58 EDDINS LN CHESTERFIELD, SC 29709

SOURCE	PROPERTY KEY	TAXES/FEES	INTEREST	AMOUNT DUE
RE	09375010C	1,509.94	30.20	1,540.14
Name Totals:		**1,509.94**	**30.20**	**1,540.14**

HELMSMAN HOMES LLC PO BOX 3965 MOORESVILLE, NC 28117

SOURCE	PROPERTY KEY	TAXES/FEES	INTEREST	AMOUNT DUE
RE	09351304	1,509.33	30.19	1,539.52
Name Totals:		**1,509.33**	**30.19**	**1,539.52**

MURRARY, SHALLON D 6702 HUEY RD WAXHAW, NC 28173

SOURCE	PROPERTY KEY	TAXES/FEES	INTEREST	AMOUNT DUE
RE	05104042	1,509.18	30.18	1,539.36
Name Totals:		**1,509.18**	**30.18**	**1,539.36**

LITTLE, JUDY M 2515 ROUND TABLE RD MONROE, NC 28110

SOURCE	PROPERTY KEY	TAXES/FEES	INTEREST	AMOUNT DUE
RE	09259130	1,507.98	30.16	1,538.14
Name Totals:		**1,507.98**	**30.16**	**1,538.14**

BRETZ, ELEANOR ANNEMARIE 2108 LANCASTER AVE MONROE, NC 28112

SOURCE	PROPERTY KEY	TAXES/FEES	INTEREST	AMOUNT DUE
RE	09321009 80	1,507.11	30.14	1,537.25
Name Totals:		**1,507.11**	**30.14**	**1,537.25**

WILLS, APRIL RENEE 2614 145TH ST SW LYNNWOOD, WA 98087

SOURCE	PROPERTY KEY	TAXES/FEES	INTEREST	AMOUNT DUE
RE	05123082	1,505.91	30.12	1,536.03
Name Totals:		**1,505.91**	**30.12**	**1,536.03**

STOYKO, JACK PHILLIP 5022 REHOBETH RD WAXHAW, NC 28173

SOURCE	PROPERTY KEY	TAXES/FEES	INTEREST	AMOUNT DUE
RE	05144007	1,505.91	30.12	1,536.03
Name Totals:		**1,505.91**	**30.12**	**1,536.03**

MONA-T LLC 3919 PLEASANT PLAINS RD MATTHEWS, NC 281045955

SOURCE	PROPERTY KEY	TAXES/FEES	INTEREST	AMOUNT DUE
RE	07129296C	1,505.54	30.11	1,535.65
Name Totals:		**1,505.54**	**30.11**	**1,535.65**

EG, & T CAPITAL LLC PO BOX 78372 CHARLOTTE, NC 28271

SOURCE	PROPERTY KEY	TAXES/FEES	INTEREST	AMOUNT DUE
RE	09054052	1,504.64	30.09	1,534.73
Name Totals:		**1,504.64**	**30.09**	**1,534.73**

Copyright (C) 1997-2026 DEVNET Incorporated

Uncollected Amounts By Names Report
Union County
Date Distributed as of : 1/16/2026

YEAR: 2025

TAXPAYER NAME/ADDRESS

MARSH, DON LEVON 2412 LANCASTER HWY MONROE, NC 28112

SOURCE	PROPERTY KEY	TAXES/FEES	INTEREST	AMOUNT DUE
RE	09327015	1,504.52	30.09	1,534.61
Name Totals:		**1,504.52**	**30.09**	**1,534.61**

FOARD, STEVEN DARRELL 7921 INDIAN TRAIL-FAIRVIEW RD INDIAN TRAIL, NC 280798595

SOURCE	PROPERTY KEY	TAXES/FEES	INTEREST	AMOUNT DUE
RE	07003007A	1,504.14	30.08	1,534.22
Name Totals:		**1,504.14**	**30.08**	**1,534.22**

CARNES, CAROL POLK 3906 WATSON CHURCH RD MONROE, NC 28110

SOURCE	PROPERTY KEY	TAXES/FEES	INTEREST	AMOUNT DUE
RE	08048010A	1,503.86	30.08	1,533.94
Name Totals:		**1,503.86**	**30.08**	**1,533.94**

HARPER, MARIANNA M 1254 QUIET CREEK DR LANCASTER, SC 29720

SOURCE	PROPERTY KEY	TAXES/FEES	INTEREST	AMOUNT DUE
RE	06081008	1,503.79	30.08	1,533.87
Name Totals:		**1,503.79**	**30.08**	**1,533.87**

MCGEE, WANDA P 6300 OLD MONROE RD INDIAN TRAIL, NC 28079

SOURCE	PROPERTY KEY	TAXES/FEES	INTEREST	AMOUNT DUE
RE	07090011B	1,503.17	30.06	1,533.23
Name Totals:		**1,503.17**	**30.06**	**1,533.23**

BREWER, WILLIAM NORMAN 4700 STALLINGS RD MATTHEWS, NC 28105

SOURCE	PROPERTY KEY	TAXES/FEES	INTEREST	AMOUNT DUE
RE	07042046	1,502.24	30.04	1,532.28
Name Totals:		**1,502.24**	**30.04**	**1,532.28**

PRIVETTE, HENRY M HEIRS C/O CHRISTOPHER PRIVETTE 2109 SHERWOOD FOREST LN MONROE, NC 28110

SOURCE	PROPERTY KEY	TAXES/FEES	INTEREST	AMOUNT DUE
RE	09313007	1,501.63	30.03	1,531.66
Name Totals:		**1,501.63**	**30.03**	**1,531.66**

DUNCAN, DON W JR 2620 GOLDMINE RD MONROE, NC 28110

SOURCE	PROPERTY KEY	TAXES/FEES	INTEREST	AMOUNT DUE
RE	09345002F	1,501.03	30.02	1,531.05
Name Totals:		**1,501.03**	**30.02**	**1,531.05**

SMITH, CRYSTYL PO BOX 566 MINERAL SPRINGS, NC 28108

SOURCE	PROPERTY KEY	TAXES/FEES	INTEREST	AMOUNT DUE
RE	06036010B	1,500.29	30.01	1,530.30
Name Totals:		**1,500.29**	**30.01**	**1,530.30**

COLEMAN, TERESA LYNN 509 FRIENDSHIP DR MATTHEWS, NC 28105

SOURCE	PROPERTY KEY	TAXES/FEES	INTEREST	AMOUNT DUE
RE	07144173	1,500.19	30.00	1,530.19
Name Totals:		**1,500.19**	**30.00**	**1,530.19**

BOLEY, RICKEY DALE 5517 WEDDINGTON MATTHEWS RD MATTHEWS, NC 28104

SOURCE	PROPERTY KEY	TAXES/FEES	INTEREST	AMOUNT DUE
RE	06120014	1,499.73	29.99	1,529.72
Name Totals:		**1,499.73**	**29.99**	**1,529.72**

Copyright (C) 1997-2026 DEVNET Incorporated

Uncollected Amounts By Names Report
Union County
Date Distributed as of : 1/16/2026

YEAR: 2025

TAXPAYER NAME/ADDRESS

AYCOCK, MICHELLE 5500 BIGHAM RD WAXHAW, NC 28173

SOURCE	PROPERTY KEY	TAXES/FEES	INTEREST	AMOUNT DUE
RE	05066004A	1,499.18	29.98	1,529.16
Name Totals:		**1,499.18**	**29.98**	**1,529.16**

CHAVEZ, KRAAINEM MADAI VASQUEZ 2309 RACCOON RUN MONROE, NC 28110

SOURCE	PROPERTY KEY	TAXES/FEES	INTEREST	AMOUNT DUE
RE	09307060	1,498.42	29.97	1,528.39
Name Totals:		**1,498.42**	**29.97**	**1,528.39**

YOW, DOROTHY M 1414 E HIGHWAY 218 MONROE, NC 281107024

SOURCE	PROPERTY KEY	TAXES/FEES	INTEREST	AMOUNT DUE
RE	08120005	1,498.39	29.97	1,528.36
Name Totals:		**1,498.39**	**29.97**	**1,528.36**

PENEGAR, MELISSA MOORE 2017 S ROCKY RIVER RD MONROE, NC 28112

SOURCE	PROPERTY KEY	TAXES/FEES	INTEREST	AMOUNT DUE
RE	09384010A	1,498.26	29.97	1,528.23
Name Totals:		**1,498.26**	**29.97**	**1,528.23**

HALE, SALLY L 423 COTONWOOD CIR MONROE, NC 281107803

SOURCE	PROPERTY KEY	TAXES/FEES	INTEREST	AMOUNT DUE
RE	09402080	1,498.14	29.96	1,528.10
Name Totals:		**1,498.14**	**29.96**	**1,528.10**

FENDT KAYE HAMILTON REVOCABLE TRUS 2814 FENDT MEADOWS DR HILLSBOROUGH, NC 27278

SOURCE	PROPERTY KEY	TAXES/FEES	INTEREST	AMOUNT DUE
RE	02105017	1,497.59	29.95	1,527.54
Name Totals:		**1,497.59**	**29.95**	**1,527.54**

WAMPLER FOODS INC PO BOX 336910 GREELEY, CO 80633

SOURCE	PROPERTY KEY	TAXES/FEES	INTEREST	AMOUNT DUE
RE	02176009 90	1,496.00	29.92	1,525.92
Name Totals:		**1,496.00**	**29.92**	**1,525.92**

PATINO, ESTELA PADILLA 407 E HIGHWAY 218 MONROE, NC 281107013

SOURCE	PROPERTY KEY	TAXES/FEES	INTEREST	AMOUNT DUE
RE	08189020	1,495.33	29.91	1,525.24
Name Totals:		**1,495.33**	**29.91**	**1,525.24**

GINES, FRANK 2603 PAGELAND HWY MONROE, NC 28112

SOURCE	PROPERTY KEY	TAXES/FEES	INTEREST	AMOUNT DUE
RE	09093007C	1,493.90	29.88	1,523.78
Name Totals:		**1,493.90**	**29.88**	**1,523.78**

WINN, ROBERT L TRUSTEE 1301 MEDLIN RD MONROE, NC 28112

SOURCE	PROPERTY KEY	TAXES/FEES	INTEREST	AMOUNT DUE
RE	02308030	1,493.71	29.87	1,523.58
Name Totals:		**1,493.71**	**29.87**	**1,523.58**

CONLEY, BRIAN 7109 NESBIT RD WAXHAW, NC 28173

SOURCE	PROPERTY KEY	TAXES/FEES	INTEREST	AMOUNT DUE
RE	05129006J	1,492.90	29.86	1,522.76
Name Totals:		**1,492.90**	**29.86**	**1,522.76**

Copyright (C) 1997-2026 DEVNET Incorporated

Uncollected Amounts By Names Report
Union County
Date Distributed as of : 1/16/2026

YEAR: 2025

TAXPAYER NAME/ADDRESS

MANGUM, JESSE F 110 W SANDY RIDGE RD MONROE, NC 28112

SOURCE	PROPERTY KEY	TAXES/FEES	INTEREST	AMOUNT DUE
RE	04177070A	1,492.86	29.86	1,522.72
Name Totals:		**1,492.86**	**29.86**	**1,522.72**

BAKER, ZADIE M HEIRS %NANCY B MASSEY PO BOX 3075 MONROE, NC 281113075

SOURCE	PROPERTY KEY	TAXES/FEES	INTEREST	AMOUNT DUE
RE	09235155	1,492.78	29.86	1,522.64
Name Totals:		**1,492.78**	**29.86**	**1,522.64**

COMMUNITY LEADERSHIP ACADEMY 2015 CLOVER HILL RD INDIAN TRAIL, NC 28079

SOURCE	PROPERTY KEY	TAXES/FEES	INTEREST	AMOUNT DUE
RE	09229027	1,492.78	29.86	1,522.64
Name Totals:		**1,492.78**	**29.86**	**1,522.64**

MCCLAM, CHARLES ANN C/O DR GLORIA MCCLAM-MAGRUDER 5913 E BONIWOOD TURN CLINTON, MD 20735

SOURCE	PROPERTY KEY	TAXES/FEES	INTEREST	AMOUNT DUE
RE	09238054	1,492.78	29.86	1,522.64
Name Totals:		**1,492.78**	**29.86**	**1,522.64**

ONBOARD HOLDINGS INC 1301 MEDLIN RD MONROE, NC 28112

SOURCE	PROPERTY KEY	TAXES/FEES	INTEREST	AMOUNT DUE
RE	02308031	1,491.76	29.84	1,521.60
Name Totals:		**1,491.76**	**29.84**	**1,521.60**

SALAS, MARCIELINO V 4847 ALDERSBROOK DR MONROE, NC 28110

SOURCE	PROPERTY KEY	TAXES/FEES	INTEREST	AMOUNT DUE
RE	09363145	1,491.48	29.83	1,521.31
Name Totals:		**1,491.48**	**29.83**	**1,521.31**

ELLISON, VICTOR A C/O SOUTHERN LAW GROUP 11535 CARMEL COMMONS BLVD STE 204 CHARLOTTE, NC 28226

SOURCE	PROPERTY KEY	TAXES/FEES	INTEREST	AMOUNT DUE
RE	06174015	1,491.37	29.83	1,521.20
Name Totals:		**1,491.37**	**29.83**	**1,521.20**

JOHNSON, MARILYN 611 HALLMAN DR MARSHVILLE, NC 28103

SOURCE	PROPERTY KEY	TAXES/FEES	INTEREST	AMOUNT DUE
RE	02314003C	1,490.92	29.82	1,520.74
Name Totals:		**1,490.92**	**29.82**	**1,520.74**

FINNEGAN, MIRANDA L 801 ALLEN DR MARSHVILLE, NC 28103

SOURCE	PROPERTY KEY	TAXES/FEES	INTEREST	AMOUNT DUE
RE	02301018	1,490.79	29.82	1,520.61
Name Totals:		**1,490.79**	**29.82**	**1,520.61**

MEDLIN, SHIRLEY F 2805 FOWLER SECREST RD MONROE, NC 28110

SOURCE	PROPERTY KEY	TAXES/FEES	INTEREST	AMOUNT DUE
RE	09295013	1,489.31	29.79	1,519.10
Name Totals:		**1,489.31**	**29.79**	**1,519.10**

EG & T CAPITAL LLC C/O EDWARD DAVIS SR PO BOX 78372 CHARLOTTE, NC 28271

SOURCE	PROPERTY KEY	TAXES/FEES	INTEREST	AMOUNT DUE
RE	09012031	1,488.95	29.78	1,518.73
Name Totals:		**1,488.95**	**29.78**	**1,518.73**

Copyright (C) 1997-2026 DEVNET Incorporated

Uncollected Amounts By Names Report
Union County
Date Distributed as of : 1/16/2026

YEAR: 2025

TAXPAYER NAME/ADDRESS

RORIE, MARY V 1018 WADE RORIE RD WINGATE, NC 28174

SOURCE	PROPERTY KEY	TAXES/FEES	INTEREST	AMOUNT DUE
RE	02239004G	1,488.95	29.78	1,518.73
Name Totals:		**1,488.95**	**29.78**	**1,518.73**

EPPLEY, DAVID ALWIN 133 KEOWEE CIR INDIAN TRAIL, NC 28079

SOURCE	PROPERTY KEY	TAXES/FEES	INTEREST	AMOUNT DUE
RE	07114135	1,488.28	29.77	1,518.05
Name Totals:		**1,488.28**	**29.77**	**1,518.05**

CLYBURN, AVIS R 1802 BRIDGEWOOD DR LANCASTER, SC 29720

SOURCE	PROPERTY KEY	TAXES/FEES	INTEREST	AMOUNT DUE
RE	04213006C	1,488.16	29.76	1,517.92
Name Totals:		**1,488.16**	**29.76**	**1,517.92**

URBINA, ANA 820 GATE RD MONROE, NC 28110

SOURCE	PROPERTY KEY	TAXES/FEES	INTEREST	AMOUNT DUE
RE	09327035	1,488.00	29.76	1,517.76
Name Totals:		**1,488.00**	**29.76**	**1,517.76**

FIGUEROA, MARIA DEL CARMEN 906 BRUCE THOMAS RD MONROE, NC 28112

SOURCE	PROPERTY KEY	TAXES/FEES	INTEREST	AMOUNT DUE
RE	04117012E	1,487.68	29.75	1,517.43
Name Totals:		**1,487.68**	**29.75**	**1,517.43**

JASPER, THOMAS W 1103 TINA CIR MONROE, NC 28112

SOURCE	PROPERTY KEY	TAXES/FEES	INTEREST	AMOUNT DUE
RE	09197017	1,487.57	29.75	1,517.32
Name Totals:		**1,487.57**	**29.75**	**1,517.32**

STATHOPOULOS, GEORGE S 7307 YELLOWHORN TRL WAXHAW, NC 28173

SOURCE	PROPERTY KEY	TAXES/FEES	INTEREST	AMOUNT DUE
RE	06132109	1,487.06	29.74	1,516.80
Name Totals:		**1,487.06**	**29.74**	**1,516.80**

MCCLENDON, LORIETTA HEIRS C/O SHEMILLE MCCLENDON ADMINISTRA 5218 SPRINGDALE DR WAXHAW, NC 28173

SOURCE	PROPERTY KEY	TAXES/FEES	INTEREST	AMOUNT DUE
RE	05033041	1,486.82	29.74	1,516.56
Name Totals:		**1,486.82**	**29.74**	**1,516.56**

HUNT, ROBERT M 3903 SANFORD LN MONROE, NC 28110

SOURCE	PROPERTY KEY	TAXES/FEES	INTEREST	AMOUNT DUE
RE	09372045B	1,486.72	29.73	1,516.45
Name Totals:		**1,486.72**	**29.73**	**1,516.45**

4330 INDIAN TRAIL FAIRVIEW LLC 4330 INDIAN TRAIL FAIRVIEW RD INDIAN TRAIL, NC 28079

SOURCE	PROPERTY KEY	TAXES/FEES	INTEREST	AMOUNT DUE
RE	07084055	1,485.54	29.71	1,515.25
Name Totals:		**1,485.54**	**29.71**	**1,515.25**

MCCARVER, VIVIAN 8204 IDLEWILD RD INDIAN TRAIL, NC 28079

SOURCE	PROPERTY KEY	TAXES/FEES	INTEREST	AMOUNT DUE
RE	07057105	1,485.54	29.71	1,515.25
Name Totals:		**1,485.54**	**29.71**	**1,515.25**

Copyright (C) 1997-2026 DEVNET Incorporated

Uncollected Amounts By Names Report
Union County
Date Distributed as of : 1/16/2026

YEAR: 2025

TAXPAYER NAME/ADDRESS

DOUGLAS, CARLENE W 3926 MAJESTIC LN MATTHEWS, NC 28104

SOURCE	PROPERTY KEY	TAXES/FEES	INTEREST	AMOUNT DUE
RE	07132120	1,484.92	29.70	1,514.62
Name Totals:		**1,484.92**	**29.70**	**1,514.62**

WINGARD, JOHN RALPH JR HEIRS C/O MICHAEL L WINGARD 8820 WINGARD RD WAXHAW, NC 28173

SOURCE	PROPERTY KEY	TAXES/FEES	INTEREST	AMOUNT DUE
RE	06186001C	1,484.86	29.70	1,514.56
Name Totals:		**1,484.86**	**29.70**	**1,514.56**

HAIGLER, MAX V 2613 HIGHWAY 205 MARSHVILLE, NC 28103

SOURCE	PROPERTY KEY	TAXES/FEES	INTEREST	AMOUNT DUE
RE	02133007	1,484.65	29.69	1,514.34
Name Totals:		**1,484.65**	**29.69**	**1,514.34**

CHINTHAKUNTLA, RAMESH 2820 BEVIS LN WAXHAW, NC 28173

SOURCE	PROPERTY KEY	TAXES/FEES	INTEREST	AMOUNT DUE
RE	09177288	1,483.23	29.66	1,512.89
Name Totals:		**1,483.23**	**29.66**	**1,512.89**

SUMMERFIELD, JESSICA 1010 TARHEEL DR MONROE, NC 28112

SOURCE	PROPERTY KEY	TAXES/FEES	INTEREST	AMOUNT DUE
RE	09292053	1,483.18	29.66	1,512.84
Name Totals:		**1,483.18**	**29.66**	**1,512.84**

LAWING, BRANDT D 6614 PLEASURE DR WAXHAW, NC 28173

SOURCE	PROPERTY KEY	TAXES/FEES	INTEREST	AMOUNT DUE
RE	06084053	1,482.83	29.66	1,512.49
Name Totals:		**1,482.83**	**29.66**	**1,512.49**

STATON, SINIC WALLACE HEIRS C/O ALICE PATRICIA DAVIS 517 HARRIS RD WILMINGTON, NC 28411

SOURCE	PROPERTY KEY	TAXES/FEES	INTEREST	AMOUNT DUE
RE	05156071	1,481.42	29.63	1,511.05
Name Totals:		**1,481.42**	**29.63**	**1,511.05**

CASCADES LLC 6865 FAIRVIEW RD STE C CHARLOTTE, NC 28210

SOURCE	PROPERTY KEY	TAXES/FEES	INTEREST	AMOUNT DUE
RE	08189029	1,481.03	29.62	1,510.65
Name Totals:		**1,481.03**	**29.62**	**1,510.65**

GATHERSTONE LLC 1304 LAWYERS RD W INDIAN TRAIL, NC 28079

SOURCE	PROPERTY KEY	TAXES/FEES	INTEREST	AMOUNT DUE
RE	08195004	1,480.52	29.61	1,510.13
Name Totals:		**1,480.52**	**29.61**	**1,510.13**

BELK, RICHARD D JR 5513 PARKWOOD SCHOOL RD WAXHAW, NC 28173

SOURCE	PROPERTY KEY	TAXES/FEES	INTEREST	AMOUNT DUE
RE	05036015A	1,479.48	29.59	1,509.07
Name Totals:		**1,479.48**	**29.59**	**1,509.07**

RICHARDSON, DAVID 3601 SWAIM CT WINSTON SALEM, NC 271277564

SOURCE	PROPERTY KEY	TAXES/FEES	INTEREST	AMOUNT DUE
RE	09393013A	1,478.49	29.57	1,508.06
Name Totals:		**1,478.49**	**29.57**	**1,508.06**

Copyright (C) 1997-2026 DEVNET Incorporated

Uncollected Amounts By Names Report
Union County
Date Distributed as of : 1/16/2026

YEAR: 2025

TAXPAYER NAME/ADDRESS

LARYSZ, EWA 8805 STRATFORD HILL CT CHARLOTTE, NC 28227

SOURCE	PROPERTY KEY	TAXES/FEES	INTEREST	AMOUNT DUE
RE	09396217	1,478.01	29.56	1,507.57
Name Totals:		**1,478.01**	**29.56**	**1,507.57**

HUNT, NANCY G 3903 SANFORD LANE MONROE, NC 281108009

SOURCE	PROPERTY KEY	TAXES/FEES	INTEREST	AMOUNT DUE
RE	09372043K	1,477.53	29.55	1,507.08
Name Totals:		**1,477.53**	**29.55**	**1,507.08**

KEZIAH, CAMERON TYLER 3301 CONCORD HWY MONROE, NC 28110

SOURCE	PROPERTY KEY	TAXES/FEES	INTEREST	AMOUNT DUE
RE	09171016B	1,477.29	29.55	1,506.84
Name Totals:		**1,477.29**	**29.55**	**1,506.84**

LOCKRIDGE, JILL RENEE 272 ASHFIELD LN LEXINGTON, NC 27292

SOURCE	PROPERTY KEY	TAXES/FEES	INTEREST	AMOUNT DUE
RE	09342211	1,476.71	29.53	1,506.24
Name Totals:		**1,476.71**	**29.53**	**1,506.24**

ZALINSKY, WENDY 3004 ASHFORD GLEN DR MATTHEWS, NC 28104

SOURCE	PROPERTY KEY	TAXES/FEES	INTEREST	AMOUNT DUE
RE	06174006A	1,476.50	29.53	1,506.03
Name Totals:		**1,476.50**	**29.53**	**1,506.03**

CRAIG, JAMES B 500 ANNE AVE WAXHAW, NC 28173

SOURCE	PROPERTY KEY	TAXES/FEES	INTEREST	AMOUNT DUE
RE	05114112	1,506.00	0.00	1,506.00
Name Totals:		**1,506.00**	**0.00**	**1,506.00**

QUINTERO, CELERINO S JR 5208 AUSTIN RD MONROE, NC 28112

SOURCE	PROPERTY KEY	TAXES/FEES	INTEREST	AMOUNT DUE
RE	04279092	1,475.83	29.52	1,505.35
Name Totals:		**1,475.83**	**29.52**	**1,505.35**

VINCI, LATRISHA 2706 OLD COURSE RD MONROE, NC 28112

SOURCE	PROPERTY KEY	TAXES/FEES	INTEREST	AMOUNT DUE
RE	04090003T	1,475.00	29.50	1,504.50
Name Totals:		**1,475.00**	**29.50**	**1,504.50**

DFC MOORE FARMS LLC 13000 SAWGRASS VILLAGE CIR BLDG 5 STE 24 PONTE VEDRA BEACH, FL 32082

SOURCE	PROPERTY KEY	TAXES/FEES	INTEREST	AMOUNT DUE
RE	07138344	1,472.91	29.46	1,502.37
Name Totals:		**1,472.91**	**29.46**	**1,502.37**

HOJNOWSKI, LISA RENE 2233 COBBLE CT MONROE, NC 28110

SOURCE	PROPERTY KEY	TAXES/FEES	INTEREST	AMOUNT DUE
RE	08300374	1,472.81	29.46	1,502.27
Name Totals:		**1,472.81**	**29.46**	**1,502.27**

STAGGS, TINA ANN 6912 KNOTTY PINE RD WAXHAW, NC 28173

SOURCE	PROPERTY KEY	TAXES/FEES	INTEREST	AMOUNT DUE
RE	06111024	1,472.20	29.44	1,501.64
Name Totals:		**1,472.20**	**29.44**	**1,501.64**

Copyright (C) 1997-2026 DEVNET Incorporated

Uncollected Amounts By Names Report
Union County
Date Distributed as of : 1/16/2026

YEAR: 2025

TAXPAYER NAME/ADDRESS

GONZALEZ, MARTIN AQUASCALIENTES 601 GALDEDALE LN MONROE, NC 28110

SOURCE	PROPERTY KEY	TAXES/FEES	INTEREST	AMOUNT DUE
RE	09351058	1,471.29	29.43	1,500.72
Name Totals:		**1,471.29**	**29.43**	**1,500.72**

CARPENTER, CAROL MULLIS 1801 OLD PEACHLAND RD MARSHVILLE, NC 28103

SOURCE	PROPERTY KEY	TAXES/FEES	INTEREST	AMOUNT DUE
RE	02192006	1,470.96	29.42	1,500.38
Name Totals:		**1,470.96**	**29.42**	**1,500.38**

WERNETH, DAVID RUSSELL 4804 SANDTYN DR WAXHAW, NC 281737966

SOURCE	PROPERTY KEY	TAXES/FEES	INTEREST	AMOUNT DUE
RE	06030149	1,500.00	0.00	1,500.00
Name Totals:		**1,500.00**	**0.00**	**1,500.00**

LEE, BERNICE 850 LAKEVIEW DR MARSHVILLE, NC 28103

SOURCE	PROPERTY KEY	TAXES/FEES	INTEREST	AMOUNT DUE
RE	02322001	1,470.46	29.41	1,499.87
Name Totals:		**1,470.46**	**29.41**	**1,499.87**

EASLEY, SUSAN DIANE HEIRS 710 GLADEDALE LN MONROE, NC 28110

SOURCE	PROPERTY KEY	TAXES/FEES	INTEREST	AMOUNT DUE
RE	09351045	1,470.32	29.41	1,499.73
Name Totals:		**1,470.32**	**29.41**	**1,499.73**

DOWDEE, LESLIE ALAN 225 W HWY 218 MONROE, NC 281107068

SOURCE	PROPERTY KEY	TAXES/FEES	INTEREST	AMOUNT DUE
RE	08189004A	1,470.31	29.41	1,499.72
Name Totals:		**1,470.31**	**29.41**	**1,499.72**

KING, HEATHER NICHOLE 405 CROOKED STICK DR MONROE, NC 281128078

SOURCE	PROPERTY KEY	TAXES/FEES	INTEREST	AMOUNT DUE
RE	04177084J	1,470.27	29.41	1,499.68
Name Totals:		**1,470.27**	**29.41**	**1,499.68**

PRICE, DAVID LEE 5010 MAMMOTH OAKS DR MONROE, NC 28110

SOURCE	PROPERTY KEY	TAXES/FEES	INTEREST	AMOUNT DUE
RE	08165162	1,469.97	29.40	1,499.37
Name Totals:		**1,469.97**	**29.40**	**1,499.37**

COMINOTTI, MARILYN 112 JOEL ST WINGATE, NC 28174

SOURCE	PROPERTY KEY	TAXES/FEES	INTEREST	AMOUNT DUE
RE	09060053	1,469.86	29.40	1,499.26
Name Totals:		**1,469.86**	**29.40**	**1,499.26**

ORR, JASON JOHNNIE 1847 WOODLAND DR CHARLOTTE, NC 28205 632

SOURCE	PROPERTY KEY	TAXES/FEES	INTEREST	AMOUNT DUE
RE	01066011B	1,466.46	29.33	1,495.79
Name Totals:		**1,466.46**	**29.33**	**1,495.79**

GAY, WILLIAM DENNIS 4705 PIONEER LN INDIAN TRAIL, NC 28079

SOURCE	PROPERTY KEY	TAXES/FEES	INTEREST	AMOUNT DUE
RE	07129333R	1,465.70	29.31	1,495.01
Name Totals:		**1,465.70**	**29.31**	**1,495.01**

Copyright (C) 1997-2026 DEVNET Incorporated

Uncollected Amounts By Names Report
Union County
Date Distributed as of : 1/16/2026

YEAR: 2025

TAXPAYER NAME/ADDRESS

RIERA, MARTHA ELIZABETH 1009 CONE AVE PINEVILLE, NC 28134

SOURCE	PROPERTY KEY	TAXES/FEES	INTEREST	AMOUNT DUE
RE	05033112	1,465.36	29.31	1,494.67
Name Totals:		**1,465.36**	**29.31**	**1,494.67**

LIVELY, SUSAN LEEANN 1709 LATHAN RD MONROE, NC 28112

SOURCE	PROPERTY KEY	TAXES/FEES	INTEREST	AMOUNT DUE
RE	04228015	1,464.74	29.29	1,494.03
Name Totals:		**1,464.74**	**29.29**	**1,494.03**

HELMS, DOUGLAS H 2526 TIMBERWOLF TRL ASHEBORO, NC 27205

SOURCE	PROPERTY KEY	TAXES/FEES	INTEREST	AMOUNT DUE
RE	09381020	1,464.55	29.29	1,493.84
Name Totals:		**1,464.55**	**29.29**	**1,493.84**

MULLIS, TERESA W 2813 LUCY SHORT CUT RD MARSHVILLE, NC 28103

SOURCE	PROPERTY KEY	TAXES/FEES	INTEREST	AMOUNT DUE
RE	02133027D	1,464.50	29.29	1,493.79
Name Totals:		**1,464.50**	**29.29**	**1,493.79**

GIOVANNIELLO, TIMOTHY 2818 HARRINGTON PL WAXHAW, NC 28173

SOURCE	PROPERTY KEY	TAXES/FEES	INTEREST	AMOUNT DUE
RE	06060076	1,464.36	29.29	1,493.65
Name Totals:		**1,464.36**	**29.29**	**1,493.65**

JIL ESTATES LLC 7006 CAMROSE CROSSING LN MATTHEWS, NC 28104

SOURCE	PROPERTY KEY	TAXES/FEES	INTEREST	AMOUNT DUE
RE	09301141	1,463.69	29.27	1,492.96
Name Totals:		**1,463.69**	**29.27**	**1,492.96**

DEESE, BRENDA 609 S ELM ST MARSHVILLE, NC 28103

SOURCE	PROPERTY KEY	TAXES/FEES	INTEREST	AMOUNT DUE
RE	02312003	1,463.26	29.27	1,492.53
Name Totals:		**1,463.26**	**29.27**	**1,492.53**

HATEM, WILLIAM M JR 6205 ROSEWOOD CT INDIAN TRAIL, NC 28079

SOURCE	PROPERTY KEY	TAXES/FEES	INTEREST	AMOUNT DUE
RE	07057264	1,463.13	29.26	1,492.39
Name Totals:		**1,463.13**	**29.26**	**1,492.39**

HOGAN, MICHAEL 1813 VANDERLYN ST MONROE, NC 28112

SOURCE	PROPERTY KEY	TAXES/FEES	INTEREST	AMOUNT DUE
RE	09321932	1,459.35	29.19	1,488.54
Name Totals:		**1,459.35**	**29.19**	**1,488.54**

NEWELL, ALLEN DALE 922 ZEB HELMS RD MONROE, NC 28112

SOURCE	PROPERTY KEY	TAXES/FEES	INTEREST	AMOUNT DUE
RE	09351017D	1,459.25	29.19	1,488.44
Name Totals:		**1,459.25**	**29.19**	**1,488.44**

SQUICCIARINI, PETER J 124 LAUREN DR INDIAN TRAIL, NC 28079

SOURCE	PROPERTY KEY	TAXES/FEES	INTEREST	AMOUNT DUE
RE	07114258	1,458.97	29.18	1,488.15
Name Totals:		**1,458.97**	**29.18**	**1,488.15**

Copyright (C) 1997-2026 DEVNET Incorporated

Uncollected Amounts By Names Report
Union County
Date Distributed as of : 1/16/2026

YEAR: 2025

TAXPAYER NAME/ADDRESS

PELSER, KIMBERLY FRANCES 1010 THREE LAKES TRL WAXHAW, NC 28173

SOURCE	PROPERTY KEY	TAXES/FEES	INTEREST	AMOUNT DUE
RE	05075002D	1,458.90	29.18	1,488.08
Name Totals:		**1,458.90**	**29.18**	**1,488.08**

TREEHOUSE VINEYARDS FAMILY LIMITED 303 BAY ST MONROE, NC 28110

SOURCE	PROPERTY KEY	TAXES/FEES	INTEREST	AMOUNT DUE
RE	09238033A	1,458.48	29.17	1,487.65
Name Totals:		**1,458.48**	**29.17**	**1,487.65**

WATSON, JOSHUA DALE 6206 PUMPERNICKEL LN MONROE, NC 281108639

SOURCE	PROPERTY KEY	TAXES/FEES	INTEREST	AMOUNT DUE
RE	06072012C	1,457.89	29.16	1,487.05
Name Totals:		**1,457.89**	**29.16**	**1,487.05**

RUSHING, JERRY LOUIS HEIRS C/O MELISSA ANN RUSHING 519 OLIVE BRANCH RD MARSHVILLE, NC 28103

SOURCE	PROPERTY KEY	TAXES/FEES	INTEREST	AMOUNT DUE
RE	02305009	1,455.83	29.12	1,484.95
Name Totals:		**1,455.83**	**29.12**	**1,484.95**

MELTON, RONNIE WILLIS SR 5017 WOLF POND RD MONROE, NC 28112

SOURCE	PROPERTY KEY	TAXES/FEES	INTEREST	AMOUNT DUE
RE	04150008	1,455.16	29.10	1,484.26
Name Totals:		**1,455.16**	**29.10**	**1,484.26**

TERESHCHENKOV, VITALIY 3013 HUNT CLUB AVE MONROE, NC 28110

SOURCE	PROPERTY KEY	TAXES/FEES	INTEREST	AMOUNT DUE
RE	07069351	1,455.02	29.10	1,484.12
Name Totals:		**1,455.02**	**29.10**	**1,484.12**

WILLIAMS, WYATT L 2406 HONEYCURR SIMPSON RD MONROE, NC 28110

SOURCE	PROPERTY KEY	TAXES/FEES	INTEREST	AMOUNT DUE
RE	08102013	1,454.35	29.09	1,483.44
Name Totals:		**1,454.35**	**29.09**	**1,483.44**

GULLEDGE, BEVERLY F 2730 SANTIAGO CIR MONROE, NC 28110

SOURCE	PROPERTY KEY	TAXES/FEES	INTEREST	AMOUNT DUE
RE	09336629	1,452.40	29.05	1,481.45
Name Totals:		**1,452.40**	**29.05**	**1,481.45**

ATKINSON, ROBERT D 3309 RED FOX TRAIL MATTHEWS, NC 281048933

SOURCE	PROPERTY KEY	TAXES/FEES	INTEREST	AMOUNT DUE
RE	06099042	1,452.29	29.05	1,481.34
Name Totals:		**1,452.29**	**29.05**	**1,481.34**

BOATWRIGHT, JOHN GRAHAM 2209 WAXHAW INDIAN TRAIL RD INDIAN TRAIL, NC 28079

SOURCE	PROPERTY KEY	TAXES/FEES	INTEREST	AMOUNT DUE
RE	07117004C	1,451.29	29.03	1,480.32
Name Totals:		**1,451.29**	**29.03**	**1,480.32**

WHEELER, DENNIS MARVIN 4815 MEDLIN RD MONROE, NC 28112

SOURCE	PROPERTY KEY	TAXES/FEES	INTEREST	AMOUNT DUE
RE	04039004C	1,450.86	29.02	1,479.88
Name Totals:		**1,450.86**	**29.02**	**1,479.88**

Copyright (C) 1997-2026 DEVNET Incorporated

Uncollected Amounts By Names Report
Union County
Date Distributed as of : 1/16/2026

YEAR: 2025

TAXPAYER NAME/ADDRESS

HAMPTON, THOMAS WILLIAM JR 2905 SMITH FIELD DR MONROE, NC 28110

SOURCE	PROPERTY KEY	TAXES/FEES	INTEREST	AMOUNT DUE
RE	02133018	1,449.97	29.00	1,478.97
Name Totals:		**1,449.97**	**29.00**	**1,478.97**

FOX, WANDA L 516 SUNNYSIDE CIR EXT INDIAN TRAIL, NC 280798680

SOURCE	PROPERTY KEY	TAXES/FEES	INTEREST	AMOUNT DUE
RE	07084365	1,449.30	28.99	1,478.29
Name Totals:		**1,449.30**	**28.99**	**1,478.29**

THOMAS, JOYCE S 518 SIMPSON RD INDIAN TRAIL, NC 28079

SOURCE	PROPERTY KEY	TAXES/FEES	INTEREST	AMOUNT DUE
RE	08228008	1,448.35	28.97	1,477.32
Name Totals:		**1,448.35**	**28.97**	**1,477.32**

RICHMOND, CHRISTOPHER R 1811 TIMBERLANE DR MONROE, NC 281107836

SOURCE	PROPERTY KEY	TAXES/FEES	INTEREST	AMOUNT DUE
RE	09301210	1,447.19	28.94	1,476.13
Name Totals:		**1,447.19**	**28.94**	**1,476.13**

RODGERS, SCOTT 1762 ABBOTSFORD CT GASTONIA, NC 28056

SOURCE	PROPERTY KEY	TAXES/FEES	INTEREST	AMOUNT DUE
RE	04168008	1,447.06	28.94	1,476.00
Name Totals:		**1,447.06**	**28.94**	**1,476.00**

HAINES, DEBRA 2116 UNIONVILLE INDIAN TRAIL RD W INDIAN TRAIL, NC 28079

SOURCE	PROPERTY KEY	TAXES/FEES	INTEREST	AMOUNT DUE
RE	08300025	1,446.91	28.94	1,475.85
Name Totals:		**1,446.91**	**28.94**	**1,475.85**

HELMS, RALPH WARD SR HEIRS 2821 CORINTH CHURCH RD MONROE, NC 28112

SOURCE	PROPERTY KEY	TAXES/FEES	INTEREST	AMOUNT DUE
RE	09354096C	1,446.24	28.92	1,475.16
Name Totals:		**1,446.24**	**28.92**	**1,475.16**

DURR YOLANDA FAYE 6123 N 31ST AVE PHOENIX, AZ 85017

SOURCE	PROPERTY KEY	TAXES/FEES	INTEREST	AMOUNT DUE
RE	09105056	1,445.45	28.91	1,474.36
Name Totals:		**1,445.45**	**28.91**	**1,474.36**

CROWE, KEVIN F 407 KENSINGTON PARK WAY WAXHAW, NC 28173

SOURCE	PROPERTY KEY	TAXES/FEES	INTEREST	AMOUNT DUE
RE	06192795	1,444.91	28.90	1,473.81
Name Totals:		**1,444.91**	**28.90**	**1,473.81**

LEDER, MARY ELLEN 3009 MICHELLE DR MATTHEWS, NC 28104

SOURCE	PROPERTY KEY	TAXES/FEES	INTEREST	AMOUNT DUE
RE	06117159	1,443.98	28.88	1,472.86
Name Totals:		**1,443.98**	**28.88**	**1,472.86**

TILLER, JERRETT 7126 NANCE TARLTON RD MARSHVILLE, NC 28103

SOURCE	PROPERTY KEY	TAXES/FEES	INTEREST	AMOUNT DUE
RE	02006006	1,443.96	28.88	1,472.84
Name Totals:		**1,443.96**	**28.88**	**1,472.84**

Copyright (C) 1997-2026 DEVNET Incorporated

Uncollected Amounts By Names Report
Union County
Date Distributed as of : 1/16/2026

YEAR: 2025

TAXPAYER NAME/ADDRESS

LOVETT, JENNIFER 8007 BEACON HILLS RD INDIAN TRAIL, NC 28079

SOURCE	PROPERTY KEY	TAXES/FEES	INTEREST	AMOUNT DUE
RE	07057345	1,443.58	28.87	1,472.45
Name Totals:		**1,443.58**	**28.87**	**1,472.45**

WOLFE, PATSY 300 S PROVIDENCE ST WAXHAW, NC 28173

SOURCE	PROPERTY KEY	TAXES/FEES	INTEREST	AMOUNT DUE
RE	05115072	1,443.35	28.87	1,472.22
Name Totals:		**1,443.35**	**28.87**	**1,472.22**

IVEY, LOIS M HEIRS C/O MARSHA REDFERN 3620 ANDREW JACKSON DR WAXHAW, NC 28173

SOURCE	PROPERTY KEY	TAXES/FEES	INTEREST	AMOUNT DUE
RE	05033001	1,443.04	28.86	1,471.90
Name Totals:		**1,443.04**	**28.86**	**1,471.90**

KNIGHT, RANDALL B 6301 CREFT CIRCLE INDIAN TRAIL, NC 28079

SOURCE	PROPERTY KEY	TAXES/FEES	INTEREST	AMOUNT DUE
RE	09363095	1,442.85	28.86	1,471.71
Name Totals:		**1,442.85**	**28.86**	**1,471.71**

WARNER, DIANA 1412 COTTAGE GREEN DR MONROE, NC 28112

SOURCE	PROPERTY KEY	TAXES/FEES	INTEREST	AMOUNT DUE
RE	09125280	1,442.85	28.86	1,471.71
Name Totals:		**1,442.85**	**28.86**	**1,471.71**

BIRMINGHAM, GREGORY D 398 BIRMINGHAM LN MONROE, NC 28110

SOURCE	PROPERTY KEY	TAXES/FEES	INTEREST	AMOUNT DUE
RE	06003067A	1,442.79	28.86	1,471.65
Name Totals:		**1,442.79**	**28.86**	**1,471.65**

PHILLIPS, GINGER C 8004 CONCORD HWY MONROE, NC 28110

SOURCE	PROPERTY KEY	TAXES/FEES	INTEREST	AMOUNT DUE
RE	09336628	1,441.54	28.83	1,470.37
Name Totals:		**1,441.54**	**28.83**	**1,470.37**

WENTZ, RAYMOND LEE HEIRS 4005 POPLIN RD MONROE, NC 28110

SOURCE	PROPERTY KEY	TAXES/FEES	INTEREST	AMOUNT DUE
RE	08300040A	1,441.24	28.82	1,470.06
Name Totals:		**1,441.24**	**28.82**	**1,470.06**

W3 RESOURCE MANAGEMENT LLC PO BOX 1561 MONROE, NC 28111

SOURCE	PROPERTY KEY	TAXES/FEES	INTEREST	AMOUNT DUE
RE	09232075	1,441.11	28.82	1,469.93
Name Totals:		**1,441.11**	**28.82**	**1,469.93**

RENTERIA, ALEJANDRA 1813 CLAUDE AUSTIN RD MONROE, NC 28112

SOURCE	PROPERTY KEY	TAXES/FEES	INTEREST	AMOUNT DUE
RE	09235063	1,441.11	28.82	1,469.93
Name Totals:		**1,441.11**	**28.82**	**1,469.93**

GOLDBERG, BARRETT LAWRENCE 2625 CRIMSON WAY MONROE, NC 28112

SOURCE	PROPERTY KEY	TAXES/FEES	INTEREST	AMOUNT DUE
RE	09351468	1,441.11	28.82	1,469.93
Name Totals:		**1,441.11**	**28.82**	**1,469.93**

Copyright (C) 1997-2026 DEVNET Incorporated

Uncollected Amounts By Names Report
Union County
Date Distributed as of : 1/16/2026

YEAR: 2025

TAXPAYER NAME/ADDRESS

COUSAR, WILLIAM RODNEY 15317 S CATAWBA CIR MATTHEWS, NC 281045131

SOURCE	PROPERTY KEY	TAXES/FEES	INTEREST	AMOUNT DUE
RE	07129436	1,440.72	28.81	1,469.53
Name Totals:		**1,440.72**	**28.81**	**1,469.53**

BENNA, LISA 9947 LANCASTER HWY WAXHAW, NC 28173

SOURCE	PROPERTY KEY	TAXES/FEES	INTEREST	AMOUNT DUE
RE	05101017C	1,440.71	28.81	1,469.52
Name Totals:		**1,440.71**	**28.81**	**1,469.52**

BUFF, JUDY A 2107 S ROCKY RIVER RD MONROE, NC 28112

SOURCE	PROPERTY KEY	TAXES/FEES	INTEREST	AMOUNT DUE
RE	09384008A	1,440.47	28.81	1,469.28
Name Totals:		**1,440.47**	**28.81**	**1,469.28**

BOSSBACH, SHIRLEY C 6132 DAVIDSON DR MATTHEWS, NC 28104

SOURCE	PROPERTY KEY	TAXES/FEES	INTEREST	AMOUNT DUE
RE	07147068	1,439.76	28.80	1,468.56
Name Totals:		**1,439.76**	**28.80**	**1,468.56**

OWEN, DOTTY H M 2310 RACCOON RUN MONROE, NC 28110

SOURCE	PROPERTY KEY	TAXES/FEES	INTEREST	AMOUNT DUE
RE	09307075	1,439.37	28.79	1,468.16
Name Totals:		**1,439.37**	**28.79**	**1,468.16**

MOBLEY, CAROLYN BARBER PO BOX 203 WAXHAW, NC 281731042

SOURCE	PROPERTY KEY	TAXES/FEES	INTEREST	AMOUNT DUE
RE	05110055	1,438.73	28.77	1,467.50
Name Totals:		**1,438.73**	**28.77**	**1,467.50**

DR HORTON INC 8025 ARROWRIDGE BLVD CHARLOTTE, NC 28273

SOURCE	PROPERTY KEY	TAXES/FEES	INTEREST	AMOUNT DUE
RE	09351015	1,437.20	28.74	1,465.94
Name Totals:		**1,437.20**	**28.74**	**1,465.94**

MILLS, JEFFREY RAY 5823 OLD KENNEDY FORD RD MARSHVILLE, NC 28103

SOURCE	PROPERTY KEY	TAXES/FEES	INTEREST	AMOUNT DUE
RE	01087001	1,437.14	28.74	1,465.88
Name Totals:		**1,437.14**	**28.74**	**1,465.88**

SIMONDS, SARAH D HEIRS 7509 BROOMES OLD MILL RD WAXHAW, NC 28173

SOURCE	PROPERTY KEY	TAXES/FEES	INTEREST	AMOUNT DUE
RE	06156026	1,435.61	28.71	1,464.32
Name Totals:		**1,435.61**	**28.71**	**1,464.32**

HUNT, NANCY G 3903 SANFORD LANE MONROE, NC 281108009

SOURCE	PROPERTY KEY	TAXES/FEES	INTEREST	AMOUNT DUE
RE	09372043	1,435.43	28.71	1,464.14
Name Totals:		**1,435.43**	**28.71**	**1,464.14**

HOWARD, BETTY HILL TRUSTEE 2014 BONANZA RD MONROE, NC 28110

SOURCE	PROPERTY KEY	TAXES/FEES	INTEREST	AMOUNT DUE
RE	09298084	1,435.03	28.70	1,463.73
Name Totals:		**1,435.03**	**28.70**	**1,463.73**

Copyright (C) 1997-2026 DEVNET Incorporated

Uncollected Amounts By Names Report
Union County
Date Distributed as of : 1/16/2026

YEAR: 2025

TAXPAYER NAME/ADDRESS

ELLIS, KATHY A FREEMAN 4409 POTTER RD S MONROE, NC 281126622

SOURCE	PROPERTY KEY	TAXES/FEES	INTEREST	AMOUNT DUE
RE	05186054	1,434.36	28.69	1,463.05
Name Totals:		**1,434.36**	**28.69**	**1,463.05**

JACKSON, TRINETTA 416 GATEWOOD LN MATTHEWS, NC 281047388

SOURCE	PROPERTY KEY	TAXES/FEES	INTEREST	AMOUNT DUE
RE	06096077A	1,434.22	28.68	1,462.90
Name Totals:		**1,434.22**	**28.68**	**1,462.90**

RIDER, HELGA E 5813 BEVERLY DR INDIAN TRAIL, NC 28079

SOURCE	PROPERTY KEY	TAXES/FEES	INTEREST	AMOUNT DUE
RE	07060045B	1,434.04	28.68	1,462.72
Name Totals:		**1,434.04**	**28.68**	**1,462.72**

SAAD, ELIAS SAAD 8305 WHITE HORSE DR WAXHAW, NC 28173

SOURCE	PROPERTY KEY	TAXES/FEES	INTEREST	AMOUNT DUE
RE	09396556	1,433.98	28.68	1,462.66
Name Totals:		**1,433.98**	**28.68**	**1,462.66**

SINGLETON, CUBA 1916 NASH RD WINGATE, NC 28174

SOURCE	PROPERTY KEY	TAXES/FEES	INTEREST	AMOUNT DUE
RE	09034017	1,433.78	28.68	1,462.46
Name Totals:		**1,433.78**	**28.68**	**1,462.46**

BERNASCONI, KAREN E 405 S CHURCH ST MONROE, NC 28112

SOURCE	PROPERTY KEY	TAXES/FEES	INTEREST	AMOUNT DUE
RE	09231122	1,433.73	28.67	1,462.40
Name Totals:		**1,433.73**	**28.67**	**1,462.40**

FOREVER HEAVEN HOMES LLC 4001 MATTHEWS-INDIAN TRAIL RD MATTHEWS, NC 28104

SOURCE	PROPERTY KEY	TAXES/FEES	INTEREST	AMOUNT DUE
RE	09307083	1,429.39	28.59	1,457.98
Name Totals:		**1,429.39**	**28.59**	**1,457.98**

STEGALL, CHRISTOPHER DANIEL 818 WILLOUGHBY RD MONROE, NC 28110

SOURCE	PROPERTY KEY	TAXES/FEES	INTEREST	AMOUNT DUE
RE	04036013	1,429.25	28.59	1,457.84
Name Totals:		**1,429.25**	**28.59**	**1,457.84**

SUNSET MILLS DEVELOPMENT COMPANY PO BOX 11032 CHARLOTTE, NC 28220

SOURCE	PROPERTY KEY	TAXES/FEES	INTEREST	AMOUNT DUE
RE	09195022D	1,428.52	28.57	1,457.09
Name Totals:		**1,428.52**	**28.57**	**1,457.09**

RUSSELL, MEGAN HARTIS 6024 RAPE ROAD MONROE, NC 28112

SOURCE	PROPERTY KEY	TAXES/FEES	INTEREST	AMOUNT DUE
RE	04099003	1,428.38	28.57	1,456.95
Name Totals:		**1,428.38**	**28.57**	**1,456.95**

HENSLEY, LOU ANN 1403 SOUTHWOOD PLACE MONROE, NC 28112

SOURCE	PROPERTY KEY	TAXES/FEES	INTEREST	AMOUNT DUE
RE	09238057	1,428.08	28.56	1,456.64
Name Totals:		**1,428.08**	**28.56**	**1,456.64**

Copyright (C) 1997-2026 DEVNET Incorporated

Uncollected Amounts By Names Report
Union County
Date Distributed as of : 1/16/2026

YEAR: 2025

TAXPAYER NAME/ADDRESS

MGIGI LLC 104 ANTIOCH PLANTATION RD MATTHEWS, NC 28104

SOURCE	PROPERTY KEY	TAXES/FEES	INTEREST	AMOUNT DUE
RE	09321317	1,428.08	28.56	1,456.64
Name Totals:		**1,428.08**	**28.56**	**1,456.64**

SHOTWELL, BETTY L 3004 HOLLY VILLA CIR INDIAN TRAIL, NC 28079

SOURCE	PROPERTY KEY	TAXES/FEES	INTEREST	AMOUNT DUE
RE	07090398	1,427.69	28.55	1,456.24
Name Totals:		**1,427.69**	**28.55**	**1,456.24**

AUSTIN, LINDSEY CARL 7100 DEEP SPRINGS RD PEACHLAND, NC 28133

SOURCE	PROPERTY KEY	TAXES/FEES	INTEREST	AMOUNT DUE
RE	02009006	1,426.91	28.54	1,455.45
Name Totals:		**1,426.91**	**28.54**	**1,455.45**

PERDUE, CYNTHIA 1206 S WACCAMAW DR MURRELLS INLET, SC 29576

SOURCE	PROPERTY KEY	TAXES/FEES	INTEREST	AMOUNT DUE
RE	07057210	1,426.88	28.54	1,455.42
Name Totals:		**1,426.88**	**28.54**	**1,455.42**

RODRIGUEZ, JESUS M B 503 S ROCKY RIVER ROAD MONROE, NC 28110

SOURCE	PROPERTY KEY	TAXES/FEES	INTEREST	AMOUNT DUE
RE	09049136	1,426.70	28.53	1,455.23
Name Totals:		**1,426.70**	**28.53**	**1,455.23**

WAGGY, RUDOLPH ALLEN JR 2603 OLD CAMDEN RD MONROE, NC 28110

SOURCE	PROPERTY KEY	TAXES/FEES	INTEREST	AMOUNT DUE
RE	09072006B	1,426.52	28.53	1,455.05
Name Totals:		**1,426.52**	**28.53**	**1,455.05**

EQUITY HOLDING CORP TRUSTEE PO BOX 401624 LAS VEGAS, NV 89140

SOURCE	PROPERTY KEY	TAXES/FEES	INTEREST	AMOUNT DUE
RE	06060008	1,426.43	28.53	1,454.96
Name Totals:		**1,426.43**	**28.53**	**1,454.96**

PAYNE, VICKI 2525 ROUND TABLE RD MONROE, NC 28110

SOURCE	PROPERTY KEY	TAXES/FEES	INTEREST	AMOUNT DUE
RE	09259134	1,425.04	28.50	1,453.54
Name Totals:		**1,425.04**	**28.50**	**1,453.54**

MARSH, DOUGLAS IVORY 1625 AUSTIN CHANEY RD WINGATE, NC 28174

SOURCE	PROPERTY KEY	TAXES/FEES	INTEREST	AMOUNT DUE
RE	07084356	1,424.98	28.50	1,453.48
Name Totals:		**1,424.98**	**28.50**	**1,453.48**

THOMAS, TONYA LYNN 704 W SANDY RIDGE RD MONROE, NC 28112

SOURCE	PROPERTY KEY	TAXES/FEES	INTEREST	AMOUNT DUE
RE	04177095	1,423.72	28.47	1,452.19
Name Totals:		**1,423.72**	**28.47**	**1,452.19**

WARD, GINA M 8219 IDLEWILD RD INDIAN TRAIL, NC 28079

SOURCE	PROPERTY KEY	TAXES/FEES	INTEREST	AMOUNT DUE
RE	07057069	1,423.07	28.46	1,451.53
Name Totals:		**1,423.07**	**28.46**	**1,451.53**

Copyright (C) 1997-2026 DEVNET Incorporated

Uncollected Amounts By Names Report
Union County
Date Distributed as of : 1/16/2026

YEAR: 2025

TAXPAYER NAME/ADDRESS

TERESHCHENKOV, VITALIY 3013 HUNT CLUB AVE MONROE, NC 28110

SOURCE	PROPERTY KEY	TAXES/FEES	INTEREST	AMOUNT DUE
RE	09396574	1,422.86	28.46	1,451.32
Name Totals:		**1,422.86**	**28.46**	**1,451.32**

RUSHING, PERRY G 307 N ELM ST MARSHVILLE, NC 28103

SOURCE	PROPERTY KEY	TAXES/FEES	INTEREST	AMOUNT DUE
RE	02310091	1,422.81	28.46	1,451.27
Name Totals:		**1,422.81**	**28.46**	**1,451.27**

CARLISLE, LINDA KAY 3608 QUAIL RIDGE LN MATTHEWS, NC 28104

SOURCE	PROPERTY KEY	TAXES/FEES	INTEREST	AMOUNT DUE
RE	07129404	1,450.81	0.00	1,450.81
Name Totals:		**1,450.81**	**0.00**	**1,450.81**

DAVIS, PATRICIA 2908 WAXHAW INDIAN TRAIL RD S WAXHAW, NC 281737782

SOURCE	PROPERTY KEY	TAXES/FEES	INTEREST	AMOUNT DUE
RE	06111005F	1,421.93	28.44	1,450.37
Name Totals:		**1,421.93**	**28.44**	**1,450.37**

MARTINEZ, BRENDA A 806 SINCLAIR DR MONROE, NC 28112

SOURCE	PROPERTY KEY	TAXES/FEES	INTEREST	AMOUNT DUE
RE	09321309	1,421.57	28.43	1,450.00
Name Totals:		**1,421.57**	**28.43**	**1,450.00**

M&E INVESTMENT COMPANY LLC 1762 ABBOTSFORD CT GASTONIA, NC 28054

SOURCE	PROPERTY KEY	TAXES/FEES	INTEREST	AMOUNT DUE
RE	04225020	1,421.32	28.43	1,449.75
Name Totals:		**1,421.32**	**28.43**	**1,449.75**

CASTRO, BARBARA V 1654 VILLAGE GROVE LN MONROE, NC 28110

SOURCE	PROPERTY KEY	TAXES/FEES	INTEREST	AMOUNT DUE
RE	09264085	1,420.70	28.41	1,449.11
Name Totals:		**1,420.70**	**28.41**	**1,449.11**

GUZMAN, MIREYA CONTRERAS 2716 HENRY BAUCOM RD MONROE, NC 28110

SOURCE	PROPERTY KEY	TAXES/FEES	INTEREST	AMOUNT DUE
RE	02305056	1,419.89	28.40	1,448.29
Name Totals:		**1,419.89**	**28.40**	**1,448.29**

MONTEITH, DEBORAH W 4309 WEDDINGTON RD MONROE, NC 28110

SOURCE	PROPERTY KEY	TAXES/FEES	INTEREST	AMOUNT DUE
RE	09405011E	1,419.82	28.40	1,448.22
Name Totals:		**1,419.82**	**28.40**	**1,448.22**

EVANS, RANDALL SCOTT 3832 BEULAH CHURCH RD MATTHEWS, NC 281048658

SOURCE	PROPERTY KEY	TAXES/FEES	INTEREST	AMOUNT DUE
RE	06096043	1,419.82	28.40	1,448.22
Name Totals:		**1,419.82**	**28.40**	**1,448.22**

GINEZ, CARLOS 2406 DEVON DR MONROE, NC 28110

SOURCE	PROPERTY KEY	TAXES/FEES	INTEREST	AMOUNT DUE
RE	07093116	1,418.99	28.38	1,447.37
Name Totals:		**1,418.99**	**28.38**	**1,447.37**

Copyright (C) 1997-2026 DEVNET Incorporated

Uncollected Amounts By Names Report
Union County
Date Distributed as of : 1/16/2026

YEAR: 2025

TAXPAYER NAME/ADDRESS

CORIGLIANO, ROBIN LYNN 10612 PROVIDENCE RD D CHARLOTTE, NC 28277

SOURCE	PROPERTY KEY	TAXES/FEES	INTEREST	AMOUNT DUE
RE	03111010C01	1,418.53	28.37	1,446.90
Name Totals:		**1,418.53**	**28.37**	**1,446.90**

PROFFIT, JACQUELINE L 5516 GOLD CREST DR INDIAN TRAIL, NC 28079

SOURCE	PROPERTY KEY	TAXES/FEES	INTEREST	AMOUNT DUE
RE	07048015	1,417.05	28.34	1,445.39
Name Totals:		**1,417.05**	**28.34**	**1,445.39**

BENTON, KIMBERLEE COOPER 4920 FAITH CHURCH RD INDIAN TRAIL, NC 28079

SOURCE	PROPERTY KEY	TAXES/FEES	INTEREST	AMOUNT DUE
RE	07039033	1,416.39	28.33	1,444.72
Name Totals:		**1,416.39**	**28.33**	**1,444.72**

D & M RENTAL & LEASING INC 10366 ALEXANDER MARTIN AVE CHARLOTTE, NC 28277

SOURCE	PROPERTY KEY	TAXES/FEES	INTEREST	AMOUNT DUE
RE	07129280	1,415.84	28.32	1,444.16
Name Totals:		**1,415.84**	**28.32**	**1,444.16**

ROSS AND ROSS INVESTMENTS LLC 1064 KITE CT MATTHEWS, NC 28104

SOURCE	PROPERTY KEY	TAXES/FEES	INTEREST	AMOUNT DUE
RE	09286025	1,414.19	28.28	1,442.47
Name Totals:		**1,414.19**	**28.28**	**1,442.47**

HUTTO, JONATHAN RICHARD 7110 MCWHORTER RD WAXHAW, NC 281739587

SOURCE	PROPERTY KEY	TAXES/FEES	INTEREST	AMOUNT DUE
RE	05066013A	1,413.71	28.27	1,441.98
Name Totals:		**1,413.71**	**28.27**	**1,441.98**

NICHOLSON, FAYE WINCHESTER 3835 WINCHESTER RD MONROE, NC 28110

SOURCE	PROPERTY KEY	TAXES/FEES	INTEREST	AMOUNT DUE
RE	08300053	1,413.66	28.27	1,441.93
Name Totals:		**1,413.66**	**28.27**	**1,441.93**

SCHOTT, LARRY JOE JR 304 W SANDY RIDGE RD MONROE, NC 28112

SOURCE	PROPERTY KEY	TAXES/FEES	INTEREST	AMOUNT DUE
RE	04177085A	1,413.58	28.27	1,441.85
Name Totals:		**1,413.58**	**28.27**	**1,441.85**

CREATIVE HOMES OF THE CAROLINAS INC 1228 GLARENTZA ST MYRTLE BEACH, SC 29572

SOURCE	PROPERTY KEY	TAXES/FEES	INTEREST	AMOUNT DUE
RE	06102051	1,413.31	28.27	1,441.58
Name Totals:		**1,413.31**	**28.27**	**1,441.58**

CATHEY, CHARLES NELSON 200 GREENBRIAR DR MATTHEWS, NC 28104

SOURCE	PROPERTY KEY	TAXES/FEES	INTEREST	AMOUNT DUE
RE	07126204	1,413.25	28.27	1,441.52
Name Totals:		**1,413.25**	**28.27**	**1,441.52**

MUNOZ, JOSE ALFREDO BASILIO 4216 SECREST SHORT CUT RD MONROE, NC 28110

SOURCE	PROPERTY KEY	TAXES/FEES	INTEREST	AMOUNT DUE
RE	02315033	1,412.12	28.24	1,440.36
Name Totals:		**1,412.12**	**28.24**	**1,440.36**

Copyright (C) 1997-2026 DEVNET Incorporated

Uncollected Amounts By Names Report
Union County
Date Distributed as of : 1/16/2026

YEAR: 2025

TAXPAYER NAME/ADDRESS

WALKER, ESMAY YOLANDA 604 SUNSET ST MARSHVILLE, NC 281031419

SOURCE	PROPERTY KEY	TAXES/FEES	INTEREST	AMOUNT DUE
RE	02315043	1,412.12	28.24	1,440.36
Name Totals:		**1,412.12**	**28.24**	**1,440.36**

SKYECROFT PROPERTIES LLC 7916 SKYE LOCHS DR WAXHAW, NC 28173

SOURCE	PROPERTY KEY	TAXES/FEES	INTEREST	AMOUNT DUE
RE	06060019	1,410.96	28.22	1,439.18
Name Totals:		**1,410.96**	**28.22**	**1,439.18**

VIVEROS, SIMON 4517 PLYLER MILL RD MONROE, NC 28112

SOURCE	PROPERTY KEY	TAXES/FEES	INTEREST	AMOUNT DUE
RE	04231027	1,409.43	28.19	1,437.62
Name Totals:		**1,409.43**	**28.19**	**1,437.62**

TURNER, SUSAN EUDY 5920 BROOKS TURNER RD MARSHVILLE, NC 28103

SOURCE	PROPERTY KEY	TAXES/FEES	INTEREST	AMOUNT DUE
RE	01090006	1,409.33	28.19	1,437.52
Name Totals:		**1,409.33**	**28.19**	**1,437.52**

PRICE, CHASTITY MARIE 2603 HIGH RIDGE CHURCH ROAD MARSHVILLE, NC 28103

SOURCE	PROPERTY KEY	TAXES/FEES	INTEREST	AMOUNT DUE
RE	09330029A	1,409.16	28.18	1,437.34
Name Totals:		**1,409.16**	**28.18**	**1,437.34**

CHRISTENSEN, RACHEL 2110 SETH DR MATTHEWS, NC 28104

SOURCE	PROPERTY KEY	TAXES/FEES	INTEREST	AMOUNT DUE
RE	06072359	1,409.14	28.18	1,437.32
Name Totals:		**1,409.14**	**28.18**	**1,437.32**

OHLINGER, ROBERT FRANCIS 4113 HALCYON LN MONROE, NC 28112

SOURCE	PROPERTY KEY	TAXES/FEES	INTEREST	AMOUNT DUE
RE	04252023H	1,408.97	28.18	1,437.15
Name Totals:		**1,408.97**	**28.18**	**1,437.15**

PEREZ, RODOLFO 714 WINDING WAY DR MONROE, NC 28110

SOURCE	PROPERTY KEY	TAXES/FEES	INTEREST	AMOUNT DUE
RE	09351094	1,407.24	28.14	1,435.38
Name Totals:		**1,407.24**	**28.14**	**1,435.38**

MOODY, JOSHUA LEE 2930 CRIPPLE CREEK CT MONROE, NC 281105223

SOURCE	PROPERTY KEY	TAXES/FEES	INTEREST	AMOUNT DUE
RE	09336344	1,406.37	28.13	1,434.50
Name Totals:		**1,406.37**	**28.13**	**1,434.50**

MERCADO, ERIC C 2834 ROSEMEADE DR MONROE, NC 28110

SOURCE	PROPERTY KEY	TAXES/FEES	INTEREST	AMOUNT DUE
RE	09363035	1,405.94	28.12	1,434.06
Name Totals:		**1,405.94**	**28.12**	**1,434.06**

LEYVA, ABELINO RAMIREZ 1811 TRAVIS CT INDIAN TRAIL, NC 28079

SOURCE	PROPERTY KEY	TAXES/FEES	INTEREST	AMOUNT DUE
RE	07066253	1,405.90	28.12	1,434.02
Name Totals:		**1,405.90**	**28.12**	**1,434.02**

Copyright (C) 1997-2026 DEVNET Incorporated

Uncollected Amounts By Names Report
Union County
Date Distributed as of : 1/16/2026

YEAR: 2025

TAXPAYER NAME/ADDRESS

EASTRIDGE, SHARON P 1606 CROWELL DAIRY RD INDIAN TRAIL, NC 28079

SOURCE	PROPERTY KEY	TAXES/FEES	INTEREST	AMOUNT DUE
RE	08282010D	1,405.62	28.11	1,433.73
Name Totals:		**1,405.62**	**28.11**	**1,433.73**

JOHNSTON, JEREMIAH MACK 817 N ROCKY RIVER RD MONROE, NC 28110

SOURCE	PROPERTY KEY	TAXES/FEES	INTEREST	AMOUNT DUE
RE	09345044	1,405.44	28.11	1,433.55
Name Totals:		**1,405.44**	**28.11**	**1,433.55**

SHORTMAN, PHILLIP 3101 BOBWHITE CIR WINGATE, NC 28174

SOURCE	PROPERTY KEY	TAXES/FEES	INTEREST	AMOUNT DUE
RE	09049098	1,403.92	28.08	1,432.00
Name Totals:		**1,403.92**	**28.08**	**1,432.00**

LILLY, KATHY C 4516 CANAL RD MARSHVILLE, NC 28103

SOURCE	PROPERTY KEY	TAXES/FEES	INTEREST	AMOUNT DUE
RE	03108034A	1,403.91	28.08	1,431.99
Name Totals:		**1,403.91**	**28.08**	**1,431.99**

PONDS, LEE EVAN 3519 LANESBORO RD MARSHVILLE, NC 28103

SOURCE	PROPERTY KEY	TAXES/FEES	INTEREST	AMOUNT DUE
RE	01042010C	1,403.77	28.08	1,431.85
Name Totals:		**1,403.77**	**28.08**	**1,431.85**

KEZIAH, CASEY DAN 3010 DUNCAN KEZIAH RD MONROE, NC 28110

SOURCE	PROPERTY KEY	TAXES/FEES	INTEREST	AMOUNT DUE
RE	09174002	1,403.57	28.07	1,431.64
Name Totals:		**1,403.57**	**28.07**	**1,431.64**

SALAZAR, JESUS CARVAJAL 2008 LEWIS ST MONROE, NC 28112

SOURCE	PROPERTY KEY	TAXES/FEES	INTEREST	AMOUNT DUE
RE	02114095	1,402.86	28.06	1,430.92
Name Totals:		**1,402.86**	**28.06**	**1,430.92**

VK HERITAGE LLC 160 MINE LAKE CT STE 200 RALEIGH, NC 27615

SOURCE	PROPERTY KEY	TAXES/FEES	INTEREST	AMOUNT DUE
RE	07120003	1,402.63	28.05	1,430.68
Name Totals:		**1,402.63**	**28.05**	**1,430.68**

RAMIREZ, VICTOR 1016 CRESCENT WAY WINGATE, NC 28174

SOURCE	PROPERTY KEY	TAXES/FEES	INTEREST	AMOUNT DUE
RE	09012119	1,400.88	28.02	1,428.90
Name Totals:		**1,400.88**	**28.02**	**1,428.90**

DUNN, DANNY F 5409 BEVINGTON PL CHARLOTTE, NC 28277

SOURCE	PROPERTY KEY	TAXES/FEES	INTEREST	AMOUNT DUE
RE	07129343D	1,400.44	28.01	1,428.45
Name Totals:		**1,400.44**	**28.01**	**1,428.45**

4NW BROTHERHOOD LLC 2804 BILLINGTON WAY JAMESTOWN, NC 27282

SOURCE	PROPERTY KEY	TAXES/FEES	INTEREST	AMOUNT DUE
RE	09177280	1,400.30	28.01	1,428.31
Name Totals:		**1,400.30**	**28.01**	**1,428.31**

Copyright (C) 1997-2026 DEVNET Incorporated

Uncollected Amounts By Names Report
Union County
Date Distributed as of : 1/16/2026

YEAR: 2025

TAXPAYER NAME/ADDRESS

DONOHUE, STEPHEN L 11008 BRUSH HOLLOW RD MATTHEWS, NC 28105

SOURCE	PROPERTY KEY	TAXES/FEES	INTEREST	AMOUNT DUE
RE	06102307	1,400.30	28.01	1,428.31
Name Totals:		**1,400.30**	**28.01**	**1,428.31**

SHANKAR, BALAJI CONDA 1710 NW SPEARS DR CONCORD, NC 28027

SOURCE	PROPERTY KEY	TAXES/FEES	INTEREST	AMOUNT DUE
RE	09177273	1,400.30	28.01	1,428.31
Name Totals:		**1,400.30**	**28.01**	**1,428.31**

WILLIAMS, KRISTEN CARROLL 4719 AMITY PL CHARLOTTE, NC 28212

SOURCE	PROPERTY KEY	TAXES/FEES	INTEREST	AMOUNT DUE
RE	06168033	1,400.22	28.00	1,428.22
Name Totals:		**1,400.22**	**28.00**	**1,428.22**

ERAZO, JOSE L 3313 CONTINENTAL DRIVE MONROE, NC 281105202

SOURCE	PROPERTY KEY	TAXES/FEES	INTEREST	AMOUNT DUE
RE	09342208	1,399.86	28.00	1,427.86
Name Totals:		**1,399.86**	**28.00**	**1,427.86**

PADGETT, CHARLES B JR 5909 WHITE CLIFFS DR MONROE, NC 281107989

SOURCE	PROPERTY KEY	TAXES/FEES	INTEREST	AMOUNT DUE
RE	07066444	1,399.22	27.98	1,427.20
Name Totals:		**1,399.22**	**27.98**	**1,427.20**

LEAIRD, ALVIN B JR 605 ROBERTS ST MONROE, NC 28112

SOURCE	PROPERTY KEY	TAXES/FEES	INTEREST	AMOUNT DUE
RE	09276153	1,398.99	27.98	1,426.97
Name Totals:		**1,398.99**	**27.98**	**1,426.97**

JENKINS, JANET 3306 MISTY WOOD DR MONROE, NC 281108615

SOURCE	PROPERTY KEY	TAXES/FEES	INTEREST	AMOUNT DUE
RE	09348332	1,398.67	27.97	1,426.64
Name Totals:		**1,398.67**	**27.97**	**1,426.64**

MAREZ, TERESA LYNNETTE PO BOX 1864 INDIAN TRAIL, NC 280791864

SOURCE	PROPERTY KEY	TAXES/FEES	INTEREST	AMOUNT DUE
RE	07102010D03	1,398.38	27.97	1,426.35
Name Totals:		**1,398.38**	**27.97**	**1,426.35**

BARNETT, DIANNE 4926 FOXBRIAR TRL CHARLOTTE, NC 28269

SOURCE	PROPERTY KEY	TAXES/FEES	INTEREST	AMOUNT DUE
RE	06168015A	1,397.14	27.94	1,425.08
Name Totals:		**1,397.14**	**27.94**	**1,425.08**

PEARSON, KATTIE 4015 LOVE MILL RD MONROE, NC 28110

SOURCE	PROPERTY KEY	TAXES/FEES	INTEREST	AMOUNT DUE
RE	07057053	1,396.84	27.94	1,424.78
Name Totals:		**1,396.84**	**27.94**	**1,424.78**

DAILEY, CHRISTA 3904 CHATTERLEIGH DR MONROE, NC 28110

SOURCE	PROPERTY KEY	TAXES/FEES	INTEREST	AMOUNT DUE
RE	09336400	1,396.82	27.94	1,424.76
Name Totals:		**1,396.82**	**27.94**	**1,424.76**

Copyright (C) 1997-2026 DEVNET Incorporated

Uncollected Amounts By Names Report
Union County
Date Distributed as of : 1/16/2026

YEAR: 2025

TAXPAYER NAME/ADDRESS

MORALES, JOSE MIGUEL 1400 LAKEVIEW DR MONROE, NC 281125102

SOURCE	PROPERTY KEY	TAXES/FEES	INTEREST	AMOUNT DUE
RE	09351053	1,396.16	27.92	1,424.08
Name Totals:		**1,396.16**	**27.92**	**1,424.08**

ALDRIDGE, ROBERT PATRICK 5319 MEDLIN RD MONROE, NC 28112

SOURCE	PROPERTY KEY	TAXES/FEES	INTEREST	AMOUNT DUE
RE	04042011A	1,396.11	27.92	1,424.03
Name Totals:		**1,396.11**	**27.92**	**1,424.03**

GONZALEZ, HUGO E 4023 LAKE CHARLES WAY INDIAN TRAIL, NC 28079

SOURCE	PROPERTY KEY	TAXES/FEES	INTEREST	AMOUNT DUE
RE	07063907	1,395.31	27.91	1,423.22
Name Totals:		**1,395.31**	**27.91**	**1,423.22**

HELMS, RODNEY EUGENE 3817 KARRINGTON PL MONROE, NC 28110

SOURCE	PROPERTY KEY	TAXES/FEES	INTEREST	AMOUNT DUE
RE	06018096	1,392.99	27.86	1,420.85
Name Totals:		**1,392.99**	**27.86**	**1,420.85**

STARNES, WALTER LEE JR 3526 LANCASTER HWY MONROE, NC 28112

SOURCE	PROPERTY KEY	TAXES/FEES	INTEREST	AMOUNT DUE
RE	04222011	1,392.79	27.86	1,420.65
Name Totals:		**1,392.79**	**27.86**	**1,420.65**

KERR, DANA ATCHLEY PO BOX 783 MONROE, NC 28111

SOURCE	PROPERTY KEY	TAXES/FEES	INTEREST	AMOUNT DUE
RE	09273007	1,392.05	27.84	1,419.89
Name Totals:		**1,392.05**	**27.84**	**1,419.89**

MCCOLLUM, WILLIAM ELLIS 3205 OLIVE BRANCH RD MONROE, NC 28110

SOURCE	PROPERTY KEY	TAXES/FEES	INTEREST	AMOUNT DUE
RE	09078005A	1,391.86	27.84	1,419.70
Name Totals:		**1,391.86**	**27.84**	**1,419.70**

WILLIAMS, ALISTAIR 109 N HAYNE ST UNIT 204 MONROE, NC 28112

SOURCE	PROPERTY KEY	TAXES/FEES	INTEREST	AMOUNT DUE
RE	09232062 08	1,391.18	27.82	1,419.00
Name Totals:		**1,391.18**	**27.82**	**1,419.00**

HENRY, SEAN 930 LANDSFORD RD MARSHVILLE, NC 28103

SOURCE	PROPERTY KEY	TAXES/FEES	INTEREST	AMOUNT DUE
RE	02117011	1,390.83	27.82	1,418.65
Name Totals:		**1,390.83**	**27.82**	**1,418.65**

WILLIAMS, DEWEY BRUCE 4401 PLYLER MILL RD MONROE, NC 28112

SOURCE	PROPERTY KEY	TAXES/FEES	INTEREST	AMOUNT DUE
RE	04147003H	1,390.61	27.81	1,418.42
Name Totals:		**1,390.61**	**27.81**	**1,418.42**

FUNDERBURK, TOMMY LEE PO BOX 883 JOHNSONVILLE, SC 29555

SOURCE	PROPERTY KEY	TAXES/FEES	INTEREST	AMOUNT DUE
RE	08231005	1,389.91	27.80	1,417.71
Name Totals:		**1,389.91**	**27.80**	**1,417.71**

Copyright (C) 1997-2026 DEVNET Incorporated

Uncollected Amounts By Names Report
Union County
Date Distributed as of : 1/16/2026

YEAR: 2025

TAXPAYER NAME/ADDRESS

BROOKS, DENNIS G 1802 PINEDELL AVE MONROE, NC 28110

SOURCE	PROPERTY KEY	TAXES/FEES	INTEREST	AMOUNT DUE
RE	09342056	1,389.01	27.78	1,416.79
Name Totals:		**1,389.01**	**27.78**	**1,416.79**

ALCEDO, ADOLFO LOPEZ 3506 HICKORY LN MONROE, NC 28112

SOURCE	PROPERTY KEY	TAXES/FEES	INTEREST	AMOUNT DUE
RE	09012115	1,388.74	27.77	1,416.51
Name Totals:		**1,388.74**	**27.77**	**1,416.51**

HUNTER, ANDREW ALLEN 4125 EUTAW DR WAXHAW, NC 28173

SOURCE	PROPERTY KEY	TAXES/FEES	INTEREST	AMOUNT DUE
RE	05138084	1,388.67	27.77	1,416.44
Name Totals:		**1,388.67**	**27.77**	**1,416.44**

BARRETT, TONI L 810 HASTY RD MARSHVILLE, NC 28103

SOURCE	PROPERTY KEY	TAXES/FEES	INTEREST	AMOUNT DUE
RE	02320043	1,387.84	27.76	1,415.60
Name Totals:		**1,387.84**	**27.76**	**1,415.60**

BERISTAIN, LUIS ENRIQUE SANCHEZ 8837 INDIAN TRAIL FAIRVIEW RD INDIAN TRAIL, NC 28079

SOURCE	PROPERTY KEY	TAXES/FEES	INTEREST	AMOUNT DUE
RE	04030019B	1,387.66	27.75	1,415.41
Name Totals:		**1,387.66**	**27.75**	**1,415.41**

COOPER, CONSTANCE NEWMAN PO BOX 175 INDIAN TRAIL, NC 28079

SOURCE	PROPERTY KEY	TAXES/FEES	INTEREST	AMOUNT DUE
RE	09397069	1,386.81	27.74	1,414.55
Name Totals:		**1,386.81**	**27.74**	**1,414.55**

HELMS, CLAYTON WALTER RAY 7126 WOLF POND RD MONROE, NC 28112

SOURCE	PROPERTY KEY	TAXES/FEES	INTEREST	AMOUNT DUE
RE	04159014	1,384.54	27.69	1,412.23
Name Totals:		**1,384.54**	**27.69**	**1,412.23**

HUDSON, DORENZO 11104 LISMORE LN MATTHEWS, NC 28105

SOURCE	PROPERTY KEY	TAXES/FEES	INTEREST	AMOUNT DUE
RE	06102253	1,384.51	27.69	1,412.20
Name Totals:		**1,384.51**	**27.69**	**1,412.20**

ONBOARD HOLDINGS INC 1301 MEDLIN RD MONROE, NC 28112

SOURCE	PROPERTY KEY	TAXES/FEES	INTEREST	AMOUNT DUE
RE	05114044B	1,384.42	27.69	1,412.11
Name Totals:		**1,384.42**	**27.69**	**1,412.11**

JAMISON, M KATHLEEN 807 E HIGHWAY 218 MONROE, NC 281107018

SOURCE	PROPERTY KEY	TAXES/FEES	INTEREST	AMOUNT DUE
RE	08153007	1,384.00	27.68	1,411.68
Name Totals:		**1,384.00**	**27.68**	**1,411.68**

BLACK, JOHN N JR 6616 MCNEELY RD WAXHAW, NC 28173

SOURCE	PROPERTY KEY	TAXES/FEES	INTEREST	AMOUNT DUE
RE	06084037	1,383.46	27.67	1,411.13
Name Totals:		**1,383.46**	**27.67**	**1,411.13**

Copyright (C) 1997-2026 DEVNET Incorporated

Uncollected Amounts By Names Report
Union County
Date Distributed as of : 1/16/2026

YEAR: 2025

TAXPAYER NAME/ADDRESS

KIMBRELL, RANDY TODD 1617 BLACKFOOT LN MATTHEWS, NC 281045162

SOURCE	PROPERTY KEY	TAXES/FEES	INTEREST	AMOUNT DUE
RE	07129568	1,381.63	27.63	1,409.26
Name Totals:		**1,381.63**	**27.63**	**1,409.26**

PREWETTE, MONET N 6916 CUNNINGHAM LN INDIAN TRAIL, NC 28079

SOURCE	PROPERTY KEY	TAXES/FEES	INTEREST	AMOUNT DUE
RE	07018009	1,381.10	27.62	1,408.72
Name Totals:		**1,381.10**	**27.62**	**1,408.72**

MCCORKLE FARM LLC 5300 OLD PINEVILLE RD STE 150 CHARLOTTE, NC 28217

SOURCE	PROPERTY KEY	TAXES/FEES	INTEREST	AMOUNT DUE
RE	06159003N	1,380.97	27.62	1,408.59
Name Totals:		**1,380.97**	**27.62**	**1,408.59**

TYSON JRH PROPERTIES LLC 3009 GRIFFITH ST CHARLOTTE, NC 28203

SOURCE	PROPERTY KEY	TAXES/FEES	INTEREST	AMOUNT DUE
RE	07144114	1,380.36	27.61	1,407.97
Name Totals:		**1,380.36**	**27.61**	**1,407.97**

FERGUSON, ASHLYN M 1621 CLONTZ LONG RD MONROE, NC 28110

SOURCE	PROPERTY KEY	TAXES/FEES	INTEREST	AMOUNT DUE
RE	08123011B	1,378.68	27.57	1,406.25
Name Totals:		**1,378.68**	**27.57**	**1,406.25**

PRITT, TERRY DAVIS 9419 MINI RANCH RD WAXHAW, NC 28173

SOURCE	PROPERTY KEY	TAXES/FEES	INTEREST	AMOUNT DUE
RE	05186002	1,377.69	27.55	1,405.24
Name Totals:		**1,377.69**	**27.55**	**1,405.24**

ROY, LINDA C 501 BEAUHAVEN WAXHAW, NC 281737449

SOURCE	PROPERTY KEY	TAXES/FEES	INTEREST	AMOUNT DUE
RE	06102060	1,377.54	27.55	1,405.09
Name Totals:		**1,377.54**	**27.55**	**1,405.09**

THOMAS, JOYCE PUGH C/O SKIP THOMAS 9719 HWY 218 E PEACHLAND, NC 28133

SOURCE	PROPERTY KEY	TAXES/FEES	INTEREST	AMOUNT DUE
RE	01038003	1,376.98	27.54	1,404.52
Name Totals:		**1,376.98**	**27.54**	**1,404.52**

ROSS, SARAH S 4006 PRICE SHORT CUT RD MONROE, NC 28110

SOURCE	PROPERTY KEY	TAXES/FEES	INTEREST	AMOUNT DUE
RE	09372051	1,375.44	27.51	1,402.95
Name Totals:		**1,375.44**	**27.51**	**1,402.95**

HELMS, SUE W 315 C M JAMES RD MARSHVILLE, NC 28103

SOURCE	PROPERTY KEY	TAXES/FEES	INTEREST	AMOUNT DUE
RE	02145016A	1,374.66	27.49	1,402.15
Name Totals:		**1,374.66**	**27.49**	**1,402.15**

MCVAY, MARGARET E TILLMAN 8805 QUAIL ROOST DR WAXHAW, NC 28173

SOURCE	PROPERTY KEY	TAXES/FEES	INTEREST	AMOUNT DUE
RE	05156078	1,373.37	27.47	1,400.84
Name Totals:		**1,373.37**	**27.47**	**1,400.84**

Copyright (C) 1997-2026 DEVNET Incorporated

Uncollected Amounts By Names Report
Union County
Date Distributed as of : 1/16/2026

YEAR: 2025

TAXPAYER NAME/ADDRESS

PLYLER, RONALD K 4808 OLD HIGHWAY RD MONROE, NC 28112

SOURCE	PROPERTY KEY	TAXES/FEES	INTEREST	AMOUNT DUE
RE	04282008E	1,372.56	27.45	1,400.01
Name Totals:		**1,372.56**	**27.45**	**1,400.01**

HELMS, JEFFERY LYNN 2204 WILSON AVE MONROE, NC 28112

SOURCE	PROPERTY KEY	TAXES/FEES	INTEREST	AMOUNT DUE
RE	09339084	1,370.77	27.42	1,398.19
Name Totals:		**1,370.77**	**27.42**	**1,398.19**

FITCH, JESIKA 4961 ALDERSBROOK DR MONROE, NC 281105640

SOURCE	PROPERTY KEY	TAXES/FEES	INTEREST	AMOUNT DUE
RE	09363163	1,370.77	27.42	1,398.19
Name Totals:		**1,370.77**	**27.42**	**1,398.19**

HUNCKE, DINA L 6314 SCOTT LONG RD INDIAN TRAIL, NC 28079

SOURCE	PROPERTY KEY	TAXES/FEES	INTEREST	AMOUNT DUE
RE	07045026	1,370.61	27.41	1,398.02
Name Totals:		**1,370.61**	**27.41**	**1,398.02**

HALL, CHRISTOPHER DAVID PO BOX 599 MARSHVILLE, NC 28103

SOURCE	PROPERTY KEY	TAXES/FEES	INTEREST	AMOUNT DUE
RE	02314004G	1,370.36	27.41	1,397.77
Name Totals:		**1,370.36**	**27.41**	**1,397.77**

MATHES, CINDY JEAN 7606 MEDLIN RD MONROE, NC 28112

SOURCE	PROPERTY KEY	TAXES/FEES	INTEREST	AMOUNT DUE
RE	03159009	1,370.29	27.41	1,397.70
Name Totals:		**1,370.29**	**27.41**	**1,397.70**

MCDOW, KENNETH MARCUS 3315 HAYWOOD RD MONROE, NC 28110

SOURCE	PROPERTY KEY	TAXES/FEES	INTEREST	AMOUNT DUE
RE	07027010F	1,370.12	27.40	1,397.52
Name Totals:		**1,370.12**	**27.40**	**1,397.52**

ZASOWSKI, PETER 1131 WALKER GROVE ROAD WINGATE, NC 28174

SOURCE	PROPERTY KEY	TAXES/FEES	INTEREST	AMOUNT DUE
RE	09066007	1,370.01	27.40	1,397.41
Name Totals:		**1,370.01**	**27.40**	**1,397.41**

BURGOS, MARIA D 2407 W LAWYERS RD INDIAN TRAIL, NC 280797547

SOURCE	PROPERTY KEY	TAXES/FEES	INTEREST	AMOUNT DUE
RE	07015010B	1,369.65	27.39	1,397.04
Name Totals:		**1,369.65**	**27.39**	**1,397.04**

CLYBURN, TRACY M ET AL 1725 LANDSFORD RD MARSHVILLE, NC 28103

SOURCE	PROPERTY KEY	TAXES/FEES	INTEREST	AMOUNT DUE
RE	02321054	1,369.39	27.39	1,396.78
Name Totals:		**1,369.39**	**27.39**	**1,396.78**

HELMS, RALPH WARD JR 2807 CORINTH CHURCH RD MONROE, NC 281128043

SOURCE	PROPERTY KEY	TAXES/FEES	INTEREST	AMOUNT DUE
RE	09354096	1,369.19	27.38	1,396.57
Name Totals:		**1,369.19**	**27.38**	**1,396.57**

Copyright (C) 1997-2026 DEVNET Incorporated

Uncollected Amounts By Names Report
Union County
Date Distributed as of : 1/16/2026

YEAR: 2025

TAXPAYER NAME/ADDRESS

TYSON JRH PROPERTIES LLC 3009 GRIFFITH ST CHARLOTTE, NC 28203

SOURCE	PROPERTY KEY	TAXES/FEES	INTEREST	AMOUNT DUE
RE	07144112	1,368.98	27.38	1,396.36
Name Totals:		**1,368.98**	**27.38**	**1,396.36**

RIVAS, JAIME 307 SERENITY HILLS DR MONROE, NC 28110

SOURCE	PROPERTY KEY	TAXES/FEES	INTEREST	AMOUNT DUE
RE	09348286	1,368.67	27.37	1,396.04
Name Totals:		**1,368.67**	**27.37**	**1,396.04**

BUROW, SURAT 3533 PLEASANT PLAINS RD MATTHEWS, NC 28104

SOURCE	PROPERTY KEY	TAXES/FEES	INTEREST	AMOUNT DUE
RE	07144174	1,368.31	27.37	1,395.68
Name Totals:		**1,368.31**	**27.37**	**1,395.68**

BLUE WEALTH GROUP LLC 856 CARMONA CT MATTHEWS, NC 28104

SOURCE	PROPERTY KEY	TAXES/FEES	INTEREST	AMOUNT DUE
RE	09219012	1,366.86	27.34	1,394.20
Name Totals:		**1,366.86**	**27.34**	**1,394.20**

BLANTON, MELVIN WAYNE 2306 RACCOON RUN MONROE, NC 28110

SOURCE	PROPERTY KEY	TAXES/FEES	INTEREST	AMOUNT DUE
RE	09307076	1,365.99	27.32	1,393.31
Name Totals:		**1,365.99**	**27.32**	**1,393.31**

MORRIS, EDWARD WYATT 5014 MATTHEWS WEDDINGTON RD MATTHEWS, NC 28105

SOURCE	PROPERTY KEY	TAXES/FEES	INTEREST	AMOUNT DUE
RE	06120012D	1,365.92	27.32	1,393.24
Name Totals:		**1,365.92**	**27.32**	**1,393.24**

WEIRICH, TERRI M 3999 FINCHER RD MATTHEWS, NC 28104

SOURCE	PROPERTY KEY	TAXES/FEES	INTEREST	AMOUNT DUE
RE	07135029E	1,365.78	27.32	1,393.10
Name Totals:		**1,365.78**	**27.32**	**1,393.10**

SCR COMMERCIAL PROPERTIES LLC 5502 CANNON DR MONROE, NC 28110

SOURCE	PROPERTY KEY	TAXES/FEES	INTEREST	AMOUNT DUE
RE	07069187	1,365.36	27.31	1,392.67
Name Totals:		**1,365.36**	**27.31**	**1,392.67**

BLYTHE, RUSSELL ERICK 3109 POPLIN RD MONROE, NC 28110

SOURCE	PROPERTY KEY	TAXES/FEES	INTEREST	AMOUNT DUE
RE	09253073	1,365.28	27.31	1,392.59
Name Totals:		**1,365.28**	**27.31**	**1,392.59**

HATCH, MICHAEL 662 BRANCH VIEW DRIVE BOILING SPRINGS, SC 293164836

SOURCE	PROPERTY KEY	TAXES/FEES	INTEREST	AMOUNT DUE
RE	04344005	1,365.06	27.30	1,392.36
Name Totals:		**1,365.06**	**27.30**	**1,392.36**

BAUCOM, MICHAEL Y 4119 TWENTY GRAND DR INDIAN TRAIL, NC 28079

SOURCE	PROPERTY KEY	TAXES/FEES	INTEREST	AMOUNT DUE
RE	07021128	1,363.46	27.27	1,390.73
Name Totals:		**1,363.46**	**27.27**	**1,390.73**

Copyright (C) 1997-2026 DEVNET Incorporated

Uncollected Amounts By Names Report
Union County
Date Distributed as of : 1/16/2026

YEAR: 2025

TAXPAYER NAME/ADDRESS

KIRKLEY, ROBIN MOORE 1010 N ROCKY RIVER RD MONROE, NC 281107953

SOURCE	PROPERTY KEY	TAXES/FEES	INTEREST	AMOUNT DUE
RE	09345029B	1,363.35	27.27	1,390.62
Name Totals:		**1,363.35**	**27.27**	**1,390.62**

ISAMA, NKECHINYERE 1007 ANGORA CT INDIAN TRAIL, NC 280790286

SOURCE	PROPERTY KEY	TAXES/FEES	INTEREST	AMOUNT DUE
RE	07066901	1,362.27	27.25	1,389.52
Name Totals:		**1,362.27**	**27.25**	**1,389.52**

ROMERO, DINA S 6415 MCWHORTER RD WAXHAW, NC 28173

SOURCE	PROPERTY KEY	TAXES/FEES	INTEREST	AMOUNT DUE
RE	05039027	1,362.19	27.24	1,389.43
Name Totals:		**1,362.19**	**27.24**	**1,389.43**

DURAN, GUILLERMO AGUILAR 1609 MORGAN MILL RD MONROE, NC 28110

SOURCE	PROPERTY KEY	TAXES/FEES	INTEREST	AMOUNT DUE
RE	02316003	1,361.62	27.23	1,388.85
Name Totals:		**1,361.62**	**27.23**	**1,388.85**

ORR, TYLER LEE 5209 MOSS COVE CT MONROE, NC 28110

SOURCE	PROPERTY KEY	TAXES/FEES	INTEREST	AMOUNT DUE
RE	09396021	1,360.60	27.21	1,387.81
Name Totals:		**1,360.60**	**27.21**	**1,387.81**

W3 RESOURCE MANAGEMENT LLC PO BOX 1561 MONROE, NC 281111561

SOURCE	PROPERTY KEY	TAXES/FEES	INTEREST	AMOUNT DUE
RE	09241017	1,360.35	27.21	1,387.56
Name Totals:		**1,360.35**	**27.21**	**1,387.56**

KNIGHT, DORIS HEIRS C/O MICHAEL KNIGHT 1230 ELLIS GRIFFIN RD WINGATE, NC 28174

SOURCE	PROPERTY KEY	TAXES/FEES	INTEREST	AMOUNT DUE
RE	04135002	1,360.05	27.20	1,387.25
Name Totals:		**1,360.05**	**27.20**	**1,387.25**

BAUCOM, HANNA FAYE 5920 RIVER RUN DR MARSHVILLE, NC 28103

SOURCE	PROPERTY KEY	TAXES/FEES	INTEREST	AMOUNT DUE
RE	01051002A	1,357.77	27.16	1,384.93
Name Totals:		**1,357.77**	**27.16**	**1,384.93**

PASTOR, ISABEL R 4406 ALLIBROOK WAY WINGATE, NC 28174

SOURCE	PROPERTY KEY	TAXES/FEES	INTEREST	AMOUNT DUE
RE	09015032	1,356.85	27.14	1,383.99
Name Totals:		**1,356.85**	**27.14**	**1,383.99**

CASCADES LLC 6865 FAIRVIEW RD STE C CHARLOTTE, NC 28210

SOURCE	PROPERTY KEY	TAXES/FEES	INTEREST	AMOUNT DUE
RE	07084320D	1,356.78	27.14	1,383.92
Name Totals:		**1,356.78**	**27.14**	**1,383.92**

HATHCOCK, JANET WILLIAMS 814 OLD PAGELAND MARSHVILLE RD MARSHVILLE, NC 28103

SOURCE	PROPERTY KEY	TAXES/FEES	INTEREST	AMOUNT DUE
RE	02180016	1,355.75	27.12	1,382.87
Name Totals:		**1,355.75**	**27.12**	**1,382.87**

Copyright (C) 1997-2026 DEVNET Incorporated

Uncollected Amounts By Names Report
Union County
Date Distributed as of : 1/16/2026

YEAR: 2025

TAXPAYER NAME/ADDRESS

SMITH, DANNY D 4106 HIGHWAY 205 MARSHVILLE, NC 28103

SOURCE	PROPERTY KEY	TAXES/FEES	INTEREST	AMOUNT DUE
RE	01153008	1,355.75	27.12	1,382.87
Name Totals:		**1,355.75**	**27.12**	**1,382.87**

TRULL, JAHALA D 329 E OLD HWY 74 MONROE, NC 28112

SOURCE	PROPERTY KEY	TAXES/FEES	INTEREST	AMOUNT DUE
RE	09121012A	1,355.34	27.11	1,382.45
Name Totals:		**1,355.34**	**27.11**	**1,382.45**

FRADY, CLINTON LEE 7330 MORGAN MILL RD MONROE, NC 281107708

SOURCE	PROPERTY KEY	TAXES/FEES	INTEREST	AMOUNT DUE
RE	08042020	1,354.74	27.09	1,381.83
Name Totals:		**1,354.74**	**27.09**	**1,381.83**

SNEED, RICHARD T 206 CANINA LN INDIAN TRAIL, NC 28079

SOURCE	PROPERTY KEY	TAXES/FEES	INTEREST	AMOUNT DUE
RE	07084650	1,354.73	27.09	1,381.82
Name Totals:		**1,354.73**	**27.09**	**1,381.82**

HAWKSBILL INVESTMENTS LLC 8879 SE HAWKSBILL WAY HOBE SOUND, FL 33455

SOURCE	PROPERTY KEY	TAXES/FEES	INTEREST	AMOUNT DUE
RE	06180001S	1,353.38	27.07	1,380.45
Name Totals:		**1,353.38**	**27.07**	**1,380.45**

WILLIAMS, GREGORY 136 ARMY RD AKA 5724 ARMY RD MARSHVILLE, NC 28103

SOURCE	PROPERTY KEY	TAXES/FEES	INTEREST	AMOUNT DUE
RE	01141009	1,353.22	27.06	1,380.28
Name Totals:		**1,353.22**	**27.06**	**1,380.28**

ANDERSON LIVING TRUST 13624 PROVIDENCE RD MATTHEWS, NC 28104

SOURCE	PROPERTY KEY	TAXES/FEES	INTEREST	AMOUNT DUE
RE	06150048	1,352.92	27.06	1,379.98
Name Totals:		**1,352.92**	**27.06**	**1,379.98**

RORIE, GREGORY 6127 LANDSFORD RD MARSHVILLE, NC 28103

SOURCE	PROPERTY KEY	TAXES/FEES	INTEREST	AMOUNT DUE
RE	03108061	1,352.74	27.05	1,379.79
Name Totals:		**1,352.74**	**27.05**	**1,379.79**

COLLINS, JERRY SAMUEL 409 JOE COLLINS RD MONROE, NC 28112

SOURCE	PROPERTY KEY	TAXES/FEES	INTEREST	AMOUNT DUE
RE	04171008A	1,352.74	27.05	1,379.79
Name Totals:		**1,352.74**	**27.05**	**1,379.79**

TRUST MANAGEMENT COMMITTEE OF THI4016 PRICE SHORT CUT RD MONROE, NC 28110

SOURCE	PROPERTY KEY	TAXES/FEES	INTEREST	AMOUNT DUE
RE	09372014G	1,352.70	27.05	1,379.75
Name Totals:		**1,352.70**	**27.05**	**1,379.75**

STREATER, TOMMY 3214 GREEN MEADOW WAY MONROE, NC 28110

SOURCE	PROPERTY KEY	TAXES/FEES	INTEREST	AMOUNT DUE
RE	07072237	1,351.74	27.03	1,378.77
Name Totals:		**1,351.74**	**27.03**	**1,378.77**

Copyright (C) 1997-2026 DEVNET Incorporated

Uncollected Amounts By Names Report
Union County
Date Distributed as of : 1/16/2026

YEAR: 2025

TAXPAYER NAME/ADDRESS

YORK, TRENT MARTIN LATFORD 3922 PLAXICO DR WAXHAW, NC 28173

SOURCE	PROPERTY KEY	TAXES/FEES	INTEREST	AMOUNT DUE
RE	09345142	1,351.66	27.03	1,378.69
Name Totals:		**1,351.66**	**27.03**	**1,378.69**

MONROE, CYNTHIA D 4613 JOHN CRAIG RD WAXHAW, NC 28173

SOURCE	PROPERTY KEY	TAXES/FEES	INTEREST	AMOUNT DUE
RE	05036009A	1,350.80	27.02	1,377.82
Name Totals:		**1,350.80**	**27.02**	**1,377.82**

STURDIVANT, YVONNE HOOD HEIRS C/O KATHRYN BLAKE 705 HOWIE MINE RD WAXHAW, NC 28173

SOURCE	PROPERTY KEY	TAXES/FEES	INTEREST	AMOUNT DUE
RE	05110064	1,350.58	27.01	1,377.59
Name Totals:		**1,350.58**	**27.01**	**1,377.59**

HUNTLEY, NEAL BERNARD 4346 EDITH LN APT B GREENSBORO, NC 27409

SOURCE	PROPERTY KEY	TAXES/FEES	INTEREST	AMOUNT DUE
RE	08285027D	1,350.41	27.01	1,377.42
Name Totals:		**1,350.41**	**27.01**	**1,377.42**

HENRY DESIGN BUILD LLC 1005 PINE TWIG WAY MATTHEWS, NC 28104

SOURCE	PROPERTY KEY	TAXES/FEES	INTEREST	AMOUNT DUE
RE	08129027	1,349.87	27.00	1,376.87
Name Totals:		**1,349.87**	**27.00**	**1,376.87**

RAY, DIANE B 4308 SINCERITY RD MONROE, NC 28110

SOURCE	PROPERTY KEY	TAXES/FEES	INTEREST	AMOUNT DUE
RE	08075007A	1,348.41	26.97	1,375.38
Name Totals:		**1,348.41**	**26.97**	**1,375.38**

DANNER, JANET L 2218 FLAGSTICK DR MATTHEWS, NC 28104

SOURCE	PROPERTY KEY	TAXES/FEES	INTEREST	AMOUNT DUE
RE	07057602	1,347.72	26.95	1,374.67
Name Totals:		**1,347.72**	**26.95**	**1,374.67**

SMITH, BETTY G 715 VICTORIAN LN MONROE, NC 28112

SOURCE	PROPERTY KEY	TAXES/FEES	INTEREST	AMOUNT DUE
RE	09161017	1,347.57	26.95	1,374.52
Name Totals:		**1,347.57**	**26.95**	**1,374.52**

THRONE DEVELOPMENT LLC 14916 PAWNEE TRL MATTHEWS, NC 28104

SOURCE	PROPERTY KEY	TAXES/FEES	INTEREST	AMOUNT DUE
RE	07150687	1,347.34	26.95	1,374.29
Name Totals:		**1,347.34**	**26.95**	**1,374.29**

KEAG INVESTMENTS LLC 2820 SELWYN AVE STE 130-635 CHARLOTTE, NC 28209

SOURCE	PROPERTY KEY	TAXES/FEES	INTEREST	AMOUNT DUE
RE	07150680	1,347.34	26.95	1,374.29
Name Totals:		**1,347.34**	**26.95**	**1,374.29**

RODRIGUEZ, CARLA JOSEFINA 4400 STRYKER DR MATTHEWS, NC 28104

SOURCE	PROPERTY KEY	TAXES/FEES	INTEREST	AMOUNT DUE
RE	07150684	1,347.34	26.95	1,374.29
Name Totals:		**1,347.34**	**26.95**	**1,374.29**

Copyright (C) 1997-2026 DEVNET Incorporated

Uncollected Amounts By Names Report
Union County
Date Distributed as of : 1/16/2026

YEAR: 2025

TAXPAYER NAME/ADDRESS

KERR MAIN LLC PO BOX 783 MONROE, NC 28111

SOURCE	PROPERTY KEY	TAXES/FEES	INTEREST	AMOUNT DUE
RE	09232086A	1,346.89	26.94	1,373.83
Name Totals:		**1,346.89**	**26.94**	**1,373.83**

FORTNER, ALVIN DEAN 5212 S ROCKY RIVER RD MONROE, NC 28112

SOURCE	PROPERTY KEY	TAXES/FEES	INTEREST	AMOUNT DUE
RE	04258018	1,346.75	26.94	1,373.69
Name Totals:		**1,346.75**	**26.94**	**1,373.69**

WATSON, PETER ALED 400 LANCASTER AVE MONROE, NC 28112

SOURCE	PROPERTY KEY	TAXES/FEES	INTEREST	AMOUNT DUE
RE	02167004C	1,346.72	26.93	1,373.65
Name Totals:		**1,346.72**	**26.93**	**1,373.65**

GRIFFIN, MICHAEL GRAHAM 1417 FAULKS CHURCH RD MARSHVILLE, NC 28103

SOURCE	PROPERTY KEY	TAXES/FEES	INTEREST	AMOUNT DUE
RE	02186013 01	1,346.26	26.93	1,373.19
Name Totals:		**1,346.26**	**26.93**	**1,373.19**

VILLANUEVA, JUAN GARCIA 15 DENNIS ST MONROE, NC 28110

SOURCE	PROPERTY KEY	TAXES/FEES	INTEREST	AMOUNT DUE
RE	09232197	1,346.02	26.92	1,372.94
Name Totals:		**1,346.02**	**26.92**	**1,372.94**

WELLSPRING CAROLINA INVESTMENTS LL 116 COLLEGE STREET MATTHEWS, NC 28105

SOURCE	PROPERTY KEY	TAXES/FEES	INTEREST	AMOUNT DUE
RE	08279123	1,345.99	26.92	1,372.91
Name Totals:		**1,345.99**	**26.92**	**1,372.91**

GUIN, MORGAN NICOLE 720 E UNION ST MARSHVILLE, NC 28103

SOURCE	PROPERTY KEY	TAXES/FEES	INTEREST	AMOUNT DUE
RE	04036024A	1,345.18	26.90	1,372.08
Name Totals:		**1,345.18**	**26.90**	**1,372.08**

GRIFFIN, LINDA C 6810 MCCAIN BLVD WAXHAW, NC 28173

SOURCE	PROPERTY KEY	TAXES/FEES	INTEREST	AMOUNT DUE
RE	05045029A	1,345.11	26.90	1,372.01
Name Totals:		**1,345.11**	**26.90**	**1,372.01**

MUY PROPS LLC 125 AUTUMN RIDGE DR KNIGHTDALE, NC 27545

SOURCE	PROPERTY KEY	TAXES/FEES	INTEREST	AMOUNT DUE
RE	09022062	1,343.59	26.87	1,370.46
Name Totals:		**1,343.59**	**26.87**	**1,370.46**

HIPPS, PATRICIA ANNE YOST TRUSTEE C/O MOLLIE CORN PO BOX 15476 CHATTANOOGA, TN 37415

SOURCE	PROPERTY KEY	TAXES/FEES	INTEREST	AMOUNT DUE
RE	04347005	1,343.51	26.87	1,370.38
Name Totals:		**1,343.51**	**26.87**	**1,370.38**

SHEFFIELD, DEREK MICHAEL 3209 COLLINS RD WAXHAW, NC 28173

SOURCE	PROPERTY KEY	TAXES/FEES	INTEREST	AMOUNT DUE
RE	06084013A	1,342.64	26.85	1,369.49
Name Totals:		**1,342.64**	**26.85**	**1,369.49**

Copyright (C) 1997-2026 DEVNET Incorporated

Uncollected Amounts By Names Report
Union County
Date Distributed as of : 1/16/2026

YEAR: 2025

TAXPAYER NAME/ADDRESS

BURNETTE, JUANITA B HEIRS C/O ERIC BURNETTE 2126 ATWELL GLEN LN PINEVILLE, NC 28134

SOURCE	PROPERTY KEY	TAXES/FEES	INTEREST	AMOUNT DUE
RE	07147005	1,341.28	26.83	1,368.11
Name Totals:		**1,341.28**	**26.83**	**1,368.11**

CRUZ, ROSA MARIA GONZALES 1618 SELLS ST MONROE, NC 28110

SOURCE	PROPERTY KEY	TAXES/FEES	INTEREST	AMOUNT DUE
RE	09267004A	1,341.24	26.82	1,368.06
Name Totals:		**1,341.24**	**26.82**	**1,368.06**

JUSTICE, BRIAN T 804 WITMORE RD WINGATE, NC 28174

SOURCE	PROPERTY KEY	TAXES/FEES	INTEREST	AMOUNT DUE
RE	09028003A	1,341.17	26.82	1,367.99
Name Totals:		**1,341.17**	**26.82**	**1,367.99**

JBC, ENDEAVORS LLC 4808 PERSIMMON CT MONROE, NC 28110

SOURCE	PROPERTY KEY	TAXES/FEES	INTEREST	AMOUNT DUE
RE	07048053	1,341.09	26.82	1,367.91
Name Totals:		**1,341.09**	**26.82**	**1,367.91**

BJH CLT FIVE LLC 4030 WAKE FOREST RD STE 349 RALEIGH, NC 27609

SOURCE	PROPERTY KEY	TAXES/FEES	INTEREST	AMOUNT DUE
RE	07144092	1,340.87	26.82	1,367.69
Name Totals:		**1,340.87**	**26.82**	**1,367.69**

HINSON, ARMA LEE F C/O GREG HINSON 3129 CONCORD HWY MONROE, NC 28110

SOURCE	PROPERTY KEY	TAXES/FEES	INTEREST	AMOUNT DUE
RE	09171014	1,340.59	26.81	1,367.40
Name Totals:		**1,340.59**	**26.81**	**1,367.40**

DIVERSIFIED REAL ESTATE HOLDINGS LLC 6920 E MARSHVILLE BLVD MARSHVILLE, NC 28103

SOURCE	PROPERTY KEY	TAXES/FEES	INTEREST	AMOUNT DUE
RE	07060093	1,340.57	26.81	1,367.38
Name Totals:		**1,340.57**	**26.81**	**1,367.38**

PICKETT, STEVEN RAY 5008 ROCKY RIVER ROAD N INDIAN TRAIL, NC 28079

SOURCE	PROPERTY KEY	TAXES/FEES	INTEREST	AMOUNT DUE
RE	08297003	1,340.11	26.80	1,366.91
Name Totals:		**1,340.11**	**26.80**	**1,366.91**

WALTERS, MARTHA 10321 LANDSFORD RD MONROE, NC 281128930

SOURCE	PROPERTY KEY	TAXES/FEES	INTEREST	AMOUNT DUE
RE	04135003A	1,340.08	26.80	1,366.88
Name Totals:		**1,340.08**	**26.80**	**1,366.88**

MASSEY, EMMA L 4910 MYERS RD MONROE, NC 28110

SOURCE	PROPERTY KEY	TAXES/FEES	INTEREST	AMOUNT DUE
RE	07027003X	1,339.51	26.79	1,366.30
Name Totals:		**1,339.51**	**26.79**	**1,366.30**

PARKER, TIMOTHY WAYNE 308 PHILLIP SANDERS RD MARSHVILLE, NC 28103

SOURCE	PROPERTY KEY	TAXES/FEES	INTEREST	AMOUNT DUE
RE	02180009B	1,338.93	26.78	1,365.71
Name Totals:		**1,338.93**	**26.78**	**1,365.71**

Copyright (C) 1997-2026 DEVNET Incorporated

Uncollected Amounts By Names Report
Union County
Date Distributed as of : 1/16/2026

YEAR: 2025

TAXPAYER NAME/ADDRESS

HEATH, ROSALIND 6021 WINDSONG WAY WINGATE, NC 28174

SOURCE	PROPERTY KEY	TAXES/FEES	INTEREST	AMOUNT DUE
RE	09012167	1,338.63	26.77	1,365.40
Name Totals:		**1,338.63**	**26.77**	**1,365.40**

VAUGHN, MICHAEL RAY 804 ALLEN DR MARSHVILLE, NC 28103

SOURCE	PROPERTY KEY	TAXES/FEES	INTEREST	AMOUNT DUE
RE	02301017	1,338.31	26.77	1,365.08
Name Totals:		**1,338.31**	**26.77**	**1,365.08**

BERHANU, BETEMARIAM G 7001 COLTON RIDGE DR INDIAN TRAIL, NC 28079

SOURCE	PROPERTY KEY	TAXES/FEES	INTEREST	AMOUNT DUE
RE	07117321	1,338.20	26.76	1,364.96
Name Totals:		**1,338.20**	**26.76**	**1,364.96**

ROA QUIROGA, NICOLAS ALBERTO 7106 WINDSONG WAY WINGATE, NC 28174

SOURCE	PROPERTY KEY	TAXES/FEES	INTEREST	AMOUNT DUE
RE	09012095	1,338.13	26.76	1,364.89
Name Totals:		**1,338.13**	**26.76**	**1,364.89**

HOLISTIC INVESTMENT GROUP LLC C/O TYRONE LEE JORDAN JR 1019 HERCULES DR INDIAN TRAIL, NC 28079

SOURCE	PROPERTY KEY	TAXES/FEES	INTEREST	AMOUNT DUE
RE	03039002	1,337.78	26.76	1,364.54
Name Totals:		**1,337.78**	**26.76**	**1,364.54**

PLYLER, WILLIAM B JR 4706 DAVIS RD WAXHAW, NC 28173

SOURCE	PROPERTY KEY	TAXES/FEES	INTEREST	AMOUNT DUE
RE	05093011B	1,337.36	26.75	1,364.11
Name Totals:		**1,337.36**	**26.75**	**1,364.11**

PIETSCH, JOHN 1006 BENNING CIR INDIAN TRAIL, NC 280795218

SOURCE	PROPERTY KEY	TAXES/FEES	INTEREST	AMOUNT DUE
RE	07096316	1,337.21	26.74	1,363.95
Name Totals:		**1,337.21**	**26.74**	**1,363.95**

KIKER, SHANE LAWRENCE 8702 OLD FERRY RD MONROE, NC 28110

SOURCE	PROPERTY KEY	TAXES/FEES	INTEREST	AMOUNT DUE
RE	08087003A	1,335.88	26.72	1,362.60
Name Totals:		**1,335.88**	**26.72**	**1,362.60**

HINSON, ARMALEE F C/O GREG HINSON 3129 CONCORD HWY MONROE, NC 28110

SOURCE	PROPERTY KEY	TAXES/FEES	INTEREST	AMOUNT DUE
RE	09171013	1,335.72	26.71	1,362.43
Name Totals:		**1,335.72**	**26.71**	**1,362.43**

VASQUEZ, JHONNY ALEXANDER 2400 KINGSTREE DR MONROE, NC 28112

SOURCE	PROPERTY KEY	TAXES/FEES	INTEREST	AMOUNT DUE
RE	09321252	1,335.60	26.71	1,362.31
Name Totals:		**1,335.60**	**26.71**	**1,362.31**

PRICE, CHARLES ERIC 3910 MULLIS NEWSOME RD MONROE, NC 28110

SOURCE	PROPERTY KEY	TAXES/FEES	INTEREST	AMOUNT DUE
RE	01237004B	1,335.53	26.71	1,362.24
Name Totals:		**1,335.53**	**26.71**	**1,362.24**

Copyright (C) 1997-2026 DEVNET Incorporated

Uncollected Amounts By Names Report
Union County
Date Distributed as of : 1/16/2026

YEAR: 2025

TAXPAYER NAME/ADDRESS

MULLIS, KEVIN L 332 GROVER MOORE PL INDIAN TRAIL, NC 28079

SOURCE	PROPERTY KEY	TAXES/FEES	INTEREST	AMOUNT DUE
RE	07114177	1,335.51	26.71	1,362.22
Name Totals:		**1,335.51**	**26.71**	**1,362.22**

BAUCOM, BRIAN DAVID 806 E HIGHWAY 218 MONROE, NC 281107018

SOURCE	PROPERTY KEY	TAXES/FEES	INTEREST	AMOUNT DUE
RE	08153010A	1,335.48	26.71	1,362.19
Name Totals:		**1,335.48**	**26.71**	**1,362.19**

HENDLEY, THOMAS PO BOX 2954 INDIAN TRAIL, NC 28079

SOURCE	PROPERTY KEY	TAXES/FEES	INTEREST	AMOUNT DUE
RE	05084002H	1,335.33	26.71	1,362.04
Name Totals:		**1,335.33**	**26.71**	**1,362.04**

MCCORKLE FARM LLC 5300 OLD PINEVILLE RD STE 150 CHARLOTTE, NC 28217

SOURCE	PROPERTY KEY	TAXES/FEES	INTEREST	AMOUNT DUE
RE	06159003J	1,334.76	26.70	1,361.46
Name Totals:		**1,334.76**	**26.70**	**1,361.46**

KEEFAUVER, BARBARA H 3900 WONDERLAND DR MATTHEWS, NC 28104

SOURCE	PROPERTY KEY	TAXES/FEES	INTEREST	AMOUNT DUE
RE	07132101	1,334.07	26.68	1,360.75
Name Totals:		**1,334.07**	**26.68**	**1,360.75**

HAMILTON LIVING TRUST 8401 WALKUP RD WAXHAW, NC 28173

SOURCE	PROPERTY KEY	TAXES/FEES	INTEREST	AMOUNT DUE
RE	05129026	1,333.04	26.66	1,359.70
Name Totals:		**1,333.04**	**26.66**	**1,359.70**

STAFFORD, SHERRY T 211 ALDA DR MONROE, NC 28110

SOURCE	PROPERTY KEY	TAXES/FEES	INTEREST	AMOUNT DUE
RE	09149030	1,332.56	26.65	1,359.21
Name Totals:		**1,332.56**	**26.65**	**1,359.21**

JKG, CONSULTING INC 8306 WYNNVIEW RD INDIAN TRAIL, NC 28079

SOURCE	PROPERTY KEY	TAXES/FEES	INTEREST	AMOUNT DUE
RE	07057149	1,332.46	26.65	1,359.11
Name Totals:		**1,332.46**	**26.65**	**1,359.11**

MCCORKLE FARM LLC 5300 OLD PINEVILLE RD STE 150 CHARLOTTE, NC 28217

SOURCE	PROPERTY KEY	TAXES/FEES	INTEREST	AMOUNT DUE
RE	06159003H	1,332.45	26.65	1,359.10
Name Totals:		**1,332.45**	**26.65**	**1,359.10**

CRUMP, DAVID DERRELL 315 UNIONVILLE INDIAN TRAIL RD W MONROE, NC 281109239

SOURCE	PROPERTY KEY	TAXES/FEES	INTEREST	AMOUNT DUE
RE	01237007E	1,330.98	26.62	1,357.60
Name Totals:		**1,330.98**	**26.62**	**1,357.60**

HARGETT, RHONDA 6004 WHITE CLIFFS DR MONROE, NC 28110

SOURCE	PROPERTY KEY	TAXES/FEES	INTEREST	AMOUNT DUE
RE	07066431	1,330.07	26.60	1,356.67
Name Totals:		**1,330.07**	**26.60**	**1,356.67**

Copyright (C) 1997-2026 DEVNET Incorporated

Uncollected Amounts By Names Report
Union County
Date Distributed as of : 1/16/2026

YEAR: 2025

TAXPAYER NAME/ADDRESS

HARPE, ROXANNA 2916 NEW TOWN RD MONROE, NC 28110

SOURCE	PROPERTY KEY	TAXES/FEES	INTEREST	AMOUNT DUE
RE	09381013F	1,356.44	0.00	1,356.44
Name Totals:		**1,356.44**	**0.00**	**1,356.44**

STEGALL, SHAWNA EPPS 818 WILLOUGHBY RD MONROE, NC 28110

SOURCE	PROPERTY KEY	TAXES/FEES	INTEREST	AMOUNT DUE
RE	09405004N	1,329.69	26.59	1,356.28
Name Totals:		**1,329.69**	**26.59**	**1,356.28**

SPRINGS, DARRELL HALL 3124 HASTY RD MARSHVILLE, NC 28103

SOURCE	PROPERTY KEY	TAXES/FEES	INTEREST	AMOUNT DUE
RE	02021006E	1,328.68	26.57	1,355.25
Name Totals:		**1,328.68**	**26.57**	**1,355.25**

GREGORY, JOSEPH SCOTT 6259 GREYSTONE DR MATTHEWS, NC 28104

SOURCE	PROPERTY KEY	TAXES/FEES	INTEREST	AMOUNT DUE
RE	07147002	1,328.31	26.57	1,354.88
Name Totals:		**1,328.31**	**26.57**	**1,354.88**

NEELY, SANDY KIM 3240 BROADHURST LN CLOVER, SC 297108698

SOURCE	PROPERTY KEY	TAXES/FEES	INTEREST	AMOUNT DUE
RE	07114070	1,328.15	26.56	1,354.71
Name Totals:		**1,328.15**	**26.56**	**1,354.71**

ARMSTRONG, LUCY TARLETON 6811 SUGAR AND WINE RD MONROE, NC 28110

SOURCE	PROPERTY KEY	TAXES/FEES	INTEREST	AMOUNT DUE
RE	01171012	1,326.94	26.54	1,353.48
Name Totals:		**1,326.94**	**26.54**	**1,353.48**

BARON, ALEXANDRE A 804 LINGFIELD LN WAXHAW, NC 28173

SOURCE	PROPERTY KEY	TAXES/FEES	INTEREST	AMOUNT DUE
RE	06102364	1,326.92	26.54	1,353.46
Name Totals:		**1,326.92**	**26.54**	**1,353.46**

CASCADES, LLC 6865 FAIRVIEW RD STE C CHARLOTTE, NC 28210

SOURCE	PROPERTY KEY	TAXES/FEES	INTEREST	AMOUNT DUE
RE	08189012	1,325.27	26.51	1,351.78
Name Totals:		**1,325.27**	**26.51**	**1,351.78**

NUNN, DEL BURLESON TRUSTEE 1116 OAK ALLEY INDIAN TRAIL, NC 28079

SOURCE	PROPERTY KEY	TAXES/FEES	INTEREST	AMOUNT DUE
RE	09342203	1,324.74	26.49	1,351.23
Name Totals:		**1,324.74**	**26.49**	**1,351.23**

LANDMARK CORPOREAL INVESTMENT TR PO BOX 3341 MONROE, NC 28111

SOURCE	PROPERTY KEY	TAXES/FEES	INTEREST	AMOUNT DUE
RE	04204072A	1,324.63	26.49	1,351.12
Name Totals:		**1,324.63**	**26.49**	**1,351.12**

SMITH, FREDDY J 1922 MACEDONIA CHURCH RD MONROE, NC 28112

SOURCE	PROPERTY KEY	TAXES/FEES	INTEREST	AMOUNT DUE
RE	09128019	1,324.61	26.49	1,351.10
Name Totals:		**1,324.61**	**26.49**	**1,351.10**

Copyright (C) 1997-2026 DEVNET Incorporated

Uncollected Amounts By Names Report
Union County
Date Distributed as of : 1/16/2026

YEAR: 2025

TAXPAYER NAME/ADDRESS

E G & T CAPITAL LLC PO BOX 78372 CHARLOTTE, NC 28271

SOURCE	PROPERTY KEY	TAXES/FEES	INTEREST	AMOUNT DUE
RE	09235025A	1,322.57	26.45	1,349.02
Name Totals:		**1,322.57**	**26.45**	**1,349.02**

MILLS, WILLIAM DENNIS 5517 GRIFFITH RD MONROE, NC 28112

SOURCE	PROPERTY KEY	TAXES/FEES	INTEREST	AMOUNT DUE
RE	04252025	1,322.47	26.45	1,348.92
Name Totals:		**1,322.47**	**26.45**	**1,348.92**

COX, DERRICK WAYNE 5513 CYRUS LEE LN MONROE, NC 281107680

SOURCE	PROPERTY KEY	TAXES/FEES	INTEREST	AMOUNT DUE
RE	08036033	1,322.01	26.44	1,348.45
Name Totals:		**1,322.01**	**26.44**	**1,348.45**

HAMMONDS, SUREKA TREMESTA 4918 WAXHAW MARVIN RD WAXHAW, NC 281738845

SOURCE	PROPERTY KEY	TAXES/FEES	INTEREST	AMOUNT DUE
RE	05138002	1,319.35	26.39	1,345.74
Name Totals:		**1,319.35**	**26.39**	**1,345.74**

WALKER, JENNIFER LEANN 309 HILL ST MARSHVILLE, NC 28103

SOURCE	PROPERTY KEY	TAXES/FEES	INTEREST	AMOUNT DUE
RE	02301042	1,318.89	26.38	1,345.27
Name Totals:		**1,318.89**	**26.38**	**1,345.27**

MEDLIN, NANCY 7724 PLEASANT HILL CHURCH RD MARSHVILLE, NC 28103

SOURCE	PROPERTY KEY	TAXES/FEES	INTEREST	AMOUNT DUE
RE	01081006	1,318.85	26.38	1,345.23
Name Totals:		**1,318.85**	**26.38**	**1,345.23**

DELACRUZ, JOSE 2016 WAXHAW MARVIN RD WAXHAW, NC 28173

SOURCE	PROPERTY KEY	TAXES/FEES	INTEREST	AMOUNT DUE
RE	06228015	1,318.64	26.37	1,345.01
Name Totals:		**1,318.64**	**26.37**	**1,345.01**

MOSER, RAYDOL HEIRS 206 SOUTH BRAGG ST MONROE, NC 28112

SOURCE	PROPERTY KEY	TAXES/FEES	INTEREST	AMOUNT DUE
RE	09273083	1,317.80	26.36	1,344.16
Name Totals:		**1,317.80**	**26.36**	**1,344.16**

ROWELL, SPURGEON HEIRS C/O EVELYN LAMBERT 2313 IVY RUN DRIVE INDIAN TRAIL, NC 28079

SOURCE	PROPERTY KEY	TAXES/FEES	INTEREST	AMOUNT DUE
RE	07036001	1,316.88	26.34	1,343.22
Name Totals:		**1,316.88**	**26.34**	**1,343.22**

REYES, ROSARIO V 2905 BOBWHITE CIR WINGATE, NC 28174

SOURCE	PROPERTY KEY	TAXES/FEES	INTEREST	AMOUNT DUE
RE	09049104	1,316.87	26.34	1,343.21
Name Totals:		**1,316.87**	**26.34**	**1,343.21**

SIMPSON, JENNIFER 1000 COUNTRY LAND CT MONROE, NC 28110

SOURCE	PROPERTY KEY	TAXES/FEES	INTEREST	AMOUNT DUE
RE	09137039	1,316.19	26.32	1,342.51
Name Totals:		**1,316.19**	**26.32**	**1,342.51**

Copyright (C) 1997-2026 DEVNET Incorporated

Uncollected Amounts By Names Report
Union County
Date Distributed as of : 1/16/2026

YEAR: 2025

TAXPAYER NAME/ADDRESS

HARMONY EMPOWERMENT LIFE CENTER PO BOX 236 WAXHAW, NC 28173

SOURCE	PROPERTY KEY	TAXES/FEES	INTEREST	AMOUNT DUE
RE	06060007	1,311.14	26.22	1,337.36
Name Totals:		**1,311.14**	**26.22**	**1,337.36**

LACY, FABIAN C 308 WINBURN ST MONROE, NC 28112

SOURCE	PROPERTY KEY	TAXES/FEES	INTEREST	AMOUNT DUE
RE	09195110	1,310.42	26.21	1,336.63
Name Totals:		**1,310.42**	**26.21**	**1,336.63**

HILL, DIANNE 5917 LANDER BENTON RD MONROE, NC 28110

SOURCE	PROPERTY KEY	TAXES/FEES	INTEREST	AMOUNT DUE
RE	08231021A	1,310.33	26.21	1,336.54
Name Totals:		**1,310.33**	**26.21**	**1,336.54**

MCCLAIN, MARK K 7803 STINSON-HARTIS RD INDIAN TRAIL, NC 280799698

SOURCE	PROPERTY KEY	TAXES/FEES	INTEREST	AMOUNT DUE
RE	07060079	1,310.04	26.20	1,336.24
Name Totals:		**1,310.04**	**26.20**	**1,336.24**

HORNE, JOY BRADY 8220 LOOKING GLASS LN WAXHAW, NC 281739132

SOURCE	PROPERTY KEY	TAXES/FEES	INTEREST	AMOUNT DUE
RE	05072003C	1,309.52	26.19	1,335.71
Name Totals:		**1,309.52**	**26.19**	**1,335.71**

SCHMUCKLI, PATRICIA L C/O DAVID LISK 14505 BALLANTYNE LAKE RD APT 511 CHARLOTTE, NC 28277

SOURCE	PROPERTY KEY	TAXES/FEES	INTEREST	AMOUNT DUE
RE	05012008	1,309.47	26.19	1,335.66
Name Totals:		**1,309.47**	**26.19**	**1,335.66**

GRIFFIN, THOMAS SHAWN TRUSTEE 216 MIDDEN WAY HOLLY SPRINGS, NC 27540

SOURCE	PROPERTY KEY	TAXES/FEES	INTEREST	AMOUNT DUE
RE	02220011	1,309.28	26.19	1,335.47
Name Totals:		**1,309.28**	**26.19**	**1,335.47**

JARVIS, RHONDA 1110 HASTY RD MARSHVILLE, NC 28103

SOURCE	PROPERTY KEY	TAXES/FEES	INTEREST	AMOUNT DUE
RE	02303020	1,309.13	26.18	1,335.31
Name Totals:		**1,309.13**	**26.18**	**1,335.31**

CHAMBERS, FRANCES A 2659 NELDA DR APT A MONROE, NC 28110

SOURCE	PROPERTY KEY	TAXES/FEES	INTEREST	AMOUNT DUE
RE	02101005	1,308.82	26.18	1,335.00
Name Totals:		**1,308.82**	**26.18**	**1,335.00**

DUNCAN, LISA MARIE 2614 PAGELAND HWY MONROE, NC 28112

SOURCE	PROPERTY KEY	TAXES/FEES	INTEREST	AMOUNT DUE
RE	09128015	1,307.40	26.15	1,333.55
Name Totals:		**1,307.40**	**26.15**	**1,333.55**

JORDAN, MELISSA R 413 36TH AVE N NORTH MYRTLE BEACH, SC 29582

SOURCE	PROPERTY KEY	TAXES/FEES	INTEREST	AMOUNT DUE
RE	02052017	1,306.63	26.13	1,332.76
Name Totals:		**1,306.63**	**26.13**	**1,332.76**

Copyright (C) 1997-2026 DEVNET Incorporated

Uncollected Amounts By Names Report
Union County
Date Distributed as of : 1/16/2026

YEAR: 2025

TAXPAYER NAME/ADDRESS

HELMS, TIMOTHY BRIAN 2405 WESLEY CHAPEL RD INDIAN TRAIL, NC 28079

SOURCE	PROPERTY KEY	TAXES/FEES	INTEREST	AMOUNT DUE
RE	07093014	1,306.46	26.13	1,332.59
Name Totals:		**1,306.46**	**26.13**	**1,332.59**

HAIGLER, CHELSEA 424 SIMPSON RD INDIAN TRAIL, NC 28079

SOURCE	PROPERTY KEY	TAXES/FEES	INTEREST	AMOUNT DUE
RE	09174011A	1,305.94	26.12	1,332.06
Name Totals:		**1,305.94**	**26.12**	**1,332.06**

BARRINGER, & SMITH RENTALS LLC 1341 EAST MOREHEAD ST STE 202 CHARLOTTE, NC 28204

SOURCE	PROPERTY KEY	TAXES/FEES	INTEREST	AMOUNT DUE
RE	09235120	1,305.64	26.11	1,331.75
Name Totals:		**1,305.64**	**26.11**	**1,331.75**

KLAREN, MATTHEW J 500 S CHURCH ST MONROE, NC 28112

SOURCE	PROPERTY KEY	TAXES/FEES	INTEREST	AMOUNT DUE
RE	09234111	1,305.21	26.10	1,331.31
Name Totals:		**1,305.21**	**26.10**	**1,331.31**

STEGALL, TOMMIE M 1017 W SANDY RIDGE RD MONROE, NC 28112

SOURCE	PROPERTY KEY	TAXES/FEES	INTEREST	AMOUNT DUE
RE	04204009	1,304.81	26.10	1,330.91
Name Totals:		**1,304.81**	**26.10**	**1,330.91**

SABBAGE, EMMA JEAN HEIRS 1492 COLE AVE ROCK HILL, SC 29732

SOURCE	PROPERTY KEY	TAXES/FEES	INTEREST	AMOUNT DUE
RE	08312129	1,304.80	26.10	1,330.90
Name Totals:		**1,304.80**	**26.10**	**1,330.90**

GILLESPIE, BLEAND HUE 2811 OLD PAGELAND MARSHVILLE RD WINGATE, NC 28174

SOURCE	PROPERTY KEY	TAXES/FEES	INTEREST	AMOUNT DUE
RE	02239007	1,304.22	26.08	1,330.30
Name Totals:		**1,304.22**	**26.08**	**1,330.30**

SILLS, MILTON J 160 W HEDGELAWN WAY SOUTHERN PINES, NC 28387

SOURCE	PROPERTY KEY	TAXES/FEES	INTEREST	AMOUNT DUE
RE	01141002E	1,304.19	26.08	1,330.27
Name Totals:		**1,304.19**	**26.08**	**1,330.27**

HOLBERT, LEAH M 4726 HUGGINS RD MARSHVILLE, NC 28103

SOURCE	PROPERTY KEY	TAXES/FEES	INTEREST	AMOUNT DUE
RE	03006007	1,303.86	26.08	1,329.94
Name Totals:		**1,303.86**	**26.08**	**1,329.94**

VILLANUEVA, JUAN GARCIA 7016 WINDSONG WAY WINGATE, NC 28174

SOURCE	PROPERTY KEY	TAXES/FEES	INTEREST	AMOUNT DUE
RE	09012085	1,303.71	26.07	1,329.78
Name Totals:		**1,303.71**	**26.07**	**1,329.78**

Y, BDAP KO 5011 ALEXIS DR INDIAN TRAIL, NC 28079

SOURCE	PROPERTY KEY	TAXES/FEES	INTEREST	AMOUNT DUE
RE	07066237	1,302.41	26.05	1,328.46
Name Totals:		**1,302.41**	**26.05**	**1,328.46**

Copyright (C) 1997-2026 DEVNET Incorporated

Uncollected Amounts By Names Report
Union County
Date Distributed as of : 1/16/2026

YEAR: 2025

TAXPAYER NAME/ADDRESS

LEBLANC, NOELLE CHRISTINE 1120 DEEP HOLLOW CT WAXHAW, NC 28173

SOURCE	PROPERTY KEY	TAXES/FEES	INTEREST	AMOUNT DUE
RE	09321092	1,301.73	26.03	1,327.76
Name Totals:		**1,301.73**	**26.03**	**1,327.76**

BELLAI, DARYLL A 3810 DUSTY HOLLOW RD MONROE, NC 28110

SOURCE	PROPERTY KEY	TAXES/FEES	INTEREST	AMOUNT DUE
RE	09253045	1,300.00	26.00	1,326.00
Name Totals:		**1,300.00**	**26.00**	**1,326.00**

WELLS, JOSHUA D C/O CARRIE MILLS 1617 JOHN BAKER RD MONROE, NC 28110

SOURCE	PROPERTY KEY	TAXES/FEES	INTEREST	AMOUNT DUE
RE	06168032A	1,299.33	25.99	1,325.32
Name Totals:		**1,299.33**	**25.99**	**1,325.32**

PRICE, RODDY E 4817 FAITH CHURCH RD INDIAN TRAIL, NC 28079

SOURCE	PROPERTY KEY	TAXES/FEES	INTEREST	AMOUNT DUE
RE	07039028A	1,298.01	25.96	1,323.97
Name Totals:		**1,298.01**	**25.96**	**1,323.97**

BROOKS, JOSHUA 7322 HIGHWAY 218 MARSHVILLE, NC 28103

SOURCE	PROPERTY KEY	TAXES/FEES	INTEREST	AMOUNT DUE
RE	01117020D	1,297.62	25.95	1,323.57
Name Totals:		**1,297.62**	**25.95**	**1,323.57**

JOHNSON, BRANDON JOSEPH 509 GALESBURG DR MONROE, NC 28110

SOURCE	PROPERTY KEY	TAXES/FEES	INTEREST	AMOUNT DUE
RE	09307008	1,296.96	25.94	1,322.90
Name Totals:		**1,296.96**	**25.94**	**1,322.90**

VILLA, LEONEL ROCHA 2913 ASHLEY WOODS CT MONROE, NC 28112

SOURCE	PROPERTY KEY	TAXES/FEES	INTEREST	AMOUNT DUE
RE	04279148	1,296.47	25.93	1,322.40
Name Totals:		**1,296.47**	**25.93**	**1,322.40**

CROUSE, SARAH JANE 8419 WALKUP RD WAXHAW, NC 28173

SOURCE	PROPERTY KEY	TAXES/FEES	INTEREST	AMOUNT DUE
RE	05129011D	1,296.06	25.92	1,321.98
Name Totals:		**1,296.06**	**25.92**	**1,321.98**

MAWI, VAN 4622 HARKEY RD WAXHAW, NC 28173

SOURCE	PROPERTY KEY	TAXES/FEES	INTEREST	AMOUNT DUE
RE	05019001C	1,295.63	25.91	1,321.54
Name Totals:		**1,295.63**	**25.91**	**1,321.54**

JONAS, BEVERLY 807 GLADEDALE LN MONROE, NC 28110

SOURCE	PROPERTY KEY	TAXES/FEES	INTEREST	AMOUNT DUE
RE	09351073	1,295.50	25.91	1,321.41
Name Totals:		**1,295.50**	**25.91**	**1,321.41**

GREENE, JAMES C 6909 MORGAN MILL RD MONROE, NC 28110

SOURCE	PROPERTY KEY	TAXES/FEES	INTEREST	AMOUNT DUE
RE	08072019C	1,295.19	25.90	1,321.09
Name Totals:		**1,295.19**	**25.90**	**1,321.09**

Copyright (C) 1997-2026 DEVNET Incorporated

Uncollected Amounts By Names Report
Union County
Date Distributed as of : 1/16/2026

YEAR: 2025

TAXPAYER NAME/ADDRESS

ROBERT ERIC EPPS LLC 517 PACER LN WAXHAW, NC 281738551

SOURCE	PROPERTY KEY	TAXES/FEES	INTEREST	AMOUNT DUE
RE	06222529	1,294.96	25.90	1,320.86
Name Totals:		**1,294.96**	**25.90**	**1,320.86**

PORTER, RHONDA JEAN 4803 LON PARKER RD WAXHAW, NC 281739767

SOURCE	PROPERTY KEY	TAXES/FEES	INTEREST	AMOUNT DUE
RE	06036029A	1,294.67	25.89	1,320.56
Name Totals:		**1,294.67**	**25.89**	**1,320.56**

DIXON-THOMPSON, TONYA 11947 STRATFIELD PLACE CIR PINEVILLE, NC 28134

SOURCE	PROPERTY KEY	TAXES/FEES	INTEREST	AMOUNT DUE
RE	06078004F	1,294.14	25.88	1,320.02
Name Totals:		**1,294.14**	**25.88**	**1,320.02**

HAIGLER, ROGER H 1048 LAKEWOOD DR MATTHEWS, NC 28104

SOURCE	PROPERTY KEY	TAXES/FEES	INTEREST	AMOUNT DUE
RE	07129082	1,294.01	25.88	1,319.89
Name Totals:		**1,294.01**	**25.88**	**1,319.89**

TOLLEBROOK LLC 2311 PRINCESS KELLY WAY MONROE, NC 28110

SOURCE	PROPERTY KEY	TAXES/FEES	INTEREST	AMOUNT DUE
RE	09265013A	1,293.92	25.88	1,319.80
Name Totals:		**1,293.92**	**25.88**	**1,319.80**

SAMA24 LLC 8710 CALUMET FARMS DR WAXHAW, NC 28173

SOURCE	PROPERTY KEY	TAXES/FEES	INTEREST	AMOUNT DUE
RE	09265013D	1,293.92	25.88	1,319.80
Name Totals:		**1,293.92**	**25.88**	**1,319.80**

LUTHER, MARY L 7507 WAXHAW CREEK RD WAXHAW, NC 28173

SOURCE	PROPERTY KEY	TAXES/FEES	INTEREST	AMOUNT DUE
RE	05153010	1,293.66	25.87	1,319.53
Name Totals:		**1,293.66**	**25.87**	**1,319.53**

IGNACIO, KIMBERLY ET AL 6304 FROST CT INDIAN TRAIL, NC 28079

SOURCE	PROPERTY KEY	TAXES/FEES	INTEREST	AMOUNT DUE
RE	09037010	1,292.27	25.85	1,318.12
Name Totals:		**1,292.27**	**25.85**	**1,318.12**

ROBINSON, WILLIE ANDRE ET AL C/O WILLIE ANDRE ROBINSON P.O.BOX 1119 WINGATE, NC 28174

SOURCE	PROPERTY KEY	TAXES/FEES	INTEREST	AMOUNT DUE
RE	02223023	1,291.89	25.84	1,317.73
Name Totals:		**1,291.89**	**25.84**	**1,317.73**

LACKEY, TIMOTHY W 512 EVERGREEN PL MONROE, NC 28112

SOURCE	PROPERTY KEY	TAXES/FEES	INTEREST	AMOUNT DUE
RE	09279144	1,290.01	25.80	1,315.81
Name Totals:		**1,290.01**	**25.80**	**1,315.81**

ALFARO, GUSTAVO VILLEGAS 2114 RIVER CHASE MONROE, NC 28110

SOURCE	PROPERTY KEY	TAXES/FEES	INTEREST	AMOUNT DUE
RE	09307205	1,287.84	25.76	1,313.60
Name Totals:		**1,287.84**	**25.76**	**1,313.60**

Copyright (C) 1997-2026 DEVNET Incorporated

Uncollected Amounts By Names Report
Union County
Date Distributed as of : 1/16/2026

YEAR: 2025

TAXPAYER NAME/ADDRESS

FAITHWOOD CONSTRUCTION LLC 6030 GREYSTONE DR MATTHEWS, NC 28104

SOURCE	PROPERTY KEY	TAXES/FEES	INTEREST	AMOUNT DUE
RE	06072012N	1,287.41	25.75	1,313.16
Name Totals:		**1,287.41**	**25.75**	**1,313.16**

BETHUNE, SHELDON DELMAR GOLDWYN 5721 PARKSTONE DR MATTHEWS, NC 281040564

SOURCE	PROPERTY KEY	TAXES/FEES	INTEREST	AMOUNT DUE
RE	07132275	1,284.59	25.69	1,310.28
Name Totals:		**1,284.59**	**25.69**	**1,310.28**

RAINES, MICHELE RENEE 1619 ELLIS BELK RD MONROE, NC 28112

SOURCE	PROPERTY KEY	TAXES/FEES	INTEREST	AMOUNT DUE
RE	04216010A	1,284.07	25.68	1,309.75
Name Totals:		**1,284.07**	**25.68**	**1,309.75**

TODD, LORI R 4728 DAVIS RD WAXHAW, NC 28173

SOURCE	PROPERTY KEY	TAXES/FEES	INTEREST	AMOUNT DUE
RE	05093011C	1,284.05	25.68	1,309.73
Name Totals:		**1,284.05**	**25.68**	**1,309.73**

AMERICAS REALTY LLC 8757 RED OAK BLVD CHARLOTTE, NC 28217

SOURCE	PROPERTY KEY	TAXES/FEES	INTEREST	AMOUNT DUE
RE	09345184	1,283.06	25.66	1,308.72
Name Totals:		**1,283.06**	**25.66**	**1,308.72**

MEGGS, KIMBERLY DAWN 1307 GEORGIA AVE MONROE, NC 28112

SOURCE	PROPERTY KEY	TAXES/FEES	INTEREST	AMOUNT DUE
RE	09276167	1,282.63	25.65	1,308.28
Name Totals:		**1,282.63**	**25.65**	**1,308.28**

MASSEY, JAMES BERNARD 105 N BRAGG ST MONROE, NC 281124601

SOURCE	PROPERTY KEY	TAXES/FEES	INTEREST	AMOUNT DUE
RE	09273070	1,282.19	25.64	1,307.83
Name Totals:		**1,282.19**	**25.64**	**1,307.83**

WEST, ETHEL GRIESMAN HEIRS 8211 WYNNVIEW RD INDIAN TRAIL, NC 28079

SOURCE	PROPERTY KEY	TAXES/FEES	INTEREST	AMOUNT DUE
RE	07057139	1,281.91	25.64	1,307.55
Name Totals:		**1,281.91**	**25.64**	**1,307.55**

SINGLETON, CUBA R 1916 NASH RD WINGATE, NC 28174

SOURCE	PROPERTY KEY	TAXES/FEES	INTEREST	AMOUNT DUE
RE	09022068	1,281.59	25.63	1,307.22
Name Totals:		**1,281.59**	**25.63**	**1,307.22**

PRIVETTE, CODY WAYNE 6110A RAPE RD MONROE, NC 28112

SOURCE	PROPERTY KEY	TAXES/FEES	INTEREST	AMOUNT DUE
RE	04099003C	1,281.10	25.62	1,306.72
Name Totals:		**1,281.10**	**25.62**	**1,306.72**

MERTES, SARA S 1010 WAYLAND CT INDIAN TRAIL, NC 28079

SOURCE	PROPERTY KEY	TAXES/FEES	INTEREST	AMOUNT DUE
RE	07096806	1,279.51	25.59	1,305.10
Name Totals:		**1,279.51**	**25.59**	**1,305.10**

Copyright (C) 1997-2026 DEVNET Incorporated

Uncollected Amounts By Names Report
Union County
Date Distributed as of : 1/16/2026

YEAR: 2025

TAXPAYER NAME/ADDRESS

TESFAI, MEBRAHTOM WOLDU 1756 BRAEMAR VILLAGE DR MONROE, NC 28110

SOURCE	PROPERTY KEY	TAXES/FEES	INTEREST	AMOUNT DUE
RE	09264083	1,279.15	25.58	1,304.73
Name Totals:		**1,279.15**	**25.58**	**1,304.73**

HERRON, KENNETH TAYLOR TRUSTEE 165 CRAIG MANOR RD LANCASTER, SC 29720

SOURCE	PROPERTY KEY	TAXES/FEES	INTEREST	AMOUNT DUE
RE	05129015E	1,278.77	25.58	1,304.35
Name Totals:		**1,278.77**	**25.58**	**1,304.35**

BENTON, CARLA D 6701 UNIONVILLE BRIEF RD MONROE, NC 28110

SOURCE	PROPERTY KEY	TAXES/FEES	INTEREST	AMOUNT DUE
RE	08156017C	1,278.60	25.57	1,304.17
Name Totals:		**1,278.60**	**25.57**	**1,304.17**

2 GEN HOLDINGS LLC 1207 ROSENEATH RD STE 200 RICHMOND, VA 23230

SOURCE	PROPERTY KEY	TAXES/FEES	INTEREST	AMOUNT DUE
RE	07090015	1,278.34	25.57	1,303.91
Name Totals:		**1,278.34**	**25.57**	**1,303.91**

KEZIAH, MARVIN D 536 RIDGE RD MONROE, NC 28110

SOURCE	PROPERTY KEY	TAXES/FEES	INTEREST	AMOUNT DUE
RE	09171017A	1,278.11	25.56	1,303.67
Name Totals:		**1,278.11**	**25.56**	**1,303.67**

STAFFORD, NICHOLAS R 2502 ROUND TABLE RD UNIT C MONROE, NC 28110

SOURCE	PROPERTY KEY	TAXES/FEES	INTEREST	AMOUNT DUE
RE	09259120 11	1,277.85	25.56	1,303.41
Name Totals:		**1,277.85**	**25.56**	**1,303.41**

MORGAN, FRED C 6587 OAKMAN BLVD DETROIT, MI 48228

SOURCE	PROPERTY KEY	TAXES/FEES	INTEREST	AMOUNT DUE
RE	05159007	1,277.81	25.56	1,303.37
Name Totals:		**1,277.81**	**25.56**	**1,303.37**

UNION LANDSCAPING AND HARDSCAPE S 1301 CROWN FOREST LN MONROE, NC 28112

SOURCE	PROPERTY KEY	TAXES/FEES	INTEREST	AMOUNT DUE
RE	09372050	1,276.26	25.53	1,301.79
Name Totals:		**1,276.26**	**25.53**	**1,301.79**

TERESHCHENKOV, VITALITY 3013 HUNT CLUB AV MONROE, NC 28110

SOURCE	PROPERTY KEY	TAXES/FEES	INTEREST	AMOUNT DUE
RE	09363255	1,276.11	25.52	1,301.63
Name Totals:		**1,276.11**	**25.52**	**1,301.63**

CIHIL, KATHRYN CAVENDER 4721 ALDERSBROOK DR MONROE, NC 28110

SOURCE	PROPERTY KEY	TAXES/FEES	INTEREST	AMOUNT DUE
RE	09363127	1,276.11	25.52	1,301.63
Name Totals:		**1,276.11**	**25.52**	**1,301.63**

TUTTLE, KELLY B 1439 SARATOGA WOODS DR WAXHAW, NC 28173

SOURCE	PROPERTY KEY	TAXES/FEES	INTEREST	AMOUNT DUE
RE	06078004H	1,275.41	25.51	1,300.92
Name Totals:		**1,275.41**	**25.51**	**1,300.92**

Copyright (C) 1997-2026 DEVNET Incorporated

Uncollected Amounts By Names Report
Union County
Date Distributed as of : 1/16/2026

YEAR: 2025

TAXPAYER NAME/ADDRESS

MORALES, LIANET MONAGA 102 SW 19TH RD MIAMI, FL 33129

SOURCE	PROPERTY KEY	TAXES/FEES	INTEREST	AMOUNT DUE
RE	05138019	1,274.68	25.49	1,300.17
Name Totals:		**1,274.68**	**25.49**	**1,300.17**

SMITH, LAUREN MCKAYLA 1525 HASTY RD MARSHVILLE, NC 28103

SOURCE	PROPERTY KEY	TAXES/FEES	INTEREST	AMOUNT DUE
RE	02018006D	1,273.55	25.47	1,299.02
Name Totals:		**1,273.55**	**25.47**	**1,299.02**

HODGIN, WILLIAM EDWARD 1814 SANCTUARY LN INDIAN TRAIL, NC 28079

SOURCE	PROPERTY KEY	TAXES/FEES	INTEREST	AMOUNT DUE
RE	08297011C	1,273.23	25.46	1,298.69
Name Totals:		**1,273.23**	**25.46**	**1,298.69**

COFFEY, ERIC JAMES 7716 ORRVIEW DR CHARLOTTE, NC 28227

SOURCE	PROPERTY KEY	TAXES/FEES	INTEREST	AMOUNT DUE
RE	05156077	1,273.01	25.46	1,298.47
Name Totals:		**1,273.01**	**25.46**	**1,298.47**

MCWHORTER, MARLA HILL 4918 TOM STARNES RD WAXHAW, NC 281738235

SOURCE	PROPERTY KEY	TAXES/FEES	INTEREST	AMOUNT DUE
RE	04341016	1,272.65	25.45	1,298.10
Name Totals:		**1,272.65**	**25.45**	**1,298.10**

PATE, TOMMIE LOU HEIRS 4917 WOLF POND RD MONROE, NC 28112

SOURCE	PROPERTY KEY	TAXES/FEES	INTEREST	AMOUNT DUE
RE	04150010A	1,272.01	25.44	1,297.45
Name Totals:		**1,272.01**	**25.44**	**1,297.45**

GRIFFIN, DENNIS H 3820 MULLIS NEWSOME RD MONROE, NC 28110

SOURCE	PROPERTY KEY	TAXES/FEES	INTEREST	AMOUNT DUE
RE	01237007B	1,269.31	25.39	1,294.70
Name Totals:		**1,269.31**	**25.39**	**1,294.70**

LIVARCHUK, ANDREY 4912 WOODHAVEN LN INDIAN TRAIL, NC 28079

SOURCE	PROPERTY KEY	TAXES/FEES	INTEREST	AMOUNT DUE
RE	07060089A	1,269.03	25.38	1,294.41
Name Totals:		**1,269.03**	**25.38**	**1,294.41**

AHLSTROM, KEITH 7815 WAXHAW CREEK RD WAXHAW, NC 28173

SOURCE	PROPERTY KEY	TAXES/FEES	INTEREST	AMOUNT DUE
RE	05156011	1,268.94	25.38	1,294.32
Name Totals:		**1,268.94**	**25.38**	**1,294.32**

STEVENS, BETTY SUE 7921 FAIRMONT DR WAXHAW, NC 28173

SOURCE	PROPERTY KEY	TAXES/FEES	INTEREST	AMOUNT DUE
RE	05156030	1,268.69	25.37	1,294.06
Name Totals:		**1,268.69**	**25.37**	**1,294.06**

SEAGRAVES, JAMES ANTHONY III 6309 NEW TOWN RD WAXHAW, NC 28173

SOURCE	PROPERTY KEY	TAXES/FEES	INTEREST	AMOUNT DUE
RE	06105015	1,268.36	25.37	1,293.73
Name Totals:		**1,268.36**	**25.37**	**1,293.73**

Copyright (C) 1997-2026 DEVNET Incorporated

Uncollected Amounts By Names Report
Union County
Date Distributed as of : 1/16/2026

YEAR: 2025

TAXPAYER NAME/ADDRESS

STARR, TIFFINY AMBER LYNN 408 E HOUSTON ST MONROE, NC 28112

SOURCE	PROPERTY KEY	TAXES/FEES	INTEREST	AMOUNT DUE
RE	09231106	1,267.86	25.36	1,293.22
Name Totals:		**1,267.86**	**25.36**	**1,293.22**

EGGLESTON, LEE WAYNE 5020 PLEASANT SPRINGS RD WAXHAW, NC 28173

SOURCE	PROPERTY KEY	TAXES/FEES	INTEREST	AMOUNT DUE
RE	06054110	1,266.72	25.33	1,292.05
Name Totals:		**1,266.72**	**25.33**	**1,292.05**

HENDRIX, JOHN ANTHONY 7602 PAGELAND HWY MONROE, NC 281128795

SOURCE	PROPERTY KEY	TAXES/FEES	INTEREST	AMOUNT DUE
RE	03159022	1,265.52	25.31	1,290.83
Name Totals:		**1,265.52**	**25.31**	**1,290.83**

MAHER, MARY TRUSTEE 1308 OAKHURST DR WAXHAW, NC 28173

SOURCE	PROPERTY KEY	TAXES/FEES	INTEREST	AMOUNT DUE
RE	06012014	1,264.13	25.28	1,289.41
Name Totals:		**1,264.13**	**25.28**	**1,289.41**

MOSQUEDA DEFRANCO, MARIA ESTHER 4604 MYERS RD MONROE, NC 28110

SOURCE	PROPERTY KEY	TAXES/FEES	INTEREST	AMOUNT DUE
RE	09336063	1,263.96	25.28	1,289.24
Name Totals:		**1,263.96**	**25.28**	**1,289.24**

DERRICK, JUDITH A 2216 BOWBROOK TR MATTHEWS, NC 281046095

SOURCE	PROPERTY KEY	TAXES/FEES	INTEREST	AMOUNT DUE
RE	07132360	1,263.93	25.28	1,289.21
Name Totals:		**1,263.93**	**25.28**	**1,289.21**

FLORES, MARIBEL GARCIA 400 S WEST ST MONROE, NC 281125363

SOURCE	PROPERTY KEY	TAXES/FEES	INTEREST	AMOUNT DUE
RE	09276230	1,261.35	25.23	1,286.58
Name Totals:		**1,261.35**	**25.23**	**1,286.58**

PALACIO-GUILLEN, DANIEL 6818 SHAW AVE WAXHAW, NC 28173

SOURCE	PROPERTY KEY	TAXES/FEES	INTEREST	AMOUNT DUE
RE	05048034	1,261.16	25.22	1,286.38
Name Totals:		**1,261.16**	**25.22**	**1,286.38**

KEZIAH, SHERRY TRUSTEE 5518 GOLDEN POND DR INDIAN TRAIL, NC 280794267

SOURCE	PROPERTY KEY	TAXES/FEES	INTEREST	AMOUNT DUE
RE	09307135	1,259.18	25.18	1,284.36
Name Totals:		**1,259.18**	**25.18**	**1,284.36**

BUCHANON, JULIE L 904 CREEKRIDGE DR MONROE, NC 28110

SOURCE	PROPERTY KEY	TAXES/FEES	INTEREST	AMOUNT DUE
RE	09147015	1,257.44	25.15	1,282.59
Name Totals:		**1,257.44**	**25.15**	**1,282.59**

CURIEL, FAUSTO 120 BRYSON RD INDIAN TRAIL, NC 28079

SOURCE	PROPERTY KEY	TAXES/FEES	INTEREST	AMOUNT DUE
RE	07129394	1,257.21	25.14	1,282.35
Name Totals:		**1,257.21**	**25.14**	**1,282.35**

Copyright (C) 1997-2026 DEVNET Incorporated

Uncollected Amounts By Names Report
Union County
Date Distributed as of : 1/16/2026

YEAR: 2025

TAXPAYER NAME/ADDRESS

WILLIAMS, SUSAN H 3012 JOE GRIFFIN RD MONROE, NC 28112

SOURCE	PROPERTY KEY	TAXES/FEES	INTEREST	AMOUNT DUE
RE	04009009	1,256.98	25.14	1,282.12
Name Totals:		**1,256.98**	**25.14**	**1,282.12**

MORRIS, ALFRED ROE HEIRS 6014 MCGREGOR DR CHARLOTTE, NC 28227

SOURCE	PROPERTY KEY	TAXES/FEES	INTEREST	AMOUNT DUE
RE	08321035	1,256.63	25.13	1,281.76
Name Totals:		**1,256.63**	**25.13**	**1,281.76**

STARNES, GARY A 2414 FLETCHER BROOME RD MONROE, NC 28110

SOURCE	PROPERTY KEY	TAXES/FEES	INTEREST	AMOUNT DUE
RE	09357040	1,256.49	25.13	1,281.62
Name Totals:		**1,256.49**	**25.13**	**1,281.62**

GILLIS, RANDY 9722 RUNNING CEDAR LN INDIAN TRAIL, NC 28079

SOURCE	PROPERTY KEY	TAXES/FEES	INTEREST	AMOUNT DUE
RE	08210045	1,256.32	25.13	1,281.45
Name Totals:		**1,256.32**	**25.13**	**1,281.45**

KISER, NANCY SHEILA TRUSTEE 907 SNOW DR LANCASTER, SC 29720

SOURCE	PROPERTY KEY	TAXES/FEES	INTEREST	AMOUNT DUE
RE	05115052	1,256.20	25.12	1,281.32
Name Totals:		**1,256.20**	**25.12**	**1,281.32**

REDFERN, TAMIA YMON 2026 CLOVER HILL RD INDIAN TRAIL, NC 28079

SOURCE	PROPERTY KEY	TAXES/FEES	INTEREST	AMOUNT DUE
RE	09228072	1,255.27	25.11	1,280.38
Name Totals:		**1,255.27**	**25.11**	**1,280.38**

CHAMBERS, MELISA RENEE 5017 NEW SALEM RD MARSHVILLE, NC 28103

SOURCE	PROPERTY KEY	TAXES/FEES	INTEREST	AMOUNT DUE
RE	01234022A	1,255.16	25.10	1,280.26
Name Totals:		**1,255.16**	**25.10**	**1,280.26**

ANTHONY, DEBORAH TAYLOR 1405 MAJESTIC FOREST LN WAXHAW, NC 28173

SOURCE	PROPERTY KEY	TAXES/FEES	INTEREST	AMOUNT DUE
RE	09423020	1,255.05	25.10	1,280.15
Name Totals:		**1,255.05**	**25.10**	**1,280.15**

COX, STANLEY KENNETH 3408 TOM GREENE RD WAXHAW, NC 28173

SOURCE	PROPERTY KEY	TAXES/FEES	INTEREST	AMOUNT DUE
RE	04291006	1,255.03	25.10	1,280.13
Name Totals:		**1,255.03**	**25.10**	**1,280.13**

SVARISHCHUK, OLGA 405 CLONTZ RD INDIAN TRAIL, NC 28079

SOURCE	PROPERTY KEY	TAXES/FEES	INTEREST	AMOUNT DUE
RE	06207083	1,254.88	25.10	1,279.98
Name Totals:		**1,254.88**	**25.10**	**1,279.98**

HOWARD, THERMON 2015 OLD CEDAR FALL RD ASHEBORO, NC 27203

SOURCE	PROPERTY KEY	TAXES/FEES	INTEREST	AMOUNT DUE
RE	02015006	1,254.50	25.09	1,279.59
Name Totals:		**1,254.50**	**25.09**	**1,279.59**

Copyright (C) 1997-2026 DEVNET Incorporated

Uncollected Amounts By Names Report
Union County
Date Distributed as of : 1/16/2026

YEAR: 2025

TAXPAYER NAME/ADDRESS

HELMS, MELVIN LEE 3420 OLD CHARLOTTE HWY MONROE, NC 28110

SOURCE	PROPERTY KEY	TAXES/FEES	INTEREST	AMOUNT DUE
RE	09339034A	1,253.54	25.07	1,278.61
Name Totals:		**1,253.54**	**25.07**	**1,278.61**

ALAVEZ, APOLINAR AVALOS 509 CREEKRIDGE DR MONROE, NC 28110

SOURCE	PROPERTY KEY	TAXES/FEES	INTEREST	AMOUNT DUE
RE	09147067	1,253.10	25.06	1,278.16
Name Totals:		**1,253.10**	**25.06**	**1,278.16**

LYNCH, SHARON 9521 INDIAN TRAIL FAIRVIEW RD INDIAN TRAIL, NC 280797765

SOURCE	PROPERTY KEY	TAXES/FEES	INTEREST	AMOUNT DUE
RE	08225003C	1,252.24	25.04	1,277.28
Name Totals:		**1,252.24**	**25.04**	**1,277.28**

IRVIN, DAVID MICHAEL 316 ALTON WOODS RD MONROE, NC 28112

SOURCE	PROPERTY KEY	TAXES/FEES	INTEREST	AMOUNT DUE
RE	05101006E	1,251.58	25.03	1,276.61
Name Totals:		**1,251.58**	**25.03**	**1,276.61**

WASHINGTON, TRACEY BOWMAN 1513 BRICE GRIFFIN RD MARSHVILLE, NC 28103

SOURCE	PROPERTY KEY	TAXES/FEES	INTEREST	AMOUNT DUE
RE	02077011Q	1,251.50	25.03	1,276.53
Name Totals:		**1,251.50**	**25.03**	**1,276.53**

FOREMOST PEST & WILDLIFE INC 2811 SPRING BREEZE WAY MONROE, NC 28110

SOURCE	PROPERTY KEY	TAXES/FEES	INTEREST	AMOUNT DUE
RE	09223067	1,251.36	25.03	1,276.39
Name Totals:		**1,251.36**	**25.03**	**1,276.39**

DEVINEY, KENNETH RAY 4610 BIGHAM RD WAXHAW, NC 28173

SOURCE	PROPERTY KEY	TAXES/FEES	INTEREST	AMOUNT DUE
RE	05063015	1,250.68	25.01	1,275.69
Name Totals:		**1,250.68**	**25.01**	**1,275.69**

WRIGHT, DAVID E 8101 HEMBYWOOD DR INDIAN TRAIL, NC 280798660

SOURCE	PROPERTY KEY	TAXES/FEES	INTEREST	AMOUNT DUE
RE	07057178	1,248.05	24.96	1,273.01
Name Totals:		**1,248.05**	**24.96**	**1,273.01**

PAXTON, JERRY 700 UNDERWOOD RD MATTHEWS, NC 281047218

SOURCE	PROPERTY KEY	TAXES/FEES	INTEREST	AMOUNT DUE
RE	06045035	1,247.95	24.96	1,272.91
Name Totals:		**1,247.95**	**24.96**	**1,272.91**

MELTON, LESLIE RENEE 3710 S ROCKY RIVER RD MONROE, NC 28112

SOURCE	PROPERTY KEY	TAXES/FEES	INTEREST	AMOUNT DUE
RE	04279029D	1,247.22	24.94	1,272.16
Name Totals:		**1,247.22**	**24.94**	**1,272.16**

MYERS, JOSHUA BRENT 4706 REHOBETH RD WAXHAW, NC 28173

SOURCE	PROPERTY KEY	TAXES/FEES	INTEREST	AMOUNT DUE
RE	09235192	1,246.59	24.93	1,271.52
Name Totals:		**1,246.59**	**24.93**	**1,271.52**

Copyright (C) 1997-2026 DEVNET Incorporated

Uncollected Amounts By Names Report
Union County
Date Distributed as of : 1/16/2026

YEAR: 2025

TAXPAYER NAME/ADDRESS

SMITH, DIANNE H C/O THOMAS P SMITH 6916 MORRISON AVE WAXHAW, NC 28173

SOURCE	PROPERTY KEY	TAXES/FEES	INTEREST	AMOUNT DUE
RE	05063017	1,244.68	24.89	1,269.57
Name Totals:		**1,244.68**	**24.89**	**1,269.57**

CROFT, WILLIAM ZEB VAN HEIRS 3922 HOLLY SCHOOL RD MARSHVILLE, NC 28103

SOURCE	PROPERTY KEY	TAXES/FEES	INTEREST	AMOUNT DUE
RE	01123011	1,244.54	24.89	1,269.43
Name Totals:		**1,244.54**	**24.89**	**1,269.43**

DEAL, RANSOM KEVIN 713 BAUCOM DEESE RD MONROE, NC 28110

SOURCE	PROPERTY KEY	TAXES/FEES	INTEREST	AMOUNT DUE
RE	09137073A	1,244.42	24.89	1,269.31
Name Totals:		**1,244.42**	**24.89**	**1,269.31**

ELLIOTT, MARIO JAMES 304 TURNER ST MONROE, NC 28110

SOURCE	PROPERTY KEY	TAXES/FEES	INTEREST	AMOUNT DUE
RE	09150024	1,243.98	24.88	1,268.86
Name Totals:		**1,243.98**	**24.88**	**1,268.86**

WILLIAMS, REBECCA B 1520 E HWY 218 MONROE, NC 281107025

SOURCE	PROPERTY KEY	TAXES/FEES	INTEREST	AMOUNT DUE
RE	08120021A	1,243.55	24.87	1,268.42
Name Totals:		**1,243.55**	**24.87**	**1,268.42**

STANCIU-MALAGON, CHRISTINA 4907 HAMPTON MEADOWS MONROE, NC 28110

SOURCE	PROPERTY KEY	TAXES/FEES	INTEREST	AMOUNT DUE
RE	09402144	1,242.97	24.86	1,267.83
Name Totals:		**1,242.97**	**24.86**	**1,267.83**

LYNCH, HAROLD O III 3719 SANFORD LN MONROE, NC 28110

SOURCE	PROPERTY KEY	TAXES/FEES	INTEREST	AMOUNT DUE
RE	09372045A	1,242.88	24.86	1,267.74
Name Totals:		**1,242.88**	**24.86**	**1,267.74**

PAREDES, PERFECTO 5611 COULEE CT WAXHAW, NC 28173

SOURCE	PROPERTY KEY	TAXES/FEES	INTEREST	AMOUNT DUE
RE	09195081	1,242.68	24.85	1,267.53
Name Totals:		**1,242.68**	**24.85**	**1,267.53**

TURNER, KATHY 378 FAITH RD MOORESVILLE, NC 28115

SOURCE	PROPERTY KEY	TAXES/FEES	INTEREST	AMOUNT DUE
RE	08243004D	1,242.02	24.84	1,266.86
Name Totals:		**1,242.02**	**24.84**	**1,266.86**

MEDLIN, ANGELA SUE 703 PARK TER GREENSBORO, NC 27403

SOURCE	PROPERTY KEY	TAXES/FEES	INTEREST	AMOUNT DUE
RE	04180012A	1,241.20	24.82	1,266.02
Name Totals:		**1,241.20**	**24.82**	**1,266.02**

GRIFFIN, M J C/O PHILLIP E GRIFFIN 332 EAST VILLAGE DR MONROE, NC 28112

SOURCE	PROPERTY KEY	TAXES/FEES	INTEREST	AMOUNT DUE
RE	02315036	1,241.19	24.82	1,266.01
Name Totals:		**1,241.19**	**24.82**	**1,266.01**

Copyright (C) 1997-2026 DEVNET Incorporated

Uncollected Amounts By Names Report
Union County
Date Distributed as of : 1/16/2026

YEAR: 2025

TAXPAYER NAME/ADDRESS

BRYANT, CONNIE LYNN SMITH 7923 MORGAN MILL RD MONROE, NC 28110

SOURCE	PROPERTY KEY	TAXES/FEES	INTEREST	AMOUNT DUE
RE	08039012A	1,241.00	24.82	1,265.82
Name Totals:		**1,241.00**	**24.82**	**1,265.82**

O'KEEFE, ROBIN G 1415 LOVE RD MONROE, NC 28110

SOURCE	PROPERTY KEY	TAXES/FEES	INTEREST	AMOUNT DUE
RE	09307025	1,240.94	24.82	1,265.76
Name Totals:		**1,240.94**	**24.82**	**1,265.76**

MASKE, DAISY RUSHING 2401 QUAIL RUN RD MONROE, NC 28112

SOURCE	PROPERTY KEY	TAXES/FEES	INTEREST	AMOUNT DUE
RE	04045004	1,240.67	24.81	1,265.48
Name Totals:		**1,240.67**	**24.81**	**1,265.48**

YOUNG, MIRANDA JO 3115 HICKORY GROVE DR MONROE, NC 28110

SOURCE	PROPERTY KEY	TAXES/FEES	INTEREST	AMOUNT DUE
RE	09298120H	1,240.08	24.80	1,264.88
Name Totals:		**1,240.08**	**24.80**	**1,264.88**

KESSLER, GARRY H JR 8124 WAXHAW CREEK RD WAXHAW, NC 28173

SOURCE	PROPERTY KEY	TAXES/FEES	INTEREST	AMOUNT DUE
RE	05156021	1,238.92	24.78	1,263.70
Name Totals:		**1,238.92**	**24.78**	**1,263.70**

MORALES, JOSE ANTONIO PO BOX 3397 WINGATE, NC 28174

SOURCE	PROPERTY KEY	TAXES/FEES	INTEREST	AMOUNT DUE
RE	09022053	1,263.58	0.00	1,263.58
Name Totals:		**1,263.58**	**0.00**	**1,263.58**

WARDELL, LORI 410 RICHARDSON ST MONROE, NC 28110

SOURCE	PROPERTY KEY	TAXES/FEES	INTEREST	AMOUNT DUE
RE	07057228	1,239.37	23.59	1,262.96
Name Totals:		**1,239.37**	**23.59**	**1,262.96**

STALLINGS, BRENDA H 612 RIDGE RD MONROE, NC 28110

SOURCE	PROPERTY KEY	TAXES/FEES	INTEREST	AMOUNT DUE
RE	09210002A	1,237.71	24.75	1,262.46
Name Totals:		**1,237.71**	**24.75**	**1,262.46**

PALACIOS, GUILLERMO CAPOTE PO BOX 2646 MONROE, NC 28110

SOURCE	PROPERTY KEY	TAXES/FEES	INTEREST	AMOUNT DUE
RE	09345002H	1,237.47	24.75	1,262.22
Name Totals:		**1,237.47**	**24.75**	**1,262.22**

MCAFEE, JAMES HENRY JR 1408 GRIFFITH RD MONROE, NC 281126454

SOURCE	PROPERTY KEY	TAXES/FEES	INTEREST	AMOUNT DUE
RE	09279025	1,237.47	24.75	1,262.22
Name Totals:		**1,237.47**	**24.75**	**1,262.22**

AJG PROPERTIES GROUP LLC 3023 WOLF POND RD MONROE, NC 28112

SOURCE	PROPERTY KEY	TAXES/FEES	INTEREST	AMOUNT DUE
RE	09207010	1,237.10	24.74	1,261.84
Name Totals:		**1,237.10**	**24.74**	**1,261.84**

Copyright (C) 1997-2026 DEVNET Incorporated

Uncollected Amounts By Names Report
Union County
Date Distributed as of : 1/16/2026

YEAR: 2025

TAXPAYER NAME/ADDRESS

CARTER, DORIS 1718 MILL CREEK CHURCH RD MONROE, NC 28110

SOURCE	PROPERTY KEY	TAXES/FEES	INTEREST	AMOUNT DUE
RE	08105041F	1,236.61	24.73	1,261.34
Name Totals:		**1,236.61**	**24.73**	**1,261.34**

COSDEBB ENTERPRISES LLC 4256 E HIGHWAY 150 LINCOLNTON, NC 28092

SOURCE	PROPERTY KEY	TAXES/FEES	INTEREST	AMOUNT DUE
RE	07081130	1,236.60	24.73	1,261.33
Name Totals:		**1,236.60**	**24.73**	**1,261.33**

RIVERS, MEGAN ELIZABETH 3009 CAMDEN RD MARSHVILLE, NC 28103

SOURCE	PROPERTY KEY	TAXES/FEES	INTEREST	AMOUNT DUE
RE	02154006A	1,235.53	24.71	1,260.24
Name Totals:		**1,235.53**	**24.71**	**1,260.24**

LUCIANO, JONATHAN M 2316 OLD PAGELAND MARSHVILLE RD MARSHVILLE, NC 28103

SOURCE	PROPERTY KEY	TAXES/FEES	INTEREST	AMOUNT DUE
RE	02189010E	1,235.53	24.71	1,260.24
Name Totals:		**1,235.53**	**24.71**	**1,260.24**

CRISWELL, DORA L HEIRS C/O JAMES DOUGLAS CRISWELL 405 ALLEN WAY INDIAN TRAIL, NC 28079

SOURCE	PROPERTY KEY	TAXES/FEES	INTEREST	AMOUNT DUE
RE	07057220	1,235.17	24.70	1,259.87
Name Totals:		**1,235.17**	**24.70**	**1,259.87**

TAILS A WAGGIN INN LLC 5255 N EDGEWOOD DR SUITE 175 PROVO, UT 84604

SOURCE	PROPERTY KEY	TAXES/FEES	INTEREST	AMOUNT DUE
RE	03144014D	1,234.26	24.69	1,258.95
Name Totals:		**1,234.26**	**24.69**	**1,258.95**

MATTHEWS, KIMBERLY A HEIRS C/O DEBRA ANN MATTHEWS 1022 ENDERBURY DR INDIAN TRAIL, NC 28079

SOURCE	PROPERTY KEY	TAXES/FEES	INTEREST	AMOUNT DUE
RE	07057184	1,234.22	24.68	1,258.90
Name Totals:		**1,234.22**	**24.68**	**1,258.90**

COX, MINNIE ELLEN 2019 STONEY POINT CIR MONROE, NC 28112

SOURCE	PROPERTY KEY	TAXES/FEES	INTEREST	AMOUNT DUE
RE	09327106	1,233.56	24.67	1,258.23
Name Totals:		**1,233.56**	**24.67**	**1,258.23**

DUNN, BARTON HARRIS 505 S HAYNE ST MONROE, NC 28112

SOURCE	PROPERTY KEY	TAXES/FEES	INTEREST	AMOUNT DUE
RE	09235005	1,233.13	24.66	1,257.79
Name Totals:		**1,233.13**	**24.66**	**1,257.79**

BROOME, BRANDON CHANDLER 2136 KEEGAN CT MATTHEWS, NC 281049523

SOURCE	PROPERTY KEY	TAXES/FEES	INTEREST	AMOUNT DUE
RE	05112024	1,233.09	24.66	1,257.75
Name Totals:		**1,233.09**	**24.66**	**1,257.75**

MCDONALD'S CORPORATION #2437 AMF C 110 N CARPENTER ST ATTN: DEPT 27, RE TAX CHICAGO, IL 60607

SOURCE	PROPERTY KEY	TAXES/FEES	INTEREST	AMOUNT DUE
RE	09225006	1,232.69	24.65	1,257.34
Name Totals:		**1,232.69**	**24.65**	**1,257.34**

Copyright (C) 1997-2026 DEVNET Incorporated

Uncollected Amounts By Names Report
Union County
Date Distributed as of : 1/16/2026

YEAR: 2025

TAXPAYER NAME/ADDRESS

CALLAHAN, KELLY 3624 CONCORD HWY MONROE, NC 28110

SOURCE	PROPERTY KEY	TAXES/FEES	INTEREST	AMOUNT DUE
RE	D8312015 01	1,232.31	24.65	1,256.96
Name Totals:		**1,232.31**	**24.65**	**1,256.96**

NEPOMUCENO, RAQUEL MORALES 5404 REID RD INDIAN TRAIL, NC 28079

SOURCE	PROPERTY KEY	TAXES/FEES	INTEREST	AMOUNT DUE
RE	07063201	1,232.31	24.65	1,256.96
Name Totals:		**1,232.31**	**24.65**	**1,256.96**

BENTON, CRISSY APRIL 100 VINEYARD DR MONROE, NC 28110

SOURCE	PROPERTY KEY	TAXES/FEES	INTEREST	AMOUNT DUE
RE	08132015J	1,231.24	24.62	1,255.86
Name Totals:		**1,231.24**	**24.62**	**1,255.86**

DOBUG ENTERPRISE LLC 9704 SADDLE AVE WAXHAW, NC 28173

SOURCE	PROPERTY KEY	TAXES/FEES	INTEREST	AMOUNT DUE
RE	06069094	1,231.19	24.62	1,255.81
Name Totals:		**1,231.19**	**24.62**	**1,255.81**

DEPASQUALE, JOHN 6216 ADELAIDE PL WAXHAW, NC 28173

SOURCE	PROPERTY KEY	TAXES/FEES	INTEREST	AMOUNT DUE
RE	06099100	1,231.19	24.62	1,255.81
Name Totals:		**1,231.19**	**24.62**	**1,255.81**

RUSHING, JENNIFER N 5434 HWY 205 MARSHVILLE, NC 28103

SOURCE	PROPERTY KEY	TAXES/FEES	INTEREST	AMOUNT DUE
RE	01147006	1,231.00	24.62	1,255.62
Name Totals:		**1,231.00**	**24.62**	**1,255.62**

WILLI, THOMAS E 4623 TOM STARNES RD WAXHAW, NC 28173

SOURCE	PROPERTY KEY	TAXES/FEES	INTEREST	AMOUNT DUE
RE	04341008B	1,230.99	24.62	1,255.61
Name Totals:		**1,230.99**	**24.62**	**1,255.61**

BLANCHARD, CHARLOTTE ELAINE 4417 HARTIS GROVE CHURCH RD INDIAN TRAIL, NC 28079

SOURCE	PROPERTY KEY	TAXES/FEES	INTEREST	AMOUNT DUE
RE	07117024	1,230.78	24.62	1,255.40
Name Totals:		**1,230.78**	**24.62**	**1,255.40**

SALAMANCA, WALTHER A MARTINEZ 223 TIMBERCREST CIRCLE MONROE, NC 28112

SOURCE	PROPERTY KEY	TAXES/FEES	INTEREST	AMOUNT DUE
RE	09216027	1,230.52	24.61	1,255.13
Name Totals:		**1,230.52**	**24.61**	**1,255.13**

GONCALVES, ANA PAULA DE FREITAS PO BOX 545 WINGATE, NC 28174

SOURCE	PROPERTY KEY	TAXES/FEES	INTEREST	AMOUNT DUE
RE	09054017C	1,229.96	24.60	1,254.56
Name Totals:		**1,229.96**	**24.60**	**1,254.56**

LYONS, JAMES A 1704 SCHILLER DR MONROE, NC 28110

SOURCE	PROPERTY KEY	TAXES/FEES	INTEREST	AMOUNT DUE
RE	06009089	1,229.76	24.60	1,254.36
Name Totals:		**1,229.76**	**24.60**	**1,254.36**

Copyright (C) 1997-2026 DEVNET Incorporated

Uncollected Amounts By Names Report
Union County
Date Distributed as of : 1/16/2026

YEAR: 2025

TAXPAYER NAME/ADDRESS

MELTON, THOMAS LEE 105 MERRILL DR NEWPORT, NC 28570

SOURCE	PROPERTY KEY	TAXES/FEES	INTEREST	AMOUNT DUE
RE	07129327	1,229.69	24.59	1,254.28
Name Totals:		**1,229.69**	**24.59**	**1,254.28**

VASWANI, ASHISH P TRUSTEE ET AL 1026 CUMBERLAND CT VERNON HILLS, IL 60061

SOURCE	PROPERTY KEY	TAXES/FEES	INTEREST	AMOUNT DUE
RE	09322052	1,228.35	24.57	1,252.92
Name Totals:		**1,228.35**	**24.57**	**1,252.92**

MENDOZA, VERONICA M 3204 OLD MONROE MARSHVILLE RD WINGATE, NC 28174

SOURCE	PROPERTY KEY	TAXES/FEES	INTEREST	AMOUNT DUE
RE	02239174	1,228.30	24.57	1,252.87
Name Totals:		**1,228.30**	**24.57**	**1,252.87**

CRUMP, DAVID DERRELL 3916 MULLIS NEWSOME RD MONROE, NC 28110

SOURCE	PROPERTY KEY	TAXES/FEES	INTEREST	AMOUNT DUE
RE	01237007	1,227.35	24.55	1,251.90
Name Totals:		**1,227.35**	**24.55**	**1,251.90**

STEGALL, TOMMIE M C/O DENNY STEGALL 2907 RUBEN RD MONROE, NC 28112

SOURCE	PROPERTY KEY	TAXES/FEES	INTEREST	AMOUNT DUE
RE	04204008K	1,226.92	24.54	1,251.46
Name Totals:		**1,226.92**	**24.54**	**1,251.46**

POWELL, DAVID V 7206 MILL GROVE RD INDIAN TRAIL, NC 28079

SOURCE	PROPERTY KEY	TAXES/FEES	INTEREST	AMOUNT DUE
RE	07015016	1,226.59	24.53	1,251.12
Name Totals:		**1,226.59**	**24.53**	**1,251.12**

SIMPSON, WILLIAM DAVIS 4208 WATSON CHURCH RD MARSHVILLE, NC 28103

SOURCE	PROPERTY KEY	TAXES/FEES	INTEREST	AMOUNT DUE
RE	01234014	1,226.34	24.53	1,250.87
Name Totals:		**1,226.34**	**24.53**	**1,250.87**

WAMPLER FOODS INC PO BOX 336910 GREELEY, CO 80633

SOURCE	PROPERTY KEY	TAXES/FEES	INTEREST	AMOUNT DUE
RE	02145012 90	1,225.95	24.52	1,250.47
Name Totals:		**1,225.95**	**24.52**	**1,250.47**

SIMPSON, ZACHARY TAYLOR 5206 LITTLE STATON RD MARSHVILLE, NC 28103

SOURCE	PROPERTY KEY	TAXES/FEES	INTEREST	AMOUNT DUE
RE	01177020	1,225.84	24.52	1,250.36
Name Totals:		**1,225.84**	**24.52**	**1,250.36**

LOPEZ, MARIA SONIA SALDARREAGA 5009 ALEXIS DR INDIAN TRAIL, NC 28079

SOURCE	PROPERTY KEY	TAXES/FEES	INTEREST	AMOUNT DUE
RE	07066238	1,225.16	24.50	1,249.66
Name Totals:		**1,225.16**	**24.50**	**1,249.66**

MEDLIN, SHIRLEY F 2805 FOWLER SECREST RD MONROE, NC 28110

SOURCE	PROPERTY KEY	TAXES/FEES	INTEREST	AMOUNT DUE
RE	09295013B	1,224.97	24.50	1,249.47
Name Totals:		**1,224.97**	**24.50**	**1,249.47**

Copyright (C) 1997-2026 DEVNET Incorporated

Uncollected Amounts By Names Report
Union County
Date Distributed as of : 1/16/2026

YEAR: 2025

TAXPAYER NAME/ADDRESS

ROBERTS, CHARLES 117 BURRIS ST WINGATE, NC 28174

SOURCE	PROPERTY KEY	TAXES/FEES	INTEREST	AMOUNT DUE
RE	02242134	1,223.75	24.48	1,248.23
Name Totals:		**1,223.75**	**24.48**	**1,248.23**

SHEHANE, TRACY B 2042 TRADESVILLE RD LANCASTER, SC 29720

SOURCE	PROPERTY KEY	TAXES/FEES	INTEREST	AMOUNT DUE
RE	04324007	1,223.33	24.47	1,247.80
Name Totals:		**1,223.33**	**24.47**	**1,247.80**

HONEYCUTT, BOBBY R PO BOX 220084 CHARLOTTE, NC 28222

SOURCE	PROPERTY KEY	TAXES/FEES	INTEREST	AMOUNT DUE
RE	08321040	1,222.77	24.46	1,247.23
Name Totals:		**1,222.77**	**24.46**	**1,247.23**

SOMERS, DEBORAH E 4420 PARKWOOD SCHOOL RD MONROE, NC 28112

SOURCE	PROPERTY KEY	TAXES/FEES	INTEREST	AMOUNT DUE
RE	05011008	1,222.30	24.45	1,246.75
Name Totals:		**1,222.30**	**24.45**	**1,246.75**

BARRINO, GLENDELL 846 LAKEVIEW DR MARSHVILLE, NC 28103

SOURCE	PROPERTY KEY	TAXES/FEES	INTEREST	AMOUNT DUE
RE	02318026	1,220.80	24.42	1,245.22
Name Totals:		**1,220.80**	**24.42**	**1,245.22**

SCOTT, JARRETT C C/O SHERYL LOVE 6414 W WILKINSON BLVD STE 334 BELMONT, NC 28012

SOURCE	PROPERTY KEY	TAXES/FEES	INTEREST	AMOUNT DUE
RE	09375135	1,220.63	24.41	1,245.04
Name Totals:		**1,220.63**	**24.41**	**1,245.04**

HELMS, BOBBY MCDONALD 1108 HWY 218 W INDIAN TRAIL, NC 280797735

SOURCE	PROPERTY KEY	TAXES/FEES	INTEREST	AMOUNT DUE
RE	08219002	1,220.06	24.40	1,244.46
Name Totals:		**1,220.06**	**24.40**	**1,244.46**

CHAMBERS, KENNETH LEE 697 JERRY LN WAXHAW, NC 28173

SOURCE	PROPERTY KEY	TAXES/FEES	INTEREST	AMOUNT DUE
RE	05153017	1,219.71	24.39	1,244.10
Name Totals:		**1,219.71**	**24.39**	**1,244.10**

CURETON, LATONYA 8108 PRESCOT GLEN PARKWAY WAXHAW, NC 281736930

SOURCE	PROPERTY KEY	TAXES/FEES	INTEREST	AMOUNT DUE
RE	05112068	1,219.23	24.38	1,243.61
Name Totals:		**1,219.23**	**24.38**	**1,243.61**

ZOOM PROPERTY BUYERS LLC 1914 GREAT BALSAM WAY FORT MILL, SC 29715

SOURCE	PROPERTY KEY	TAXES/FEES	INTEREST	AMOUNT DUE
RE	06192012	1,218.27	24.37	1,242.64
Name Totals:		**1,218.27**	**24.37**	**1,242.64**

NORMAN, MARK ALAN 100 BUCK HILL RD MONROE, NC 28112

SOURCE	PROPERTY KEY	TAXES/FEES	INTEREST	AMOUNT DUE
RE	09244025	1,217.93	24.36	1,242.29
Name Totals:		**1,217.93**	**24.36**	**1,242.29**

Copyright (C) 1997-2026 DEVNET Incorporated

Uncollected Amounts By Names Report
Union County
Date Distributed as of : 1/16/2026

YEAR: 2025

TAXPAYER NAME/ADDRESS

LPL COMMERCIAL LLC 10916 E INDEPENDENCE BLVD MATTHEWS, NC 28105

SOURCE	PROPERTY KEY	TAXES/FEES	INTEREST	AMOUNT DUE
RE	09195043	1,216.63	24.33	1,240.96
Name Totals:		**1,216.63**	**24.33**	**1,240.96**

CROCKER, RICKY GAYLAND 4013 PARKWOOD SCHOOL RD MONROE, NC 28112

SOURCE	PROPERTY KEY	TAXES/FEES	INTEREST	AMOUNT DUE
RE	04306080	1,216.40	24.33	1,240.73
Name Totals:		**1,216.40**	**24.33**	**1,240.73**

WHITE, MICHAEL L 4330 WEDDINGTON RD MONROE, NC 281109517

SOURCE	PROPERTY KEY	TAXES/FEES	INTEREST	AMOUNT DUE
RE	09405092	1,215.79	24.32	1,240.11
Name Totals:		**1,215.79**	**24.32**	**1,240.11**

BAUCOM, LUTHER EVERETT HEIRS 7525 CARL POLK RD MONROE, NC 28110

SOURCE	PROPERTY KEY	TAXES/FEES	INTEREST	AMOUNT DUE
RE	01231002	1,215.73	24.31	1,240.04
Name Totals:		**1,215.73**	**24.31**	**1,240.04**

CHAPMAN, STEVEN F 5907 ROCKWELL DR INDIAN TRAIL, NC 28079

SOURCE	PROPERTY KEY	TAXES/FEES	INTEREST	AMOUNT DUE
RE	07057199	1,215.62	24.31	1,239.93
Name Totals:		**1,215.62**	**24.31**	**1,239.93**

BEAUCHAMP, SUE F 7911 TEAKWOOD RD INDIAN TRAIL, NC 28079

SOURCE	PROPERTY KEY	TAXES/FEES	INTEREST	AMOUNT DUE
RE	07057293	1,215.14	24.30	1,239.44
Name Totals:		**1,215.14**	**24.30**	**1,239.44**

STREATER, DAVID GENE 3528 FINCHER RD MATTHEWS, NC 28104

SOURCE	PROPERTY KEY	TAXES/FEES	INTEREST	AMOUNT DUE
RE	07135050A	1,213.97	24.28	1,238.25
Name Totals:		**1,213.97**	**24.28**	**1,238.25**

SMITH, OLIN LETCHER HEIRS C/O JUDITH MANGUM SMITH 407 W PHIFER ST MONROE, NC 28110

SOURCE	PROPERTY KEY	TAXES/FEES	INTEREST	AMOUNT DUE
RE	09237032	1,213.59	24.27	1,237.86
Name Totals:		**1,213.59**	**24.27**	**1,237.86**

CLONTZ, LANCE 4818 PAGELAND HWY MONROE, NC 28112

SOURCE	PROPERTY KEY	TAXES/FEES	INTEREST	AMOUNT DUE
RE	04036012B	1,212.72	24.25	1,236.97
Name Totals:		**1,212.72**	**24.25**	**1,236.97**

MARTINEZ, DAMIANA A 1701 LAKE LEE DR MONROE, NC 28112

SOURCE	PROPERTY KEY	TAXES/FEES	INTEREST	AMOUNT DUE
RE	09321036	1,211.42	24.23	1,235.65
Name Totals:		**1,211.42**	**24.23**	**1,235.65**

ALEXANDER, WILLIAM A 7213 PAGELAND HWY MONROE, NC 28112

SOURCE	PROPERTY KEY	TAXES/FEES	INTEREST	AMOUNT DUE
RE	03156035A	1,209.48	24.19	1,233.67
Name Totals:		**1,209.48**	**24.19**	**1,233.67**

Copyright (C) 1997-2026 DEVNET Incorporated

Uncollected Amounts By Names Report
Union County
Date Distributed as of : 1/16/2026

YEAR: 2025

TAXPAYER NAME/ADDRESS

MCMANUS, CHRISTOPHER D 3012 SECREST SHORTCUT RD MONROE, NC 28110

SOURCE	PROPERTY KEY	TAXES/FEES	INTEREST	AMOUNT DUE
RE	09213020B	1,209.25	24.19	1,233.44
Name Totals:		**1,209.25**	**24.19**	**1,233.44**

RIVERS, MILTON L 2222 LEXINGTON AVE MONROE, NC 28112

SOURCE	PROPERTY KEY	TAXES/FEES	INTEREST	AMOUNT DUE
RE	09321231	1,208.81	24.18	1,232.99
Name Totals:		**1,208.81**	**24.18**	**1,232.99**

MILES, JOAN LAWSON 1201 KESWICK PL MONROE, NC 28112

SOURCE	PROPERTY KEY	TAXES/FEES	INTEREST	AMOUNT DUE
RE	09235164	1,207.94	24.16	1,232.10
Name Totals:		**1,207.94**	**24.16**	**1,232.10**

MCGUIRT, RANDAL LEE 3410 POTTER RD S MONROE, NC 281126761

SOURCE	PROPERTY KEY	TAXES/FEES	INTEREST	AMOUNT DUE
RE	06019036	1,207.58	24.15	1,231.73
Name Totals:		**1,207.58**	**24.15**	**1,231.73**

STARNES, JAMIE BRANDON 4205 MCCAIN MILL RD WAXHAW, NC 28173

SOURCE	PROPERTY KEY	TAXES/FEES	INTEREST	AMOUNT DUE
RE	05022002A	1,207.53	24.15	1,231.68
Name Totals:		**1,207.53**	**24.15**	**1,231.68**

3D HOMES LLC 5608 BARNSDALE LN CHARLOTTE, NC 28227

SOURCE	PROPERTY KEY	TAXES/FEES	INTEREST	AMOUNT DUE
RE	09195011	1,207.51	24.15	1,231.66
Name Totals:		**1,207.51**	**24.15**	**1,231.66**

RAPER, BYRLE D 505 S COLLEGE ST MONROE, NC 28112

SOURCE	PROPERTY KEY	TAXES/FEES	INTEREST	AMOUNT DUE
RE	09235201	1,207.51	24.15	1,231.66
Name Totals:		**1,207.51**	**24.15**	**1,231.66**

CORRELL, ROBERT J II 1116 BAUCOM RD MONROE, NC 28110

SOURCE	PROPERTY KEY	TAXES/FEES	INTEREST	AMOUNT DUE
RE	09231025	1,205.77	24.12	1,229.89
Name Totals:		**1,205.77**	**24.12**	**1,229.89**

SCARDAMAGLIA, CHRISTINE M 6907 SPRUCE PINE TRL WAXHAW, NC 28173

SOURCE	PROPERTY KEY	TAXES/FEES	INTEREST	AMOUNT DUE
RE	05066061	1,205.60	24.11	1,229.71
Name Totals:		**1,205.60**	**24.11**	**1,229.71**

MEDLIN, FRANK JR C/O RONALD DIGSBY 3700 FINCHER RD MATTHEWS, NC 28104

SOURCE	PROPERTY KEY	TAXES/FEES	INTEREST	AMOUNT DUE
RE	07135050D	1,204.36	24.09	1,228.45
Name Totals:		**1,204.36**	**24.09**	**1,228.45**

WARWICK, KEVIN LLOYD 7004 SUGAR AND WINE RD MONROE, NC 281101071

SOURCE	PROPERTY KEY	TAXES/FEES	INTEREST	AMOUNT DUE
RE	01231003A	1,203.01	24.06	1,227.07
Name Totals:		**1,203.01**	**24.06**	**1,227.07**

Copyright (C) 1997-2026 DEVNET Incorporated

Uncollected Amounts By Names Report
Union County
Date Distributed as of : 1/16/2026

YEAR: 2025

TAXPAYER NAME/ADDRESS

WALLACE, KIMBERLY A 4815 ERICA DR MONROE, NC 28112

SOURCE	PROPERTY KEY	TAXES/FEES	INTEREST	AMOUNT DUE
RE	04204019I	1,202.95	24.06	1,227.01
Name Totals:		**1,202.95**	**24.06**	**1,227.01**

STARNES, MICHELLE R TRUSTEE 3204 E LAWYERS RD MONROE, NC 28110

SOURCE	PROPERTY KEY	TAXES/FEES	INTEREST	AMOUNT DUE
RE	08066014D	1,202.27	24.05	1,226.32
Name Totals:		**1,202.27**	**24.05**	**1,226.32**

HACH, HOURN 6516 LANDSFORD RD MARSHVILLE, NC 28103

SOURCE	PROPERTY KEY	TAXES/FEES	INTEREST	AMOUNT DUE
RE	03132017B	1,202.17	24.04	1,226.21
Name Totals:		**1,202.17**	**24.04**	**1,226.21**

MOORE, NATHAN GLENN 1915 TRINITY CHURCH RD MONROE, NC 28112

SOURCE	PROPERTY KEY	TAXES/FEES	INTEREST	AMOUNT DUE
RE	04240030D	1,200.18	24.00	1,224.18
Name Totals:		**1,200.18**	**24.00**	**1,224.18**

ROWELL, INGRID MAE 3311 E HIGHWAY 218 MONROE, NC 281107043

SOURCE	PROPERTY KEY	TAXES/FEES	INTEREST	AMOUNT DUE
RE	08036006G	1,199.84	24.00	1,223.84
Name Totals:		**1,199.84**	**24.00**	**1,223.84**

SMITH, AMY E 1476 HASTY RD PEACHLAND, NC 28133

SOURCE	PROPERTY KEY	TAXES/FEES	INTEREST	AMOUNT DUE
RE	04030003	1,199.80	24.00	1,223.80
Name Totals:		**1,199.80**	**24.00**	**1,223.80**

LEE, ANGELA J 5701 OLD PAGELAND MARSHVILLLE RD MONROE, NC 28112

SOURCE	PROPERTY KEY	TAXES/FEES	INTEREST	AMOUNT DUE
RE	03132001D	1,199.73	23.99	1,223.72
Name Totals:		**1,199.73**	**23.99**	**1,223.72**

SCHWAB, CINDY M 3518 MARY ELIZABETH CHURCH RD WAXHAW, NC 28173

SOURCE	PROPERTY KEY	TAXES/FEES	INTEREST	AMOUNT DUE
RE	04309006H	1,199.67	23.99	1,223.66
Name Totals:		**1,199.67**	**23.99**	**1,223.66**

GAY, SHERRI W 7107 MASSEY RD WAXHAW, NC 28173

SOURCE	PROPERTY KEY	TAXES/FEES	INTEREST	AMOUNT DUE
RE	09423025	1,199.67	23.99	1,223.66
Name Totals:		**1,199.67**	**23.99**	**1,223.66**

FAULKNER, SHERMAN 728 SKYWATCH LN MONROE, NC 28112

SOURCE	PROPERTY KEY	TAXES/FEES	INTEREST	AMOUNT DUE
RE	02321046	1,199.43	23.99	1,223.42
Name Totals:		**1,199.43**	**23.99**	**1,223.42**

ALLEN, ALVIN LOUIS HEIRS 816 SANLEE DR MONROE, NC 28110

SOURCE	PROPERTY KEY	TAXES/FEES	INTEREST	AMOUNT DUE
RE	02318028	1,199.43	23.99	1,223.42
Name Totals:		**1,199.43**	**23.99**	**1,223.42**

Copyright (C) 1997-2026 DEVNET Incorporated

Uncollected Amounts By Names Report
Union County
Date Distributed as of : 1/16/2026

YEAR: 2025

TAXPAYER NAME/ADDRESS

STARKEY, MARTHA S 4630 BUCKHANNON PIKE MOUNT CLARE, WV 264087178

SOURCE	PROPERTY KEY	TAXES/FEES	INTEREST	AMOUNT DUE
RE	05115007	1,199.20	23.98	1,223.18
Name Totals:		**1,199.20**	**23.98**	**1,223.18**

ROBERTS, CHRISTOPHER 1426 CLONTZ LONG RD MONROE, NC 28110

SOURCE	PROPERTY KEY	TAXES/FEES	INTEREST	AMOUNT DUE
RE	08123022	1,199.02	23.98	1,223.00
Name Totals:		**1,199.02**	**23.98**	**1,223.00**

PHAM, TRANG PHUONG 431 WALDEN TRL WAXHAW, NC 28173

SOURCE	PROPERTY KEY	TAXES/FEES	INTEREST	AMOUNT DUE
RE	06183010A	1,197.74	23.95	1,221.69
Name Totals:		**1,197.74**	**23.95**	**1,221.69**

OUTEN, BRYAN KEITH 5013 HAMPTON MEADOWS RD MONROE, NC 281109351

SOURCE	PROPERTY KEY	TAXES/FEES	INTEREST	AMOUNT DUE
RE	07057290	1,197.50	23.95	1,221.45
Name Totals:		**1,197.50**	**23.95**	**1,221.45**

PLUNKETT, THOMAS M 603 SIMPSON RD INDIAN TRAIL, NC 28079

SOURCE	PROPERTY KEY	TAXES/FEES	INTEREST	AMOUNT DUE
RE	08228004E	1,197.08	23.94	1,221.02
Name Totals:		**1,197.08**	**23.94**	**1,221.02**

VOGLER INVESTMENT LLC 1021 BREAKMAKER LN INDIAN TRAIL, NC 28079

SOURCE	PROPERTY KEY	TAXES/FEES	INTEREST	AMOUNT DUE
RE	09216079A	1,196.22	23.92	1,220.14
Name Totals:		**1,196.22**	**23.92**	**1,220.14**

FUNDERBURK, CHESTER MITCHELL 215 BAKER RD MONROE, NC 28112

SOURCE	PROPERTY KEY	TAXES/FEES	INTEREST	AMOUNT DUE
RE	04159009	1,196.14	23.92	1,220.06
Name Totals:		**1,196.14**	**23.92**	**1,220.06**

ANDREWS, CYNTHIA SHEA 3019 JOE GRIFFIN RD MONROE, NC 28112

SOURCE	PROPERTY KEY	TAXES/FEES	INTEREST	AMOUNT DUE
RE	04009001B	1,196.12	23.92	1,220.04
Name Totals:		**1,196.12**	**23.92**	**1,220.04**

LANEY, WANDA MCMANUS 6506 PLYLER MILL RD MONROE, NC 28112

SOURCE	PROPERTY KEY	TAXES/FEES	INTEREST	AMOUNT DUE
RE	04240012A	1,196.04	23.92	1,219.96
Name Totals:		**1,196.04**	**23.92**	**1,219.96**

LOPEZ MEZA, JOSE T 7617 OLD GOLDMINE RD PEACHLAND, NC 28133

SOURCE	PROPERTY KEY	TAXES/FEES	INTEREST	AMOUNT DUE
RE	02009001E	1,195.86	23.92	1,219.78
Name Totals:		**1,195.86**	**23.92**	**1,219.78**

PATTERSON, KATHY D 805 BARBEE FARM DRIVE MONROE, NC 281105622

SOURCE	PROPERTY KEY	TAXES/FEES	INTEREST	AMOUNT DUE
RE	09216159	1,194.05	23.88	1,217.93
Name Totals:		**1,194.05**	**23.88**	**1,217.93**

Copyright (C) 1997-2026 DEVNET Incorporated

Uncollected Amounts By Names Report
Union County
Date Distributed as of : 1/16/2026

YEAR: 2025

TAXPAYER NAME/ADDRESS

SALAMI, SAID ZIAOLDIN 205 RUNNING HORSE LN WAXHAW, NC 28173

SOURCE	PROPERTY KEY	TAXES/FEES	INTEREST	AMOUNT DUE
RE	06153030	1,193.56	23.87	1,217.43
Name Totals:		**1,193.56**	**23.87**	**1,217.43**

ROLDAN, JENNIFER 1301 MEDLIN ROAD MONROE, NC 28112

SOURCE	PROPERTY KEY	TAXES/FEES	INTEREST	AMOUNT DUE
RE	09232176	1,193.18	23.86	1,217.04
Name Totals:		**1,193.18**	**23.86**	**1,217.04**

CLONTZ, ELIZABETH S 3311 CAMDEN RD MARSHVILLE, NC 28103

SOURCE	PROPERTY KEY	TAXES/FEES	INTEREST	AMOUNT DUE
RE	02189003A	1,192.63	23.85	1,216.48
Name Totals:		**1,192.63**	**23.85**	**1,216.48**

HELMS, CURTIS W HEIRS C/O CURTIS D HELMS III 4103 RICHARDSON RD MONROE, NC 28112

SOURCE	PROPERTY KEY	TAXES/FEES	INTEREST	AMOUNT DUE
RE	04201017B	1,191.89	23.84	1,215.73
Name Totals:		**1,191.89**	**23.84**	**1,215.73**

PRICE, BRIAN K 2513 OLD CAMDEN RD MONROE, NC 28110

SOURCE	PROPERTY KEY	TAXES/FEES	INTEREST	AMOUNT DUE
RE	09192095A	1,191.88	23.84	1,215.72
Name Totals:		**1,191.88**	**23.84**	**1,215.72**

GONZALEZ, JORGE MERCADO 410 E SANDY RIDGE RD MONROE, NC 28112

SOURCE	PROPERTY KEY	TAXES/FEES	INTEREST	AMOUNT DUE
RE	04150019	1,191.67	23.83	1,215.50
Name Totals:		**1,191.67**	**23.83**	**1,215.50**

TYSON, PATRICK C 5316 GRIFFITH RD MONROE, NC 28112

SOURCE	PROPERTY KEY	TAXES/FEES	INTEREST	AMOUNT DUE
RE	03171001A	1,191.63	23.83	1,215.46
Name Totals:		**1,191.63**	**23.83**	**1,215.46**

HARTIS, CINDY S 608 BRUCE CT MONROE, NC 28110

SOURCE	PROPERTY KEY	TAXES/FEES	INTEREST	AMOUNT DUE
RE	07006007	1,191.30	23.83	1,215.13
Name Totals:		**1,191.30**	**23.83**	**1,215.13**

AUSTIN, JANIE M 910 EDGEHILL DR MONROE, NC 28110

SOURCE	PROPERTY KEY	TAXES/FEES	INTEREST	AMOUNT DUE
RE	09351035	1,190.52	23.81	1,214.33
Name Totals:		**1,190.52**	**23.81**	**1,214.33**

MILLER, GERALDINE THOMAS 3517 LANESBORO RD MARSHVILLE, NC 281038539

SOURCE	PROPERTY KEY	TAXES/FEES	INTEREST	AMOUNT DUE
RE	09235147	1,189.71	23.79	1,213.50
Name Totals:		**1,189.71**	**23.79**	**1,213.50**

LEE, DAISY A 501 E UNION ST MARSHVILLE, NC 28103

SOURCE	PROPERTY KEY	TAXES/FEES	INTEREST	AMOUNT DUE
RE	02305065	1,188.75	23.78	1,212.53
Name Totals:		**1,188.75**	**23.78**	**1,212.53**

Copyright (C) 1997-2026 DEVNET Incorporated

Uncollected Amounts By Names Report
Union County
Date Distributed as of : 1/16/2026

YEAR: 2025

TAXPAYER NAME/ADDRESS

GLENN, DAVID C 625 ENGLISH ST MONROE, NC 28110

SOURCE	PROPERTY KEY	TAXES/FEES	INTEREST	AMOUNT DUE
RE	09189140	1,188.41	23.77	1,212.18
Name Totals:		**1,188.41**	**23.77**	**1,212.18**

RODRIGUEZ, JENNETH VERONICA 2020 BLUE RANGE RD INDIAN TRAIL, NC 28079

SOURCE	PROPERTY KEY	TAXES/FEES	INTEREST	AMOUNT DUE
RE	07024008A	1,187.96	23.76	1,211.72
Name Totals:		**1,187.96**	**23.76**	**1,211.72**

BREHAUT, STANLEY RAYMOND TRUSTEE 105 WOODLAND LN MONROE, NC 28112

SOURCE	PROPERTY KEY	TAXES/FEES	INTEREST	AMOUNT DUE
RE	09244008	1,187.54	23.75	1,211.29
Name Totals:		**1,187.54**	**23.75**	**1,211.29**

LYONS, JOSEPH 7713 S ROCKY RIVER RD MONROE, NC 28112

SOURCE	PROPERTY KEY	TAXES/FEES	INTEREST	AMOUNT DUE
RE	04297007	1,187.28	23.75	1,211.03
Name Totals:		**1,187.28**	**23.75**	**1,211.03**

HINSON, DONNA B 2708 BOBWHITE CIR WINGATE, NC 28174

SOURCE	PROPERTY KEY	TAXES/FEES	INTEREST	AMOUNT DUE
RE	09049056	1,186.93	23.74	1,210.67
Name Totals:		**1,186.93**	**23.74**	**1,210.67**

TRUST, PRINCESS JADA 4318 LOVE MILL RD MONROE, NC 28110

SOURCE	PROPERTY KEY	TAXES/FEES	INTEREST	AMOUNT DUE
RE	08120006	1,186.87	23.74	1,210.61
Name Totals:		**1,186.87**	**23.74**	**1,210.61**

BARTLETT-ZERWECK, TANJA 4967 LAKE DARR RD TRINITY, NC 27370

SOURCE	PROPERTY KEY	TAXES/FEES	INTEREST	AMOUNT DUE
RE	09342176	1,186.67	23.73	1,210.40
Name Totals:		**1,186.67**	**23.73**	**1,210.40**

MOORE, DONALD 3501 PHILADELPHIA CHURCH RD MARSHVILLE, NC 28103

SOURCE	PROPERTY KEY	TAXES/FEES	INTEREST	AMOUNT DUE
RE	02160001J	1,186.15	23.72	1,209.87
Name Totals:		**1,186.15**	**23.72**	**1,209.87**

COUICK, HELEN C 6416 MCWHORTER RD WAXHAW, NC 28173

SOURCE	PROPERTY KEY	TAXES/FEES	INTEREST	AMOUNT DUE
RE	05039006A	1,185.98	23.72	1,209.70
Name Totals:		**1,185.98**	**23.72**	**1,209.70**

PRICE, SCOTT 811 W CJ THOMAS RD MONROE, NC 28110

SOURCE	PROPERTY KEY	TAXES/FEES	INTEREST	AMOUNT DUE
RE	08237004	1,185.84	23.72	1,209.56
Name Totals:		**1,185.84**	**23.72**	**1,209.56**

YUSUBOVA, ELMIRA 5009 CLOVER HILL RD INDIAN TRAIL, NC 28079

SOURCE	PROPERTY KEY	TAXES/FEES	INTEREST	AMOUNT DUE
RE	09226194	1,185.80	23.72	1,209.52
Name Totals:		**1,185.80**	**23.72**	**1,209.52**

Copyright (C) 1997-2026 DEVNET Incorporated

Uncollected Amounts By Names Report
Union County
Date Distributed as of : 1/16/2026

YEAR: 2025

TAXPAYER NAME/ADDRESS

BIGELOW, WENDY E 2033 FAULKS CHURCH RD MARSHVILLE, NC 28103

SOURCE	PROPERTY KEY	TAXES/FEES	INTEREST	AMOUNT DUE
RE	02220001	1,185.15	23.70	1,208.85
Name Totals:		**1,185.15**	**23.70**	**1,208.85**

HELMS, MARTY D 508 EVERGREEN PL MONROE, NC 28112

SOURCE	PROPERTY KEY	TAXES/FEES	INTEREST	AMOUNT DUE
RE	09279146	1,183.20	23.66	1,206.86
Name Totals:		**1,183.20**	**23.66**	**1,206.86**

HURLEY, VANESSA N 7811 IDLEWILD RD INDIAN TRAIL, NC 28079

SOURCE	PROPERTY KEY	TAXES/FEES	INTEREST	AMOUNT DUE
RE	07060092L	1,183.19	23.66	1,206.85
Name Totals:		**1,183.19**	**23.66**	**1,206.85**

YADLOSKY, JAMES MICHAEL 5803 WOODY GROVE RD INDIAN TRAIL, NC 280798674

SOURCE	PROPERTY KEY	TAXES/FEES	INTEREST	AMOUNT DUE
RE	07057080	1,183.16	23.66	1,206.82
Name Totals:		**1,183.16**	**23.66**	**1,206.82**

RUSHING, ANNE MARIE 3810 BELK MILL RD WINGATE, NC 28174

SOURCE	PROPERTY KEY	TAXES/FEES	INTEREST	AMOUNT DUE
RE	03174009E	1,183.15	23.66	1,206.81
Name Totals:		**1,183.15**	**23.66**	**1,206.81**

MARSH, LOIS P 898 SANLEE DR MONROE, NC 28110

SOURCE	PROPERTY KEY	TAXES/FEES	INTEREST	AMOUNT DUE
RE	09271037D	1,182.33	23.65	1,205.98
Name Totals:		**1,182.33**	**23.65**	**1,205.98**

HOLMES, RUTH T HEIRS 415 S INDIAN TRAIL RD INDIAN TRAIL, NC 280799102

SOURCE	PROPERTY KEY	TAXES/FEES	INTEREST	AMOUNT DUE
RE	07114070B	1,181.78	23.64	1,205.42
Name Totals:		**1,181.78**	**23.64**	**1,205.42**

BRL EQUITIES INC 8104 HAWK CREST CT CHARLOTTE, NC 28270

SOURCE	PROPERTY KEY	TAXES/FEES	INTEREST	AMOUNT DUE
RE	06045171	1,180.73	23.61	1,204.34
Name Totals:		**1,180.73**	**23.61**	**1,204.34**

GRIFFIN, ANTHONY DOUGLAS 5920 PAGELAND HWY MONROE, NC 28112

SOURCE	PROPERTY KEY	TAXES/FEES	INTEREST	AMOUNT DUE
RE	07009002B	1,180.16	23.60	1,203.76
Name Totals:		**1,180.16**	**23.60**	**1,203.76**

HELMS, ANGELA RICE 4600 HOOD ST MONROE, NC 281127722

SOURCE	PROPERTY KEY	TAXES/FEES	INTEREST	AMOUNT DUE
RE	04204085	1,179.90	23.60	1,203.50
Name Totals:		**1,179.90**	**23.60**	**1,203.50**

BERDIN, EDUARDO ARELLANO 3015 DOSTER RD MONROE, NC 28112

SOURCE	PROPERTY KEY	TAXES/FEES	INTEREST	AMOUNT DUE
RE	09387011	1,178.48	23.57	1,202.05
Name Totals:		**1,178.48**	**23.57**	**1,202.05**

Copyright (C) 1997-2026 DEVNET Incorporated

Uncollected Amounts By Names Report
Union County
Date Distributed as of : 1/16/2026

YEAR: 2025

TAXPAYER NAME/ADDRESS

MUNGO, TWANA 916 MAURICE STREET MONROE, NC 28110

SOURCE	PROPERTY KEY	TAXES/FEES	INTEREST	AMOUNT DUE
RE	09237009A	1,178.42	23.57	1,201.99
Name Totals:		**1,178.42**	**23.57**	**1,201.99**

WALTON, NICOLE 2917 HEATH DAVIS RD MONROE, NC 28110

SOURCE	PROPERTY KEY	TAXES/FEES	INTEREST	AMOUNT DUE
RE	09253079	1,177.73	23.55	1,201.28
Name Totals:		**1,177.73**	**23.55**	**1,201.28**

SELLERS, JANET M 304 S BROOME ST WAXHAW, NC 28173

SOURCE	PROPERTY KEY	TAXES/FEES	INTEREST	AMOUNT DUE
RE	05115034	1,176.10	23.52	1,199.62
Name Totals:		**1,176.10**	**23.52**	**1,199.62**

MASON, ANGELA 122 CHRIST SCHOOL RD ARDEN, NC 28704

SOURCE	PROPERTY KEY	TAXES/FEES	INTEREST	AMOUNT DUE
RE	08051078	1,175.82	23.52	1,199.34
Name Totals:		**1,175.82**	**23.52**	**1,199.34**

SANCHEZ, AMBY S 506 WEST END ST MONROE, NC 28112

SOURCE	PROPERTY KEY	TAXES/FEES	INTEREST	AMOUNT DUE
RE	09282050B	1,175.38	23.51	1,198.89
Name Totals:		**1,175.38**	**23.51**	**1,198.89**

MEDLIN, SHIRLEY F 2805 FOWLER SECREST RD MONROE, NC 28110

SOURCE	PROPERTY KEY	TAXES/FEES	INTEREST	AMOUNT DUE
RE	09295013A	1,175.38	23.51	1,198.89
Name Totals:		**1,175.38**	**23.51**	**1,198.89**

HUNCKE, DINA 6314 SCOTT LONG RD INDIAN TRAIL, NC 28079

SOURCE	PROPERTY KEY	TAXES/FEES	INTEREST	AMOUNT DUE
RE	02133002	1,175.31	23.51	1,198.82
Name Totals:		**1,175.31**	**23.51**	**1,198.82**

KING, JOAN H 5606 INDIAN TRAIL FAIRVIEW RD INDIAN TRAIL, NC 28079

SOURCE	PROPERTY KEY	TAXES/FEES	INTEREST	AMOUNT DUE
RE	07060061B	1,175.08	23.50	1,198.58
Name Totals:		**1,175.08**	**23.50**	**1,198.58**

FRONTLINE CONSTRUCTION LLC 307 BRIEF RD E MIDLAND, NC 28107

SOURCE	PROPERTY KEY	TAXES/FEES	INTEREST	AMOUNT DUE
RE	05063107	1,175.05	23.50	1,198.55
Name Totals:		**1,175.05**	**23.50**	**1,198.55**

HOOD, JAMES FRANKLIN 704 BOYTE ST MONROE, NC 28110

SOURCE	PROPERTY KEY	TAXES/FEES	INTEREST	AMOUNT DUE
RE	09228009	1,174.95	23.50	1,198.45
Name Totals:		**1,174.95**	**23.50**	**1,198.45**

MCDANIEL, LINDA H 5510 ANSONVILLE RD MARSHVILLE, NC 28103

SOURCE	PROPERTY KEY	TAXES/FEES	INTEREST	AMOUNT DUE
RE	02301035	1,174.18	23.48	1,197.66
Name Totals:		**1,174.18**	**23.48**	**1,197.66**

Copyright (C) 1997-2026 DEVNET Incorporated

Uncollected Amounts By Names Report
Union County
Date Distributed as of : 1/16/2026

YEAR: 2025

TAXPAYER NAME/ADDRESS

PETRENKO, JENNY 2030 HARVARD ST SARASOTA, FL 34237

SOURCE	PROPERTY KEY	TAXES/FEES	INTEREST	AMOUNT DUE
RE	07132030G	1,174.10	23.48	1,197.58
Name Totals:		**1,174.10**	**23.48**	**1,197.58**

LOCKHART, JANETTE COLSON 929 CAMERON CT MONROE, NC 281126191

SOURCE	PROPERTY KEY	TAXES/FEES	INTEREST	AMOUNT DUE
RE	03087008	1,173.31	23.47	1,196.78
Name Totals:		**1,173.31**	**23.47**	**1,196.78**

ALVAREZ, HUGO ACOSTA 1612 MACKENZIE LN MONROE, NC 28110

SOURCE	PROPERTY KEY	TAXES/FEES	INTEREST	AMOUNT DUE
RE	09301296	1,172.77	23.46	1,196.23
Name Totals:		**1,172.77**	**23.46**	**1,196.23**

YORK, RYAN MICHAEL 4321 WESTERN UNION SCHOOL RD WAXHAW, NC 28173

SOURCE	PROPERTY KEY	TAXES/FEES	INTEREST	AMOUNT DUE
RE	05006011D	1,196.11	0.00	1,196.11
Name Totals:		**1,196.11**	**0.00**	**1,196.11**

STEGALL, LILLIE COLLEEN 3712 WHITE STORE RD WINGATE, NC 28174

SOURCE	PROPERTY KEY	TAXES/FEES	INTEREST	AMOUNT DUE
RE	09034004	1,172.18	23.44	1,195.62
Name Totals:		**1,172.18**	**23.44**	**1,195.62**

WINN, ROBERT L 1301 MEDLIN RD MONROE, NC 28112

SOURCE	PROPERTY KEY	TAXES/FEES	INTEREST	AMOUNT DUE
RE	09228042	1,171.91	23.44	1,195.35
Name Totals:		**1,171.91**	**23.44**	**1,195.35**

WILLIAMS, WILBERT LEE 4702 JOHN CRAIG RD WAXHAW, NC 28173

SOURCE	PROPERTY KEY	TAXES/FEES	INTEREST	AMOUNT DUE
RE	05036008D	1,170.73	23.41	1,194.14
Name Totals:		**1,170.73**	**23.41**	**1,194.14**

AGUIRRE, GABRIEL MURILLO 408A NORTH SUTHERLAND AVE MONROE, NC 281103657

SOURCE	PROPERTY KEY	TAXES/FEES	INTEREST	AMOUNT DUE
RE	09188063	1,170.60	23.41	1,194.01
Name Totals:		**1,170.60**	**23.41**	**1,194.01**

MENDOZA, VERONICA M 3204 OLD MONROE MARSHVILLE RD WINGATE, NC 28174

SOURCE	PROPERTY KEY	TAXES/FEES	INTEREST	AMOUNT DUE
RE	02239173	1,169.60	23.39	1,192.99
Name Totals:		**1,169.60**	**23.39**	**1,192.99**

KEZIAH, DOUGLAS BLAIR 3301 CONCORD HWY MONROE, NC 28110

SOURCE	PROPERTY KEY	TAXES/FEES	INTEREST	AMOUNT DUE
RE	09171012	1,169.24	23.38	1,192.62
Name Totals:		**1,169.24**	**23.38**	**1,192.62**

BLAKENEY, LEON C 4919 OLD PAGELAND MONROE RD MONROE, NC 28112

SOURCE	PROPERTY KEY	TAXES/FEES	INTEREST	AMOUNT DUE
RE	03129005	1,169.03	23.38	1,192.41
Name Totals:		**1,169.03**	**23.38**	**1,192.41**

Copyright (C) 1997-2026 DEVNET Incorporated

Uncollected Amounts By Names Report
Union County
Date Distributed as of : 1/16/2026

YEAR: 2025

TAXPAYER NAME/ADDRESS

YANDELL, DEBRA MCLAUGHLIN 6100 STONEYRIDGE DR INDIAN TRAIL, NC 280798664

SOURCE	PROPERTY KEY	TAXES/FEES	INTEREST	AMOUNT DUE
RE	07057234	1,168.41	23.37	1,191.78
Name Totals:		**1,168.41**	**23.37**	**1,191.78**

KEZIAH, GARY KEITH JR 5004 HUDSON CHURCH RD INDIAN TRAIL, NC 28079

SOURCE	PROPERTY KEY	TAXES/FEES	INTEREST	AMOUNT DUE
RE	06042127	1,167.91	23.36	1,191.27
Name Totals:		**1,167.91**	**23.36**	**1,191.27**

BAUCOM, LAUREN N 514 BIVENS ST WINGATE, NC 28174

SOURCE	PROPERTY KEY	TAXES/FEES	INTEREST	AMOUNT DUE
RE	03171012	1,167.69	23.35	1,191.04
Name Totals:		**1,167.69**	**23.35**	**1,191.04**

REED, DEANNA B 8203 BEACON HILLS RD INDIAN TRAIL, NC 28079

SOURCE	PROPERTY KEY	TAXES/FEES	INTEREST	AMOUNT DUE
RE	07057576	1,167.45	23.35	1,190.80
Name Totals:		**1,167.45**	**23.35**	**1,190.80**

MCCRAY, BRANDY 4421 CANAL RD MARSHVILLE, NC 28103

SOURCE	PROPERTY KEY	TAXES/FEES	INTEREST	AMOUNT DUE
RE	03108056	1,166.60	23.33	1,189.93
Name Totals:		**1,166.60**	**23.33**	**1,189.93**

RENDELL, DONNA 5901 POLK MOUNTAIN DR MARSHVILLE, NC 28103

SOURCE	PROPERTY KEY	TAXES/FEES	INTEREST	AMOUNT DUE
RE	01204028	1,166.44	23.33	1,189.77
Name Totals:		**1,166.44**	**23.33**	**1,189.77**

ELLIS, KATHY FREEMAN 4409 S POTTER RD MONROE, NC 281126622

SOURCE	PROPERTY KEY	TAXES/FEES	INTEREST	AMOUNT DUE
RE	05006019F	1,165.95	23.32	1,189.27
Name Totals:		**1,165.95**	**23.32**	**1,189.27**

ELLER, EMILY J PO BOX 372 INDIAN TRAIL, NC 280790372

SOURCE	PROPERTY KEY	TAXES/FEES	INTEREST	AMOUNT DUE
RE	07129416	1,165.45	23.31	1,188.76
Name Totals:		**1,165.45**	**23.31**	**1,188.76**

KARAGOUNIS, JOHN 6505 CRANBORNE CHASE CT CHARLOTTE, NC 28210

SOURCE	PROPERTY KEY	TAXES/FEES	INTEREST	AMOUNT DUE
RE	09231096	1,164.96	23.30	1,188.26
Name Totals:		**1,164.96**	**23.30**	**1,188.26**

GRIFFIN, RONNIE LYNN 4307 WOLF POND RD MONROE, NC 28112

SOURCE	PROPERTY KEY	TAXES/FEES	INTEREST	AMOUNT DUE
RE	04144008C	1,163.46	23.27	1,186.73
Name Totals:		**1,163.46**	**23.27**	**1,186.73**

BURNETTE, JUDY P 3409 OLD MONROE MARSHIVILLE RD WINGATE, NC 28174

SOURCE	PROPERTY KEY	TAXES/FEES	INTEREST	AMOUNT DUE
RE	09031009	1,163.40	23.27	1,186.67
Name Totals:		**1,163.40**	**23.27**	**1,186.67**

Copyright (C) 1997-2026 DEVNET Incorporated

Uncollected Amounts By Names Report
Union County
Date Distributed as of : 1/16/2026

YEAR: 2025

TAXPAYER NAME/ADDRESS

BELK, WILLIAM DANIEL SR 3310 EDWARDS RD WINGATE, NC 28174

SOURCE	PROPERTY KEY	TAXES/FEES	INTEREST	AMOUNT DUE
RE	03143008G	1,163.20	23.26	1,186.46
Name Totals:		**1,163.20**	**23.26**	**1,186.46**

MITCHELL, WILLIAM DANIEL 2606 W KERSHAW DR JACKSONVILLE, FL 32211

SOURCE	PROPERTY KEY	TAXES/FEES	INTEREST	AMOUNT DUE
RE	06084002	1,162.40	23.25	1,185.65
Name Totals:		**1,162.40**	**23.25**	**1,185.65**

WATERS, TRACY ANN 3209 REGAL OAK DR WAXHAW, NC 28173

SOURCE	PROPERTY KEY	TAXES/FEES	INTEREST	AMOUNT DUE
RE	06111008	1,185.43	0.00	1,185.43
Name Totals:		**1,185.43**	**0.00**	**1,185.43**

RUSHING, JESSE P 5716 INDIAN TRAIL FAIRVIEW RD INDIAN TRAIL, NC 28079

SOURCE	PROPERTY KEY	TAXES/FEES	INTEREST	AMOUNT DUE
RE	07060052	1,160.30	23.21	1,183.51
Name Totals:		**1,160.30**	**23.21**	**1,183.51**

MCCAULEY, BRYANT 3821 HAPPY HOLLOW LN WAXHAW, NC 28173

SOURCE	PROPERTY KEY	TAXES/FEES	INTEREST	AMOUNT DUE
RE	05033105	1,159.79	23.20	1,182.99
Name Totals:		**1,159.79**	**23.20**	**1,182.99**

FOUR CORNERS OF CHARLOTTE LLC 1612 SEATTLE SLEW CT WAXHAW, NC 28173

SOURCE	PROPERTY KEY	TAXES/FEES	INTEREST	AMOUNT DUE
RE	09298428	1,158.88	23.18	1,182.06
Name Totals:		**1,158.88**	**23.18**	**1,182.06**

DAVIS, ODELL HENRY 5000 WAXHAW MARVIN RD WAXHAW, NC 28173

SOURCE	PROPERTY KEY	TAXES/FEES	INTEREST	AMOUNT DUE
RE	05138003B	1,181.09	0.00	1,181.09
Name Totals:		**1,181.09**	**0.00**	**1,181.09**

FAGO, LISA 1710 E SANDY RIDGE RD MONROE, NC 28112

SOURCE	PROPERTY KEY	TAXES/FEES	INTEREST	AMOUNT DUE
RE	04117008D	1,157.24	23.14	1,180.38
Name Totals:		**1,157.24**	**23.14**	**1,180.38**

WILLIAMS, TED DWAYNE HEIRS C/O RON WILLIAMS 3607 RILLA HAMILTON RD MONROE, NC 28110

SOURCE	PROPERTY KEY	TAXES/FEES	INTEREST	AMOUNT DUE
RE	08105011A	1,157.03	23.14	1,180.17
Name Totals:		**1,157.03**	**23.14**	**1,180.17**

WINN, ROBERT L 1301 MEDLIN RD MONROE, NC 28112

SOURCE	PROPERTY KEY	TAXES/FEES	INTEREST	AMOUNT DUE
RE	03093009A	1,156.36	23.13	1,179.49
Name Totals:		**1,156.36**	**23.13**	**1,179.49**

GIBSON, DAVEY LEE 5212 HORNE RD MARSHVILLE, NC 28103

SOURCE	PROPERTY KEY	TAXES/FEES	INTEREST	AMOUNT DUE
RE	02108006D	1,155.27	23.11	1,178.38
Name Totals:		**1,155.27**	**23.11**	**1,178.38**

Copyright (C) 1997-2026 DEVNET Incorporated

Uncollected Amounts By Names Report
Union County
Date Distributed as of : 1/16/2026

YEAR: 2025

TAXPAYER NAME/ADDRESS

CRAIG, JOSHUA ADAM 5501 STACK RD MONROE, NC 28112

SOURCE	PROPERTY KEY	TAXES/FEES	INTEREST	AMOUNT DUE
RE	03186020	1,154.90	23.10	1,178.00
Name Totals:		**1,154.90**	**23.10**	**1,178.00**

SAUNDERS, ROBERT 1019 WILLOWCROFT DR MATTHEWS, NC 28104

SOURCE	PROPERTY KEY	TAXES/FEES	INTEREST	AMOUNT DUE
RE	08087028	1,154.69	23.09	1,177.78
Name Totals:		**1,154.69**	**23.09**	**1,177.78**

ELKINS, DONALD G 7915 HILLANBY CT WAXHAW, NC 28173

SOURCE	PROPERTY KEY	TAXES/FEES	INTEREST	AMOUNT DUE
RE	05132053	1,153.91	23.08	1,176.99
Name Totals:		**1,153.91**	**23.08**	**1,176.99**

SMITH, BENNETT 3709 SONG SPARROW DR MATTHEWS, NC 28104

SOURCE	PROPERTY KEY	TAXES/FEES	INTEREST	AMOUNT DUE
RE	06099183	1,153.80	23.08	1,176.88
Name Totals:		**1,153.80**	**23.08**	**1,176.88**

KASARLA, VEENA 4040 FLOWERING PEACH RD WAXHAW, NC 28173

SOURCE	PROPERTY KEY	TAXES/FEES	INTEREST	AMOUNT DUE
RE	06225195	1,152.21	23.04	1,175.25
Name Totals:		**1,152.21**	**23.04**	**1,175.25**

LBG HOLDINGS LLC 2639 ROLLING HILLS DR MONROE, NC 28110

SOURCE	PROPERTY KEY	TAXES/FEES	INTEREST	AMOUNT DUE
RE	09235233	1,151.94	23.04	1,174.98
Name Totals:		**1,151.94**	**23.04**	**1,174.98**

SOWELL, SIMONE RENEE 1810 CLEAR HILL CT MONROE, NC 28110

SOURCE	PROPERTY KEY	TAXES/FEES	INTEREST	AMOUNT DUE
RE	03078005	1,151.73	23.03	1,174.76
Name Totals:		**1,151.73**	**23.03**	**1,174.76**

THAD4 INC PO BOX 726 MONROE, NC 28111

SOURCE	PROPERTY KEY	TAXES/FEES	INTEREST	AMOUNT DUE
RE	03108021C	1,151.61	23.03	1,174.64
Name Totals:		**1,151.61**	**23.03**	**1,174.64**

CAUDLE, CLYDE A JR 464 CAMROSE CIR NE CONCORD, NC 28025

SOURCE	PROPERTY KEY	TAXES/FEES	INTEREST	AMOUNT DUE
RE	02319045	1,151.61	23.03	1,174.64
Name Totals:		**1,151.61**	**23.03**	**1,174.64**

THIBAULT, SYLVIA CATHEY 1125 FOREST DR MARSHVILLE, NC 28103

SOURCE	PROPERTY KEY	TAXES/FEES	INTEREST	AMOUNT DUE
RE	02114024	1,151.26	23.03	1,174.29
Name Totals:		**1,151.26**	**23.03**	**1,174.29**

ANDREW, IMOGENE C 1904 OLDE TOWNE DR MONROE, NC 28110

SOURCE	PROPERTY KEY	TAXES/FEES	INTEREST	AMOUNT DUE
RE	09235124	1,151.06	23.02	1,174.08
Name Totals:		**1,151.06**	**23.02**	**1,174.08**

Copyright (C) 1997-2026 DEVNET Incorporated

Uncollected Amounts By Names Report
Union County
Date Distributed as of : 1/16/2026

YEAR: 2025

TAXPAYER NAME/ADDRESS

ERCKMAN, PAUL N 511 WEST END DR MONROE, NC 28110

SOURCE	PROPERTY KEY	TAXES/FEES	INTEREST	AMOUNT DUE
RE	09282056	1,149.33	22.99	1,172.32
Name Totals:		**1,149.33**	**22.99**	**1,172.32**

AMACON INVESTMENTS LLC 202 E CJ THOMAS RD MONROE, NC 28110

SOURCE	PROPERTY KEY	TAXES/FEES	INTEREST	AMOUNT DUE
RE	02211002	1,148.85	22.98	1,171.83
Name Totals:		**1,148.85**	**22.98**	**1,171.83**

JORDAN, MELISSA R 413 36TH AVE N NORTH MYRTLE BEACH, SC 29582

SOURCE	PROPERTY KEY	TAXES/FEES	INTEREST	AMOUNT DUE
RE	02242008	1,148.34	22.97	1,171.31
Name Totals:		**1,148.34**	**22.97**	**1,171.31**

ROLAND, JOHNIE VANN PO BOX 521 WINGATE, NC 28174

SOURCE	PROPERTY KEY	TAXES/FEES	INTEREST	AMOUNT DUE
RE	09022050	1,147.76	22.96	1,170.72
Name Totals:		**1,147.76**	**22.96**	**1,170.72**

GOODWIN, MARK DANE 2210 BEARSKIN LN MONROE, NC 28110

SOURCE	PROPERTY KEY	TAXES/FEES	INTEREST	AMOUNT DUE
RE	09307050	1,147.27	22.95	1,170.22
Name Totals:		**1,147.27**	**22.95**	**1,170.22**

APPENZELLER, MARGARET LITTLE ET AL 10225 OLD ARDREY KELL RD APT 2112 CHARLOTTE, NC 28277

SOURCE	PROPERTY KEY	TAXES/FEES	INTEREST	AMOUNT DUE
RE	02173005	1,147.24	22.94	1,170.18
Name Totals:		**1,147.24**	**22.94**	**1,170.18**

WILSON, EDDIE HEIRS 1960 SLIPPERY ROCK LN MONROE, NC 28112

SOURCE	PROPERTY KEY	TAXES/FEES	INTEREST	AMOUNT DUE
RE	09125186	1,146.72	22.93	1,169.65
Name Totals:		**1,146.72**	**22.93**	**1,169.65**

312 N CHARLOTTE AVENUE LLC PO BOX 1561 MONROE, NC 28111

SOURCE	PROPERTY KEY	TAXES/FEES	INTEREST	AMOUNT DUE
RE	09231168	1,145.85	22.92	1,168.77
Name Totals:		**1,145.85**	**22.92**	**1,168.77**

SIMPSON, RICHARD BRADLEY 4405 FAITH CHURCH RD INDIAN TRAIL, NC 28079

SOURCE	PROPERTY KEY	TAXES/FEES	INTEREST	AMOUNT DUE
RE	07039004J	1,145.51	22.91	1,168.42
Name Totals:		**1,145.51**	**22.91**	**1,168.42**

DYGOWSKI, DAVID 1231 WILLOW OAKS TRL MATTHEWS, NC 28104

SOURCE	PROPERTY KEY	TAXES/FEES	INTEREST	AMOUNT DUE
RE	06039010	1,145.43	22.91	1,168.34
Name Totals:		**1,145.43**	**22.91**	**1,168.34**

VEGA, SANTIAGO 6720 MILL GROVE RD INDIAN TRAIL, NC 28079

SOURCE	PROPERTY KEY	TAXES/FEES	INTEREST	AMOUNT DUE
RE	07036001C	1,144.56	22.89	1,167.45
Name Totals:		**1,144.56**	**22.89**	**1,167.45**

Copyright (C) 1997-2026 DEVNET Incorporated

Uncollected Amounts By Names Report
Union County
Date Distributed as of : 1/16/2026

YEAR: 2025

TAXPAYER NAME/ADDRESS

SISTARE, TAMARA 3319 CONCORD HWY MONROE, NC 28110

SOURCE	PROPERTY KEY	TAXES/FEES	INTEREST	AMOUNT DUE
RE	09171012B	1,143.85	22.88	1,166.73
Name Totals:		**1,143.85**	**22.88**	**1,166.73**

GRAHAM, MAVIS M HEIRS 1308 TUCKER RD MONROE, NC 28110

SOURCE	PROPERTY KEY	TAXES/FEES	INTEREST	AMOUNT DUE
RE	09345002D	1,142.81	22.86	1,165.67
Name Totals:		**1,142.81**	**22.86**	**1,165.67**

GODBOLD, KEVIN CLARK HEIRS 5113 TOM STARNES RD WAXHAW, NC 28173

SOURCE	PROPERTY KEY	TAXES/FEES	INTEREST	AMOUNT DUE
RE	05020001C	1,141.94	22.84	1,164.78
Name Totals:		**1,141.94**	**22.84**	**1,164.78**

LEE, CHARLES HEIRS 1916 MUSSELWHITE RD WINGATE, NC 28174

SOURCE	PROPERTY KEY	TAXES/FEES	INTEREST	AMOUNT DUE
RE	04030020B	1,141.25	22.83	1,164.08
Name Totals:		**1,141.25**	**22.83**	**1,164.08**

JR BROTHERS ENTERPRISES LLC 2727 CURTIS ST EAST ELMHURST, NY 11369

SOURCE	PROPERTY KEY	TAXES/FEES	INTEREST	AMOUNT DUE
RE	09276067B	1,141.08	22.82	1,163.90
Name Totals:		**1,141.08**	**22.82**	**1,163.90**

HELMS, NEAL BRADFORD 5309 REID RD INDIAN TRAIL, NC 28079

SOURCE	PROPERTY KEY	TAXES/FEES	INTEREST	AMOUNT DUE
RE	07063186	1,140.74	22.81	1,163.55
Name Totals:		**1,140.74**	**22.81**	**1,163.55**

ALTORK, RICHARD FARLEY 515 WESTEND DR MONROE, NC 28112

SOURCE	PROPERTY KEY	TAXES/FEES	INTEREST	AMOUNT DUE
RE	09282058	1,140.64	22.81	1,163.45
Name Totals:		**1,140.64**	**22.81**	**1,163.45**

OUTLAW, RODNEY LYNN 1016 SPEER DR MONROE, NC 28112

SOURCE	PROPERTY KEY	TAXES/FEES	INTEREST	AMOUNT DUE
RE	04201037	1,139.81	22.80	1,162.61
Name Totals:		**1,139.81**	**22.80**	**1,162.61**

PALACIOS, APRIL LYNNE 473 CLONTZ LONG RD MONROE, NC 28110

SOURCE	PROPERTY KEY	TAXES/FEES	INTEREST	AMOUNT DUE
RE	08192011J	1,138.86	22.78	1,161.64
Name Totals:		**1,138.86**	**22.78**	**1,161.64**

CHAMBERS, EDNA MAE HEIRS 108 CAMELIA DR MONROE, NC 28110

SOURCE	PROPERTY KEY	TAXES/FEES	INTEREST	AMOUNT DUE
RE	09222012	1,138.04	22.76	1,160.80
Name Totals:		**1,138.04**	**22.76**	**1,160.80**

GUTIERREZ, SUKEYLI E GUEVARA 1821 DOCTOR BLAIR RD MARSHVILLE, NC 28103

SOURCE	PROPERTY KEY	TAXES/FEES	INTEREST	AMOUNT DUE
RE	02123016	1,137.22	22.74	1,159.96
Name Totals:		**1,137.22**	**22.74**	**1,159.96**

Copyright (C) 1997-2026 DEVNET Incorporated

Uncollected Amounts By Names Report
Union County
Date Distributed as of : 1/16/2026

YEAR: 2025

TAXPAYER NAME/ADDRESS

ORTIZ, JUAN 1205 GRIFFITH RD MONROE, NC 28112

SOURCE	PROPERTY KEY	TAXES/FEES	INTEREST	AMOUNT DUE
RE	09238073D	1,136.74	22.73	1,159.47
Name Totals:		**1,136.74**	**22.73**	**1,159.47**

HOLDEN, RONALD R 7718 FARMBROOK DR WAXHAW, NC 28173

SOURCE	PROPERTY KEY	TAXES/FEES	INTEREST	AMOUNT DUE
RE	05129101	1,136.58	22.73	1,159.31
Name Totals:		**1,136.58**	**22.73**	**1,159.31**

W3 RESOURCE MANAGEMENT LLC PO BOX 1699 MONROE, NC 28111

SOURCE	PROPERTY KEY	TAXES/FEES	INTEREST	AMOUNT DUE
RE	09273008 11	1,135.87	22.72	1,158.59
Name Totals:		**1,135.87**	**22.72**	**1,158.59**

COX, CHERYL A 5701-B GRIFFITH RD MONROE, NC 28112

SOURCE	PROPERTY KEY	TAXES/FEES	INTEREST	AMOUNT DUE
RE	04252024B	1,135.66	22.71	1,158.37
Name Totals:		**1,135.66**	**22.71**	**1,158.37**

MASSEY, ROBERT J 708 EDGEHILL DR MONROE, NC 28110

SOURCE	PROPERTY KEY	TAXES/FEES	INTEREST	AMOUNT DUE
RE	09351083	1,135.61	22.71	1,158.32
Name Totals:		**1,135.61**	**22.71**	**1,158.32**

MILLS, JAMES R 2310 E LAWYERS RD MONROE, NC 281107461

SOURCE	PROPERTY KEY	TAXES/FEES	INTEREST	AMOUNT DUE
RE	08102018D	1,135.07	22.70	1,157.77
Name Totals:		**1,135.07**	**22.70**	**1,157.77**

LATHAN, ERIC RANDALL 3619 SECREST SHORTCUT RD MONROE, NC 28110

SOURCE	PROPERTY KEY	TAXES/FEES	INTEREST	AMOUNT DUE
RE	09256166B	1,133.43	22.67	1,156.10
Name Totals:		**1,133.43**	**22.67**	**1,156.10**

SMITH, OLIN LETCHER HEIRS C/O JUDITH MANGUM SMITH 407 W PHIFER ST MONROE, NC 28110

SOURCE	PROPERTY KEY	TAXES/FEES	INTEREST	AMOUNT DUE
RE	09229044	1,133.26	22.67	1,155.93
Name Totals:		**1,133.26**	**22.67**	**1,155.93**

BARNES, LARRY T 7403 SUTTON DR INDIAN TRAIL, NC 280798578

SOURCE	PROPERTY KEY	TAXES/FEES	INTEREST	AMOUNT DUE
RE	07039016	1,133.11	22.66	1,155.77
Name Totals:		**1,133.11**	**22.66**	**1,155.77**

KOLISETTY, BAJEERAO 4670 SELHURST DR INDIAN LAND, SC 29707

SOURCE	PROPERTY KEY	TAXES/FEES	INTEREST	AMOUNT DUE
RE	09321955	1,132.39	22.65	1,155.04
Name Totals:		**1,132.39**	**22.65**	**1,155.04**

RAYMUNDO, JOSE LUIS MARTINEZ 522 BICKETT ST MONROE, NC 28110

SOURCE	PROPERTY KEY	TAXES/FEES	INTEREST	AMOUNT DUE
RE	09235247	1,131.96	22.64	1,154.60
Name Totals:		**1,131.96**	**22.64**	**1,154.60**

Copyright (C) 1997-2026 DEVNET Incorporated

Uncollected Amounts By Names Report
Union County
Date Distributed as of : 1/16/2026

YEAR: 2025

TAXPAYER NAME/ADDRESS

HORNER, BRIAN CHRISTIAN 7822 WAXHAW HWY WAXHAW, NC 28173

SOURCE	PROPERTY KEY	TAXES/FEES	INTEREST	AMOUNT DUE
RE	05060007A	1,130.87	22.62	1,153.49
Name Totals:		**1,130.87**	**22.62**	**1,153.49**

BONILLA, MATTHEW E 3810 PHIFER ST WINGATE, NC 28174

SOURCE	PROPERTY KEY	TAXES/FEES	INTEREST	AMOUNT DUE
RE	02242025	1,130.60	22.61	1,153.21
Name Totals:		**1,130.60**	**22.61**	**1,153.21**

NEUSE RIVER CORPORATION 1435 HWY 258 N KINSTON, NC 28504

SOURCE	PROPERTY KEY	TAXES/FEES	INTEREST	AMOUNT DUE
RE	07066006H	1,153.13	0.00	1,153.13
Name Totals:		**1,153.13**	**0.00**	**1,153.13**

JOHNSON, ANGELA R 8002 RED LANTERN RD INDIAN TRAIL, NC 28079

SOURCE	PROPERTY KEY	TAXES/FEES	INTEREST	AMOUNT DUE
RE	07057549	1,130.25	22.61	1,152.86
Name Totals:		**1,130.25**	**22.61**	**1,152.86**

BARRETT, IRVY N 400 RICHARDSON ST MONROE, NC 28110

SOURCE	PROPERTY KEY	TAXES/FEES	INTEREST	AMOUNT DUE
RE	09150008	1,130.22	22.60	1,152.82
Name Totals:		**1,130.22**	**22.60**	**1,152.82**

FINE RENTALS LLC 1610 HINSON RD MONROE, NC 28112

SOURCE	PROPERTY KEY	TAXES/FEES	INTEREST	AMOUNT DUE
RE	09229135	1,130.22	22.60	1,152.82
Name Totals:		**1,130.22**	**22.60**	**1,152.82**

BYRUM, CHARLES W 7111 SECREST SHORTCUT RD INDIAN TRAIL, NC 28079

SOURCE	PROPERTY KEY	TAXES/FEES	INTEREST	AMOUNT DUE
RE	07063261	1,129.78	22.60	1,152.38
Name Totals:		**1,129.78**	**22.60**	**1,152.38**

PALUSKA, JUDY A 8417 POTTER RD S WAXHAW, NC 281739251

SOURCE	PROPERTY KEY	TAXES/FEES	INTEREST	AMOUNT DUE
RE	04347012	1,129.01	22.58	1,151.59
Name Totals:		**1,129.01**	**22.58**	**1,151.59**

RAMIREZ, NANCY LOPEZ 719 EDGEHILL DR MONROE, NC 28110

SOURCE	PROPERTY KEY	TAXES/FEES	INTEREST	AMOUNT DUE
RE	09351090	1,128.87	22.58	1,151.45
Name Totals:		**1,128.87**	**22.58**	**1,151.45**

BROOKS, SHERIE P 2802 FOXWORTH DR MONROE, NC 28110

SOURCE	PROPERTY KEY	TAXES/FEES	INTEREST	AMOUNT DUE
RE	08066023B	1,128.78	22.58	1,151.36
Name Totals:		**1,128.78**	**22.58**	**1,151.36**

BLACKBURN, DAVID L 14411 LAWYERS RD MATTHEWS, NC 281043223

SOURCE	PROPERTY KEY	TAXES/FEES	INTEREST	AMOUNT DUE
RE	08321005G	1,127.87	22.56	1,150.43
Name Totals:		**1,127.87**	**22.56**	**1,150.43**

Copyright (C) 1997-2026 DEVNET Incorporated

Uncollected Amounts By Names Report
Union County
Date Distributed as of : 1/16/2026

YEAR: 2025

TAXPAYER NAME/ADDRESS

ALLEN, HOMER LEE HEIRS C/O MICHELLE ALLEN 918 S AUSTIN RD MARSHVILLE, NC 28103

SOURCE	PROPERTY KEY	TAXES/FEES	INTEREST	AMOUNT DUE
RE	02321030	1,127.56	22.55	1,150.11
Name Totals:		**1,127.56**	**22.55**	**1,150.11**

TYEVS, YEVGENY 3524 VANN SNEED RD MARSHVILLE, NC 28103

SOURCE	PROPERTY KEY	TAXES/FEES	INTEREST	AMOUNT DUE
RE	03135010	1,127.12	22.54	1,149.66
Name Totals:		**1,127.12**	**22.54**	**1,149.66**

RH HOLDINGS OF NC LLC 950 W ROOSEVELT BLVD MONROE, NC 28110

SOURCE	PROPERTY KEY	TAXES/FEES	INTEREST	AMOUNT DUE
RE	09186009 90	1,126.77	22.54	1,149.31
Name Totals:		**1,126.77**	**22.54**	**1,149.31**

PLIEGO, CARLOS ROSAS 5515 OLD KENNEDY FORD RD MARSHVILLE, NC 28103

SOURCE	PROPERTY KEY	TAXES/FEES	INTEREST	AMOUNT DUE
RE	01114007A	1,126.76	22.54	1,149.30
Name Totals:		**1,126.76**	**22.54**	**1,149.30**

MUDITA CASA LLC 1100 BRICKELL DAY DR #310747 MIAMI, FL 33231

SOURCE	PROPERTY KEY	TAXES/FEES	INTEREST	AMOUNT DUE
RE	06096007	1,125.73	22.51	1,148.24
Name Totals:		**1,125.73**	**22.51**	**1,148.24**

FURR, JOSHUA LYNN 5717 POTTER RD S WAXHAW, NC 281739224

SOURCE	PROPERTY KEY	TAXES/FEES	INTEREST	AMOUNT DUE
RE	05039002D	1,125.50	22.51	1,148.01
Name Totals:		**1,125.50**	**22.51**	**1,148.01**

SENIOR, CHRISTINA H 1028 BROOK VALLEY RUN MONROE, NC 28110

SOURCE	PROPERTY KEY	TAXES/FEES	INTEREST	AMOUNT DUE
RE	07093310	1,125.38	22.51	1,147.89
Name Totals:		**1,125.38**	**22.51**	**1,147.89**

LUCAS, PAUL 4417 NEW SALEM RD MARSHVILLE, NC 28103

SOURCE	PROPERTY KEY	TAXES/FEES	INTEREST	AMOUNT DUE
RE	01234011D	1,147.25	0.00	1,147.25
Name Totals:		**1,147.25**	**0.00**	**1,147.25**

GLAUDA, JOHN P 4209 OLDSTONE FOREST DR WAXHAW, NC 28173

SOURCE	PROPERTY KEY	TAXES/FEES	INTEREST	AMOUNT DUE
RE	05063077	1,124.63	22.49	1,147.12
Name Totals:		**1,124.63**	**22.49**	**1,147.12**

UNION PROPERTY GROUP LLC 2132 BLUE BONNETT MATTHEWS, NC 281048558

SOURCE	PROPERTY KEY	TAXES/FEES	INTEREST	AMOUNT DUE
RE	07087018	1,123.18	22.46	1,145.64
Name Totals:		**1,123.18**	**22.46**	**1,145.64**

RHODES, STEPHANIE B 4406 BIGHAM RD WAXHAW, NC 28173

SOURCE	PROPERTY KEY	TAXES/FEES	INTEREST	AMOUNT DUE
RE	05063008A	1,122.71	22.45	1,145.16
Name Totals:		**1,122.71**	**22.45**	**1,145.16**

Copyright (C) 1997-2026 DEVNET Incorporated

Uncollected Amounts By Names Report
Union County
Date Distributed as of : 1/16/2026

YEAR: 2025

TAXPAYER NAME/ADDRESS

SWIGER, JOHN B TRUSTEE 4660 PINEHURST DR MEDINA, OH 44256

SOURCE	PROPERTY KEY	TAXES/FEES	INTEREST	AMOUNT DUE
RE	02030004A	1,122.69	22.45	1,145.14
Name Totals:		**1,122.69**	**22.45**	**1,145.14**

HOUSTON, BERNICE 518 BICKETT ST MONROE, NC 28110

SOURCE	PROPERTY KEY	TAXES/FEES	INTEREST	AMOUNT DUE
RE	09235246	1,122.41	22.45	1,144.86
Name Totals:		**1,122.41**	**22.45**	**1,144.86**

KOVVALI, VENKATA SIRISHA 2807 CRESENT VIEW DR CHARLOTTE, NC 28269

SOURCE	PROPERTY KEY	TAXES/FEES	INTEREST	AMOUNT DUE
RE	06174482	1,122.01	22.44	1,144.45
Name Totals:		**1,122.01**	**22.44**	**1,144.45**

GLOAD, BEVERLY JANE 5905 CROSSWINDS CT INDIAN TRAIL, NC 28079

SOURCE	PROPERTY KEY	TAXES/FEES	INTEREST	AMOUNT DUE
RE	07069320	1,121.07	22.42	1,143.49
Name Totals:		**1,121.07**	**22.42**	**1,143.49**

JOHNSTON, JESSICA NORWOOD 6413 BRADY RD WAXHAW, NC 28173

SOURCE	PROPERTY KEY	TAXES/FEES	INTEREST	AMOUNT DUE
RE	05042010	1,120.87	22.42	1,143.29
Name Totals:		**1,120.87**	**22.42**	**1,143.29**

WINKLER, JERRIE H 5117 GROVE DR WAXHAW, NC 28173

SOURCE	PROPERTY KEY	TAXES/FEES	INTEREST	AMOUNT DUE
RE	06054080	1,120.48	22.41	1,142.89
Name Totals:		**1,120.48**	**22.41**	**1,142.89**

WILLIS, LANDON LEE 8417 POTTER ROAD S WAXHAW, NC 28173

SOURCE	PROPERTY KEY	TAXES/FEES	INTEREST	AMOUNT DUE
RE	04347012A	1,119.91	22.40	1,142.31
Name Totals:		**1,119.91**	**22.40**	**1,142.31**

RUSH, JERALD LESLIE 875 E SUNSET DR APT 1B MONROE, NC 28112

SOURCE	PROPERTY KEY	TAXES/FEES	INTEREST	AMOUNT DUE
RE	05110067	1,119.87	22.40	1,142.27
Name Totals:		**1,119.87**	**22.40**	**1,142.27**

KENNEDY, DANIEL 5615 STACK RD MONROE, NC 28112

SOURCE	PROPERTY KEY	TAXES/FEES	INTEREST	AMOUNT DUE
RE	03186029	1,119.82	22.40	1,142.22
Name Totals:		**1,119.82**	**22.40**	**1,142.22**

SIDNEY, SHARON K 625 LOCHAVEN RD WAXHAW, NC 28173

SOURCE	PROPERTY KEY	TAXES/FEES	INTEREST	AMOUNT DUE
RE	06153029B	1,118.76	22.38	1,141.14
Name Totals:		**1,118.76**	**22.38**	**1,141.14**

WHITMIRE, BRIAN D 8511 RICHARDSON KING RD WAXHAW, NC 28173

SOURCE	PROPERTY KEY	TAXES/FEES	INTEREST	AMOUNT DUE
RE	05144012C	1,118.39	22.37	1,140.76
Name Totals:		**1,118.39**	**22.37**	**1,140.76**

Copyright (C) 1997-2026 DEVNET Incorporated

Uncollected Amounts By Names Report
Union County
Date Distributed as of : 1/16/2026

YEAR: 2025

TAXPAYER NAME/ADDRESS

DEACY, LEONARD III 7014 KNOTTY PINE RD WAXHAW, NC 281739796

SOURCE	PROPERTY KEY	TAXES/FEES	INTEREST	AMOUNT DUE
RE	06111015	1,117.96	22.36	1,140.32
Name Totals:		**1,117.96**	**22.36**	**1,140.32**

BOYD, DEIDRE KAY HEIRS 216 BURRIS ST WINGATE, NC 28174

SOURCE	PROPERTY KEY	TAXES/FEES	INTEREST	AMOUNT DUE
RE	09237019	1,117.20	22.34	1,139.54
Name Totals:		**1,117.20**	**22.34**	**1,139.54**

PLJ, GROUP II INC THE 871 HUFFMAN ST GREENSBORO, NC 27405

SOURCE	PROPERTY KEY	TAXES/FEES	INTEREST	AMOUNT DUE
RE	09194144	1,116.76	22.34	1,139.10
Name Totals:		**1,116.76**	**22.34**	**1,139.10**

SMITH, ARRIE D 21 STARDUST RD POLKTON, NC 28135

SOURCE	PROPERTY KEY	TAXES/FEES	INTEREST	AMOUNT DUE
RE	02320023	1,116.08	22.32	1,138.40
Name Totals:		**1,116.08**	**22.32**	**1,138.40**

OWENS, ELLEN KAY 1210 NORTH HILLS LN MONROE, NC 281109454

SOURCE	PROPERTY KEY	TAXES/FEES	INTEREST	AMOUNT DUE
RE	08162039	1,115.54	22.31	1,137.85
Name Totals:		**1,115.54**	**22.31**	**1,137.85**

GUTIERREZ, ARACELY GUZMAN 421 CLONTZ RD INDIAN TRAIL, NC 28079

SOURCE	PROPERTY KEY	TAXES/FEES	INTEREST	AMOUNT DUE
RE	08219006L	1,115.37	22.31	1,137.68
Name Totals:		**1,115.37**	**22.31**	**1,137.68**

BROOKS, VERNA M HEIRS C/O VERONICA FUNDERBURK 209 WASHINGTON ST WINGATE, NC 28174

SOURCE	PROPERTY KEY	TAXES/FEES	INTEREST	AMOUNT DUE
RE	09022043	1,115.25	22.31	1,137.56
Name Totals:		**1,115.25**	**22.31**	**1,137.56**

NICASTRO, MARALIN 2908 MICHELLE DR MATTHEWS, NC 28104

SOURCE	PROPERTY KEY	TAXES/FEES	INTEREST	AMOUNT DUE
RE	05138048	1,115.25	22.31	1,137.56
Name Totals:		**1,115.25**	**22.31**	**1,137.56**

STEGALL, MARTIN WAYNE 509 GADDY RD MARSHVILLE, NC 28103

SOURCE	PROPERTY KEY	TAXES/FEES	INTEREST	AMOUNT DUE
RE	02083014A	1,114.67	22.29	1,136.96
Name Totals:		**1,114.67**	**22.29**	**1,136.96**

JYSE HOLDINGS LLC 4531 WILLOWAY LN MONROE, NC 28110

SOURCE	PROPERTY KEY	TAXES/FEES	INTEREST	AMOUNT DUE
RE	07108001A	1,113.57	22.27	1,135.84
Name Totals:		**1,113.57**	**22.27**	**1,135.84**

HARRINGTON, JAMES J TRUSTEE PO BOX 1063 MONROE, NC 28111

SOURCE	PROPERTY KEY	TAXES/FEES	INTEREST	AMOUNT DUE
RE	02009005	1,112.16	22.24	1,134.40
Name Totals:		**1,112.16**	**22.24**	**1,134.40**

Copyright (C) 1997-2026 DEVNET Incorporated

Uncollected Amounts By Names Report
Union County
Date Distributed as of : 1/16/2026

YEAR: 2025

TAXPAYER NAME/ADDRESS

KEZIAH, CATHY S 6420 CARL POLK RD MONROE, NC 28110

SOURCE	PROPERTY KEY	TAXES/FEES	INTEREST	AMOUNT DUE
RE	08075019B	1,112.12	22.24	1,134.36
Name Totals:		**1,112.12**	**22.24**	**1,134.36**

HELMS, MILLARD L 2319 HINSON RD MONROE, NC 28112

SOURCE	PROPERTY KEY	TAXES/FEES	INTEREST	AMOUNT DUE
RE	09357027C	1,110.09	22.20	1,132.29
Name Totals:		**1,110.09**	**22.20**	**1,132.29**

PRESSLEY, MELINDA AUTRY 2406 STACK RD MONROE, NC 28112

SOURCE	PROPERTY KEY	TAXES/FEES	INTEREST	AMOUNT DUE
RE	04093002D	1,109.90	22.20	1,132.10
Name Totals:		**1,109.90**	**22.20**	**1,132.10**

SCHWEER, MARGARET 1099 1ST ST UNIT 320 CORONADO, CA 92118

SOURCE	PROPERTY KEY	TAXES/FEES	INTEREST	AMOUNT DUE
RE	09147072	1,109.38	22.19	1,131.57
Name Totals:		**1,109.38**	**22.19**	**1,131.57**

TYSON, EMILY KRONES 2000 ASTORIA DRIVE MONROE, NC 28112

SOURCE	PROPERTY KEY	TAXES/FEES	INTEREST	AMOUNT DUE
RE	09238121	1,108.95	22.18	1,131.13
Name Totals:		**1,108.95**	**22.18**	**1,131.13**

HERNANDEZ, EDGARDO URIBE 3508 GRIFFIN MEADOW DR WINGATE, NC 28174

SOURCE	PROPERTY KEY	TAXES/FEES	INTEREST	AMOUNT DUE
RE	09069015	1,108.83	22.18	1,131.01
Name Totals:		**1,108.83**	**22.18**	**1,131.01**

SHEARIN, TONY WILSON 1703 GARRETT RD INDIAN TRAIL, NC 280790000

SOURCE	PROPERTY KEY	TAXES/FEES	INTEREST	AMOUNT DUE
RE	08285036B	1,107.20	22.14	1,129.34
Name Totals:		**1,107.20**	**22.14**	**1,129.34**

SELVER, JOSHUA N 627 E 85TH ST BROOKLYN, NY 11236

SOURCE	PROPERTY KEY	TAXES/FEES	INTEREST	AMOUNT DUE
RE	01111005	1,106.03	22.12	1,128.15
Name Totals:		**1,106.03**	**22.12**	**1,128.15**

MORRISON, RUTHIE 4707 CROW RD MONROE, NC 28112

SOURCE	PROPERTY KEY	TAXES/FEES	INTEREST	AMOUNT DUE
RE	06132001A	1,105.75	22.12	1,127.87
Name Totals:		**1,105.75**	**22.12**	**1,127.87**

CHRIST BIBLE DISCIPLESHIP WORSHIP CE 1019 UNARCO RD MARSHVILLE, NC 281039328

SOURCE	PROPERTY KEY	TAXES/FEES	INTEREST	AMOUNT DUE
RE	02302004	1,105.23	22.10	1,127.33
Name Totals:		**1,105.23**	**22.10**	**1,127.33**

HATHCOCK, ROBERT LEE 5511 FISH RD MARSHVILLE, NC 281037634

SOURCE	PROPERTY KEY	TAXES/FEES	INTEREST	AMOUNT DUE
RE	01114012	1,104.01	22.08	1,126.09
Name Totals:		**1,104.01**	**22.08**	**1,126.09**

Copyright (C) 1997-2026 DEVNET Incorporated

Uncollected Amounts By Names Report
Union County
Date Distributed as of : 1/16/2026

YEAR: 2025

TAXPAYER NAME/ADDRESS

SALCEDO, DORA MARIA 805 VALLEY CREEK DR MONROE, NC 28112

SOURCE	PROPERTY KEY	TAXES/FEES	INTEREST	AMOUNT DUE
RE	09234046	1,103.74	22.07	1,125.81
Name Totals:		**1,103.74**	**22.07**	**1,125.81**

SCHUMANN, JOYCE E 3508 MARY ELIZABETH CHURCH RD WAXHAW, NC 28173

SOURCE	PROPERTY KEY	TAXES/FEES	INTEREST	AMOUNT DUE
RE	04341007A	1,103.16	22.06	1,125.22
Name Totals:		**1,103.16**	**22.06**	**1,125.22**

EG NEW CREATIONS LLC 11430 HUNTERS LANDING DR CHARLOTTE, NC 28273

SOURCE	PROPERTY KEY	TAXES/FEES	INTEREST	AMOUNT DUE
RE	04288024A	1,102.47	22.05	1,124.52
Name Totals:		**1,102.47**	**22.05**	**1,124.52**

ROSENDO, ARISBETH 1307 GRIFFITH RD MONROE, NC 28112

SOURCE	PROPERTY KEY	TAXES/FEES	INTEREST	AMOUNT DUE
RE	09238072B	1,102.43	22.05	1,124.48
Name Totals:		**1,102.43**	**22.05**	**1,124.48**

DEESE, LEE ERIC 2425 OLD CAMDEN RD MONROE, NC 28110

SOURCE	PROPERTY KEY	TAXES/FEES	INTEREST	AMOUNT DUE
RE	09072006A	1,101.75	22.04	1,123.79
Name Totals:		**1,101.75**	**22.04**	**1,123.79**

MEDLIN, NANCY 7724 PLEASANT HILL CHURCH RD MARSHVILLE, NC 28103

SOURCE	PROPERTY KEY	TAXES/FEES	INTEREST	AMOUNT DUE
RE	01081006A	1,100.39	22.01	1,122.40
Name Totals:		**1,100.39**	**22.01**	**1,122.40**

COUICK, GRACE ANNA 1004 CLARENCE SECREST RD MONROE, NC 28110

SOURCE	PROPERTY KEY	TAXES/FEES	INTEREST	AMOUNT DUE
RE	09408001A	1,099.97	22.00	1,121.97
Name Totals:		**1,099.97**	**22.00**	**1,121.97**

GREENE, DAVID 1722 MILL CREEK CH RD MONROE, NC 281107475

SOURCE	PROPERTY KEY	TAXES/FEES	INTEREST	AMOUNT DUE
RE	08105041	1,099.91	22.00	1,121.91
Name Totals:		**1,099.91**	**22.00**	**1,121.91**

MURRAY, THOMAS C 6262 GREYSTONE DRIVE MATTHEWS, NC 28104

SOURCE	PROPERTY KEY	TAXES/FEES	INTEREST	AMOUNT DUE
RE	09234054	1,099.39	21.99	1,121.38
Name Totals:		**1,099.39**	**21.99**	**1,121.38**

BROWN, CYNTHIA LEIGH 2158 WINHALL RD FORT MILL, SC 29715

SOURCE	PROPERTY KEY	TAXES/FEES	INTEREST	AMOUNT DUE
RE	05075002E	1,099.32	21.99	1,121.31
Name Totals:		**1,099.32**	**21.99**	**1,121.31**

SMITH, SANDRA G 319 S THOMPSON ST MONROE, NC 28112

SOURCE	PROPERTY KEY	TAXES/FEES	INTEREST	AMOUNT DUE
RE	09195066	1,097.22	21.94	1,119.16
Name Totals:		**1,097.22**	**21.94**	**1,119.16**

Copyright (C) 1997-2026 DEVNET Incorporated

Uncollected Amounts By Names Report
Union County
Date Distributed as of : 1/16/2026

YEAR: 2025

TAXPAYER NAME/ADDRESS

SIMPSON, MEREDITH 11814 ROUNDTABLE CT CHARLOTTE, NC 28277

SOURCE	PROPERTY KEY	TAXES/FEES	INTEREST	AMOUNT DUE
RE	09143041	1,097.22	21.94	1,119.16
Name Totals:		**1,097.22**	**21.94**	**1,119.16**

WOLFE, JERRY W 5114 OLD WAXHAW MONROE RD MONROE, NC 28112

SOURCE	PROPERTY KEY	TAXES/FEES	INTEREST	AMOUNT DUE
RE	09414028A	1,096.40	21.93	1,118.33
Name Totals:		**1,096.40**	**21.93**	**1,118.33**

KING, DARRIN RAY 1802 MUSSELWHITE RD WINGATE, NC 28174

SOURCE	PROPERTY KEY	TAXES/FEES	INTEREST	AMOUNT DUE
RE	04030020C	1,096.36	21.93	1,118.29
Name Totals:		**1,096.36**	**21.93**	**1,118.29**

RIOS, GINA LYNNA 1419 MACEDONIA CHURCH RD MONROE, NC 28112

SOURCE	PROPERTY KEY	TAXES/FEES	INTEREST	AMOUNT DUE
RE	09168020C	1,096.03	21.92	1,117.95
Name Totals:		**1,096.03**	**21.92**	**1,117.95**

BRIECKE, CHRISTOPHER 6602 PINE LANE DR MONROE, NC 28112

SOURCE	PROPERTY KEY	TAXES/FEES	INTEREST	AMOUNT DUE
RE	04048005	1,095.94	21.92	1,117.86
Name Totals:		**1,095.94**	**21.92**	**1,117.86**

THOMAS, JOAN A 5121 ANSONVILLE RD MARSHVILLE, NC 28103

SOURCE	PROPERTY KEY	TAXES/FEES	INTEREST	AMOUNT DUE
RE	08081013D	1,095.71	21.91	1,117.62
Name Totals:		**1,095.71**	**21.91**	**1,117.62**

GLASSBERG, DIANE J 2316 MICHAEL DR LANCASTER, SC 29720

SOURCE	PROPERTY KEY	TAXES/FEES	INTEREST	AMOUNT DUE
RE	03084010	1,095.45	21.91	1,117.36
Name Totals:		**1,095.45**	**21.91**	**1,117.36**

NORWOOD, JEFFREY ALLEN 8301 LANCASTER HWY WAXHAW, NC 28173

SOURCE	PROPERTY KEY	TAXES/FEES	INTEREST	AMOUNT DUE
RE	05072011	1,095.02	21.90	1,116.92
Name Totals:		**1,095.02**	**21.90**	**1,116.92**

PURSER, MIKA EUDY 713 CLONTZ LONG RD MONROE, NC 28110

SOURCE	PROPERTY KEY	TAXES/FEES	INTEREST	AMOUNT DUE
RE	08123015B	1,093.77	21.88	1,115.65
Name Totals:		**1,093.77**	**21.88**	**1,115.65**

SILLS, ELAINE MORGAN 160 W HEDGELAWN WAY SOUTHERN PINES, NC 28387

SOURCE	PROPERTY KEY	TAXES/FEES	INTEREST	AMOUNT DUE
RE	01168006	1,093.40	21.87	1,115.27
Name Totals:		**1,093.40**	**21.87**	**1,115.27**

HINSON, ARMALEE F C/O GREG HINSON 3129 CONCORD HWY MONROE, NC 28110

SOURCE	PROPERTY KEY	TAXES/FEES	INTEREST	AMOUNT DUE
RE	09219027	1,092.45	21.85	1,114.30
Name Totals:		**1,092.45**	**21.85**	**1,114.30**

Copyright (C) 1997-2026 DEVNET Incorporated

Uncollected Amounts By Names Report
Union County
Date Distributed as of : 1/16/2026

YEAR: 2025

TAXPAYER NAME/ADDRESS

D HOLDINGS LLC 2819 RUBEN RD MONROE, NC 28112

SOURCE	PROPERTY KEY	TAXES/FEES	INTEREST	AMOUNT DUE
RE	09112012B	1,092.45	21.85	1,114.30
Name Totals:		**1,092.45**	**21.85**	**1,114.30**

RAY, WILLIAM MYRON 7033 WILLOW TRACE LN MATTHEWS, NC 28104

SOURCE	PROPERTY KEY	TAXES/FEES	INTEREST	AMOUNT DUE
RE	05099004S	1,092.14	21.84	1,113.98
Name Totals:		**1,092.14**	**21.84**	**1,113.98**

PRICE, DONNA 6026 AUSTIN RD MONROE, NC 28112

SOURCE	PROPERTY KEY	TAXES/FEES	INTEREST	AMOUNT DUE
RE	04210009D	1,091.41	21.83	1,113.24
Name Totals:		**1,091.41**	**21.83**	**1,113.24**

AAER PROPERTIES LLC 7017 SAINT TIMOTHY RD MARSHVILLE, NC 28103

SOURCE	PROPERTY KEY	TAXES/FEES	INTEREST	AMOUNT DUE
RE	01234019D	1,091.37	21.83	1,113.20
Name Totals:		**1,091.37**	**21.83**	**1,113.20**

6429 MORGAN'S COVE ROAD LLC 7229 SECREST SHORTCUT ROAD INDIAN TRAIL, NC 280790319

SOURCE	PROPERTY KEY	TAXES/FEES	INTEREST	AMOUNT DUE
RE	08192011	1,090.86	21.82	1,112.68
Name Totals:		**1,090.86**	**21.82**	**1,112.68**

ODOM, MARY JO CAMPBELL 4219 MOSER CIR INDIAN TRAIL, NC 28079

SOURCE	PROPERTY KEY	TAXES/FEES	INTEREST	AMOUNT DUE
RE	07042035	1,090.67	21.81	1,112.48
Name Totals:		**1,090.67**	**21.81**	**1,112.48**

NEW SALEM VOLUNTEER FIRE DEPT INC 6711 E HIGHWAY 218 MARSHVILLE, NC 28103

SOURCE	PROPERTY KEY	TAXES/FEES	INTEREST	AMOUNT DUE
RE	08036004	1,090.36	21.81	1,112.17
Name Totals:		**1,090.36**	**21.81**	**1,112.17**

ROGERS, MICHAEL WARREN 10707 WAXHAW HWY WAXHAW, NC 28173

SOURCE	PROPERTY KEY	TAXES/FEES	INTEREST	AMOUNT DUE
RE	05168003D	1,090.05	21.80	1,111.85
Name Totals:		**1,090.05**	**21.80**	**1,111.85**

BATEN, LUIS ALBERTO 3827 HARRINGTON QUICK RD MONROE, NC 28110

SOURCE	PROPERTY KEY	TAXES/FEES	INTEREST	AMOUNT DUE
RE	09375130A	1,090.00	21.80	1,111.80
Name Totals:		**1,090.00**	**21.80**	**1,111.80**

MULHEARN, SHAUN PATRICK JR 900 ROCK HILL CHURCH RD MATTHEWS, NC 28104

SOURCE	PROPERTY KEY	TAXES/FEES	INTEREST	AMOUNT DUE
RE	08312024	1,089.72	21.79	1,111.51
Name Totals:		**1,089.72**	**21.79**	**1,111.51**

CAROLINA MANAGEMENT PROPERTIES LL 806 FISHER RIDGE DR MONROE, NC 28110

SOURCE	PROPERTY KEY	TAXES/FEES	INTEREST	AMOUNT DUE
RE	04039012	1,088.63	21.77	1,110.40
Name Totals:		**1,088.63**	**21.77**	**1,110.40**

Copyright (C) 1997-2026 DEVNET Incorporated

Uncollected Amounts By Names Report
Union County
Date Distributed as of : 1/16/2026

YEAR: 2025

TAXPAYER NAME/ADDRESS

AUSTIN, CURTIS F HEIRS 7111 DEEP SPRINGS RD PEACHLAND, NC 28133

SOURCE	PROPERTY KEY	TAXES/FEES	INTEREST	AMOUNT DUE
RE	02009008	1,088.60	21.77	1,110.37
Name Totals:		**1,088.60**	**21.77**	**1,110.37**

GRIFFIN, KAROL 6431 MORGANS COVE RD MONROE, NC 28110

SOURCE	PROPERTY KEY	TAXES/FEES	INTEREST	AMOUNT DUE
RE	08192011D	1,087.79	21.76	1,109.55
Name Totals:		**1,087.79**	**21.76**	**1,109.55**

STARNES, JODY B 4205 MCCAIN MILL RD WAXHAW, NC 28173

SOURCE	PROPERTY KEY	TAXES/FEES	INTEREST	AMOUNT DUE
RE	04344001B	1,086.88	21.74	1,108.62
Name Totals:		**1,086.88**	**21.74**	**1,108.62**

ALEXANDER, LINDA M 1925 WRIGHT RD INDIAN TRAIL, NC 28079

SOURCE	PROPERTY KEY	TAXES/FEES	INTEREST	AMOUNT DUE
RE	08285006	1,086.86	21.74	1,108.60
Name Totals:		**1,086.86**	**21.74**	**1,108.60**

DFC MOORE FARMS LLC 13000 SAWGRASS VILLAGE CIR BLDG 5 STE 24 PONTE VEDRA BEACH, FL 32082

SOURCE	PROPERTY KEY	TAXES/FEES	INTEREST	AMOUNT DUE
RE	07138431	1,086.18	21.72	1,107.90
Name Totals:		**1,086.18**	**21.72**	**1,107.90**

MEADOWS, HENRY ALEXANDER JR HEIRS C/O TAFFY MEADOWS RANKIN 825 MAURICE ST MONROE, NC 28112

SOURCE	PROPERTY KEY	TAXES/FEES	INTEREST	AMOUNT DUE
RE	09234030	1,085.93	21.72	1,107.65
Name Totals:		**1,085.93**	**21.72**	**1,107.65**

RORIE, ROBERT P III 5515 WM GRIFFIN RD MONROE, NC 28112

SOURCE	PROPERTY KEY	TAXES/FEES	INTEREST	AMOUNT DUE
RE	04180008	1,085.88	21.72	1,107.60
Name Totals:		**1,085.88**	**21.72**	**1,107.60**

KUNTZ, BARBARA T 109 ALNWICK LN WAXHAW, NC 28173

SOURCE	PROPERTY KEY	TAXES/FEES	INTEREST	AMOUNT DUE
RE	06198103	1,085.75	21.72	1,107.47
Name Totals:		**1,085.75**	**21.72**	**1,107.47**

BUTLER, JOY RUTH 9901 DIABLO CT MIDLAND, NC 281077269

SOURCE	PROPERTY KEY	TAXES/FEES	INTEREST	AMOUNT DUE
RE	08177029	1,085.75	21.72	1,107.47
Name Totals:		**1,085.75**	**21.72**	**1,107.47**

LOCKETT, JACQUELINE 3058 EAGLE RIDGE LN INDIAN TRAIL, NC 28079

SOURCE	PROPERTY KEY	TAXES/FEES	INTEREST	AMOUNT DUE
RE	07120884	1,085.61	21.71	1,107.32
Name Totals:		**1,085.61**	**21.71**	**1,107.32**

SMITH, PATTI 502 LANCASTER AVE MONROE, NC 28112

SOURCE	PROPERTY KEY	TAXES/FEES	INTEREST	AMOUNT DUE
RE	09235205	1,084.63	21.69	1,106.32
Name Totals:		**1,084.63**	**21.69**	**1,106.32**

Copyright (C) 1997-2026 DEVNET Incorporated

Uncollected Amounts By Names Report
Union County
Date Distributed as of : 1/16/2026

YEAR: 2025

TAXPAYER NAME/ADDRESS

CHAMBERS, TINY 748 ALEXANDER COMMONS DR MONROE, NC 28112

SOURCE	PROPERTY KEY	TAXES/FEES	INTEREST	AMOUNT DUE
RE	02089014	1,084.60	21.69	1,106.29
Name Totals:		**1,084.60**	**21.69**	**1,106.29**

SAN JOSE, DARLENE M 5901 CAMDEN DR MATTHEWS, NC 281049246

SOURCE	PROPERTY KEY	TAXES/FEES	INTEREST	AMOUNT DUE
RE	06099033	1,084.47	21.69	1,106.16
Name Totals:		**1,084.47**	**21.69**	**1,106.16**

LENNON, DEREK J 6000 WAXHAW CROSSING DR WAXHAW, NC 28173

SOURCE	PROPERTY KEY	TAXES/FEES	INTEREST	AMOUNT DUE
RE	05116022	1,084.44	21.69	1,106.13
Name Totals:		**1,084.44**	**21.69**	**1,106.13**

STATON, MATTHEW CLINTON 3702 STACK ROAD MONROE, NC 28112

SOURCE	PROPERTY KEY	TAXES/FEES	INTEREST	AMOUNT DUE
RE	04072001B	1,083.76	21.68	1,105.44
Name Totals:		**1,083.76**	**21.68**	**1,105.44**

MIK BUILDS LLC 5614 REHOBETH RD WAXHAW, NC 28173

SOURCE	PROPERTY KEY	TAXES/FEES	INTEREST	AMOUNT DUE
RE	05114004A	1,083.72	21.67	1,105.39
Name Totals:		**1,083.72**	**21.67**	**1,105.39**

GLASSON, DANIEL MITCHELL 3317 SANFORD LN MONROE, NC 281108003

SOURCE	PROPERTY KEY	TAXES/FEES	INTEREST	AMOUNT DUE
RE	09375049	1,083.71	21.67	1,105.38
Name Totals:		**1,083.71**	**21.67**	**1,105.38**

NPA LIVING TRUST 6022 WINDSONG WAY WINGATE, NC 28174

SOURCE	PROPERTY KEY	TAXES/FEES	INTEREST	AMOUNT DUE
RE	09238073B	1,081.59	21.63	1,103.22
Name Totals:		**1,081.59**	**21.63**	**1,103.22**

MORRILL, JENNIFER L 1316 LOOKOUT CIR WAXHAW, NC 28173

SOURCE	PROPERTY KEY	TAXES/FEES	INTEREST	AMOUNT DUE
RE	05084002E	1,081.00	21.62	1,102.62
Name Totals:		**1,081.00**	**21.62**	**1,102.62**

HUNTLEY, KATRINA T 408 CHAMBERS ST MARSHVILLE, NC 28103

SOURCE	PROPERTY KEY	TAXES/FEES	INTEREST	AMOUNT DUE
RE	02315007	1,080.95	21.62	1,102.57
Name Totals:		**1,080.95**	**21.62**	**1,102.57**

ROGERS, MADISON 6813 REBEL RD MARSHVILLE, NC 28103

SOURCE	PROPERTY KEY	TAXES/FEES	INTEREST	AMOUNT DUE
RE	02027025	1,079.08	21.58	1,100.66
Name Totals:		**1,079.08**	**21.58**	**1,100.66**

ROGERS, TERESA J C/O SEBRINA CHAMBERS 805 CRESTWAY CT MARSHVILLE, NC 28103

SOURCE	PROPERTY KEY	TAXES/FEES	INTEREST	AMOUNT DUE
RE	02320019	1,099.95	0.00	1,099.95
Name Totals:		**1,099.95**	**0.00**	**1,099.95**

Copyright (C) 1997-2026 DEVNET Incorporated

Uncollected Amounts By Names Report
Union County
Date Distributed as of : 1/16/2026

YEAR: 2025

TAXPAYER NAME/ADDRESS

ANDREWS, ANTHONY 611 E WINDSOR ST MONROE, NC 28110

SOURCE	PROPERTY KEY	TAXES/FEES	INTEREST	AMOUNT DUE
RE	09192125A	1,077.68	21.55	1,099.23
Name Totals:		**1,077.68**	**21.55**	**1,099.23**

WILSON, GERALDINE HEIRS C/O PATRICIA WILSON 3904 PRICE SHORTCUT RD MONROE, NC 28110

SOURCE	PROPERTY KEY	TAXES/FEES	INTEREST	AMOUNT DUE
RE	09372013	1,077.42	21.55	1,098.97
Name Totals:		**1,077.42**	**21.55**	**1,098.97**

CROWDER, SHERRY T 1002 CALHOUN ST MONROE, NC 28112

SOURCE	PROPERTY KEY	TAXES/FEES	INTEREST	AMOUNT DUE
RE	09195016	1,077.25	21.55	1,098.80
Name Totals:		**1,077.25**	**21.55**	**1,098.80**

HORTON, LARA A 1544 JJ AUTRY RD MARSHVILLE, NC 28103

SOURCE	PROPERTY KEY	TAXES/FEES	INTEREST	AMOUNT DUE
RE	02089011N	1,077.08	21.54	1,098.62
Name Totals:		**1,077.08**	**21.54**	**1,098.62**

FORGACH, JOHN 9900 HANOVER HOLLOW DR CHARLOTTE, NC 28210

SOURCE	PROPERTY KEY	TAXES/FEES	INTEREST	AMOUNT DUE
RE	05153026	1,076.61	21.53	1,098.14
Name Totals:		**1,076.61**	**21.53**	**1,098.14**

FUNDERBURK, BRANDY M 4015 FINCHER RD MATTHEWS, NC 28104

SOURCE	PROPERTY KEY	TAXES/FEES	INTEREST	AMOUNT DUE
RE	07135029	1,076.58	21.53	1,098.11
Name Totals:		**1,076.58**	**21.53**	**1,098.11**

TILLMAN, BOBBIE N 104 RIDGE RUN MARSHVILLE, NC 28103

SOURCE	PROPERTY KEY	TAXES/FEES	INTEREST	AMOUNT DUE
RE	02308037	1,076.14	21.52	1,097.66
Name Totals:		**1,076.14**	**21.52**	**1,097.66**

KERR-JEFFERSON LLC PO BOX 783 MONROE, NC 28111

SOURCE	PROPERTY KEY	TAXES/FEES	INTEREST	AMOUNT DUE
RE	09232033	1,075.51	21.51	1,097.02
Name Totals:		**1,075.51**	**21.51**	**1,097.02**

HARGETT, NOE AUSTIN 3627 LANDSFORD RD MARSHVILLE, NC 28103

SOURCE	PROPERTY KEY	TAXES/FEES	INTEREST	AMOUNT DUE
RE	03018004	1,074.42	21.49	1,095.91
Name Totals:		**1,074.42**	**21.49**	**1,095.91**

MCLARNEY, THOMAS A 1007 HOLLY VILLA CIR INDIAN TRAIL, NC 28079

SOURCE	PROPERTY KEY	TAXES/FEES	INTEREST	AMOUNT DUE
RE	07093452	1,074.42	21.49	1,095.91
Name Totals:		**1,074.42**	**21.49**	**1,095.91**

BISHOP, PAULA PO BOX 1068 BRYSON CITY, NC 28713

SOURCE	PROPERTY KEY	TAXES/FEES	INTEREST	AMOUNT DUE
RE	03144014	1,073.92	21.48	1,095.40
Name Totals:		**1,073.92**	**21.48**	**1,095.40**

Copyright (C) 1997-2026 DEVNET Incorporated

Uncollected Amounts By Names Report
Union County
Date Distributed as of : 1/16/2026

YEAR: 2025

TAXPAYER NAME/ADDRESS

GEBRAIL, OSAMA 7504 YELLOWHORN TRL WAXHAW, NC 28173

SOURCE	PROPERTY KEY	TAXES/FEES	INTEREST	AMOUNT DUE
RE	06159013B	1,073.23	21.46	1,094.69
Name Totals:		**1,073.23**	**21.46**	**1,094.69**

BRADLEY, LAURENCE ANTHONY JR ET AL 6415 OLIVE BRANCH RD MARSHVILLE, NC 28103

SOURCE	PROPERTY KEY	TAXES/FEES	INTEREST	AMOUNT DUE
RE	02164001D	1,073.18	21.46	1,094.64
Name Totals:		**1,073.18**	**21.46**	**1,094.64**

CLYBURN, LINDA LEE 801 WOODBERRY DR WINGATE, NC 28174

SOURCE	PROPERTY KEY	TAXES/FEES	INTEREST	AMOUNT DUE
RE	09063050	1,072.93	21.46	1,094.39
Name Totals:		**1,072.93**	**21.46**	**1,094.39**

PARKER, DONNA 5233 LAWYERS RD E WINGATE, NC 28174

SOURCE	PROPERTY KEY	TAXES/FEES	INTEREST	AMOUNT DUE
RE	02199006C	1,072.54	21.45	1,093.99
Name Totals:		**1,072.54**	**21.45**	**1,093.99**

BETTY, ROSETTA V 2105 HUNTERFIELD RD MAITLAND, FL 32751

SOURCE	PROPERTY KEY	TAXES/FEES	INTEREST	AMOUNT DUE
RE	01126010	1,072.17	21.44	1,093.61
Name Totals:		**1,072.17**	**21.44**	**1,093.61**

REECE, BRANDY 4400 PIONEER LN INDIAN TRAIL, NC 280793613

SOURCE	PROPERTY KEY	TAXES/FEES	INTEREST	AMOUNT DUE
RE	07114026B	1,071.77	21.44	1,093.21
Name Totals:		**1,071.77**	**21.44**	**1,093.21**

CALDERON, HECTOR HUGO TORRES 319 FRIENDSHIP DR MATTHEWS, NC 28105

SOURCE	PROPERTY KEY	TAXES/FEES	INTEREST	AMOUNT DUE
RE	07144161	1,071.10	21.42	1,092.52
Name Totals:		**1,071.10**	**21.42**	**1,092.52**

BROWN, JAMES E 2518 BOBWHITE CIR WINGATE, NC 28174

SOURCE	PROPERTY KEY	TAXES/FEES	INTEREST	AMOUNT DUE
RE	09049042	1,070.91	21.42	1,092.33
Name Totals:		**1,070.91**	**21.42**	**1,092.33**

HOLY BIBLE CHURCH OF REALITY DELIVEI 4140 EDER ROAD DUNDALK, MD 21222

SOURCE	PROPERTY KEY	TAXES/FEES	INTEREST	AMOUNT DUE
RE	02303044	1,069.29	21.39	1,090.68
Name Totals:		**1,069.29**	**21.39**	**1,090.68**

SIMPSON, LISA L 8319 MORGAN MILL RD MONROE, NC 281107555

SOURCE	PROPERTY KEY	TAXES/FEES	INTEREST	AMOUNT DUE
RE	08036022B	1,068.63	21.37	1,090.00
Name Totals:		**1,068.63**	**21.37**	**1,090.00**

SILVA, MARTIN 3205 POPLIN RD MONROE, NC 28110

SOURCE	PROPERTY KEY	TAXES/FEES	INTEREST	AMOUNT DUE
RE	07036016	1,068.61	21.37	1,089.98
Name Totals:		**1,068.61**	**21.37**	**1,089.98**

Copyright (C) 1997-2026 DEVNET Incorporated

Uncollected Amounts By Names Report
Union County
Date Distributed as of : 1/16/2026

YEAR: 2025

TAXPAYER NAME/ADDRESS

DUNCAN, MARC LEE HEIRS C/O SUSAN HESSMAN EXECUTOR 426 BARRED OWL RD TRAVELERS REST, SC 29690

SOURCE	PROPERTY KEY	TAXES/FEES	INTEREST	AMOUNT DUE
RE	08225021	1,067.36	21.35	1,088.71
Name Totals:		**1,067.36**	**21.35**	**1,088.71**

EDWARDS LOUISE D TRUST, TRUSTEE 1915 RIDGE RD MONROE, NC 28110

SOURCE	PROPERTY KEY	TAXES/FEES	INTEREST	AMOUNT DUE
RE	08270010C	1,067.20	21.34	1,088.54
Name Totals:		**1,067.20**	**21.34**	**1,088.54**

NATIONS, ERICA ELAINE 7008 LANDSFORD RD MARSHVILLE, NC 28103

SOURCE	PROPERTY KEY	TAXES/FEES	INTEREST	AMOUNT DUE
RE	03135047E	1,066.21	21.32	1,087.53
Name Totals:		**1,066.21**	**21.32**	**1,087.53**

BESIO, CAROL A 6833 CREFT CIR INDIAN TRAIL, NC 28079

SOURCE	PROPERTY KEY	TAXES/FEES	INTEREST	AMOUNT DUE
RE	07064260	1,065.86	21.32	1,087.18
Name Totals:		**1,065.86**	**21.32**	**1,087.18**

ARCHITEKTON LLC 501 E FRANKLIN ST MONROE, NC 28112

SOURCE	PROPERTY KEY	TAXES/FEES	INTEREST	AMOUNT DUE
RE	09235226	1,065.09	21.30	1,086.39
Name Totals:		**1,065.09**	**21.30**	**1,086.39**

MARSH, DEBRA 2307 PORTER DR WAXHAW, NC 28173

SOURCE	PROPERTY KEY	TAXES/FEES	INTEREST	AMOUNT DUE
RE	06015029	1,064.34	21.29	1,085.63
Name Totals:		**1,064.34**	**21.29**	**1,085.63**

ORTIZ-BRAVO, MARIBEL 502 MCINTYRE ST MONROE, NC 28110

SOURCE	PROPERTY KEY	TAXES/FEES	INTEREST	AMOUNT DUE
RE	09188035	1,062.92	21.26	1,084.18
Name Totals:		**1,062.92**	**21.26**	**1,084.18**

HERITAGE, VENTURES INC 2008 CLIMBING ROSE LN MATTHEWS, NC 28104

SOURCE	PROPERTY KEY	TAXES/FEES	INTEREST	AMOUNT DUE
RE	09276111	1,062.92	21.26	1,084.18
Name Totals:		**1,062.92**	**21.26**	**1,084.18**

TAYLOR, KATHY 1130 S PARKER ST MONROE, NC 28112

SOURCE	PROPERTY KEY	TAXES/FEES	INTEREST	AMOUNT DUE
RE	09238014	1,060.75	21.22	1,081.97
Name Totals:		**1,060.75**	**21.22**	**1,081.97**

ROJAS, ADAN 3004 WREN WAY CT MONROE, NC 28110

SOURCE	PROPERTY KEY	TAXES/FEES	INTEREST	AMOUNT DUE
RE	09273173D	1,059.45	21.19	1,080.64
Name Totals:		**1,059.45**	**21.19**	**1,080.64**

BERISTAIN-LEON, ELISA 1504 OLD HIGHWAY 74 MARSHVILLE, NC 28103

SOURCE	PROPERTY KEY	TAXES/FEES	INTEREST	AMOUNT DUE
RE	02183014	1,058.53	21.17	1,079.70
Name Totals:		**1,058.53**	**21.17**	**1,079.70**

Copyright (C) 1997-2026 DEVNET Incorporated

Uncollected Amounts By Names Report
Union County
Date Distributed as of : 1/16/2026

YEAR: 2025

TAXPAYER NAME/ADDRESS

CAUSEY, WILLIAM RAY 2218 DAWN RIDGE DR MONROE, NC 281108994

SOURCE	PROPERTY KEY	TAXES/FEES	INTEREST	AMOUNT DUE
RE	09307239	1,058.15	21.16	1,079.31
Name Totals:		**1,058.15**	**21.16**	**1,079.31**

VK HERITAGE LLC 160 MINE LAKE CT, STE 200 RALEIGH, NC 27615

SOURCE	PROPERTY KEY	TAXES/FEES	INTEREST	AMOUNT DUE
RE	07121246	1,057.89	21.16	1,079.05
Name Totals:		**1,057.89**	**21.16**	**1,079.05**

MCDANIEL, LINDA H 5510 ANSONVILLE RD MARSHVILLE, NC 28103

SOURCE	PROPERTY KEY	TAXES/FEES	INTEREST	AMOUNT DUE
RE	02308006	1,057.03	21.14	1,078.17
Name Totals:		**1,057.03**	**21.14**	**1,078.17**

FOUST, GENEVA CRAIG HEIRS 901 LASALLE ST MONROE, NC 28110

SOURCE	PROPERTY KEY	TAXES/FEES	INTEREST	AMOUNT DUE
RE	09189085	1,056.84	21.14	1,077.98
Name Totals:		**1,056.84**	**21.14**	**1,077.98**

GIGIC LLC 104 ANTIOCH PLANTATION RD MATTHEWS, NC 28104

SOURCE	PROPERTY KEY	TAXES/FEES	INTEREST	AMOUNT DUE
RE	07135037	1,056.40	21.13	1,077.53
Name Totals:		**1,056.40**	**21.13**	**1,077.53**

STEVENS CONSTRUCTION GROUP INC 2908 MCNEELY FARMS DR WAXHAW, NC 28173

SOURCE	PROPERTY KEY	TAXES/FEES	INTEREST	AMOUNT DUE
RE	05072020F	1,055.75	21.12	1,076.87
Name Totals:		**1,055.75**	**21.12**	**1,076.87**

JENKINS, FRANCES M 3056 DAIRY FARM DR MONROE, NC 28110

SOURCE	PROPERTY KEY	TAXES/FEES	INTEREST	AMOUNT DUE
RE	09216223	1,054.91	21.10	1,076.01
Name Totals:		**1,054.91**	**21.10**	**1,076.01**

VYSOTSKIY, VENIAMIN V 6731 SECOND AVE INDIAN TRAIL, NC 280797596

SOURCE	PROPERTY KEY	TAXES/FEES	INTEREST	AMOUNT DUE
RE	07063066	1,053.53	21.07	1,074.60
Name Totals:		**1,053.53**	**21.07**	**1,074.60**

STATON, CHARLES 2610 BOBWHITE CIR WINGATE, NC 28174

SOURCE	PROPERTY KEY	TAXES/FEES	INTEREST	AMOUNT DUE
RE	09049047	1,053.19	21.06	1,074.25
Name Totals:		**1,053.19**	**21.06**	**1,074.25**

SYLVESTER, HEATHER 5218 SHANNAMARA DR MATTHEWS, NC 28104

SOURCE	PROPERTY KEY	TAXES/FEES	INTEREST	AMOUNT DUE
RE	19513602	1,052.26	21.05	1,073.31
Name Totals:		**1,052.26**	**21.05**	**1,073.31**

MCLAUGHLIN, BRIAN 137 DUNRAVEN CT MATTHEWS, NC 28104

SOURCE	PROPERTY KEY	TAXES/FEES	INTEREST	AMOUNT DUE
RE	19513613	1,050.18	21.00	1,071.18
Name Totals:		**1,050.18**	**21.00**	**1,071.18**

Copyright (C) 1997-2026 DEVNET Incorporated

Uncollected Amounts By Names Report
Union County
Date Distributed as of : 1/16/2026

YEAR: 2025

TAXPAYER NAME/ADDRESS

EUDY, FLOYD 2905 JAMES HAMILTON RD MONROE, NC 28110

SOURCE	PROPERTY KEY	TAXES/FEES	INTEREST	AMOUNT DUE
RE	09336026	1,048.59	20.97	1,069.56
Name Totals:		**1,048.59**	**20.97**	**1,069.56**

MALLOY, LISA 6632 BACHELORS KNOB RD MARSHVILLE, NC 28103

SOURCE	PROPERTY KEY	TAXES/FEES	INTEREST	AMOUNT DUE
RE	01150010G	1,048.41	20.97	1,069.38
Name Totals:		**1,048.41**	**20.97**	**1,069.38**

PEREZ, MOISES TOLTECATL 1100 SALEM CHURCH RD MONROE, NC 28110

SOURCE	PROPERTY KEY	TAXES/FEES	INTEREST	AMOUNT DUE
RE	09345172	1,047.91	20.96	1,068.87
Name Totals:		**1,047.91**	**20.96**	**1,068.87**

MILLER, STAN C/O BOAZ CONSTRUCTION 624 MATTHEWS MINT HILL RD #224 MATTHEWS, NC 28105

SOURCE	PROPERTY KEY	TAXES/FEES	INTEREST	AMOUNT DUE
RE	06030014B	1,047.75	20.96	1,068.71
Name Totals:		**1,047.75**	**20.96**	**1,068.71**

NEWELL, BILLY R 7201 S ROCKY RIVER RD MONROE, NC 28112

SOURCE	PROPERTY KEY	TAXES/FEES	INTEREST	AMOUNT DUE
RE	04183001B	1,047.63	20.95	1,068.58
Name Totals:		**1,047.63**	**20.95**	**1,068.58**

WRIGHT, SUZANNE 2001 RIDGE RD MONROE, NC 28110

SOURCE	PROPERTY KEY	TAXES/FEES	INTEREST	AMOUNT DUE
RE	08237016D	1,047.19	20.94	1,068.13
Name Totals:		**1,047.19**	**20.94**	**1,068.13**

LY, DA 4172 OCONNELL ST INDIAN TRAIL, NC 28079

SOURCE	PROPERTY KEY	TAXES/FEES	INTEREST	AMOUNT DUE
RE	08300230	1,044.25	20.89	1,065.14
Name Totals:		**1,044.25**	**20.89**	**1,065.14**

COLLINS, THOMAS HAROLD HEIRS C/O JOSEPH COLLINS 3902 LANSFORD RD MARSHVILLE, NC 28103

SOURCE	PROPERTY KEY	TAXES/FEES	INTEREST	AMOUNT DUE
RE	02136006B	1,044.00	20.88	1,064.88
Name Totals:		**1,044.00**	**20.88**	**1,064.88**

WINN, ROBERT L 1301 MEDLIN RD MONROE, NC 28112

SOURCE	PROPERTY KEY	TAXES/FEES	INTEREST	AMOUNT DUE
RE	03138030	1,043.31	20.87	1,064.18
Name Totals:		**1,043.31**	**20.87**	**1,064.18**

MORENO, MIRIAM BERENICE GONZALEZ 6204 GAIL DR INDIAN TRAIL, NC 28079

SOURCE	PROPERTY KEY	TAXES/FEES	INTEREST	AMOUNT DUE
RE	07003012	1,042.98	20.86	1,063.84
Name Totals:		**1,042.98**	**20.86**	**1,063.84**

SANDERS, JACQUELINE 2906 E BRIEF RD MONROE, NC 28110

SOURCE	PROPERTY KEY	TAXES/FEES	INTEREST	AMOUNT DUE
RE	08087004A	1,042.34	20.85	1,063.19
Name Totals:		**1,042.34**	**20.85**	**1,063.19**

Copyright (C) 1997-2026 DEVNET Incorporated

Uncollected Amounts By Names Report
Union County
Date Distributed as of : 1/16/2026

YEAR: 2025

TAXPAYER NAME/ADDRESS

JOSE, EDITH PEREZ 2011 LEWIS ST MONROE, NC 28110

SOURCE	PROPERTY KEY	TAXES/FEES	INTEREST	AMOUNT DUE
RE	09147025	1,040.78	20.82	1,061.60
Name Totals:		**1,040.78**	**20.82**	**1,061.60**

BRANDON, DORIS JEAN 2323 GRANVILLE PL #A MONROE, NC 28110

SOURCE	PROPERTY KEY	TAXES/FEES	INTEREST	AMOUNT DUE
RE	09298079B39	1,040.78	20.82	1,061.60
Name Totals:		**1,040.78**	**20.82**	**1,061.60**

SANDERS, ALENE HEIRS C/O REGEANIA SANDERS 307 DEXTER PL MONROE, NC 28110

SOURCE	PROPERTY KEY	TAXES/FEES	INTEREST	AMOUNT DUE
RE	09022019	1,040.39	20.81	1,061.20
Name Totals:		**1,040.39**	**20.81**	**1,061.20**

CARTER, KEVIN MICHAEL 6502 HELMS BELK RD MONROE, NC 28110

SOURCE	PROPERTY KEY	TAXES/FEES	INTEREST	AMOUNT DUE
RE	08192006A	1,039.79	20.80	1,060.59
Name Totals:		**1,039.79**	**20.80**	**1,060.59**

HOLMES, DEBORAH ANN 9307 ELVERSON DR CHARLOTTE, NC 28277

SOURCE	PROPERTY KEY	TAXES/FEES	INTEREST	AMOUNT DUE
RE	04291018	1,039.33	20.79	1,060.12
Name Totals:		**1,039.33**	**20.79**	**1,060.12**

LITTLE, SHANISE ATIYA 528 W SANDY RIDGE RD MONROE, NC 28112

SOURCE	PROPERTY KEY	TAXES/FEES	INTEREST	AMOUNT DUE
RE	09022013A	1,038.88	20.78	1,059.66
Name Totals:		**1,038.88**	**20.78**	**1,059.66**

GULLEY, JAMES S 4105 SPREADING OAKS CT WAXHAW, NC 28173

SOURCE	PROPERTY KEY	TAXES/FEES	INTEREST	AMOUNT DUE
RE	06141165	1,038.03	20.76	1,058.79
Name Totals:		**1,038.03**	**20.76**	**1,058.79**

PIOTROWSKI, ROBERT J 4811 FARMVIEW DR MONROE, NC 281108827

SOURCE	PROPERTY KEY	TAXES/FEES	INTEREST	AMOUNT DUE
RE	07072218	1,037.97	20.76	1,058.73
Name Totals:		**1,037.97**	**20.76**	**1,058.73**

MORROW, CYNTHIA 5902 SECREST SHORT CUT RD MONROE, NC 281109179

SOURCE	PROPERTY KEY	TAXES/FEES	INTEREST	AMOUNT DUE
RE	07027030A90	1,037.27	20.75	1,058.02
Name Totals:		**1,037.27**	**20.75**	**1,058.02**

WOOTEN, WILLIAM J 3726 SANFORD LN MONROE, NC 28110

SOURCE	PROPERTY KEY	TAXES/FEES	INTEREST	AMOUNT DUE
RE	09372042D	1,036.30	20.73	1,057.03
Name Totals:		**1,036.30**	**20.73**	**1,057.03**

KNIGHT, JANET THOMAS 518 SIMPSON RD INDIAN TRAIL, NC 28079

SOURCE	PROPERTY KEY	TAXES/FEES	INTEREST	AMOUNT DUE
RE	08228009	1,036.21	20.72	1,056.93
Name Totals:		**1,036.21**	**20.72**	**1,056.93**

Copyright (C) 1997-2026 DEVNET Incorporated

Uncollected Amounts By Names Report
Union County
Date Distributed as of : 1/16/2026

YEAR: 2025

TAXPAYER NAME/ADDRESS

7406 CONCORD HIGHWAY LLC 7406 CONCORD HWY MONROE, NC 28110

SOURCE	PROPERTY KEY	TAXES/FEES	INTEREST	AMOUNT DUE
RE	08189031A	1,036.21	20.72	1,056.93
Name Totals:		**1,036.21**	**20.72**	**1,056.93**

MILLS, BILLY WAYNE 2416 LANDSFORD RD MARSHVILLE, NC 28103

SOURCE	PROPERTY KEY	TAXES/FEES	INTEREST	AMOUNT DUE
RE	02098008F	1,036.01	20.72	1,056.73
Name Totals:		**1,036.01**	**20.72**	**1,056.73**

QUINN, MICHAEL P 1511 UNION RD MATTHEWS, NC 28104

SOURCE	PROPERTY KEY	TAXES/FEES	INTEREST	AMOUNT DUE
RE	08321010F	1,035.35	20.71	1,056.06
Name Totals:		**1,035.35**	**20.71**	**1,056.06**

CALLANDER, EUGENE F HEIRS 4405 CANAL RD MARSHVILLE, NC 28103

SOURCE	PROPERTY KEY	TAXES/FEES	INTEREST	AMOUNT DUE
RE	03108059	1,035.03	20.70	1,055.73
Name Totals:		**1,035.03**	**20.70**	**1,055.73**

MARTINEZ, JESUS GALEANA 313 COLLEGE ST MARSHVILLE, NC 28103

SOURCE	PROPERTY KEY	TAXES/FEES	INTEREST	AMOUNT DUE
RE	02305023	1,034.33	20.69	1,055.02
Name Totals:		**1,034.33**	**20.69**	**1,055.02**

ROWELL, EUGENE 2021 FAULKS CHURCH RD MARSHVILLE, NC 28103

SOURCE	PROPERTY KEY	TAXES/FEES	INTEREST	AMOUNT DUE
RE	02220001E	1,033.51	20.67	1,054.18
Name Totals:		**1,033.51**	**20.67**	**1,054.18**

HAMMONS, NANCY 201 N CRAWFORD ST MONROE, NC 28112

SOURCE	PROPERTY KEY	TAXES/FEES	INTEREST	AMOUNT DUE
RE	09232219	1,033.40	20.67	1,054.07
Name Totals:		**1,033.40**	**20.67**	**1,054.07**

LONG, JANIE BELLE 722 SUMMIT ST MONROE, NC 28112

SOURCE	PROPERTY KEY	TAXES/FEES	INTEREST	AMOUNT DUE
RE	02129004C	1,031.52	20.63	1,052.15
Name Totals:		**1,031.52**	**20.63**	**1,052.15**

GORDON, SCOTTY A 5517 MCWHORTER RD WAXHAW, NC 28173

SOURCE	PROPERTY KEY	TAXES/FEES	INTEREST	AMOUNT DUE
RE	05014014C	1,031.34	20.63	1,051.97
Name Totals:		**1,031.34**	**20.63**	**1,051.97**

UNION PROPERTY GROUP LLC 2132 BLUE BONNETT MATTHEWS, NC 281048558

SOURCE	PROPERTY KEY	TAXES/FEES	INTEREST	AMOUNT DUE
RE	07087019	1,030.94	20.62	1,051.56
Name Totals:		**1,030.94**	**20.62**	**1,051.56**

CASORIA, VICTORIA VANCE 119 ENCLAVE PLACE PAWLEYS ISLAND, SC 29585

SOURCE	PROPERTY KEY	TAXES/FEES	INTEREST	AMOUNT DUE
RE	09342232A	1,029.89	20.60	1,050.49
Name Totals:		**1,029.89**	**20.60**	**1,050.49**

Copyright (C) 1997-2026 DEVNET Incorporated

Uncollected Amounts By Names Report
Union County
Date Distributed as of : 1/16/2026

YEAR: 2025

TAXPAYER NAME/ADDRESS

BUMGARNER, THOMAS ALLEN SR 3803 MULLIS NEWSOME RD MONROE, NC 28110

SOURCE	PROPERTY KEY	TAXES/FEES	INTEREST	AMOUNT DUE
RE	08051013	1,029.70	20.59	1,050.29
Name Totals:		**1,029.70**	**20.59**	**1,050.29**

POPLIN MEADOWS HOMEOWNERS ASSOC PO BOX 2427 HUNTERSVILLE, NC 28078

SOURCE	PROPERTY KEY	TAXES/FEES	INTEREST	AMOUNT DUE
RE	07042010B	1,028.67	20.57	1,049.24
Name Totals:		**1,028.67**	**20.57**	**1,049.24**

THOMAS, JOAN A 5121 ANSONVILLE RD MARSHVILLE, NC 28103

SOURCE	PROPERTY KEY	TAXES/FEES	INTEREST	AMOUNT DUE
RE	01075007A	1,027.46	20.55	1,048.01
Name Totals:		**1,027.46**	**20.55**	**1,048.01**

S CONSTRUCTION LLC 8309 SHINKANSEN DR CHARLOTTE, NC 28213

SOURCE	PROPERTY KEY	TAXES/FEES	INTEREST	AMOUNT DUE
RE	06006061	1,026.77	20.54	1,047.31
Name Totals:		**1,026.77**	**20.54**	**1,047.31**

MEDLIN, DOROTHY T 4785 WESLEY RD MURRELLS INLET, SC 29576

SOURCE	PROPERTY KEY	TAXES/FEES	INTEREST	AMOUNT DUE
RE	09226165	1,026.45	20.53	1,046.98
Name Totals:		**1,026.45**	**20.53**	**1,046.98**

DURAN, ANGELINA CORTEZ 6718 FOREST GREEN DR WAXHAW, NC 28173

SOURCE	PROPERTY KEY	TAXES/FEES	INTEREST	AMOUNT DUE
RE	06114056	1,026.26	20.53	1,046.79
Name Totals:		**1,026.26**	**20.53**	**1,046.79**

WHEELER, ROBBIN FERNELL PO BOX 71 VAN WYCK, SC 29744

SOURCE	PROPERTY KEY	TAXES/FEES	INTEREST	AMOUNT DUE
RE	05174005A	1,023.79	20.48	1,044.27
Name Totals:		**1,023.79**	**20.48**	**1,044.27**

TREEHOUSE, VINEYARDS FAMILY 303 BAY ST MONROE, NC 28112

SOURCE	PROPERTY KEY	TAXES/FEES	INTEREST	AMOUNT DUE
RE	09238126	1,022.98	20.46	1,043.44
Name Totals:		**1,022.98**	**20.46**	**1,043.44**

NEXTGEN LEGACY ENTERPRISES LLC 13534 PLAZA RD EXT STE 104 CHARLOTTE, NC 28215

SOURCE	PROPERTY KEY	TAXES/FEES	INTEREST	AMOUNT DUE
RE	09286122	1,022.98	20.46	1,043.44
Name Totals:		**1,022.98**	**20.46**	**1,043.44**

COLLINS, DILLON T 9119 LANDSFORD RD MONROE, NC 28110

SOURCE	PROPERTY KEY	TAXES/FEES	INTEREST	AMOUNT DUE
RE	04078015	1,022.84	20.46	1,043.30
Name Totals:		**1,022.84**	**20.46**	**1,043.30**

EVANS, ADAM LEE HEIRS C/O JOAN HAMMOND 526 SELDON DR CHARLOTTE, NC 28216

SOURCE	PROPERTY KEY	TAXES/FEES	INTEREST	AMOUNT DUE
RE	09022038	1,022.25	20.45	1,042.70
Name Totals:		**1,022.25**	**20.45**	**1,042.70**

Copyright (C) 1997-2026 DEVNET Incorporated

Uncollected Amounts By Names Report
Union County
Date Distributed as of : 1/16/2026

YEAR: 2025

TAXPAYER NAME/ADDRESS

MILLS, TAMI W 4707 HUGGINS RD MARSHVILLE, NC 28103

SOURCE	PROPERTY KEY	TAXES/FEES	INTEREST	AMOUNT DUE
RE	02310032	1,021.70	20.43	1,042.13
Name Totals:		**1,021.70**	**20.43**	**1,042.13**

VEGA, ROSA E HERNANDEZ 4511 OLD PAGELAND MONROE RD MONROE, NC 28112

SOURCE	PROPERTY KEY	TAXES/FEES	INTEREST	AMOUNT DUE
RE	03126002B	1,021.54	20.43	1,041.97
Name Totals:		**1,021.54**	**20.43**	**1,041.97**

HUFFMAN, NINA KRISTEN 4802 REHOBETH RD WAXHAW, NC 28173

SOURCE	PROPERTY KEY	TAXES/FEES	INTEREST	AMOUNT DUE
RE	05114001D	1,021.39	20.43	1,041.82
Name Totals:		**1,021.39**	**20.43**	**1,041.82**

MCGEE, ROBIN M 3620 TEXAS TRAIL HURST, TX 76054

SOURCE	PROPERTY KEY	TAXES/FEES	INTEREST	AMOUNT DUE
RE	05063003	1,021.39	20.43	1,041.82
Name Totals:		**1,021.39**	**20.43**	**1,041.82**

MASSEY, ALICE E 1100 SYCAMORE ST MONROE, NC 28112

SOURCE	PROPERTY KEY	TAXES/FEES	INTEREST	AMOUNT DUE
RE	09276224	1,021.24	20.42	1,041.66
Name Totals:		**1,021.24**	**20.42**	**1,041.66**

HEMBREE, JAMES L 1607 SECREST SHORTCUT RD MONROE, NC 28110

SOURCE	PROPERTY KEY	TAXES/FEES	INTEREST	AMOUNT DUE
RE	09226197	1,021.18	20.42	1,041.60
Name Totals:		**1,021.18**	**20.42**	**1,041.60**

MORGAN, JESSE D 6004 LOVE MILL RD MONROE, NC 28110

SOURCE	PROPERTY KEY	TAXES/FEES	INTEREST	AMOUNT DUE
RE	08036012L	1,021.11	20.42	1,041.53
Name Totals:		**1,021.11**	**20.42**	**1,041.53**

ZAKEE, MICHELLE BURNS 2672 MORRIS AVE UNION, NJ 07083

SOURCE	PROPERTY KEY	TAXES/FEES	INTEREST	AMOUNT DUE
RE	08285073	1,020.57	20.41	1,040.98
Name Totals:		**1,020.57**	**20.41**	**1,040.98**

GRIFFIN, WARREN N 230 OLD DUTCH RD W INDIAN TRAIL, NC 280798771

SOURCE	PROPERTY KEY	TAXES/FEES	INTEREST	AMOUNT DUE
RE	08216005B	1,039.60	0.00	1,039.60
Name Totals:		**1,039.60**	**0.00**	**1,039.60**

GEMCO ENTERPRISES LLC C/O CHRIS GEMES 6823 DAVID RD WAXHAW, NC 28173

SOURCE	PROPERTY KEY	TAXES/FEES	INTEREST	AMOUNT DUE
RE	06019020	1,019.16	20.38	1,039.54
Name Totals:		**1,019.16**	**20.38**	**1,039.54**

COLONIAL CARPENTRY LLC 2013 HOUNDSCROFT RD INDIAN TRAIL, NC 28079

SOURCE	PROPERTY KEY	TAXES/FEES	INTEREST	AMOUNT DUE
RE	07024008	1,015.80	20.32	1,036.12
Name Totals:		**1,015.80**	**20.32**	**1,036.12**

Copyright (C) 1997-2026 DEVNET Incorporated

Uncollected Amounts By Names Report
Union County
Date Distributed as of : 1/16/2026

YEAR: 2025

TAXPAYER NAME/ADDRESS

RIEMER, JASON 9529 MACHADO DR INDIAN TRAIL, NC 28079

SOURCE	PROPERTY KEY	TAXES/FEES	INTEREST	AMOUNT DUE
RE	08246048	1,015.78	20.32	1,036.10
Name Totals:		**1,015.78**	**20.32**	**1,036.10**

MARSH, DOUGLAS 1625 AUSTIN CHANEY RD WINGATE, NC 28174

SOURCE	PROPERTY KEY	TAXES/FEES	INTEREST	AMOUNT DUE
RE	09043015E	1,015.24	20.30	1,035.54
Name Totals:		**1,015.24**	**20.30**	**1,035.54**

FALCONE, MICHAEL FRANCIS 2708 GRIFFITH RD MONROE, NC 28112

SOURCE	PROPERTY KEY	TAXES/FEES	INTEREST	AMOUNT DUE
RE	09292006A	1,013.17	20.26	1,033.43
Name Totals:		**1,013.17**	**20.26**	**1,033.43**

TARLTON, LISA RAYE 3128 HIGH RIDGE CHURCH RD MARSHVILLE, NC 28103

SOURCE	PROPERTY KEY	TAXES/FEES	INTEREST	AMOUNT DUE
RE	02067016A	1,013.06	20.26	1,033.32
Name Totals:		**1,013.06**	**20.26**	**1,033.32**

BLAKE, ROSALIND GRAY 615 JONES ST MONROE, NC 28110

SOURCE	PROPERTY KEY	TAXES/FEES	INTEREST	AMOUNT DUE
RE	09188017A	1,012.55	20.25	1,032.80
Name Totals:		**1,012.55**	**20.25**	**1,032.80**

BRYANT, ROBIN 5343 HIGHWAY 74 WEST MONROE, NC 28110

SOURCE	PROPERTY KEY	TAXES/FEES	INTEREST	AMOUNT DUE
RE	08039013	1,012.52	20.25	1,032.77
Name Totals:		**1,012.52**	**20.25**	**1,032.77**

CORETZ, HUGO ALBERTO 2918 NEW TOWN RD MONROE, NC 28110

SOURCE	PROPERTY KEY	TAXES/FEES	INTEREST	AMOUNT DUE
RE	09381013C	1,008.47	20.17	1,028.64
Name Totals:		**1,008.47**	**20.17**	**1,028.64**

STALLINGS COMMERCE CENTER OWNERS C/O ROCCO CAPUTO 3747 MATTHEWS INDIAN TRL RD STE 700 MATTHEWS, NC 281044959

SOURCE	PROPERTY KEY	TAXES/FEES	INTEREST	AMOUNT DUE
RE	07102010D01	1,007.98	20.16	1,028.14
Name Totals:		**1,007.98**	**20.16**	**1,028.14**

THOMAS, JOAN A 5121 ANSONVILLE RD MARSHVILLE, NC 28103

SOURCE	PROPERTY KEY	TAXES/FEES	INTEREST	AMOUNT DUE
RE	01075008	1,007.41	20.15	1,027.56
Name Totals:		**1,007.41**	**20.15**	**1,027.56**

JONES, TARA 8648 OLD POTTERS RD CHARLOTTE, NC 28269

SOURCE	PROPERTY KEY	TAXES/FEES	INTEREST	AMOUNT DUE
RE	09115095	1,007.34	20.15	1,027.49
Name Totals:		**1,007.34**	**20.15**	**1,027.49**

SAUCEDO, PAULA ALEJANDRE 3313 STACK RD MONROE, NC 28112

SOURCE	PROPERTY KEY	TAXES/FEES	INTEREST	AMOUNT DUE
RE	09149016	1,006.91	20.14	1,027.05
Name Totals:		**1,006.91**	**20.14**	**1,027.05**

Copyright (C) 1997-2026 DEVNET Incorporated

Uncollected Amounts By Names Report
Union County
Date Distributed as of : 1/16/2026

YEAR: 2025

TAXPAYER NAME/ADDRESS

WALTERS, KEITH WAYNE HEIRS PO BOX 357 SMITHERS, WV 25186

SOURCE	PROPERTY KEY	TAXES/FEES	INTEREST	AMOUNT DUE
RE	03186022	1,006.76	20.14	1,026.90
Name Totals:		**1,006.76**	**20.14**	**1,026.90**

HOUSTON, NOAH L SR 908 GATE RD MONROE, NC 28112

SOURCE	PROPERTY KEY	TAXES/FEES	INTEREST	AMOUNT DUE
RE	09327030	1,006.04	20.12	1,026.16
Name Totals:		**1,006.04**	**20.12**	**1,026.16**

KOHLS DEPARTMENT STORES INC N56 W17000 RIDGEWOOD DR MENOMONEE FALLS, WI 53051

SOURCE	PROPERTY KEY	TAXES/FEES	INTEREST	AMOUNT DUE
RE	06201008C	1,025.96	0.00	1,025.96
Name Totals:		**1,025.96**	**0.00**	**1,025.96**

ESHBAUGH, MABEL ELLEN 8107 LANCASTER HWY WAXHAW, NC 28173

SOURCE	PROPERTY KEY	TAXES/FEES	INTEREST	AMOUNT DUE
RE	05045009	1,005.26	20.11	1,025.37
Name Totals:		**1,005.26**	**20.11**	**1,025.37**

EG, & T CAPITAL LLC %EDWARD DAVIS SR PO BOX 78372 CHARLOTTE, NC 28271

SOURCE	PROPERTY KEY	TAXES/FEES	INTEREST	AMOUNT DUE
RE	09189077	1,005.17	20.10	1,025.27
Name Totals:		**1,005.17**	**20.10**	**1,025.27**

MYERS, JOSHUA BRENT 4706 REHOBEGH RD WAXHAW, NC 28173

SOURCE	PROPERTY KEY	TAXES/FEES	INTEREST	AMOUNT DUE
RE	09177017	1,004.74	20.09	1,024.83
Name Totals:		**1,004.74**	**20.09**	**1,024.83**

HAIGLER, PERRY MICHAEL 4407 LOVE MILL RD MONROE, NC 28110

SOURCE	PROPERTY KEY	TAXES/FEES	INTEREST	AMOUNT DUE
RE	08087032A	1,004.46	20.09	1,024.55
Name Totals:		**1,004.46**	**20.09**	**1,024.55**

LINN, PATRICK 7011 PADDLE WHEEL LN INDIAN TRAIL, NC 28079

SOURCE	PROPERTY KEY	TAXES/FEES	INTEREST	AMOUNT DUE
RE	07057896	1,003.75	20.08	1,023.83
Name Totals:		**1,003.75**	**20.08**	**1,023.83**

JOHN M SUMMERS LLC 7035 HYDE PARK DR INDIAN TRAIL, NC 28079

SOURCE	PROPERTY KEY	TAXES/FEES	INTEREST	AMOUNT DUE
RE	09345024	1,002.57	20.05	1,022.62
Name Totals:		**1,002.57**	**20.05**	**1,022.62**

GLASSBERG, DIANE S 2316 MICHAEL DR LANCASTER, SC 29720

SOURCE	PROPERTY KEY	TAXES/FEES	INTEREST	AMOUNT DUE
RE	04210016	1,001.07	20.02	1,021.09
Name Totals:		**1,001.07**	**20.02**	**1,021.09**

KIMBALL, HELENE J HEIRS 200 ETHEL ST WAXHAW, NC 28173

SOURCE	PROPERTY KEY	TAXES/FEES	INTEREST	AMOUNT DUE
RE	05116023A	1,000.79	20.02	1,020.81
Name Totals:		**1,000.79**	**20.02**	**1,020.81**

Copyright (C) 1997-2026 DEVNET Incorporated

Uncollected Amounts By Names Report
Union County
Date Distributed as of : 1/16/2026

YEAR: 2025

TAXPAYER NAME/ADDRESS

HATHCOCK, JOAN HYATT 6419 OLD KENNEDY FORD RD MARSHVILLE, NC 28103

SOURCE	PROPERTY KEY	TAXES/FEES	INTEREST	AMOUNT DUE
RE	01057006C	1,000.38	20.01	1,020.39
Name Totals:		**1,000.38**	**20.01**	**1,020.39**

TYSON, THOMAS K PO BOX 1 HARRISON, GA 310350001

SOURCE	PROPERTY KEY	TAXES/FEES	INTEREST	AMOUNT DUE
RE	01030002	1,000.38	20.01	1,020.39
Name Totals:		**1,000.38**	**20.01**	**1,020.39**

STEELE, JUDY M 6312 STEELE RD WAXHAW, NC 28173

SOURCE	PROPERTY KEY	TAXES/FEES	INTEREST	AMOUNT DUE
RE	05072028B	1,000.07	20.00	1,020.07
Name Totals:		**1,000.07**	**20.00**	**1,020.07**

SMITH, RENAY FAZIO TRUSTEE 2440 WILLIAMS RD MATTHEWS, NC 28105

SOURCE	PROPERTY KEY	TAXES/FEES	INTEREST	AMOUNT DUE
RE	07015001A	1,000.00	20.00	1,020.00
Name Totals:		**1,000.00**	**20.00**	**1,020.00**

TAYLOR, JOYCE C 1121 TROY MEDLIN RD MONROE, NC 28112

SOURCE	PROPERTY KEY	TAXES/FEES	INTEREST	AMOUNT DUE
RE	04090010B	1,000.00	20.00	1,020.00
Name Totals:		**1,000.00**	**20.00**	**1,020.00**

MANN, CRISTIANA M 2011 BLUE IRIS DR MATTHEWS, NC 28104

SOURCE	PROPERTY KEY	TAXES/FEES	INTEREST	AMOUNT DUE
RE	07078416	1,000.00	20.00	1,020.00
Name Totals:		**1,000.00**	**20.00**	**1,020.00**

PATRICK, DANNA MARIE 6423 OLD KENNEDY FORD RD MARSHVILLE, NC 28103

SOURCE	PROPERTY KEY	TAXES/FEES	INTEREST	AMOUNT DUE
RE	01057006A	999.37	19.99	1,019.36
Name Totals:		**999.37**	**19.99**	**1,019.36**

HARRINGTON, THOMAS E 3707 HOOD ST WAXHAW, NC 28173

SOURCE	PROPERTY KEY	TAXES/FEES	INTEREST	AMOUNT DUE
RE	05033024	997.70	19.95	1,017.65
Name Totals:		**997.70**	**19.95**	**1,017.65**

LOPEZ, VICTOR 105 SILVER GLEN LN INDIAN TRAIL, NC 280799572

SOURCE	PROPERTY KEY	TAXES/FEES	INTEREST	AMOUNT DUE
RE	07084514	996.70	19.93	1,016.63
Name Totals:		**996.70**	**19.93**	**1,016.63**

GLASSBERG, DIANE J 2316 MICHAEL DR LANCASTER, SC 29720

SOURCE	PROPERTY KEY	TAXES/FEES	INTEREST	AMOUNT DUE
RE	05132048	996.38	19.93	1,016.31
Name Totals:		**996.38**	**19.93**	**1,016.31**

FLEET EXPRESS INC 3701 GRIBBLE RD STE A MATTHEWS, NC 28104

SOURCE	PROPERTY KEY	TAXES/FEES	INTEREST	AMOUNT DUE
RE	09268011A	995.62	19.91	1,015.53
Name Totals:		**995.62**	**19.91**	**1,015.53**

Copyright (C) 1997-2026 DEVNET Incorporated

Uncollected Amounts By Names Report
Union County
Date Distributed as of : 1/16/2026

YEAR: 2025

TAXPAYER NAME/ADDRESS

BAMBUR, ISMAR 3010 REA RD CHARLOLTE, NC 28226

SOURCE	PROPERTY KEY	TAXES/FEES	INTEREST	AMOUNT DUE
RE	08312017B	994.81	19.90	1,014.71
Name Totals:		**994.81**	**19.90**	**1,014.71**

HOLT, RAY 6412 BANNINGTON RD CHARLOTTE, NC 28226

SOURCE	PROPERTY KEY	TAXES/FEES	INTEREST	AMOUNT DUE
RE	06156006A	994.71	19.89	1,014.60
Name Totals:		**994.71**	**19.89**	**1,014.60**

BRIZELL, ROY A 2129 REDWOOD DR INDIAN TRAIL, NC 28079

SOURCE	PROPERTY KEY	TAXES/FEES	INTEREST	AMOUNT DUE
RE	07033080	991.63	19.83	1,011.46
Name Totals:		**991.63**	**19.83**	**1,011.46**

GRIFFIN, DAVID LAVERN 4524 LUCY SHORT CUT RD MARSHVILLE, NC 28103

SOURCE	PROPERTY KEY	TAXES/FEES	INTEREST	AMOUNT DUE
RE	02305064	1,010.80	0.00	1,010.80
Name Totals:		**1,010.80**	**0.00**	**1,010.80**

HENRY, BARBARA HOUSTON 514 E SANDY RIDGE RD MONROE, NC 28112

SOURCE	PROPERTY KEY	TAXES/FEES	INTEREST	AMOUNT DUE
RE	04150017A	990.83	19.82	1,010.65
Name Totals:		**990.83**	**19.82**	**1,010.65**

RAPE, DARLENE H 5603 WAXHAW HWY MONROE, NC 28112

SOURCE	PROPERTY KEY	TAXES/FEES	INTEREST	AMOUNT DUE
RE	06018037	990.21	19.80	1,010.01
Name Totals:		**990.21**	**19.80**	**1,010.01**

HORTON, ROY HEIRS C/O HARLIS MEADERS 7224 GLEN BROOK LN CHARLOTTE, NC 28269

SOURCE	PROPERTY KEY	TAXES/FEES	INTEREST	AMOUNT DUE
RE	07027014	989.85	19.80	1,009.65
Name Totals:		**989.85**	**19.80**	**1,009.65**

GRISWOLD, CHRISTY 5411 PAGELAND HWY MONROE, NC 28112

SOURCE	PROPERTY KEY	TAXES/FEES	INTEREST	AMOUNT DUE
RE	04012004	989.22	19.78	1,009.00
Name Totals:		**989.22**	**19.78**	**1,009.00**

DIAZ, MARGARITA ARAVELI 2709 FOWLER SECREST RD MONROE, NC 28110

SOURCE	PROPERTY KEY	TAXES/FEES	INTEREST	AMOUNT DUE
RE	09295012A	989.11	19.78	1,008.89
Name Totals:		**989.11**	**19.78**	**1,008.89**

WINN, ROBERT TRUSTEE 1301 MEDLIN RD MONROE, NC 28112

SOURCE	PROPERTY KEY	TAXES/FEES	INTEREST	AMOUNT DUE
RE	09238118	988.67	19.77	1,008.44
Name Totals:		**988.67**	**19.77**	**1,008.44**

CORONA, ITZEL ADILENNE ABARCA 511 E SANDY RIDGE RD MONROE, NC 28112

SOURCE	PROPERTY KEY	TAXES/FEES	INTEREST	AMOUNT DUE
RE	04147011A	987.48	19.75	1,007.23
Name Totals:		**987.48**	**19.75**	**1,007.23**

Copyright (C) 1997-2026 DEVNET Incorporated

Uncollected Amounts By Names Report
Union County
Date Distributed as of : 1/16/2026

YEAR: 2025

TAXPAYER NAME/ADDRESS

COURTRIGHT, JOSEPH PO BOX 688 FORT LAWN, SC 29714

SOURCE	PROPERTY KEY	TAXES/FEES	INTEREST	AMOUNT DUE
RE	05129030J	986.94	19.74	1,006.68
Name Totals:		**986.94**	**19.74**	**1,006.68**

HUNTER, PAUL SAMUEL JR 5919 OAKWOOD LN INDIAN TRAIL, NC 28079

SOURCE	PROPERTY KEY	TAXES/FEES	INTEREST	AMOUNT DUE
RE	K7048019A	986.00	19.72	1,005.72
Name Totals:		**986.00**	**19.72**	**1,005.72**

HALL, EDWARD 3412 MORGAN MILL RD MONROE, NC 281107512

SOURCE	PROPERTY KEY	TAXES/FEES	INTEREST	AMOUNT DUE
RE	09137096	1,005.70	0.00	1,005.70
Name Totals:		**1,005.70**	**0.00**	**1,005.70**

NORWOOD, JEFFERY ALLEN 6413 BRADY RD WAXHAW, NC 28173

SOURCE	PROPERTY KEY	TAXES/FEES	INTEREST	AMOUNT DUE
RE	05072011C	985.85	19.72	1,005.57
Name Totals:		**985.85**	**19.72**	**1,005.57**

JEWEL DRIVE LLC 5512 JEWEL DR WAXHAW, NC 28173

SOURCE	PROPERTY KEY	TAXES/FEES	INTEREST	AMOUNT DUE
RE	05039040	985.37	19.71	1,005.08
Name Totals:		**985.37**	**19.71**	**1,005.08**

PEREZ, NEILL GARCIA 2924 BELK MILL RD WINGATE, NC 28174

SOURCE	PROPERTY KEY	TAXES/FEES	INTEREST	AMOUNT DUE
RE	03123026	985.13	19.70	1,004.83
Name Totals:		**985.13**	**19.70**	**1,004.83**

ZUNIGA, ROLANDO ALBERTO MORA 3006 SARDIS DR INDIAN TRAIL, NC 28079

SOURCE	PROPERTY KEY	TAXES/FEES	INTEREST	AMOUNT DUE
RE	07069069	984.80	19.70	1,004.50
Name Totals:		**984.80**	**19.70**	**1,004.50**

GINEZ, SCOTT 2406 DEVON DR MONROE, NC 28110

SOURCE	PROPERTY KEY	TAXES/FEES	INTEREST	AMOUNT DUE
RE	09267049	984.77	19.70	1,004.47
Name Totals:		**984.77**	**19.70**	**1,004.47**

EG&T, CAPITAL LLC PO BOX 78372 CHARLOTTE, NC 28271

SOURCE	PROPERTY KEY	TAXES/FEES	INTEREST	AMOUNT DUE
RE	09232169	984.33	19.69	1,004.02
Name Totals:		**984.33**	**19.69**	**1,004.02**

ELROD, JOSHUA 6315 SIKES MILL RD MONROE, NC 28110

SOURCE	PROPERTY KEY	TAXES/FEES	INTEREST	AMOUNT DUE
RE	08087030E	984.12	19.68	1,003.80
Name Totals:		**984.12**	**19.68**	**1,003.80**

MULLIS, JAMES ROBERT 2602 DELLWOOD DR MONROE, NC 28112

SOURCE	PROPERTY KEY	TAXES/FEES	INTEREST	AMOUNT DUE
RE	04195041	983.89	19.68	1,003.57
Name Totals:		**983.89**	**19.68**	**1,003.57**

Copyright (C) 1997-2026 DEVNET Incorporated

Uncollected Amounts By Names Report
Union County
Date Distributed as of : 1/16/2026

YEAR: 2025

TAXPAYER NAME/ADDRESS

SMITH, TENISHA INEZ 701 MORVEN RD WADESBORO, NC 28170

SOURCE	PROPERTY KEY	TAXES/FEES	INTEREST	AMOUNT DUE
RE	02239004K	983.86	19.68	1,003.54
Name Totals:		**983.86**	**19.68**	**1,003.54**

SMITH, BRANDON ALEXANDER 1521 DEER MEADOWS DR WAXHAW, NC 28173

SOURCE	PROPERTY KEY	TAXES/FEES	INTEREST	AMOUNT DUE
RE	06108658	982.99	19.66	1,002.65
Name Totals:		**982.99**	**19.66**	**1,002.65**

FOREVER HEAVEN HOMES LLC 4001 MATTHEWS INDIAN TRAIL RD MATTHEWS, NC 28104

SOURCE	PROPERTY KEY	TAXES/FEES	INTEREST	AMOUNT DUE
RE	02160001M	982.64	19.65	1,002.29
Name Totals:		**982.64**	**19.65**	**1,002.29**

BROWN, SHAUKURA 8000 HARPERS GROVE WAXHAW, NC 28173

SOURCE	PROPERTY KEY	TAXES/FEES	INTEREST	AMOUNT DUE
RE	05063086A	981.53	19.63	1,001.16
Name Totals:		**981.53**	**19.63**	**1,001.16**

RAPE, DEBORAH C 538 JOHN DOSTER RD PAGELAND, SC 29728

SOURCE	PROPERTY KEY	TAXES/FEES	INTEREST	AMOUNT DUE
RE	09168025	980.79	19.62	1,000.41
Name Totals:		**980.79**	**19.62**	**1,000.41**

BARRETT, COREY 5222 LEE MASSEY RD WAXHAW, NC 28173

SOURCE	PROPERTY KEY	TAXES/FEES	INTEREST	AMOUNT DUE
RE	05033030	980.23	19.60	999.83
Name Totals:		**980.23**	**19.60**	**999.83**

GARCIA, GLENDY MARIELA CASTILLO 715 GW BROOME RD MONROE, NC 28112

SOURCE	PROPERTY KEY	TAXES/FEES	INTEREST	AMOUNT DUE
RE	09250017	980.21	19.60	999.81
Name Totals:		**980.21**	**19.60**	**999.81**

GATEWOOD, DORETHA JEAN HEIRS C/O DAVID BARRINO 406 CHAMBERS ST MARSHVILLE, NC 28103

SOURCE	PROPERTY KEY	TAXES/FEES	INTEREST	AMOUNT DUE
RE	02315006	979.94	19.60	999.54
Name Totals:		**979.94**	**19.60**	**999.54**

NC JMB LAND COMPANY LLC 4201 CONGRESS ST SUITE 470 CHARLOTTE, NC 28209

SOURCE	PROPERTY KEY	TAXES/FEES	INTEREST	AMOUNT DUE
RE	05150001	979.61	19.59	999.20
Name Totals:		**979.61**	**19.59**	**999.20**

BEASON, SAMMI JO 3920 TOM STARNES RD WAXHAW, NC 28173

SOURCE	PROPERTY KEY	TAXES/FEES	INTEREST	AMOUNT DUE
RE	05018006A	979.15	19.58	998.73
Name Totals:		**979.15**	**19.58**	**998.73**

HALL, KRISTA HARRIS PO BOX 68 MONROE, NC 28111

SOURCE	PROPERTY KEY	TAXES/FEES	INTEREST	AMOUNT DUE
RE	09191025	979.12	19.58	998.70
Name Totals:		**979.12**	**19.58**	**998.70**

Copyright (C) 1997-2026 DEVNET Incorporated

Uncollected Amounts By Names Report
Union County
Date Distributed as of : 1/16/2026

YEAR: 2025

TAXPAYER NAME/ADDRESS

BENNETT, CATHERINE GADDY 404 E HOUSTON ST MONROE, NC 281125634

SOURCE	PROPERTY KEY	TAXES/FEES	INTEREST	AMOUNT DUE
RE	09231109	979.12	19.58	998.70
Name Totals:		**979.12**	**19.58**	**998.70**

MULLIS, KIMBERLY P 7120 MILL GROVE RD INDIAN TRAIL, NC 28079

SOURCE	PROPERTY KEY	TAXES/FEES	INTEREST	AMOUNT DUE
RE	07015017F	979.08	19.58	998.66
Name Totals:		**979.08**	**19.58**	**998.66**

LEE, RHONDA PO BOX 304 WAXHAW, NC 28173

SOURCE	PROPERTY KEY	TAXES/FEES	INTEREST	AMOUNT DUE
RE	05112047	978.92	19.58	998.50
Name Totals:		**978.92**	**19.58**	**998.50**

PHIFER, RICKY LITTLETON 1310 E SANDY RIDGE RD MONROE, NC 28112

SOURCE	PROPERTY KEY	TAXES/FEES	INTEREST	AMOUNT DUE
RE	04117011G	978.88	19.58	998.46
Name Totals:		**978.88**	**19.58**	**998.46**

RODRIGUEZ, GABRIEL RAMOS 709 W PARK DR MONROE, NC 28112

SOURCE	PROPERTY KEY	TAXES/FEES	INTEREST	AMOUNT DUE
RE	09195140	977.82	19.56	997.38
Name Totals:		**977.82**	**19.56**	**997.38**

MILLS, DAMARA GADDY EXECUTOR 3726 BELK MILL RD WINGATE, NC 28174

SOURCE	PROPERTY KEY	TAXES/FEES	INTEREST	AMOUNT DUE
RE	09301109	996.72	0.00	996.72
Name Totals:		**996.72**	**0.00**	**996.72**

NEWTON, MARK D 512 BETHPAGE LN MONROE, NC 28112

SOURCE	PROPERTY KEY	TAXES/FEES	INTEREST	AMOUNT DUE
RE	04195020P	975.69	19.51	995.20
Name Totals:		**975.69**	**19.51**	**995.20**

FAMM, ZECHARIAH 8013 IDLEWILD RD INDIAN TRAIL, NC 28079

SOURCE	PROPERTY KEY	TAXES/FEES	INTEREST	AMOUNT DUE
RE	07057025	975.19	19.50	994.69
Name Totals:		**975.19**	**19.50**	**994.69**

KLLB AIV LLC C/O RYAN MOTT 6900 E CAMELBACK RD STE 1090 SCOTTSDALE, AZ 85251

SOURCE	PROPERTY KEY	TAXES/FEES	INTEREST	AMOUNT DUE
RE	09256001J	974.78	19.50	994.28
Name Totals:		**974.78**	**19.50**	**994.28**

POLLARD, PENNETTA 513 MADISON ST NE WASHINGTON, DC 20011

SOURCE	PROPERTY KEY	TAXES/FEES	INTEREST	AMOUNT DUE
RE	09228145	973.91	19.48	993.39
Name Totals:		**973.91**	**19.48**	**993.39**

RICHARDSON, EMILY MCEACHIN 656 TIZAH CHURCH RD LANCASTER, SC 29720

SOURCE	PROPERTY KEY	TAXES/FEES	INTEREST	AMOUNT DUE
RE	04309018C	973.80	19.48	993.28
Name Totals:		**973.80**	**19.48**	**993.28**

Copyright (C) 1997-2026 DEVNET Incorporated

Uncollected Amounts By Names Report
Union County
Date Distributed as of : 1/16/2026

YEAR: 2025

TAXPAYER NAME/ADDRESS

MORGAN, FRED C 6587 OAKMAN BLVD DETROIT, MI 48228

SOURCE	PROPERTY KEY	TAXES/FEES	INTEREST	AMOUNT DUE
RE	05156001	972.89	19.46	992.35
Name Totals:		**972.89**	**19.46**	**992.35**

NELSON, ODESSA L HEIRS C/O MYRA GASKINS EXECUTOR 106 S JOHNSON ST MONROE, NC 28110

SOURCE	PROPERTY KEY	TAXES/FEES	INTEREST	AMOUNT DUE
RE	09273063	970.00	19.40	989.40
Name Totals:		**970.00**	**19.40**	**989.40**

WAITS, JAMES ANDREW 1100 GRIFFITH RD MONROE, NC 28112

SOURCE	PROPERTY KEY	TAXES/FEES	INTEREST	AMOUNT DUE
RE	09235146A	969.57	19.39	988.96
Name Totals:		**969.57**	**19.39**	**988.96**

MENDOZA, JOSE JUIS 509 EVERETTE ST MONROE, NC 28112

SOURCE	PROPERTY KEY	TAXES/FEES	INTEREST	AMOUNT DUE
RE	09231088	967.83	19.36	987.19
Name Totals:		**967.83**	**19.36**	**987.19**

MEDINA, TINA KELLEY 3022 MORGAN MILL RD MONROE, NC 28110

SOURCE	PROPERTY KEY	TAXES/FEES	INTEREST	AMOUNT DUE
RE	09140015	967.40	19.35	986.75
Name Totals:		**967.40**	**19.35**	**986.75**

MCGEE, KATHRYN 903 LAKESIDE DR CONCORD, NC 28027

SOURCE	PROPERTY KEY	TAXES/FEES	INTEREST	AMOUNT DUE
RE	08246001N	967.27	19.35	986.62
Name Totals:		**967.27**	**19.35**	**986.62**

EQUITY HOLDING CORP TRUSTEE PO BOX 401624 LAS VEGAS, NV 89104

SOURCE	PROPERTY KEY	TAXES/FEES	INTEREST	AMOUNT DUE
RE	08042008T	966.52	19.33	985.85
Name Totals:		**966.52**	**19.33**	**985.85**

CHERRY, RONNIE ALLEN 3818 HAPPY HOLLOW LN WAXHAW, NC 28173

SOURCE	PROPERTY KEY	TAXES/FEES	INTEREST	AMOUNT DUE
RE	05033119	985.38	0.00	985.38
Name Totals:		**985.38**	**0.00**	**985.38**

REID, JOHNNIE 7409 S ROCKY RIVER RD MONROE, NC 28112

SOURCE	PROPERTY KEY	TAXES/FEES	INTEREST	AMOUNT DUE
RE	04297003A	966.05	19.32	985.37
Name Totals:		**966.05**	**19.32**	**985.37**

YORK, MONICA N 5401 GAINOR RD PHILADELPHIA, PA 19181

SOURCE	PROPERTY KEY	TAXES/FEES	INTEREST	AMOUNT DUE
RE	09276117	964.36	19.29	983.65
Name Totals:		**964.36**	**19.29**	**983.65**

HELMS, CHRISTINA 7209 WOLF POND RD MONROE, NC 28112

SOURCE	PROPERTY KEY	TAXES/FEES	INTEREST	AMOUNT DUE
RE	04132002C	963.57	19.27	982.84
Name Totals:		**963.57**	**19.27**	**982.84**

Copyright (C) 1997-2026 DEVNET Incorporated

Uncollected Amounts By Names Report
Union County
Date Distributed as of : 1/16/2026

YEAR: 2025

TAXPAYER NAME/ADDRESS

BARRON, CASSEY RODRIGUEZ 3900 HERMES LN WAXHAW, NC 28173

SOURCE	PROPERTY KEY	TAXES/FEES	INTEREST	AMOUNT DUE
RE	03123032	963.18	19.26	982.44
Name Totals:		**963.18**	**19.26**	**982.44**

BARHAM, CHARLES EDWARD JR 2620 FAIRCROFT WAY MONROE, NC 28110

SOURCE	PROPERTY KEY	TAXES/FEES	INTEREST	AMOUNT DUE
RE	07072024	981.17	0.00	981.17
Name Totals:		**981.17**	**0.00**	**981.17**

COSS, MIREYA HIDALGO 309 WALNUT ST MONROE, NC 28110

SOURCE	PROPERTY KEY	TAXES/FEES	INTEREST	AMOUNT DUE
RE	09229081D	960.88	19.22	980.10
Name Totals:		**960.88**	**19.22**	**980.10**

PENNIGAR, JENNIFER 312 PENNIGAR RD MONROE, NC 28110

SOURCE	PROPERTY KEY	TAXES/FEES	INTEREST	AMOUNT DUE
RE	08234014	960.78	19.22	980.00
Name Totals:		**960.78**	**19.22**	**980.00**

SUTTON, JANIS M 4106 MULLIS NEWSOME RD MONROE, NC 28110

SOURCE	PROPERTY KEY	TAXES/FEES	INTEREST	AMOUNT DUE
RE	08024001	960.45	19.21	979.66
Name Totals:		**960.45**	**19.21**	**979.66**

EG & T CAPITAL LLC PO BOX 78372 CHARLOTTE, NC 28271

SOURCE	PROPERTY KEY	TAXES/FEES	INTEREST	AMOUNT DUE
RE	09238138	960.45	19.21	979.66
Name Totals:		**960.45**	**19.21**	**979.66**

RAMIREZ, JOEL JOSE 630 JOE COLLINS RD MONROE, NC 281128295

SOURCE	PROPERTY KEY	TAXES/FEES	INTEREST	AMOUNT DUE
RE	04171004E	960.38	19.21	979.59
Name Totals:		**960.38**	**19.21**	**979.59**

SLUSARSKI, PETER T HEIRS C/O AMY SLUSARSKI 8405 HEMBYWOOD DR INDIAN TRAIL, NC 280798663

SOURCE	PROPERTY KEY	TAXES/FEES	INTEREST	AMOUNT DUE
RE	07057192	960.26	19.21	979.47
Name Totals:		**960.26**	**19.21**	**979.47**

MURPHY, DENISE R 3218 SANDALWOOD LN WAXHAW, NC 281738810

SOURCE	PROPERTY KEY	TAXES/FEES	INTEREST	AMOUNT DUE
RE	06213054	978.98	0.00	978.98
Name Totals:		**978.98**	**0.00**	**978.98**

SNEED, RICHARD TIMOTHY 1612 HINSON RD MONROE, NC 28112

SOURCE	PROPERTY KEY	TAXES/FEES	INTEREST	AMOUNT DUE
RE	09158017	959.58	19.19	978.77
Name Totals:		**959.58**	**19.19**	**978.77**

BAUCOM, LARRY 2829 CREEKVIEW DR WAXHAW, NC 28173

SOURCE	PROPERTY KEY	TAXES/FEES	INTEREST	AMOUNT DUE
RE	05075009D	959.52	19.19	978.71
Name Totals:		**959.52**	**19.19**	**978.71**

Copyright (C) 1997-2026 DEVNET Incorporated

Uncollected Amounts By Names Report
Union County
Date Distributed as of : 1/16/2026

YEAR: 2025

TAXPAYER NAME/ADDRESS

PARKER, PHYLLIS H 4512 MORGAN MILL RD MONROE, NC 28110

SOURCE	PROPERTY KEY	TAXES/FEES	INTEREST	AMOUNT DUE
RE	08138009B	959.31	19.19	978.50
Name Totals:		**959.31**	**19.19**	**978.50**

TILLMAN, LEROY JIMMY SR 4789 BROCKTON CT NW CONCORD, NC 28027

SOURCE	PROPERTY KEY	TAXES/FEES	INTEREST	AMOUNT DUE
RE	04033016G	959.19	19.18	978.37
Name Totals:		**959.19**	**19.18**	**978.37**

MILLER, SHARON SELEASA 405 HOWIE MINE RD WAXHAW, NC 281739712

SOURCE	PROPERTY KEY	TAXES/FEES	INTEREST	AMOUNT DUE
RE	05112020	958.90	19.18	978.08
Name Totals:		**958.90**	**19.18**	**978.08**

BROWN, PRENTIS E 3811 HAPPY HOLLOW LN WAXHAW, NC 28173

SOURCE	PROPERTY KEY	TAXES/FEES	INTEREST	AMOUNT DUE
RE	05033109	976.65	0.00	976.65
Name Totals:		**976.65**	**0.00**	**976.65**

SUTTON, JEROME C 506 REDWINE ST MONROE, NC 28110

SOURCE	PROPERTY KEY	TAXES/FEES	INTEREST	AMOUNT DUE
RE	09115042	956.98	19.14	976.12
Name Totals:		**956.98**	**19.14**	**976.12**

FUERTE, OSWALDO 813 PARKER ST MONROE, NC 28112

SOURCE	PROPERTY KEY	TAXES/FEES	INTEREST	AMOUNT DUE
RE	09235060	956.98	19.14	976.12
Name Totals:		**956.98**	**19.14**	**976.12**

FUNDERBURK, DOUGLAS EDWARDS 8124 UNIONVILLE BRIEF RD MONROE, NC 28110

SOURCE	PROPERTY KEY	TAXES/FEES	INTEREST	AMOUNT DUE
RE	02040012	955.79	19.12	974.91
Name Totals:		**955.79**	**19.12**	**974.91**

EG CONSTRUCTION CORP 7605 SECREST SORTCUT RD INDIAN TRAIL, NC 280798561

SOURCE	PROPERTY KEY	TAXES/FEES	INTEREST	AMOUNT DUE
RE	07060049B	954.75	19.10	973.85
Name Totals:		**954.75**	**19.10**	**973.85**

COVINGTON, RAYMOND TODD HEIRS C/O LARRY COVINGTON 4916 MYERS RD MONROE, NC 28110

SOURCE	PROPERTY KEY	TAXES/FEES	INTEREST	AMOUNT DUE
RE	07027003G	954.37	19.09	973.46
Name Totals:		**954.37**	**19.09**	**973.46**

WILLIAMS, REBECCA B 1520 E HIGHWAY 218 MONROE, NC 28110

SOURCE	PROPERTY KEY	TAXES/FEES	INTEREST	AMOUNT DUE
RE	08096021	953.94	19.08	973.02
Name Totals:		**953.94**	**19.08**	**973.02**

JENKINS, JEANETTE W TRUSTEE 3100 AUSTIN CHANEY RD MONROE, NC 28110

SOURCE	PROPERTY KEY	TAXES/FEES	INTEREST	AMOUNT DUE
RE	08054006	952.87	19.06	971.93
Name Totals:		**952.87**	**19.06**	**971.93**

Copyright (C) 1997-2026 DEVNET Incorporated

Uncollected Amounts By Names Report
Union County
Date Distributed as of : 1/16/2026

YEAR: 2025

TAXPAYER NAME/ADDRESS

ZAPATA, FRANCISCO JAVIER 511 BOYTE ST MONROE, NC 28110

SOURCE	PROPERTY KEY	TAXES/FEES	INTEREST	AMOUNT DUE
RE	09228046A	952.63	19.05	971.68
Name Totals:		**952.63**	**19.05**	**971.68**

STURDIVANT, MARTHA ANN HEIRS C/O ROBIN MCADAMS 106 BOOKER ST MARSHVILLE, NC 28103

SOURCE	PROPERTY KEY	TAXES/FEES	INTEREST	AMOUNT DUE
RE	02315063	951.78	19.04	970.82
Name Totals:		**951.78**	**19.04**	**970.82**

WHITMIRE, BRIAN D 8511 RICHARDSON KING RD WAXHAW, NC 28173

SOURCE	PROPERTY KEY	TAXES/FEES	INTEREST	AMOUNT DUE
RE	05144012G	951.76	19.04	970.80
Name Totals:		**951.76**	**19.04**	**970.80**

WALKUP, FRANCES R C/O ELIZABETH MCGUIRE 5854 BELLANCA DRIVE ELKRIDGE, MD 21075

SOURCE	PROPERTY KEY	TAXES/FEES	INTEREST	AMOUNT DUE
RE	09298079B41	950.90	19.02	969.92
Name Totals:		**950.90**	**19.02**	**969.92**

SAUCEDO, CRUZ ALEJANDRE 406 S CRAWFORD ST MONROE, NC 28112

SOURCE	PROPERTY KEY	TAXES/FEES	INTEREST	AMOUNT DUE
RE	09270099	950.90	19.02	969.92
Name Totals:		**950.90**	**19.02**	**969.92**

OXENDINE, SUSAN R 6201 MAPLE LEAF DR INDIAN TRAIL, NC 280798668

SOURCE	PROPERTY KEY	TAXES/FEES	INTEREST	AMOUNT DUE
RE	07015013D	949.98	19.00	968.98
Name Totals:		**949.98**	**19.00**	**968.98**

CHAMBERS, MICHAEL 416 CHAMBERS ST MARSHVILLE, NC 28103

SOURCE	PROPERTY KEY	TAXES/FEES	INTEREST	AMOUNT DUE
RE	02315009	948.86	18.98	967.84
Name Totals:		**948.86**	**18.98**	**967.84**

MCWHORTER, JOHN M JR 8101 WAXHAW CREEK RD WAXHAW, NC 28173

SOURCE	PROPERTY KEY	TAXES/FEES	INTEREST	AMOUNT DUE
RE	05156020	948.81	18.98	967.79
Name Totals:		**948.81**	**18.98**	**967.79**

BELTON, CHRISTINE A HEIRS 911 BELTON ST MONROE, NC 28110

SOURCE	PROPERTY KEY	TAXES/FEES	INTEREST	AMOUNT DUE
RE	09189110	948.29	18.97	967.26
Name Totals:		**948.29**	**18.97**	**967.26**

BROOME, NANCY D 2708 WHITE PINES CT MONROE, NC 28112

SOURCE	PROPERTY KEY	TAXES/FEES	INTEREST	AMOUNT DUE
RE	09417127	947.78	18.96	966.74
Name Totals:		**947.78**	**18.96**	**966.74**

YOUNTS RD LLC 1625 AUSTIN CHANEY RD WINGATE, NC 28174

SOURCE	PROPERTY KEY	TAXES/FEES	INTEREST	AMOUNT DUE
RE	07084025	947.60	18.95	966.55
Name Totals:		**947.60**	**18.95**	**966.55**

Copyright (C) 1997-2026 DEVNET Incorporated

Uncollected Amounts By Names Report
Union County
Date Distributed as of : 1/16/2026

YEAR: 2025

TAXPAYER NAME/ADDRESS

ESTEBAN, BLANCA MIRANDA 214 WILSON ST MONROE, NC 28112

SOURCE	PROPERTY KEY	TAXES/FEES	INTEREST	AMOUNT DUE
RE	09195079	947.42	18.95	966.37
Name Totals:		**947.42**	**18.95**	**966.37**

ADAMS, LANE ASHLEY 305 AUSTIN ST MONROE, NC 28112

SOURCE	PROPERTY KEY	TAXES/FEES	INTEREST	AMOUNT DUE
RE	09237027	947.42	18.95	966.37
Name Totals:		**947.42**	**18.95**	**966.37**

LITTLE, JUDY M 2515 ROUND TABLE RD MONROE, NC 28110

SOURCE	PROPERTY KEY	TAXES/FEES	INTEREST	AMOUNT DUE
RE	09075059	947.11	18.94	966.05
Name Totals:		**947.11**	**18.94**	**966.05**

WILLIAMS, SHERI P 6110 RAPE RD MONROE, NC 28112

SOURCE	PROPERTY KEY	TAXES/FEES	INTEREST	AMOUNT DUE
RE	04099004A	946.84	18.94	965.78
Name Totals:		**946.84**	**18.94**	**965.78**

FRANCO, SONIA TORREZ 5809 BLACKVINE DR MONROE, NC 28110

SOURCE	PROPERTY KEY	TAXES/FEES	INTEREST	AMOUNT DUE
RE	07027010C	946.31	18.93	965.24
Name Totals:		**946.31**	**18.93**	**965.24**

MARTIN, JOHN B 2819 BELK MILL RD WINGATE, NC 28174

SOURCE	PROPERTY KEY	TAXES/FEES	INTEREST	AMOUNT DUE
RE	03123015C	946.22	18.92	965.14
Name Totals:		**946.22**	**18.92**	**965.14**

MANGUM, CATHERINE LEE 6023 DUDLEY RD MONROE, NC 28112

SOURCE	PROPERTY KEY	TAXES/FEES	INTEREST	AMOUNT DUE
RE	09273240	946.12	18.92	965.04
Name Totals:		**946.12**	**18.92**	**965.04**

HAMILTON LIVING TRUST 6641 HOWIE MINE CHURCH RD WAXHAW, NC 28173

SOURCE	PROPERTY KEY	TAXES/FEES	INTEREST	AMOUNT DUE
RE	06108017	945.99	18.92	964.91
Name Totals:		**945.99**	**18.92**	**964.91**

DIAZ, ELLER 3024 EDWARDS RD WINGATE, NC 28174

SOURCE	PROPERTY KEY	TAXES/FEES	INTEREST	AMOUNT DUE
RE	03143001D	945.23	18.90	964.13
Name Totals:		**945.23**	**18.90**	**964.13**

AGUAS, DULCE MARIA MENDIOLA 11701 NORKETT DR CHARLOTTE, NC 28215

SOURCE	PROPERTY KEY	TAXES/FEES	INTEREST	AMOUNT DUE
RE	09022021	945.13	18.90	964.03
Name Totals:		**945.13**	**18.90**	**964.03**

CARTER, ROBIN GHANT 7819 S PROVIDENCE RD WAXHAW, NC 281739437

SOURCE	PROPERTY KEY	TAXES/FEES	INTEREST	AMOUNT DUE
RE	05072020C	944.91	18.90	963.81
Name Totals:		**944.91**	**18.90**	**963.81**

Copyright (C) 1997-2026 DEVNET Incorporated

Uncollected Amounts By Names Report
Union County
Date Distributed as of : 1/16/2026

YEAR: 2025

TAXPAYER NAME/ADDRESS

EFIRD, JILL BAUCOM 6926 LANDSFORD RD MARSHVILLE, NC 28103

SOURCE	PROPERTY KEY	TAXES/FEES	INTEREST	AMOUNT DUE
RE	03135047G	944.37	18.89	963.26
Name Totals:		**944.37**	**18.89**	**963.26**

TURNER, RANDY LYNN 307 S FORK RD INDIAN TRAIL, NC 280797623

SOURCE	PROPERTY KEY	TAXES/FEES	INTEREST	AMOUNT DUE
RE	08243004	944.28	18.89	963.17
Name Totals:		**944.28**	**18.89**	**963.17**

HALL, REGINA GRIFFIN 4708 LITTLE SLEEPY HOLLOW RD MARSHVILLE, NC 28103

SOURCE	PROPERTY KEY	TAXES/FEES	INTEREST	AMOUNT DUE
RE	03018002F	944.23	18.88	963.11
Name Totals:		**944.23**	**18.88**	**963.11**

HILL, JOHN K 4629 OLD PAGELAND MONROE RD MONROE, NC 28112

SOURCE	PROPERTY KEY	TAXES/FEES	INTEREST	AMOUNT DUE
RE	03126010A	943.73	18.87	962.60
Name Totals:		**943.73**	**18.87**	**962.60**

ONE, YOUNG EUN TRUSTEE 3409 BRAEFIELD DR INDIAN TRAIL, NC 28079

SOURCE	PROPERTY KEY	TAXES/FEES	INTEREST	AMOUNT DUE
RE	07045082	942.86	18.86	961.72
Name Totals:		**942.86**	**18.86**	**961.72**

ROBINSON, DARREN KENT 5116 GRIFFITH RD MONROE, NC 28112

SOURCE	PROPERTY KEY	TAXES/FEES	INTEREST	AMOUNT DUE
RE	04252032C	942.28	18.85	961.13
Name Totals:		**942.28**	**18.85**	**961.13**

MACPHERSON, ILIANA G 4904 MORGAN MILL RD MONROE, NC 28110

SOURCE	PROPERTY KEY	TAXES/FEES	INTEREST	AMOUNT DUE
RE	08108004	942.23	18.84	961.07
Name Totals:		**942.23**	**18.84**	**961.07**

GRIFFIN, JAMES FREDRICK 1022 LANDSFORD RD MARSHVILLE, NC 28103

SOURCE	PROPERTY KEY	TAXES/FEES	INTEREST	AMOUNT DUE
RE	02117005	941.76	18.84	960.60
Name Totals:		**941.76**	**18.84**	**960.60**

SMITH, DEBRA WILLIAMS ET AL 4238 HOLLY SCHOOL RD MARSHVILLE, NC 28103

SOURCE	PROPERTY KEY	TAXES/FEES	INTEREST	AMOUNT DUE
RE	01066009	941.75	18.84	960.59
Name Totals:		**941.75**	**18.84**	**960.59**

PURSER, DOUGLAS E %DAVID E PURSER 406 E LAWYERS RD MONROE, NC 28110

SOURCE	PROPERTY KEY	TAXES/FEES	INTEREST	AMOUNT DUE
RE	08159007A02	941.74	18.83	960.57
Name Totals:		**941.74**	**18.83**	**960.57**

GREEN, AMY 4122 SALEM POINTE DR MONROE, NC 28110

SOURCE	PROPERTY KEY	TAXES/FEES	INTEREST	AMOUNT DUE
RE	09037006D	941.25	18.83	960.08
Name Totals:		**941.25**	**18.83**	**960.08**

Copyright (C) 1997-2026 DEVNET Incorporated

Uncollected Amounts By Names Report
Union County
Date Distributed as of : 1/16/2026

YEAR: 2025

TAXPAYER NAME/ADDRESS

BELK, JOHN LATHAN HEIRS 1814 STEELE ST MONROE, NC 28110

SOURCE	PROPERTY KEY	TAXES/FEES	INTEREST	AMOUNT DUE
RE	09188023	940.91	18.82	959.73
Name Totals:		**940.91**	**18.82**	**959.73**

PLYLER, THEODORE 8420 UNIONVILLE BRIEF RD MONROE, NC 28110

SOURCE	PROPERTY KEY	TAXES/FEES	INTEREST	AMOUNT DUE
RE	08117005E	940.71	18.81	959.52
Name Totals:		**940.71**	**18.81**	**959.52**

NORWOOD, TOMMY WILSON JR 9122 S PROVIDENCE RD WAXHAW, NC 28173

SOURCE	PROPERTY KEY	TAXES/FEES	INTEREST	AMOUNT DUE
RE	05078006	940.36	18.81	959.17
Name Totals:		**940.36**	**18.81**	**959.17**

LEAK, STOKES K HEIRS 430 WOODBURY DR WINGATE, NC 28174

SOURCE	PROPERTY KEY	TAXES/FEES	INTEREST	AMOUNT DUE
RE	09022004	939.83	18.80	958.63
Name Totals:		**939.83**	**18.80**	**958.63**

PAGELAND ACRES LTD 1736 DICKERSON BLVD #161 MONROE, NC 28110

SOURCE	PROPERTY KEY	TAXES/FEES	INTEREST	AMOUNT DUE
RE	03174001	938.54	18.77	957.31
Name Totals:		**938.54**	**18.77**	**957.31**

WILLIAMS, CATHERINE A PO BOX 95 MINERAL SPRINGS, NC 28108

SOURCE	PROPERTY KEY	TAXES/FEES	INTEREST	AMOUNT DUE
RE	06018038E	938.31	18.77	957.08
Name Totals:		**938.31**	**18.77**	**957.08**

GORDON, DAVID L 3748 MULLIS NEWSOME RD MONROE, NC 281100682

SOURCE	PROPERTY KEY	TAXES/FEES	INTEREST	AMOUNT DUE
RE	01240011A	938.21	18.76	956.97
Name Totals:		**938.21**	**18.76**	**956.97**

KING, THERON WILSON HEIRS 5606 INDIAN TRAIL FAIRVIEW RD INDIAN TRAIL, NC 280798551

SOURCE	PROPERTY KEY	TAXES/FEES	INTEREST	AMOUNT DUE
RE	04249016P	937.19	18.74	955.93
Name Totals:		**937.19**	**18.74**	**955.93**

CAJAL, DIEGO A PO BOX 2906 INDIAN TRAIL, NC 28079

SOURCE	PROPERTY KEY	TAXES/FEES	INTEREST	AMOUNT DUE
RE	08240003	936.69	18.73	955.42
Name Totals:		**936.69**	**18.73**	**955.42**

GILL, TIFFANY MAIRE 108 DEESE RD MONROE, NC 28110

SOURCE	PROPERTY KEY	TAXES/FEES	INTEREST	AMOUNT DUE
RE	04231014	936.55	18.73	955.28
Name Totals:		**936.55**	**18.73**	**955.28**

NAYLOR, ROBERTA 10020 MONROE RD STE 170-186 MATTHEWS, NC 28105

SOURCE	PROPERTY KEY	TAXES/FEES	INTEREST	AMOUNT DUE
RE	05183011	936.53	18.73	955.26
Name Totals:		**936.53**	**18.73**	**955.26**

Copyright (C) 1997-2026 DEVNET Incorporated

Uncollected Amounts By Names Report
Union County
Date Distributed as of : 1/16/2026

YEAR: 2025

TAXPAYER NAME/ADDRESS

MINTER, BRENDA C 4224 SCOTT LN WAXHAW, NC 28173

SOURCE	PROPERTY KEY	TAXES/FEES	INTEREST	AMOUNT DUE
RE	05063063	936.39	18.73	955.12
Name Totals:		**936.39**	**18.73**	**955.12**

HONEYCUTT, BRUCE A 1516 MILL CREEK CHURCH RD MONROE, NC 28110

SOURCE	PROPERTY KEY	TAXES/FEES	INTEREST	AMOUNT DUE
RE	08135013	936.37	18.73	955.10
Name Totals:		**936.37**	**18.73**	**955.10**

CRUZ-FELIPE, AUGUSTIN 4923 PENNY POINT PL CHARLOTTE, NC 28212

SOURCE	PROPERTY KEY	TAXES/FEES	INTEREST	AMOUNT DUE
RE	09228205	936.14	18.72	954.86
Name Totals:		**936.14**	**18.72**	**954.86**

GAONA, ROBERTO GOMEZ 2814 GARDEN GLEN CT MONROE, NC 28112

SOURCE	PROPERTY KEY	TAXES/FEES	INTEREST	AMOUNT DUE
RE	09250025	935.51	18.71	954.22
Name Totals:		**935.51**	**18.71**	**954.22**

BARRINO, DELORIS JEAN 1406 LANCASTER AVE MONROE, NC 28112

SOURCE	PROPERTY KEY	TAXES/FEES	INTEREST	AMOUNT DUE
RE	04048013A	935.13	18.70	953.83
Name Totals:		**935.13**	**18.70**	**953.83**

RENTERIA, ALEJANDRA 1813 CLAUDE AUSTIN RD MONROE, NC 28112

SOURCE	PROPERTY KEY	TAXES/FEES	INTEREST	AMOUNT DUE
RE	09271039 01	934.83	18.70	953.53
Name Totals:		**934.83**	**18.70**	**953.53**

LATHAN, ANITA BROADWAY 3711 SECREST SHORT CUT RD MONROE, NC 281108762

SOURCE	PROPERTY KEY	TAXES/FEES	INTEREST	AMOUNT DUE
RE	09256166 01	932.66	18.65	951.31
Name Totals:		**932.66**	**18.65**	**951.31**

ALZATE, VANESSA 1119 ZEB HELMS RD MONROE, NC 28112

SOURCE	PROPERTY KEY	TAXES/FEES	INTEREST	AMOUNT DUE
RE	09375028	932.35	18.65	951.00
Name Totals:		**932.35**	**18.65**	**951.00**

KARPENISI HOLDINGS LLC 5815 MURRAYHILL RD CHARLOTTE, NC 28210

SOURCE	PROPERTY KEY	TAXES/FEES	INTEREST	AMOUNT DUE
RE	09327001C	932.23	18.64	950.87
Name Totals:		**932.23**	**18.64**	**950.87**

THOMAS, KAREN F 1815 JOHN MOORE RD MONROE, NC 28110

SOURCE	PROPERTY KEY	TAXES/FEES	INTEREST	AMOUNT DUE
RE	09298007	932.23	18.64	950.87
Name Totals:		**932.23**	**18.64**	**950.87**

HELMS, ELEANOR JANE HEIRS C/O SHELIA LYNNE HELMS 201 CEDAR ST MONROE, NC 28110

SOURCE	PROPERTY KEY	TAXES/FEES	INTEREST	AMOUNT DUE
RE	09228245	932.23	18.64	950.87
Name Totals:		**932.23**	**18.64**	**950.87**

Copyright (C) 1997-2026 DEVNET Incorporated

Uncollected Amounts By Names Report
Union County
Date Distributed as of : 1/16/2026

YEAR: 2025

TAXPAYER NAME/ADDRESS

MCGINNIS, LARRY CHESTER III 1629 SELLS ST MONROE, NC 28110

SOURCE	PROPERTY KEY	TAXES/FEES	INTEREST	AMOUNT DUE
RE	09267005	931.79	18.64	950.43
Name Totals:		**931.79**	**18.64**	**950.43**

ATKINSON, CLINTON COLT 1335 BROOKSLAND PL WAXHAW, NC 28173

SOURCE	PROPERTY KEY	TAXES/FEES	INTEREST	AMOUNT DUE
RE	05075001D	931.74	18.63	950.37
Name Totals:		**931.74**	**18.63**	**950.37**

BAKER, THOMAS DEWAYNE III 131 W GOLD ST NEW LONDON, NC 28127

SOURCE	PROPERTY KEY	TAXES/FEES	INTEREST	AMOUNT DUE
RE	05006033	930.93	18.62	949.55
Name Totals:		**930.93**	**18.62**	**949.55**

ALEXANDER, EDWARD LEE 6016 ARMFIELD MILL RD MONROE, NC 281127412

SOURCE	PROPERTY KEY	TAXES/FEES	INTEREST	AMOUNT DUE
RE	04126001A	930.10	18.60	948.70
Name Totals:		**930.10**	**18.60**	**948.70**

HINSON, ERIKA 1516 OLD FISH ROAD MONROE, NC 28110

SOURCE	PROPERTY KEY	TAXES/FEES	INTEREST	AMOUNT DUE
RE	08123006C	929.39	18.59	947.98
Name Totals:		**929.39**	**18.59**	**947.98**

ISSA, GEORGE 6000 CHARITY DR MARSHVILLE, NC 28103

SOURCE	PROPERTY KEY	TAXES/FEES	INTEREST	AMOUNT DUE
RE	01201017T	928.82	18.58	947.40
Name Totals:		**928.82**	**18.58**	**947.40**

GARCIA, JUDITH 1209 S HAYNE ST MONROE, NC 281126209

SOURCE	PROPERTY KEY	TAXES/FEES	INTEREST	AMOUNT DUE
RE	09234189	928.75	18.58	947.33
Name Totals:		**928.75**	**18.58**	**947.33**

WATKINS, BETTY MULLIS HEIRS C/O DEREK EDWARD WATKINS SR 1700 VIRGINIA ST MONROE, NC 28110

SOURCE	PROPERTY KEY	TAXES/FEES	INTEREST	AMOUNT DUE
RE	07084336A	927.65	18.55	946.20
Name Totals:		**927.65**	**18.55**	**946.20**

COSS, JORGE 309 WALNUT ST MONROE, NC 28110

SOURCE	PROPERTY KEY	TAXES/FEES	INTEREST	AMOUNT DUE
RE	09228232	927.45	18.55	946.00
Name Totals:		**927.45**	**18.55**	**946.00**

GLORIA, JESUS SANCHEZ 303 W SUNSET DR MONROE, NC 28112

SOURCE	PROPERTY KEY	TAXES/FEES	INTEREST	AMOUNT DUE
RE	09235067	927.02	18.54	945.56
Name Totals:		**927.02**	**18.54**	**945.56**

STAFFORD, ARNOLD B JR 406 HILLCREST ST MARSHVILLE, NC 28103

SOURCE	PROPERTY KEY	TAXES/FEES	INTEREST	AMOUNT DUE
RE	02319002	926.52	18.53	945.05
Name Totals:		**926.52**	**18.53**	**945.05**

Copyright (C) 1997-2026 DEVNET Incorporated

Uncollected Amounts By Names Report
Union County
Date Distributed as of : 1/16/2026

YEAR: 2025

TAXPAYER NAME/ADDRESS

MARSH, TERI T 1625 AUSTIN CHANEY RD WINGATE, NC 28174

SOURCE	PROPERTY KEY	TAXES/FEES	INTEREST	AMOUNT DUE
RE	09043002C	926.16	18.52	944.68
Name Totals:		**926.16**	**18.52**	**944.68**

MILLIKEN, CARZENIA 809 LASALLE ST MONROE, NC 28110

SOURCE	PROPERTY KEY	TAXES/FEES	INTEREST	AMOUNT DUE
RE	09189076	926.15	18.52	944.67
Name Totals:		**926.15**	**18.52**	**944.67**

RODDEN, JENNIFER 2713 SMITH FIELD DR MONROE, NC 281107742

SOURCE	PROPERTY KEY	TAXES/FEES	INTEREST	AMOUNT DUE
RE	08048006F	926.12	18.52	944.64
Name Totals:		**926.12**	**18.52**	**944.64**

MARTINEZ, JORGE COSS 309 WALNUT ST MONROE, NC 281103129

SOURCE	PROPERTY KEY	TAXES/FEES	INTEREST	AMOUNT DUE
RE	09189030B	925.71	18.51	944.22
Name Totals:		**925.71**	**18.51**	**944.22**

PEARSON, KATTIE LEIGH 4015 LOVE MILL RD MONROE, NC 28110

SOURCE	PROPERTY KEY	TAXES/FEES	INTEREST	AMOUNT DUE
RE	08069003F	925.63	18.51	944.14
Name Totals:		**925.63**	**18.51**	**944.14**

BAUCOM, RANSON GROVER III 6622 SUGAR AND WINE RD MONROE, NC 281101067

SOURCE	PROPERTY KEY	TAXES/FEES	INTEREST	AMOUNT DUE
RE	01171016	925.57	18.51	944.08
Name Totals:		**925.57**	**18.51**	**944.08**

CHANCE, APRIL PARKER 5014 PLEASANT GROVE RD WAXHAW, NC 28173

SOURCE	PROPERTY KEY	TAXES/FEES	INTEREST	AMOUNT DUE
RE	06036003D	923.34	18.47	941.81
Name Totals:		**923.34**	**18.47**	**941.81**

TURCIOS, RAUL ALAVERZ 69499 SUNSET HTS BRIDGEPORT, OH 43912

SOURCE	PROPERTY KEY	TAXES/FEES	INTEREST	AMOUNT DUE
RE	09226117	923.11	18.46	941.57
Name Totals:		**923.11**	**18.46**	**941.57**

GRIFFIN, LYSTON EUGENE HEIRS C/O BRANDON GRIFFIN 1005 OLD PAGELAND MARSHVILLE RD MARSHVILLE, NC 28103

SOURCE	PROPERTY KEY	TAXES/FEES	INTEREST	AMOUNT DUE
RE	09034005A	921.61	18.43	940.04
Name Totals:		**921.61**	**18.43**	**940.04**

JORDAN, KATIE 100 GARY EVANS RD PAGELAND, SC 29728

SOURCE	PROPERTY KEY	TAXES/FEES	INTEREST	AMOUNT DUE
RE	04081007	920.51	18.41	938.92
Name Totals:		**920.51**	**18.41**	**938.92**

MURRAY, KEVIN D 2006 WALKUP AVE STE A200 MONROE, NC 28110

SOURCE	PROPERTY KEY	TAXES/FEES	INTEREST	AMOUNT DUE
RE	09276233	920.50	18.41	938.91
Name Totals:		**920.50**	**18.41**	**938.91**

Copyright (C) 1997-2026 DEVNET Incorporated

Uncollected Amounts By Names Report
Union County
Date Distributed as of : 1/16/2026

YEAR: 2025

TAXPAYER NAME/ADDRESS

RUSHING, KEVIN T 1523 AYCOTH RD MONROE, NC 28112

SOURCE	PROPERTY KEY	TAXES/FEES	INTEREST	AMOUNT DUE
RE	05116027A	920.39	18.41	938.80
Name Totals:		**920.39**	**18.41**	**938.80**

STARNES, BRENDA E 1013 MALLARD LANDING MONROE, NC 281108883

SOURCE	PROPERTY KEY	TAXES/FEES	INTEREST	AMOUNT DUE
RE	09105120	920.26	18.41	938.67
Name Totals:		**920.26**	**18.41**	**938.67**

HARRIS, ROBERT EDWARD 300 SMITH CIR MATTHEWS, NC 281044988

SOURCE	PROPERTY KEY	TAXES/FEES	INTEREST	AMOUNT DUE
RE	07126099	920.02	18.40	938.42
Name Totals:		**920.02**	**18.40**	**938.42**

CROUTCH, GREGORY 508 PENNIGAR RD MONROE, NC 281106981

SOURCE	PROPERTY KEY	TAXES/FEES	INTEREST	AMOUNT DUE
RE	08234010B	919.77	18.40	938.17
Name Totals:		**919.77**	**18.40**	**938.17**

BLOUNT, LEONARD A 340 SPRING HILL DR MATTHEWS, NC 281046797

SOURCE	PROPERTY KEY	TAXES/FEES	INTEREST	AMOUNT DUE
RE	07144087	918.81	18.38	937.19
Name Totals:		**918.81**	**18.38**	**937.19**

COLLINS STRITT LLC PO BOX 787 MONROE, NC 28111

SOURCE	PROPERTY KEY	TAXES/FEES	INTEREST	AMOUNT DUE
RE	03156022	918.56	18.37	936.93
Name Totals:		**918.56**	**18.37**	**936.93**

JUAREZ, JESUS GONZALEZ 1404 CLEAR CREEK DR MONROE, NC 28110

SOURCE	PROPERTY KEY	TAXES/FEES	INTEREST	AMOUNT DUE
RE	09253081	918.25	18.37	936.62
Name Totals:		**918.25**	**18.37**	**936.62**

BANNER, LESLIE T 1525 REDCOAT DR CHARLOTTE, NC 28211

SOURCE	PROPERTY KEY	TAXES/FEES	INTEREST	AMOUNT DUE
RE	08240005A	917.33	18.35	935.68
Name Totals:		**917.33**	**18.35**	**935.68**

RORIE, NANCY KATHRYN 2701 HAIGLER BAUCOM RD MONROE, NC 28110

SOURCE	PROPERTY KEY	TAXES/FEES	INTEREST	AMOUNT DUE
RE	04030030	915.80	18.32	934.12
Name Totals:		**915.80**	**18.32**	**934.12**

LEAK, MICHAEL 6408 CALLIOPE CT CHARLOTTE, NC 28227

SOURCE	PROPERTY KEY	TAXES/FEES	INTEREST	AMOUNT DUE
RE	09063044	915.53	18.31	933.84
Name Totals:		**915.53**	**18.31**	**933.84**

GRIFFIN, SUSANNE C 606 HIGH ST POLKTON, NC 28135

SOURCE	PROPERTY KEY	TAXES/FEES	INTEREST	AMOUNT DUE
RE	04060005A	914.83	18.30	933.13
Name Totals:		**914.83**	**18.30**	**933.13**

Copyright (C) 1997-2026 DEVNET Incorporated

Uncollected Amounts By Names Report
Union County
Date Distributed as of : 1/16/2026

YEAR: 2025

TAXPAYER NAME/ADDRESS

HARPER, MARIANNA M 1254 QUIET CREEK DR LANCASTER, SC 29720

SOURCE	PROPERTY KEY	TAXES/FEES	INTEREST	AMOUNT DUE
RE	05115045	914.23	18.28	932.51
Name Totals:		**914.23**	**18.28**	**932.51**

PIEDT, RAY WILLIAM TRUSTEE ET AL 3065 FISH STORY CT FORT MILL, SC 29708

SOURCE	PROPERTY KEY	TAXES/FEES	INTEREST	AMOUNT DUE
RE	07081300 06	913.74	18.27	932.01
Name Totals:		**913.74**	**18.27**	**932.01**

SCHLIMME, SHERRY L HEIRS 5241 SHORT CUT LN INDIAN TRAIL, NC 28079

SOURCE	PROPERTY KEY	TAXES/FEES	INTEREST	AMOUNT DUE
RE	07114199	912.28	18.25	930.53
Name Totals:		**912.28**	**18.25**	**930.53**

WILLIAMS, DORIS R 2701 HAIGLER BAUCOM RD MONROE, NC 28110

SOURCE	PROPERTY KEY	TAXES/FEES	INTEREST	AMOUNT DUE
RE	04030033	910.31	18.21	928.52
Name Totals:		**910.31**	**18.21**	**928.52**

ALMOND, ALICE 4506 TOM STARNES RD WAXHAW, NC 28173

SOURCE	PROPERTY KEY	TAXES/FEES	INTEREST	AMOUNT DUE
RE	04341011D	910.20	18.20	928.40
Name Totals:		**910.20**	**18.20**	**928.40**

NOTARO, DAVID 7814 POTTER RD S WAXHAW, NC 28173

SOURCE	PROPERTY KEY	TAXES/FEES	INTEREST	AMOUNT DUE
RE	04344018A	910.20	18.20	928.40
Name Totals:		**910.20**	**18.20**	**928.40**

HARDLEY, JEANETTE 2004 BROOK VALLEY RUN MONROE, NC 28110

SOURCE	PROPERTY KEY	TAXES/FEES	INTEREST	AMOUNT DUE
RE	07093297	909.79	18.20	927.99
Name Totals:		**909.79**	**18.20**	**927.99**

HUBER, RICHARD 2306 DECOLE DR LANCASTER, SC 29720

SOURCE	PROPERTY KEY	TAXES/FEES	INTEREST	AMOUNT DUE
RE	09270054	908.35	18.17	926.52
Name Totals:		**908.35**	**18.17**	**926.52**

GOETZ, CAROLE 338 TRENTON ROAD FAIRLESS HILLS, PA 19030

SOURCE	PROPERTY KEY	TAXES/FEES	INTEREST	AMOUNT DUE
RE	09307112	907.92	18.16	926.08
Name Totals:		**907.92**	**18.16**	**926.08**

AYCOTH, ALMA MICHELLE 3919 OLD PAGELAND MONROE RD MONROE, NC 28112

SOURCE	PROPERTY KEY	TAXES/FEES	INTEREST	AMOUNT DUE
RE	03147002A	906.82	18.14	924.96
Name Totals:		**906.82**	**18.14**	**924.96**

HOOD, JAMES 704 BOYTE ST MONROE, NC 28110

SOURCE	PROPERTY KEY	TAXES/FEES	INTEREST	AMOUNT DUE
RE	09228016	905.74	18.11	923.85
Name Totals:		**905.74**	**18.11**	**923.85**

Copyright (C) 1997-2026 DEVNET Incorporated

Uncollected Amounts By Names Report
Union County
Date Distributed as of : 1/16/2026

YEAR: 2025

TAXPAYER NAME/ADDRESS

BAKER, TRAVIS BRANDON 1006 EASTWOOD DR WINGATE, NC 28174

SOURCE	PROPERTY KEY	TAXES/FEES	INTEREST	AMOUNT DUE
RE	02239130	905.54	18.11	923.65
Name Totals:		**905.54**	**18.11**	**923.65**

BAKER, ZADIE HEIRS %NANCY B MASSEY PO BOX 3075 MONROE, NC 281113075

SOURCE	PROPERTY KEY	TAXES/FEES	INTEREST	AMOUNT DUE
RE	09276240	905.31	18.11	923.42
Name Totals:		**905.31**	**18.11**	**923.42**

CREASMAN, EDNA E PO BOX 41 MARSHVILLE, NC 28103

SOURCE	PROPERTY KEY	TAXES/FEES	INTEREST	AMOUNT DUE
RE	02108012A	904.16	18.08	922.24
Name Totals:		**904.16**	**18.08**	**922.24**

BELK, WILSON BRYON 3720 MULLIS NEWSOME RD MONROE, NC 281100682

SOURCE	PROPERTY KEY	TAXES/FEES	INTEREST	AMOUNT DUE
RE	01240008	903.83	18.08	921.91
Name Totals:		**903.83**	**18.08**	**921.91**

BELK, MARSHA P 6402 PROSPECT RD MONROE, NC 28112

SOURCE	PROPERTY KEY	TAXES/FEES	INTEREST	AMOUNT DUE
RE	04264006A	903.82	18.08	921.90
Name Totals:		**903.82**	**18.08**	**921.90**

MAGEE, KATHY F 1222 PINECREST DR ROCK HILL, SC 29732

SOURCE	PROPERTY KEY	TAXES/FEES	INTEREST	AMOUNT DUE
RE	06204005C	902.72	18.05	920.77
Name Totals:		**902.72**	**18.05**	**920.77**

OUTEN, MELANIE EDWARDS 3315 TOM GREENE RD MONROE, NC 28112

SOURCE	PROPERTY KEY	TAXES/FEES	INTEREST	AMOUNT DUE
RE	04291008	902.44	18.05	920.49
Name Totals:		**902.44**	**18.05**	**920.49**

PEREZ, NEILL GARCIA 2924 BELK MILL RD WINGATE, NC 28174

SOURCE	PROPERTY KEY	TAXES/FEES	INTEREST	AMOUNT DUE
RE	03147002B	902.33	18.05	920.38
Name Totals:		**902.33**	**18.05**	**920.38**

RAPE, BONNIE S 215 BAKER RD MONROE, NC 28112

SOURCE	PROPERTY KEY	TAXES/FEES	INTEREST	AMOUNT DUE
RE	04159008	901.52	18.03	919.55
Name Totals:		**901.52**	**18.03**	**919.55**

KEE, ALLEN N SR 1917 JOHN MOORE RD MONROE, NC 28110

SOURCE	PROPERTY KEY	TAXES/FEES	INTEREST	AMOUNT DUE
RE	09298012A	901.40	18.03	919.43
Name Totals:		**901.40**	**18.03**	**919.43**

GRAHAM, KAREN A 3506 WHITE STORE RD WINGATE, NC 281743174

SOURCE	PROPERTY KEY	TAXES/FEES	INTEREST	AMOUNT DUE
RE	09069012	900.83	18.02	918.85
Name Totals:		**900.83**	**18.02**	**918.85**

Copyright (C) 1997-2026 DEVNET Incorporated

Uncollected Amounts By Names Report
Union County
Date Distributed as of : 1/16/2026

YEAR: 2025

TAXPAYER NAME/ADDRESS

GIGIC LLC 104 ANTIOCH PLANTATION RD MATTHEWS, NC 28104

SOURCE	PROPERTY KEY	TAXES/FEES	INTEREST	AMOUNT DUE
RE	07135038	900.27	18.01	918.28
Name Totals:		**900.27**	**18.01**	**918.28**

HONEYCUTT, BRIAN K 1311 GRIFFITH RD MONROE, NC 28112

SOURCE	PROPERTY KEY	TAXES/FEES	INTEREST	AMOUNT DUE
RE	09238072	900.10	18.00	918.10
Name Totals:		**900.10**	**18.00**	**918.10**

THOMAS, ELSIE LEE 4706 BELK MILL RD MONROE, NC 28112

SOURCE	PROPERTY KEY	TAXES/FEES	INTEREST	AMOUNT DUE
RE	03177014B	899.56	17.99	917.55
Name Totals:		**899.56**	**17.99**	**917.55**

ALEXANDER, CAROLYN MASSEY 1515 SHARON DR WAXHAW, NC 28173

SOURCE	PROPERTY KEY	TAXES/FEES	INTEREST	AMOUNT DUE
RE	05033047	899.38	17.99	917.37
Name Totals:		**899.38**	**17.99**	**917.37**

WILLIAMS, MICHAEL WADE JR 1826 WINFIELD DR MONROE, NC 28110

SOURCE	PROPERTY KEY	TAXES/FEES	INTEREST	AMOUNT DUE
RE	09417002A	899.38	17.99	917.37
Name Totals:		**899.38**	**17.99**	**917.37**

HEATH, KAREN P 700 W TALLEYRAND AVE MONROE, NC 28112

SOURCE	PROPERTY KEY	TAXES/FEES	INTEREST	AMOUNT DUE
RE	09232191	898.79	17.98	916.77
Name Totals:		**898.79**	**17.98**	**916.77**

601 BYPASS LAND LLC C/O CARL ANDREWS BOGGS III PO BOX 1609 MONROE, NC 28111

SOURCE	PROPERTY KEY	TAXES/FEES	INTEREST	AMOUNT DUE
RE	09213008	916.09	0.00	916.09
Name Totals:		**916.09**	**0.00**	**916.09**

PATEL, BIPIN B 5016 TREMONT DR INDIAN TRAIL, NC 28079

SOURCE	PROPERTY KEY	TAXES/FEES	INTEREST	AMOUNT DUE
RE	07015013E	897.53	17.95	915.48
Name Totals:		**897.53**	**17.95**	**915.48**

KING, JASON M SR 1206 JUG BROOME RD MONROE, NC 28112

SOURCE	PROPERTY KEY	TAXES/FEES	INTEREST	AMOUNT DUE
RE	04231031B	896.91	17.94	914.85
Name Totals:		**896.91**	**17.94**	**914.85**

EG & T CAPITAL LLC C/O EDWARD DAVIS SR PO BOX 78372 CHARLOTTE, NC 28271

SOURCE	PROPERTY KEY	TAXES/FEES	INTEREST	AMOUNT DUE
RE	09273224A	896.62	17.93	914.55
Name Totals:		**896.62**	**17.93**	**914.55**

JONES, STEPHEN B PO BOX 42093 CHARLOTTE, NC 28215

SOURCE	PROPERTY KEY	TAXES/FEES	INTEREST	AMOUNT DUE
RE	06168039	896.51	17.93	914.44
Name Totals:		**896.51**	**17.93**	**914.44**

Copyright (C) 1997-2026 DEVNET Incorporated

Uncollected Amounts By Names Report
Union County
Date Distributed as of : 1/16/2026

YEAR: 2025

TAXPAYER NAME/ADDRESS

RODRIGUEZ, SHARON LOURDES 1205 ICEMORLEE ST MONROE, NC 28110

SOURCE	PROPERTY KEY	TAXES/FEES	INTEREST	AMOUNT DUE
RE	09270046	896.19	17.92	914.11
Name Totals:		**896.19**	**17.92**	**914.11**

WILLIAMS, SHARON LYNN 1027 CLONNIE STRAWN RD MARSHVILLE, NC 28103

SOURCE	PROPERTY KEY	TAXES/FEES	INTEREST	AMOUNT DUE
RE	02012012	895.41	17.91	913.32
Name Totals:		**895.41**	**17.91**	**913.32**

BARTELL, JASON 1610 HINSON RD MONROE, NC 28112

SOURCE	PROPERTY KEY	TAXES/FEES	INTEREST	AMOUNT DUE
RE	09228184	895.32	17.91	913.23
Name Totals:		**895.32**	**17.91**	**913.23**

SIMPSON, ANDREW HUNTER 29317 NELSON MOUNTAIN RD ALBEMARLE, NC 28001

SOURCE	PROPERTY KEY	TAXES/FEES	INTEREST	AMOUNT DUE
RE	01003010	895.24	17.90	913.14
Name Totals:		**895.24**	**17.90**	**913.14**

MEDLIN, LISA ANN 8031 HEREFOR ST CHARLOTTE, NC 28213

SOURCE	PROPERTY KEY	TAXES/FEES	INTEREST	AMOUNT DUE
RE	06039011B	894.89	17.90	912.79
Name Totals:		**894.89**	**17.90**	**912.79**

CARROLL, BOBBY E 227 EDENSHIRE CT INDIAN TRAIL, NC 28079

SOURCE	PROPERTY KEY	TAXES/FEES	INTEREST	AMOUNT DUE
RE	05075001F	894.88	17.90	912.78
Name Totals:		**894.88**	**17.90**	**912.78**

ALZOQARI, BASHIER N 726 ENGLISH ST MONROE, NC 28110

SOURCE	PROPERTY KEY	TAXES/FEES	INTEREST	AMOUNT DUE
RE	09189153	894.45	17.89	912.34
Name Totals:		**894.45**	**17.89**	**912.34**

MCKEE, MICHAEL TRIPP 1617 MAURICE ST MONROE, NC 28112

SOURCE	PROPERTY KEY	TAXES/FEES	INTEREST	AMOUNT DUE
RE	09237003A	894.42	17.89	912.31
Name Totals:		**894.42**	**17.89**	**912.31**

MUNDY REAL ESTATE LLC 12620 IDLEWILD RD MATTHEWS, NC 28105

SOURCE	PROPERTY KEY	TAXES/FEES	INTEREST	AMOUNT DUE
RE	07144001	893.04	17.86	910.90
Name Totals:		**893.04**	**17.86**	**910.90**

CARTUJANO, VALERIE LORRAINE 5905 RUFFNER CT WINGATE, NC 28174

SOURCE	PROPERTY KEY	TAXES/FEES	INTEREST	AMOUNT DUE
RE	02199043	892.83	17.86	910.69
Name Totals:		**892.83**	**17.86**	**910.69**

PHILLIPS, FAYE EVA CROWDER 411 E SUNSET DR MONROE, NC 28112

SOURCE	PROPERTY KEY	TAXES/FEES	INTEREST	AMOUNT DUE
RE	09234021	892.53	17.35	909.88
Name Totals:		**892.53**	**17.35**	**909.88**

Copyright (C) 1997-2026 DEVNET Incorporated

Uncollected Amounts By Names Report
Union County
Date Distributed as of : 1/16/2026

YEAR: 2025

TAXPAYER NAME/ADDRESS

JORDAN, SAMANTHA MARIE 5022 WHITE STORE RD WINGATE, NC 28174

SOURCE	PROPERTY KEY	TAXES/FEES	INTEREST	AMOUNT DUE
RE	03120002	891.85	17.84	909.69
Name Totals:		**891.85**	**17.84**	**909.69**

MEDLIN, JIMMY LEE 4502 LUCY SHORT CUT RD MARSHVILLE, NC 28103

SOURCE	PROPERTY KEY	TAXES/FEES	INTEREST	AMOUNT DUE
RE	01072004A	891.70	17.83	909.53
Name Totals:		**891.70**	**17.83**	**909.53**

JUAREZ, JESUS GONZALEZ 1404 CLEAR CREEK DR MONROE, NC 281106999

SOURCE	PROPERTY KEY	TAXES/FEES	INTEREST	AMOUNT DUE
RE	09253091	891.64	17.83	909.47
Name Totals:		**891.64**	**17.83**	**909.47**

HAMILTON LIVING TRUST 6641 HOWIE MINE CHURCH RD WAXHAW, NC 28173

SOURCE	PROPERTY KEY	TAXES/FEES	INTEREST	AMOUNT DUE
RE	06108017A	890.29	17.81	908.10
Name Totals:		**890.29**	**17.81**	**908.10**

HARRELL, MARY MARGARET HEIRS 6109 W MARSHVILLE BLVD MARSHVILLE, NC 28103

SOURCE	PROPERTY KEY	TAXES/FEES	INTEREST	AMOUNT DUE
RE	02319041	890.17	17.80	907.97
Name Totals:		**890.17**	**17.80**	**907.97**

HODGE, JAMES EDWARD 8019 FAIRMONT DR WAXHAW, NC 28173

SOURCE	PROPERTY KEY	TAXES/FEES	INTEREST	AMOUNT DUE
RE	05129010A	889.81	17.80	907.61
Name Totals:		**889.81**	**17.80**	**907.61**

SPEER, DEBORAH DENISE 2018 CAERNARFON LN MATTHEWS, NC 28104

SOURCE	PROPERTY KEY	TAXES/FEES	INTEREST	AMOUNT DUE
RE	07024011B	889.42	17.79	907.21
Name Totals:		**889.42**	**17.79**	**907.21**

PAGE MONROE LLC 4049 SOUTHGATE DR CHARLOTTE, NC 28205

SOURCE	PROPERTY KEY	TAXES/FEES	INTEREST	AMOUNT DUE
RE	09093017	888.97	17.78	906.75
Name Totals:		**888.97**	**17.78**	**906.75**

VANG, SONG 5216 GOLDMINE RD MONROE, NC 28110

SOURCE	PROPERTY KEY	TAXES/FEES	INTEREST	AMOUNT DUE
RE	06003001D	888.96	17.78	906.74
Name Totals:		**888.96**	**17.78**	**906.74**

BYRUM, KEYNAN 7106 INDIAN TRAIL-FAIRVIEW RD INDIAN TRAIL, NC 28079

SOURCE	PROPERTY KEY	TAXES/FEES	INTEREST	AMOUNT DUE
RE	07018002K	888.94	17.78	906.72
Name Totals:		**888.94**	**17.78**	**906.72**

DEVANEY, JEANINE C 7606 SIMS RD WAXHAW, NC 28173

SOURCE	PROPERTY KEY	TAXES/FEES	INTEREST	AMOUNT DUE
RE	05144002F	888.85	17.78	906.63
Name Totals:		**888.85**	**17.78**	**906.63**

Copyright (C) 1997-2026 DEVNET Incorporated

Uncollected Amounts By Names Report
Union County
Date Distributed as of : 1/16/2026

YEAR: 2025

TAXPAYER NAME/ADDRESS

GROOMS, SHERRI EDWARDS 1824 MCINTYRE RD WINGATE, NC 28174

SOURCE	PROPERTY KEY	TAXES/FEES	INTEREST	AMOUNT DUE
RE	09009003F	888.71	17.77	906.48
Name Totals:		**888.71**	**17.77**	**906.48**

STEVENS CONSTRUCTION GROUP INC 2908 MCNEELY FARMS DR WAXHAW, NC 28173

SOURCE	PROPERTY KEY	TAXES/FEES	INTEREST	AMOUNT DUE
RE	05072020B	888.17	17.76	905.93
Name Totals:		**888.17**	**17.76**	**905.93**

BROOKSHIRE, JUNE 2229 COATESDALE LN MATTHEWS, NC 281045164

SOURCE	PROPERTY KEY	TAXES/FEES	INTEREST	AMOUNT DUE
RE	07129683	888.00	17.76	905.76
Name Totals:		**888.00**	**17.76**	**905.76**

MURRAY, MARGARET L 7302 INDIAN TRAIL FAIRVIEW RD INDIAN TRAIL, NC 28079

SOURCE	PROPERTY KEY	TAXES/FEES	INTEREST	AMOUNT DUE
RE	07018001	887.51	17.75	905.26
Name Totals:		**887.51**	**17.75**	**905.26**

FASCHING, JOSHUA MICHAEL 230 S TRYON ST UNIT 1303 CHARLOTTE, NC 28202

SOURCE	PROPERTY KEY	TAXES/FEES	INTEREST	AMOUNT DUE
RE	07078038	887.02	17.74	904.76
Name Totals:		**887.02**	**17.74**	**904.76**

DREAM ESTATES CAROLINAS LLC 9707 MARDREY WOODS DR CHARLOTTE, NC 28277

SOURCE	PROPERTY KEY	TAXES/FEES	INTEREST	AMOUNT DUE
RE	09238076C	886.20	17.72	903.92
Name Totals:		**886.20**	**17.72**	**903.92**

GUTIERREZ, ARACELY GUZMAN 421 CLONTZ RD INDIAN TRAIL, NC 28079

SOURCE	PROPERTY KEY	TAXES/FEES	INTEREST	AMOUNT DUE
RE	08219006K	886.06	17.72	903.78
Name Totals:		**886.06**	**17.72**	**903.78**

WHITLEY, DENISE 7012 PLEASANT HILL CHURCH RD MARSHVILLE, NC 28103

SOURCE	PROPERTY KEY	TAXES/FEES	INTEREST	AMOUNT DUE
RE	01087004	885.64	17.71	903.35
Name Totals:		**885.64**	**17.71**	**903.35**

DBC CONTRACTING LLC PO BOX 98 MINERAL SPRINGS, NC 28108

SOURCE	PROPERTY KEY	TAXES/FEES	INTEREST	AMOUNT DUE
RE	07108014B	884.90	17.70	902.60
Name Totals:		**884.90**	**17.70**	**902.60**

SMITH, STEPHEN H 7107 OLIVE BRANCH RD MARSHVILLE, NC 28103

SOURCE	PROPERTY KEY	TAXES/FEES	INTEREST	AMOUNT DUE
RE	01186004E	884.63	17.69	902.32
Name Totals:		**884.63**	**17.69**	**902.32**

STARNES, STEVE 2519 HINSON RD MONROE, NC 28112

SOURCE	PROPERTY KEY	TAXES/FEES	INTEREST	AMOUNT DUE
RE	09229045	884.47	17.69	902.16
Name Totals:		**884.47**	**17.69**	**902.16**

Copyright (C) 1997-2026 DEVNET Incorporated

Uncollected Amounts By Names Report
Union County
Date Distributed as of : 1/16/2026

YEAR: 2025

TAXPAYER NAME/ADDRESS

HODGE, JAMES EDWARD 8019 FAIRMONT DR WAXHAW, NC 28173

SOURCE	PROPERTY KEY	TAXES/FEES	INTEREST	AMOUNT DUE
RE	05156033A	884.05	17.68	901.73
Name Totals:		**884.05**	**17.68**	**901.73**

WELLS, JAMES STEVEN 5727 S ROCKY RIVER RD MONROE, NC 28112

SOURCE	PROPERTY KEY	TAXES/FEES	INTEREST	AMOUNT DUE
RE	04261001D	883.55	17.67	901.22
Name Totals:		**883.55**	**17.67**	**901.22**

TRUE HOMES LLC 2649 BREKONRIDGE CENTRE DR #104 MONROE, NC 28110

SOURCE	PROPERTY KEY	TAXES/FEES	INTEREST	AMOUNT DUE
RE	08279121	883.26	17.67	900.93
Name Totals:		**883.26**	**17.67**	**900.93**

ELLIOTT, LUCAS 7813 RUSSELL RD INDIAN TRAIL, NC 28079

SOURCE	PROPERTY KEY	TAXES/FEES	INTEREST	AMOUNT DUE
RE	08279097	883.26	17.67	900.93
Name Totals:		**883.26**	**17.67**	**900.93**

MALISHKIN, YULIYA 13663 PROVIDENCE RD UNIT 371 MATTHEWS, NC 28104

SOURCE	PROPERTY KEY	TAXES/FEES	INTEREST	AMOUNT DUE
RE	08279111	883.26	17.67	900.93
Name Totals:		**883.26**	**17.67**	**900.93**

MEDLIN, RAINA LYNN 3903 SINCERITY RD MONROE, NC 28110

SOURCE	PROPERTY KEY	TAXES/FEES	INTEREST	AMOUNT DUE
RE	08078013M	883.15	17.66	900.81
Name Totals:		**883.15**	**17.66**	**900.81**

MCMANUS, JASON ALLEN 4417 LOCKLYN RD WAXHAW, NC 28173

SOURCE	PROPERTY KEY	TAXES/FEES	INTEREST	AMOUNT DUE
RE	06018038A	882.91	17.66	900.57
Name Totals:		**882.91**	**17.66**	**900.57**

CROWDER, JOHN S 1718 SUMMERLIN DAIRY RD WINGATE, NC 28174

SOURCE	PROPERTY KEY	TAXES/FEES	INTEREST	AMOUNT DUE
RE	09063003F	882.63	17.65	900.28
Name Totals:		**882.63**	**17.65**	**900.28**

CAROLINAS STONE PROPERTIES LLC 4808 E FORK LN MONROE, NC 28110

SOURCE	PROPERTY KEY	TAXES/FEES	INTEREST	AMOUNT DUE
RE	09072081	882.54	17.65	900.19
Name Totals:		**882.54**	**17.65**	**900.19**

MARTINEZ, JORGE COSS 2218 GOLD MINE RD MONROE, NC 28110

SOURCE	PROPERTY KEY	TAXES/FEES	INTEREST	AMOUNT DUE
RE	09226053	882.29	17.65	899.94
Name Totals:		**882.29**	**17.65**	**899.94**

AUSTIN, SELINA 7304 PLEASANT HILL CHURCH RD MARSHVILLE, NC 28103

SOURCE	PROPERTY KEY	TAXES/FEES	INTEREST	AMOUNT DUE
RE	01084013A	882.10	17.64	899.74
Name Totals:		**882.10**	**17.64**	**899.74**

Copyright (C) 1997-2026 DEVNET Incorporated

Uncollected Amounts By Names Report
Union County
Date Distributed as of : 1/16/2026

YEAR: 2025

TAXPAYER NAME/ADDRESS

SMITH, DARIN MICHAEL 2021 ROSEWATER LN INDIAN TRAIL, NC 280793711

SOURCE	PROPERTY KEY	TAXES/FEES	INTEREST	AMOUNT DUE
RE	07120018	881.97	17.64	899.61
Name Totals:		**881.97**	**17.64**	**899.61**

PUCKETT LIVING TRUST 117 KEE CT WAXHAW, NC 28173

SOURCE	PROPERTY KEY	TAXES/FEES	INTEREST	AMOUNT DUE
RE	06150099	880.76	17.62	898.38
Name Totals:		**880.76**	**17.62**	**898.38**

MONFORT, MARY 2305 WEDGEWOOD DR MATTHEWS, NC 28104

SOURCE	PROPERTY KEY	TAXES/FEES	INTEREST	AMOUNT DUE
RE	06069121	880.05	17.60	897.65
Name Totals:		**880.05**	**17.60**	**897.65**

BEACH, BRET E 1809 BRAMBLEWOOD DR KINGSPORT, TN 37660

SOURCE	PROPERTY KEY	TAXES/FEES	INTEREST	AMOUNT DUE
RE	09213011	879.73	17.59	897.32
Name Totals:		**879.73**	**17.59**	**897.32**

ELLIOTT, MARIO JAMES 304 TURNER ST MONROE, NC 28112

SOURCE	PROPERTY KEY	TAXES/FEES	INTEREST	AMOUNT DUE
RE	06060006E	879.41	17.59	897.00
Name Totals:		**879.41**	**17.59**	**897.00**

YANDLE, JAMES C JR 3305 RIDGEWOOD AVE MONROE, NC 28110

SOURCE	PROPERTY KEY	TAXES/FEES	INTEREST	AMOUNT DUE
RE	09298014A	877.95	17.56	895.51
Name Totals:		**877.95**	**17.56**	**895.51**

STARLING, MATTHEW WILLIAM 1551 HUGGINS RD MARSHVILLE, NC 281036798

SOURCE	PROPERTY KEY	TAXES/FEES	INTEREST	AMOUNT DUE
RE	03006009	877.89	17.56	895.45
Name Totals:		**877.89**	**17.56**	**895.45**

MASSEY, GEORGE PO BOX 3075 MONROE, NC 281113075

SOURCE	PROPERTY KEY	TAXES/FEES	INTEREST	AMOUNT DUE
RE	09276242	876.65	17.53	894.18
Name Totals:		**876.65**	**17.53**	**894.18**

MENDOZA, JOSE LUIS 509 EVERETTE ST MONROE, NC 28112

SOURCE	PROPERTY KEY	TAXES/FEES	INTEREST	AMOUNT DUE
RE	09188064A	876.22	17.52	893.74
Name Totals:		**876.22**	**17.52**	**893.74**

PHILLIPS, DARYL W 8004 CONCORD HWY MONROE, NC 28110

SOURCE	PROPERTY KEY	TAXES/FEES	INTEREST	AMOUNT DUE
RE	08186009A	892.45	0.00	892.45
Name Totals:		**892.45**	**0.00**	**892.45**

LEE, LOU LILLA HEIRS C/O RHONDA LEE, EXECUTRIX PO BOX 304 WAXHAW, NC 28173

SOURCE	PROPERTY KEY	TAXES/FEES	INTEREST	AMOUNT DUE
RE	05110048	873.41	17.47	890.88
Name Totals:		**873.41**	**17.47**	**890.88**

Copyright (C) 1997-2026 DEVNET Incorporated

Uncollected Amounts By Names Report
Union County
Date Distributed as of : 1/16/2026

YEAR: 2025

TAXPAYER NAME/ADDRESS

HENTON, SHARON D 3508 WHITE STORE RD WINGATE, NC 28174

SOURCE	PROPERTY KEY	TAXES/FEES	INTEREST	AMOUNT DUE
RE	09069013	873.40	17.47	890.87
Name Totals:		**873.40**	**17.47**	**890.87**

JONES, JOSEPHINE M ET AL 5308 RUTH DR CHARLOTTE, NC 28215

SOURCE	PROPERTY KEY	TAXES/FEES	INTEREST	AMOUNT DUE
RE	07144150	873.29	17.47	890.76
Name Totals:		**873.29**	**17.47**	**890.76**

BAUCOM, RONALD M 2310 HARGETT RD MONROE, NC 281108574

SOURCE	PROPERTY KEY	TAXES/FEES	INTEREST	AMOUNT DUE
RE	09301004	873.18	17.46	890.64
Name Totals:		**873.18**	**17.46**	**890.64**

RIVERS, STEVEN 6003 WHITEWATER DR CHARLOTTE, NC 28214

SOURCE	PROPERTY KEY	TAXES/FEES	INTEREST	AMOUNT DUE
RE	04303007D	873.14	17.46	890.60
Name Totals:		**873.14**	**17.46**	**890.60**

MOBLEY, CAROLYN BARBER 108 ANAMOOR DR CARY, NC 27513

SOURCE	PROPERTY KEY	TAXES/FEES	INTEREST	AMOUNT DUE
RE	05112044	872.33	17.45	889.78
Name Totals:		**872.33**	**17.45**	**889.78**

ADAMS, LAURA ANN 2924 OLD CAMDEN RD MONROE, NC 28110

SOURCE	PROPERTY KEY	TAXES/FEES	INTEREST	AMOUNT DUE
RE	08108007B	873.34	16.27	889.61
Name Totals:		**873.34**	**16.27**	**889.61**

R&B LAND ENTERPRISES LLC 1835 CRAIGMORE DR CHARLOTTE, NC 28226

SOURCE	PROPERTY KEY	TAXES/FEES	INTEREST	AMOUNT DUE
RE	05101011	871.89	17.44	889.33
Name Totals:		**871.89**	**17.44**	**889.33**

TUCKER, PAMA L 7603 FISH RD MARSHVILLE, NC 28103

SOURCE	PROPERTY KEY	TAXES/FEES	INTEREST	AMOUNT DUE
RE	01030011E	871.48	17.43	888.91
Name Totals:		**871.48**	**17.43**	**888.91**

PRESSLEY, EVERETT NEAL JR 6702 BACHELOR'S KNOB RD MARSHVILLE, NC 28103

SOURCE	PROPERTY KEY	TAXES/FEES	INTEREST	AMOUNT DUE
RE	01150010D	871.48	17.43	888.91
Name Totals:		**871.48**	**17.43**	**888.91**

CARPENTER, WANDA GAIL 5411 CHERAW RD MARSHVILLE, NC 281037701

SOURCE	PROPERTY KEY	TAXES/FEES	INTEREST	AMOUNT DUE
RE	03087012	871.29	17.43	888.72
Name Totals:		**871.29**	**17.43**	**888.72**

GLASSBERG, WILLIAM F 2316 MICHAEL DR LANCASTER, SC 29720

SOURCE	PROPERTY KEY	TAXES/FEES	INTEREST	AMOUNT DUE
RE	03132005E	871.29	17.43	888.72
Name Totals:		**871.29**	**17.43**	**888.72**

Copyright (C) 1997-2026 DEVNET Incorporated

Uncollected Amounts By Names Report
Union County
Date Distributed as of : 1/16/2026

YEAR: 2025

TAXPAYER NAME/ADDRESS

GUERRERO, JAVIER J 202 KING ST MONROE, NC 28110

SOURCE	PROPERTY KEY	TAXES/FEES	INTEREST	AMOUNT DUE
RE	09226055	871.13	17.42	888.55
Name Totals:		**871.13**	**17.42**	**888.55**

DURAN, MAYRA ANAYEIMI RODRIGUEZ 405 S WEST ST MONROE, NC 28110

SOURCE	PROPERTY KEY	TAXES/FEES	INTEREST	AMOUNT DUE
RE	09276232	871.01	17.42	888.43
Name Totals:		**871.01**	**17.42**	**888.43**

BUCARIA JOAN K REVOCABLE TRUST 417 HUNTING CREEK RD MATTHEWS, NC 281049311

SOURCE	PROPERTY KEY	TAXES/FEES	INTEREST	AMOUNT DUE
RE	06126022	870.44	17.41	887.85
Name Totals:		**870.44**	**17.41**	**887.85**

ALLEN, MURPHY 9330 VICKIJOHN DR HOUSTON, TX 770311733

SOURCE	PROPERTY KEY	TAXES/FEES	INTEREST	AMOUNT DUE
RE	03060004C	869.41	17.39	886.80
Name Totals:		**869.41**	**17.39**	**886.80**

BITTLE, JERRY JR 601 HASTY ST MARSHVILLE, NC 28103

SOURCE	PROPERTY KEY	TAXES/FEES	INTEREST	AMOUNT DUE
RE	02307025	869.22	17.38	886.60
Name Totals:		**869.22**	**17.38**	**886.60**

SISTARE, REBECCA C 1400 BRADLEY DR MONROE, NC 281127597

SOURCE	PROPERTY KEY	TAXES/FEES	INTEREST	AMOUNT DUE
RE	09384039	869.00	17.38	886.38
Name Totals:		**869.00**	**17.38**	**886.38**

O'SHEA, JOANNE 932 EASTMAN CREEK BEAUFORT, NC 28516

SOURCE	PROPERTY KEY	TAXES/FEES	INTEREST	AMOUNT DUE
RE	06060010J	868.43	17.37	885.80
Name Totals:		**868.43**	**17.37**	**885.80**

HERNANDEZ, SAMANTHA DE LEON ET AL 7419 BIVENS HOWARD RD MARSHVILLE, NC 28103

SOURCE	PROPERTY KEY	TAXES/FEES	INTEREST	AMOUNT DUE
RE	02089017	868.08	17.36	885.44
Name Totals:		**868.08**	**17.36**	**885.44**

COLLINS, JERRY S 409 JOE COLLINS RD MONROE, NC 28112

SOURCE	PROPERTY KEY	TAXES/FEES	INTEREST	AMOUNT DUE
RE	04171008	867.88	17.36	885.24
Name Totals:		**867.88**	**17.36**	**885.24**

RICHARDSON, TRACIE 5601 S ROCKY RIVER RD MONROE, NC 28112

SOURCE	PROPERTY KEY	TAXES/FEES	INTEREST	AMOUNT DUE
RE	04231014D	867.87	17.36	885.23
Name Totals:		**867.87**	**17.36**	**885.23**

HORNE, CYNTHIA 2226 HASTY RD MARSHVILLE, NC 28103

SOURCE	PROPERTY KEY	TAXES/FEES	INTEREST	AMOUNT DUE
RE	02086013	867.58	17.35	884.93
Name Totals:		**867.58**	**17.35**	**884.93**

Copyright (C) 1997-2026 DEVNET Incorporated

Uncollected Amounts By Names Report
Union County
Date Distributed as of : 1/16/2026

YEAR: 2025

TAXPAYER NAME/ADDRESS

FEUERSTEIN, THERESA A 2009 WILSON AVE MONROE, NC 281107901

SOURCE	PROPERTY KEY	TAXES/FEES	INTEREST	AMOUNT DUE
RE	09339043	867.54	17.35	884.89
Name Totals:		**867.54**	**17.35**	**884.89**

PERDUE, CYNTHIA S 1206 S WACCAMAW DR MURRELLS INLET, SC 29576

SOURCE	PROPERTY KEY	TAXES/FEES	INTEREST	AMOUNT DUE
RE	07039026	867.48	17.35	884.83
Name Totals:		**867.48**	**17.35**	**884.83**

HAIGLER, JOANNA KIKER TRUSTEE PO BOX 436 MINERAL SPRINGS, NC 28108

SOURCE	PROPERTY KEY	TAXES/FEES	INTEREST	AMOUNT DUE
RE	06039004B	867.45	17.35	884.80
Name Totals:		**867.45**	**17.35**	**884.80**

BARTLETT, KAREN SUE 3418 WATSON CHURCH RD MONROE, NC 28110

SOURCE	PROPERTY KEY	TAXES/FEES	INTEREST	AMOUNT DUE
RE	08045002D	867.04	17.34	884.38
Name Totals:		**867.04**	**17.34**	**884.38**

SVARISHUK, ALEX 405 CLONTZ RD INDIAN TRAIL, NC 28079

SOURCE	PROPERTY KEY	TAXES/FEES	INTEREST	AMOUNT DUE
RE	06165003K	866.48	17.33	883.81
Name Totals:		**866.48**	**17.33**	**883.81**

POLE, ALLEN 3508 OLD MONROE RD MATTHEWS, NC 28104

SOURCE	PROPERTY KEY	TAXES/FEES	INTEREST	AMOUNT DUE
RE	07129343C	866.03	17.32	883.35
Name Totals:		**866.03**	**17.32**	**883.35**

GLASSBERG, WILLIAM F 2316 MICHAEL DR LANCASTER, SC 29720

SOURCE	PROPERTY KEY	TAXES/FEES	INTEREST	AMOUNT DUE
RE	02199032	865.54	17.31	882.85
Name Totals:		**865.54**	**17.31**	**882.85**

LIQUID MANAGEMENT LLC 231 POST OFFICE DR SUITE B-8 INDIAN TRAIL, NC 28079

SOURCE	PROPERTY KEY	TAXES/FEES	INTEREST	AMOUNT DUE
RE	07114066	865.20	17.30	882.50
Name Totals:		**865.20**	**17.30**	**882.50**

LEVARDI, KELLY 7200 LANCASHIRE DR CHARLOTTE, NC 28227

SOURCE	PROPERTY KEY	TAXES/FEES	INTEREST	AMOUNT DUE
RE	09090015J	864.92	17.30	882.22
Name Totals:		**864.92**	**17.30**	**882.22**

TARLTON, RODNEY D 1325 STEGALL RD MARSHVILLE, NC 281039504

SOURCE	PROPERTY KEY	TAXES/FEES	INTEREST	AMOUNT DUE
RE	02114128	864.57	17.29	881.86
Name Totals:		**864.57**	**17.29**	**881.86**

360 ENTERPRISES LLC 1199 JANROSE CT CONCORD, NC 28027

SOURCE	PROPERTY KEY	TAXES/FEES	INTEREST	AMOUNT DUE
RE	07084314 07	863.19	17.26	880.45
Name Totals:		**863.19**	**17.26**	**880.45**

Copyright (C) 1997-2026 DEVNET Incorporated

Uncollected Amounts By Names Report
Union County
Date Distributed as of : 1/16/2026

YEAR: 2025

TAXPAYER NAME/ADDRESS

JUNG, SUMI 3007 FOWLER SECREST RD MONROE, NC 28110

SOURCE	PROPERTY KEY	TAXES/FEES	INTEREST	AMOUNT DUE
RE	09295014A	862.76	17.26	880.02
Name Totals:		**862.76**	**17.26**	**880.02**

TREJO, FERMIN H 810 S BRAGG ST MONROE, NC 28112

SOURCE	PROPERTY KEY	TAXES/FEES	INTEREST	AMOUNT DUE
RE	09276040D	862.32	17.25	879.57
Name Totals:		**862.32**	**17.25**	**879.57**

BOATWRIGHT, RONALD GRAHAM 2119 WAXHAW INDIAN TRAIL RD INDIAN TRAIL, NC 28079

SOURCE	PROPERTY KEY	TAXES/FEES	INTEREST	AMOUNT DUE
RE	07117007A	862.10	17.24	879.34
Name Totals:		**862.10**	**17.24**	**879.34**

HELMS, BOYCE ERSKINE JR HEIRS C/O AUSTIN ALEXANDER HELMS 5421 ORR RD MONROE, NC 28110

SOURCE	PROPERTY KEY	TAXES/FEES	INTEREST	AMOUNT DUE
RE	07069130	861.65	17.23	878.88
Name Totals:		**861.65**	**17.23**	**878.88**

ORTIZ, ANTONIO CALZADA 1002 S HAYNE ST MONROE, NC 28112

SOURCE	PROPERTY KEY	TAXES/FEES	INTEREST	AMOUNT DUE
RE	09238004	861.02	17.22	878.24
Name Totals:		**861.02**	**17.22**	**878.24**

COSS, JORGE 309 WALNUT ST MONROE, NC 28110

SOURCE	PROPERTY KEY	TAXES/FEES	INTEREST	AMOUNT DUE
RE	09188014	861.02	17.22	878.24
Name Totals:		**861.02**	**17.22**	**878.24**

GUY, SHIRLEY MEADERS 5009 HILLWOOD CT MATTHEWS, NC 28104

SOURCE	PROPERTY KEY	TAXES/FEES	INTEREST	AMOUNT DUE
RE	07144127	860.91	17.22	878.13
Name Totals:		**860.91**	**17.22**	**878.13**

BLUMER, PAUL ARLO 3229 KAREN LN MONROE, NC 28110

SOURCE	PROPERTY KEY	TAXES/FEES	INTEREST	AMOUNT DUE
RE	09381007B	860.62	17.21	877.83
Name Totals:		**860.62**	**17.21**	**877.83**

MCCLENDON, SARAH C 108 BOOKER ST MARSHVILLE, NC 28103

SOURCE	PROPERTY KEY	TAXES/FEES	INTEREST	AMOUNT DUE
RE	02315062	860.49	17.21	877.70
Name Totals:		**860.49**	**17.21**	**877.70**

STARKEY, MARTHA 4630 BUCKHANNON PIKE MOUNT CLARE, WV 264087178

SOURCE	PROPERTY KEY	TAXES/FEES	INTEREST	AMOUNT DUE
RE	05060005	860.04	17.20	877.24
Name Totals:		**860.04**	**17.20**	**877.24**

GIARLA, BARARA ANN ET AL 2508 WAXHAW INDIAN TRAIL RD INDIAN TRAIL, NC 28079

SOURCE	PROPERTY KEY	TAXES/FEES	INTEREST	AMOUNT DUE
RE	07135014	859.44	17.19	876.63
Name Totals:		**859.44**	**17.19**	**876.63**

Copyright (C) 1997-2026 DEVNET Incorporated

Uncollected Amounts By Names Report
Union County
Date Distributed as of : 1/16/2026

YEAR: 2025

TAXPAYER NAME/ADDRESS

FUNDERBURK, TERENCE GLYNE 429 WOODBERRY DR WINGATE, NC 28174

SOURCE	PROPERTY KEY	TAXES/FEES	INTEREST	AMOUNT DUE
RE	09063032	859.36	17.19	876.55
Name Totals:		**859.36**	**17.19**	**876.55**

STARNES, ELIZABETH H 3514 HELMS POND RD MONROE, NC 28110

SOURCE	PROPERTY KEY	TAXES/FEES	INTEREST	AMOUNT DUE
RE	09078008B	859.23	17.18	876.41
Name Totals:		**859.23**	**17.18**	**876.41**

MCNEIL, CARLETTA ANDREA 2103 SADDLERIDGE DR WAXHAW, NC 28173

SOURCE	PROPERTY KEY	TAXES/FEES	INTEREST	AMOUNT DUE
RE	05099004T	858.97	17.18	876.15
Name Totals:		**858.97**	**17.18**	**876.15**

LITTLE, AMANDA JEAN 3824 MULLIS NEWSOME RD MONROE, NC 28110

SOURCE	PROPERTY KEY	TAXES/FEES	INTEREST	AMOUNT DUE
RE	01237007A	858.84	17.18	876.02
Name Totals:		**858.84**	**17.18**	**876.02**

HALLMAN, CONOR MICHAEL 1035 PASTUREVIEW LN MONROE, NC 28110

SOURCE	PROPERTY KEY	TAXES/FEES	INTEREST	AMOUNT DUE
RE	01054003B	858.34	17.17	875.51
Name Totals:		**858.34**	**17.17**	**875.51**

WRIGHT, GINA C 221 BEACH 80TH ST APT 5C ROCKAWAY BEACH, NY 11693

SOURCE	PROPERTY KEY	TAXES/FEES	INTEREST	AMOUNT DUE
RE	01093006	858.28	17.17	875.45
Name Totals:		**858.28**	**17.17**	**875.45**

RUSHING, JOHN CHRISTOPHER 2405 HONEYCUTT SIMPSON RD MONROE, NC 28110

SOURCE	PROPERTY KEY	TAXES/FEES	INTEREST	AMOUNT DUE
RE	08102012P	858.26	17.17	875.43
Name Totals:		**858.26**	**17.17**	**875.43**

AUTRY, PAUL 403 SECREST AVE MONROE, NC 281103831

SOURCE	PROPERTY KEY	TAXES/FEES	INTEREST	AMOUNT DUE
RE	09115030	857.55	17.15	874.70
Name Totals:		**857.55**	**17.15**	**874.70**

SV LAND HOLDINGS LLC 715 N CHURCH ST UNIT 120 CHARLOTTE, NC 28202

SOURCE	PROPERTY KEY	TAXES/FEES	INTEREST	AMOUNT DUE
RE	02242021	857.33	17.15	874.48
Name Totals:		**857.33**	**17.15**	**874.48**

MENDOZA, RAYMOND A HEIRS C/O MATTHEW R MENDOZA 2277 OTIS DELLINGER RD LINCOLNTON, NC 28092

SOURCE	PROPERTY KEY	TAXES/FEES	INTEREST	AMOUNT DUE
RE	09375107	857.29	17.15	874.44
Name Totals:		**857.29**	**17.15**	**874.44**

SINGLETON, KATHRYN J 1616 LOIS LN MONROE, NC 28112

SOURCE	PROPERTY KEY	TAXES/FEES	INTEREST	AMOUNT DUE
RE	09282084	857.10	17.14	874.24
Name Totals:		**857.10**	**17.14**	**874.24**

Copyright (C) 1997-2026 DEVNET Incorporated

Uncollected Amounts By Names Report
Union County
Date Distributed as of : 1/16/2026

YEAR: 2025

TAXPAYER NAME/ADDRESS

WILSON, GERALDINE HEIRS C/O PATRICIA WILSON 3904 PRICE SHORTCUT RD MONROE, NC 28110

SOURCE	PROPERTY KEY	TAXES/FEES	INTEREST	AMOUNT DUE
RE	09372014P	856.33	17.13	873.46
Name Totals:		**856.33**	**17.13**	**873.46**

STATON, MARY CHARLOTTE 416 E SUNSET DR MONROE, NC 281126336

SOURCE	PROPERTY KEY	TAXES/FEES	INTEREST	AMOUNT DUE
RE	09234022	855.92	17.12	873.04
Name Totals:		**855.92**	**17.12**	**873.04**

WINN, ROBERT 1301 MEDLIN ROAD MONROE, NC 28112

SOURCE	PROPERTY KEY	TAXES/FEES	INTEREST	AMOUNT DUE
RE	09234086	854.94	17.10	872.04
Name Totals:		**854.94**	**17.10**	**872.04**

UNION PROPERTY GROUP LLC 2132 BLUE BONNET LN MATTHEWS, NC 281048558

SOURCE	PROPERTY KEY	TAXES/FEES	INTEREST	AMOUNT DUE
RE	02101015D	854.94	17.10	872.04
Name Totals:		**854.94**	**17.10**	**872.04**

DIAZ, MILITZA ALEJANDRA 813 SOUTH JOHNSON ST MONROE, NC 28112

SOURCE	PROPERTY KEY	TAXES/FEES	INTEREST	AMOUNT DUE
RE	09276018	854.51	17.09	871.60
Name Totals:		**854.51**	**17.09**	**871.60**

BURNETTE, TAMARA M 4817 FRIENDLY BAPTIST CHURCH RD INDIAN TRAIL, NC 28079

SOURCE	PROPERTY KEY	TAXES/FEES	INTEREST	AMOUNT DUE
RE	09115015	854.51	17.09	871.60
Name Totals:		**854.51**	**17.09**	**871.60**

HILDRETH, JULIUS BLAIR 5139 CONCORD HWY MONROE, NC 28110

SOURCE	PROPERTY KEY	TAXES/FEES	INTEREST	AMOUNT DUE
RE	08201010D	853.86	17.08	870.94
Name Totals:		**853.86**	**17.08**	**870.94**

SOUTHBURY DEVELOPMENT LLC 3494 7 LKS W WEST END, NC 27376

SOURCE	PROPERTY KEY	TAXES/FEES	INTEREST	AMOUNT DUE
RE	09060002	853.64	17.07	870.71
Name Totals:		**853.64**	**17.07**	**870.71**

THOMAS, WENDIE LEE 1337 OLD PAGELAND MARSHVLLE RD MARSHVILLE, NC 28103

SOURCE	PROPERTY KEY	TAXES/FEES	INTEREST	AMOUNT DUE
RE	02148004A	853.04	17.06	870.10
Name Totals:		**853.04**	**17.06**	**870.10**

GARCIA, MARCO ANTONIO MACIEL 9404 MINI RANCH RD WAXHAW, NC 28173

SOURCE	PROPERTY KEY	TAXES/FEES	INTEREST	AMOUNT DUE
RE	05186036B	851.39	17.03	868.42
Name Totals:		**851.39**	**17.03**	**868.42**

KEZIAH, FRANCES DEAN 1620 LATHAN RD MONROE, NC 281128016

SOURCE	PROPERTY KEY	TAXES/FEES	INTEREST	AMOUNT DUE
RE	04228013A	850.40	17.01	867.41
Name Totals:		**850.40**	**17.01**	**867.41**

Copyright (C) 1997-2026 DEVNET Incorporated

Uncollected Amounts By Names Report
Union County
Date Distributed as of : 1/16/2026

YEAR: 2025

TAXPAYER NAME/ADDRESS

BARRETT, ERNEST RICKEY 8321 OLIVE BRANCH RD MARSHVILLE, NC 28103

SOURCE	PROPERTY KEY	TAXES/FEES	INTEREST	AMOUNT DUE
RE	01126010S	850.25	17.01	867.26
Name Totals:		**850.25**	**17.01**	**867.26**

PADRO, WANDA 1401 MALLORY LN WAXHAW, NC 28173

SOURCE	PROPERTY KEY	TAXES/FEES	INTEREST	AMOUNT DUE
RE	06030317	849.93	17.00	866.93
Name Totals:		**849.93**	**17.00**	**866.93**

BAUCOM, CELESTE S 5910 MORGAN MILL RD MONROE, NC 28110

SOURCE	PROPERTY KEY	TAXES/FEES	INTEREST	AMOUNT DUE
RE	08075007C	848.49	16.97	865.46
Name Totals:		**848.49**	**16.97**	**865.46**

LOVE, RODNEY LANE 5620 SIKES MILL RD MONROE, NC 28110

SOURCE	PROPERTY KEY	TAXES/FEES	INTEREST	AMOUNT DUE
RE	08087008F	848.27	16.97	865.24
Name Totals:		**848.27**	**16.97**	**865.24**

MARTINEZ, AGUEDA MELIDA 515 ALLEN WAY INDIAN TRAIL, NC 28079

SOURCE	PROPERTY KEY	TAXES/FEES	INTEREST	AMOUNT DUE
RE	08183016	848.27	16.97	865.24
Name Totals:		**848.27**	**16.97**	**865.24**

LOVE, TAMMY JOLEEN 5620 SIKES MILL RD MONROE, NC 28110

SOURCE	PROPERTY KEY	TAXES/FEES	INTEREST	AMOUNT DUE
RE	08087008	848.16	16.96	865.12
Name Totals:		**848.16**	**16.96**	**865.12**

MOORE, DANIELLE NICOLE 7913 HILLANBY CT WAXHAW, NC 28173

SOURCE	PROPERTY KEY	TAXES/FEES	INTEREST	AMOUNT DUE
RE	05132054	847.95	16.96	864.91
Name Totals:		**847.95**	**16.96**	**864.91**

OUTEN, KIMBERLY DAWN 5902 OLD KENNEDY FORD RD MARSHVILLE, NC 28103

SOURCE	PROPERTY KEY	TAXES/FEES	INTEREST	AMOUNT DUE
RE	01087007C	847.72	16.95	864.67
Name Totals:		**847.72**	**16.95**	**864.67**

RIVERA, SARA VAZQUEZ 606 CASTLE RD MONROE, NC 28110

SOURCE	PROPERTY KEY	TAXES/FEES	INTEREST	AMOUNT DUE
RE	09115112C	847.12	16.94	864.06
Name Totals:		**847.12**	**16.94**	**864.06**

WHITE, STEVEN DALE 6713 REBEL RD MARSHVILLE, NC 28103

SOURCE	PROPERTY KEY	TAXES/FEES	INTEREST	AMOUNT DUE
RE	02027024	846.03	16.92	862.95
Name Totals:		**846.03**	**16.92**	**862.95**

THAD4 INC PO BOX 726 MONROE, NC 28111

SOURCE	PROPERTY KEY	TAXES/FEES	INTEREST	AMOUNT DUE
RE	03108021	845.71	16.91	862.62
Name Totals:		**845.71**	**16.91**	**862.62**

Copyright (C) 1997-2026 DEVNET Incorporated

Uncollected Amounts By Names Report
Union County
Date Distributed as of : 1/16/2026

YEAR: 2025

TAXPAYER NAME/ADDRESS

FARHOUDIPOUR, FARHAD 6102 ROCKWELL DR INDIAN TRAIL, NC 28079

SOURCE	PROPERTY KEY	TAXES/FEES	INTEREST	AMOUNT DUE
RE	07057209	845.31	16.91	862.22
Name Totals:		**845.31**	**16.91**	**862.22**

PYATT, CATHY RENNE HELMS 5530 MOUNT VERNON CHURCH ROAD BURLINGTON, NC 27217

SOURCE	PROPERTY KEY	TAXES/FEES	INTEREST	AMOUNT DUE
RE	09037010B	845.07	16.90	861.97
Name Totals:		**845.07**	**16.90**	**861.97**

MCCLENDON, DEBBIE 602 ALLEN CIRCLE EXT MARSHVILLE, NC 28103

SOURCE	PROPERTY KEY	TAXES/FEES	INTEREST	AMOUNT DUE
RE	02318024	860.13	0.00	860.13
Name Totals:		**860.13**	**0.00**	**860.13**

WARD, CYNTHIA PATRICE 5837 SUNSET CHASE LANE CHARLOTTE, NC 28212

SOURCE	PROPERTY KEY	TAXES/FEES	INTEREST	AMOUNT DUE
RE	08285060	842.68	16.85	859.53
Name Totals:		**842.68**	**16.85**	**859.53**

SIMPSON, RUBY G HEIRS C/O RANDY EUGENE SIMPSON 222 STONEYARD RD RICHFIELD, NC 28137

SOURCE	PROPERTY KEY	TAXES/FEES	INTEREST	AMOUNT DUE
RE	08294054E	842.63	16.85	859.48
Name Totals:		**842.63**	**16.85**	**859.48**

SOLID HOME IMPROVEMENT INC 225 S POPLAR ST UNIT 2202 CHARLOTTE, NC 28202

SOURCE	PROPERTY KEY	TAXES/FEES	INTEREST	AMOUNT DUE
RE	05063076	841.79	16.84	858.63
Name Totals:		**841.79**	**16.84**	**858.63**

BENTON, ARNOLD CRAIG 6701 UNIONVILLE BRIEF RD MONROE, NC 28110

SOURCE	PROPERTY KEY	TAXES/FEES	INTEREST	AMOUNT DUE
RE	08156020E	841.66	16.83	858.49
Name Totals:		**841.66**	**16.83**	**858.49**

ELITE TEAM BUILDERS LLC 6100 FAIRVIEW RD #1100 CHARLOTTE, NC 28210

SOURCE	PROPERTY KEY	TAXES/FEES	INTEREST	AMOUNT DUE
RE	06081046	841.61	16.83	858.44
Name Totals:		**841.61**	**16.83**	**858.44**

MARZE, BRENDA 3318 SANFORD LN MONROE, NC 28110

SOURCE	PROPERTY KEY	TAXES/FEES	INTEREST	AMOUNT DUE
RE	09372028	841.33	16.83	858.16
Name Totals:		**841.33**	**16.83**	**858.16**

WILSON, GLORIA M 8614 RICHARDSON-KING RD WAXHAW, NC 281737609

SOURCE	PROPERTY KEY	TAXES/FEES	INTEREST	AMOUNT DUE
RE	05144032	840.83	16.82	857.65
Name Totals:		**840.83**	**16.82**	**857.65**

YOUNG, JOHN DWIGHT 3226 HIGHWAY 205 MARSHVILLE, NC 28103

SOURCE	PROPERTY KEY	TAXES/FEES	INTEREST	AMOUNT DUE
RE	01186018	840.14	16.80	856.94
Name Totals:		**840.14**	**16.80**	**856.94**

Copyright (C) 1997-2026 DEVNET Incorporated

Uncollected Amounts By Names Report
Union County
Date Distributed as of : 1/16/2026

YEAR: 2025

TAXPAYER NAME/ADDRESS

ARANT, PERRY LYNN 7521 ARANT RD MONROE, NC 281128272

SOURCE	PROPERTY KEY	TAXES/FEES	INTEREST	AMOUNT DUE
RE	04051018	839.61	16.79	856.40
Name Totals:		**839.61**	**16.79**	**856.40**

RUSHING, NEVAN GENE 9435 B OAK GROVE RD UNIT 3 STANFIELD, NC 28163

SOURCE	PROPERTY KEY	TAXES/FEES	INTEREST	AMOUNT DUE
RE	01057001E	839.13	16.78	855.91
Name Totals:		**839.13**	**16.78**	**855.91**

GRIFFIN, MYRA 2417 GRANVILLE PL #B MONROE, NC 28110

SOURCE	PROPERTY KEY	TAXES/FEES	INTEREST	AMOUNT DUE
RE	09298079B14	838.87	16.78	855.65
Name Totals:		**838.87**	**16.78**	**855.65**

PAXTON, JERRY 700 UNDERWOOD RD MATTHEWS, NC 281047218

SOURCE	PROPERTY KEY	TAXES/FEES	INTEREST	AMOUNT DUE
RE	06045036	838.79	16.78	855.57
Name Totals:		**838.79**	**16.78**	**855.57**

KIKER, DARLENE G 5308 NEW SALEM RD MARSHVILLE, NC 28103

SOURCE	PROPERTY KEY	TAXES/FEES	INTEREST	AMOUNT DUE
RE	01204001A	838.12	16.76	854.88
Name Totals:		**838.12**	**16.76**	**854.88**

FRANKLIN, JOHNNY 1602 JACK DAVIS RD MONROE, NC 28112

SOURCE	PROPERTY KEY	TAXES/FEES	INTEREST	AMOUNT DUE
RE	04072015D	837.33	16.75	854.08
Name Totals:		**837.33**	**16.75**	**854.08**

HOYLE, RUBY O 6726 REBEL RD MARSHVILLE, NC 28103

SOURCE	PROPERTY KEY	TAXES/FEES	INTEREST	AMOUNT DUE
RE	02027017	837.00	16.74	853.74
Name Totals:		**837.00**	**16.74**	**853.74**

KURTZ, AMANDA 2807 PLYLER MILL RD MONROE, NC 28112

SOURCE	PROPERTY KEY	TAXES/FEES	INTEREST	AMOUNT DUE
RE	04195095	836.63	16.73	853.36
Name Totals:		**836.63**	**16.73**	**853.36**

FAULKNER, RYAN PIERCE PO BOX 321 WINGATE, NC 28174

SOURCE	PROPERTY KEY	TAXES/FEES	INTEREST	AMOUNT DUE
RE	09063035	836.58	16.73	853.31
Name Totals:		**836.58**	**16.73**	**853.31**

WADE, SAMANTHA L 2077 AHLIN DR LA CANADA FLINTRIDGE, CA 91011

SOURCE	PROPERTY KEY	TAXES/FEES	INTEREST	AMOUNT DUE
RE	09150094	835.84	16.72	852.56
Name Totals:		**835.84**	**16.72**	**852.56**

BLANCO, DANIEL VASQUEZ 2807 N SHARON AMITY RD CHARLOTTE, NC 28205

SOURCE	PROPERTY KEY	TAXES/FEES	INTEREST	AMOUNT DUE
RE	09229074	835.40	16.71	852.11
Name Totals:		**835.40**	**16.71**	**852.11**

Copyright (C) 1997-2026 DEVNET Incorporated

Uncollected Amounts By Names Report
Union County
Date Distributed as of : 1/16/2026

YEAR: 2025

TAXPAYER NAME/ADDRESS

WADE, THOMAS 5216 LITTLE STATON RD MARSHVILLE, NC 28103

SOURCE	PROPERTY KEY	TAXES/FEES	INTEREST	AMOUNT DUE
RE	01177023	835.09	16.70	851.79
Name Totals:		**835.09**	**16.70**	**851.79**

MTK INVESTMENT FUND 1 LLC 158 CANOE POLE LN MOORESVILLE, NC 281179135

SOURCE	PROPERTY KEY	TAXES/FEES	INTEREST	AMOUNT DUE
RE	09274037	834.97	16.70	851.67
Name Totals:		**834.97**	**16.70**	**851.67**

GODWIN, JAMES CLAYRON 5304 FRIENDLY BAPTIST CHURCH RD INDIAN TRAIL, NC 28079

SOURCE	PROPERTY KEY	TAXES/FEES	INTEREST	AMOUNT DUE
RE	08264021A	834.82	16.70	851.52
Name Totals:		**834.82**	**16.70**	**851.52**

RUSHING, HERMAN HEIRS C/O MARCY HOLDER 5602 FAIRVIEW FOREST HOUSTON, TX 77088

SOURCE	PROPERTY KEY	TAXES/FEES	INTEREST	AMOUNT DUE
RE	04303007E	834.61	16.69	851.30
Name Totals:		**834.61**	**16.69**	**851.30**

TRUESDALE, DAMONIA LATISH PO BOX 263 WAXHAW, NC 28173

SOURCE	PROPERTY KEY	TAXES/FEES	INTEREST	AMOUNT DUE
RE	06060013	834.00	16.68	850.68
Name Totals:		**834.00**	**16.68**	**850.68**

LIQUID MANAGEMENT LLC 231 POST OFFICE DR SUITE B-8 INDIAN TRAIL, NC 28079

SOURCE	PROPERTY KEY	TAXES/FEES	INTEREST	AMOUNT DUE
RE	07114067	833.49	16.67	850.16
Name Totals:		**833.49**	**16.67**	**850.16**

ECHEVERRIA, CARLOS V 770 NE 199 ST APT 207-F MIAMI, FL 33179

SOURCE	PROPERTY KEY	TAXES/FEES	INTEREST	AMOUNT DUE
RE	09189081	832.80	16.66	849.46
Name Totals:		**832.80**	**16.66**	**849.46**

NORWOOD, JESSICA L 8301 LANCASTER HWY WAXHAW, NC 28173

SOURCE	PROPERTY KEY	TAXES/FEES	INTEREST	AMOUNT DUE
RE	05045013A	832.63	16.65	849.28
Name Totals:		**832.63**	**16.65**	**849.28**

SEALEY, DAVID J 6033 DAVIDSON DR MATTHEWS, NC 28104

SOURCE	PROPERTY KEY	TAXES/FEES	INTEREST	AMOUNT DUE
RE	07078086	832.12	16.64	848.76
Name Totals:		**832.12**	**16.64**	**848.76**

VK HERITAGE LLC 160 MINE LAKE CT, STE 200 RALEIGH, NC 27615

SOURCE	PROPERTY KEY	TAXES/FEES	INTEREST	AMOUNT DUE
RE	07121247	832.10	16.64	848.74
Name Totals:		**832.10**	**16.64**	**848.74**

OWENS, RANDOLPH 2119 S LANCASTER AVE MONROE, NC 28112

SOURCE	PROPERTY KEY	TAXES/FEES	INTEREST	AMOUNT DUE
RE	09327001E	831.72	16.63	848.35
Name Totals:		**831.72**	**16.63**	**848.35**

Copyright (C) 1997-2026 DEVNET Incorporated

Uncollected Amounts By Names Report
Union County
Date Distributed as of : 1/16/2026

YEAR: 2025

TAXPAYER NAME/ADDRESS

STARNES, JERRY RAY 3726 MULLIS NEWSOME RD MONROE, NC 28110

SOURCE	PROPERTY KEY	TAXES/FEES	INTEREST	AMOUNT DUE
RE	01240009	831.55	16.63	848.18
Name Totals:		**831.55**	**16.63**	**848.18**

MOORE, JAMES R 2026 G B HILL RD MONROE, NC 28110

SOURCE	PROPERTY KEY	TAXES/FEES	INTEREST	AMOUNT DUE
RE	01150010F	831.04	16.62	847.66
Name Totals:		**831.04**	**16.62**	**847.66**

SV BRADLEY PROPERTIES LLC PO BOX 2758 INDIAN TRAIL, NC 28079

SOURCE	PROPERTY KEY	TAXES/FEES	INTEREST	AMOUNT DUE
RE	07087073	830.61	16.61	847.22
Name Totals:		**830.61**	**16.61**	**847.22**

MICAL, MARY LITTLE 5112 NEW SALEM RD MARSHVILLE, NC 28103

SOURCE	PROPERTY KEY	TAXES/FEES	INTEREST	AMOUNT DUE
RE	01234032	830.54	16.61	847.15
Name Totals:		**830.54**	**16.61**	**847.15**

KNIGHT, SUSAN A 5401 PARKWOOD SCHOOL RD WAXHAW, NC 28173

SOURCE	PROPERTY KEY	TAXES/FEES	INTEREST	AMOUNT DUE
RE	05036015E	830.28	16.61	846.89
Name Totals:		**830.28**	**16.61**	**846.89**

KEZIAH, KATIE 7915 WAXHAW CREEK RD WAXHAW, NC 28173

SOURCE	PROPERTY KEY	TAXES/FEES	INTEREST	AMOUNT DUE
RE	05156014	830.27	16.61	846.88
Name Totals:		**830.27**	**16.61**	**846.88**

HINSON, ARMALEE F C/O GREG HINSON 3129 CONCORD HWY MONROE, NC 28110

SOURCE	PROPERTY KEY	TAXES/FEES	INTEREST	AMOUNT DUE
RE	09213016	827.50	16.55	844.05
Name Totals:		**827.50**	**16.55**	**844.05**

BURCH, MARQUITA N 5601 CHERAW RD MARSHVILLE, NC 28103

SOURCE	PROPERTY KEY	TAXES/FEES	INTEREST	AMOUNT DUE
RE	03087029	826.46	16.53	842.99
Name Totals:		**826.46**	**16.53**	**842.99**

BURGESS, VERA S HEIRS 2520 NEW TOWN RD MONROE, NC 28110

SOURCE	PROPERTY KEY	TAXES/FEES	INTEREST	AMOUNT DUE
RE	09381027A	826.43	16.53	842.96
Name Totals:		**826.43**	**16.53**	**842.96**

SEALS, MONICA R 5022 FRIENDLY BAPTIST CH RD INDIAN TRAIL, NC 28079

SOURCE	PROPERTY KEY	TAXES/FEES	INTEREST	AMOUNT DUE
RE	08264022E	826.19	16.52	842.71
Name Totals:		**826.19**	**16.52**	**842.71**

GRIFFIN, SUSANNE C 606 HIGH ST POLKTON, NC 28135

SOURCE	PROPERTY KEY	TAXES/FEES	INTEREST	AMOUNT DUE
RE	09140033	825.39	16.51	841.90
Name Totals:		**825.39**	**16.51**	**841.90**

Copyright (C) 1997-2026 DEVNET Incorporated

Uncollected Amounts By Names Report
Union County
Date Distributed as of : 1/16/2026

YEAR: 2025

TAXPAYER NAME/ADDRESS

SHUFF, WANDA L HEIRS 1218 NEW SALEM RD MONROE, NC 28110

SOURCE	PROPERTY KEY	TAXES/FEES	INTEREST	AMOUNT DUE
RE	09099009	825.00	16.50	841.50
Name Totals:		**825.00**	**16.50**	**841.50**

WILSON, DEANNA J ET AL 4023 EUTAW DR WAXHAW, NC 28173

SOURCE	PROPERTY KEY	TAXES/FEES	INTEREST	AMOUNT DUE
RE	05138077	826.26	15.00	841.26
Name Totals:		**826.26**	**15.00**	**841.26**

FLUDD, JUANITA L 2121 W MAIN ST APT 1093 MESA, AZ 85201

SOURCE	PROPERTY KEY	TAXES/FEES	INTEREST	AMOUNT DUE
RE	09274060	824.55	16.49	841.04
Name Totals:		**824.55**	**16.49**	**841.04**

MAHER, LAYLA TAHA 4511 LAWRENCE DANIEL DR MATTHEWS, NC 28104

SOURCE	PROPERTY KEY	TAXES/FEES	INTEREST	AMOUNT DUE
RE	07075269	823.82	16.48	840.30
Name Totals:		**823.82**	**16.48**	**840.30**

WASHINGTON, SARAH A 180 WOODLYNN DR CHARLOTTE, NC 28214

SOURCE	PROPERTY KEY	TAXES/FEES	INTEREST	AMOUNT DUE
RE	09115099	823.24	16.46	839.70
Name Totals:		**823.24**	**16.46**	**839.70**

JMR INVESTMENT HOLDINGS LLC 901 OAK FOREST DR MONROE, NC 28112

SOURCE	PROPERTY KEY	TAXES/FEES	INTEREST	AMOUNT DUE
RE	09194020	822.81	16.46	839.27
Name Totals:		**822.81**	**16.46**	**839.27**

KURY, AVERY ELIZABETH 5517 GOLDCREST DR INDIAN TRAIL, NC 28079

SOURCE	PROPERTY KEY	TAXES/FEES	INTEREST	AMOUNT DUE
RE	07033031	822.80	16.46	839.26
Name Totals:		**822.80**	**16.46**	**839.26**

MULLIS, RODNEY V HEIRS 2721 NEW SALEM RD MONROE, NC 28110

SOURCE	PROPERTY KEY	TAXES/FEES	INTEREST	AMOUNT DUE
RE	08078005H	822.62	16.45	839.07
Name Totals:		**822.62**	**16.45**	**839.07**

ELITE TEAM BUILDERS LLC 6100 FAIRVIEW RD #1100 CHARLOTTE, NC 28210

SOURCE	PROPERTY KEY	TAXES/FEES	INTEREST	AMOUNT DUE
RE	06081047	822.20	16.44	838.64
Name Totals:		**822.20**	**16.44**	**838.64**

WARNER, SHELLY 2524 SMALL WOODS DR WINGATE, NC 28174

SOURCE	PROPERTY KEY	TAXES/FEES	INTEREST	AMOUNT DUE
RE	03144023A	822.02	16.44	838.46
Name Totals:		**822.02**	**16.44**	**838.46**

CUTHBERTSON, ELIZABETH ET AL 8324 HOUNDSTOOTH DR CHARLOTTE, NC 28227

SOURCE	PROPERTY KEY	TAXES/FEES	INTEREST	AMOUNT DUE
RE	02239075	821.91	16.44	838.35
Name Totals:		**821.91**	**16.44**	**838.35**

Copyright (C) 1997-2026 DEVNET Incorporated

Uncollected Amounts By Names Report
Union County
Date Distributed as of : 1/16/2026

YEAR: 2025

TAXPAYER NAME/ADDRESS

POLK, SHAWNA D 236 GLENCROFT DR WINGATE, NC 28174

SOURCE	PROPERTY KEY	TAXES/FEES	INTEREST	AMOUNT DUE
RE	09192170	821.51	16.43	837.94
Name Totals:		**821.51**	**16.43**	**837.94**

ELITE TEAM BUILDERS LLC 6100 FAIRVIEW RD #1100 CHARLOTTE, NC 28210

SOURCE	PROPERTY KEY	TAXES/FEES	INTEREST	AMOUNT DUE
RE	06081029	820.71	16.41	837.12
Name Totals:		**820.71**	**16.41**	**837.12**

BELK, JAMES WILLIAM C/O CLIFFORD LEE BELK 6403 REHOBETH RD WAXHAW, NC 28173

SOURCE	PROPERTY KEY	TAXES/FEES	INTEREST	AMOUNT DUE
RE	05147011A	820.66	16.41	837.07
Name Totals:		**820.66**	**16.41**	**837.07**

CARLSON, FAMILY HOLDINGS LLC 400 W WINDSOR ST MONROE, NC 28112

SOURCE	PROPERTY KEY	TAXES/FEES	INTEREST	AMOUNT DUE
RE	09232210	820.64	16.41	837.05
Name Totals:		**820.64**	**16.41**	**837.05**

COSS, MIREYA HIDALGO 309 WALNUT ST MONROE, NC 28110

SOURCE	PROPERTY KEY	TAXES/FEES	INTEREST	AMOUNT DUE
RE	09226136	820.64	16.41	837.05
Name Totals:		**820.64**	**16.41**	**837.05**

HYATT, DOUGLAS BRUCE 5027 BENT CREEK DR LANCASTER, SC 29720

SOURCE	PROPERTY KEY	TAXES/FEES	INTEREST	AMOUNT DUE
RE	01084025B	820.43	16.41	836.84
Name Totals:		**820.43**	**16.41**	**836.84**

WINN, ROBERT 1301 MEDLIN ROAD MONROE, NC 28112

SOURCE	PROPERTY KEY	TAXES/FEES	INTEREST	AMOUNT DUE
RE	09234090	820.20	16.40	836.60
Name Totals:		**820.20**	**16.40**	**836.60**

HOUGH, DOROTHY HEIRS 4507 GRIFFITH RD MONROE, NC 28112

SOURCE	PROPERTY KEY	TAXES/FEES	INTEREST	AMOUNT DUE
RE	04225010	819.92	16.40	836.32
Name Totals:		**819.92**	**16.40**	**836.32**

GRIFFIN, ANTHONY SCOTT 2664 SANDY CROSS RD BURLINGTON, NC 27217

SOURCE	PROPERTY KEY	TAXES/FEES	INTEREST	AMOUNT DUE
RE	04315003B	819.71	16.39	836.10
Name Totals:		**819.71**	**16.39**	**836.10**

BELK, JOYCE MOSS 3318 CROW RD MONROE, NC 28112

SOURCE	PROPERTY KEY	TAXES/FEES	INTEREST	AMOUNT DUE
RE	06084013	819.22	16.38	835.60
Name Totals:		**819.22**	**16.38**	**835.60**

ATWELL, ANDREA 308 PENNIGAR RD MONROE, NC 28110

SOURCE	PROPERTY KEY	TAXES/FEES	INTEREST	AMOUNT DUE
RE	08234015	819.20	16.38	835.58
Name Totals:		**819.20**	**16.38**	**835.58**

Copyright (C) 1997-2026 DEVNET Incorporated

Uncollected Amounts By Names Report
Union County
Date Distributed as of : 1/16/2026

YEAR: 2025

TAXPAYER NAME/ADDRESS

CARTER, DOUGLAS V 4115 TOM STARNES RD WAXHAW, NC 281730000

SOURCE	PROPERTY KEY	TAXES/FEES	INTEREST	AMOUNT DUE
RE	04318017K	818.27	16.37	834.64
Name Totals:		**818.27**	**16.37**	**834.64**

MICHAEL, DAVID W 232 EDGEWOOD DR WINGATE, NC 28174

SOURCE	PROPERTY KEY	TAXES/FEES	INTEREST	AMOUNT DUE
RE	09057047	818.24	16.36	834.60
Name Totals:		**818.24**	**16.36**	**834.60**

DEIBEL, MAI-LYNNE 5622 S ROCKY RIVER RD MONROE, NC 28112

SOURCE	PROPERTY KEY	TAXES/FEES	INTEREST	AMOUNT DUE
RE	04288019	817.64	16.35	833.99
Name Totals:		**817.64**	**16.35**	**833.99**

CHAMBERS, TINY 2000 FRIPP LN INDIAN TRAIL, NC 28079

SOURCE	PROPERTY KEY	TAXES/FEES	INTEREST	AMOUNT DUE
RE	02089014A	817.46	16.35	833.81
Name Totals:		**817.46**	**16.35**	**833.81**

3810 MONROE ANSONVILLE LLC 4005 SIPES PL INDIAN TRAIL, NC 28079

SOURCE	PROPERTY KEY	TAXES/FEES	INTEREST	AMOUNT DUE
RE	09049006D	817.35	16.35	833.70
Name Totals:		**817.35**	**16.35**	**833.70**

ROJAS, MARINO MISAEL ROJAS 2313 LONG HOPE RD MONROE, NC 28112

SOURCE	PROPERTY KEY	TAXES/FEES	INTEREST	AMOUNT DUE
RE	04249014A	817.28	16.35	833.63
Name Totals:		**817.28**	**16.35**	**833.63**

THOMAS & HARRINGTON & BIEDLER PO BOX 1063 MONROE, NC 28111

SOURCE	PROPERTY KEY	TAXES/FEES	INTEREST	AMOUNT DUE
RE	09232100A01	817.23	16.34	833.57
Name Totals:		**817.23**	**16.34**	**833.57**

MAHAFFEY, JOAN HENDERSON 6708 FOREST GREEN DR WAXHAW, NC 28173

SOURCE	PROPERTY KEY	TAXES/FEES	INTEREST	AMOUNT DUE
RE	06114059	816.73	16.33	833.06
Name Totals:		**816.73**	**16.33**	**833.06**

COX, SARAH M 108 BOOKER ST MARSHVILLE, NC 28103

SOURCE	PROPERTY KEY	TAXES/FEES	INTEREST	AMOUNT DUE
RE	02320007	816.64	16.33	832.97
Name Totals:		**816.64**	**16.33**	**832.97**

RADEKE, MICHAEL L 4206 WESLEY CT INDIAN TRAIL, NC 28079

SOURCE	PROPERTY KEY	TAXES/FEES	INTEREST	AMOUNT DUE
RE	07066107	816.23	16.32	832.55
Name Totals:		**816.23**	**16.32**	**832.55**

AJM DEVELOPMENT & UTILITIES INC 149 BRUNSWICK DR NASHVILLE, NC 27856

SOURCE	PROPERTY KEY	TAXES/FEES	INTEREST	AMOUNT DUE
RE	07090020B	816.20	16.32	832.52
Name Totals:		**816.20**	**16.32**	**832.52**

Copyright (C) 1997-2026 DEVNET Incorporated

Uncollected Amounts By Names Report
Union County
Date Distributed as of : 1/16/2026

YEAR: 2025

TAXPAYER NAME/ADDRESS

WELLS, PAUL C 189 MARINERS COVE RD BUMPASS, VA 23024

SOURCE	PROPERTY KEY	TAXES/FEES	INTEREST	AMOUNT DUE
RE	07087001	816.08	16.32	832.40
Name Totals:		**816.08**	**16.32**	**832.40**

HERNANDEZ, CLAUDIA ELIZABETH 2927 BLUEBERRY DR MONROE, NC 28110

SOURCE	PROPERTY KEY	TAXES/FEES	INTEREST	AMOUNT DUE
RE	09150158	815.86	16.32	832.18
Name Totals:		**815.86**	**16.32**	**832.18**

MCWILLIAMS, STACEY WRIGHT ET AL C/O CATHY FAILE 3629 CIMMERON RD LANCASTER, SC 29067

SOURCE	PROPERTY KEY	TAXES/FEES	INTEREST	AMOUNT DUE
RE	09115018	815.86	16.32	832.18
Name Totals:		**815.86**	**16.32**	**832.18**

CUTHBERTSON, ELIZABETH D 8324 HOUNDSTOOTH DR CHARLOTTE, NC 28227

SOURCE	PROPERTY KEY	TAXES/FEES	INTEREST	AMOUNT DUE
RE	02239050	815.83	16.32	832.15
Name Totals:		**815.83**	**16.32**	**832.15**

HICKS, SAVANNAH LEIGH 2017 STONEY POINT CIR MONROE, NC 28112

SOURCE	PROPERTY KEY	TAXES/FEES	INTEREST	AMOUNT DUE
RE	08204013D	815.78	16.32	832.10
Name Totals:		**815.78**	**16.32**	**832.10**

RICHARDSON, JOY DENISE 3506 OUT OF BOUNDS DR MONROE, NC 28112

SOURCE	PROPERTY KEY	TAXES/FEES	INTEREST	AMOUNT DUE
RE	04201011A	815.33	16.31	831.64
Name Totals:		**815.33**	**16.31**	**831.64**

CRAIG, DANNY WAYNE 6205 KIKER BROCK DR INDIAN TRAIL, NC 28079

SOURCE	PROPERTY KEY	TAXES/FEES	INTEREST	AMOUNT DUE
RE	07024052	815.02	16.30	831.32
Name Totals:		**815.02**	**16.30**	**831.32**

HARLEY JRH PROPERTIES LLC 3009 GRIFFITH ST CHARLOTTE, NC 28203

SOURCE	PROPERTY KEY	TAXES/FEES	INTEREST	AMOUNT DUE
RE	08069010A	814.81	16.30	831.11
Name Totals:		**814.81**	**16.30**	**831.11**

HANDY, GERALD I 1007 MILLS HARRIS RD WINGATE, NC 28174

SOURCE	PROPERTY KEY	TAXES/FEES	INTEREST	AMOUNT DUE
RE	02205016	814.19	16.28	830.47
Name Totals:		**814.19**	**16.28**	**830.47**

HENRY, SEAN 930 LANDSFORD RD MARSHVILLE, NC 28103

SOURCE	PROPERTY KEY	TAXES/FEES	INTEREST	AMOUNT DUE
RE	02117005B	813.95	16.28	830.23
Name Totals:		**813.95**	**16.28**	**830.23**

GRISSOM, ANGELA 5915 PHILADELPHIA CHURCH RD MARSHVILLE, NC 28103

SOURCE	PROPERTY KEY	TAXES/FEES	INTEREST	AMOUNT DUE
RE	03111010L	813.79	16.28	830.07
Name Totals:		**813.79**	**16.28**	**830.07**

Copyright (C) 1997-2026 DEVNET Incorporated

Uncollected Amounts By Names Report
Union County
Date Distributed as of : 1/16/2026

YEAR: 2025

TAXPAYER NAME/ADDRESS

BURNETT, JASON 3907 ROCKY RIVER RD SOUTH MONROE, NC 28112

SOURCE	PROPERTY KEY	TAXES/FEES	INTEREST	AMOUNT DUE
RE	04279038C	813.42	16.27	829.69
Name Totals:		**813.42**	**16.27**	**829.69**

WATKINS, BETTY MULLIS HEIRS C/O DEREK EDWARD WATKINS SR 1700 VIRGINIA ST MONROE, NC 28110

SOURCE	PROPERTY KEY	TAXES/FEES	INTEREST	AMOUNT DUE
RE	07084337	813.32	16.27	829.59
Name Totals:		**813.32**	**16.27**	**829.59**

MUNSON, PAULA KIKER 3401 SIKES MILL ROAD MONROE, NC 28110

SOURCE	PROPERTY KEY	TAXES/FEES	INTEREST	AMOUNT DUE
RE	08129010C	812.85	16.26	829.11
Name Totals:		**812.85**	**16.26**	**829.11**

LOWDER, JANICE 9117 JACK CONNELL RD INDIAN TRAIL, NC 28079

SOURCE	PROPERTY KEY	TAXES/FEES	INTEREST	AMOUNT DUE
RE	08216011	812.60	16.25	828.85
Name Totals:		**812.60**	**16.25**	**828.85**

JOHNSON, LORITHA E 1113 SAND DOLLAR CT MONROE, NC 28112

SOURCE	PROPERTY KEY	TAXES/FEES	INTEREST	AMOUNT DUE
RE	09381087	812.46	16.25	828.71
Name Totals:		**812.46**	**16.25**	**828.71**

WALTERS, MATTHEW 3009 MANGUM DAIRY RD MONROE, NC 28112

SOURCE	PROPERTY KEY	TAXES/FEES	INTEREST	AMOUNT DUE
RE	04063005B	811.98	16.24	828.22
Name Totals:		**811.98**	**16.24**	**828.22**

GODFREY, HOWARD EUGENE 1518 AUGUSTUS RD MONROE, NC 28112

SOURCE	PROPERTY KEY	TAXES/FEES	INTEREST	AMOUNT DUE
RE	04222023A	811.80	16.24	828.04
Name Totals:		**811.80**	**16.24**	**828.04**

MCGEE, DONALD RAY 4606 CARRIKER RD MONROE, NC 28110

SOURCE	PROPERTY KEY	TAXES/FEES	INTEREST	AMOUNT DUE
RE	08066002E	811.39	16.23	827.62
Name Totals:		**811.39**	**16.23**	**827.62**

HAMILTON, BETTY L PO BOX 314 MARSHVILLE, NC 28103

SOURCE	PROPERTY KEY	TAXES/FEES	INTEREST	AMOUNT DUE
RE	02320010	811.30	16.23	827.53
Name Totals:		**811.30**	**16.23**	**827.53**

RUSHING, CLARK 750 RIDGE RD MONROE, NC 28110

SOURCE	PROPERTY KEY	TAXES/FEES	INTEREST	AMOUNT DUE
RE	09210001E	810.90	16.22	827.12
Name Totals:		**810.90**	**16.22**	**827.12**

LILY SAMSON LLC 212 N MAIN ST MONROE, NC 28112

SOURCE	PROPERTY KEY	TAXES/FEES	INTEREST	AMOUNT DUE
RE	09232027D	810.65	16.21	826.86
Name Totals:		**810.65**	**16.21**	**826.86**

Copyright (C) 1997-2026 DEVNET Incorporated

Uncollected Amounts By Names Report
Union County
Date Distributed as of : 1/16/2026

YEAR: 2025

TAXPAYER NAME/ADDRESS

WILSON, SAM EARL C/O LORA CHEEK 4612 E HIGHWAY 218 MONROE, NC 28110

SOURCE	PROPERTY KEY	TAXES/FEES	INTEREST	AMOUNT DUE
RE	01225001A	810.32	16.21	826.53
Name Totals:		**810.32**	**16.21**	**826.53**

WILLIAMS, AMBER 5906 GOLD HILL CT MARSHVILLE, NC 28103

SOURCE	PROPERTY KEY	TAXES/FEES	INTEREST	AMOUNT DUE
RE	06093058A	809.80	16.20	826.00
Name Totals:		**809.80**	**16.20**	**826.00**

HAYNIE, JACQUELYN WALKER 4103 PLYLER MILL RD MONROE, NC 28112

SOURCE	PROPERTY KEY	TAXES/FEES	INTEREST	AMOUNT DUE
RE	04228024	809.80	16.20	826.00
Name Totals:		**809.80**	**16.20**	**826.00**

HOWEY, FRANKLIN W JR TRUSTEE PO BOX 429 MONROE, NC 281110429

SOURCE	PROPERTY KEY	TAXES/FEES	INTEREST	AMOUNT DUE
RE	09387001E	808.61	16.17	824.78
Name Totals:		**808.61**	**16.17**	**824.78**

JONES, PAUL SR 2617 SMALL WOODS DR WINGATE, NC 28174

SOURCE	PROPERTY KEY	TAXES/FEES	INTEREST	AMOUNT DUE
RE	03144032	808.55	16.17	824.72
Name Totals:		**808.55**	**16.17**	**824.72**

MASKE, ELAINE MEDLIN 412 W SANDY RIDGE RD MONROE, NC 28112

SOURCE	PROPERTY KEY	TAXES/FEES	INTEREST	AMOUNT DUE
RE	04177084A	808.54	16.17	824.71
Name Totals:		**808.54**	**16.17**	**824.71**

PAYNE, BRADLEY H 7226 PLEASANT HILL CHURCH RD MARSHVILLE, NC 28103

SOURCE	PROPERTY KEY	TAXES/FEES	INTEREST	AMOUNT DUE
RE	01084013C	808.29	16.17	824.46
Name Totals:		**808.29**	**16.17**	**824.46**

ARTHUR, BERNARD M 8903 CALTHORPE LN WAXHAW, NC 28173

SOURCE	PROPERTY KEY	TAXES/FEES	INTEREST	AMOUNT DUE
RE	05112012	807.94	16.16	824.10
Name Totals:		**807.94**	**16.16**	**824.10**

MCLAIN, DAVID HEIRS 6015 BUD HUEY RD WAXHAW, NC 28173

SOURCE	PROPERTY KEY	TAXES/FEES	INTEREST	AMOUNT DUE
RE	08123018D	807.48	16.15	823.63
Name Totals:		**807.48**	**16.15**	**823.63**

NOLAN, ALLAN JAMES 1042 COUNSELORS DR MONROE, NC 28110

SOURCE	PROPERTY KEY	TAXES/FEES	INTEREST	AMOUNT DUE
RE	09066007B	807.23	16.14	823.37
Name Totals:		**807.23**	**16.14**	**823.37**

SULLIVAN, LARRY DEAN 3624 CROW RD MONROE, NC 28112

SOURCE	PROPERTY KEY	TAXES/FEES	INTEREST	AMOUNT DUE
RE	04276002	806.44	16.13	822.57
Name Totals:		**806.44**	**16.13**	**822.57**

Copyright (C) 1997-2026 DEVNET Incorporated

Uncollected Amounts By Names Report
Union County
Date Distributed as of : 1/16/2026

YEAR: 2025

TAXPAYER NAME/ADDRESS

HUGGINS, BOBBI MICHELLE PRICE 7420 TESH RD MONROE, NC 28110

SOURCE	PROPERTY KEY	TAXES/FEES	INTEREST	AMOUNT DUE
RE	08153016A	806.40	16.13	822.53
Name Totals:		**806.40**	**16.13**	**822.53**

HILL, RAMONA 4312 LANCASTER HWY MONROE, NC 28112

SOURCE	PROPERTY KEY	TAXES/FEES	INTEREST	AMOUNT DUE
RE	04252006A	822.34	0.00	822.34
Name Totals:		**822.34**	**0.00**	**822.34**

LEE, AZALEE HEIRS 5210 LEE MASSEY RD WAXHAW, NC 28173

SOURCE	PROPERTY KEY	TAXES/FEES	INTEREST	AMOUNT DUE
RE	05033048	806.05	16.12	822.17
Name Totals:		**806.05**	**16.12**	**822.17**

EDWARDS, GENA 2709 TRINITY CHURCH RD MONROE, NC 28112

SOURCE	PROPERTY KEY	TAXES/FEES	INTEREST	AMOUNT DUE
RE	04267006F02	805.65	16.11	821.76
Name Totals:		**805.65**	**16.11**	**821.76**

CADY, MATTHEW ARNOLD 6706 UNIONVILLE BRIEF RD MONROE, NC 28110

SOURCE	PROPERTY KEY	TAXES/FEES	INTEREST	AMOUNT DUE
RE	08156020D	805.53	16.11	821.64
Name Totals:		**805.53**	**16.11**	**821.64**

CUNNINGHAM, LARRY SCOTT 4127 FOREST DR INDIAN TRAIL, NC 280796706

SOURCE	PROPERTY KEY	TAXES/FEES	INTEREST	AMOUNT DUE
RE	08300034C	805.53	16.11	821.64
Name Totals:		**805.53**	**16.11**	**821.64**

MCRORIE, BOBBY L 4712 GRIFFITH RD MONROE, NC 28112

SOURCE	PROPERTY KEY	TAXES/FEES	INTEREST	AMOUNT DUE
RE	04225005G	805.48	16.11	821.59
Name Totals:		**805.48**	**16.11**	**821.59**

JOHNSON, ANNA MARIA 6915 SAINT TIMOTHY RD MARSHVILLE, NC 28103

SOURCE	PROPERTY KEY	TAXES/FEES	INTEREST	AMOUNT DUE
RE	01057011	805.26	16.11	821.37
Name Totals:		**805.26**	**16.11**	**821.37**

DZYK, LYUDMILA N 1621 SHIMRON LN WAXHAW, NC 28173

SOURCE	PROPERTY KEY	TAXES/FEES	INTEREST	AMOUNT DUE
RE	06156005A	805.15	16.10	821.25
Name Totals:		**805.15**	**16.10**	**821.25**

BURNETT, JASON 3907 ROCKY RIVER RD SOUTH MONROE, NC 28112

SOURCE	PROPERTY KEY	TAXES/FEES	INTEREST	AMOUNT DUE
RE	04279038A	804.75	16.10	820.85
Name Totals:		**804.75**	**16.10**	**820.85**

DOBSON, RITA RUSHING 3054 RENAISSANCE PKWY JAMESTOWN, NC 27282

SOURCE	PROPERTY KEY	TAXES/FEES	INTEREST	AMOUNT DUE
RE	04303019	804.75	16.10	820.85

Copyright (C) 1997-2026 DEVNET Incorporated

Uncollected Amounts By Names Report
Union County
Date Distributed as of : 1/16/2026

YEAR: 2025

TAXPAYER NAME/ADDRESS

DOBSON, RITA RUSHING 3054 RENAISSANCE PKWY JAMESTOWN, NC 27282

SOURCE	PROPERTY KEY	TAXES/FEES	INTEREST	AMOUNT DUE
RE	04303007	804.75	16.10	820.85
Name Totals:		**1,609.50**	**32.20**	**1,641.70**

STONEBRIDGE LAND HOLDINGS LLC 2627 BREKONRIDGE CENTRE DR MONROE, NC 28110

SOURCE	PROPERTY KEY	TAXES/FEES	INTEREST	AMOUNT DUE
RE	09417001C	804.75	16.10	820.85
Name Totals:		**804.75**	**16.10**	**820.85**

UNION COUNTY BOARD OF EDUCATION C/O ASST. SUPERINTENDENT ADMIN & OPERATI 400 N CHURCH ST MONROE, NC 28112

SOURCE	PROPERTY KEY	TAXES/FEES	INTEREST	AMOUNT DUE
RE	04279014C	804.75	16.10	820.85
Name Totals:		**804.75**	**16.10**	**820.85**

FARTHING, MORGAN 4585 STATE LINE RD MARSHVILLE, NC 28103

SOURCE	PROPERTY KEY	TAXES/FEES	INTEREST	AMOUNT DUE
RE	03138014	804.05	16.08	820.13
Name Totals:		**804.05**	**16.08**	**820.13**

GODFREY, AUSTIN 3609 MARY ELIZABETH CHURCH RD WAXHAW, NC 28173

SOURCE	PROPERTY KEY	TAXES/FEES	INTEREST	AMOUNT DUE
RE	04341025	803.43	16.07	819.50
Name Totals:		**803.43**	**16.07**	**819.50**

RUSSELL, BENJAMIN 2713 MORGAN MILL RD MONROE, NC 28110

SOURCE	PROPERTY KEY	TAXES/FEES	INTEREST	AMOUNT DUE
RE	09140001	803.09	16.06	819.15
Name Totals:		**803.09**	**16.06**	**819.15**

COVINGTON, BENJAMIN 2302 EASTVIEW CIRCLE MONROE, NC 281103728

SOURCE	PROPERTY KEY	TAXES/FEES	INTEREST	AMOUNT DUE
RE	09150006	802.40	16.05	818.45
Name Totals:		**802.40**	**16.05**	**818.45**

ELITE TEAM BUILDERS LLC 6100 FAIRVIEW RD #1100 CHARLOTTE, NC 28210

SOURCE	PROPERTY KEY	TAXES/FEES	INTEREST	AMOUNT DUE
RE	06081030	802.29	16.05	818.34
Name Totals:		**802.29**	**16.05**	**818.34**

PRICE, GALEN CODY ET AL 3309 LANCASTER HWY MONROE, NC 28112

SOURCE	PROPERTY KEY	TAXES/FEES	INTEREST	AMOUNT DUE
RE	09037006E	802.11	16.04	818.15
Name Totals:		**802.11**	**16.04**	**818.15**

FAIRCLOTH, DEANNA GAIL 4226 CLONTZ TAYLOR RD MARSHVILLE, NC 28103

SOURCE	PROPERTY KEY	TAXES/FEES	INTEREST	AMOUNT DUE
RE	03111032	801.61	16.03	817.64
Name Totals:		**801.61**	**16.03**	**817.64**

THOMPSON, MARILYN SIMPSON 8212 INDIAN TRAIL FAIRVIEW RD INDIAN TRAIL, NC 28079

SOURCE	PROPERTY KEY	TAXES/FEES	INTEREST	AMOUNT DUE
RE	08294035	800.72	16.01	816.73
Name Totals:		**800.72**	**16.01**	**816.73**

Copyright (C) 1997-2026 DEVNET Incorporated

Uncollected Amounts By Names Report
Union County
Date Distributed as of : 1/16/2026

YEAR: 2025

TAXPAYER NAME/ADDRESS

WHITMIRE, GEORGE DEE IV 6405 MCWHORTER RD WAXHAW, NC 28173

SOURCE	PROPERTY KEY	TAXES/FEES	INTEREST	AMOUNT DUE
RE	05039028	800.07	16.00	816.07
Name Totals:		**800.07**	**16.00**	**816.07**

NORWOOD, JESSICA L ET AL 8301 LANCASTER HWY WAXHAW, NC 28173

SOURCE	PROPERTY KEY	TAXES/FEES	INTEREST	AMOUNT DUE
RE	05045017A	800.07	16.00	816.07
Name Totals:		**800.07**	**16.00**	**816.07**

MURPHY, THOMAS 1714 STARNES CEMETARY RD MONROE, NC 28112

SOURCE	PROPERTY KEY	TAXES/FEES	INTEREST	AMOUNT DUE
RE	04237038	799.66	15.99	815.65
Name Totals:		**799.66**	**15.99**	**815.65**

WITHERSPOON, RUBY LEE 1606 RUSHING ST MONROE, NC 281124522

SOURCE	PROPERTY KEY	TAXES/FEES	INTEREST	AMOUNT DUE
RE	09274062	799.36	15.99	815.35
Name Totals:		**799.36**	**15.99**	**815.35**

ESTES, CONTESSA RENEE 2211 BURGESS HELMS RD MONROE, NC 28112

SOURCE	PROPERTY KEY	TAXES/FEES	INTEREST	AMOUNT DUE
RE	04045007C	799.32	15.99	815.31
Name Totals:		**799.32**	**15.99**	**815.31**

SMITH, STEPHEN H 7107 OLIVE BRANCH RD MARSHVILLE, NC 28103

SOURCE	PROPERTY KEY	TAXES/FEES	INTEREST	AMOUNT DUE
RE	01186004	798.69	15.97	814.66
Name Totals:		**798.69**	**15.97**	**814.66**

BELK, JOYCE MOSS 3318 CROW RD MONROE, NC 28112

SOURCE	PROPERTY KEY	TAXES/FEES	INTEREST	AMOUNT DUE
RE	06084012	798.09	15.96	814.05
Name Totals:		**798.09**	**15.96**	**814.05**

PURSER, EUGENE L 130 OLD DUTCH RD W INDIAN TRAIL, NC 28079

SOURCE	PROPERTY KEY	TAXES/FEES	INTEREST	AMOUNT DUE
RE	08216006F	797.20	15.94	813.14
Name Totals:		**797.20**	**15.94**	**813.14**

SUTTON, JAMES F HEIRS C/O DANA SUTTON 1804 RUSHING ST MONROE, NC 28112

SOURCE	PROPERTY KEY	TAXES/FEES	INTEREST	AMOUNT DUE
RE	09274054	797.19	15.94	813.13
Name Totals:		**797.19**	**15.94**	**813.13**

HELMS, THOMAS N 116 BUFORD SHORTCUT RD MONROE, NC 28112

SOURCE	PROPERTY KEY	TAXES/FEES	INTEREST	AMOUNT DUE
RE	04141010C	796.90	15.94	812.84
Name Totals:		**796.90**	**15.94**	**812.84**

MOORE, ADDIE 4221 LA BREA DR CHARLOTTE, NC 28216

SOURCE	PROPERTY KEY	TAXES/FEES	INTEREST	AMOUNT DUE
RE	08321032	796.90	15.94	812.84
Name Totals:		**796.90**	**15.94**	**812.84**

Copyright (C) 1997-2026 DEVNET Incorporated

Uncollected Amounts By Names Report
Union County
Date Distributed as of : 1/16/2026

YEAR: 2025

TAXPAYER NAME/ADDRESS

WALSH, PHYLLIS A 1017 CYRUS EDWARDS RD MONROE, NC 28110

SOURCE	PROPERTY KEY	TAXES/FEES	INTEREST	AMOUNT DUE
RE	09348323	812.43	0.00	812.43
Name Totals:		**812.43**	**0.00**	**812.43**

HAMILTON, GEORGIA ANN 108 FLORENCE DR MONROE, NC 28110

SOURCE	PROPERTY KEY	TAXES/FEES	INTEREST	AMOUNT DUE
RE	02083017A	796.22	15.92	812.14
Name Totals:		**796.22**	**15.92**	**812.14**

MANGUM, AMANDA BETH 15013 BARBEE RD STANFIELD, NC 28163

SOURCE	PROPERTY KEY	TAXES/FEES	INTEREST	AMOUNT DUE
RE	08087018	796.18	15.92	812.10
Name Totals:		**796.18**	**15.92**	**812.10**

ROLAND, ANGELA D 9511 DEER RUN RD WAXHAW, NC 28173

SOURCE	PROPERTY KEY	TAXES/FEES	INTEREST	AMOUNT DUE
RE	05180022	796.17	15.92	812.09
Name Totals:		**796.17**	**15.92**	**812.09**

MANUS, GARY C 7724 OLD WAXHAW MONROE RD WAXHAW, NC 28173

SOURCE	PROPERTY KEY	TAXES/FEES	INTEREST	AMOUNT DUE
RE	05063030C	795.69	15.91	811.60
Name Totals:		**795.69**	**15.91**	**811.60**

COUICK, TAMELA P 6414 MCWHORTER RD WAXHAW, NC 28173

SOURCE	PROPERTY KEY	TAXES/FEES	INTEREST	AMOUNT DUE
RE	05039110	794.80	15.90	810.70
Name Totals:		**794.80**	**15.90**	**810.70**

CARRERA-NAVA, ERIC 200 MAURICE ST MONROE, NC 28110

SOURCE	PROPERTY KEY	TAXES/FEES	INTEREST	AMOUNT DUE
RE	09231187	794.59	15.89	810.48
Name Totals:		**794.59**	**15.89**	**810.48**

ZULUAGA, GUILLERMO 14262 RICHMOND PARK AVE CHARLOTTE, NC 28277

SOURCE	PROPERTY KEY	TAXES/FEES	INTEREST	AMOUNT DUE
RE	09226029A	794.59	15.89	810.48
Name Totals:		**794.59**	**15.89**	**810.48**

ROCHA, MARIA 508 LOMAX ST MONROE, NC 28110

SOURCE	PROPERTY KEY	TAXES/FEES	INTEREST	AMOUNT DUE
RE	09264011B	794.59	15.89	810.48
Name Totals:		**794.59**	**15.89**	**810.48**

FINE RENTALS LLC 1610 HINSON RD MONROE, NC 28112

SOURCE	PROPERTY KEY	TAXES/FEES	INTEREST	AMOUNT DUE
RE	09235183A	794.59	15.89	810.48
Name Totals:		**794.59**	**15.89**	**810.48**

WGM PROPERTIES LLC PO BOX 3286 MONROE, NC 28111

SOURCE	PROPERTY KEY	TAXES/FEES	INTEREST	AMOUNT DUE
RE	09231075A	794.59	15.89	810.48
Name Totals:		**794.59**	**15.89**	**810.48**

Copyright (C) 1997-2026 DEVNET Incorporated

Uncollected Amounts By Names Report
Union County
Date Distributed as of : 1/16/2026

YEAR: 2025

TAXPAYER NAME/ADDRESS

FINE RENTALS LLC 1610 HINSON RD MONROE, NC 28112

SOURCE	PROPERTY KEY	TAXES/FEES	INTEREST	AMOUNT DUE
RE	09235183	794.59	15.89	810.48
Name Totals:		**794.59**	**15.89**	**810.48**

LWC PROPERTIES LLC 8706 HWY 742 MARSHVILLE, NC 28103

SOURCE	PROPERTY KEY	TAXES/FEES	INTEREST	AMOUNT DUE
RE	09226129	794.59	15.89	810.48
Name Totals:		**794.59**	**15.89**	**810.48**

WRIGHT, KANDY K 5111 WOLF POND RD MONROE, NC 28110

SOURCE	PROPERTY KEY	TAXES/FEES	INTEREST	AMOUNT DUE
RE	04150007D	794.29	15.89	810.18
Name Totals:		**794.29**	**15.89**	**810.18**

MARTORELL, MARENA 11610 SPRING LAUREL DR CHARLOTTE, NC 28215

SOURCE	PROPERTY KEY	TAXES/FEES	INTEREST	AMOUNT DUE
RE	04033025	794.09	15.88	809.97
Name Totals:		**794.09**	**15.88**	**809.97**

POPE, DIANNE R ET AL 855 AIRPORT RD PAGELAND, SC 29728

SOURCE	PROPERTY KEY	TAXES/FEES	INTEREST	AMOUNT DUE
RE	03057002D	793.59	15.87	809.46
Name Totals:		**793.59**	**15.87**	**809.46**

ROSS, DOYLE 3819 HARRINGTON QUICK RD MONROE, NC 28110

SOURCE	PROPERTY KEY	TAXES/FEES	INTEREST	AMOUNT DUE
RE	09375164	793.57	15.87	809.44
Name Totals:		**793.57**	**15.87**	**809.44**

BELK, ANGELA M 1580 PINEWOOD AVE LANCASTER, SC 29720

SOURCE	PROPERTY KEY	TAXES/FEES	INTEREST	AMOUNT DUE
RE	05174019	793.38	15.87	809.25
Name Totals:		**793.38**	**15.87**	**809.25**

SOWELL, FREDDIE HEIRS 1009 TAYLOR ST WINGATE, NC 281740000

SOURCE	PROPERTY KEY	TAXES/FEES	INTEREST	AMOUNT DUE
RE	02239077	792.55	15.85	808.40
Name Totals:		**792.55**	**15.85**	**808.40**

ORTIZ, VICTOR MANUEL HERNANDEZ 630 FUNDERBURK RD WINGATE, NC 28174

SOURCE	PROPERTY KEY	TAXES/FEES	INTEREST	AMOUNT DUE
RE	09015012	792.55	15.85	808.40
Name Totals:		**792.55**	**15.85**	**808.40**

HUNTER, ANDREW ALLEN 4125 EUTAW DR WAXHAW, NC 28173

SOURCE	PROPERTY KEY	TAXES/FEES	INTEREST	AMOUNT DUE
RE	05138078	792.54	15.85	808.39
Name Totals:		**792.54**	**15.85**	**808.39**

HINSON, ARMALEE F C/O GREG HINSON 3129 CONCORD HWY MONROE, NC 28110

SOURCE	PROPERTY KEY	TAXES/FEES	INTEREST	AMOUNT DUE
RE	09188009	792.42	15.85	808.27
Name Totals:		**792.42**	**15.85**	**808.27**

Copyright (C) 1997-2026 DEVNET Incorporated

Uncollected Amounts By Names Report
Union County
Date Distributed as of : 1/16/2026

YEAR: 2025

TAXPAYER NAME/ADDRESS

RODRIGUEZ, JOSE LUIS MORALES ET AL 709 ENGLESIDE ST MONROE, NC 28110

SOURCE	PROPERTY KEY	TAXES/FEES	INTEREST	AMOUNT DUE
RE	09267114A	792.42	15.85	808.27
Name Totals:		**792.42**	**15.85**	**808.27**

WILLIAMS, WILBERT L 4702 JOHN CRAIG RD WAXHAW, NC 28173

SOURCE	PROPERTY KEY	TAXES/FEES	INTEREST	AMOUNT DUE
RE	05036008J	792.33	15.85	808.18
Name Totals:		**792.33**	**15.85**	**808.18**

WHITE, BESSIE M SEEGARS C/O BENJAMIN COVINGTON 2302 EASTVIEW CIR MONROE, NC 28110

SOURCE	PROPERTY KEY	TAXES/FEES	INTEREST	AMOUNT DUE
RE	09189107	791.55	15.83	807.38
Name Totals:		**791.55**	**15.83**	**807.38**

CROWDER, SHARON RENEE 215 SHADY LN MARSHVILLE, NC 28103

SOURCE	PROPERTY KEY	TAXES/FEES	INTEREST	AMOUNT DUE
RE	02304010	807.25	0.00	807.25
Name Totals:		**807.25**	**0.00**	**807.25**

CROCKETT, TAMARA OCARRI 8717 QUAIL ROOST DR WAXHAW, NC 281738732

SOURCE	PROPERTY KEY	TAXES/FEES	INTEREST	AMOUNT DUE
RE	05153030	791.37	15.83	807.20
Name Totals:		**791.37**	**15.83**	**807.20**

GANNI, DIVAKAR 5000 FLOWERING PEACH RD WAXHAW, NC 28173

SOURCE	PROPERTY KEY	TAXES/FEES	INTEREST	AMOUNT DUE
RE	06114048	789.85	15.80	805.65
Name Totals:		**789.85**	**15.80**	**805.65**

MOBLEY, NORA MAE 4807 JOHN CRAIG RD WAXHAW, NC 28173

SOURCE	PROPERTY KEY	TAXES/FEES	INTEREST	AMOUNT DUE
RE	05036006	789.82	15.80	805.62
Name Totals:		**789.82**	**15.80**	**805.62**

SERVELLON, VANESSA 7105 NEW TOWN RD WAXHAW, NC 28173

SOURCE	PROPERTY KEY	TAXES/FEES	INTEREST	AMOUNT DUE
RE	06132014B	789.36	15.79	805.15
Name Totals:		**789.36**	**15.79**	**805.15**

BRAVO, MARIA DELALUZ 2037 STONEY POINT RD UNIT 13A SHELBY, NC 28150

SOURCE	PROPERTY KEY	TAXES/FEES	INTEREST	AMOUNT DUE
RE	06114060	788.85	15.78	804.63
Name Totals:		**788.85**	**15.78**	**804.63**

GLEASON, ALICIA ANN 524 E SANDY RIDGE RD MONROE, NC 28112

SOURCE	PROPERTY KEY	TAXES/FEES	INTEREST	AMOUNT DUE
RE	04123022	788.55	15.77	804.32
Name Totals:		**788.55**	**15.77**	**804.32**

CONTRERAS, ARTEMIO GARSIA 1003 SIOUX ST MONROE, NC 28110

SOURCE	PROPERTY KEY	TAXES/FEES	INTEREST	AMOUNT DUE
RE	09270093	788.51	15.77	804.28
Name Totals:		**788.51**	**15.77**	**804.28**

Copyright (C) 1997-2026 DEVNET Incorporated

Uncollected Amounts By Names Report
Union County
Date Distributed as of : 1/16/2026

YEAR: 2025

TAXPAYER NAME/ADDRESS

THANG, PANHARA 5024 WAXHAW CROSSING DR WAXHAW, NC 28173

SOURCE	PROPERTY KEY	TAXES/FEES	INTEREST	AMOUNT DUE
RE	06111005P	788.36	15.77	804.13
Name Totals:		**788.36**	**15.77**	**804.13**

GRAY, MARLENA 2105 G B HILL RD MONROE, NC 28110

SOURCE	PROPERTY KEY	TAXES/FEES	INTEREST	AMOUNT DUE
RE	08105013	787.95	15.76	803.71
Name Totals:		**787.95**	**15.76**	**803.71**

CHAPLIN, BETTY M PO BOX 716 LOBECO, SC 29931

SOURCE	PROPERTY KEY	TAXES/FEES	INTEREST	AMOUNT DUE
RE	08006006	787.57	15.75	803.32
Name Totals:		**787.57**	**15.75**	**803.32**

WILLIAMS, JEFFERY TODD 2818 HENRY BAUCOM RD MONROE, NC 28110

SOURCE	PROPERTY KEY	TAXES/FEES	INTEREST	AMOUNT DUE
RE	08072022B	786.98	15.74	802.72
Name Totals:		**786.98**	**15.74**	**802.72**

ERICKSON, BRIAN SCOTT 2705 AUSTIN CHANEY RD MONROE, NC 28110

SOURCE	PROPERTY KEY	TAXES/FEES	INTEREST	AMOUNT DUE
RE	09037009	786.98	15.74	802.72
Name Totals:		**786.98**	**15.74**	**802.72**

EDWARDS, ROBERT P 2617 HAMILTONS CROSS RD MARSHVILLE, NC 28103

SOURCE	PROPERTY KEY	TAXES/FEES	INTEREST	AMOUNT DUE
RE	02105019	786.88	15.74	802.62
Name Totals:		**786.88**	**15.74**	**802.62**

NECIUK, ROSITA 3020 TOM LANEY RD MONROE, NC 28112

SOURCE	PROPERTY KEY	TAXES/FEES	INTEREST	AMOUNT DUE
RE	06018041B	786.58	15.73	802.31
Name Totals:		**786.58**	**15.73**	**802.31**

ELITE TEAM BUILDERS LLC 6100 FAIRVIEW RD #1100 CHARLOTTE, NC 28210

SOURCE	PROPERTY KEY	TAXES/FEES	INTEREST	AMOUNT DUE
RE	06081041	786.37	15.73	802.10
Name Totals:		**786.37**	**15.73**	**802.10**

TYSON, JAMES H 5513 CANE CREEK RD WAXHAW, NC 28173

SOURCE	PROPERTY KEY	TAXES/FEES	INTEREST	AMOUNT DUE
RE	05024003B	786.19	15.72	801.91
Name Totals:		**786.19**	**15.72**	**801.91**

ORR, ROBERT C 2441 OAK SPRING DR MATTHEWS, NC 281044300

SOURCE	PROPERTY KEY	TAXES/FEES	INTEREST	AMOUNT DUE
RE	08297009B	785.03	15.70	800.73
Name Totals:		**785.03**	**15.70**	**800.73**

COSS, MIREYA HIDALGO 309 WALNUT ST MONROE, NC 28110

SOURCE	PROPERTY KEY	TAXES/FEES	INTEREST	AMOUNT DUE
RE	09229053	784.17	15.68	799.85
Name Totals:		**784.17**	**15.68**	**799.85**

Copyright (C) 1997-2026 DEVNET Incorporated

Uncollected Amounts By Names Report
Union County
Date Distributed as of : 1/16/2026

YEAR: 2025

TAXPAYER NAME/ADDRESS

SMITH, LINDSAY BROOK 516 FOWLER RD MONROE, NC 28110

SOURCE	PROPERTY KEY	TAXES/FEES	INTEREST	AMOUNT DUE
RE	09210003D	784.05	15.68	799.73
Name Totals:		**784.05**	**15.68**	**799.73**

ROJAS-ROJAS, MARCELO 397 1/2 DURANT ST MONROE, NC 28112

SOURCE	PROPERTY KEY	TAXES/FEES	INTEREST	AMOUNT DUE
RE	09192079	783.73	15.67	799.40
Name Totals:		**783.73**	**15.67**	**799.40**

BARRINO, DELORIS JEAN 1406 LANCASTER AVE MONROE, NC 28112

SOURCE	PROPERTY KEY	TAXES/FEES	INTEREST	AMOUNT DUE
RE	04048013	783.58	15.67	799.25
Name Totals:		**783.58**	**15.67**	**799.25**

JORDAN, MELISSA R 8305 HIGHWAY 74 E MARSHVILLE, NC 28103

SOURCE	PROPERTY KEY	TAXES/FEES	INTEREST	AMOUNT DUE
RE	02242009	783.44	15.67	799.11
Name Totals:		**783.44**	**15.67**	**799.11**

HENDLEY FAMILY LLC 2614 ROLLING HILLS DR MONROE, NC 28110

SOURCE	PROPERTY KEY	TAXES/FEES	INTEREST	AMOUNT DUE
RE	06018034	783.09	15.66	798.75
Name Totals:		**783.09**	**15.66**	**798.75**

YATES, JOAN STARNES PO BOX 46 CHERAW, SC 29520

SOURCE	PROPERTY KEY	TAXES/FEES	INTEREST	AMOUNT DUE
RE	09339038	782.86	15.66	798.52
Name Totals:		**782.86**	**15.66**	**798.52**

GHANT, ROLAND THOMAS JR 311 AUSTIN ST MONROE, NC 281126301

SOURCE	PROPERTY KEY	TAXES/FEES	INTEREST	AMOUNT DUE
RE	09237030	782.59	15.65	798.24
Name Totals:		**782.59**	**15.65**	**798.24**

MARSH, WAYNE B SR C/O MICHAEL TYRONE LEAK 2307 PORTER DR WAXHAW, NC 28173

SOURCE	PROPERTY KEY	TAXES/FEES	INTEREST	AMOUNT DUE
RE	06015030	782.12	15.64	797.76
Name Totals:		**782.12**	**15.64**	**797.76**

BOGER, DARYL V 10005 SEVEN OAKS DR CHARLOTTE, NC 282157005

SOURCE	PROPERTY KEY	TAXES/FEES	INTEREST	AMOUNT DUE
RE	08309021	781.64	15.63	797.27
Name Totals:		**781.64**	**15.63**	**797.27**

ROBIN BARRON LLC 14039 HWY 74 E STE A6-142 INDIAN TRAIL, NC 28079

SOURCE	PROPERTY KEY	TAXES/FEES	INTEREST	AMOUNT DUE
RE	07102011A07	780.52	15.61	796.13
Name Totals:		**780.52**	**15.61**	**796.13**

HUIJARA, ARTEMIO COLMENARES 206 KING ST MONROE, NC 28110

SOURCE	PROPERTY KEY	TAXES/FEES	INTEREST	AMOUNT DUE
RE	09226056	780.26	15.61	795.87
Name Totals:		**780.26**	**15.61**	**795.87**

Copyright (C) 1997-2026 DEVNET Incorporated

Uncollected Amounts By Names Report
Union County
Date Distributed as of : 1/16/2026

YEAR: 2025

TAXPAYER NAME/ADDRESS

TYSON JRH PROPERTIES LLC 3009 GRIFFITH ST CHARLOTTE, NC 28203

SOURCE	PROPERTY KEY	TAXES/FEES	INTEREST	AMOUNT DUE
RE	07144117	779.91	15.60	795.51
Name Totals:		**779.91**	**15.60**	**795.51**

GIVENS, LOIS THIGPEN TRUSTEE 2046 WALDORF AVE MONROE, NC 28110

SOURCE	PROPERTY KEY	TAXES/FEES	INTEREST	AMOUNT DUE
RE	06027315	779.83	15.60	795.43
Name Totals:		**779.83**	**15.60**	**795.43**

HELMS, SAMUEL P 2113 LONG HOPE RD MONROE, NC 28112

SOURCE	PROPERTY KEY	TAXES/FEES	INTEREST	AMOUNT DUE
RE	04249011B	779.71	15.59	795.30
Name Totals:		**779.71**	**15.59**	**795.30**

LOWERY, MELISSA D 618 JOE COLLINS RD MONROE, NC 28112

SOURCE	PROPERTY KEY	TAXES/FEES	INTEREST	AMOUNT DUE
RE	02170010A	779.37	15.59	794.96
Name Totals:		**779.37**	**15.59**	**794.96**

MARTINEZ, AMALIA SEGURA 5713 STACK RD MONROE, NC 28112

SOURCE	PROPERTY KEY	TAXES/FEES	INTEREST	AMOUNT DUE
RE	03159038	778.22	15.56	793.78
Name Totals:		**778.22**	**15.56**	**793.78**

HARRIS, TERRY RAY 3565 CATAWBA CREEK DR GASTONIA, NC 28056

SOURCE	PROPERTY KEY	TAXES/FEES	INTEREST	AMOUNT DUE
RE	09375106	777.95	15.56	793.51
Name Totals:		**777.95**	**15.56**	**793.51**

MULL, GREGORY GURLEY 4901 BELK MILL RD MONROE, NC 281129453

SOURCE	PROPERTY KEY	TAXES/FEES	INTEREST	AMOUNT DUE
RE	03177002A	777.73	15.55	793.28
Name Totals:		**777.73**	**15.55**	**793.28**

MANESS, REBECCA R 2122 WEDGEWOOD DR MATTHEWS, NC 28104

SOURCE	PROPERTY KEY	TAXES/FEES	INTEREST	AMOUNT DUE
RE	06069050	777.53	15.55	793.08
Name Totals:		**777.53**	**15.55**	**793.08**

LANEY, PAMELA DENISE BELK HEIRS C/O CRYSTAL LANEY HEFNER 6620 STURDIVANT LANDING DR MONROE, NC 28110

SOURCE	PROPERTY KEY	TAXES/FEES	INTEREST	AMOUNT DUE
RE	03132005N	777.24	15.54	792.78
Name Totals:		**777.24**	**15.54**	**792.78**

MCMANUS, CLIFFORD W TRUSTEE 1615 LOVE RD MONROE, NC 28110

SOURCE	PROPERTY KEY	TAXES/FEES	INTEREST	AMOUNT DUE
RE	09301250E	777.22	15.54	792.76
Name Totals:		**777.22**	**15.54**	**792.76**

VINSON, GEORGE W 1806 RUSHING ST MONROE, NC 28112

SOURCE	PROPERTY KEY	TAXES/FEES	INTEREST	AMOUNT DUE
RE	09274053	776.78	15.54	792.32
Name Totals:		**776.78**	**15.54**	**792.32**

Copyright (C) 1997-2026 DEVNET Incorporated

Uncollected Amounts By Names Report
Union County
Date Distributed as of : 1/16/2026

YEAR: 2025

TAXPAYER NAME/ADDRESS

HAIGLER, JOHNATHAN WILLIAM 1531 MILL CREEK CHURCH RD MONROE, NC 28110

SOURCE	PROPERTY KEY	TAXES/FEES	INTEREST	AMOUNT DUE
RE	08132017B	776.73	15.53	792.26
Name Totals:		**776.73**	**15.53**	**792.26**

CROWDER, LOUIS 1402 JACKSON ST MONROE, NC 28112

SOURCE	PROPERTY KEY	TAXES/FEES	INTEREST	AMOUNT DUE
RE	09273153	776.08	15.52	791.60
Name Totals:		**776.08**	**15.52**	**791.60**

HOLZLOHNER, PATRICIA ANNE 6714 BACHELORS KNOB RD MARSHVILLE, NC 281037662

SOURCE	PROPERTY KEY	TAXES/FEES	INTEREST	AMOUNT DUE
RE	02309073	775.99	15.52	791.51
Name Totals:		**775.99**	**15.52**	**791.51**

ELITE TEAM BUILDERS LLC 6100 FAIRVIEW RD #1100 CHARLOTTE, NC 28210

SOURCE	PROPERTY KEY	TAXES/FEES	INTEREST	AMOUNT DUE
RE	06081042	775.91	15.52	791.43
Name Totals:		**775.91**	**15.52**	**791.43**

BAUCOM, RACHEL E HEIRS C/O LORI BAUCOM KOPPLIN 803 PRICE CEMETERY RD PAGELAND, SC 29728

SOURCE	PROPERTY KEY	TAXES/FEES	INTEREST	AMOUNT DUE
RE	09228197	775.48	15.51	790.99
Name Totals:		**775.48**	**15.51**	**790.99**

RENTERIA, ALEJANDRA 1813 CLAUDE AUSTIN RD MONROE, NC 28112

SOURCE	PROPERTY KEY	TAXES/FEES	INTEREST	AMOUNT DUE
RE	09235063A	775.05	15.50	790.55
Name Totals:		**775.05**	**15.50**	**790.55**

STRAIGHT, JULIE A 6704 AEROWOOD CIRCLE WAXHAW, NC 28173

SOURCE	PROPERTY KEY	TAXES/FEES	INTEREST	AMOUNT DUE
RE	05153063	775.04	15.50	790.54
Name Totals:		**775.04**	**15.50**	**790.54**

AYALA, MARCOS G 2702 E ASHCRAFT AVE MONROE, NC 28110

SOURCE	PROPERTY KEY	TAXES/FEES	INTEREST	AMOUNT DUE
RE	09115060	774.18	15.48	789.66
Name Totals:		**774.18**	**15.48**	**789.66**

FINE RENTALS LLC 1610 HINSON RD MONROE, NC 28112

SOURCE	PROPERTY KEY	TAXES/FEES	INTEREST	AMOUNT DUE
RE	09188002	774.18	15.48	789.66
Name Totals:		**774.18**	**15.48**	**789.66**

HODGE, JAMES EDWARD 8019 FAIRMONT DR WAXHAW, NC 28173

SOURCE	PROPERTY KEY	TAXES/FEES	INTEREST	AMOUNT DUE
RE	05156033B	774.08	15.48	789.56
Name Totals:		**774.08**	**15.48**	**789.56**

CLYBURN, R J 1602 TOWER CT MONROE, NC 28110

SOURCE	PROPERTY KEY	TAXES/FEES	INTEREST	AMOUNT DUE
RE	09274076	773.74	15.47	789.21
Name Totals:		**773.74**	**15.47**	**789.21**

Copyright (C) 1997-2026 DEVNET Incorporated

Uncollected Amounts By Names Report
Union County
Date Distributed as of : 1/16/2026

YEAR: 2025

TAXPAYER NAME/ADDRESS

GAYLORD, MARSHA 6021 PAGE MAR DR MONROE, NC 28112

SOURCE	PROPERTY KEY	TAXES/FEES	INTEREST	AMOUNT DUE
RE	03156047	773.35	15.47	788.82
Name Totals:		**773.35**	**15.47**	**788.82**

ROBINSON, BERTHENIA B 2209 RIVER CHASE DR MONROE, NC 28110

SOURCE	PROPERTY KEY	TAXES/FEES	INTEREST	AMOUNT DUE
RE	09307195	773.32	15.47	788.79
Name Totals:		**773.32**	**15.47**	**788.79**

COCHRANE, JAMES G 312 HILLCREST DR HUNTERSVILLE, NC 28078

SOURCE	PROPERTY KEY	TAXES/FEES	INTEREST	AMOUNT DUE
RE	05138060	773.28	15.47	788.75
Name Totals:		**773.28**	**15.47**	**788.75**

KING, JOLANE FUNDERBURK 3002 OLD MONTGOMERY PL MONROE, NC 28112

SOURCE	PROPERTY KEY	TAXES/FEES	INTEREST	AMOUNT DUE
RE	04267011	772.95	15.46	788.41
Name Totals:		**772.95**	**15.46**	**788.41**

MATTHEWS, KIMBERLY ANN 1015 S CHURCH ST MONROE, NC 28112

SOURCE	PROPERTY KEY	TAXES/FEES	INTEREST	AMOUNT DUE
RE	09237060	772.88	15.46	788.34
Name Totals:		**772.88**	**15.46**	**788.34**

BOOTH, PAUL M 5717 DAVIS RD WAXHAW, NC 28173

SOURCE	PROPERTY KEY	TAXES/FEES	INTEREST	AMOUNT DUE
RE	05123073	772.64	15.45	788.09
Name Totals:		**772.64**	**15.45**	**788.09**

FIRSTRAY INVESTMENTS LLC 1559 FITZGERALD ST CONCORD, NC 28027

SOURCE	PROPERTY KEY	TAXES/FEES	INTEREST	AMOUNT DUE
RE	09396009G	772.63	15.45	788.08
Name Totals:		**772.63**	**15.45**	**788.08**

WEBER, D MARCELL 3400 CAROLYN LN MATTHEWS, NC 281044202

SOURCE	PROPERTY KEY	TAXES/FEES	INTEREST	AMOUNT DUE
RE	07078047D	771.62	15.43	787.05
Name Totals:		**771.62**	**15.43**	**787.05**

PARKER, LARRY V 1003 CLARK ST WINGATE, NC 28174

SOURCE	PROPERTY KEY	TAXES/FEES	INTEREST	AMOUNT DUE
RE	02239087	771.30	15.43	786.73
Name Totals:		**771.30**	**15.43**	**786.73**

SV PROPERTY GROUP LLC 1499 MIDTOWN DR LINCOLNTON, NC 28092

SOURCE	PROPERTY KEY	TAXES/FEES	INTEREST	AMOUNT DUE
RE	05009002C	771.04	15.42	786.46
Name Totals:		**771.04**	**15.42**	**786.46**

ELITE TEAM BUILDERS LLC 6100 FAIRVIEW RD #1100 CHARLOTTE, NC 28210

SOURCE	PROPERTY KEY	TAXES/FEES	INTEREST	AMOUNT DUE
RE	06081028	770.44	15.41	785.85
Name Totals:		**770.44**	**15.41**	**785.85**

Copyright (C) 1997-2026 DEVNET Incorporated

Uncollected Amounts By Names Report
Union County
Date Distributed as of : 1/16/2026

YEAR: 2025

TAXPAYER NAME/ADDRESS

WINN, ROBERT L 1301 MEDLIN RD MONROE, NC 28112

SOURCE	PROPERTY KEY	TAXES/FEES	INTEREST	AMOUNT DUE
RE	03093009	769.45	15.39	784.84
Name Totals:		**769.45**	**15.39**	**784.84**

ELITE TEAM BUILDERS LLC 6100 FAIRVIEW RD #1100 CHARLOTTE, NC 28210

SOURCE	PROPERTY KEY	TAXES/FEES	INTEREST	AMOUNT DUE
RE	06081027	769.44	15.39	784.83
Name Totals:		**769.44**	**15.39**	**784.83**

MILLS-CARTER, AMANDA ET AL 4707 HUGGINS RD MARSHVILLE, NC 28103

SOURCE	PROPERTY KEY	TAXES/FEES	INTEREST	AMOUNT DUE
RE	02310034	769.19	15.38	784.57
Name Totals:		**769.19**	**15.38**	**784.57**

THOMAS, JAMES 6913 PLYLER MILL RD MONROE, NC 28112

SOURCE	PROPERTY KEY	TAXES/FEES	INTEREST	AMOUNT DUE
RE	04240040A	784.42	0.00	784.42
Name Totals:		**784.42**	**0.00**	**784.42**

KEFI VINEYARDS & FARMS LLC 1001 LAKEWOOD DR MONROE, NC 28112

SOURCE	PROPERTY KEY	TAXES/FEES	INTEREST	AMOUNT DUE
RE	04195008E	768.90	15.38	784.28
Name Totals:		**768.90**	**15.38**	**784.28**

MIRANDA, LUIS RIVERA 1313 BREEZEWOOD DR CHARLOTTE, NC 28262

SOURCE	PROPERTY KEY	TAXES/FEES	INTEREST	AMOUNT DUE
RE	05110063A	768.66	15.37	784.03
Name Totals:		**768.66**	**15.37**	**784.03**

HAZELWOOD, KATHY LANGSTON 518 WATERPLANT RD MARSHVILLE, NC 28103

SOURCE	PROPERTY KEY	TAXES/FEES	INTEREST	AMOUNT DUE
RE	02021009	768.60	15.37	783.97
Name Totals:		**768.60**	**15.37**	**783.97**

HEATH, ELEANOR PEARLINE ET AL C/O NICOLE HEATH 5101 HAMPTON MEADOWS RD MONROE, NC 28110

SOURCE	PROPERTY KEY	TAXES/FEES	INTEREST	AMOUNT DUE
RE	09228156	768.53	15.37	783.90
Name Totals:		**768.53**	**15.37**	**783.90**

VICTOR REMODELING LLC 4314 JENKINS RD MARSHVILLE, NC 28103

SOURCE	PROPERTY KEY	TAXES/FEES	INTEREST	AMOUNT DUE
RE	03087007B	768.47	15.37	783.84
Name Totals:		**768.47**	**15.37**	**783.84**

ELITE TEAM BUILDERS LLC 6100 FAIRVIEW RD #1100 CHARLOTTE, NC 28210

SOURCE	PROPERTY KEY	TAXES/FEES	INTEREST	AMOUNT DUE
RE	06081043	768.45	15.37	783.82
Name Totals:		**768.45**	**15.37**	**783.82**

LEIGH, DEBRA H 5505 HORNE RD MARSHVILLE, NC 28103

SOURCE	PROPERTY KEY	TAXES/FEES	INTEREST	AMOUNT DUE
RE	02108009B	768.34	15.37	783.71
Name Totals:		**768.34**	**15.37**	**783.71**

Copyright (C) 1997-2026 DEVNET Incorporated

Uncollected Amounts By Names Report
Union County
Date Distributed as of : 1/16/2026

YEAR: 2025

TAXPAYER NAME/ADDRESS

GOMEZ, SAMUEL VENEGAS 4311 AUSTIN RD MONROE, NC 28112

SOURCE	PROPERTY KEY	TAXES/FEES	INTEREST	AMOUNT DUE
RE	04174005	768.32	15.37	783.69
Name Totals:		**768.32**	**15.37**	**783.69**

COSS, MIREYA HIDALGO 309 WALNUT ST MONROE, NC 28110

SOURCE	PROPERTY KEY	TAXES/FEES	INTEREST	AMOUNT DUE
RE	09226077	768.10	15.36	783.46
Name Totals:		**768.10**	**15.36**	**783.46**

MCNEIL, LILLY M 902 PLYLER ST MONROE, NC 28110

SOURCE	PROPERTY KEY	TAXES/FEES	INTEREST	AMOUNT DUE
RE	09189033G	768.10	15.36	783.46
Name Totals:		**768.10**	**15.36**	**783.46**

WALKER, LIONEL E 603 SUNSET ST MARSHVILLE, NC 281031419

SOURCE	PROPERTY KEY	TAXES/FEES	INTEREST	AMOUNT DUE
RE	02315040	766.54	15.33	781.87
Name Totals:		**766.54**	**15.33**	**781.87**

SPURLOCK, MICAH L 1615 ELLIS BELK RD MONROE, NC 28112

SOURCE	PROPERTY KEY	TAXES/FEES	INTEREST	AMOUNT DUE
RE	04216008	766.48	15.33	781.81
Name Totals:		**766.48**	**15.33**	**781.81**

WARE, DESIREE HEIRS C/O DEBORAH GLASSER 6812 AEROWOOD RD WAXHAW, NC 28173

SOURCE	PROPERTY KEY	TAXES/FEES	INTEREST	AMOUNT DUE
RE	05153074	765.92	15.32	781.24
Name Totals:		**765.92**	**15.32**	**781.24**

WADE, MARVIN B 721 WINDING WAY DR MONROE, NC 28110

SOURCE	PROPERTY KEY	TAXES/FEES	INTEREST	AMOUNT DUE
RE	09351122	765.75	15.32	781.07
Name Totals:		**765.75**	**15.32**	**781.07**

HELMS, MAGALENE 1605 TOWER CT MONROE, NC 28112

SOURCE	PROPERTY KEY	TAXES/FEES	INTEREST	AMOUNT DUE
RE	09274080	765.06	15.30	780.36
Name Totals:		**765.06**	**15.30**	**780.36**

LINKER, RICHARD BRANDON 2901 LUCY SHORT CUT RD MARSHVILLE, NC 28103

SOURCE	PROPERTY KEY	TAXES/FEES	INTEREST	AMOUNT DUE
RE	02133028	764.83	15.30	780.13
Name Totals:		**764.83**	**15.30**	**780.13**

GAY, RICHARD WAYNE 316 W SANDY RIDGE RD MONROE, NC 28112

SOURCE	PROPERTY KEY	TAXES/FEES	INTEREST	AMOUNT DUE
RE	04177081	764.32	15.29	779.61
Name Totals:		**764.32**	**15.29**	**779.61**

HERNANDEZ, JORGE GONZALEZ 409 N THOMPSON ST APT A MONROE, NC 28112

SOURCE	PROPERTY KEY	TAXES/FEES	INTEREST	AMOUNT DUE
RE	09037006B	764.03	15.28	779.31
Name Totals:		**764.03**	**15.28**	**779.31**

Copyright (C) 1997-2026 DEVNET Incorporated

Uncollected Amounts By Names Report
Union County
Date Distributed as of : 1/16/2026

YEAR: 2025

TAXPAYER NAME/ADDRESS

RUSHING, BRANDON CHAD 2014 DUNTOV DR MONROE, NC 28110

SOURCE	PROPERTY KEY	TAXES/FEES	INTEREST	AMOUNT DUE
RE	08228018D	764.01	15.28	779.29
Name Totals:		**764.01**	**15.28**	**779.29**

ELITE TEAM BUILDERS LLC 6100 FAIRVIEW RD #1100 CHARLOTTE, NC 28210

SOURCE	PROPERTY KEY	TAXES/FEES	INTEREST	AMOUNT DUE
RE	06081045	763.97	15.28	779.25
Name Totals:		**763.97**	**15.28**	**779.25**

FREEMAN, SANDRA D 4403 CARRIKER RD MONROE, NC 28110

SOURCE	PROPERTY KEY	TAXES/FEES	INTEREST	AMOUNT DUE
RE	08006005	763.81	15.28	779.09
Name Totals:		**763.81**	**15.28**	**779.09**

LPL COMMERCIAL LLC 10916 E INDEPENDENCE BLVD MATTHEWS, NC 28105

SOURCE	PROPERTY KEY	TAXES/FEES	INTEREST	AMOUNT DUE
RE	09192035	763.76	15.28	779.04
Name Totals:		**763.76**	**15.28**	**779.04**

CAUDLE, CYNTHIA A 1515 STAFFORD EXT ST MONROE, NC 28110

SOURCE	PROPERTY KEY	TAXES/FEES	INTEREST	AMOUNT DUE
RE	09183005	763.76	15.28	779.04
Name Totals:		**763.76**	**15.28**	**779.04**

GUION, RICKY N 1216 SAND DOLLAR CT MONROE, NC 28112

SOURCE	PROPERTY KEY	TAXES/FEES	INTEREST	AMOUNT DUE
RE	09381097	763.34	15.27	778.61
Name Totals:		**763.34**	**15.27**	**778.61**

GRIFFIN, TIMOTHY FRANKLIN 4312 DEERFIELD DR MONROE, NC 28112

SOURCE	PROPERTY KEY	TAXES/FEES	INTEREST	AMOUNT DUE
RE	09387012	763.34	15.27	778.61
Name Totals:		**763.34**	**15.27**	**778.61**

RAPALO LEGACY LLC C/O CHERYL GUEVARA GUTIERREZ 920 LANDSFORD RD MARSHVILLE, NC 28103

SOURCE	PROPERTY KEY	TAXES/FEES	INTEREST	AMOUNT DUE
RE	09229079	763.32	15.27	778.59
Name Totals:		**763.32**	**15.27**	**778.59**

UNION PROPERTY PARTNERS LLC 11611 KINGSLEY VIEW DR CHARLOTTE, NC 28277

SOURCE	PROPERTY KEY	TAXES/FEES	INTEREST	AMOUNT DUE
RE	04132002F	763.21	15.26	778.47
Name Totals:		**763.21**	**15.26**	**778.47**

MONTGOMERY, TED W HEIRS C/O CADE WAYNE MONTGOMERY 6410 PLYLER MILL RD MONROE, NC 28112

SOURCE	PROPERTY KEY	TAXES/FEES	INTEREST	AMOUNT DUE
RE	04240013	762.33	15.25	777.58
Name Totals:		**762.33**	**15.25**	**777.58**

LONG, WILLIAM ANTHONY 7721 HAPPY HOLLOW DR CHARLOTTE, NC 28212

SOURCE	PROPERTY KEY	TAXES/FEES	INTEREST	AMOUNT DUE
RE	01234003B	762.29	15.25	777.54
Name Totals:		**762.29**	**15.25**	**777.54**

Copyright (C) 1997-2026 DEVNET Incorporated

Uncollected Amounts By Names Report
Union County
Date Distributed as of : 1/16/2026

YEAR: 2025

TAXPAYER NAME/ADDRESS

GORDON, SHARON ALLISON 2201 PLANTERS KNOLL DRIVE MONROE, NC 281107349

SOURCE	PROPERTY KEY	TAXES/FEES	INTEREST	AMOUNT DUE
RE	09396077	761.74	15.23	776.97
Name Totals:		**761.74**	**15.23**	**776.97**

HOOD, BRENDA DARLENE 704 BOYTE ST MONROE, NC 28110

SOURCE	PROPERTY KEY	TAXES/FEES	INTEREST	AMOUNT DUE
RE	09235070	760.72	15.21	775.93
Name Totals:		**760.72**	**15.21**	**775.93**

MORRISON, LIQUITA M 820 WILLOUGHBY RD MONROE, NC 28110

SOURCE	PROPERTY KEY	TAXES/FEES	INTEREST	AMOUNT DUE
RE	06006060A	760.55	15.21	775.76
Name Totals:		**760.55**	**15.21**	**775.76**

FAULKNER, OLEMAR T 6003 W MARSHVILLE BLVD MARSHVILLE, NC 28103

SOURCE	PROPERTY KEY	TAXES/FEES	INTEREST	AMOUNT DUE
RE	02321049	759.38	15.19	774.57
Name Totals:		**759.38**	**15.19**	**774.57**

BENNETT, NICOLE 127 HOUSTON BLAIR RD MATTHEWS, NC 28104

SOURCE	PROPERTY KEY	TAXES/FEES	INTEREST	AMOUNT DUE
RE	09229094	758.55	15.17	773.72
Name Totals:		**758.55**	**15.17**	**773.72**

GUTIERREZ, ARACELY GUZMAN 421 CLONTZ RD INDIAN TRAIL, NC 28079

SOURCE	PROPERTY KEY	TAXES/FEES	INTEREST	AMOUNT DUE
RE	08219006J	758.39	15.17	773.56
Name Totals:		**758.39**	**15.17**	**773.56**

OSIPOV, DANIL 2920 WAXHAW INDIAN TRAIL RD S WAXHAW, NC 28173

SOURCE	PROPERTY KEY	TAXES/FEES	INTEREST	AMOUNT DUE
RE	06060007A	758.01	15.16	773.17
Name Totals:		**758.01**	**15.16**	**773.17**

WATTS, SABINA L 7426 S PROVIDENCE RD WAXHAW, NC 281739108

SOURCE	PROPERTY KEY	TAXES/FEES	INTEREST	AMOUNT DUE
RE	05069058	757.94	15.16	773.10
Name Totals:		**757.94**	**15.16**	**773.10**

GRIFFIN, RANDALL SCOTT 2405 LABURNUM AVE CHARLOTTE, NC 28205

SOURCE	PROPERTY KEY	TAXES/FEES	INTEREST	AMOUNT DUE
RE	05180013	757.76	15.16	772.92
Name Totals:		**757.76**	**15.16**	**772.92**

MCLESTER, THOMAS BLAKE PO BOX 370 WINGATE, NC 28174

SOURCE	PROPERTY KEY	TAXES/FEES	INTEREST	AMOUNT DUE
RE	08300033A	757.24	15.14	772.38
Name Totals:		**757.24**	**15.14**	**772.38**

DULIN, ROBERT 7604 TESH RD MONROE, NC 28110

SOURCE	PROPERTY KEY	TAXES/FEES	INTEREST	AMOUNT DUE
RE	08156025	756.86	15.14	772.00
Name Totals:		**756.86**	**15.14**	**772.00**

Copyright (C) 1997-2026 DEVNET Incorporated

Uncollected Amounts By Names Report
Union County
Date Distributed as of : 1/16/2026

YEAR: 2025

TAXPAYER NAME/ADDRESS

LACKEY, WILLIAM 1122 AUTUMNWOOD LN CHARLOTTE, NC 28213

SOURCE	PROPERTY KEY	TAXES/FEES	INTEREST	AMOUNT DUE
RE	09273097	756.81	15.14	771.95
Name Totals:		**756.81**	**15.14**	**771.95**

MCDOW, MICHAEL DENNIS 1018 LASALLE ST MONROE, NC 28110

SOURCE	PROPERTY KEY	TAXES/FEES	INTEREST	AMOUNT DUE
RE	09189196	755.51	15.11	770.62
Name Totals:		**755.51**	**15.11**	**770.62**

MEADOWS, CHANDRA 7426 CARL POLK RD MONROE, NC 28110

SOURCE	PROPERTY KEY	TAXES/FEES	INTEREST	AMOUNT DUE
RE	01234001F	754.21	15.08	769.29
Name Totals:		**754.21**	**15.08**	**769.29**

BARTLETT, STACIA NIVEN 513 ENGLESIDE ST MONROE, NC 281100000

SOURCE	PROPERTY KEY	TAXES/FEES	INTEREST	AMOUNT DUE
RE	09226183	753.77	15.08	768.85
Name Totals:		**753.77**	**15.08**	**768.85**

MORRIS, LOURIE ANN 6013 GRIFFITH RD MONROE, NC 28112

SOURCE	PROPERTY KEY	TAXES/FEES	INTEREST	AMOUNT DUE
RE	04279032	753.70	15.07	768.77
Name Totals:		**753.70**	**15.07**	**768.77**

HOOD, JAMES F 704 BOYTE ST MONROE, NC 28110

SOURCE	PROPERTY KEY	TAXES/FEES	INTEREST	AMOUNT DUE
RE	09228010	753.34	15.07	768.41
Name Totals:		**753.34**	**15.07**	**768.41**

ESPINOZA, AGUSTIN 1816 WAXHAW INDIAN TRAIL RD INDIAN TRAIL, NC 28079

SOURCE	PROPERTY KEY	TAXES/FEES	INTEREST	AMOUNT DUE
RE	07135040D	753.27	15.07	768.34
Name Totals:		**753.27**	**15.07**	**768.34**

STAFFORD, CHRISTOPHER 3506 OUT OF BOUNDS DR MONROE, NC 281129393

SOURCE	PROPERTY KEY	TAXES/FEES	INTEREST	AMOUNT DUE
RE	04201010A	753.11	15.06	768.17
Name Totals:		**753.11**	**15.06**	**768.17**

DAVIS, LEROY C/O FRANKLIN ANTHONY DAVIS 314 E GREEN ST MONROE, NC 28112

SOURCE	PROPERTY KEY	TAXES/FEES	INTEREST	AMOUNT DUE
RE	09234066	752.47	15.05	767.52
Name Totals:		**752.47**	**15.05**	**767.52**

BLYTHE, KRISTAL P 8108 MARCUS LN INDIAN TRAIL, NC 28079

SOURCE	PROPERTY KEY	TAXES/FEES	INTEREST	AMOUNT DUE
RE	07057600	751.85	15.04	766.89
Name Totals:		**751.85**	**15.04**	**766.89**

CAUDLE, FRANK S 612 STURDIVANT ST MARSHVILLE, NC 28103

SOURCE	PROPERTY KEY	TAXES/FEES	INTEREST	AMOUNT DUE
RE	02316049	751.46	15.03	766.49
Name Totals:		**751.46**	**15.03**	**766.49**

Copyright (C) 1997-2026 DEVNET Incorporated

Uncollected Amounts By Names Report
Union County
Date Distributed as of : 1/16/2026

YEAR: 2025

TAXPAYER NAME/ADDRESS

ALBARRAN, DENYSS 2326 OLIVE BRANCH RD MONROE, NC 28110

SOURCE	PROPERTY KEY	TAXES/FEES	INTEREST	AMOUNT DUE
RE	09143035	751.17	15.02	766.19
Name Totals:		**751.17**	**15.02**	**766.19**

ADCOCK, EDDIE R 2824 L J WHITLEY RD MONROE, NC 281120000

SOURCE	PROPERTY KEY	TAXES/FEES	INTEREST	AMOUNT DUE
RE	04006016	766.03	0.00	766.03
Name Totals:		**766.03**	**0.00**	**766.03**

MABE, REX ALLEN JR 6407 PHILADELPHIA CHURCH RD MARSHVILLE, NC 28103

SOURCE	PROPERTY KEY	TAXES/FEES	INTEREST	AMOUNT DUE
RE	03111006E	750.93	15.02	765.95
Name Totals:		**750.93**	**15.02**	**765.95**

ORTEGA, JAIME 1008 GILMAN PL MONROE, NC 28110

SOURCE	PROPERTY KEY	TAXES/FEES	INTEREST	AMOUNT DUE
RE	09271023	750.73	15.01	765.74
Name Totals:		**750.73**	**15.01**	**765.74**

COFFREN, DEREK SAMUEL TRUSTEE 1022 HERCULES DR INDIAN TRAIL, NC 28079

SOURCE	PROPERTY KEY	TAXES/FEES	INTEREST	AMOUNT DUE
RE	07081004A	749.21	14.98	764.19
Name Totals:		**749.21**	**14.98**	**764.19**

CMAI HOLDINGS LLC 3003 LINSTEAD DR INDIAN TRAIL, NC 28079

SOURCE	PROPERTY KEY	TAXES/FEES	INTEREST	AMOUNT DUE
RE	07069123F	749.05	14.98	764.03
Name Totals:		**749.05**	**14.98**	**764.03**

DFC MOORE FARMS LLC 13000 SAWGRASS VILLAGE CIR BLDG 5 STE 24 PONTE VEDRA BEACH, FL 32082

SOURCE	PROPERTY KEY	TAXES/FEES	INTEREST	AMOUNT DUE
RE	07138345	748.94	14.98	763.92
Name Totals:		**748.94**	**14.98**	**763.92**

MELTON, ANGELA 3822 PRICE SHORTCUT RD MONROE, NC 28110

SOURCE	PROPERTY KEY	TAXES/FEES	INTEREST	AMOUNT DUE
RE	09372014A	748.44	14.97	763.41
Name Totals:		**748.44**	**14.97**	**763.41**

RANGEL, HILDA CHAVEZ 500 REDWINE ST MONROE, NC 28110

SOURCE	PROPERTY KEY	TAXES/FEES	INTEREST	AMOUNT DUE
RE	09115045	748.13	14.96	763.09
Name Totals:		**748.13**	**14.96**	**763.09**

GRIFFIN, TONY L HEIRS C/O ISHADOT GRIFFIN 1414 CRESCENT ST MONROE, NC 28112

SOURCE	PROPERTY KEY	TAXES/FEES	INTEREST	AMOUNT DUE
RE	09228140	748.13	14.96	763.09
Name Totals:		**748.13**	**14.96**	**763.09**

THOMAS, JOAN A 5121 ANSONVILLE RD MARSHVILLE, NC 28103

SOURCE	PROPERTY KEY	TAXES/FEES	INTEREST	AMOUNT DUE
RE	01042004	747.29	14.95	762.24
Name Totals:		**747.29**	**14.95**	**762.24**

Copyright (C) 1997-2026 DEVNET Incorporated

Uncollected Amounts By Names Report
Union County
Date Distributed as of : 1/16/2026

YEAR: 2025

TAXPAYER NAME/ADDRESS

DAVIS, PICCOLA FUNDERBURK 1026 GAITHER PL NW CONCORD, NC 28027

SOURCE	PROPERTY KEY	TAXES/FEES	INTEREST	AMOUNT DUE
RE	04306009A	747.29	14.95	762.24
Name Totals:		**747.29**	**14.95**	**762.24**

BLACK, LOIS W PO BOX 745 WADESBORO, NC 28170

SOURCE	PROPERTY KEY	TAXES/FEES	INTEREST	AMOUNT DUE
RE	09298242	747.26	14.95	762.21
Name Totals:		**747.26**	**14.95**	**762.21**

STARNES, MABLE PRICE HEIRS C/O JOYCE & PAUL HELMS 2113 LONG HOPE RD MONROE, NC 28112

SOURCE	PROPERTY KEY	TAXES/FEES	INTEREST	AMOUNT DUE
RE	04222026	746.48	14.93	761.41
Name Totals:		**746.48**	**14.93**	**761.41**

BARRETT, PATRICIA L 5018 OLD GOLDMINE RD MARSHVILLE, NC 28103

SOURCE	PROPERTY KEY	TAXES/FEES	INTEREST	AMOUNT DUE
RE	01126010N	746.12	14.92	761.04
Name Totals:		**746.12**	**14.92**	**761.04**

ZALYEVSKYY, YURIY 3136 BLUEBERRY DR MONROE, NC 28110

SOURCE	PROPERTY KEY	TAXES/FEES	INTEREST	AMOUNT DUE
RE	09336517	745.64	14.91	760.55
Name Totals:		**745.64**	**14.91**	**760.55**

RODRIGUEZ, ALISON ARACELI 2123 MORGAN HILLS DR ALBEMARLE, NC 28001

SOURCE	PROPERTY KEY	TAXES/FEES	INTEREST	AMOUNT DUE
RE	08132008C	745.48	14.91	760.39
Name Totals:		**745.48**	**14.91**	**760.39**

DOBNER, ANN E 9524 HERITAGE LN INDIAN TRAIL, NC 280790000

SOURCE	PROPERTY KEY	TAXES/FEES	INTEREST	AMOUNT DUE
RE	08249005	745.11	14.90	760.01
Name Totals:		**745.11**	**14.90**	**760.01**

VASQUEZ, IVIS ANIBAL SORTO 2106 WALKUP AVE MONROE, NC 28110

SOURCE	PROPERTY KEY	TAXES/FEES	INTEREST	AMOUNT DUE
RE	09150018	744.65	14.89	759.54
Name Totals:		**744.65**	**14.89**	**759.54**

PRICE, PENNY P 2513 OLD CAMDEN RD MONROE, NC 28110

SOURCE	PROPERTY KEY	TAXES/FEES	INTEREST	AMOUNT DUE
RE	09072007C	744.02	14.88	758.90
Name Totals:		**744.02**	**14.88**	**758.90**

STATON, MILDRED G 811 HASTY RD MARSHVILLE, NC 28103

SOURCE	PROPERTY KEY	TAXES/FEES	INTEREST	AMOUNT DUE
RE	02320017	743.78	14.88	758.66
Name Totals:		**743.78**	**14.88**	**758.66**

TEAGUE, MONICA 928 CAMERON CT MONROE, NC 28112

SOURCE	PROPERTY KEY	TAXES/FEES	INTEREST	AMOUNT DUE
RE	09354101	743.59	14.87	758.46
Name Totals:		**743.59**	**14.87**	**758.46**

Copyright (C) 1997-2026 DEVNET Incorporated

Uncollected Amounts By Names Report
Union County
Date Distributed as of : 1/16/2026

YEAR: 2025

TAXPAYER NAME/ADDRESS

HELMS, MICHELLE L 7110 HIGHWAY 218 E MARSHVILLE, NC 28103

SOURCE	PROPERTY KEY	TAXES/FEES	INTEREST	AMOUNT DUE
RE	01117005B	742.58	14.85	757.43
Name Totals:		**742.58**	**14.85**	**757.43**

DAVIS, KATHERYN 511 BIVENS ST WINGATE, NC 28174

SOURCE	PROPERTY KEY	TAXES/FEES	INTEREST	AMOUNT DUE
RE	02301011	741.03	14.82	755.85
Name Totals:		**741.03**	**14.82**	**755.85**

MORENO, JUANA MARIA HERNANDEZ 7913 MILL GROVE RD INDIAN TRAIL, NC 28079

SOURCE	PROPERTY KEY	TAXES/FEES	INTEREST	AMOUNT DUE
RE	08315008P	740.63	14.81	755.44
Name Totals:		**740.63**	**14.81**	**755.44**

MARADIAGA, MARIA ROSARIO 605 CIRCLE TRACE RD MONROE, NC 28110

SOURCE	PROPERTY KEY	TAXES/FEES	INTEREST	AMOUNT DUE
RE	04282008F	740.22	14.80	755.02
Name Totals:		**740.22**	**14.80**	**755.02**

HAYNES, CANDACE 5517 LITTLE STATON RD MARSHVILLE, NC 28103

SOURCE	PROPERTY KEY	TAXES/FEES	INTEREST	AMOUNT DUE
RE	01174022	740.05	14.80	754.85
Name Totals:		**740.05**	**14.80**	**754.85**

ANDREW, IMOGENE CHATTO 1904 OLDE TOWNE DR MONROE, NC 28110

SOURCE	PROPERTY KEY	TAXES/FEES	INTEREST	AMOUNT DUE
RE	09235072	739.88	14.80	754.68
Name Totals:		**739.88**	**14.80**	**754.68**

WALKER, CARL III 2703 ASHCRAFT AVE MONROE, NC 28110

SOURCE	PROPERTY KEY	TAXES/FEES	INTEREST	AMOUNT DUE
RE	09115055	739.88	14.80	754.68
Name Totals:		**739.88**	**14.80**	**754.68**

MATTHEWS, SELENA CALLOWAY TRUSTEE 204 LAUREL OAK DR MONROE, NC 28110

SOURCE	PROPERTY KEY	TAXES/FEES	INTEREST	AMOUNT DUE
RE	07069154	739.73	14.79	754.52
Name Totals:		**739.73**	**14.79**	**754.52**

POLK, JOE FRANK 3016 GRIFFIN SHORTCUT RD PEACHLAND, NC 28133

SOURCE	PROPERTY KEY	TAXES/FEES	INTEREST	AMOUNT DUE
RE	02033003A	739.72	14.79	754.51
Name Totals:		**739.72**	**14.79**	**754.51**

DOANE, WANDA JOYCE MELTON 5924 S ROCKY RIVER RD MONROE, NC 28112

SOURCE	PROPERTY KEY	TAXES/FEES	INTEREST	AMOUNT DUE
RE	04288007	738.81	14.78	753.59
Name Totals:		**738.81**	**14.78**	**753.59**

CRAIG, KAREEMA 421 ROCKAWAY PKWY VALLEY STREAM, NY 11580

SOURCE	PROPERTY KEY	TAXES/FEES	INTEREST	AMOUNT DUE
RE	09273059	738.57	14.77	753.34
Name Totals:		**738.57**	**14.77**	**753.34**

Copyright (C) 1997-2026 DEVNET Incorporated

Uncollected Amounts By Names Report
Union County
Date Distributed as of : 1/16/2026

YEAR: 2025

TAXPAYER NAME/ADDRESS

TAGGIO, ANTHONY P 401 CLONTZ LONG RD MONROE, NC 281108252

SOURCE	PROPERTY KEY	TAXES/FEES	INTEREST	AMOUNT DUE
RE	08192011F	738.47	14.77	753.24
Name Totals:		**738.47**	**14.77**	**753.24**

RICHARDSON, DAVID 3601 SWAIM CT WINSTON SALEM, NC 271277564

SOURCE	PROPERTY KEY	TAXES/FEES	INTEREST	AMOUNT DUE
RE	09393013	738.28	14.77	753.05
Name Totals:		**738.28**	**14.77**	**753.05**

ROCHA-VILLA, JUAN CARLOS 1902 NEW SALEM RD MONROE, NC 281102409

SOURCE	PROPERTY KEY	TAXES/FEES	INTEREST	AMOUNT DUE
RE	09264021	737.71	14.75	752.46
Name Totals:		**737.71**	**14.75**	**752.46**

BRETZ, SHANNEN RONALD 2108 LANCASTER AVE MONROE, NC 28112

SOURCE	PROPERTY KEY	TAXES/FEES	INTEREST	AMOUNT DUE
RE	09321009 90	737.33	14.75	752.08
Name Totals:		**737.33**	**14.75**	**752.08**

WILSON, ANNA Z 3809 BOUNTY CT MATTHEWS, NC 28105

SOURCE	PROPERTY KEY	TAXES/FEES	INTEREST	AMOUNT DUE
RE	09231134	736.40	14.73	751.13
Name Totals:		**736.40**	**14.73**	**751.13**

MURILLO, MARINA MOLINA 503 BOYTE ST MONROE, NC 28110

SOURCE	PROPERTY KEY	TAXES/FEES	INTEREST	AMOUNT DUE
RE	09228043	736.40	14.73	751.13
Name Totals:		**736.40**	**14.73**	**751.13**

JOHNSON, GLORIA 5024 NEW HOPE CHURCH RD MONROE, NC 28110

SOURCE	PROPERTY KEY	TAXES/FEES	INTEREST	AMOUNT DUE
RE	01228011B	736.19	14.72	750.91
Name Totals:		**736.19**	**14.72**	**750.91**

MELTON, WALTER E JR 12422 SOFTWOOD CT CHARLOTTE, NC 28273

SOURCE	PROPERTY KEY	TAXES/FEES	INTEREST	AMOUNT DUE
RE	04204027F	736.06	14.72	750.78
Name Totals:		**736.06**	**14.72**	**750.78**

DEESE, PHILLIP EUGENE 5410 PAGELAND HWY MONROE, NC 28112

SOURCE	PROPERTY KEY	TAXES/FEES	INTEREST	AMOUNT DUE
RE	04039012A	735.82	14.72	750.54
Name Totals:		**735.82**	**14.72**	**750.54**

GRIFFIN, PATTI NANCE 4805 GRIFFITH RD MONROE, NC 28112

SOURCE	PROPERTY KEY	TAXES/FEES	INTEREST	AMOUNT DUE
RE	U4225003B	735.60	14.71	750.31
Name Totals:		**735.60**	**14.71**	**750.31**

CROUCH, MARIA REGINA PO BOX 3117 WINGATE, NC 28174

SOURCE	PROPERTY KEY	TAXES/FEES	INTEREST	AMOUNT DUE
RE	09015005A	735.36	14.71	750.07
Name Totals:		**735.36**	**14.71**	**750.07**

Copyright (C) 1997-2026 DEVNET Incorporated

Uncollected Amounts By Names Report
Union County
Date Distributed as of : 1/16/2026

YEAR: 2025

TAXPAYER NAME/ADDRESS

COCIUG, EUGENIU ALEXANDRU 2403 BEARSKIN LANE MONROE, NC 28110

SOURCE	PROPERTY KEY	TAXES/FEES	INTEREST	AMOUNT DUE
RE	09090005G	735.36	14.71	750.07
Name Totals:		**735.36**	**14.71**	**750.07**

STATON, RICHARD ANDERSON 4118 CANAL RD MARSHVILLE, NC 28103

SOURCE	PROPERTY KEY	TAXES/FEES	INTEREST	AMOUNT DUE
RE	03108017C	735.34	14.71	750.05
Name Totals:		**735.34**	**14.71**	**750.05**

HARGETT, KAREN 1910 GRIFFITH ROAD MONROE, NC 28112

SOURCE	PROPERTY KEY	TAXES/FEES	INTEREST	AMOUNT DUE
RE	09282012	735.10	14.70	749.80
Name Totals:		**735.10**	**14.70**	**749.80**

GARCIA, MARIO FRANCO 316 W LAWYERS RD MONROE, NC 28110

SOURCE	PROPERTY KEY	TAXES/FEES	INTEREST	AMOUNT DUE
RE	08231021K	734.90	14.70	749.60
Name Totals:		**734.90**	**14.70**	**749.60**

GREENE, LEMUEL FRANKLIN 1449 BIGGERS CEMETERY RD MONROE, NC 281109278

SOURCE	PROPERTY KEY	TAXES/FEES	INTEREST	AMOUNT DUE
RE	08114009K	734.90	14.70	749.60
Name Totals:		**734.90**	**14.70**	**749.60**

EAST WEST INVEST NC LLC 1621 SHIMRON LANE WAXHAW, NC 28173

SOURCE	PROPERTY KEY	TAXES/FEES	INTEREST	AMOUNT DUE
RE	06132010	734.53	14.69	749.22
Name Totals:		**734.53**	**14.69**	**749.22**

CADY, JOEY M JR 2610 S ROCKY RIVER RD MONROE, NC 28112

SOURCE	PROPERTY KEY	TAXES/FEES	INTEREST	AMOUNT DUE
RE	09390003A	734.44	14.69	749.13
Name Totals:		**734.44**	**14.69**	**749.13**

VICTOR REMODELING LLC 4313 JENKINS RD MARSHVILLE, NC 28103

SOURCE	PROPERTY KEY	TAXES/FEES	INTEREST	AMOUNT DUE
RE	03063013A	733.87	14.68	748.55
Name Totals:		**733.87**	**14.68**	**748.55**

RICO, GUSTAVO ADOLFO GONZALEZ 108 LAKELAND DR MATTHEWS, NC 28104

SOURCE	PROPERTY KEY	TAXES/FEES	INTEREST	AMOUNT DUE
RE	08312105	733.00	14.66	747.66
Name Totals:		**733.00**	**14.66**	**747.66**

HUGGINS, BOBBI MICHELLE PRICE 7420 TESH RD MONROE, NC 28110

SOURCE	PROPERTY KEY	TAXES/FEES	INTEREST	AMOUNT DUE
RE	08153016D	732.85	14.66	747.51
Name Totals:		**732.85**	**14.66**	**747.51**

STANSBERRY, ROBERT M 8001 WYNNVIEW RD INDIAN TRAIL, NC 28079

SOURCE	PROPERTY KEY	TAXES/FEES	INTEREST	AMOUNT DUE
RE	07057120	731.60	14.63	746.23
Name Totals:		**731.60**	**14.63**	**746.23**

Copyright (C) 1997-2026 DEVNET Incorporated

Uncollected Amounts By Names Report
Union County
Date Distributed as of : 1/16/2026

YEAR: 2025

TAXPAYER NAME/ADDRESS

CARTER, LYNETTE M 627 HOWIE MINE RD WAXHAW, NC 28173

SOURCE	PROPERTY KEY	TAXES/FEES	INTEREST	AMOUNT DUE
RE	05110069	731.09	14.62	745.71
Name Totals:		**731.09**	**14.62**	**745.71**

BAKER, JACQUELINE 1411 GRIFFITH RD MONROE, NC 28112

SOURCE	PROPERTY KEY	TAXES/FEES	INTEREST	AMOUNT DUE
RE	09238061	731.07	14.62	745.69
Name Totals:		**731.07**	**14.62**	**745.69**

THROCKMORTON, TARA SHANE PO BOX 163 WINGATE, NC 28174

SOURCE	PROPERTY KEY	TAXES/FEES	INTEREST	AMOUNT DUE
RE	09057051	730.81	14.62	745.43
Name Totals:		**730.81**	**14.62**	**745.43**

RALEY, MAZIE LEE TRUSEDALE HEIRS 3210 OLD MONROE MARSHVILLE RD WINGATE, NC 28174

SOURCE	PROPERTY KEY	TAXES/FEES	INTEREST	AMOUNT DUE
RE	09066006A	730.81	14.62	745.43
Name Totals:		**730.81**	**14.62**	**745.43**

THOMAS, LOUVINIE LEE HEIRS 7309 MEDLIN RD MONROE, NC 281127357

SOURCE	PROPERTY KEY	TAXES/FEES	INTEREST	AMOUNT DUE
RE	03159052A	730.46	14.61	745.07
Name Totals:		**730.46**	**14.61**	**745.07**

MCNEILL, MILTON C 8402 HEMBYWOOD DR INDIAN TRAIL, NC 280798663

SOURCE	PROPERTY KEY	TAXES/FEES	INTEREST	AMOUNT DUE
RE	07057211	729.90	14.60	744.50
Name Totals:		**729.90**	**14.60**	**744.50**

LINKER, RICHARD BRANDON 2901 LUCY SHORT CUT RD MARSHVILLE, NC 28103

SOURCE	PROPERTY KEY	TAXES/FEES	INTEREST	AMOUNT DUE
RE	02105005B	729.75	14.60	744.35
Name Totals:		**729.75**	**14.60**	**744.35**

LOCKE, FRANCINE E 3410 POTTER ROAD SOUTH MONROE, NC 281126761

SOURCE	PROPERTY KEY	TAXES/FEES	INTEREST	AMOUNT DUE
RE	08123018C	729.37	14.59	743.96
Name Totals:		**729.37**	**14.59**	**743.96**

RUSHING, HAROLD E 1523 ACME RD MARSHVILLE, NC 28103

SOURCE	PROPERTY KEY	TAXES/FEES	INTEREST	AMOUNT DUE
RE	02077001D	729.25	14.59	743.84
Name Totals:		**729.25**	**14.59**	**743.84**

HELMS, CATHERINE SUSTAR 3310 PLYLER MILL RD MONROE, NC 28112

SOURCE	PROPERTY KEY	TAXES/FEES	INTEREST	AMOUNT DUE
RE	04225052	729.17	14.58	743.75
Name Totals:		**729.17**	**14.58**	**743.75**

CAUDLE, CLYDE A JR 464 CAMROSE CIR NE CONCORD, NC 28025

SOURCE	PROPERTY KEY	TAXES/FEES	INTEREST	AMOUNT DUE
RE	02239002	729.17	14.58	743.75
Name Totals:		**729.17**	**14.58**	**743.75**

Copyright (C) 1997-2026 DEVNET Incorporated

Uncollected Amounts By Names Report
Union County
Date Distributed as of : 1/16/2026

YEAR: 2025

TAXPAYER NAME/ADDRESS

LOVE, STEPHEN S 4813 SECREST SHORTCUT RD MONROE, NC 28110

SOURCE	PROPERTY KEY	TAXES/FEES	INTEREST	AMOUNT DUE
RE	06042006	728.96	14.58	743.54
Name Totals:		**728.96**	**14.58**	**743.54**

MCRORIE, BOBBY A 4710 GRIFFITH RD MONROE, NC 28112

SOURCE	PROPERTY KEY	TAXES/FEES	INTEREST	AMOUNT DUE
RE	04225028	727.82	14.56	742.38
Name Totals:		**727.82**	**14.56**	**742.38**

ALLEN, GLORIA P 910 KENNEDY ST MONROE, NC 28110

SOURCE	PROPERTY KEY	TAXES/FEES	INTEREST	AMOUNT DUE
RE	09189031	741.71	0.00	741.71
Name Totals:		**741.71**	**0.00**	**741.71**

DEEP CREEK DREAMS LLC 7420 SECREST SHORTCUT RD INDIAN TRAIL, NC 28079

SOURCE	PROPERTY KEY	TAXES/FEES	INTEREST	AMOUNT DUE
RE	07024043	727.15	14.54	741.69
Name Totals:		**727.15**	**14.54**	**741.69**

CAMERON, CANDACE NICOLE 2806 IVEYWOOD DRIVE MONROE, NC 281109322

SOURCE	PROPERTY KEY	TAXES/FEES	INTEREST	AMOUNT DUE
RE	04099003B	726.86	14.54	741.40
Name Totals:		**726.86**	**14.54**	**741.40**

BRADLEY, ANA CECILIA 5111 COLONY DR CAMARILLO, CA 93012

SOURCE	PROPERTY KEY	TAXES/FEES	INTEREST	AMOUNT DUE
RE	09189120	726.85	14.54	741.39
Name Totals:		**726.85**	**14.54**	**741.39**

LAKE PARK TOWN CENTER OWNERS ASS(C/O TALY CIKUREL BRINZEY 35 GABACHO CT ST AUGUSTINE, FL 32095

SOURCE	PROPERTY KEY	TAXES/FEES	INTEREST	AMOUNT DUE
RE	07063992	726.52	14.53	741.05
Name Totals:		**726.52**	**14.53**	**741.05**

MORENO, KENETH ULISES SANTOS 3408 PLYLER MILL RD MONROE, NC 28112

SOURCE	PROPERTY KEY	TAXES/FEES	INTEREST	AMOUNT DUE
RE	04225040E	726.46	14.53	740.99
Name Totals:		**726.46**	**14.53**	**740.99**

POPE, JEWELL G 6009 AUSTIN RD MONROE, NC 28112

SOURCE	PROPERTY KEY	TAXES/FEES	INTEREST	AMOUNT DUE
RE	04210017	726.38	14.53	740.91
Name Totals:		**726.38**	**14.53**	**740.91**

SMITH, CYNTHIA JANE 4107 MCMANUS RD MONROE, NC 28112

SOURCE	PROPERTY KEY	TAXES/FEES	INTEREST	AMOUNT DUE
RE	04228031	726.38	14.53	740.91
Name Totals:		**726.38**	**14.53**	**740.91**

PAPPACENO, RAYMOND J 1016 SEREL DR MATTHEWS, NC 28104

SOURCE	PROPERTY KEY	TAXES/FEES	INTEREST	AMOUNT DUE
RE	07144713	726.33	14.53	740.86
Name Totals:		**726.33**	**14.53**	**740.86**

Copyright (C) 1997-2026 DEVNET Incorporated

Uncollected Amounts By Names Report
Union County
Date Distributed as of : 1/16/2026

YEAR: 2025

TAXPAYER NAME/ADDRESS

BROWN, HOWARD J 510 WINSTON ST CHARLOTTE, NC 28206

SOURCE	PROPERTY KEY	TAXES/FEES	INTEREST	AMOUNT DUE
RE	04332002	725.64	14.51	740.15
Name Totals:		**725.64**	**14.51**	**740.15**

RUSHING, SYLVESTER HEIRS C/O BETTY BISSAINTHE 3924 WELMONT DR FAYETTEVILLE, NC 28304

SOURCE	PROPERTY KEY	TAXES/FEES	INTEREST	AMOUNT DUE
RE	02129004	724.76	14.50	739.26
Name Totals:		**724.76**	**14.50**	**739.26**

LUTHER, MARY L 7507 WAXHAW CREEK RD WAXHAW, NC 28173

SOURCE	PROPERTY KEY	TAXES/FEES	INTEREST	AMOUNT DUE
RE	05153012	724.62	14.49	739.11
Name Totals:		**724.62**	**14.49**	**739.11**

NAYAERT, RICK EDWARD 1206 TOM BOYD RD MONROE, NC 28110

SOURCE	PROPERTY KEY	TAXES/FEES	INTEREST	AMOUNT DUE
RE	08153002K	724.17	14.48	738.65
Name Totals:		**724.17**	**14.48**	**738.65**

EG&T CAPITAL PO BOX 78372 CHARLOTTE, NC 28271

SOURCE	PROPERTY KEY	TAXES/FEES	INTEREST	AMOUNT DUE
RE	09189197	723.38	14.47	737.85
Name Totals:		**723.38**	**14.47**	**737.85**

RICHARDS, SHANNON LYNN CO TRUSTEE 1309 BAUCOM RD MONROE, NC 28110

SOURCE	PROPERTY KEY	TAXES/FEES	INTEREST	AMOUNT DUE
RE	09134001B	723.02	14.46	737.48
Name Totals:		**723.02**	**14.46**	**737.48**

WARDELL, LORI 410 RICHARDSON ST MONROE, NC 28110

SOURCE	PROPERTY KEY	TAXES/FEES	INTEREST	AMOUNT DUE
RE	09150013	722.94	14.46	737.40
Name Totals:		**722.94**	**14.46**	**737.40**

PLYLER, MIRIAM S 3804 WATSON CHURCH RD MONROE, NC 28110

SOURCE	PROPERTY KEY	TAXES/FEES	INTEREST	AMOUNT DUE
RE	08048009D	722.87	14.46	737.33
Name Totals:		**722.87**	**14.46**	**737.33**

TUCKER, MICHELLE 4148 ROGERS RD MONROE, NC 28110

SOURCE	PROPERTY KEY	TAXES/FEES	INTEREST	AMOUNT DUE
RE	09366013B	722.51	14.45	736.96
Name Totals:		**722.51**	**14.45**	**736.96**

RORIE, CYNTHIA 507 BOYTE ST MONROE, NC 28110

SOURCE	PROPERTY KEY	TAXES/FEES	INTEREST	AMOUNT DUE
RE	09228045	722.51	14.45	736.96
Name Totals:		**722.51**	**14.45**	**736.96**

WALDEN, ELIZABETH 2905 OLD PAGELAND MONROE RD MONROE, NC 28112

SOURCE	PROPERTY KEY	TAXES/FEES	INTEREST	AMOUNT DUE
RE	04006008A	722.26	14.45	736.71
Name Totals:		**722.26**	**14.45**	**736.71**

Copyright (C) 1997-2026 DEVNET Incorporated

Uncollected Amounts By Names Report
Union County
Date Distributed as of : 1/16/2026

YEAR: 2025

TAXPAYER NAME/ADDRESS

HERNANDEZ, JUANA MARIA 3735 PINEY GROVE RD CHARLOTTE, NC 282129004

SOURCE	PROPERTY KEY	TAXES/FEES	INTEREST	AMOUNT DUE
RE	09238021	722.07	14.44	736.51
Name Totals:		**722.07**	**14.44**	**736.51**

SANCHEZ, JOSE SEFERINO MARBAN 905 GILMAN PL MONROE, NC 281102609

SOURCE	PROPERTY KEY	TAXES/FEES	INTEREST	AMOUNT DUE
RE	09271027	721.21	14.42	735.63
Name Totals:		**721.21**	**14.42**	**735.63**

HELMS, BRADLEY SCOTT 4850 MYERS RD MONROE, NC 28110

SOURCE	PROPERTY KEY	TAXES/FEES	INTEREST	AMOUNT DUE
RE	09336014D	720.34	14.41	734.75
Name Totals:		**720.34**	**14.41**	**734.75**

MCDONALD, JEFFERY E SR 6245 MENDENHALL RD ARCHDALE, NC 27263

SOURCE	PROPERTY KEY	TAXES/FEES	INTEREST	AMOUNT DUE
RE	08312088	720.12	14.40	734.52
Name Totals:		**720.12**	**14.40**	**734.52**

DEMESA, OLIVIA 1206 W CROWELL ST MONROE, NC 28112

SOURCE	PROPERTY KEY	TAXES/FEES	INTEREST	AMOUNT DUE
RE	09273212B	719.47	14.39	733.86
Name Totals:		**719.47**	**14.39**	**733.86**

CALDWELL, GRACIE M 3908 REV H MORRISON RD WAXHAW, NC 28173

SOURCE	PROPERTY KEY	TAXES/FEES	INTEREST	AMOUNT DUE
RE	05033067	718.71	14.37	733.08
Name Totals:		**718.71**	**14.37**	**733.08**

HARGETTE, THAD DALLAS JR 3100 DEER TRACK LN MONROE, NC 28110

SOURCE	PROPERTY KEY	TAXES/FEES	INTEREST	AMOUNT DUE
RE	09351189	718.62	14.37	732.99
Name Totals:		**718.62**	**14.37**	**732.99**

4862 CORPORATE CENTER DRIVE LLC 4045 HARGROVE AVE CHARLOTTE, NC 28208

SOURCE	PROPERTY KEY	TAXES/FEES	INTEREST	AMOUNT DUE
RE	09402159A90	718.44	14.37	732.81
Name Totals:		**718.44**	**14.37**	**732.81**

MATHIS, CAROLYN E 8044 CHEVERIE CT JOHNS ISLAND, SC 29455

SOURCE	PROPERTY KEY	TAXES/FEES	INTEREST	AMOUNT DUE
RE	05180009	717.42	14.35	731.77
Name Totals:		**717.42**	**14.35**	**731.77**

THOMAS, ELSIE LEE 4706 BELK MILL RD MONROE, NC 28112

SOURCE	PROPERTY KEY	TAXES/FEES	INTEREST	AMOUNT DUE
RE	03183018	717.31	14.35	731.66
Name Totals:		**717.31**	**14.35**	**731.66**

MONTGOMERY, TED W HEIRS C/O CADE WAYNE MONTGOMERY 6410 PLYLER MILL RD MONROE, NC 28112

SOURCE	PROPERTY KEY	TAXES/FEES	INTEREST	AMOUNT DUE
RE	04240014B	717.16	14.34	731.50
Name Totals:		**717.16**	**14.34**	**731.50**

Copyright (C) 1997-2026 DEVNET Incorporated

Uncollected Amounts By Names Report
Union County
Date Distributed as of : 1/16/2026

YEAR: 2025

TAXPAYER NAME/ADDRESS

SHULER, SHERRY K 2407 ANSONVILLE RD MARSHVILLE, NC 28103

SOURCE	PROPERTY KEY	TAXES/FEES	INTEREST	AMOUNT DUE
RE	02167002	716.41	14.33	730.74
Name Totals:		**716.41**	**14.33**	**730.74**

BENTON, RONALD DOUGLAS 5207 HORNE RD MARSHVILLE, NC 28103

SOURCE	PROPERTY KEY	TAXES/FEES	INTEREST	AMOUNT DUE
RE	02105010	716.21	14.32	730.53
Name Totals:		**716.21**	**14.32**	**730.53**

MEDLIN, SHIRLEY PO BOX 134 MINERAL SPRINGS, NC 281080134

SOURCE	PROPERTY KEY	TAXES/FEES	INTEREST	AMOUNT DUE
RE	05063016	716.19	14.32	730.51
Name Totals:		**716.19**	**14.32**	**730.51**

MANGUM, KENNETH MICHAEL 6023 DUDLEY RD MONROE, NC 28112

SOURCE	PROPERTY KEY	TAXES/FEES	INTEREST	AMOUNT DUE
RE	04081009	715.84	14.32	730.16
Name Totals:		**715.84**	**14.32**	**730.16**

RAUCCI, PATRICIA M 1403 PARKSIDE DR MONROE, NC 28110

SOURCE	PROPERTY KEY	TAXES/FEES	INTEREST	AMOUNT DUE
RE	06027032	715.70	14.31	730.01
Name Totals:		**715.70**	**14.31**	**730.01**

SPEARS, STEVEN M ET AL 3411 LANCASTER HWY MONROE, NC 28112

SOURCE	PROPERTY KEY	TAXES/FEES	INTEREST	AMOUNT DUE
RE	09330022A	715.18	14.30	729.48
Name Totals:		**715.18**	**14.30**	**729.48**

STURDIVANT, DONNELL JR 1303 COAKLEY ST MONROE, NC 28110

SOURCE	PROPERTY KEY	TAXES/FEES	INTEREST	AMOUNT DUE
RE	09192031	715.13	14.30	729.43
Name Totals:		**715.13**	**14.30**	**729.43**

GIBSON, ALISA MICHELLE 2903 WHITE STORE RD WINGATE, NC 28174

SOURCE	PROPERTY KEY	TAXES/FEES	INTEREST	AMOUNT DUE
RE	09066008N	714.11	14.28	728.39
Name Totals:		**714.11**	**14.28**	**728.39**

CLONTZ, JULIA R HEIRS 7111 ALEXANDER FARM RD MONROE, NC 28110

SOURCE	PROPERTY KEY	TAXES/FEES	INTEREST	AMOUNT DUE
RE	08033002	713.38	14.27	727.65
Name Totals:		**713.38**	**14.27**	**727.65**

COVINGTON, ADRIENE LEE 4024 EUTAW DR WAXHAW, NC 28173

SOURCE	PROPERTY KEY	TAXES/FEES	INTEREST	AMOUNT DUE
RE	05138065	712.59	14.25	726.84
Name Totals:		**712.59**	**14.25**	**726.84**

HARRELL, HAZEL 5414 MONROE ANSONVILLE RD WINGATE, NC 28174

SOURCE	PROPERTY KEY	TAXES/FEES	INTEREST	AMOUNT DUE
RE	02239013	712.08	14.24	726.32
Name Totals:		**712.08**	**14.24**	**726.32**

Copyright (C) 1997-2026 DEVNET Incorporated

Uncollected Amounts By Names Report
Union County
Date Distributed as of : 1/16/2026

YEAR: 2025

TAXPAYER NAME/ADDRESS

BRIGGS, IVONNE 6901 AEROWOOD CIR WAXHAW, NC 28173

SOURCE	PROPERTY KEY	TAXES/FEES	INTEREST	AMOUNT DUE
RE	05153054	711.66	14.23	725.89
Name Totals:		**711.66**	**14.23**	**725.89**

BLACK CONTRACTING INC 2210 FOWLER SECREST RD MONROE, NC 28110

SOURCE	PROPERTY KEY	TAXES/FEES	INTEREST	AMOUNT DUE
RE	08195008H	709.36	14.19	723.55
Name Totals:		**709.36**	**14.19**	**723.55**

STEGALL, JAMEY L 510 KOONCE RD RAEFORD, NC 28376

SOURCE	PROPERTY KEY	TAXES/FEES	INTEREST	AMOUNT DUE
RE	02027014	709.20	14.18	723.38
Name Totals:		**709.20**	**14.18**	**723.38**

HIGH, VERA ANN TAYLOR 3628 LEONARD MORGAN RD MARSHVILLE, NC 28103

SOURCE	PROPERTY KEY	TAXES/FEES	INTEREST	AMOUNT DUE
RE	03078003A	708.84	14.18	723.02
Name Totals:		**708.84**	**14.18**	**723.02**

JR BROTHERS ENTERPRISES LLC 2727 CURTIS ST EAST ELMHURST, NY 11369

SOURCE	PROPERTY KEY	TAXES/FEES	INTEREST	AMOUNT DUE
RE	09115031	708.61	14.17	722.78
Name Totals:		**708.61**	**14.17**	**722.78**

MOSER, FAYE R %JIMMY MOSER 5201 WOLF POND RD MONROE, NC 28112

SOURCE	PROPERTY KEY	TAXES/FEES	INTEREST	AMOUNT DUE
RE	04150007A	708.21	14.16	722.37
Name Totals:		**708.21**	**14.16**	**722.37**

STATON, JUDY 1007 LASALLE ST MONROE, NC 281103419

SOURCE	PROPERTY KEY	TAXES/FEES	INTEREST	AMOUNT DUE
RE	09189189	708.18	14.16	722.34
Name Totals:		**708.18**	**14.16**	**722.34**

MCGEE, DONALD R 4606 CARRIKER RD MONROE, NC 28110

SOURCE	PROPERTY KEY	TAXES/FEES	INTEREST	AMOUNT DUE
RE	08066026	707.89	14.16	722.05
Name Totals:		**707.89**	**14.16**	**722.05**

TUCKER, DUANE EDWIN 454 HUNTING CREEK RD MATTHEWS, NC 281049311

SOURCE	PROPERTY KEY	TAXES/FEES	INTEREST	AMOUNT DUE
RE	02223019	707.80	14.16	721.96
Name Totals:		**707.80**	**14.16**	**721.96**

CAROLINAS STONE PROPERTIES LLC 4808 E FORK LN MONROE, NC 28110

SOURCE	PROPERTY KEY	TAXES/FEES	INTEREST	AMOUNT DUE
RE	07048078	707.67	14.15	721.82
Name Totals:		**707.67**	**14.15**	**721.82**

MARTINS CONSTRUCTION GROUP LLC 3601 SWEETGRASS LN CHARLOTTE, NC 28226

SOURCE	PROPERTY KEY	TAXES/FEES	INTEREST	AMOUNT DUE
RE	09228021	707.31	14.15	721.46
Name Totals:		**707.31**	**14.15**	**721.46**

Copyright (C) 1997-2026 DEVNET Incorporated

Uncollected Amounts By Names Report
Union County
Date Distributed as of : 1/16/2026

YEAR: 2025

TAXPAYER NAME/ADDRESS

NABB, JOANN D 15643 SIR CHARLES PL CHARLOTTE, NC 28277

SOURCE	PROPERTY KEY	TAXES/FEES	INTEREST	AMOUNT DUE
RE	04264010B	706.56	14.13	720.69
Name Totals:		**706.56**	**14.13**	**720.69**

HINSON, EVERETTE C JR TRUSTEE 78 TOURNAMENT DR N HAWTHORN WOODS, IL 60047

SOURCE	PROPERTY KEY	TAXES/FEES	INTEREST	AMOUNT DUE
RE	01201024	706.18	14.12	720.30
Name Totals:		**706.18**	**14.12**	**720.30**

BYRUM, VICKI H 815 BRIEF RD W INDIAN TRAIL, NC 28079

SOURCE	PROPERTY KEY	TAXES/FEES	INTEREST	AMOUNT DUE
RE	08204010	705.94	14.12	720.06
Name Totals:		**705.94**	**14.12**	**720.06**

DARIO, VERONICA 2004 RIDLEY PARK CT INDIAN TRAIL, NC 28079

SOURCE	PROPERTY KEY	TAXES/FEES	INTEREST	AMOUNT DUE
RE	07057732	719.36	0.00	719.36
Name Totals:		**719.36**	**0.00**	**719.36**

HOWARD, CHRISTOPHER DEWAINE 2610 OLD PEACHLAND RD PEACHLAND, NC 28133

SOURCE	PROPERTY KEY	TAXES/FEES	INTEREST	AMOUNT DUE
RE	02015006G	705.19	14.10	719.29
Name Totals:		**705.19**	**14.10**	**719.29**

RHODES, STEPHANIE 4406 BIGHAM RD WAXHAW, NC 28173

SOURCE	PROPERTY KEY	TAXES/FEES	INTEREST	AMOUNT DUE
RE	05063008C	704.45	14.09	718.54
Name Totals:		**704.45**	**14.09**	**718.54**

WHITE JOHNNY AND FREIDA WHITE FAMIL 5343 W HWY 74 MONROE, NC 28110

SOURCE	PROPERTY KEY	TAXES/FEES	INTEREST	AMOUNT DUE
RE	07069027D	704.41	14.09	718.50
Name Totals:		**704.41**	**14.09**	**718.50**

SCOTT, SUSAN B PO BOX 79314 CHARLOTTE, NC 28271

SOURCE	PROPERTY KEY	TAXES/FEES	INTEREST	AMOUNT DUE
RE	06156006C	704.39	14.09	718.48
Name Totals:		**704.39**	**14.09**	**718.48**

SIMPSON, JOSHUA ANDREW 801 LEEWOOD DR MONROE, NC 28112

SOURCE	PROPERTY KEY	TAXES/FEES	INTEREST	AMOUNT DUE
RE	08300009	704.38	14.09	718.47
Name Totals:		**704.38**	**14.09**	**718.47**

TYSON, CHARLES D 510 W SANDY RIDGE RD MONROE, NC 28112

SOURCE	PROPERTY KEY	TAXES/FEES	INTEREST	AMOUNT DUE
RE	04177093A	703.33	14.07	717.40
Name Totals:		**703.33**	**14.07**	**717.40**

JAMES, CHARLES L 3825 STACK RD MONROE, NC 28112

SOURCE	PROPERTY KEY	TAXES/FEES	INTEREST	AMOUNT DUE
RE	04072010C	702.69	14.05	716.74
Name Totals:		**702.69**	**14.05**	**716.74**

Copyright (C) 1997-2026 DEVNET Incorporated

Uncollected Amounts By Names Report
Union County
Date Distributed as of : 1/16/2026

YEAR: 2025

TAXPAYER NAME/ADDRESS

HODGES, MICHAEL ALAN 2313 HAYES RD MONROE, NC 28110

SOURCE	PROPERTY KEY	TAXES/FEES	INTEREST	AMOUNT DUE
RE	09363022	702.48	14.05	716.53
Name Totals:		**702.48**	**14.05**	**716.53**

GRIFFIN, PATTI NANCE 4805 GRIFFITH RD MONROE, NC 28112

SOURCE	PROPERTY KEY	TAXES/FEES	INTEREST	AMOUNT DUE
RE	04225003J	702.08	14.04	716.12
Name Totals:		**702.08**	**14.04**	**716.12**

KIKER AND ASSOCIATES INC PO BOX 487 WINGATE, NC 28174

SOURCE	PROPERTY KEY	TAXES/FEES	INTEREST	AMOUNT DUE
RE	09149034A	701.67	14.03	715.70
Name Totals:		**701.67**	**14.03**	**715.70**

BELK, RICHARD D JR 5513 PARKWOOD SCHOOL RD WAXHAW, NC 28173

SOURCE	PROPERTY KEY	TAXES/FEES	INTEREST	AMOUNT DUE
RE	05036015D	701.21	14.02	715.23
Name Totals:		**701.21**	**14.02**	**715.23**

FORTUNE, ANDREA 7003 MCCASLAN LN WAXHAW, NC 28173

SOURCE	PROPERTY KEY	TAXES/FEES	INTEREST	AMOUNT DUE
RE	05096036B	701.09	14.02	715.11
Name Totals:		**701.09**	**14.02**	**715.11**

CROWELL, CHARLES HARVEY 6920 STEVENS MILL RD MATTHEWS, NC 28104

SOURCE	PROPERTY KEY	TAXES/FEES	INTEREST	AMOUNT DUE
RE	07054247	700.57	14.01	714.58
Name Totals:		**700.57**	**14.01**	**714.58**

HOOTON, MOIRA N 3903 ETHERIDGE ST INDIAN TRAIL, NC 280797597

SOURCE	PROPERTY KEY	TAXES/FEES	INTEREST	AMOUNT DUE
RE	07063525	700.00	14.00	714.00
Name Totals:		**700.00**	**14.00**	**714.00**

MORGAN, EDNA E PO BOX 514 WINGATE, NC 28174

SOURCE	PROPERTY KEY	TAXES/FEES	INTEREST	AMOUNT DUE
RE	09049013	700.00	14.00	714.00
Name Totals:		**700.00**	**14.00**	**714.00**

MIESS, ROBERT JOHN 4409 HARTIS GROVE CHURCH RD INDIAN TRAIL, NC 28079

SOURCE	PROPERTY KEY	TAXES/FEES	INTEREST	AMOUNT DUE
RE	07117019	700.00	14.00	714.00
Name Totals:		**700.00**	**14.00**	**714.00**

PENA, ELIGIO 13358 PALOMA DR ORLANDO, FL 32837

SOURCE	PROPERTY KEY	TAXES/FEES	INTEREST	AMOUNT DUE
RE	08195027	699.66	13.99	713.65
Name Totals:		**699.66**	**13.99**	**713.65**

RICHARDSON, HERBERT R HEIRS 728 BOYTE ST MONROE, NC 28110

SOURCE	PROPERTY KEY	TAXES/FEES	INTEREST	AMOUNT DUE
RE	09228003	699.50	13.99	713.49
Name Totals:		**699.50**	**13.99**	**713.49**

Copyright (C) 1997-2026 DEVNET Incorporated

Uncollected Amounts By Names Report
Union County
Date Distributed as of : 1/16/2026

YEAR: 2025

TAXPAYER NAME/ADDRESS

PARKER, MICHAEL DEAN HEIRS C/O APRIL PARKER CHANCE 13245A RUSTIC LN STANFIELD, NC 28163

SOURCE	PROPERTY KEY	TAXES/FEES	INTEREST	AMOUNT DUE
RE	09247019A	699.37	13.99	713.36
Name Totals:		**699.37**	**13.99**	**713.36**

GRIFFIN, ANTHONY TRUSTEE 5920 PAGELAND HWY MONROE, NC 28112

SOURCE	PROPERTY KEY	TAXES/FEES	INTEREST	AMOUNT DUE
RE	03177004	698.79	13.98	712.77
Name Totals:		**698.79**	**13.98**	**712.77**

MCCRAY, ERIC PATRICK 1762 ABBOTS FORD CT GASTONIA, NC 28056

SOURCE	PROPERTY KEY	TAXES/FEES	INTEREST	AMOUNT DUE
RE	04225021	698.02	13.96	711.98
Name Totals:		**698.02**	**13.96**	**711.98**

PARKER, MARCUS PO BOX 471 WINGATE, NC 28174

SOURCE	PROPERTY KEY	TAXES/FEES	INTEREST	AMOUNT DUE
RE	02239002A	697.91	13.96	711.87
Name Totals:		**697.91**	**13.96**	**711.87**

BAUCOM, RICHARD LEE 9911 OLIVE BRANCH RD MARSHVILLE, NC 28103

SOURCE	PROPERTY KEY	TAXES/FEES	INTEREST	AMOUNT DUE
RE	01066018	697.59	13.95	711.54
Name Totals:		**697.59**	**13.95**	**711.54**

CLYBURN, JAMES E 210 W ELM ST HOPKINS, SC 29061

SOURCE	PROPERTY KEY	TAXES/FEES	INTEREST	AMOUNT DUE
RE	09063051	697.41	13.95	711.36
Name Totals:		**697.41**	**13.95**	**711.36**

MARSHALL, KETRELL 3440 JONESBERRY RD MATTHEWS, NC 28105

SOURCE	PROPERTY KEY	TAXES/FEES	INTEREST	AMOUNT DUE
RE	07123145	696.90	13.94	710.84
Name Totals:		**696.90**	**13.94**	**710.84**

WILSON, SCOTT D 3809 BOUNTY CT MATTHEWS, NC 28105

SOURCE	PROPERTY KEY	TAXES/FEES	INTEREST	AMOUNT DUE
RE	09115105	696.89	13.94	710.83
Name Totals:		**696.89**	**13.94**	**710.83**

CHAMBERS, TERESA ET AL 935 S AUSTIN RD MARSHVILLE, NC 28103

SOURCE	PROPERTY KEY	TAXES/FEES	INTEREST	AMOUNT DUE
RE	02321029	696.73	13.93	710.66
Name Totals:		**696.73**	**13.93**	**710.66**

REYES, ROSARIO VAZQUEZ PO BOX 1161 WINGATE, NC 28174

SOURCE	PROPERTY KEY	TAXES/FEES	INTEREST	AMOUNT DUE
RE	09238029	696.46	13.93	710.39
Name Totals:		**696.46**	**13.93**	**710.39**

CHIN, WOODROW WOOHYUN 1120 LOST OAK RD CHARLOTTE, NC 28270

SOURCE	PROPERTY KEY	TAXES/FEES	INTEREST	AMOUNT DUE
RE	06186001M	696.21	13.92	710.13
Name Totals:		**696.21**	**13.92**	**710.13**

Copyright (C) 1997-2026 DEVNET Incorporated

Uncollected Amounts By Names Report
Union County
Date Distributed as of : 1/16/2026

YEAR: 2025

TAXPAYER NAME/ADDRESS

CHAVEZ, JOSE CARMEN JR 1006 HIGHWAY 218 W INDIAN TRAIL, NC 28079

SOURCE	PROPERTY KEY	TAXES/FEES	INTEREST	AMOUNT DUE
RE	08120011E	696.08	13.92	710.00
Name Totals:		**696.08**	**13.92**	**710.00**

PHILLIPS, RODNEY DALE 1423 BIGGERS CEMETERY RD MONROE, NC 281109278

SOURCE	PROPERTY KEY	TAXES/FEES	INTEREST	AMOUNT DUE
RE	08114009H	695.58	13.91	709.49
Name Totals:		**695.58**	**13.91**	**709.49**

JAUCH PROPERTIES LLC ATTN: JOHN A JAUCH 6908 LAKE BROOK TRL WAXHAW, NC 28173

SOURCE	PROPERTY KEY	TAXES/FEES	INTEREST	AMOUNT DUE
RE	09342191A	695.15	13.90	709.05
Name Totals:		**695.15**	**13.90**	**709.05**

THOMAS, MICHELL POLK 1932 TIN ROOF LN MONROE, NC 28112

SOURCE	PROPERTY KEY	TAXES/FEES	INTEREST	AMOUNT DUE
RE	02239033	694.88	13.90	708.78
Name Totals:		**694.88**	**13.90**	**708.78**

HOOD, DAVID 1214 ROSA DR MONROE, NC 28112

SOURCE	PROPERTY KEY	TAXES/FEES	INTEREST	AMOUNT DUE
RE	09162008	694.72	13.89	708.61
Name Totals:		**694.72**	**13.89**	**708.61**

RUSHING, MICHAEL B 3121 MATTHEWS INDIAN TRAIL RD MATTHEWS, NC 28104

SOURCE	PROPERTY KEY	TAXES/FEES	INTEREST	AMOUNT DUE
RE	09162007	694.72	13.89	708.61
Name Totals:		**694.72**	**13.89**	**708.61**

GAITHER, DOROTHY MAE ALLEN 7208 FOREST POINT BLVD APT 4403 CHARLOTTE, NC 28217

SOURCE	PROPERTY KEY	TAXES/FEES	INTEREST	AMOUNT DUE
RE	03060004B	694.41	13.89	708.30
Name Totals:		**694.41**	**13.89**	**708.30**

WASHINGTON, MARY ANN PO BOX 724 WINGATE, NC 281740724

SOURCE	PROPERTY KEY	TAXES/FEES	INTEREST	AMOUNT DUE
RE	02239060	694.37	13.89	708.26
Name Totals:		**694.37**	**13.89**	**708.26**

PRICE-MANNING, VIVIAN 1020 BARBEE FARMS DR MONROE, NC 281105601

SOURCE	PROPERTY KEY	TAXES/FEES	INTEREST	AMOUNT DUE
RE	09216137	694.07	13.88	707.95
Name Totals:		**694.07**	**13.88**	**707.95**

SIMPSON, LINDA J 3703 HAIGLER RD MONROE, NC 28110

SOURCE	PROPERTY KEY	TAXES/FEES	INTEREST	AMOUNT DUE
RE	08042010B	694.05	13.88	707.93
Name Totals:		**694.05**	**13.88**	**707.93**

ALEXANDER, ISAAC 618 NORTH LAKE DR MONROE, NC 28112

SOURCE	PROPERTY KEY	TAXES/FEES	INTEREST	AMOUNT DUE
RE	09207004N	693.87	13.88	707.75
Name Totals:		**693.87**	**13.88**	**707.75**

Copyright (C) 1997-2026 DEVNET Incorporated

Uncollected Amounts By Names Report
Union County
Date Distributed as of : 1/16/2026

YEAR: 2025

TAXPAYER NAME/ADDRESS

ADAMS, VONDA LEE BROOKS 1035 ALLISON ST OAKBORO, NC 28129

SOURCE	PROPERTY KEY	TAXES/FEES	INTEREST	AMOUNT DUE
RE	04039001C	693.87	13.88	707.75
Name Totals:		**693.87**	**13.88**	**707.75**

J&R LATINO HOUSING SOLUTION LLC 4406 ALLIBROOK WAY WINGATE, NC 28174

SOURCE	PROPERTY KEY	TAXES/FEES	INTEREST	AMOUNT DUE
RE	02239074	693.86	13.88	707.74
Name Totals:		**693.86**	**13.88**	**707.74**

HILDRETH, BENJAMIN REX 10227 MILL GROVE RD INDIAN TRAIL, NC 28079

SOURCE	PROPERTY KEY	TAXES/FEES	INTEREST	AMOUNT DUE
RE	08279020	693.36	13.87	707.23
Name Totals:		**693.36**	**13.87**	**707.23**

OSIPOV, YEVGENIYA 2920 WAXHAW INDIAN TRAIL RD S WAXHAW, NC 28173

SOURCE	PROPERTY KEY	TAXES/FEES	INTEREST	AMOUNT DUE
RE	06060007E	693.25	13.87	707.12
Name Totals:		**693.25**	**13.87**	**707.12**

TARLTON, RICKY LANE 5919 OLD KENNEDY FORD RD MARSHVILLE, NC 28103

SOURCE	PROPERTY KEY	TAXES/FEES	INTEREST	AMOUNT DUE
RE	01087002C	692.54	13.85	706.39
Name Totals:		**692.54**	**13.85**	**706.39**

PORTER, JAUNITA KING 9203 CONCORD HWY INDIAN TRAIL, NC 28079

SOURCE	PROPERTY KEY	TAXES/FEES	INTEREST	AMOUNT DUE
RE	08216012D	692.51	13.85	706.36
Name Totals:		**692.51**	**13.85**	**706.36**

MORRISON, KATHERINE N 9283 NOLLEY CT APT 202 CHARLOTTE, NC 28270

SOURCE	PROPERTY KEY	TAXES/FEES	INTEREST	AMOUNT DUE
RE	08159018	692.27	13.85	706.12
Name Totals:		**692.27**	**13.85**	**706.12**

823 CHARLES HUNLEY LLC 8807 ROSSLARE VILLAS CT CHARLOTTE, NC 28226

SOURCE	PROPERTY KEY	TAXES/FEES	INTEREST	AMOUNT DUE
RE	09155002C	692.11	13.84	705.95
Name Totals:		**692.11**	**13.84**	**705.95**

TORRES INVESTMENT PROPERTIES LLC 512 BENTON ST MONROE, NC 28110

SOURCE	PROPERTY KEY	TAXES/FEES	INTEREST	AMOUNT DUE
RE	09226174	691.68	13.83	705.51
Name Totals:		**691.68**	**13.83**	**705.51**

IMSH HOLDINGS LLC C/O RANDY BEATY JR 3977 BURTON LN DENVER, NC 28037

SOURCE	PROPERTY KEY	TAXES/FEES	INTEREST	AMOUNT DUE
RE	09191022B	691.68	13.83	705.51
Name Totals:		**691.68**	**13.83**	**705.51**

COVINGTON, EDITH J 315 E GREEN ST MONROE, NC 28112

SOURCE	PROPERTY KEY	TAXES/FEES	INTEREST	AMOUNT DUE
RE	09234140	691.68	13.83	705.51
Name Totals:		**691.68**	**13.83**	**705.51**

Copyright (C) 1997-2026 DEVNET Incorporated

Uncollected Amounts By Names Report
Union County
Date Distributed as of : 1/16/2026

YEAR: 2025

TAXPAYER NAME/ADDRESS

JONES, CALDWELL 606 ENGLISH ST MONROE, NC 28110

SOURCE	PROPERTY KEY	TAXES/FEES	INTEREST	AMOUNT DUE
RE	09189126	690.81	13.82	704.63
Name Totals:		**690.81**	**13.82**	**704.63**

MCRORIE, WILLIAM DAVID 3709 MCMANUS RD MONROE, NC 28112

SOURCE	PROPERTY KEY	TAXES/FEES	INTEREST	AMOUNT DUE
RE	04225005B	690.34	13.81	704.15
Name Totals:		**690.34**	**13.81**	**704.15**

PURSER, DAVID 713 CLONTZ LONG RD MONROE, NC 28110

SOURCE	PROPERTY KEY	TAXES/FEES	INTEREST	AMOUNT DUE
RE	08123013	689.34	13.79	703.13
Name Totals:		**689.34**	**13.79**	**703.13**

NOLAN, ALLAN JAMES 1042 COUNSELORS DR MONROE, NC 28110

SOURCE	PROPERTY KEY	TAXES/FEES	INTEREST	AMOUNT DUE
RE	09066007A	689.31	13.79	703.10
Name Totals:		**689.31**	**13.79**	**703.10**

NOLL, OLGA 5312 MAYNARD HILL DR MONROE, NC 28110

SOURCE	PROPERTY KEY	TAXES/FEES	INTEREST	AMOUNT DUE
RE	07027695	688.64	13.77	702.41
Name Totals:		**688.64**	**13.77**	**702.41**

MASSEY, MARY H 808 LASALLE ST MONROE, NC 28110

SOURCE	PROPERTY KEY	TAXES/FEES	INTEREST	AMOUNT DUE
RE	09189073	688.64	13.77	702.41
Name Totals:		**688.64**	**13.77**	**702.41**

REDFERN, TAMIA YMON 2026 CLOVER HILL RD INDIAN TRAIL, NC 28079

SOURCE	PROPERTY KEY	TAXES/FEES	INTEREST	AMOUNT DUE
RE	08300051	688.45	13.77	702.22
Name Totals:		**688.45**	**13.77**	**702.22**

SHORT, KRISTY ELAINE HELMS 4304 ATKINSON WAY MONROE, NC 281106400

SOURCE	PROPERTY KEY	TAXES/FEES	INTEREST	AMOUNT DUE
RE	09336014C	688.21	13.76	701.97
Name Totals:		**688.21**	**13.76**	**701.97**

COLSTON, JOY BELL HEIRS C/O PATRICK AND MANDRILL ALLEN 3444 LANESBORO RD MARSHVILLE, NC 28103

SOURCE	PROPERTY KEY	TAXES/FEES	INTEREST	AMOUNT DUE
RE	01042030	687.48	13.75	701.23
Name Totals:		**687.48**	**13.75**	**701.23**

CARELOCK, LARRY JUNIOR 1006 ZEPHYR CIR MONROE, NC 281100000

SOURCE	PROPERTY KEY	TAXES/FEES	INTEREST	AMOUNT DUE
RE	09232193	687.34	13.75	701.09
Name Totals:		**687.34**	**13.75**	**701.09**

HOLSHOUSER, AMBER MARIE 1924 AUSTIN CHANEY RD WINGATE, NC 28174

SOURCE	PROPERTY KEY	TAXES/FEES	INTEREST	AMOUNT DUE
RE	09043023	687.28	13.75	701.03
Name Totals:		**687.28**	**13.75**	**701.03**

Copyright (C) 1997-2026 DEVNET Incorporated

Uncollected Amounts By Names Report
Union County
Date Distributed as of : 1/16/2026

YEAR: 2025

TAXPAYER NAME/ADDRESS

BRADLEY, P JOYCE 5301 WILLOW RUN RD MONROE, NC 281107374

SOURCE	PROPERTY KEY	TAXES/FEES	INTEREST	AMOUNT DUE
RE	09402107	687.05	13.74	700.79
Name Totals:		**687.05**	**13.74**	**700.79**

DOANE, WANDA M 5924 S ROCKY RIVER RD MONROE, NC 28112

SOURCE	PROPERTY KEY	TAXES/FEES	INTEREST	AMOUNT DUE
RE	04288007A	686.74	13.73	700.47
Name Totals:		**686.74**	**13.73**	**700.47**

DRAKE, BONNIE 5007 WOLF POND RD MONROE, NC 28112

SOURCE	PROPERTY KEY	TAXES/FEES	INTEREST	AMOUNT DUE
RE	04150013	686.22	13.72	699.94
Name Totals:		**686.22**	**13.72**	**699.94**

STARNES, NELSON JOSEPH 113 MARVIN WATKINS RD MONROE, NC 28112

SOURCE	PROPERTY KEY	TAXES/FEES	INTEREST	AMOUNT DUE
RE	09240007	685.88	13.72	699.60
Name Totals:		**685.88**	**13.72**	**699.60**

DAVIS, RUSSELL J 4612 OLD PAGELAND MARSHVILLE RD MONROE, NC 28112

SOURCE	PROPERTY KEY	TAXES/FEES	INTEREST	AMOUNT DUE
RE	03129003A	685.85	13.72	699.57
Name Totals:		**685.85**	**13.72**	**699.57**

ARROWOOD, RODNEY 3314 MARSHVILLE OLIVE BR RD MARSHVILLE, NC 28103

SOURCE	PROPERTY KEY	TAXES/FEES	INTEREST	AMOUNT DUE
RE	01075004C	685.64	13.71	699.35
Name Totals:		**685.64**	**13.71**	**699.35**

BAUCOM, DEBORAH 4310 SINCERITY RD MONROE, NC 28110

SOURCE	PROPERTY KEY	TAXES/FEES	INTEREST	AMOUNT DUE
RE	08075006C	685.43	13.71	699.14
Name Totals:		**685.43**	**13.71**	**699.14**

GREEN, LORI 503 WITMORE RD WINGATE, NC 28174

SOURCE	PROPERTY KEY	TAXES/FEES	INTEREST	AMOUNT DUE
RE	09025028	685.26	13.71	698.97
Name Totals:		**685.26**	**13.71**	**698.97**

IRVING, ANNIE 905 GORDON STREET MONROE, NC 28112

SOURCE	PROPERTY KEY	TAXES/FEES	INTEREST	AMOUNT DUE
RE	09189118	684.30	13.69	697.99
Name Totals:		**684.30**	**13.69**	**697.99**

WASHINGTON, SARAH A 180 WOODLYNN DR CHARLOTTE, NC 28214

SOURCE	PROPERTY KEY	TAXES/FEES	INTEREST	AMOUNT DUE
RE	09115100	683.87	13.68	697.55
Name Totals:		**683.87**	**13.68**	**697.55**

COLLINS, DILLON TAYLOR 4310 MEDLIN RD MONROE, NC 28112

SOURCE	PROPERTY KEY	TAXES/FEES	INTEREST	AMOUNT DUE
RE	04066025	683.83	13.68	697.51
Name Totals:		**683.83**	**13.68**	**697.51**

Copyright (C) 1997-2026 DEVNET Incorporated

Uncollected Amounts By Names Report
Union County
Date Distributed as of : 1/16/2026

YEAR: 2025

TAXPAYER NAME/ADDRESS

JOHNSON, TIMOTHY D 204 OAKWOOD DR MATTHEWS, NC 281043107

SOURCE	PROPERTY KEY	TAXES/FEES	INTEREST	AMOUNT DUE
RE	08312097	683.40	13.67	697.07
Name Totals:		**683.40**	**13.67**	**697.07**

TUPOC PROPERTIES LLC 1806 WALKUP AVE STE C MONROE, NC 28110

SOURCE	PROPERTY KEY	TAXES/FEES	INTEREST	AMOUNT DUE
RE	09268020	682.56	13.65	696.21
Name Totals:		**682.56**	**13.65**	**696.21**

MCLEAN, MICHAEL L 4109 MOUNTAIN DR MONROE, NC 28112

SOURCE	PROPERTY KEY	TAXES/FEES	INTEREST	AMOUNT DUE
RE	04060035	682.05	13.64	695.69
Name Totals:		**682.05**	**13.64**	**695.69**

WHEELER, DORIS T 209 E OLD HWY 74 MONROE, NC 28112

SOURCE	PROPERTY KEY	TAXES/FEES	INTEREST	AMOUNT DUE
RE	09121006D	681.73	13.63	695.36
Name Totals:		**681.73**	**13.63**	**695.36**

RODRIGUEZ, LORRAINE C 905 E UNIONVILLE INDIAN TRAIL RD MONROE, NC 28110

SOURCE	PROPERTY KEY	TAXES/FEES	INTEREST	AMOUNT DUE
RE	08163005A	681.53	13.63	695.16
Name Totals:		**681.53**	**13.63**	**695.16**

WESTERN UNION COMMUNITY DEVELOPM 4008 WESTERN UNION SCHOOL RD WAXHAW, NC 28173

SOURCE	PROPERTY KEY	TAXES/FEES	INTEREST	AMOUNT DUE
RE	05006003	680.77	13.62	694.39
Name Totals:		**680.77**	**13.62**	**694.39**

TORREZ, SAIRA VERGARA 6104 S ROCKY RIVER RD MONROE, NC 28112

SOURCE	PROPERTY KEY	TAXES/FEES	INTEREST	AMOUNT DUE
RE	04288003B	680.75	13.62	694.37
Name Totals:		**680.75**	**13.62**	**694.37**

BROOKS, OLA LEE HAILEY HEIRS C/O CHRISTINE BLAKENEY 1004 DOWNING CT INDIAN TRAIL, NC 28079

SOURCE	PROPERTY KEY	TAXES/FEES	INTEREST	AMOUNT DUE
RE	09022009	680.49	13.61	694.10
Name Totals:		**680.49**	**13.61**	**694.10**

BRIECKE, DAVID WAYNE 7204 ARANT RD MONROE, NC 28112

SOURCE	PROPERTY KEY	TAXES/FEES	INTEREST	AMOUNT DUE
RE	08051002K	679.90	13.60	693.50
Name Totals:		**679.90**	**13.60**	**693.50**

MANUS, MICHAEL DEAN 672 MILLER FLAT RD JEFFERSON, SC 29718

SOURCE	PROPERTY KEY	TAXES/FEES	INTEREST	AMOUNT DUE
RE	03021007A	679.37	13.59	692.96
Name Totals:		**679.37**	**13.59**	**692.96**

AUSTIN, CYNTHIA 7222 PLEASANT HILL CHURCH RD MARSHVILLE, NC 28103

SOURCE	PROPERTY KEY	TAXES/FEES	INTEREST	AMOUNT DUE
RE	01084013B	678.89	13.58	692.47
Name Totals:		**678.89**	**13.58**	**692.47**

Copyright (C) 1997-2026 DEVNET Incorporated

Uncollected Amounts By Names Report
Union County
Date Distributed as of : 1/16/2026

YEAR: 2025

TAXPAYER NAME/ADDRESS

HELMS, HOYLE R 530 W SANDY RIDGE RD MONROE, NC 28112

SOURCE	PROPERTY KEY	TAXES/FEES	INTEREST	AMOUNT DUE
RE	04177093G	678.46	13.57	692.03
Name Totals:		**678.46**	**13.57**	**692.03**

BOYKO, GALINA 13748 THOMPSON PLACE DR CHARLOTTE, NC 28227

SOURCE	PROPERTY KEY	TAXES/FEES	INTEREST	AMOUNT DUE
RE	07102193	677.79	13.56	691.35
Name Totals:		**677.79**	**13.56**	**691.35**

CAROBUILD LLC 8540 FOXBRIDGE DR MATTHEWS, NC 28104

SOURCE	PROPERTY KEY	TAXES/FEES	INTEREST	AMOUNT DUE
RE	07114071	677.36	13.55	690.91
Name Totals:		**677.36**	**13.55**	**690.91**

WINN, ROBERT L 1301 MEDLIN RD MONROE, NC 28112

SOURCE	PROPERTY KEY	TAXES/FEES	INTEREST	AMOUNT DUE
RE	09115123	676.92	13.54	690.46
Name Totals:		**676.92**	**13.54**	**690.46**

OLIVER, DEBBIE W 4815 WOODHAVEN LN INDIAN TRAIL, NC 28079

SOURCE	PROPERTY KEY	TAXES/FEES	INTEREST	AMOUNT DUE
RE	07081244	676.72	13.53	690.25
Name Totals:		**676.72**	**13.53**	**690.25**

MULLIS, SARAH S 1706 VIRGINIA ST MONROE, NC 28110

SOURCE	PROPERTY KEY	TAXES/FEES	INTEREST	AMOUNT DUE
RE	09342088	676.20	13.52	689.72
Name Totals:		**676.20**	**13.52**	**689.72**

BYRUM, JEFFREY SCOTT 1121 DEESE RD MONROE, NC 281108726

SOURCE	PROPERTY KEY	TAXES/FEES	INTEREST	AMOUNT DUE
RE	09140012G	675.67	13.51	689.18
Name Totals:		**675.67**	**13.51**	**689.18**

CUAMACATECO, JORGE GODINEZ 5719 SECREST SHORTCUT RD MONROE, NC 28110

SOURCE	PROPERTY KEY	TAXES/FEES	INTEREST	AMOUNT DUE
RE	09171015B	675.67	13.51	689.18
Name Totals:		**675.67**	**13.51**	**689.18**

SHIPP, DUNG TUAN 208 CROMER ST CHARLOTTE, NC 28208

SOURCE	PROPERTY KEY	TAXES/FEES	INTEREST	AMOUNT DUE
RE	09232005	675.18	13.50	688.68
Name Totals:		**675.18**	**13.50**	**688.68**

HELMS, ASHLEY 1203 TOM BOYD RD MONROE, NC 28110

SOURCE	PROPERTY KEY	TAXES/FEES	INTEREST	AMOUNT DUE
RE	08126008C	688.30	0.00	688.30
Name Totals:		**688.30**	**0.00**	**688.30**

MCRORIE, WILLIAM DAVID 3709 MCMANUS RD MONROE, NC 28112

SOURCE	PROPERTY KEY	TAXES/FEES	INTEREST	AMOUNT DUE
RE	04225004	674.42	13.49	687.91
Name Totals:		**674.42**	**13.49**	**687.91**

Copyright (C) 1997-2026 DEVNET Incorporated

Uncollected Amounts By Names Report
Union County
Date Distributed as of : 1/16/2026

YEAR: 2025

TAXPAYER NAME/ADDRESS

FINE RENTALS LLC 1610 HINSON RD MONROE, NC 28112

SOURCE	PROPERTY KEY	TAXES/FEES	INTEREST	AMOUNT DUE
RE	09234075	673.88	13.48	687.36
Name Totals:		**673.88**	**13.48**	**687.36**

PADILLA, RUFINO BETANCOURT 9914 AVENSONG CROSSING DR CHARLOTTE, NC 28215

SOURCE	PROPERTY KEY	TAXES/FEES	INTEREST	AMOUNT DUE
RE	01129005C	673.83	13.48	687.31
Name Totals:		**673.83**	**13.48**	**687.31**

DANIELS, DAWNA KIM 308 SERENITY HILLS DR MONROE, NC 28110

SOURCE	PROPERTY KEY	TAXES/FEES	INTEREST	AMOUNT DUE
RE	09348292	673.46	13.47	686.93
Name Totals:		**673.46**	**13.47**	**686.93**

STEGALL, NANCY G 5411 REID RD INDIAN TRAIL, NC 28079

SOURCE	PROPERTY KEY	TAXES/FEES	INTEREST	AMOUNT DUE
RE	07063193	673.14	13.46	686.60
Name Totals:		**673.14**	**13.46**	**686.60**

POPE, EVELYN C ET AL 176 BEAR CLAW RD OAKBORO, NC 28129

SOURCE	PROPERTY KEY	TAXES/FEES	INTEREST	AMOUNT DUE
RE	03057002B	671.88	13.44	685.32
Name Totals:		**671.88**	**13.44**	**685.32**

YANDLE, CORY JAMES 2702 DOSTER RD MONROE, NC 28112

SOURCE	PROPERTY KEY	TAXES/FEES	INTEREST	AMOUNT DUE
RE	09357025	671.35	13.43	684.78
Name Totals:		**671.35**	**13.43**	**684.78**

PRICE, KIMBERLY KIKER 3405 SIKES MILL RD MONROE, NC 28110

SOURCE	PROPERTY KEY	TAXES/FEES	INTEREST	AMOUNT DUE
RE	08129010	671.27	13.43	684.70
Name Totals:		**671.27**	**13.43**	**684.70**

LITTLE, BAXTER GEROME HEIRS 2006 WILLIS LONG RD MONROE, NC 28110

SOURCE	PROPERTY KEY	TAXES/FEES	INTEREST	AMOUNT DUE
RE	08303007J	671.03	13.42	684.45
Name Totals:		**671.03**	**13.42**	**684.45**

HARRISON, JEREMY SHANE 3314 HARD ROAD CT INDIAN TRAIL, NC 28079

SOURCE	PROPERTY KEY	TAXES/FEES	INTEREST	AMOUNT DUE
RE	08081012B	670.58	13.41	683.99
Name Totals:		**670.58**	**13.41**	**683.99**

SNYDER, GEORGE E IV 6102 WHITE STORE PAGELAND RD MARSHVILLE, NC 28103

SOURCE	PROPERTY KEY	TAXES/FEES	INTEREST	AMOUNT DUE
RE	03030002A	670.53	13.41	683.94
Name Totals:		**670.53**	**13.41**	**683.94**

IBARRA, TANYA G 5515 H B STARNES RD WAXHAW, NC 28173

SOURCE	PROPERTY KEY	TAXES/FEES	INTEREST	AMOUNT DUE
RE	05024008A	670.32	13.41	683.73
Name Totals:		**670.32**	**13.41**	**683.73**

Copyright (C) 1997-2026 DEVNET Incorporated

Uncollected Amounts By Names Report
Union County
Date Distributed as of : 1/16/2026

YEAR: 2025

TAXPAYER NAME/ADDRESS

MEADERS, DAPHNE 1233 FOREST HILLS SCHOOL RD MARSHVILLE, NC 28103

SOURCE	PROPERTY KEY	TAXES/FEES	INTEREST	AMOUNT DUE
RE	07027218C	670.06	13.40	683.46
Name Totals:		**670.06**	**13.40**	**683.46**

FAULKNER, LULA M 4624 JOHN CRAIG RD WAXHAW, NC 28173

SOURCE	PROPERTY KEY	TAXES/FEES	INTEREST	AMOUNT DUE
RE	05036008C	669.88	13.40	683.28
Name Totals:		**669.88**	**13.40**	**683.28**

THAD4 INC PO BOX 726 MONROE, NC 28111

SOURCE	PROPERTY KEY	TAXES/FEES	INTEREST	AMOUNT DUE
RE	03108021A	669.18	13.38	682.56
Name Totals:		**669.18**	**13.38**	**682.56**

SOUTHBURY DEVELOPMENT LLC 3494 #7 LKS W WEST END, NC 27376

SOURCE	PROPERTY KEY	TAXES/FEES	INTEREST	AMOUNT DUE
RE	09025033	669.15	13.38	682.53
Name Totals:		**669.15**	**13.38**	**682.53**

WITHERSPOON, BRANDON COLE 501 SOUTH BRANCH ST MONROE, NC 28112

SOURCE	PROPERTY KEY	TAXES/FEES	INTEREST	AMOUNT DUE
RE	09235190B	668.67	13.37	682.04
Name Totals:		**668.67**	**13.37**	**682.04**

CAROLINA WATERFOWL RESCUE PO BOX 1484 5415 POPLIN RD INDIAN TRAIL, NC 28079

SOURCE	PROPERTY KEY	TAXES/FEES	INTEREST	AMOUNT DUE
RE	07021012A	668.61	13.37	681.98
Name Totals:		**668.61**	**13.37**	**681.98**

A & A UNDERGROUND SERVICE LLC 11701 NORKETT DR CHARLOTTE, NC 28215

SOURCE	PROPERTY KEY	TAXES/FEES	INTEREST	AMOUNT DUE
RE	08189024	668.51	13.37	681.88
Name Totals:		**668.51**	**13.37**	**681.88**

KEZIAH, DOUGLAS BLAIR 3301 CONCORD HWY MONROE, NC 28110

SOURCE	PROPERTY KEY	TAXES/FEES	INTEREST	AMOUNT DUE
RE	09171016C	668.34	13.37	681.71
Name Totals:		**668.34**	**13.37**	**681.71**

COFFEY, ZELMA W 717 ENGLISH ST MONROE, NC 28110

SOURCE	PROPERTY KEY	TAXES/FEES	INTEREST	AMOUNT DUE
RE	09189146A	667.80	13.36	681.16
Name Totals:		**667.80**	**13.36**	**681.16**

KNIGHT, CATHERINE C 1710 SIM WILLIAMS RD MONROE, NC 28112

SOURCE	PROPERTY KEY	TAXES/FEES	INTEREST	AMOUNT DUE
RE	09267090	667.37	13.35	680.72
Name Totals:		**667.37**	**13.35**	**680.72**

PORTER, ALBERT HEIRS C/O DANA SUTTON 1804 RUSHING ST MONROE, NC 28112

SOURCE	PROPERTY KEY	TAXES/FEES	INTEREST	AMOUNT DUE
RE	09273057	667.37	13.35	680.72
Name Totals:		**667.37**	**13.35**	**680.72**

Copyright (C) 1997-2026 DEVNET Incorporated

Uncollected Amounts By Names Report
Union County
Date Distributed as of : 1/16/2026

YEAR: 2025

TAXPAYER NAME/ADDRESS

SMITH, KOURTNEY ALISHA 1707 CARSON ST MONROE, NC 28110

SOURCE	PROPERTY KEY	TAXES/FEES	INTEREST	AMOUNT DUE
RE	09342083	667.24	13.34	680.58
Name Totals:		**667.24**	**13.34**	**680.58**

BLANCHARD, CHARLOTTE ELAINE 4417 HARTIS GROVE CHURCH RD INDIAN TRAIL, NC 28079

SOURCE	PROPERTY KEY	TAXES/FEES	INTEREST	AMOUNT DUE
RE	07117024L	666.80	13.34	680.14
Name Totals:		**666.80**	**13.34**	**680.14**

HEATH, ELEANOR M 5101 HAMPTON MEADOWS DR MONROE, NC 28110

SOURCE	PROPERTY KEY	TAXES/FEES	INTEREST	AMOUNT DUE
RE	09274073	666.50	13.33	679.83
Name Totals:		**666.50**	**13.33**	**679.83**

LITTLE, BRANTLEY 5226 SUSTAR DR MONROE, NC 28110

SOURCE	PROPERTY KEY	TAXES/FEES	INTEREST	AMOUNT DUE
RE	01054003D	666.25	13.33	679.58
Name Totals:		**666.25**	**13.33**	**679.58**

GATHERSTONE LLC 1304 W LAWYERS RD INDIAN TRAIL, NC 28079

SOURCE	PROPERTY KEY	TAXES/FEES	INTEREST	AMOUNT DUE
RE	08195004A	665.95	13.32	679.27
Name Totals:		**665.95**	**13.32**	**679.27**

CRISPIN, IRIS MARLENE 5012 HAMPTON MEADOWS RD MONROE, NC 28112

SOURCE	PROPERTY KEY	TAXES/FEES	INTEREST	AMOUNT DUE
RE	09402023	665.78	13.32	679.10
Name Totals:		**665.78**	**13.32**	**679.10**

MENDOZA, JOSE LUIS %JOSE LUIS MENDOZA 509 EVERETT ST MONROE, NC 28112

SOURCE	PROPERTY KEY	TAXES/FEES	INTEREST	AMOUNT DUE
RE	06038011A	665.30	13.31	678.61
Name Totals:		**665.30**	**13.31**	**678.61**

MCCLENDON, JUSTIN LAMAR 502 BOYTE ST MONROE, NC 28110

SOURCE	PROPERTY KEY	TAXES/FEES	INTEREST	AMOUNT DUE
RE	09228020	665.19	13.30	678.49
Name Totals:		**665.19**	**13.30**	**678.49**

VARNEY, FRED WENDELL 224 MIDWAY DR INDIAN TRAIL, NC 28079

SOURCE	PROPERTY KEY	TAXES/FEES	INTEREST	AMOUNT DUE
RE	07087066	664.57	13.29	677.86
Name Totals:		**664.57**	**13.29**	**677.86**

KIKER, RANDY LEE JR 2820 NASH RD MONROE, NC 28112

SOURCE	PROPERTY KEY	TAXES/FEES	INTEREST	AMOUNT DUE
RE	04030019F	664.40	13.29	677.69
Name Totals:		**664.40**	**13.29**	**677.69**

WALLACE, BRENDA M 7017 PLYLER MILL RD MONROE, NC 28112

SOURCE	PROPERTY KEY	TAXES/FEES	INTEREST	AMOUNT DUE
RE	04240036	664.22	13.28	677.50
Name Totals:		**664.22**	**13.28**	**677.50**

Copyright (C) 1997-2026 DEVNET Incorporated

Uncollected Amounts By Names Report
Union County
Date Distributed as of : 1/16/2026

YEAR: 2025

TAXPAYER NAME/ADDRESS

MASTERS, DARRELL VINCE 4510 SECREST SHORT CUT RD MONROE, NC 281109257

SOURCE	PROPERTY KEY	TAXES/FEES	INTEREST	AMOUNT DUE
RE	09295018	663.99	13.28	677.27
Name Totals:		**663.99**	**13.28**	**677.27**

GREGOIRE, MARY KENT 6202 LOWERGATE DR WAXHAW, NC 28173

SOURCE	PROPERTY KEY	TAXES/FEES	INTEREST	AMOUNT DUE
RE	06078196	663.81	13.28	677.09
Name Totals:		**663.81**	**13.28**	**677.09**

HERNANDEZ, ESDRAS J MADRID 5802 LANDSFORD RD MARSHVILLE, NC 28103

SOURCE	PROPERTY KEY	TAXES/FEES	INTEREST	AMOUNT DUE
RE	03132019B	663.70	13.27	676.97
Name Totals:		**663.70**	**13.27**	**676.97**

MCCLAIN, DILLON 5507 WALLACE BRANCH RD MARSHVILLE, NC 28103

SOURCE	PROPERTY KEY	TAXES/FEES	INTEREST	AMOUNT DUE
RE	03090010	663.70	13.27	676.97
Name Totals:		**663.70**	**13.27**	**676.97**

CASTANO DESIGN-BUILD LLC 2815 POTTER RD S WAXHAW, NC 28173

SOURCE	PROPERTY KEY	TAXES/FEES	INTEREST	AMOUNT DUE
RE	05129011J	663.64	13.27	676.91
Name Totals:		**663.64**	**13.27**	**676.91**

STARNES, BRAYDEN L 5101 CARRIKER RD MONROE, NC 28110

SOURCE	PROPERTY KEY	TAXES/FEES	INTEREST	AMOUNT DUE
RE	08066014E	662.54	13.25	675.79
Name Totals:		**662.54**	**13.25**	**675.79**

PETERSEN, GARY V 702 SUMMITT ST MONROE, NC 28112

SOURCE	PROPERTY KEY	TAXES/FEES	INTEREST	AMOUNT DUE
RE	09234091	663.54	12.07	675.61
Name Totals:		**663.54**	**12.07**	**675.61**

MARTIN, TERESA P C/O JAY H MARTIN 909 MILKWOOD LN MONROE, NC 28110

SOURCE	PROPERTY KEY	TAXES/FEES	INTEREST	AMOUNT DUE
RE	03030007B	662.24	13.24	675.48
Name Totals:		**662.24**	**13.24**	**675.48**

HUNTLEY, FANNIE SIMPSON 705 1ST ST MONROE, NC 281108346

SOURCE	PROPERTY KEY	TAXES/FEES	INTEREST	AMOUNT DUE
RE	09189047	661.29	13.23	674.52
Name Totals:		**661.29**	**13.23**	**674.52**

MEARS, SUZANNE THERESA 2102 OLD EVERGREEN PKWY INDIAN TRAIL, NC 28079

SOURCE	PROPERTY KEY	TAXES/FEES	INTEREST	AMOUNT DUE
RE	07120600	661.12	13.22	674.34
Name Totals:		**661.12**	**13.22**	**674.34**

DE-ZAGADA, MARGARITA MACEDO 2102 WRIGHT RD INDIAN TRAIL, NC 28079

SOURCE	PROPERTY KEY	TAXES/FEES	INTEREST	AMOUNT DUE
RE	08285013	660.51	13.21	673.72
Name Totals:		**660.51**	**13.21**	**673.72**

Copyright (C) 1997-2026 DEVNET Incorporated

Uncollected Amounts By Names Report
Union County
Date Distributed as of : 1/16/2026

YEAR: 2025

TAXPAYER NAME/ADDRESS

WINN, ROBERT 1301 MEDLIN ROAD MONROE, NC 28112

SOURCE	PROPERTY KEY	TAXES/FEES	INTEREST	AMOUNT DUE
RE	09234087	660.42	13.21	673.63
Name Totals:		**660.42**	**13.21**	**673.63**

GRIFFIN, IAN GARRETT ET AL 362 FORTUNE RD UNION MILLS, NC 28167

SOURCE	PROPERTY KEY	TAXES/FEES	INTEREST	AMOUNT DUE
RE	01111002B	659.39	13.19	672.58
Name Totals:		**659.39**	**13.19**	**672.58**

LUNN, ROBERT 3619 DAVIDSON HWY CONCORD, NC 28027

SOURCE	PROPERTY KEY	TAXES/FEES	INTEREST	AMOUNT DUE
RE	09429015	659.31	13.19	672.50
Name Totals:		**659.31**	**13.19**	**672.50**

JEFFRIES, PERRY L 871 HUFFMAN ST GREENSBORO, NC 27405

SOURCE	PROPERTY KEY	TAXES/FEES	INTEREST	AMOUNT DUE
RE	09194141	659.12	13.18	672.30
Name Totals:		**659.12**	**13.18**	**672.30**

RAPER, BYRLE D 505 S COLLEGE ST MONROE, NC 28112

SOURCE	PROPERTY KEY	TAXES/FEES	INTEREST	AMOUNT DUE
RE	09235197	659.12	13.18	672.30
Name Totals:		**659.12**	**13.18**	**672.30**

MARTINEZ, JORGE COSS 604 WELSH ST MONROE, NC 28112

SOURCE	PROPERTY KEY	TAXES/FEES	INTEREST	AMOUNT DUE
RE	09273175	659.12	13.18	672.30
Name Totals:		**659.12**	**13.18**	**672.30**

WINN, ROBERT L 1301 MEDLIN RD MONROE, NC 28112

SOURCE	PROPERTY KEY	TAXES/FEES	INTEREST	AMOUNT DUE
RE	09189087	658.25	13.17	671.42
Name Totals:		**658.25**	**13.17**	**671.42**

ALLEN, NATHANIEL LAMONT 2207 STATON RD MARSHVILLE, NC 28103

SOURCE	PROPERTY KEY	TAXES/FEES	INTEREST	AMOUNT DUE
RE	02164013A	658.16	13.16	671.32
Name Totals:		**658.16**	**13.16**	**671.32**

BARNES, KATHY P 3531 WHITE STORE RD WINGATE, NC 28174

SOURCE	PROPERTY KEY	TAXES/FEES	INTEREST	AMOUNT DUE
RE	04002001A	657.93	13.16	671.09
Name Totals:		**657.93**	**13.16**	**671.09**

TAGGIO, ANTHONY P 401 CLONTZ LONG RD MONROE, NC 281108252

SOURCE	PROPERTY KEY	TAXES/FEES	INTEREST	AMOUNT DUE
RE	08192011H	657.27	13.15	670.42
Name Totals:		**657.27**	**13.15**	**670.42**

BAKER, ALICE P 416 WILLIE PICKETT RD MOUNT CROGHAN, SC 29727

SOURCE	PROPERTY KEY	TAXES/FEES	INTEREST	AMOUNT DUE
RE	09270105	656.94	13.14	670.08
Name Totals:		**656.94**	**13.14**	**670.08**

Copyright (C) 1997-2026 DEVNET Incorporated

Uncollected Amounts By Names Report
Union County
Date Distributed as of : 1/16/2026

YEAR: 2025

TAXPAYER NAME/ADDRESS

WILLIAMS, BETTY T 7421 MORGAN MILL RD MONROE, NC 28110

SOURCE	PROPERTY KEY	TAXES/FEES	INTEREST	AMOUNT DUE
RE	08042006G	656.64	13.13	669.77
Name Totals:		**656.64**	**13.13**	**669.77**

BARRETT, JAMES CALVIN 8313 OLIVE BRANCH RD MARSHVILLE, NC 281039079

SOURCE	PROPERTY KEY	TAXES/FEES	INTEREST	AMOUNT DUE
RE	01126017	656.14	13.12	669.26
Name Totals:		**656.14**	**13.12**	**669.26**

GRIFFIN, ROBERT M 106 WALTERS MILL RD MONROE, NC 28112

SOURCE	PROPERTY KEY	TAXES/FEES	INTEREST	AMOUNT DUE
RE	04156010	669.13	0.00	669.13
Name Totals:		**669.13**	**0.00**	**669.13**

GIBSON, JOYCE H HEIRS 2826 GILBOA RD WINGATE, NC 28174

SOURCE	PROPERTY KEY	TAXES/FEES	INTEREST	AMOUNT DUE
RE	02251014E	655.91	13.12	669.03
Name Totals:		**655.91**	**13.12**	**669.03**

MARSH, DOUGLAS 1625 AUSTIN CHANEY RD WINGATE, NC 28174

SOURCE	PROPERTY KEY	TAXES/FEES	INTEREST	AMOUNT DUE
RE	09043015F	655.91	13.12	669.03
Name Totals:		**655.91**	**13.12**	**669.03**

DEANGLEO MINERALS EXTRACTION LLC 400 ADAMS CT NW PUNTA GORDA, FL 339528014

SOURCE	PROPERTY KEY	TAXES/FEES	INTEREST	AMOUNT DUE
RE	09189023	655.64	13.11	668.75
Name Totals:		**655.64**	**13.11**	**668.75**

DUNCAN, ELLA REA R 917 HART STREET MONROE, NC 28110

SOURCE	PROPERTY KEY	TAXES/FEES	INTEREST	AMOUNT DUE
RE	09189136	654.94	13.10	668.04
Name Totals:		**654.94**	**13.10**	**668.04**

HANCOCK, DEBORAH D 5219 OLD PAGELAND MARSHVILLE RD MONROE, NC 28112

SOURCE	PROPERTY KEY	TAXES/FEES	INTEREST	AMOUNT DUE
RE	03132020A	654.87	13.10	667.97
Name Totals:		**654.87**	**13.10**	**667.97**

KNIGHT, TIMOTHY DALE 1714 SIM WILLIAMS RD MONROE, NC 28112

SOURCE	PROPERTY KEY	TAXES/FEES	INTEREST	AMOUNT DUE
RE	04030015G	654.50	13.09	667.59
Name Totals:		**654.50**	**13.09**	**667.59**

WILSON RENTAL AND INVESTMENT PROPI 14837 NC 742 N POLKTON, NC 28135

SOURCE	PROPERTY KEY	TAXES/FEES	INTEREST	AMOUNT DUE
RE	02043011	654.07	13.08	667.15
Name Totals:		**654.07**	**13.08**	**667.15**

GREEN, LAKEISHA 7605 MOCKERNUT DR CHARLOTTE, NC 28215

SOURCE	PROPERTY KEY	TAXES/FEES	INTEREST	AMOUNT DUE
RE	05006019E	653.53	13.07	666.60
Name Totals:		**653.53**	**13.07**	**666.60**

Copyright (C) 1997-2026 DEVNET Incorporated

Uncollected Amounts By Names Report
Union County
Date Distributed as of : 1/16/2026

YEAR: 2025

TAXPAYER NAME/ADDRESS

CRAIG, STACY L 3412 WOLFE RD MONROE, NC 28110

SOURCE	PROPERTY KEY	TAXES/FEES	INTEREST	AMOUNT DUE
RE	09375080	652.16	13.04	665.20
Name Totals:		**652.16**	**13.04**	**665.20**

TAYLOR, CHRISTI E 1127 TROY MEDLIN RD MONROE, NC 28112

SOURCE	PROPERTY KEY	TAXES/FEES	INTEREST	AMOUNT DUE
RE	04090010F	651.79	13.04	664.83
Name Totals:		**651.79**	**13.04**	**664.83**

TEAL, JOHN EVON HEIRS 22 UNION ST STAMFORD, CT 069061317

SOURCE	PROPERTY KEY	TAXES/FEES	INTEREST	AMOUNT DUE
RE	09238003	651.30	13.03	664.33
Name Totals:		**651.30**	**13.03**	**664.33**

GUEVARA, ALFONSO 4616 GOLDMINE RD MONROE, NC 28110

SOURCE	PROPERTY KEY	TAXES/FEES	INTEREST	AMOUNT DUE
RE	02254001D	650.93	13.02	663.95
Name Totals:		**650.93**	**13.02**	**663.95**

LITTLE, PEGGY SUE 6305 BRICE GRIFFIN RD MARSHVILLE, NC 28103

SOURCE	PROPERTY KEY	TAXES/FEES	INTEREST	AMOUNT DUE
RE	02043007A	650.54	13.01	663.55
Name Totals:		**650.54**	**13.01**	**663.55**

KIKER AND ASSOCIATES INC PO BOX 487 WINGATE, NC 28174

SOURCE	PROPERTY KEY	TAXES/FEES	INTEREST	AMOUNT DUE
RE	09149066	650.00	13.00	663.00
Name Totals:		**650.00**	**13.00**	**663.00**

SCHOTT, LARRY 306 W SANDY RIDGE RD MONROE, NC 28112

SOURCE	PROPERTY KEY	TAXES/FEES	INTEREST	AMOUNT DUE
RE	04177085	648.95	12.98	661.93
Name Totals:		**648.95**	**12.98**	**661.93**

LEE, EMANUEL LYDELL 3836 WINCHESTER RD MONROE, NC 28110

SOURCE	PROPERTY KEY	TAXES/FEES	INTEREST	AMOUNT DUE
RE	08300049A	648.88	12.98	661.86
Name Totals:		**648.88**	**12.98**	**661.86**

BAKER, RANEE CATALONE 2123 RUSSELL POPE RD WINGATE, NC 28174

SOURCE	PROPERTY KEY	TAXES/FEES	INTEREST	AMOUNT DUE
RE	02021006B	648.55	12.97	661.52
Name Totals:		**648.55**	**12.97**	**661.52**

HERNANDEZ, CELSO RIBON 2921 PAGELAND HWY MONROE, NC 28112

SOURCE	PROPERTY KEY	TAXES/FEES	INTEREST	AMOUNT DUE
RE	09093014	648.44	12.97	661.41
Name Totals:		**648.44**	**12.97**	**661.41**

BAUCOM, WENDY L 806 E HIGHWAY 218 MONROE, NC 28110

SOURCE	PROPERTY KEY	TAXES/FEES	INTEREST	AMOUNT DUE
RE	01051003B	648.05	12.96	661.01
Name Totals:		**648.05**	**12.96**	**661.01**

Copyright (C) 1997-2026 DEVNET Incorporated

Uncollected Amounts By Names Report
Union County
Date Distributed as of : 1/16/2026

YEAR: 2025

TAXPAYER NAME/ADDRESS

JORDAN, WAYMON S JR 2313 HUNTERS WAY MONROE, NC 28110

SOURCE	PROPERTY KEY	TAXES/FEES	INTEREST	AMOUNT DUE
RE	09307221	647.83	12.96	660.79
Name Totals:		**647.83**	**12.96**	**660.79**

HELMS, CARA LANETTE 4319 LANCASTER HWY MONROE, NC 28112

SOURCE	PROPERTY KEY	TAXES/FEES	INTEREST	AMOUNT DUE
RE	04252012D	647.75	12.96	660.71
Name Totals:		**647.75**	**12.96**	**660.71**

MURRAY, KEVIN D 2006 WALKUP AVE MONROE, NC 28110

SOURCE	PROPERTY KEY	TAXES/FEES	INTEREST	AMOUNT DUE
RE	09150095	647.39	12.95	660.34
Name Totals:		**647.39**	**12.95**	**660.34**

MCGEE, ADA NORVELL 1908 PLEASANT KNOLL LN MONROE, NC 281126177

SOURCE	PROPERTY KEY	TAXES/FEES	INTEREST	AMOUNT DUE
RE	09276243	647.22	12.94	660.16
Name Totals:		**647.22**	**12.94**	**660.16**

WALKER, DOROTHY M 408 REDWINE ST MONROE, NC 28110

SOURCE	PROPERTY KEY	TAXES/FEES	INTEREST	AMOUNT DUE
RE	09115061	646.96	12.94	659.90
Name Totals:		**646.96**	**12.94**	**659.90**

ROBERT ERIC EPPS LLC 517 PACER LN WAXHAW, NC 281738551

SOURCE	PROPERTY KEY	TAXES/FEES	INTEREST	AMOUNT DUE
RE	06222530	646.44	12.93	659.37
Name Totals:		**646.44**	**12.93**	**659.37**

PRICE, DARRELL S 5601 S M BENTON LN MONROE, NC 281109208

SOURCE	PROPERTY KEY	TAXES/FEES	INTEREST	AMOUNT DUE
RE	02157007	646.44	12.93	659.37
Name Totals:		**646.44**	**12.93**	**659.37**

VEMUNOORI, SWAPNA L 11526 DARTINGTON RIDGE LN CHARLOTTE, NC 28262

SOURCE	PROPERTY KEY	TAXES/FEES	INTEREST	AMOUNT DUE
RE	05072012	646.38	12.93	659.31
Name Totals:		**646.38**	**12.93**	**659.31**

RITTER, LINDA 6029 SECREST SHORTCUT RD MONROE, NC 28110

SOURCE	PROPERTY KEY	TAXES/FEES	INTEREST	AMOUNT DUE
RE	07024041B	646.36	12.93	659.29
Name Totals:		**646.36**	**12.93**	**659.29**

THOMAS, LESLIE RENE 2408 WAXHAW INDIAN TRAIL RD INDIAN TRAIL, NC 28079

SOURCE	PROPERTY KEY	TAXES/FEES	INTEREST	AMOUNT DUE
RE	07135021A	646.14	12.92	659.06
Name Totals:		**646.14**	**12.92**	**659.06**

GRANT, DARREN R 18780 PASADERO DR TARZANA, CA 91356

SOURCE	PROPERTY KEY	TAXES/FEES	INTEREST	AMOUNT DUE
RE	09189186	646.09	12.92	659.01
Name Totals:		**646.09**	**12.92**	**659.01**

Copyright (C) 1997-2026 DEVNET Incorporated

Uncollected Amounts By Names Report
Union County
Date Distributed as of : 1/16/2026

YEAR: 2025

TAXPAYER NAME/ADDRESS

CREASMAN, EDNA E PO BOX 41 MARSHVILLE, NC 28103

SOURCE	PROPERTY KEY	TAXES/FEES	INTEREST	AMOUNT DUE
RE	02108012B	646.05	12.92	658.97
Name Totals:		**646.05**	**12.92**	**658.97**

STACK, MARY E 4905 WOLF POND RD MONROE, NC 28112

SOURCE	PROPERTY KEY	TAXES/FEES	INTEREST	AMOUNT DUE
RE	04150011	645.96	12.92	658.88
Name Totals:		**645.96**	**12.92**	**658.88**

POPLIN, ELIZABETH MAE 632 NORTHBROOK DR BATON ROUGE, LA 70820

SOURCE	PROPERTY KEY	TAXES/FEES	INTEREST	AMOUNT DUE
RE	03147020	645.95	12.92	658.87
Name Totals:		**645.95**	**12.92**	**658.87**

WHITE, DEWEY STANLEY 502 N THOMPSON ST MONROE, NC 28110

SOURCE	PROPERTY KEY	TAXES/FEES	INTEREST	AMOUNT DUE
RE	09192099	645.22	12.90	658.12
Name Totals:		**645.22**	**12.90**	**658.12**

CORDERO, JOHN GEORGE ROJAS 310 ALDA DR MONROE, NC 28110

SOURCE	PROPERTY KEY	TAXES/FEES	INTEREST	AMOUNT DUE
RE	09149047	645.22	12.90	658.12
Name Totals:		**645.22**	**12.90**	**658.12**

THORNBURG, RICHARD FRANKLIN HEIRS C/O GLENDA SUSAN THORNBURG 8008 W DUNCAN RD INDIAN TRAIL, NC 28079

SOURCE	PROPERTY KEY	TAXES/FEES	INTEREST	AMOUNT DUE
RE	07057147	645.04	12.90	657.94
Name Totals:		**645.04**	**12.90**	**657.94**

MCCRAY, AMY RUTH 7614 WOLF POND RD MONROE, NC 28112

SOURCE	PROPERTY KEY	TAXES/FEES	INTEREST	AMOUNT DUE
RE	04162005	644.34	12.89	657.23
Name Totals:		**644.34**	**12.89**	**657.23**

DURAN, DULCE MARIA VAZQUEZ 3200 WESLEY CHAPEL-STOUTS RD MONROE, NC 28110

SOURCE	PROPERTY KEY	TAXES/FEES	INTEREST	AMOUNT DUE
RE	07069006	643.94	12.88	656.82
Name Totals:		**643.94**	**12.88**	**656.82**

BREWER, CAROL C 5137 SNOW WHITE LN CHARLOTTE, NC 28213

SOURCE	PROPERTY KEY	TAXES/FEES	INTEREST	AMOUNT DUE
RE	09189048	643.92	12.88	656.80
Name Totals:		**643.92**	**12.88**	**656.80**

HINNANT, CAMERON GRAY 1061 EASLEY ST WAXHAW, NC 28173

SOURCE	PROPERTY KEY	TAXES/FEES	INTEREST	AMOUNT DUE
RE	01147001F	643.50	12.87	656.37
Name Totals:		**643.50**	**12.87**	**656.37**

MEACHUM, LARRY B ET AL 104 BLEWITT AVE ROCKINGHAM, NC 28379

SOURCE	PROPERTY KEY	TAXES/FEES	INTEREST	AMOUNT DUE
RE	09267037	643.48	12.87	656.35
Name Totals:		**643.48**	**12.87**	**656.35**

Copyright (C) 1997-2026 DEVNET Incorporated

Uncollected Amounts By Names Report
Union County
Date Distributed as of : 1/16/2026

YEAR: 2025

TAXPAYER NAME/ADDRESS

BROWN, ANNETTE STEWART 7912 IVY HOLLOW DR CHARLOTTE, NC 28227

SOURCE	PROPERTY KEY	TAXES/FEES	INTEREST	AMOUNT DUE
RE	07018010	643.34	12.87	656.21
Name Totals:		**643.34**	**12.87**	**656.21**

MANGUM, LESLIE D 1101 W WINDSOR ST MONROE, NC 28112

SOURCE	PROPERTY KEY	TAXES/FEES	INTEREST	AMOUNT DUE
RE	09273106	643.05	12.86	655.91
Name Totals:		**643.05**	**12.86**	**655.91**

BURRIS, CLARA DIANNE 5917 LANDER BENTON RD MONROE, NC 28110

SOURCE	PROPERTY KEY	TAXES/FEES	INTEREST	AMOUNT DUE
RE	07042006J	642.38	12.85	655.23
Name Totals:		**642.38**	**12.85**	**655.23**

MURRAY, THOMAS C 6262 GREYSTONE DRIVE MATTHEWS, NC 28104

SOURCE	PROPERTY KEY	TAXES/FEES	INTEREST	AMOUNT DUE
RE	09188044	642.18	12.84	655.02
Name Totals:		**642.18**	**12.84**	**655.02**

MURILLO, MARIA 1508 DOVER ST MONROE, NC 28110

SOURCE	PROPERTY KEY	TAXES/FEES	INTEREST	AMOUNT DUE
RE	09268033B	642.18	12.84	655.02
Name Totals:		**642.18**	**12.84**	**655.02**

HOWARD, ARNOLD LYNN 2615 OLD PEACHLAND RD PEACHLAND, NC 28133

SOURCE	PROPERTY KEY	TAXES/FEES	INTEREST	AMOUNT DUE
RE	02015006D	642.04	12.84	654.88
Name Totals:		**642.04**	**12.84**	**654.88**

GREENE, MITCHELL S ET AL 8212 MORGAN MILL RD MONROE, NC 28110

SOURCE	PROPERTY KEY	TAXES/FEES	INTEREST	AMOUNT DUE
RE	08012001	641.98	12.84	654.82
Name Totals:		**641.98**	**12.84**	**654.82**

SCOGGINS, PAUL A 7209 CONCORD HWY MONROE, NC 28110

SOURCE	PROPERTY KEY	TAXES/FEES	INTEREST	AMOUNT DUE
RE	08189001F	641.95	12.84	654.79
Name Totals:		**641.95**	**12.84**	**654.79**

RORIE, JAMES OSCAR 1017 WADE RORIE RD WINGATE, NC 28174

SOURCE	PROPERTY KEY	TAXES/FEES	INTEREST	AMOUNT DUE
RE	02239004F	641.23	12.82	654.05
Name Totals:		**641.23**	**12.82**	**654.05**

PARKER, HEATHER 1715 OLD PAGELAND MONROE RD MONROE, NC 28110

SOURCE	PROPERTY KEY	TAXES/FEES	INTEREST	AMOUNT DUE
RE	09096011A	640.86	12.82	653.68
Name Totals:		**640.86**	**12.82**	**653.68**

ARANT, PERRY L 7521 ARANT RD MONROE, NC 28112

SOURCE	PROPERTY KEY	TAXES/FEES	INTEREST	AMOUNT DUE
RE	04051019B	640.80	12.82	653.62
Name Totals:		**640.80**	**12.82**	**653.62**

Copyright (C) 1997-2026 DEVNET Incorporated

Uncollected Amounts By Names Report
Union County
Date Distributed as of : 1/16/2026

YEAR: 2025

TAXPAYER NAME/ADDRESS

GRIFFIN, RANDALL SCOTT 2405 LABURNUM AVE CHARLOTTE, NC 28205

SOURCE	PROPERTY KEY	TAXES/FEES	INTEREST	AMOUNT DUE
RE	05180014	640.59	12.81	653.40
Name Totals:		**640.59**	**12.81**	**653.40**

KIKER AND ASSOCIATES INC PO BOX 487 WINGATE, NC 28174

SOURCE	PROPERTY KEY	TAXES/FEES	INTEREST	AMOUNT DUE
RE	09149063	640.45	12.81	653.26
Name Totals:		**640.45**	**12.81**	**653.26**

HUEY, EDNA HEIRS C/O DOCIA HORTON 445 SLOCOMB RD FAYETTEVILLE, NC 28311

SOURCE	PROPERTY KEY	TAXES/FEES	INTEREST	AMOUNT DUE
RE	05110057	651.85	0.00	651.85
Name Totals:		**651.85**	**0.00**	**651.85**

CROWELL, CHARLES HARVEY 6920 STEVENS MILL RD MATTHEWS, NC 28104

SOURCE	PROPERTY KEY	TAXES/FEES	INTEREST	AMOUNT DUE
RE	07054002	639.05	12.78	651.83
Name Totals:		**639.05**	**12.78**	**651.83**

MCLAIN, JONI 6103 R A AUSTIN RD MARSHVILLE, NC 28103

SOURCE	PROPERTY KEY	TAXES/FEES	INTEREST	AMOUNT DUE
RE	01054024	638.95	12.78	651.73
Name Totals:		**638.95**	**12.78**	**651.73**

REYNOLDS, DEXTER E 7417 RAVANNA DR CHARLOTTE, NC 28213

SOURCE	PROPERTY KEY	TAXES/FEES	INTEREST	AMOUNT DUE
RE	02074009A	638.03	12.76	650.79
Name Totals:		**638.03**	**12.76**	**650.79**

CLARKE, KENNETH DUANE 3519 ROMANY DR MONROE, NC 28110

SOURCE	PROPERTY KEY	TAXES/FEES	INTEREST	AMOUNT DUE
RE	09298066	650.62	0.00	650.62
Name Totals:		**650.62**	**0.00**	**650.62**

OLIVEIRA, ALEXANDRE R 10850 PROVIDENCE RD #1128 CHARLOTTE, NC 28277

SOURCE	PROPERTY KEY	TAXES/FEES	INTEREST	AMOUNT DUE
RE	01132004A	637.53	12.75	650.28
Name Totals:		**637.53**	**12.75**	**650.28**

VORDONIS, MARIA L 3214 SUMMERFIELD DR MONROE, NC 28110

SOURCE	PROPERTY KEY	TAXES/FEES	INTEREST	AMOUNT DUE
RE	08033036A	637.44	12.75	650.19
Name Totals:		**637.44**	**12.75**	**650.19**

MCGEE, BARBARA J 501 EVERGREEN PL MONROE, NC 28112

SOURCE	PROPERTY KEY	TAXES/FEES	INTEREST	AMOUNT DUE
RE	05033049	637.35	12.75	650.10
Name Totals:		**637.35**	**12.75**	**650.10**

JONES, RAYMOND W ET AL 6191 LAIRD AVE OAKLAND, CA 94605

SOURCE	PROPERTY KEY	TAXES/FEES	INTEREST	AMOUNT DUE
RE	09189150	636.55	12.73	649.28
Name Totals:		**636.55**	**12.73**	**649.28**

Copyright (C) 1997-2026 DEVNET Incorporated

Uncollected Amounts By Names Report
Union County
Date Distributed as of : 1/16/2026

YEAR: 2025

TAXPAYER NAME/ADDRESS

STURDIVANT, DONNELL JR 1303 COAKLEY ST MONROE, NC 28110

SOURCE	PROPERTY KEY	TAXES/FEES	INTEREST	AMOUNT DUE
RE	09228212	636.10	12.72	648.82
Name Totals:		**636.10**	**12.72**	**648.82**

FINE RENTALS LLC 1610 HINSON RD MONROE, NC 28112

SOURCE	PROPERTY KEY	TAXES/FEES	INTEREST	AMOUNT DUE
RE	09271030	636.10	12.72	648.82
Name Totals:		**636.10**	**12.72**	**648.82**

LOPEZ, ANDRES RAMOS 608 STAFFORD ST MONROE, NC 28110

SOURCE	PROPERTY KEY	TAXES/FEES	INTEREST	AMOUNT DUE
RE	09228187	635.23	12.70	647.93
Name Totals:		**635.23**	**12.70**	**647.93**

EG&T CAPITAL LLC PO BOX 78372 CHARLOTTE, NC 28271

SOURCE	PROPERTY KEY	TAXES/FEES	INTEREST	AMOUNT DUE
RE	09231098	635.23	12.70	647.93
Name Totals:		**635.23**	**12.70**	**647.93**

KAM PROPERTIES LLC PO BOX 5532 CHARLOTTE, NC 28299

SOURCE	PROPERTY KEY	TAXES/FEES	INTEREST	AMOUNT DUE
RE	09327017A	647.87	0.00	647.87
Name Totals:		**647.87**	**0.00**	**647.87**

GHANT, SHIRLEY M 5816 O S DR WAXHAW, NC 28173

SOURCE	PROPERTY KEY	TAXES/FEES	INTEREST	AMOUNT DUE
RE	05015002	634.41	12.69	647.10
Name Totals:		**634.41**	**12.69**	**647.10**

CARTER, KEVIN 6502 HELMS BELK RD MONROE, NC 28110

SOURCE	PROPERTY KEY	TAXES/FEES	INTEREST	AMOUNT DUE
RE	08192006B	634.29	12.69	646.98
Name Totals:		**634.29**	**12.69**	**646.98**

BOST, LARRY L 6416 REHOBETH RD WAXHAW, NC 28173

SOURCE	PROPERTY KEY	TAXES/FEES	INTEREST	AMOUNT DUE
RE	05147001L	646.94	0.00	646.94
Name Totals:		**646.94**	**0.00**	**646.94**

CRONK, BURL ALLEN 6523 MCWHORTER RD WAXHAW, NC 28173

SOURCE	PROPERTY KEY	TAXES/FEES	INTEREST	AMOUNT DUE
RE	05039020A	633.93	12.68	646.61
Name Totals:		**633.93**	**12.68**	**646.61**

BLANCO, DANIEL VASQUEZ 2807 N SHARON AMITY RD CHARLOTTE, NC 28205

SOURCE	PROPERTY KEY	TAXES/FEES	INTEREST	AMOUNT DUE
RE	09270089	633.93	12.68	646.61
Name Totals:		**633.93**	**12.68**	**646.61**

BARTELL, JASON R 1610 HINSON RD MONROE, NC 28112

SOURCE	PROPERTY KEY	TAXES/FEES	INTEREST	AMOUNT DUE
RE	09234166	633.50	12.67	646.17
Name Totals:		**633.50**	**12.67**	**646.17**

Copyright (C) 1997-2026 DEVNET Incorporated

Uncollected Amounts By Names Report
Union County
Date Distributed as of : 1/16/2026

YEAR: 2025

TAXPAYER NAME/ADDRESS

ORTIZ, LETICIA 1918 STEELE ST MONROE, NC 28110

SOURCE	PROPERTY KEY	TAXES/FEES	INTEREST	AMOUNT DUE
RE	09150177	633.50	12.67	646.17
Name Totals:		**633.50**	**12.67**	**646.17**

PURSER, STEPHEN C 5101 GRIFFITH RD MONROE, NC 28112

SOURCE	PROPERTY KEY	TAXES/FEES	INTEREST	AMOUNT DUE
RE	04225033G	633.45	12.67	646.12
Name Totals:		**633.45**	**12.67**	**646.12**

SOUTHON, CARROM M 5008 WILLOW RUN RD MONROE, NC 281107371

SOURCE	PROPERTY KEY	TAXES/FEES	INTEREST	AMOUNT DUE
RE	09402061	633.38	12.67	646.05
Name Totals:		**633.38**	**12.67**	**646.05**

MUSSELWHITE, MICHAEL 1821 MUSSELWHITE RD WINGATE, NC 28174

SOURCE	PROPERTY KEY	TAXES/FEES	INTEREST	AMOUNT DUE
RE	04030025	633.36	12.67	646.03
Name Totals:		**633.36**	**12.67**	**646.03**

JABANA, MARIELA 603 WELSH AVE MONROE, NC 28112

SOURCE	PROPERTY KEY	TAXES/FEES	INTEREST	AMOUNT DUE
RE	09273179	633.06	12.66	645.72
Name Totals:		**633.06**	**12.66**	**645.72**

THOMPSON, JESSE 5533 LAWYERS RD E WINGATE, NC 28174

SOURCE	PROPERTY KEY	TAXES/FEES	INTEREST	AMOUNT DUE
RE	02199006E	632.60	12.65	645.25
Name Totals:		**632.60**	**12.65**	**645.25**

KIKER AND ASSOCIATES INC PO BOX 487 WINGATE, NC 28174

SOURCE	PROPERTY KEY	TAXES/FEES	INTEREST	AMOUNT DUE
RE	09149065	632.20	12.64	644.84
Name Totals:		**632.20**	**12.64**	**644.84**

GRIFFIN, SALLY T HEIRS 1820 WITMORE RD WINGATE, NC 28174

SOURCE	PROPERTY KEY	TAXES/FEES	INTEREST	AMOUNT DUE
RE	04030017	631.98	12.64	644.62
Name Totals:		**631.98**	**12.64**	**644.62**

HAMRICK, AMY 2228 WALTERS DIVISION RD MONROE, NC 28110

SOURCE	PROPERTY KEY	TAXES/FEES	INTEREST	AMOUNT DUE
RE	09303010	631.76	12.64	644.40
Name Totals:		**631.76**	**12.64**	**644.40**

PRICE, PLUSHETTE GREENE 2513 OLD CAMDEN RD MONROE, NC 281109622

SOURCE	PROPERTY KEY	TAXES/FEES	INTEREST	AMOUNT DUE
RE	08114009P	631.74	12.63	644.37
Name Totals:		**631.74**	**12.63**	**644.37**

ELIZALDE-GALVAN, FRANCISCO JAVIER 507 BETHPHAGE DR MONROE, NC 28112

SOURCE	PROPERTY KEY	TAXES/FEES	INTEREST	AMOUNT DUE
RE	04195020G	631.64	12.63	644.27
Name Totals:		**631.64**	**12.63**	**644.27**

Copyright (C) 1997-2026 DEVNET Incorporated

Uncollected Amounts By Names Report
Union County
Date Distributed as of : 1/16/2026

YEAR: 2025

TAXPAYER NAME/ADDRESS

MULL, STEPHEN MARK 4901 BELK MILL RD MONROE, NC 28112

SOURCE	PROPERTY KEY	TAXES/FEES	INTEREST	AMOUNT DUE
RE	03177002C	631.54	12.63	644.17
Name Totals:		**631.54**	**12.63**	**644.17**

RITTER GRADING & LANDSCAPING INC 150 AMANDA DR MATTHEWS, NC 281047711

SOURCE	PROPERTY KEY	TAXES/FEES	INTEREST	AMOUNT DUE
RE	06117028	630.93	12.62	643.55
Name Totals:		**630.93**	**12.62**	**643.55**

LOWERY, LARRY D JR 5421 FISH RD MARSHVILLE, NC 28103

SOURCE	PROPERTY KEY	TAXES/FEES	INTEREST	AMOUNT DUE
RE	01114011B	630.86	12.62	643.48
Name Totals:		**630.86**	**12.62**	**643.48**

HAMILTON, RALPH PALMER JR 612 CHAMBWOOD RD MONROE, NC 28110

SOURCE	PROPERTY KEY	TAXES/FEES	INTEREST	AMOUNT DUE
RE	06027004F	630.30	12.61	642.91
Name Totals:		**630.30**	**12.61**	**642.91**

MANGUM, HENRIETTA MCCORKLE HEIRS C/O JUDITH MANGUM SMITH 1525 BLACK WALNUT ST MONROE, NC 28112

SOURCE	PROPERTY KEY	TAXES/FEES	INTEREST	AMOUNT DUE
RE	04081005	630.08	12.60	642.68
Name Totals:		**630.08**	**12.60**	**642.68**

FINE RENTALS LLC 1610 HINSON RD MONROE, NC 28112

SOURCE	PROPERTY KEY	TAXES/FEES	INTEREST	AMOUNT DUE
RE	09273236	630.02	12.60	642.62
Name Totals:		**630.02**	**12.60**	**642.62**

HELMS, JO ANN Y 3109 MEADWOOD DR MONROE, NC 281109263

SOURCE	PROPERTY KEY	TAXES/FEES	INTEREST	AMOUNT DUE
RE	09295033	629.99	12.60	642.59
Name Totals:		**629.99**	**12.60**	**642.59**

COLLINS, FREDERICK NEAL C/O STACY COLLINS 4062 EL SHADDIAI SQ PLANT CITY, FL 33565

SOURCE	PROPERTY KEY	TAXES/FEES	INTEREST	AMOUNT DUE
RE	02151010A	629.48	12.59	642.07
Name Totals:		**629.48**	**12.59**	**642.07**

SIMPSON LAND DEVELOPMENT LLC 7420 SECREST SHORTCUT RD, INDIAN TRAIL, NC 28079

SOURCE	PROPERTY KEY	TAXES/FEES	INTEREST	AMOUNT DUE
RE	08228012	629.18	12.58	641.76
Name Totals:		**629.18**	**12.58**	**641.76**

FORQUER, ROBERT A 9112 MILL GROVE RD INDIAN TRAIL, NC 28079

SOURCE	PROPERTY KEY	TAXES/FEES	INTEREST	AMOUNT DUE
RE	08282024A	628.44	12.57	641.01
Name Totals:		**628.44**	**12.57**	**641.01**

FINE RENTALS LLC 1610 HINSON RD MONROE, NC 28112

SOURCE	PROPERTY KEY	TAXES/FEES	INTEREST	AMOUNT DUE
RE	09271031	628.29	12.57	640.86
Name Totals:		**628.29**	**12.57**	**640.86**

Copyright (C) 1997-2026 DEVNET Incorporated

Uncollected Amounts By Names Report
Union County
Date Distributed as of : 1/16/2026

YEAR: 2025

TAXPAYER NAME/ADDRESS

CURETON, JOANNE B 709 CREEKRIDGE RD MONROE, NC 28110

SOURCE	PROPERTY KEY	TAXES/FEES	INTEREST	AMOUNT DUE
RE	09147044	640.02	0.00	640.02
Name Totals:		**640.02**	**0.00**	**640.02**

WHISNANT, SCOTT 4678 FALCON CHASE DR CONCORD, NC 28027

SOURCE	PROPERTY KEY	TAXES/FEES	INTEREST	AMOUNT DUE
RE	04105008B	627.16	12.54	639.70
Name Totals:		**627.16**	**12.54**	**639.70**

STEELE, GERALDINE 208 ANN ST MATTHEWS, NC 281046973

SOURCE	PROPERTY KEY	TAXES/FEES	INTEREST	AMOUNT DUE
RE	07126002F	627.12	12.54	639.66
Name Totals:		**627.12**	**12.54**	**639.66**

GRIFFIN, MATTHEW S 1107 ICEMORLEE ST MONROE, NC 28110

SOURCE	PROPERTY KEY	TAXES/FEES	INTEREST	AMOUNT DUE
RE	09270048	626.98	12.54	639.52
Name Totals:		**626.98**	**12.54**	**639.52**

HARLAN, AMY JO 2343 PLEASANT GROVE CHURCH RD MARSHVILLE, NC 281037681

SOURCE	PROPERTY KEY	TAXES/FEES	INTEREST	AMOUNT DUE
RE	02164004H	626.82	12.54	639.36
Name Totals:		**626.82**	**12.54**	**639.36**

LUNN, NOVELLA H 3619 DAVIDSON HWY CONCORD, NC 28027

SOURCE	PROPERTY KEY	TAXES/FEES	INTEREST	AMOUNT DUE
RE	09429018	626.56	12.53	639.09
Name Totals:		**626.56**	**12.53**	**639.09**

PLYLER, RONALD DALE 4808 OLD HIGHWAY RD MONROE, NC 28112

SOURCE	PROPERTY KEY	TAXES/FEES	INTEREST	AMOUNT DUE
RE	06036002A	625.37	12.51	637.88
Name Totals:		**625.37**	**12.51**	**637.88**

WINN, ROBERT 1301 MEDLIN ROAD MONROE, NC 28112

SOURCE	PROPERTY KEY	TAXES/FEES	INTEREST	AMOUNT DUE
RE	09232190	625.25	12.51	637.76
Name Totals:		**625.25**	**12.51**	**637.76**

JENNINGS, BO LYNN 5722 OLIVE BRANCH RD WINGATE, NC 28174

SOURCE	PROPERTY KEY	TAXES/FEES	INTEREST	AMOUNT DUE
RE	02199012	625.03	12.50	637.53
Name Totals:		**625.03**	**12.50**	**637.53**

GADDY, DONALD C/O DONALD GADDY 7519 WHITE STORE RD MARSHVILLE, NC 28103

SOURCE	PROPERTY KEY	TAXES/FEES	INTEREST	AMOUNT DUE
RE	02101012	625.00	12.50	637.50
Name Totals:		**625.00**	**12.50**	**637.50**

STARNES, MARY E PO BOX 382 MONROE, NC 28111

SOURCE	PROPERTY KEY	TAXES/FEES	INTEREST	AMOUNT DUE
RE	09150063	623.30	12.47	635.77
Name Totals:		**623.30**	**12.47**	**635.77**

Copyright (C) 1997-2026 DEVNET Incorporated

Uncollected Amounts By Names Report
Union County
Date Distributed as of : 1/16/2026

YEAR: 2025

TAXPAYER NAME/ADDRESS

KIKER AND ASSOCIATES INC PO BOX 487 WINGATE, NC 28174

SOURCE	PROPERTY KEY	TAXES/FEES	INTEREST	AMOUNT DUE
RE	09149064	623.08	12.46	635.54
Name Totals:		**623.08**	**12.46**	**635.54**

ALLEN, TILIA N 1120 UNIONVILLE CHURCH RD MONROE, NC 28110

SOURCE	PROPERTY KEY	TAXES/FEES	INTEREST	AMOUNT DUE
RE	09232071	623.08	12.46	635.54
Name Totals:		**623.08**	**12.46**	**635.54**

HINSON, KEMTHIA STOUT 6700 FOREST GREEN DR WAXHAW, NC 28173

SOURCE	PROPERTY KEY	TAXES/FEES	INTEREST	AMOUNT DUE
RE	06114062	622.26	12.45	634.71
Name Totals:		**622.26**	**12.45**	**634.71**

STEGALL, CRYSTAL DAWN 4102 SIKES MILL RD MONROE, NC 28110

SOURCE	PROPERTY KEY	TAXES/FEES	INTEREST	AMOUNT DUE
RE	08096017C	621.97	12.44	634.41
Name Totals:		**621.97**	**12.44**	**634.41**

KIKER AND ASSOCIATES INC PO BOX 487 WINGATE, NC 28174

SOURCE	PROPERTY KEY	TAXES/FEES	INTEREST	AMOUNT DUE
RE	09149035A	621.34	12.43	633.77
RE	09149035	621.34	12.43	633.77
Name Totals:		**1,242.68**	**24.86**	**1,267.54**

GAULT, BRIAN KEITH 4112 FAITH CHURCH RD INDIAN TRAIL, NC 28079

SOURCE	PROPERTY KEY	TAXES/FEES	INTEREST	AMOUNT DUE
RE	07042013A	620.92	12.42	633.34
Name Totals:		**620.92**	**12.42**	**633.34**

STEEN, JACKIE 1106 SIKES ST MONROE, NC 28112

SOURCE	PROPERTY KEY	TAXES/FEES	INTEREST	AMOUNT DUE
RE	09194087	620.91	12.42	633.33
Name Totals:		**620.91**	**12.42**	**633.33**

MILLER, JANET 8825 BELHAVEN CT LEWISVILLE, NC 27023

SOURCE	PROPERTY KEY	TAXES/FEES	INTEREST	AMOUNT DUE
RE	07003004A90	620.45	12.41	632.86
Name Totals:		**620.45**	**12.41**	**632.86**

ALDRIDGE, KAREN WILLIAMS 3705 STACK RD MONROE, NC 28112

SOURCE	PROPERTY KEY	TAXES/FEES	INTEREST	AMOUNT DUE
RE	04072008C	620.33	12.41	632.74
Name Totals:		**620.33**	**12.41**	**632.74**

HINSON, EVERETTE C JR TRUSTEE 78 TOURNAMENT DR N HAWTHORN WOODS, IL 60047

SOURCE	PROPERTY KEY	TAXES/FEES	INTEREST	AMOUNT DUE
RE	01201019	620.25	12.41	632.66
Name Totals:		**620.25**	**12.41**	**632.66**

Copyright (C) 1997-2026 DEVNET Incorporated

Uncollected Amounts By Names Report
Union County
Date Distributed as of : 1/16/2026

YEAR: 2025

TAXPAYER NAME/ADDRESS

HONEYCUTT, JEFF 6809 SANTA CLAUS RD MONROE, NC 28110

SOURCE	PROPERTY KEY	TAXES/FEES	INTEREST	AMOUNT DUE
RE	08096023	620.01	12.40	632.41
Name Totals:		**620.01**	**12.40**	**632.41**

KEZIAH, DOUGLAS BLAIR 3301 CONCORD HIGHWAY MONROE, NC 281108226

SOURCE	PROPERTY KEY	TAXES/FEES	INTEREST	AMOUNT DUE
RE	09171017D	620.01	12.40	632.41
Name Totals:		**620.01**	**12.40**	**632.41**

MCNEIL, CAROL A 2522 HINSON RD MONROE, NC 28112

SOURCE	PROPERTY KEY	TAXES/FEES	INTEREST	AMOUNT DUE
RE	09357028	618.86	12.38	631.24
Name Totals:		**618.86**	**12.38**	**631.24**

GREATER DELIVERANCE CHRISTIAN FELL 6724 HARTSELL PL CHARLOTTE, NC 28215

SOURCE	PROPERTY KEY	TAXES/FEES	INTEREST	AMOUNT DUE
RE	09022048	618.49	12.37	630.86
Name Totals:		**618.49**	**12.37**	**630.86**

ROBLES, NOELI M 200 WALNUT ST MONROE, NC 28110

SOURCE	PROPERTY KEY	TAXES/FEES	INTEREST	AMOUNT DUE
RE	09267108	618.30	12.37	630.67
Name Totals:		**618.30**	**12.37**	**630.67**

TANNER, BESSIE ELAINE W 803 HARVEST WAY MONROE, NC 28112

SOURCE	PROPERTY KEY	TAXES/FEES	INTEREST	AMOUNT DUE
RE	08303016	617.81	12.36	630.17
Name Totals:		**617.81**	**12.36**	**630.17**

MCCRAY, LARRY DURNELL HEIRS C/O DEMONTRIS JONTAY MCCRAY 7513 SUNBONNET LN WAXHAW, NC 28173

SOURCE	PROPERTY KEY	TAXES/FEES	INTEREST	AMOUNT DUE
RE	04204041	616.68	12.33	629.01
Name Totals:		**616.68**	**12.33**	**629.01**

PERKINS, SHARON MELISSA 610 CURTIS ST MONROE, NC 28112

SOURCE	PROPERTY KEY	TAXES/FEES	INTEREST	AMOUNT DUE
RE	09270096	616.56	12.33	628.89
Name Totals:		**616.56**	**12.33**	**628.89**

WILLI, ANDREA POPE 4007 CABOOSE CT INDIAN TRAIL, NC 28079

SOURCE	PROPERTY KEY	TAXES/FEES	INTEREST	AMOUNT DUE
RE	04341008H	616.22	12.32	628.54
Name Totals:		**616.22**	**12.32**	**628.54**

JAUCH, LYNN L 6908 LAKE BROOK TRL WAXHAW, NC 281739551

SOURCE	PROPERTY KEY	TAXES/FEES	INTEREST	AMOUNT DUE
RE	05048012A	616.22	12.32	628.54
Name Totals:		**616.22**	**12.32**	**628.54**

BAILEY, SUSANA E 5832 POTTER RD MATTHEWS, NC 28106

SOURCE	PROPERTY KEY	TAXES/FEES	INTEREST	AMOUNT DUE
RE	07147114	615.88	12.32	628.20
Name Totals:		**615.88**	**12.32**	**628.20**

Copyright (C) 1997-2026 DEVNET Incorporated

Uncollected Amounts By Names Report
Union County
Date Distributed as of : 1/16/2026

YEAR: 2025

TAXPAYER NAME/ADDRESS

MISHIKA REAL ESTATE LLC 11936 N COMMUNITY HOUSE RD APT 3111 CHARLOTTE, NC 28277

SOURCE	PROPERTY KEY	TAXES/FEES	INTEREST	AMOUNT DUE
RE	09054026A01	615.47	12.31	627.78
Name Totals:		**615.47**	**12.31**	**627.78**

MCRORIE, JOHN W 5103 UNIONVILLE RD MONROE, NC 28110

SOURCE	PROPERTY KEY	TAXES/FEES	INTEREST	AMOUNT DUE
RE	08240016	615.39	12.31	627.70
Name Totals:		**615.39**	**12.31**	**627.70**

TUPOC PROPERTIES LLC 1806 WALKUP AVE STE C MONROE, NC 28110

SOURCE	PROPERTY KEY	TAXES/FEES	INTEREST	AMOUNT DUE
RE	09268021A	615.26	12.31	627.57
Name Totals:		**615.26**	**12.31**	**627.57**

HELMS, CRYSTAL 6019 RAPE RD MONROE, NC 281128245

SOURCE	PROPERTY KEY	TAXES/FEES	INTEREST	AMOUNT DUE
RE	04261007	614.68	12.29	626.97
Name Totals:		**614.68**	**12.29**	**626.97**

GAITHER, SHAUN 216 RUPERT COURTNEY LN PAGELAND, SC 29728

SOURCE	PROPERTY KEY	TAXES/FEES	INTEREST	AMOUNT DUE
RE	08303016B	614.43	12.29	626.72
Name Totals:		**614.43**	**12.29**	**626.72**

MACKEY, VERONICA MICHELLE 400 GRANDIN RD CHARLOTTE, NC 28208

SOURCE	PROPERTY KEY	TAXES/FEES	INTEREST	AMOUNT DUE
RE	08303016C	614.43	12.29	626.72
Name Totals:		**614.43**	**12.29**	**626.72**

PRICE, LINDA FRANCES 406 SIMPSON RD INDIAN TRAIL, NC 28079

SOURCE	PROPERTY KEY	TAXES/FEES	INTEREST	AMOUNT DUE
RE	08228006	614.37	12.29	626.66
Name Totals:		**614.37**	**12.29**	**626.66**

RODRIQUEZ, ARACELI BARRON 3900 HERMES LN WAXHAW, NC 28173

SOURCE	PROPERTY KEY	TAXES/FEES	INTEREST	AMOUNT DUE
RE	09274078	613.96	12.28	626.24
Name Totals:		**613.96**	**12.28**	**626.24**

RANGEL, ELVIA 409 EVERETTE ST MONROE, NC 28112

SOURCE	PROPERTY KEY	TAXES/FEES	INTEREST	AMOUNT DUE
RE	09231172	613.96	12.28	626.24
Name Totals:		**613.96**	**12.28**	**626.24**

HELFST, KIMBERLY 17 FRANKEL AVE FREEPORT, NY 11520

SOURCE	PROPERTY KEY	TAXES/FEES	INTEREST	AMOUNT DUE
RE	09115014	613.53	12.27	625.80
Name Totals:		**613.53**	**12.27**	**625.80**

POST, CATHY PRESLAR 1102 MILLS HARRIS RD WINGATE, NC 28174

SOURCE	PROPERTY KEY	TAXES/FEES	INTEREST	AMOUNT DUE
RE	02205001	612.91	12.26	625.17
Name Totals:		**612.91**	**12.26**	**625.17**

Copyright (C) 1997-2026 DEVNET Incorporated

Uncollected Amounts By Names Report
Union County
Date Distributed as of : 1/16/2026

YEAR: 2025

TAXPAYER NAME/ADDRESS

MEDLIN, GERTRUDE TRUSTEE 416 FOREST HILLS SCHOOL RD MARSHVILLE, NC 28103

SOURCE	PROPERTY KEY	TAXES/FEES	INTEREST	AMOUNT DUE
RE	02214023	612.80	12.26	625.06
Name Totals:		**612.80**	**12.26**	**625.06**

FUNDERBURK, JACKSON LEE 457 MORNINGWOOD LN MOUNT CROGHAN, SC 29727

SOURCE	PROPERTY KEY	TAXES/FEES	INTEREST	AMOUNT DUE
RE	08231008D	612.69	12.25	624.94
Name Totals:		**612.69**	**12.25**	**624.94**

HOUSTON, GRADY PERCELL 4310 SUDBURY RD CHARLOTTE, NC 28205

SOURCE	PROPERTY KEY	TAXES/FEES	INTEREST	AMOUNT DUE
RE	09429013	612.11	12.24	624.35
Name Totals:		**612.11**	**12.24**	**624.35**

STATON, HELEN MCGEE 1903 OAKWOOD ST TEMPLE HILLS, MD 20748

SOURCE	PROPERTY KEY	TAXES/FEES	INTEREST	AMOUNT DUE
RE	02089011I	611.97	12.24	624.21
Name Totals:		**611.97**	**12.24**	**624.21**

COYOTL, ALFONSO 3023 WOLF POND RD MONROE, NC 28112

SOURCE	PROPERTY KEY	TAXES/FEES	INTEREST	AMOUNT DUE
RE	09207010A	611.62	12.23	623.85
Name Totals:		**611.62**	**12.23**	**623.85**

RIVERS, THOMAS A 808 S JOHNSON ST MONROE, NC 28112

SOURCE	PROPERTY KEY	TAXES/FEES	INTEREST	AMOUNT DUE
RE	09276024	611.35	12.23	623.58
Name Totals:		**611.35**	**12.23**	**623.58**

WILLIAMS, DANIELLE 4745 SUGAR AND WINE RD MONROE, NC 28110

SOURCE	PROPERTY KEY	TAXES/FEES	INTEREST	AMOUNT DUE
RE	01231001C	611.15	12.22	623.37
Name Totals:		**611.15**	**12.22**	**623.37**

CALINOIS INC C/O KURT NANSEN 7200 LEHARNE DR CHARLOTTE, NC 28270

SOURCE	PROPERTY KEY	TAXES/FEES	INTEREST	AMOUNT DUE
RE	06060007C	610.40	12.21	622.61
Name Totals:		**610.40**	**12.21**	**622.61**

SCHATZ, MELISSA D 9019 QUAIL ROOST DR WAXHAW, NC 28173

SOURCE	PROPERTY KEY	TAXES/FEES	INTEREST	AMOUNT DUE
RE	05153020	610.33	12.21	622.54
Name Totals:		**610.33**	**12.21**	**622.54**

RAMIREZ, ERIK V 1117 KINDER OAK DR INDIAN TRAIL, NC 28079

SOURCE	PROPERTY KEY	TAXES/FEES	INTEREST	AMOUNT DUE
RE	08285027F	609.45	12.19	621.64
Name Totals:		**609.45**	**12.19**	**621.64**

PURSER, EUGENE L 130 OLD DUTCH RD W INDIAN TRAIL, NC 28079

SOURCE	PROPERTY KEY	TAXES/FEES	INTEREST	AMOUNT DUE
RE	08216006E	609.27	12.19	621.46
Name Totals:		**609.27**	**12.19**	**621.46**

Copyright (C) 1997-2026 DEVNET Incorporated

Uncollected Amounts By Names Report
Union County
Date Distributed as of : 1/16/2026

YEAR: 2025

TAXPAYER NAME/ADDRESS

LOUGHLIN, MICHELE 7006 WAXHAW CROSSING DR WAXHAW, NC 28173

SOURCE	PROPERTY KEY	TAXES/FEES	INTEREST	AMOUNT DUE
RE	05117047	609.23	12.18	621.41
Name Totals:		**609.23**	**12.18**	**621.41**

GREENE, BRADY L 4526 HIGHWAY 205 MARSHVILLE, NC 28103

SOURCE	PROPERTY KEY	TAXES/FEES	INTEREST	AMOUNT DUE
RE	02189006F	609.03	12.18	621.21
Name Totals:		**609.03**	**12.18**	**621.21**

HICKS, COURTNEY 3024 LAMPLIGHT RD MONROE, NC 28112

SOURCE	PROPERTY KEY	TAXES/FEES	INTEREST	AMOUNT DUE
RE	04270006	608.85	12.18	621.03
Name Totals:		**608.85**	**12.18**	**621.03**

LONG, MARSHA REEDY 621 TRINITY CHURCH RD MONROE, NC 28112

SOURCE	PROPERTY KEY	TAXES/FEES	INTEREST	AMOUNT DUE
RE	04156020A	608.73	12.17	620.90
Name Totals:		**608.73**	**12.17**	**620.90**

SIMPSON, KATHY GAIL 3404 GREENE RD MONROE, NC 28110

SOURCE	PROPERTY KEY	TAXES/FEES	INTEREST	AMOUNT DUE
RE	08036016	620.75	0.00	620.75
Name Totals:		**620.75**	**0.00**	**620.75**

TOWN OF WAXHAW TOWN HALL 4218 WAXHAW MARVIN RD WAXHAW, NC 28173

SOURCE	PROPERTY KEY	TAXES/FEES	INTEREST	AMOUNT DUE
RE	06168035	608.46	12.17	620.63
Name Totals:		**608.46**	**12.17**	**620.63**

UMANAH, PATRICIA A 3540 NEVIN BROOK RD CHARLOTTE, NC 28269

SOURCE	PROPERTY KEY	TAXES/FEES	INTEREST	AMOUNT DUE
RE	09192125B	608.31	12.17	620.48
Name Totals:		**608.31**	**12.17**	**620.48**

MORENO, MIRIAM BERENICE GONZALEZ 6204 GAIL DR INDIAN TRAIL, NC 28079

SOURCE	PROPERTY KEY	TAXES/FEES	INTEREST	AMOUNT DUE
RE	04033026	608.04	12.16	620.20
Name Totals:		**608.04**	**12.16**	**620.20**

STEGALL, CRYSTAL DAWN 4102 SIKES MILL RD MONROE, NC 28110

SOURCE	PROPERTY KEY	TAXES/FEES	INTEREST	AMOUNT DUE
RE	08096017B	607.81	12.16	619.97
Name Totals:		**607.81**	**12.16**	**619.97**

E, & M REAL ESTATE MGMT LLC 3619 DAVIDSON HWY CONCORD, NC 28027

SOURCE	PROPERTY KEY	TAXES/FEES	INTEREST	AMOUNT DUE
RE	09429014	606.82	12.14	618.96
Name Totals:		**606.82**	**12.14**	**618.96**

GILL, PATRICIA L 216 CEDAR ST MONROE, NC 28110

SOURCE	PROPERTY KEY	TAXES/FEES	INTEREST	AMOUNT DUE
RE	09228235	606.58	12.13	618.71
Name Totals:		**606.58**	**12.13**	**618.71**

Copyright (C) 1997-2026 DEVNET Incorporated

Uncollected Amounts By Names Report
Union County
Date Distributed as of : 1/16/2026

YEAR: 2025

TAXPAYER NAME/ADDRESS

DOSAN CORP 270 UNIONVILLE INDIAN TRAIL RD WEST STE INDIAN TRAIL, NC 28079

SOURCE	PROPERTY KEY	TAXES/FEES	INTEREST	AMOUNT DUE
RE	07123193	606.42	12.13	618.55
Name Totals:		**606.42**	**12.13**	**618.55**

FINE RENTALS LLC 1610 HINSON RD MONROE, NC 28112

SOURCE	PROPERTY KEY	TAXES/FEES	INTEREST	AMOUNT DUE
RE	09273235	606.14	12.12	618.26
Name Totals:		**606.14**	**12.12**	**618.26**

ROBERTS, GREGORY ALEXANDER 128 GRENVILLE STREET MANTEO, NC 27954

SOURCE	PROPERTY KEY	TAXES/FEES	INTEREST	AMOUNT DUE
RE	07096005A	606.07	12.12	618.19
Name Totals:		**606.07**	**12.12**	**618.19**

RIDINGS, DANIEL T 3515 OLD LAWYERS RD PEACHLAND, NC 28133

SOURCE	PROPERTY KEY	TAXES/FEES	INTEREST	AMOUNT DUE
RE	02012016F	605.95	12.12	618.07
Name Totals:		**605.95**	**12.12**	**618.07**

SMITH, CYNTHIA A 5029 BANSHIRE RD CHARLOTTE, NC 28215

SOURCE	PROPERTY KEY	TAXES/FEES	INTEREST	AMOUNT DUE
RE	06066209	605.84	12.12	617.96
Name Totals:		**605.84**	**12.12**	**617.96**

FOSTER, BETH A 4008 LAKE COMO DR MONROE, NC 28110

SOURCE	PROPERTY KEY	TAXES/FEES	INTEREST	AMOUNT DUE
RE	06027442	605.84	12.12	617.96
Name Totals:		**605.84**	**12.12**	**617.96**

NEW GENERATION INVESTMENTS LLC 502 KINTYRE DR MONROE, NC 28112

SOURCE	PROPERTY KEY	TAXES/FEES	INTEREST	AMOUNT DUE
RE	02239082	605.80	12.12	617.92
Name Totals:		**605.80**	**12.12**	**617.92**

BELK, JOHN A 216 RIDGEWAY LN LEXINGTON, NC 27295

SOURCE	PROPERTY KEY	TAXES/FEES	INTEREST	AMOUNT DUE
RE	02114141	605.06	12.10	617.16
Name Totals:		**605.06**	**12.10**	**617.16**

LEMMON, CAROL E HEIRS 5620 UNIONVILLE BRIEF RD MONROE, NC 28110

SOURCE	PROPERTY KEY	TAXES/FEES	INTEREST	AMOUNT DUE
RE	02308007A90	604.45	12.09	616.54
Name Totals:		**604.45**	**12.09**	**616.54**

HATCH, MICHAEL 662 BRANCH VIEW DRIVE BOILING SPRINGS, SC 29316

SOURCE	PROPERTY KEY	TAXES/FEES	INTEREST	AMOUNT DUE
RE	04344017	603.77	12.08	615.85
Name Totals:		**603.77**	**12.08**	**615.85**

RORIE, BARBARA JEAN 608 CUTHBERTSON ST MONROE, NC 28110

SOURCE	PROPERTY KEY	TAXES/FEES	INTEREST	AMOUNT DUE
RE	09115101	615.33	0.00	615.33
Name Totals:		**615.33**	**0.00**	**615.33**

Copyright (C) 1997-2026 DEVNET Incorporated

Uncollected Amounts By Names Report
Union County
Date Distributed as of : 1/16/2026

YEAR: 2025

TAXPAYER NAME/ADDRESS

BLANCO, DANIEL VASQUEZ 7907 LINDA LAKE DR CHARLOTTE, NC 28218

SOURCE	PROPERTY KEY	TAXES/FEES	INTEREST	AMOUNT DUE
RE	09270088	603.10	12.06	615.16
Name Totals:		**603.10**	**12.06**	**615.16**

FLEET EXPRESS INC 3701 GRIBBLE RD STE A MATTHEWS, NC 28104

SOURCE	PROPERTY KEY	TAXES/FEES	INTEREST	AMOUNT DUE
RE	09267125	602.67	12.05	614.72
Name Totals:		**602.67**	**12.05**	**614.72**

7406 CONCORD HIGHWAY LLC 7406 CONCORD HWY MONROE, NC 28110

SOURCE	PROPERTY KEY	TAXES/FEES	INTEREST	AMOUNT DUE
RE	08189031B	602.63	12.05	614.68
Name Totals:		**602.63**	**12.05**	**614.68**

HOUSTON, JAMES D 2803 PAGELAND HWY MONROE, NC 28112

SOURCE	PROPERTY KEY	TAXES/FEES	INTEREST	AMOUNT DUE
RE	09093004B	602.53	12.05	614.58
Name Totals:		**602.53**	**12.05**	**614.58**

LOVE, BRENDA 1504 CLARKSVILLE CAMPGROUND RD MONROE, NC 281120000

SOURCE	PROPERTY KEY	TAXES/FEES	INTEREST	AMOUNT DUE
RE	04231031E	601.94	12.04	613.98
Name Totals:		**601.94**	**12.04**	**613.98**

KAM PROPERTIES LLC PO BOX 5532 CHARLOTTE, NC 28299

SOURCE	PROPERTY KEY	TAXES/FEES	INTEREST	AMOUNT DUE
RE	04225037	613.71	0.00	613.71
Name Totals:		**613.71**	**0.00**	**613.71**

DUNHAM, VERLA MAE HEIRS C/O HENRY DARROW CUTHBERTSON 6423 FAIRWAY POINT DR CHARLOTTE, NC 28269

SOURCE	PROPERTY KEY	TAXES/FEES	INTEREST	AMOUNT DUE
RE	09150105	601.00	12.02	613.02
Name Totals:		**601.00**	**12.02**	**613.02**

DEESE, JOHN HARVEY HEIRS 825 LAKEVIEW DR MARSHVILLE, NC 28103

SOURCE	PROPERTY KEY	TAXES/FEES	INTEREST	AMOUNT DUE
RE	04042009	612.10	0.00	612.10
Name Totals:		**612.10**	**0.00**	**612.10**

BERISTAIN, ASHLEY SANCHEZ 8837 INDIAN TRAIL FAIRVIEW RD INDIAN TRAIL, NC 28079

SOURCE	PROPERTY KEY	TAXES/FEES	INTEREST	AMOUNT DUE
RE	03143017	600.06	12.00	612.06
Name Totals:		**600.06**	**12.00**	**612.06**

WEBB, ROBERT 1203 BELMONT STAKES AVE INDIAN TRAIL, NC 280795739

SOURCE	PROPERTY KEY	TAXES/FEES	INTEREST	AMOUNT DUE
RE	07021302	600.00	12.00	612.00
Name Totals:		**600.00**	**12.00**	**612.00**

MARQUARDT, PATRICIA WILLIAMS 6005 ROCKWELL DR INDIAN TRAIL, NC 28079

SOURCE	PROPERTY KEY	TAXES/FEES	INTEREST	AMOUNT DUE
RE	07057202	599.94	12.00	611.94
Name Totals:		**599.94**	**12.00**	**611.94**

Copyright (C) 1997-2026 DEVNET Incorporated

Uncollected Amounts By Names Report
Union County
Date Distributed as of : 1/16/2026

YEAR: 2025

TAXPAYER NAME/ADDRESS

STOWE, BETTY BOWMAN 3004 OMAHA DR MONROE, NC 28110

SOURCE	PROPERTY KEY	TAXES/FEES	INTEREST	AMOUNT DUE
RE	02092012	611.91	0.00	611.91
Name Totals:		**611.91**	**0.00**	**611.91**

CAUDLE, BETH 1524 OLD LAWYERS RD MARSHVILLE, NC 28103

SOURCE	PROPERTY KEY	TAXES/FEES	INTEREST	AMOUNT DUE
RE	02139009E	599.44	11.99	611.43
Name Totals:		**599.44**	**11.99**	**611.43**

BEACH, TAMMY H 1213 SAND DOLLAR CT MONROE, NC 28112

SOURCE	PROPERTY KEY	TAXES/FEES	INTEREST	AMOUNT DUE
RE	09381093	599.11	11.98	611.09
Name Totals:		**599.11**	**11.98**	**611.09**

FALKENHAGEN, RONALD LEONARD 5112 HAMPTON MEADOWS RD MONROE, NC 28110

SOURCE	PROPERTY KEY	TAXES/FEES	INTEREST	AMOUNT DUE
RE	09402037	598.95	11.98	610.93
Name Totals:		**598.95**	**11.98**	**610.93**

PETTLER, LAURA GAIL 3611 AUSTIN RD MONROE, NC 28112

SOURCE	PROPERTY KEY	TAXES/FEES	INTEREST	AMOUNT DUE
RE	04171025	598.55	11.97	610.52
Name Totals:		**598.55**	**11.97**	**610.52**

PRESSLEY, GARY E 6825 POTTER RD MATTHEWS, NC 28104

SOURCE	PROPERTY KEY	TAXES/FEES	INTEREST	AMOUNT DUE
RE	07150001N	598.34	11.97	610.31
Name Totals:		**598.34**	**11.97**	**610.31**

PASHAPOUR, MAHSIMA N 3407 BROOKSTONE TRL INDIAN TRAIL, NC 280799625

SOURCE	PROPERTY KEY	TAXES/FEES	INTEREST	AMOUNT DUE
RE	07066485	598.03	11.96	609.99
Name Totals:		**598.03**	**11.96**	**609.99**

MCCORKLE, CAROLYN 3609 OLD CHARLOTTE HWY MONROE, NC 28110

SOURCE	PROPERTY KEY	TAXES/FEES	INTEREST	AMOUNT DUE
RE	09339011	597.49	11.95	609.44
Name Totals:		**597.49**	**11.95**	**609.44**

HATHCOCK, DENISE H 6523 OLD GOLDMINE RD MARSHVILLE, NC 28103

SOURCE	PROPERTY KEY	TAXES/FEES	INTEREST	AMOUNT DUE
RE	02074015C	597.43	11.95	609.38
Name Totals:		**597.43**	**11.95**	**609.38**

STARNES, ALEXANDRA MARKE 1215 SIKES MILL RD MONROE, NC 28110

SOURCE	PROPERTY KEY	TAXES/FEES	INTEREST	AMOUNT DUE
RE	08168006N	597.07	11.94	609.01
Name Totals:		**597.07**	**11.94**	**609.01**

SECREST, MELANIE 6811 SECREST SHORTCUT RD INDIAN TRAIL, NC 28079

SOURCE	PROPERTY KEY	TAXES/FEES	INTEREST	AMOUNT DUE
RE	07042004K	595.65	11.91	607.56
Name Totals:		**595.65**	**11.91**	**607.56**

Copyright (C) 1997-2026 DEVNET Incorporated

Uncollected Amounts By Names Report
Union County
Date Distributed as of : 1/16/2026

YEAR: 2025

TAXPAYER NAME/ADDRESS

BARTELL, JASON R 1610 HINSON RD MONROE, NC 28112

SOURCE	PROPERTY KEY	TAXES/FEES	INTEREST	AMOUNT DUE
RE	09234070	595.29	11.91	607.20
Name Totals:		**595.29**	**11.91**	**607.20**

COVINGTON, BENJAMIN F 2302 EASTVIEW CIR MONROE, NC 28110

SOURCE	PROPERTY KEY	TAXES/FEES	INTEREST	AMOUNT DUE
RE	09150015	595.29	11.91	607.20
Name Totals:		**595.29**	**11.91**	**607.20**

CANTEY, KIM 405 LANCASTER AVE MONROE, NC 28112

SOURCE	PROPERTY KEY	TAXES/FEES	INTEREST	AMOUNT DUE
RE	09273008 10	594.85	11.90	606.75
RE	09273008 09	594.85	11.90	606.75
Name Totals:		**1,189.70**	**23.80**	**1,213.50**

LEPNER, CECELIA L 201 WESLEY WOODS RD MONROE, NC 281109594

SOURCE	PROPERTY KEY	TAXES/FEES	INTEREST	AMOUNT DUE
RE	09405086	594.84	11.90	606.74
Name Totals:		**594.84**	**11.90**	**606.74**

JULIAN, GINA D 2612 E HIGHWAY 218 MONROE, NC 281107036

SOURCE	PROPERTY KEY	TAXES/FEES	INTEREST	AMOUNT DUE
RE	08093015C	594.70	11.89	606.59
Name Totals:		**594.70**	**11.89**	**606.59**

MYERS, ERIN M 719 GREENFIELD DR MONROE, NC 28112

SOURCE	PROPERTY KEY	TAXES/FEES	INTEREST	AMOUNT DUE
RE	04117014A	594.40	11.89	606.29
Name Totals:		**594.40**	**11.89**	**606.29**

MCRORIE, JOHN WILLIAM 5103 UNIONVILLE RD MONROE, NC 28110

SOURCE	PROPERTY KEY	TAXES/FEES	INTEREST	AMOUNT DUE
RE	08162025C	594.39	11.89	606.28
Name Totals:		**594.39**	**11.89**	**606.28**

MOLINA, VERONICA MENDOZA 3204 OLD MONROE MARSHVILLE RD WINGATE, NC 28174

SOURCE	PROPERTY KEY	TAXES/FEES	INTEREST	AMOUNT DUE
RE	09327007	594.29	11.89	606.18
Name Totals:		**594.29**	**11.89**	**606.18**

HOUSTON, BETTY HELMS 811B COTTON ST MONROE, NC 28112

SOURCE	PROPERTY KEY	TAXES/FEES	INTEREST	AMOUNT DUE
RE	04201018C	593.18	11.86	605.04
Name Totals:		**593.18**	**11.86**	**605.04**

GRIFFIN, JAMES D 1009 GILMAN PLACE MONROE, NC 281102611

SOURCE	PROPERTY KEY	TAXES/FEES	INTEREST	AMOUNT DUE
RE	09271018	593.12	11.86	604.98
Name Totals:		**593.12**	**11.86**	**604.98**

Copyright (C) 1997-2026 DEVNET Incorporated

Uncollected Amounts By Names Report
Union County
Date Distributed as of : 1/16/2026

YEAR: 2025

TAXPAYER NAME/ADDRESS

ENERIO, ELIZABETH N 678 SULLIVAN AVE SOUTH WINDSOR, CT 06074

SOURCE	PROPERTY KEY	TAXES/FEES	INTEREST	AMOUNT DUE
RE	05063041	591.61	11.83	603.44
Name Totals:		**591.61**	**11.83**	**603.44**

MORRIS, CHRISTOPHER SHANE 6010 GRIFFITH RD MONROE, NC 28112

SOURCE	PROPERTY KEY	TAXES/FEES	INTEREST	AMOUNT DUE
RE	04279031	591.40	11.83	603.23
Name Totals:		**591.40**	**11.83**	**603.23**

DOWDY, JOHN CHARLES HEIRS 2113 FOWLER-SECREST RD MONROE, NC 281106943

SOURCE	PROPERTY KEY	TAXES/FEES	INTEREST	AMOUNT DUE
RE	09298072	602.86	0.00	602.86
Name Totals:		**602.86**	**0.00**	**602.86**

WATKINS, JOSHUA BRIAN 1315 SOUTH FOREST HILLS SCHOOL RD MARSHVILLE, NC 28103

SOURCE	PROPERTY KEY	TAXES/FEES	INTEREST	AMOUNT DUE
RE	02186012B	590.91	11.82	602.73
Name Totals:		**590.91**	**11.82**	**602.73**

CRANFORD, MARY HONEYCUTT 435 COLD SPRINGS RD BRYSON CITY, NC 28713

SOURCE	PROPERTY KEY	TAXES/FEES	INTEREST	AMOUNT DUE
RE	02133023D	590.91	11.82	602.73
Name Totals:		**590.91**	**11.82**	**602.73**

SMITH, BILLY RAY 801-B WINCHESTER AVE MONROE, NC 281103365

SOURCE	PROPERTY KEY	TAXES/FEES	INTEREST	AMOUNT DUE
RE	09228115	590.51	11.81	602.32
Name Totals:		**590.51**	**11.81**	**602.32**

VISCOUNT, DEBRA F 7100 EDGEFIELD CT MATTHEWS, NC 28104

SOURCE	PROPERTY KEY	TAXES/FEES	INTEREST	AMOUNT DUE
RE	08195002	590.23	11.80	602.03
Name Totals:		**590.23**	**11.80**	**602.03**

VARNER, PAULA L 2811 BELK MILL RD WINGATE, NC 28174

SOURCE	PROPERTY KEY	TAXES/FEES	INTEREST	AMOUNT DUE
RE	03123015D	589.58	11.79	601.37
Name Totals:		**589.58**	**11.79**	**601.37**

LOCKHART, DONNA MANUS 4603 MANCHINEEL LN MONROE, NC 28110

SOURCE	PROPERTY KEY	TAXES/FEES	INTEREST	AMOUNT DUE
RE	05063030D	601.30	0.00	601.30
Name Totals:		**601.30**	**0.00**	**601.30**

VILLANUEVA, JUAN GARCIA 611 CASTLE RD MONROE, NC 28110

SOURCE	PROPERTY KEY	TAXES/FEES	INTEREST	AMOUNT DUE
RE	09115110	589.21	11.78	600.99
Name Totals:		**589.21**	**11.78**	**600.99**

PLYLER, KENDALL 5500 BIGHAM RD WAXHAW, NC 28173

SOURCE	PROPERTY KEY	TAXES/FEES	INTEREST	AMOUNT DUE
RE	04249026C	589.00	11.78	600.78
Name Totals:		**589.00**	**11.78**	**600.78**

Copyright (C) 1997-2026 DEVNET Incorporated

Uncollected Amounts By Names Report
Union County
Date Distributed as of : 1/16/2026

YEAR: 2025

TAXPAYER NAME/ADDRESS

TIME WARNER CABLE SOUTHEAST LLC C/O REAL ESTATE DEPT 7820 CRESCENT EXECUTIVE DR CHARLOTTE, NC 28217

SOURCE	PROPERTY KEY	TAXES/FEES	INTEREST	AMOUNT DUE
RE	01186017	588.83	11.78	600.61
Name Totals:		**588.83**	**11.78**	**600.61**

COSS, MIREYA HIDALGO 309 WALNUT ST MONROE, NC 28110

SOURCE	PROPERTY KEY	TAXES/FEES	INTEREST	AMOUNT DUE
RE	09226157	588.78	11.78	600.56
Name Totals:		**588.78**	**11.78**	**600.56**

CARTER, JOSHUA LYN 7718 S ROCKY RIVER RD MONROE, NC 28112

SOURCE	PROPERTY KEY	TAXES/FEES	INTEREST	AMOUNT DUE
RE	04297001A	600.54	0.00	600.54
Name Totals:		**600.54**	**0.00**	**600.54**

STATON, MATTHEW CLINTON 3702 STACK ROAD MONROE, NC 28112

SOURCE	PROPERTY KEY	TAXES/FEES	INTEREST	AMOUNT DUE
RE	04072001	588.66	11.77	600.43
Name Totals:		**588.66**	**11.77**	**600.43**

MEDLIN, BRIDGER DOLAN 4126 MEDLIN RD MONROE, NC 28112

SOURCE	PROPERTY KEY	TAXES/FEES	INTEREST	AMOUNT DUE
RE	04066032	588.66	11.77	600.43
Name Totals:		**588.66**	**11.77**	**600.43**

HASTY, JOHNNIE MAE ROBINSON PO BOX 1255 INDIAN TRAIL, NC 280791255

SOURCE	PROPERTY KEY	TAXES/FEES	INTEREST	AMOUNT DUE
RE	07081009D	588.49	11.77	600.26
Name Totals:		**588.49**	**11.77**	**600.26**

TILLMAN, CHARLES A 4210 CANAL RD MARSHVILLE, NC 28103

SOURCE	PROPERTY KEY	TAXES/FEES	INTEREST	AMOUNT DUE
RE	03108043	587.68	11.75	599.43
Name Totals:		**587.68**	**11.75**	**599.43**

LILES, GARY DOUGLAS PO BOX 493 MONROE, NC 281111804

SOURCE	PROPERTY KEY	TAXES/FEES	INTEREST	AMOUNT DUE
RE	09273177	587.47	11.75	599.22
Name Totals:		**587.47**	**11.75**	**599.22**

STOKES, ARCHIE HEIRS C/O DONNIE MARIE ROBINSON 122 E SANDY RIDGE RD MONROE, NC 28112

SOURCE	PROPERTY KEY	TAXES/FEES	INTEREST	AMOUNT DUE
RE	09189148	587.04	11.74	598.78
Name Totals:		**587.04**	**11.74**	**598.78**

COSS, MIREYA HIDALGO 309 WALNUT ST MONROE, NC 28110

SOURCE	PROPERTY KEY	TAXES/FEES	INTEREST	AMOUNT DUE
RE	09226075	587.04	11.74	598.78
Name Totals:		**587.04**	**11.74**	**598.78**

BYERS, SYLVESTER SAM HEIRS C/O ELISE BYERS 809 COTTON ST APT D MONROE, NC 28112

SOURCE	PROPERTY KEY	TAXES/FEES	INTEREST	AMOUNT DUE
RE	07033008	586.40	11.73	598.13
Name Totals:		**586.40**	**11.73**	**598.13**

Copyright (C) 1997-2026 DEVNET Incorporated

Uncollected Amounts By Names Report
Union County
Date Distributed as of : 1/16/2026

YEAR: 2025

TAXPAYER NAME/ADDRESS

ZBODULA, STEPHEN TRUSTEE 11 FRANCESCA DR OYSTER BAY, NY 11771

SOURCE	PROPERTY KEY	TAXES/FEES	INTEREST	AMOUNT DUE
RE	L8294054G	586.33	11.73	598.06
Name Totals:		**586.33**	**11.73**	**598.06**

TREJO, FERMIN 810 S BRAGG ST MONROE, NC 28112

SOURCE	PROPERTY KEY	TAXES/FEES	INTEREST	AMOUNT DUE
RE	09168016C	586.27	11.73	598.00
Name Totals:		**586.27**	**11.73**	**598.00**

WILSON, SVIATLANA 3308 CHANCELLOR LN MONROE, NC 28110

SOURCE	PROPERTY KEY	TAXES/FEES	INTEREST	AMOUNT DUE
RE	05117065	586.12	11.72	597.84
Name Totals:		**586.12**	**11.72**	**597.84**

MCNEIL, CAROL A 2522 HINSON RD MONROE, NC 28112

SOURCE	PROPERTY KEY	TAXES/FEES	INTEREST	AMOUNT DUE
RE	09360005	586.11	11.72	597.83
Name Totals:		**586.11**	**11.72**	**597.83**

CROWE, BRANNON 5526 PARTRIDGE CIR MARSHVILLE, NC 28103

SOURCE	PROPERTY KEY	TAXES/FEES	INTEREST	AMOUNT DUE
RE	02095009	585.90	11.72	597.62
Name Totals:		**585.90**	**11.72**	**597.62**

MCGEE BROTHERS CO INC 4613 CARRIKER RD MONROE, NC 28110

SOURCE	PROPERTY KEY	TAXES/FEES	INTEREST	AMOUNT DUE
RE	08093018	585.35	11.71	597.06
Name Totals:		**585.35**	**11.71**	**597.06**

COVINGTON, BENJAMIN FRANKLIN 2302 EASTVIEW CIR MONROE, NC 28110

SOURCE	PROPERTY KEY	TAXES/FEES	INTEREST	AMOUNT DUE
RE	09149039	585.30	11.71	597.01
Name Totals:		**585.30**	**11.71**	**597.01**

AUTRY, MARTY 1213 STEVENS RD MONROE, NC 28112

SOURCE	PROPERTY KEY	TAXES/FEES	INTEREST	AMOUNT DUE
RE	09188034	585.30	11.71	597.01
Name Totals:		**585.30**	**11.71**	**597.01**

MULLIS, GINGER C 1611 THORNHILL DR MONROE, NC 28110

SOURCE	PROPERTY KEY	TAXES/FEES	INTEREST	AMOUNT DUE
RE	09174013J01	584.91	11.70	596.61
Name Totals:		**584.91**	**11.70**	**596.61**

SOLANO, GUADALUPE 5312 WAXHAW MARVIN RD WAXHAW, NC 28173

SOURCE	PROPERTY KEY	TAXES/FEES	INTEREST	AMOUNT DUE
RE	05138018	584.58	11.69	596.27
Name Totals:		**584.58**	**11.69**	**596.27**

MARSH, TERI T 1625 AUSTIN CHANEY RD WINGATE, NC 28174

SOURCE	PROPERTY KEY	TAXES/FEES	INTEREST	AMOUNT DUE
RE	09043002B	584.55	11.69	596.24
Name Totals:		**584.55**	**11.69**	**596.24**

Copyright (C) 1997-2026 DEVNET Incorporated

Uncollected Amounts By Names Report
Union County
Date Distributed as of : 1/16/2026

YEAR: 2025

TAXPAYER NAME/ADDRESS

DEAN, MARY HAZEL PRESSLEY 7648 CONCORD HWY MONROE, NC 28110

SOURCE	PROPERTY KEY	TAXES/FEES	INTEREST	AMOUNT DUE
RE	08189016A	595.87	0.00	595.87
Name Totals:		**595.87**	**0.00**	**595.87**

GLENN, NOLAN W 2047 SUGAR POND CT FORT MILL, SC 29715

SOURCE	PROPERTY KEY	TAXES/FEES	INTEREST	AMOUNT DUE
RE	05051017	584.14	11.68	595.82
Name Totals:		**584.14**	**11.68**	**595.82**

HERRERA, YESSENIA C 4737 WHITE STORE RD WINGATE, NC 28174

SOURCE	PROPERTY KEY	TAXES/FEES	INTEREST	AMOUNT DUE
RE	02254002M	583.60	11.67	595.27
Name Totals:		**583.60**	**11.67**	**595.27**

JORDAN, TERRY 5310 JORDAN DR MARSHVILLE, NC 28103

SOURCE	PROPERTY KEY	TAXES/FEES	INTEREST	AMOUNT DUE
RE	03093010	583.30	11.67	594.97
Name Totals:		**583.30**	**11.67**	**594.97**

TUPOC PROPERTIES LLC 1806 WALKUP AVE STE C MONROE, NC 28110

SOURCE	PROPERTY KEY	TAXES/FEES	INTEREST	AMOUNT DUE
RE	09268021	583.13	11.66	594.79
Name Totals:		**583.13**	**11.66**	**594.79**

DANIEL, WENDY S 7325 DUNNMON DR KANNAPOLIS, NC 28081

SOURCE	PROPERTY KEY	TAXES/FEES	INTEREST	AMOUNT DUE
RE	06165001D	583.04	11.66	594.70
Name Totals:		**583.04**	**11.66**	**594.70**

BAKER, CARRIE LEA 4228 OLIVE BRANCH RD WINGATE, NC 28174

SOURCE	PROPERTY KEY	TAXES/FEES	INTEREST	AMOUNT DUE
RE	09043007	583.03	11.66	594.69
Name Totals:		**583.03**	**11.66**	**594.69**

SCOTT, SUZETTE G HEIRS C/O MELISSA WALL 3310 HAYWOOD RD MONROE, NC 281100000

SOURCE	PROPERTY KEY	TAXES/FEES	INTEREST	AMOUNT DUE
RE	08300044	582.98	11.66	594.64
Name Totals:		**582.98**	**11.66**	**594.64**

GANTZ, BRENDA H 4816 POPLIN RD INDIAN TRAIL, NC 28079

SOURCE	PROPERTY KEY	TAXES/FEES	INTEREST	AMOUNT DUE
RE	08297009A	582.91	11.66	594.57
Name Totals:		**582.91**	**11.66**	**594.57**

BELK, MARY ARWILLA 106 BOOKER ST WINGATE, NC 28174

SOURCE	PROPERTY KEY	TAXES/FEES	INTEREST	AMOUNT DUE
RE	09022056	582.84	11.66	594.50
Name Totals:		**582.84**	**11.66**	**594.50**

MARSH, TERI T 1625 AUSTIN CHANEY RD WINGATE, NC 28174

SOURCE	PROPERTY KEY	TAXES/FEES	INTEREST	AMOUNT DUE
RE	09043002D	582.52	11.65	594.17
Name Totals:		**582.52**	**11.65**	**594.17**

Copyright (C) 1997-2026 DEVNET Incorporated

Uncollected Amounts By Names Report
Union County
Date Distributed as of : 1/16/2026

YEAR: 2025

TAXPAYER NAME/ADDRESS

KEZIAH, SYLVIA B 3012 GOLDMINE RD MONROE, NC 28110

SOURCE	PROPERTY KEY	TAXES/FEES	INTEREST	AMOUNT DUE
RE	09342127A	582.48	11.65	594.13
Name Totals:		**582.48**	**11.65**	**594.13**

SMITH, LESSIE 27753 W 12 MILE RD FARMINGTON, MI 48334

SOURCE	PROPERTY KEY	TAXES/FEES	INTEREST	AMOUNT DUE
RE	05147011B	582.48	11.65	594.13
Name Totals:		**582.48**	**11.65**	**594.13**

HUBBARD, REGINALD LEE PO BOX 3226 MONROE, NC 28111

SOURCE	PROPERTY KEY	TAXES/FEES	INTEREST	AMOUNT DUE
RE	02092006	581.89	11.64	593.53
Name Totals:		**581.89**	**11.64**	**593.53**

COURTNEY, JASON 8814 LANDSFORD RD MONROE, NC 28112

SOURCE	PROPERTY KEY	TAXES/FEES	INTEREST	AMOUNT DUE
RE	04048002B	592.01	0.00	592.01
Name Totals:		**592.01**	**0.00**	**592.01**

OXENDINE, MARGARET 7513 CIRCLE DR INDIAN TRAIL, NC 28079

SOURCE	PROPERTY KEY	TAXES/FEES	INTEREST	AMOUNT DUE
RE	07060014	580.38	11.61	591.99
Name Totals:		**580.38**	**11.61**	**591.99**

MORTON, DEBORAH RUTHANNA HEIRS 6525 OLD KENNEDY FORD RD MARSHVILLE, NC 28103

SOURCE	PROPERTY KEY	TAXES/FEES	INTEREST	AMOUNT DUE
RE	01054002A	580.31	11.61	591.92
Name Totals:		**580.31**	**11.61**	**591.92**

BURNETTE, TAMARA M 4817 FRIENDLY BAPTIST CH RD INDIAN TRAIL, NC 280797791

SOURCE	PROPERTY KEY	TAXES/FEES	INTEREST	AMOUNT DUE
RE	08264016D	579.98	11.60	591.58
Name Totals:		**579.98**	**11.60**	**591.58**

WEBSTER, KATHLEEN W 6624 STEVENS MILL RD MATTHEWS, NC 281042907

SOURCE	PROPERTY KEY	TAXES/FEES	INTEREST	AMOUNT DUE
RE	07054714	579.91	11.60	591.51
Name Totals:		**579.91**	**11.60**	**591.51**

PROVIDENCE CUSTOM BUILDERS LLC 6230 TOWNSEND LN WAXHAW, NC 28173

SOURCE	PROPERTY KEY	TAXES/FEES	INTEREST	AMOUNT DUE
RE	06054049J	579.36	11.59	590.95
Name Totals:		**579.36**	**11.59**	**590.95**

HOLMES, STEPHANIE CHRISTINE TRUSTE 2003 COLTON RIDGE DR INDIAN TRAIL, NC 28079

SOURCE	PROPERTY KEY	TAXES/FEES	INTEREST	AMOUNT DUE
RE	07114372	579.25	11.59	590.84
Name Totals:		**579.25**	**11.59**	**590.84**

SIMPSON TRACY GULLEDGE 4703 MUSCADINE LN MONROE, NC 28110

SOURCE	PROPERTY KEY	TAXES/FEES	INTEREST	AMOUNT DUE
RE	08201065	579.25	11.59	590.84
Name Totals:		**579.25**	**11.59**	**590.84**

Copyright (C) 1997-2026 DEVNET Incorporated

Uncollected Amounts By Names Report
Union County
Date Distributed as of : 1/16/2026

YEAR: 2025

TAXPAYER NAME/ADDRESS

PORTER, PEGGY B 601 WEST FRANKLIN ST MONROE, NC 28112

SOURCE	PROPERTY KEY	TAXES/FEES	INTEREST	AMOUNT DUE
RE	09232222	578.77	11.58	590.35
Name Totals:		**578.77**	**11.58**	**590.35**

CHRIST BIBLE TEACHING CENTER INC 1019 UNARCO RD MARSHVILLE, NC 28103

SOURCE	PROPERTY KEY	TAXES/FEES	INTEREST	AMOUNT DUE
RE	02176011 70	577.88	11.56	589.44
Name Totals:		**577.88**	**11.56**	**589.44**

NICHOLSON, SHIRLEY J 610 FUNDERBURK RD WINGATE, NC 28174

SOURCE	PROPERTY KEY	TAXES/FEES	INTEREST	AMOUNT DUE
RE	09049008H	577.46	11.55	589.01
Name Totals:		**577.46**	**11.55**	**589.01**

TOMBERLIN, ANN 1501 NEW SALEM RD MONROE, NC 28110

SOURCE	PROPERTY KEY	TAXES/FEES	INTEREST	AMOUNT DUE
RE	08108002	577.05	11.54	588.59
Name Totals:		**577.05**	**11.54**	**588.59**

BAKER, JULIA R PO BOX 721 MINERAL SPRINGS, NC 28108

SOURCE	PROPERTY KEY	TAXES/FEES	INTEREST	AMOUNT DUE
RE	06039005A	576.92	11.54	588.46
Name Totals:		**576.92**	**11.54**	**588.46**

HUNCKE, DINA 6314 SCOTT LONG RD INDIAN TRAIL, NC 28079

SOURCE	PROPERTY KEY	TAXES/FEES	INTEREST	AMOUNT DUE
RE	02133003B	576.88	11.54	588.42
Name Totals:		**576.88**	**11.54**	**588.42**

GRADY, CHARLINE R 8004 NEW TOWN RD WAXHAW, NC 28173

SOURCE	PROPERTY KEY	TAXES/FEES	INTEREST	AMOUNT DUE
RE	09270094	576.62	11.53	588.15
Name Totals:		**576.62**	**11.53**	**588.15**

DEESE, ANTONIO 909 CREEKRIDGE DR MONROE, NC 28110

SOURCE	PROPERTY KEY	TAXES/FEES	INTEREST	AMOUNT DUE
RE	09115051	575.75	11.52	587.27
Name Totals:		**575.75**	**11.52**	**587.27**

LE, KHOI NGOC 6305 SCOTT LONG RD INDIAN TRAIL, NC 28079

SOURCE	PROPERTY KEY	TAXES/FEES	INTEREST	AMOUNT DUE
RE	07045354	575.14	11.50	586.64
Name Totals:		**575.14**	**11.50**	**586.64**

CROWDER, MARY 1614 JJ AUTRY RD MARSHVILLE, NC 28103

SOURCE	PROPERTY KEY	TAXES/FEES	INTEREST	AMOUNT DUE
RE	02089011L	574.88	11.50	586.38
Name Totals:		**574.88**	**11.50**	**586.38**

CLAWSON, RONNIE WORTH 2811 PLYLER MILL RD MONROE, NC 281129024

SOURCE	PROPERTY KEY	TAXES/FEES	INTEREST	AMOUNT DUE
RE	04195004A	574.31	11.49	585.80
Name Totals:		**574.31**	**11.49**	**585.80**

Copyright (C) 1997-2026 DEVNET Incorporated

Uncollected Amounts By Names Report
Union County
Date Distributed as of : 1/16/2026

YEAR: 2025

TAXPAYER NAME/ADDRESS

STARNES, PHONZO HARRISON 3321 UNITY CHURCH RD LANCASTER, SC 29720

SOURCE	PROPERTY KEY	TAXES/FEES	INTEREST	AMOUNT DUE
RE	05069004	574.08	11.48	585.56
Name Totals:		**574.08**	**11.48**	**585.56**

SANCHEZ, LUIS 1922 MOUNTAIN SPRINGS CHURCH RD MONROE, NC 28112

SOURCE	PROPERTY KEY	TAXES/FEES	INTEREST	AMOUNT DUE
RE	04057004B	573.84	11.48	585.32
Name Totals:		**573.84**	**11.48**	**585.32**

CHINO, FABIOLA ACATITLAN 613 CASTLE RD MONROE, NC 28110

SOURCE	PROPERTY KEY	TAXES/FEES	INTEREST	AMOUNT DUE
RE	09115111	573.58	11.47	585.05
Name Totals:		**573.58**	**11.47**	**585.05**

BROCK, FANNIE CURLEE 3628 WHITE STORE RD WINGATE, NC 28174

SOURCE	PROPERTY KEY	TAXES/FEES	INTEREST	AMOUNT DUE
RE	09034004B	573.35	11.47	584.82
Name Totals:		**573.35**	**11.47**	**584.82**

LIVINGSTON, SHEILA SUTTON 1505 LAKEVIEW DR MONROE, NC 28112

SOURCE	PROPERTY KEY	TAXES/FEES	INTEREST	AMOUNT DUE
RE	09234029	573.14	11.46	584.60
Name Totals:		**573.14**	**11.46**	**584.60**

GARRITY, DOROTHY 2509 MERRYVALE WAY WAXHAW, NC 28173

SOURCE	PROPERTY KEY	TAXES/FEES	INTEREST	AMOUNT DUE
RE	06042021	572.47	11.45	583.92
Name Totals:		**572.47**	**11.45**	**583.92**

MORRIS, BRENDA M 9120 MINI RANCH RD WAXHAW, NC 28173

SOURCE	PROPERTY KEY	TAXES/FEES	INTEREST	AMOUNT DUE
RE	05159020	572.40	11.45	583.85
Name Totals:		**572.40**	**11.45**	**583.85**

HALL, ERIC 1101 STEVENS RD MONROE, NC 28110

SOURCE	PROPERTY KEY	TAXES/FEES	INTEREST	AMOUNT DUE
RE	09189128	572.28	11.45	583.73
Name Totals:		**572.28**	**11.45**	**583.73**

KEFI VINEYARDS & FARMS LLC 1001 LAKEWOOD DR MONROE, NC 28112

SOURCE	PROPERTY KEY	TAXES/FEES	INTEREST	AMOUNT DUE
RE	04195008C	571.60	11.43	583.03
Name Totals:		**571.60**	**11.43**	**583.03**

SNELLING, ANITA HARDIN 7400 MEDLIN RD MONROE, NC 28112

SOURCE	PROPERTY KEY	TAXES/FEES	INTEREST	AMOUNT DUE
RE	03159071	571.58	11.43	583.01
Name Totals:		**571.58**	**11.43**	**583.01**

COSS, JORGE M 309 WALNUT ST MONROE, NC 28110

SOURCE	PROPERTY KEY	TAXES/FEES	INTEREST	AMOUNT DUE
RE	09273159	571.41	11.43	582.84
Name Totals:		**571.41**	**11.43**	**582.84**

Copyright (C) 1997-2026 DEVNET Incorporated

Uncollected Amounts By Names Report
Union County
Date Distributed as of : 1/16/2026

YEAR: 2025

TAXPAYER NAME/ADDRESS

DREAM FINDERS HOMES LLC 14701 PHILIPS HIGHWAY STE 300 JACKSONVILLE, FL 32256

SOURCE	PROPERTY KEY	TAXES/FEES	INTEREST	AMOUNT DUE
RE	09049316	570.86	11.42	582.28
RE	09049315	570.86	11.42	582.28
RE	09049314	570.86	11.42	582.28
RE	09049313	570.86	11.42	582.28
RE	09049312	570.86	11.42	582.28
RE	09049311	570.86	11.42	582.28
RE	09049310	570.86	11.42	582.28
RE	09049309	570.86	11.42	582.28
RE	09049307	570.86	11.42	582.28
RE	09049306	570.86	11.42	582.28
RE	09049305	570.86	11.42	582.28
Name Totals:		**6,279.46**	**125.62**	**6,405.08**

DFC WINGATE LLC 13000 SAWGRASS VILLAGE CIRCLE BUILDING 5 SUITE 24 PONTE VEDRA BEACH, FL 32082

SOURCE	PROPERTY KEY	TAXES/FEES	INTEREST	AMOUNT DUE
RE	09049293	570.86	11.42	582.28
RE	09049291	570.86	11.42	582.28
RE	09049290	570.86	11.42	582.28
RE	09049288	570.86	11.42	582.28
RE	09049287	570.86	11.42	582.28
Name Totals:		**2,854.30**	**57.10**	**2,911.40**

DFC WINGATE LLC 13000 SAWGRASS VILLAGE CIR BUILDING 5 SUITE 24 PONTE VEDRA BEACH, FL 32082

SOURCE	PROPERTY KEY	TAXES/FEES	INTEREST	AMOUNT DUE
RE	09049355	570.86	11.42	582.28
Name Totals:		**570.86**	**11.42**	**582.28**

DFC WINGATE LLC 13000 SAWGRASS VILLAGE CIRCLE BUILDING 5 SUITE 24 PONTE VEDRA BEACH, FL 32082

SOURCE	PROPERTY KEY	TAXES/FEES	INTEREST	AMOUNT DUE
RE	09049286	570.86	11.42	582.28
RE	09049282	570.86	11.42	582.28
RE	09049281	570.86	11.42	582.28
RE	09049280	570.86	11.42	582.28
RE	09049279	570.86	11.42	582.28
RE	09049278	570.86	11.42	582.28
RE	09049277	570.86	11.42	582.28
RE	09049276	570.86	11.42	582.28
RE	09049275	570.86	11.42	582.28
RE	09049273	570.86	11.42	582.28
RE	09049272	570.86	11.42	582.28
RE	09049271	570.86	11.42	582.28
RE	09049270	570.86	11.42	582.28
RE	09049269	570.86	11.42	582.28

Copyright (C) 1997-2026 DEVNET Incorporated

Uncollected Amounts By Names Report
Union County
Date Distributed as of : 1/16/2026

YEAR: 2025

TAXPAYER NAME/ADDRESS

DFC WINGATE LLC 13000 SAWGRASS VILLAGE CIRCLE BUILDING 5 SUITE 24 PONTE VEDRA BEACH, FL 32082

SOURCE	PROPERTY KEY	TAXES/FEES	INTEREST	AMOUNT DUE
RE	09049268	570.86	11.42	582.28
RE	09049267	570.86	11.42	582.28
RE	09049265	570.86	11.42	582.28
RE	09049264	570.86	11.42	582.28
RE	09049263	570.86	11.42	582.28
RE	09049260	570.86	11.42	582.28
RE	09049258	570.86	11.42	582.28
RE	09049256	570.86	11.42	582.28
RE	09049254	570.86	11.42	582.28
RE	09049253	570.86	11.42	582.28
RE	09049252	570.86	11.42	582.28
RE	09049251	570.86	11.42	582.28
RE	09049249	570.86	11.42	582.28
RE	09049248	570.86	11.42	582.28
RE	09049247	570.86	11.42	582.28
RE	09049246	570.86	11.42	582.28
RE	09049245	570.86	11.42	582.28
RE	09049244	570.86	11.42	582.28
RE	09049243	570.86	11.42	582.28
RE	09049241	570.86	11.42	582.28
RE	09049240	570.86	11.42	582.28
RE	09049222	570.86	11.42	582.28
RE	09049221	570.86	11.42	582.28
RE	09049197	570.86	11.42	582.28
RE	09049196	570.86	11.42	582.28
RE	09049195	570.86	11.42	582.28
RE	09049194	570.86	11.42	582.28
RE	09049255	570.86	11.42	582.28
Name Totals:		**23,976.12**	**479.64**	**24,455.76**

DFC WINGATE LLC 13000 SAWGRASS VILLAGE CIR BUILDING 5 SUITE 24 PONTE VEDRA BEACH, FL 32082

SOURCE	PROPERTY KEY	TAXES/FEES	INTEREST	AMOUNT DUE
RE	09049379	570.86	11.42	582.28
RE	09049378	570.86	11.42	582.28
RE	09049377	570.86	11.42	582.28
Name Totals:		**1,712.58**	**34.26**	**1,746.84**

DFC WINGATE LLC 13000 SAWGRASS VILLAGE CIRCLE BUILDING 5 SUITE 24 PONTE VEDRA BEACH, FL 32082

SOURCE	PROPERTY KEY	TAXES/FEES	INTEREST	AMOUNT DUE
RE	09049257	570.86	11.42	582.28
Name Totals:		**570.86**	**11.42**	**582.28**

Copyright (C) 1997-2026 DEVNET Incorporated

Uncollected Amounts By Names Report
Union County
Date Distributed as of : 1/16/2026

YEAR: 2025

TAXPAYER NAME/ADDRESS

DFC WINGATE LLC 13000 SAWGRASS VILLAGE CIR BUILDING 5 SUITE 24 PONTE VEDRA BEACH, FL 32082

SOURCE	PROPERTY KEY	TAXES/FEES	INTEREST	AMOUNT DUE
RE	09049376	570.86	11.42	582.28
Name Totals:		**570.86**	**11.42**	**582.28**

DFC WINGATE LLC 13000 SAWGRASS VILLAGE CIRCLE BUILDING 5 SUITE 24 PONTE VEDRA BEACH, FL 32082

SOURCE	PROPERTY KEY	TAXES/FEES	INTEREST	AMOUNT DUE
RE	09049259	570.86	11.42	582.28
Name Totals:		**570.86**	**11.42**	**582.28**

DFC WINGATE LLC 13000 SAWGRASS VILLAGE CIR BUILDING 5 SUITE 24 PONTE VEDRA BEACH, FL 32082

SOURCE	PROPERTY KEY	TAXES/FEES	INTEREST	AMOUNT DUE
RE	09049372	570.86	11.42	582.28
RE	09049370	570.86	11.42	582.28
Name Totals:		**1,141.72**	**22.84**	**1,164.56**

DFC WINGATE LLC 13000 SAWGRASS VILLAGE CIRCLE BUILDING 5 SUITE 24 PONTE VEDRA BEACH, FL 32082

SOURCE	PROPERTY KEY	TAXES/FEES	INTEREST	AMOUNT DUE
RE	09049262	570.86	11.42	582.28
Name Totals:		**570.86**	**11.42**	**582.28**

DFC WINGATE LLC 13000 SAWGRASS VILLAGE CIR BUILDING 5 SUITE 24 PONTE VEDRA BEACH, FL 32082

SOURCE	PROPERTY KEY	TAXES/FEES	INTEREST	AMOUNT DUE
RE	09049369	570.86	11.42	582.28
Name Totals:		**570.86**	**11.42**	**582.28**

DFC WINGATE LLC 13000 SAWGRASS VILLAGE CIRCLE BUILDING 5 SUITE 24 PONTE VEDRA BEACH, FL 32082

SOURCE	PROPERTY KEY	TAXES/FEES	INTEREST	AMOUNT DUE
RE	09049261	570.86	11.42	582.28
Name Totals:		**570.86**	**11.42**	**582.28**

DFC WINGATE LLC 13000 SAWGRASS VILLAGE CIR BUILDING 5 SUITE 24 PONTE VEDRA BEACH, FL 32082

SOURCE	PROPERTY KEY	TAXES/FEES	INTEREST	AMOUNT DUE
RE	09049368	570.86	11.42	582.28
RE	09049367	570.86	11.42	582.28
RE	09049366	570.86	11.42	582.28
RE	09049365	570.86	11.42	582.28
RE	09049364	570.86	11.42	582.28
RE	09049361	570.86	11.42	582.28
RE	09049360	570.86	11.42	582.28
RE	09049359	570.86	11.42	582.28
RE	09049358	570.86	11.42	582.28
RE	09049357	570.86	11.42	582.28
RE	09049356	570.86	11.42	582.28
RE	09049354	570.86	11.42	582.28
RE	09049353	570.86	11.42	582.28
RE	09049352	570.86	11.42	582.28
RE	09049351	570.86	11.42	582.28
RE	09049350	570.86	11.42	582.28

Copyright (C) 1997-2026 DEVNET Incorporated

Uncollected Amounts By Names Report
Union County
Date Distributed as of : 1/16/2026

YEAR: 2025

TAXPAYER NAME/ADDRESS

DFC WINGATE LLC 13000 SAWGRASS VILLAGE CIR BUILDING 5 SUITE 24 PONTE VEDRA BEACH, FL 32082

SOURCE	PROPERTY KEY	TAXES/FEES	INTEREST	AMOUNT DUE
RE	09049349	570.86	11.42	582.28
RE	09049348	570.86	11.42	582.28
RE	09049347	570.86	11.42	582.28
RE	09049346	570.86	11.42	582.28
RE	09049345	570.86	11.42	582.28
RE	09049344	570.86	11.42	582.28
RE	09049343	570.86	11.42	582.28
RE	09049342	570.86	11.42	582.28
RE	09049341	570.86	11.42	582.28
RE	09049340	570.86	11.42	582.28
RE	09049339	570.86	11.42	582.28
RE	09049338	570.86	11.42	582.28
RE	09049337	570.86	11.42	582.28
RE	09049336	570.86	11.42	582.28
RE	09049335	570.86	11.42	582.28
RE	09049334	570.86	11.42	582.28
RE	09049333	570.86	11.42	582.28
RE	09049332	570.86	11.42	582.28
RE	09049331	570.86	11.42	582.28
RE	09049330	570.86	11.42	582.28
RE	09049328	570.86	11.42	582.28
RE	09049327	570.86	11.42	582.28
RE	09049325	570.86	11.42	582.28
Name Totals:		**22,263.54**	**445.38**	**22,708.92**

DFC WINGATE LLC 13000 SAWGRASS VILLAGE CIRCLE BUILDING 5 SUITE 24 PONTE VEDRA BEACH, FL 32082

SOURCE	PROPERTY KEY	TAXES/FEES	INTEREST	AMOUNT DUE
RE	09049242	570.86	11.42	582.28
RE	09049289	570.86	11.42	582.28
RE	09049274	570.86	11.42	582.28
Name Totals:		**1,712.58**	**34.26**	**1,746.84**

DFC WINGATE LLC 13000 SAWGRASS VILLAGE CIR BUILDING 5 SUITE 24 PONTE VEDRA BEACH, FL 32082

SOURCE	PROPERTY KEY	TAXES/FEES	INTEREST	AMOUNT DUE
RE	09049371	570.86	11.42	582.28
RE	09049362	570.86	11.42	582.28
Name Totals:		**1,141.72**	**22.84**	**1,164.56**

DFC WINGATE LLC 13000 SAWGRASS VILLAGE CIRCLE BUILDING 5 SUITE 24 PONTE VEDRA BEACH, FL 32082

SOURCE	PROPERTY KEY	TAXES/FEES	INTEREST	AMOUNT DUE
RE	09049292	570.86	11.42	582.28
Name Totals:		**570.86**	**11.42**	**582.28**

Copyright (C) 1997-2026 DEVNET Incorporated

Uncollected Amounts By Names Report
Union County
Date Distributed as of : 1/16/2026

YEAR: 2025

TAXPAYER NAME/ADDRESS

DFC WINGATE LLC 13000 SAWGRASS VILLAGE CIR BUILDING 5 SUITE 24 PONTE VEDRA BEACH, FL 32082

SOURCE	PROPERTY KEY	TAXES/FEES	INTEREST	AMOUNT DUE
RE	09049303	570.86	11.42	582.28
RE	09049363	570.86	11.42	582.28
RE	09049329	570.86	11.42	582.28
Name Totals:		**1,712.58**	**34.26**	**1,746.84**

DFC WINGATE LLC 13000 SAWGRASS VILLAGE CIRCLE BUILDING 5 SUITE 24 PONTE VEDRA BEACH, FL 32082

SOURCE	PROPERTY KEY	TAXES/FEES	INTEREST	AMOUNT DUE
RE	09049266	570.86	11.42	582.28
RE	09049250	570.86	11.42	582.28
Name Totals:		**1,141.72**	**22.84**	**1,164.56**

LANEY, ELIZABETH KLINGENSMITH 3518 KENNINGTON DR WAXHAW, NC 28173

SOURCE	PROPERTY KEY	TAXES/FEES	INTEREST	AMOUNT DUE
RE	09411022	570.55	11.41	581.96
Name Totals:		**570.55**	**11.41**	**581.96**

RAPER, BYRLE D 505 S COLLEGE ST MONROE, NC 28112

SOURCE	PROPERTY KEY	TAXES/FEES	INTEREST	AMOUNT DUE
RE	09235198	570.54	11.41	581.95
Name Totals:		**570.54**	**11.41**	**581.95**

MORENO, JUANA MARIA HERNANDEZ 7913 MILL GROVE RD INDIAN TRAIL, NC 28079

SOURCE	PROPERTY KEY	TAXES/FEES	INTEREST	AMOUNT DUE
RE	09229126	568.80	11.38	580.18
Name Totals:		**568.80**	**11.38**	**580.18**

STAING, JIMMY LYNN 4100 WESTERN UNION SCHOOL RD WAXHAW, NC 28173

SOURCE	PROPERTY KEY	TAXES/FEES	INTEREST	AMOUNT DUE
RE	05033082	568.47	11.37	579.84
Name Totals:		**568.47**	**11.37**	**579.84**

HICKS, SAVANNAH LEIGH 2017 STONEY POINT CIR MONROE, NC 28112

SOURCE	PROPERTY KEY	TAXES/FEES	INTEREST	AMOUNT DUE
RE	08204013B	568.26	11.37	579.63
Name Totals:		**568.26**	**11.37**	**579.63**

DINH, TIEN THI THUY 553 FAIR OAKS DR FORT MILL, SC 29708

SOURCE	PROPERTY KEY	TAXES/FEES	INTEREST	AMOUNT DUE
RE	09195044	567.50	11.35	578.85
Name Totals:		**567.50**	**11.35**	**578.85**

PRATT, CAROLYN D 802 SANLEE DR MONROE, NC 281108975

SOURCE	PROPERTY KEY	TAXES/FEES	INTEREST	AMOUNT DUE
RE	09268060A	567.50	11.35	578.85
Name Totals:		**567.50**	**11.35**	**578.85**

DEVIDO, BRUCE EDWARDS 8808 MAGGIE ROBINSON RD WAXHAW, NC 28173

SOURCE	PROPERTY KEY	TAXES/FEES	INTEREST	AMOUNT DUE
RE	05183033	566.40	11.33	577.73
Name Totals:		**566.40**	**11.33**	**577.73**

Copyright (C) 1997-2026 DEVNET Incorporated

Uncollected Amounts By Names Report
Union County
Date Distributed as of : 1/16/2026

YEAR: 2025

TAXPAYER NAME/ADDRESS

GRADY, DIETRICH HEIRS C/O SHARON PERKINS 610 CURTIS ST MONROE, NC 28112

SOURCE	PROPERTY KEY	TAXES/FEES	INTEREST	AMOUNT DUE
RE	06018045D	565.48	11.31	576.79
Name Totals:		**565.48**	**11.31**	**576.79**

MORGAN, CAROL H 300 W NORTH MAIN ST WAXHAW, NC 28173

SOURCE	PROPERTY KEY	TAXES/FEES	INTEREST	AMOUNT DUE
RE	05113022A	565.48	11.31	576.79
Name Totals:		**565.48**	**11.31**	**576.79**

MCCLURE, MICHAEL D 4708 GOLDMINE RD MONROE, NC 28110

SOURCE	PROPERTY KEY	TAXES/FEES	INTEREST	AMOUNT DUE
RE	07096045	565.28	11.31	576.59
Name Totals:		**565.28**	**11.31**	**576.59**

BULLARD, HOWARD ERNEST 3115 COUNTRY VILLA DR MONROE, NC 28110

SOURCE	PROPERTY KEY	TAXES/FEES	INTEREST	AMOUNT DUE
RE	04234013A	565.06	11.30	576.36
Name Totals:		**565.06**	**11.30**	**576.36**

TOWNE, CAROL 904 BUTTERMILK LN MONROE, NC 28110

SOURCE	PROPERTY KEY	TAXES/FEES	INTEREST	AMOUNT DUE
RE	09216233	564.67	11.29	575.96
Name Totals:		**564.67**	**11.29**	**575.96**

PENEGAR, VICKY 1321 ELLIS GRIFFIN RD WINGATE, NC 28174

SOURCE	PROPERTY KEY	TAXES/FEES	INTEREST	AMOUNT DUE
RE	08162014A	563.70	11.27	574.97
Name Totals:		**563.70**	**11.27**	**574.97**

FETHERSON, MARY LEE HEIRS 605 CARR ST MONROE, NC 28110

SOURCE	PROPERTY KEY	TAXES/FEES	INTEREST	AMOUNT DUE
RE	09228159D	563.32	11.27	574.59
Name Totals:		**563.32**	**11.27**	**574.59**

CRAIG, FLORENCE J HEIRS 411 ALDA DR MONROE, NC 28110

SOURCE	PROPERTY KEY	TAXES/FEES	INTEREST	AMOUNT DUE
RE	09150002	563.16	11.26	574.42
Name Totals:		**563.16**	**11.26**	**574.42**

WOOTEN, PATRICIA LYNN 5523 UNIONVILLE BRIEF RD MONROE, NC 28110

SOURCE	PROPERTY KEY	TAXES/FEES	INTEREST	AMOUNT DUE
RE	08162005	562.89	11.26	574.15
Name Totals:		**562.89**	**11.26**	**574.15**

BURNS, NOVELENE HEIRS 303 WHITE OAK WAY GLEN BURNIE, MD 21061

SOURCE	PROPERTY KEY	TAXES/FEES	INTEREST	AMOUNT DUE
RE	08309001C	562.74	11.25	573.99
Name Totals:		**562.74**	**11.25**	**573.99**

SMITH, SHAWNTINA C 8528 OAK DR CHARLOTTE, NC 28269

SOURCE	PROPERTY KEY	TAXES/FEES	INTEREST	AMOUNT DUE
RE	08309001B	562.74	11.25	573.99
Name Totals:		**562.74**	**11.25**	**573.99**

Copyright (C) 1997-2026 DEVNET Incorporated

Uncollected Amounts By Names Report
Union County
Date Distributed as of : 1/16/2026

YEAR: 2025

TAXPAYER NAME/ADDRESS

COVINGTON, HENRY JAMES 3023 LOCKSLEY LN GREENSBORO, NC 27406

SOURCE	PROPERTY KEY	TAXES/FEES	INTEREST	AMOUNT DUE
RE	08285008F	562.74	11.25	573.99
Name Totals:		**562.74**	**11.25**	**573.99**

ALVARADO, VERONICA 618 CIRCLE TRACE RD MONROE, NC 28110

SOURCE	PROPERTY KEY	TAXES/FEES	INTEREST	AMOUNT DUE
RE	08285012	562.74	11.25	573.99
Name Totals:		**562.74**	**11.25**	**573.99**

EBEL, ROY CHARLES III 2025 SUNNY CT ROCKWALL, TX 75032

SOURCE	PROPERTY KEY	TAXES/FEES	INTEREST	AMOUNT DUE
RE	06018021	573.90	0.00	573.90
Name Totals:		**573.90**	**0.00**	**573.90**

ALLEN, SUDIE ELAINE 418 HARRIS LN MONROE, NC 281125764

SOURCE	PROPERTY KEY	TAXES/FEES	INTEREST	AMOUNT DUE
RE	09195034A	562.48	11.25	573.73
Name Totals:		**562.48**	**11.25**	**573.73**

HOLLOWAY, MARY HELEN 2633 ROLLING HILLS DR MONROE, NC 28110

SOURCE	PROPERTY KEY	TAXES/FEES	INTEREST	AMOUNT DUE
RE	09197030 16	562.29	11.25	573.54
Name Totals:		**562.29**	**11.25**	**573.54**

HOUGH, LUCILLE 3925 PLANTERS PL INDIAN TRAIL, NC 28079

SOURCE	PROPERTY KEY	TAXES/FEES	INTEREST	AMOUNT DUE
RE	07129386	561.59	11.23	572.82
Name Totals:		**561.59**	**11.23**	**572.82**

GARRIS, DORTHA MONTGOMERY 104 N WEST ST MONROE, NC 28110

SOURCE	PROPERTY KEY	TAXES/FEES	INTEREST	AMOUNT DUE
RE	09273092	561.27	11.23	572.50
Name Totals:		**561.27**	**11.23**	**572.50**

JOACHIN, VICTORIA CONTRERAS 2003 SHADY LN MONROE, NC 281107970

SOURCE	PROPERTY KEY	TAXES/FEES	INTEREST	AMOUNT DUE
RE	04168071	560.76	11.22	571.98
Name Totals:		**560.76**	**11.22**	**571.98**

LOWERY, SHIRLEY B 2516 SUPREME DR MONROE, NC 28110

SOURCE	PROPERTY KEY	TAXES/FEES	INTEREST	AMOUNT DUE
RE	08075044	560.45	11.21	571.66
Name Totals:		**560.45**	**11.21**	**571.66**

STEPHENS, GARY WAYNE JR 8728 RICHARDSON KING RD WAXHAW, NC 28173

SOURCE	PROPERTY KEY	TAXES/FEES	INTEREST	AMOUNT DUE
RE	05144094 01	560.42	11.21	571.63
Name Totals:		**560.42**	**11.21**	**571.63**

WILLIAMS, DORIS R 2701 HAIGLER BAUCOM RD MONROE, NC 28110

SOURCE	PROPERTY KEY	TAXES/FEES	INTEREST	AMOUNT DUE
RE	04003005	560.15	11.20	571.35
Name Totals:		**560.15**	**11.20**	**571.35**

Copyright (C) 1997-2026 DEVNET Incorporated

Uncollected Amounts By Names Report
Union County
Date Distributed as of : 1/16/2026

YEAR: 2025

TAXPAYER NAME/ADDRESS

WILLIAMS, WILLIAM 4745 SUGAR AND WINE RD MONROE, NC 28110

SOURCE	PROPERTY KEY	TAXES/FEES	INTEREST	AMOUNT DUE
RE	01231006K	559.08	11.18	570.26
Name Totals:		**559.08**	**11.18**	**570.26**

THOMPSON, DEBORAH ANN 8458 GREYLOCK CT FORT WORTH, TX 76137

SOURCE	PROPERTY KEY	TAXES/FEES	INTEREST	AMOUNT DUE
RE	03156051	558.45	11.17	569.62
Name Totals:		**558.45**	**11.17**	**569.62**

BELK, VERNA LAURENE 1409 STAFFORD ST MONROE, NC 28110

SOURCE	PROPERTY KEY	TAXES/FEES	INTEREST	AMOUNT DUE
RE	09225056	558.38	11.17	569.55
Name Totals:		**558.38**	**11.17**	**569.55**

CITINO, JOSEPH PO BOX 98 MINERAL SPRINGS, NC 28108

SOURCE	PROPERTY KEY	TAXES/FEES	INTEREST	AMOUNT DUE
RE	09063001D	558.23	11.16	569.39
Name Totals:		**558.23**	**11.16**	**569.39**

ZULUAGA, GUILLERMO 14262 RICHMOND PARK AVE CHARLOTTE, NC 28277

SOURCE	PROPERTY KEY	TAXES/FEES	INTEREST	AMOUNT DUE
RE	09188042	557.95	11.16	569.11
Name Totals:		**557.95**	**11.16**	**569.11**

COFFEY, LAVERN CARELOCK 3000 W MASTER ST SUITE 605 PHILADELPHIA, PA 19121

SOURCE	PROPERTY KEY	TAXES/FEES	INTEREST	AMOUNT DUE
RE	04288006	557.69	11.15	568.84
Name Totals:		**557.69**	**11.15**	**568.84**

RITCH, JAMES HOWARD SR 8300 WYNNVIEW RD INDIAN TRAIL, NC 28079

SOURCE	PROPERTY KEY	TAXES/FEES	INTEREST	AMOUNT DUE
RE	07057152	557.49	11.15	568.64
Name Totals:		**557.49**	**11.15**	**568.64**

COLSTON, TIMOTHY 1514 ACME RD MARSHVILLE, NC 28103

SOURCE	PROPERTY KEY	TAXES/FEES	INTEREST	AMOUNT DUE
RE	02077011A	568.13	0.00	568.13
Name Totals:		**568.13**	**0.00**	**568.13**

HOLSTON, DANIEL ALEXANDER 500 OLIN DR WAXHAW, NC 28173

SOURCE	PROPERTY KEY	TAXES/FEES	INTEREST	AMOUNT DUE
RE	05114171	558.15	9.21	567.36
Name Totals:		**558.15**	**9.21**	**567.36**

ZULUAGA, GUILLERMO 14262 RICHMOND PARK AVE CHARLOTTE, NC 28277

SOURCE	PROPERTY KEY	TAXES/FEES	INTEREST	AMOUNT DUE
RE	09149029	556.21	11.12	567.33
Name Totals:		**556.21**	**11.12**	**567.33**

MCGEE, GLADYS 4606 CARRIKER RD MONROE, NC 28110

SOURCE	PROPERTY KEY	TAXES/FEES	INTEREST	AMOUNT DUE
RE	08093019	555.57	11.11	566.68
Name Totals:		**555.57**	**11.11**	**566.68**

Copyright (C) 1997-2026 DEVNET Incorporated

Uncollected Amounts By Names Report
Union County
Date Distributed as of : 1/16/2026

YEAR: 2025

TAXPAYER NAME/ADDRESS

HORNE, ROSIE L 108 LOVE ST WINGATE, NC 28174

SOURCE	PROPERTY KEY	TAXES/FEES	INTEREST	AMOUNT DUE
RE	09022016	555.35	11.11	566.46
Name Totals:		**555.35**	**11.11**	**566.46**

MORGAN, BERNETTE A 3709 MARSHVILLE OLIVE BR RD MARSHVILLE, NC 28103

SOURCE	PROPERTY KEY	TAXES/FEES	INTEREST	AMOUNT DUE
RE	01075014	555.33	11.11	566.44
Name Totals:		**555.33**	**11.11**	**566.44**

KAM PROPERTIES LLC PO BOX 5532 CHARLOTTE, NC 28299

SOURCE	PROPERTY KEY	TAXES/FEES	INTEREST	AMOUNT DUE
RE	08285002A	566.40	0.00	566.40
Name Totals:		**566.40**	**0.00**	**566.40**

STROUPE, DONNA 212 UNION RD MATTHEWS, NC 28104

SOURCE	PROPERTY KEY	TAXES/FEES	INTEREST	AMOUNT DUE
RE	08312061	554.63	11.09	565.72
Name Totals:		**554.63**	**11.09**	**565.72**

REYES, ROSARIO VAZQUEZ PO BOX 1161 WINGATE, NC 28174

SOURCE	PROPERTY KEY	TAXES/FEES	INTEREST	AMOUNT DUE
RE	09149012	554.47	11.09	565.56
Name Totals:		**554.47**	**11.09**	**565.56**

WHITE, MARGARET HELMS HEIRS C/O TYESHA RATLIFF 4421 NEW SALEM RD MARSHVILLE, NC 28103

SOURCE	PROPERTY KEY	TAXES/FEES	INTEREST	AMOUNT DUE
RE	04201018A	553.59	11.07	564.66
Name Totals:		**553.59**	**11.07**	**564.66**

HARRIS, SHELIA A 104 LOVE ST WINGATE, NC 28174

SOURCE	PROPERTY KEY	TAXES/FEES	INTEREST	AMOUNT DUE
RE	09022013	553.46	11.07	564.53
Name Totals:		**553.46**	**11.07**	**564.53**

CARTER, KEVIN D 4318 TOM STARNES RD WAXHAW, NC 28173

SOURCE	PROPERTY KEY	TAXES/FEES	INTEREST	AMOUNT DUE
RE	04318017G	553.01	11.06	564.07
Name Totals:		**553.01**	**11.06**	**564.07**

GREJDIERU, IVAN 5712 REHOBETH RD WAXHAW, NC 28173

SOURCE	PROPERTY KEY	TAXES/FEES	INTEREST	AMOUNT DUE
RE	05114194A	553.00	11.06	564.06
Name Totals:		**553.00**	**11.06**	**564.06**

DEESE, DOROTHY LEE HEIRS 1306 JJ AUTRY RD MARSHVILLE, NC 28103

SOURCE	PROPERTY KEY	TAXES/FEES	INTEREST	AMOUNT DUE
RE	02089005	552.82	11.06	563.88
Name Totals:		**552.82**	**11.06**	**563.88**

JOHNSON, DWAIN E 1633 STACK RD MONROE, NC 28112

SOURCE	PROPERTY KEY	TAXES/FEES	INTEREST	AMOUNT DUE
RE	04090005	552.80	11.06	563.86
Name Totals:		**552.80**	**11.06**	**563.86**

Copyright (C) 1997-2026 DEVNET Incorporated

Uncollected Amounts By Names Report
Union County
Date Distributed as of : 1/16/2026

YEAR: 2025

TAXPAYER NAME/ADDRESS

ALLEN, LARRY D C/O MARGARET B WINGARD PO BOX 227 ELK GROVE, CA 95759

SOURCE	PROPERTY KEY	TAXES/FEES	INTEREST	AMOUNT DUE
RE	09015012A	552.66	11.05	563.71
Name Totals:		**552.66**	**11.05**	**563.71**

RICHARDSON, TRACIE RAYMER 5601 S ROCKY RIVER RD MONROE, NC 28112

SOURCE	PROPERTY KEY	TAXES/FEES	INTEREST	AMOUNT DUE
RE	04285010A	552.62	11.05	563.67
Name Totals:		**552.62**	**11.05**	**563.67**

MYERS, JAMISON 719 GREENFIELD DR MONROE, NC 28112

SOURCE	PROPERTY KEY	TAXES/FEES	INTEREST	AMOUNT DUE
RE	04117015	552.32	11.05	563.37
Name Totals:		**552.32**	**11.05**	**563.37**

PRICE, DARRELL S 5601 SM BENTON LN MONROE, NC 281109208

SOURCE	PROPERTY KEY	TAXES/FEES	INTEREST	AMOUNT DUE
RE	08231083	552.30	11.05	563.35
Name Totals:		**552.30**	**11.05**	**563.35**

CRANE, DEBORAH G 7200 NESBIT RD WAXHAW, NC 28173

SOURCE	PROPERTY KEY	TAXES/FEES	INTEREST	AMOUNT DUE
RE	04347048	552.06	11.04	563.10
Name Totals:		**552.06**	**11.04**	**563.10**

BLUE COLLAR HOMES LLC PO BOX 202 MONROE, NC 28111

SOURCE	PROPERTY KEY	TAXES/FEES	INTEREST	AMOUNT DUE
RE	02067008B	551.67	11.03	562.70
Name Totals:		**551.67**	**11.03**	**562.70**

CROWDER, JOHN STEVE 1718 SUMMERLIN DAIRY RD WINGATE, NC 28174

SOURCE	PROPERTY KEY	TAXES/FEES	INTEREST	AMOUNT DUE
RE	09049008J	551.65	11.03	562.68
Name Totals:		**551.65**	**11.03**	**562.68**

LOCKHART, JANETTE COLSON 929 CAMERON CT MONROE, NC 281126191

SOURCE	PROPERTY KEY	TAXES/FEES	INTEREST	AMOUNT DUE
RE	09327056	550.15	11.00	561.15
Name Totals:		**550.15**	**11.00**	**561.15**

RUSS, TERRY 1898 ZION RD LANCASTER, SC 29720

SOURCE	PROPERTY KEY	TAXES/FEES	INTEREST	AMOUNT DUE
RE	04072016	548.97	10.98	559.95
Name Totals:		**548.97**	**10.98**	**559.95**

SIMS, VIRGINIA DRAKE 2903 NEW SALEM RD MONROE, NC 28110

SOURCE	PROPERTY KEY	TAXES/FEES	INTEREST	AMOUNT DUE
RE	08261019	548.54	10.97	559.51
Name Totals:		**548.54**	**10.97**	**559.51**

FURR, SUSAN MYERS 4406 HILLCREST CHURCH RD MONROE, NC 28110

SOURCE	PROPERTY KEY	TAXES/FEES	INTEREST	AMOUNT DUE
RE	05060009C	548.39	10.97	559.36
Name Totals:		**548.39**	**10.97**	**559.36**

Copyright (C) 1997-2026 DEVNET Incorporated

Uncollected Amounts By Names Report
Union County
Date Distributed as of : 1/16/2026

YEAR: 2025

TAXPAYER NAME/ADDRESS

DFC MOORE FARMS LLC 13000 SAWGRASS VILLAGE CIR BLDG 5 STE 24 PONTE VEDRA BEACH, FL 32082

SOURCE	PROPERTY KEY	TAXES/FEES	INTEREST	AMOUNT DUE
RE	07138359	547.66	10.95	558.61
Name Totals:		**547.66**	**10.95**	**558.61**

DREAM FINDERS HOMES LLC 14701 PHILIPS HWY STE 300 JACKSONVILLE, FL 322563742

SOURCE	PROPERTY KEY	TAXES/FEES	INTEREST	AMOUNT DUE
RE	07138424	547.66	10.95	558.61
RE	07138422	547.66	10.95	558.61
Name Totals:		**1,095.32**	**21.90**	**1,117.22**

DREAM FINDERS HOMES LLC 14701 PHILIPS HIGHWAY STE 300 JACKSONVILLE, FL 32256

SOURCE	PROPERTY KEY	TAXES/FEES	INTEREST	AMOUNT DUE
RE	07138420	547.66	10.95	558.61
RE	07138419	547.66	10.95	558.61
RE	07138418	547.66	10.95	558.61
RE	07138417	547.66	10.95	558.61
RE	07138416	547.66	10.95	558.61
RE	07138410	547.66	10.95	558.61
RE	07138407	547.66	10.95	558.61
RE	07138406	547.66	10.95	558.61
RE	07138405	547.66	10.95	558.61
RE	07138381	547.66	10.95	558.61
RE	07138348	547.66	10.95	558.61
Name Totals:		**6,024.26**	**120.45**	**6,144.71**

DFC MOORE FARMS LLC 13000 SAWGRASS VILLAGE CIR BLDG 5 STE 24 PONTE VEDRA BEACH, FL 32082

SOURCE	PROPERTY KEY	TAXES/FEES	INTEREST	AMOUNT DUE
RE	07138383	547.66	10.95	558.61
RE	07138366	547.66	10.95	558.61
RE	07138395	547.66	10.95	558.61
RE	07138394	547.66	10.95	558.61
RE	07138393	547.66	10.95	558.61
RE	07138392	547.66	10.95	558.61
RE	07138391	547.66	10.95	558.61
RE	07138389	547.66	10.95	558.61
RE	07138388	547.66	10.95	558.61
RE	07138384	547.66	10.95	558.61
RE	07138382	547.66	10.95	558.61
RE	07138379	547.66	10.95	558.61
RE	07138378	547.66	10.95	558.61
RE	07138377	547.66	10.95	558.61
RE	07138375	547.66	10.95	558.61
RE	07138374	547.66	10.95	558.61
RE	07138373	547.66	10.95	558.61

Copyright (C) 1997-2026 DEVNET Incorporated

Uncollected Amounts By Names Report
Union County
Date Distributed as of : 1/16/2026

YEAR: 2025

TAXPAYER NAME/ADDRESS

DFC MOORE FARMS LLC 13000 SAWGRASS VILLAGE CIR BLDG 5 STE 24 PONTE VEDRA BEACH, FL 32082

SOURCE	PROPERTY KEY	TAXES/FEES	INTEREST	AMOUNT DUE
RE	07138372	547.66	10.95	558.61
RE	07138371	547.66	10.95	558.61
RE	07138370	547.66	10.95	558.61
RE	07138368	547.66	10.95	558.61
RE	07138367	547.66	10.95	558.61
RE	07138364	547.66	10.95	558.61
RE	07138363	547.66	10.95	558.61
RE	07138362	547.66	10.95	558.61
RE	07138361	547.66	10.95	558.61
RE	07138360	547.66	10.95	558.61
RE	07138358	547.66	10.95	558.61
RE	07138357	547.66	10.95	558.61
RE	07138356	547.66	10.95	558.61
RE	07138354	547.66	10.95	558.61
RE	07138353	547.66	10.95	558.61
RE	07138318	547.66	10.95	558.61
RE	07138316	547.66	10.95	558.61
RE	07138315	547.66	10.95	558.61
RE	07138312	547.66	10.95	558.61
RE	07138376	547.66	10.95	558.61
RE	07138369	547.66	10.95	558.61
RE	07138390	547.66	10.95	558.61
RE	07138355	547.66	10.95	558.61
RE	07138317	547.66	10.95	558.61
Name Totals:		**22,454.06**	**448.95**	**22,903.01**

ZIMMERMAN, MICHAEL PO BOX 426 MARSHVILLE, NC 28103

SOURCE	PROPERTY KEY	TAXES/FEES	INTEREST	AMOUNT DUE
RE	02315059	558.38	0.00	558.38
Name Totals:		**558.38**	**0.00**	**558.38**

GILLESPIE, ELIZA R 2811 OLD PAGELAND MARSHVILLE RD WINGATE, NC 28174

SOURCE	PROPERTY KEY	TAXES/FEES	INTEREST	AMOUNT DUE
RE	02226017B	547.13	10.94	558.07
Name Totals:		**547.13**	**10.94**	**558.07**

LAWING, AMANDA DEANNE 725 FORRESTMONT DR MATTHEWS, NC 281052472

SOURCE	PROPERTY KEY	TAXES/FEES	INTEREST	AMOUNT DUE
RE	07144183	547.11	10.94	558.05
Name Totals:		**547.11**	**10.94**	**558.05**

COVINGTON, BENJAMIN F 2302 EASTVIEW CIR MONROE, NC 28110

SOURCE	PROPERTY KEY	TAXES/FEES	INTEREST	AMOUNT DUE
RE	09149038	547.09	10.94	558.03
Name Totals:		**547.09**	**10.94**	**558.03**

Copyright (C) 1997-2026 DEVNET Incorporated

Uncollected Amounts By Names Report
Union County
Date Distributed as of : 1/16/2026

YEAR: 2025

TAXPAYER NAME/ADDRESS

ROWLAND, KATHERINE MORGAN 6026 REHOBETH RD WAXHAW, NC 28173

SOURCE	PROPERTY KEY	TAXES/FEES	INTEREST	AMOUNT DUE
RE	05147017	546.95	10.94	557.89
Name Totals:		**546.95**	**10.94**	**557.89**

THORNTON, EVAN JOHN 75 CURRAGH COVE FUQUAY VARINA, NC 27526

SOURCE	PROPERTY KEY	TAXES/FEES	INTEREST	AMOUNT DUE
RE	05051013P	546.79	10.94	557.73
Name Totals:		**546.79**	**10.94**	**557.73**

PAREDES, RAUL 2576 SECREST SHORT CUT RD MONROE, NC 28110

SOURCE	PROPERTY KEY	TAXES/FEES	INTEREST	AMOUNT DUE
RE	09247009	546.77	10.94	557.71
Name Totals:		**546.77**	**10.94**	**557.71**

BENTON, RONALD D 5207 HORNE RD MARSHVILLE, NC 28103

SOURCE	PROPERTY KEY	TAXES/FEES	INTEREST	AMOUNT DUE
RE	02105010A	546.31	10.93	557.24
Name Totals:		**546.31**	**10.93**	**557.24**

ALDRIDGE, THOMAS W 3709 STACK RD MONROE, NC 28112

SOURCE	PROPERTY KEY	TAXES/FEES	INTEREST	AMOUNT DUE
RE	04072008D	545.78	10.92	556.70
Name Totals:		**545.78**	**10.92**	**556.70**

HOUGH, JAMES E JR 5876 HIGHWAY 151 JEFFERSON, SC 29718

SOURCE	PROPERTY KEY	TAXES/FEES	INTEREST	AMOUNT DUE
RE	03156025A	545.78	10.92	556.70
Name Totals:		**545.78**	**10.92**	**556.70**

THOMPSON, BRENDA 5533 LAWYERS RD EAST WINGATE, NC 28174

SOURCE	PROPERTY KEY	TAXES/FEES	INTEREST	AMOUNT DUE
RE	09158027	545.14	10.90	556.04
Name Totals:		**545.14**	**10.90**	**556.04**

KIRKPATRICK, LILLIE 533 SPRINGHILL DR MATTHEWS, NC 281048702

SOURCE	PROPERTY KEY	TAXES/FEES	INTEREST	AMOUNT DUE
RE	07144136	544.35	10.89	555.24
Name Totals:		**544.35**	**10.89**	**555.24**

DRP NC 1 LLC C/O DW PARTNERS LP 590 MADISON AVE, 13TH FLOOR NEW YORK, NY 10022

SOURCE	PROPERTY KEY	TAXES/FEES	INTEREST	AMOUNT DUE
RE	06135461	544.07	10.88	554.95
Name Totals:		**544.07**	**10.88**	**554.95**

SCANLON, MARNI ALLISON 1127 MEANDER LN WAXHAW, NC 28173

SOURCE	PROPERTY KEY	TAXES/FEES	INTEREST	AMOUNT DUE
RE	06135499	544.07	10.88	554.95
Name Totals:		**544.07**	**10.88**	**554.95**

JC PROPERTIES OF MONROE LLC PO BOX 830 INDIAN TRAIL, NC 280790830

SOURCE	PROPERTY KEY	TAXES/FEES	INTEREST	AMOUNT DUE
RE	09253038	544.05	10.88	554.93
Name Totals:		**544.05**	**10.88**	**554.93**

Copyright (C) 1997-2026 DEVNET Incorporated

Uncollected Amounts By Names Report
Union County
Date Distributed as of : 1/16/2026

YEAR: 2025

TAXPAYER NAME/ADDRESS

GOD ONLY WORD MINISTRIES 4412 E HWY 74 WINGATE, NC 28174

SOURCE	PROPERTY KEY	TAXES/FEES	INTEREST	AMOUNT DUE
RE	09024011A	543.64	10.87	554.51
Name Totals:		**543.64**	**10.87**	**554.51**

GINES, FRANK 2603 PAGELAND HWY MONROE, NC 28112

SOURCE	PROPERTY KEY	TAXES/FEES	INTEREST	AMOUNT DUE
RE	03018010	543.47	10.87	554.34
Name Totals:		**543.47**	**10.87**	**554.34**

COUCHELL, PETER JR 2612 COMMONWEALTH AVE CHARLOTTE, NC 28205

SOURCE	PROPERTY KEY	TAXES/FEES	INTEREST	AMOUNT DUE
RE	07129249	542.88	10.86	553.74
Name Totals:		**542.88**	**10.86**	**553.74**

HOWARD, FRANKLIN D JR 716 PENNIGAR RD MONROE, NC 28110

SOURCE	PROPERTY KEY	TAXES/FEES	INTEREST	AMOUNT DUE
RE	08234005	542.82	10.86	553.68
Name Totals:		**542.82**	**10.86**	**553.68**

HUMAN, ANGELA 2821 TWINBERRY LN WAXHAW, NC 28173

SOURCE	PROPERTY KEY	TAXES/FEES	INTEREST	AMOUNT DUE
RE	06183010C	542.21	10.84	553.05
Name Totals:		**542.21**	**10.84**	**553.05**

NAVA INC SALVADOR NAVA C/O SABRINA CHAVEZ GONZALEZ 3232 VALLEY GROVE RD MINT HILL, NC 28227

SOURCE	PROPERTY KEY	TAXES/FEES	INTEREST	AMOUNT DUE
RE	08312003C	541.76	10.84	552.60
Name Totals:		**541.76**	**10.84**	**552.60**

HINSON, ANGELA LYNN HEIRS 3502 OLD MONROE MARSHVILLE RD WINGATE, NC 28174

SOURCE	PROPERTY KEY	TAXES/FEES	INTEREST	AMOUNT DUE
RE	09031011A	541.53	10.83	552.36
Name Totals:		**541.53**	**10.83**	**552.36**

LATHAN, ROBERT D 6826 WOLF POND RD MONROE, NC 28112

SOURCE	PROPERTY KEY	TAXES/FEES	INTEREST	AMOUNT DUE
RE	04159003D	540.17	10.80	550.97
Name Totals:		**540.17**	**10.80**	**550.97**

LOPEZ, ELIZABETH P 1003 SUMMER CRESTE DR INDIAN TRAIL, NC 28079

SOURCE	PROPERTY KEY	TAXES/FEES	INTEREST	AMOUNT DUE
RE	07132024V	539.49	10.79	550.28
Name Totals:		**539.49**	**10.79**	**550.28**

DAVIS, CURL E 8809 HIGHWAY 218 E MARSHVILLE, NC 28103

SOURCE	PROPERTY KEY	TAXES/FEES	INTEREST	AMOUNT DUE
RE	09015009	538.49	10.77	549.26
Name Totals:		**538.49**	**10.77**	**549.26**

DEWULF, EVAN 124 ABBOTSBURY CT WAXHAW, NC 28173

SOURCE	PROPERTY KEY	TAXES/FEES	INTEREST	AMOUNT DUE
RE	06174483	538.15	10.76	548.91
Name Totals:		**538.15**	**10.76**	**548.91**

Copyright (C) 1997-2026 DEVNET Incorporated

Uncollected Amounts By Names Report
Union County
Date Distributed as of : 1/16/2026

YEAR: 2025

TAXPAYER NAME/ADDRESS

RAJAN INC 5016 TREMONT DR INDIAN TRAIL, NC 280797548

SOURCE	PROPERTY KEY	TAXES/FEES	INTEREST	AMOUNT DUE
RE	09198001	537.97	10.76	548.73
Name Totals:		**537.97**	**10.76**	**548.73**

FINE RENTALS LLC 1610 HINSON RD MONROE, NC 28112

SOURCE	PROPERTY KEY	TAXES/FEES	INTEREST	AMOUNT DUE
RE	09234152	537.97	10.76	548.73
Name Totals:		**537.97**	**10.76**	**548.73**

NOLASCO, BEATRIZ 3607 S ROCKY RIVER RD MONROE, NC 28112

SOURCE	PROPERTY KEY	TAXES/FEES	INTEREST	AMOUNT DUE
RE	07144037B	537.59	10.75	548.34
Name Totals:		**537.59**	**10.75**	**548.34**

RICHMOND, KARLA 2901 BROOKS RD WINGATE, NC 28174

SOURCE	PROPERTY KEY	TAXES/FEES	INTEREST	AMOUNT DUE
RE	03144018A	537.55	10.75	548.30
Name Totals:		**537.55**	**10.75**	**548.30**

PRICE, ALLEN JOHN II 5206 LANCASTER HWY MONROE, NC 28112

SOURCE	PROPERTY KEY	TAXES/FEES	INTEREST	AMOUNT DUE
RE	04279039A	537.47	10.75	548.22
Name Totals:		**537.47**	**10.75**	**548.22**

HELMS, THERMAN C/O VANGELAN HELMS 4015 RICHARDSON RD MONROE, NC 28112

SOURCE	PROPERTY KEY	TAXES/FEES	INTEREST	AMOUNT DUE
RE	04201018	537.41	10.75	548.16
Name Totals:		**537.41**	**10.75**	**548.16**

YANG, LINDA 2808 TUSCARORA LN WAXHAW, NC 28173

SOURCE	PROPERTY KEY	TAXES/FEES	INTEREST	AMOUNT DUE
RE	05066030	537.34	10.75	548.09
Name Totals:		**537.34**	**10.75**	**548.09**

MEDLIN, JIMMY LEE 4502 LUCY SHORT CUT RD MARSHVILLE, NC 281039538

SOURCE	PROPERTY KEY	TAXES/FEES	INTEREST	AMOUNT DUE
RE	01102017B	536.84	10.74	547.58
Name Totals:		**536.84**	**10.74**	**547.58**

LUKENS, ROBERT P TRUSTEE ET AL 7002 BRUSH CREEK MONROE, NC 28110

SOURCE	PROPERTY KEY	TAXES/FEES	INTEREST	AMOUNT DUE
RE	06027454	536.38	10.73	547.11
Name Totals:		**536.38**	**10.73**	**547.11**

RUSHING, JOYCE GODWIN 3224 BAUCOM MANOR RD MONROE, NC 281109359

SOURCE	PROPERTY KEY	TAXES/FEES	INTEREST	AMOUNT DUE
RE	08045009A	536.34	10.73	547.07
Name Totals:		**536.34**	**10.73**	**547.07**

SH MONROE LLC 3115 E LION LN STE 300 SALT LAKE CITY, UT 84121

SOURCE	PROPERTY KEY	TAXES/FEES	INTEREST	AMOUNT DUE
RE	09316009C	535.37	10.71	546.08
Name Totals:		**535.37**	**10.71**	**546.08**

Copyright (C) 1997-2026 DEVNET Incorporated

Uncollected Amounts By Names Report
Union County
Date Distributed as of : 1/16/2026

YEAR: 2025

TAXPAYER NAME/ADDRESS

COTO, CIRIACO ANTONIO 2223 MEDLIN RD MONROE, NC 28112

SOURCE	PROPERTY KEY	TAXES/FEES	INTEREST	AMOUNT DUE
RE	09165001	535.11	10.70	545.81
Name Totals:		**535.11**	**10.70**	**545.81**

ESPINOSA LANDSCAPING LLC 2903 OLD CHARLOTTE HWY MONROE, NC 28110

SOURCE	PROPERTY KEY	TAXES/FEES	INTEREST	AMOUNT DUE
RE	09301232	534.93	10.70	545.63
Name Totals:		**534.93**	**10.70**	**545.63**

HUTTO, JONATHAN RICHARD 7110 MCWHORTER RD WAXHAW, NC 281739587

SOURCE	PROPERTY KEY	TAXES/FEES	INTEREST	AMOUNT DUE
RE	05066014F	534.46	10.69	545.15
Name Totals:		**534.46**	**10.69**	**545.15**

FOLEY, MARY C 8915 RYAN LN WAXHAW, NC 28173

SOURCE	PROPERTY KEY	TAXES/FEES	INTEREST	AMOUNT DUE
RE	06210055	533.40	10.67	544.07
Name Totals:		**533.40**	**10.67**	**544.07**

LONG, MARJORIE L 136 RUSSELL LN STANFIELD, NC 28163

SOURCE	PROPERTY KEY	TAXES/FEES	INTEREST	AMOUNT DUE
RE	01195016	533.30	10.67	543.97
Name Totals:		**533.30**	**10.67**	**543.97**

LOCKHART, LARRY LEE 1700 RUSHING ST MONROE, NC 281124524

SOURCE	PROPERTY KEY	TAXES/FEES	INTEREST	AMOUNT DUE
RE	09274059	543.97	0.00	543.97
Name Totals:		**543.97**	**0.00**	**543.97**

HATHCOCK, DENISE H 6523 OLD GOLDMINE RD MARSHVILLE, NC 28103

SOURCE	PROPERTY KEY	TAXES/FEES	INTEREST	AMOUNT DUE
RE	02074018	533.28	10.67	543.95
Name Totals:		**533.28**	**10.67**	**543.95**

GRIFFIN, JOSHUA TRENT 1708 MUSSELWHITE RD WINGATE, NC 28174

SOURCE	PROPERTY KEY	TAXES/FEES	INTEREST	AMOUNT DUE
RE	04030022	532.72	10.65	543.37
Name Totals:		**532.72**	**10.65**	**543.37**

PHILLIPS, WILLIAM THOMAS 2220 MOUNTAIN SPRINGS CHURCH RD MONROE, NC 28112

SOURCE	PROPERTY KEY	TAXES/FEES	INTEREST	AMOUNT DUE
RE	04033010A	532.71	10.65	543.36
Name Totals:		**532.71**	**10.65**	**543.36**

BARTON, ROBIN 1518 W SANDY RIDGE RD MONROE, NC 28112

SOURCE	PROPERTY KEY	TAXES/FEES	INTEREST	AMOUNT DUE
RE	04204086	532.34	10.65	542.99
Name Totals:		**532.34**	**10.65**	**542.99**

NORMAN, YVETTE Q PO BOX 141 SLIDELL, LA 70459

SOURCE	PROPERTY KEY	TAXES/FEES	INTEREST	AMOUNT DUE
RE	06135630	531.58	10.63	542.21
Name Totals:		**531.58**	**10.63**	**542.21**

Copyright (C) 1997-2026 DEVNET Incorporated

Uncollected Amounts By Names Report
Union County
Date Distributed as of : 1/16/2026

YEAR: 2025

TAXPAYER NAME/ADDRESS

BARRETT, VICTOR LAMORIS PO BOX 3587 MONROE, NC 28111

SOURCE	PROPERTY KEY	TAXES/FEES	INTEREST	AMOUNT DUE
RE	06168015D	530.67	10.61	541.28
Name Totals:		**530.67**	**10.61**	**541.28**

WALKER, MARGIE 5720 UNIONVILLE RD MONROE, NC 28110

SOURCE	PROPERTY KEY	TAXES/FEES	INTEREST	AMOUNT DUE
RE	08126002B	530.67	10.61	541.28
Name Totals:		**530.67**	**10.61**	**541.28**

JYSE HOLDINGS LLC 4531 WILLOWAY LN MONROE, NC 28110

SOURCE	PROPERTY KEY	TAXES/FEES	INTEREST	AMOUNT DUE
RE	07108001	529.88	10.60	540.48
Name Totals:		**529.88**	**10.60**	**540.48**

MEDINA, EMILEN CASTRILLO 4010 MAGNA LN INDIAN TRAIL, NC 28079

SOURCE	PROPERTY KEY	TAXES/FEES	INTEREST	AMOUNT DUE
RE	07096538	540.04	0.00	540.04
Name Totals:		**540.04**	**0.00**	**540.04**

HENICK, CRAIG 223 REDONDO DR WINGATE, NC 28174

SOURCE	PROPERTY KEY	TAXES/FEES	INTEREST	AMOUNT DUE
RE	02239388	529.27	10.59	539.86
Name Totals:		**529.27**	**10.59**	**539.86**

THORNE, ELIZABETH CATHERINE DOEDE 6026 REHOBETH RD WAXHAW, NC 28173

SOURCE	PROPERTY KEY	TAXES/FEES	INTEREST	AMOUNT DUE
RE	05147018	529.18	10.58	539.76
Name Totals:		**529.18**	**10.58**	**539.76**

DABESTANI, MELISSA 1314 WENDOVER PARK LN CHARLOTTE, NC 28211

SOURCE	PROPERTY KEY	TAXES/FEES	INTEREST	AMOUNT DUE
RE	02114118	528.77	10.58	539.35
Name Totals:		**528.77**	**10.58**	**539.35**

SMALLWOOD, CHRISTIAN ANTHONY EL 502 GRIBBLE RD INDIAN TRAIL, NC 28079

SOURCE	PROPERTY KEY	TAXES/FEES	INTEREST	AMOUNT DUE
RE	07108043	528.44	10.57	539.01
Name Totals:		**528.44**	**10.57**	**539.01**

LPL RESIDENTIAL LLC 10916 E INDEPENDENCE BLVD MATTHEWS, NC 28105

SOURCE	PROPERTY KEY	TAXES/FEES	INTEREST	AMOUNT DUE
RE	05112033	528.36	10.57	538.93
Name Totals:		**528.36**	**10.57**	**538.93**

HOOD, MARY ET ALS C/O ROSCOE HOOD JR 1912 LOMBARDY CIR CHARLOTTE, NC 28203

SOURCE	PROPERTY KEY	TAXES/FEES	INTEREST	AMOUNT DUE
RE	05110088	528.36	10.57	538.93
Name Totals:		**528.36**	**10.57**	**538.93**

PRICE, KIMBERLY KIKER 3405 SIKES MILL RD MONROE, NC 28110

SOURCE	PROPERTY KEY	TAXES/FEES	INTEREST	AMOUNT DUE
RE	08126031D	526.77	10.54	537.31
Name Totals:		**526.77**	**10.54**	**537.31**

Copyright (C) 1997-2026 DEVNET Incorporated

Uncollected Amounts By Names Report
Union County
Date Distributed as of : 1/16/2026

YEAR: 2025

TAXPAYER NAME/ADDRESS

STURDIVANT, DONNELL JR 1303 COAKLEY ST MONROE, NC 28110

SOURCE	PROPERTY KEY	TAXES/FEES	INTEREST	AMOUNT DUE
RE	09228017	526.68	10.53	537.21
Name Totals:		**526.68**	**10.53**	**537.21**

CLARK, BEVERLY J 4919 LEONARD MORGAN RD MARSHVILLE, NC 28103

SOURCE	PROPERTY KEY	TAXES/FEES	INTEREST	AMOUNT DUE
RE	03021007	526.23	10.52	536.75
Name Totals:		**526.23**	**10.52**	**536.75**

STALLINGS TOWNES LLC 206 COLLEGE ST #1318 PINEVILLE, NC 28134

SOURCE	PROPERTY KEY	TAXES/FEES	INTEREST	AMOUNT DUE
RE	07102465	526.15	10.52	536.67
Name Totals:		**526.15**	**10.52**	**536.67**

PHILEMON, GARY ROGER 2210 PURSER RUSHING RD MONROE, NC 28110

SOURCE	PROPERTY KEY	TAXES/FEES	INTEREST	AMOUNT DUE
RE	08099025	526.09	10.52	536.61
Name Totals:		**526.09**	**10.52**	**536.61**

EDUTAINMENT CLEARINGHOUSE CORP PO BOX 123 WAXHAW, NC 28173

SOURCE	PROPERTY KEY	TAXES/FEES	INTEREST	AMOUNT DUE
RE	05112030	526.05	10.52	536.57
Name Totals:		**526.05**	**10.52**	**536.57**

GLIDEWELL, NANCY LYNN 3504 EDWARDS RD WINGATE, NC 28174

SOURCE	PROPERTY KEY	TAXES/FEES	INTEREST	AMOUNT DUE
RE	03143018	525.74	10.51	536.25
Name Totals:		**525.74**	**10.51**	**536.25**

WGM PROPERTIES LLC P. O. BOX 3286 MONROE, NC 28111

SOURCE	PROPERTY KEY	TAXES/FEES	INTEREST	AMOUNT DUE
RE	09194019	525.38	10.51	535.89
Name Totals:		**525.38**	**10.51**	**535.89**

RUSHING, HERMAN HEIRS C/O CATHY DOLBY 1909 NEWLAND RD CHARLOTTE, NC 28216

SOURCE	PROPERTY KEY	TAXES/FEES	INTEREST	AMOUNT DUE
RE	04303016	524.94	10.50	535.44
Name Totals:		**524.94**	**10.50**	**535.44**

NELL, ROBERT A 14709 MADONNA LILY CT ORLANDO, FL 32824

SOURCE	PROPERTY KEY	TAXES/FEES	INTEREST	AMOUNT DUE
RE	04303018	524.94	10.50	535.44
RE	04303017	524.94	10.50	535.44
Name Totals:		**1,049.88**	**21.00**	**1,070.88**

CUTHBERTSON, JAMES CROWDER 611 FUNDERBURK RD WINGATE, NC 28174

SOURCE	PROPERTY KEY	TAXES/FEES	INTEREST	AMOUNT DUE
RE	09049008E	524.75	10.50	535.25
Name Totals:		**524.75**	**10.50**	**535.25**

Copyright (C) 1997-2026 DEVNET Incorporated

Uncollected Amounts By Names Report
Union County
Date Distributed as of : 1/16/2026

YEAR: 2025

TAXPAYER NAME/ADDRESS

M&E INVESTMENT COMPANY LLC 1762 ABBOTSFORD CT GASTONIA, NC 28054

SOURCE	PROPERTY KEY	TAXES/FEES	INTEREST	AMOUNT DUE
RE	04225021C	524.64	10.49	535.13
Name Totals:		**524.64**	**10.49**	**535.13**

JAMES, WILLIAM GREGORY MARCUS JR 4724 OLD MONROE MARSHVILLE RD MARSHVILLE, NC 28103

SOURCE	PROPERTY KEY	TAXES/FEES	INTEREST	AMOUNT DUE
RE	04081007A	524.33	10.49	534.82
Name Totals:		**524.33**	**10.49**	**534.82**

WIGGINS, VANCE WILLIAM 714 ARCHIE LN MONROE, NC 281129718

SOURCE	PROPERTY KEY	TAXES/FEES	INTEREST	AMOUNT DUE
RE	09125049	524.32	10.49	534.81
Name Totals:		**524.32**	**10.49**	**534.81**

PIERCE, PHILLIP HALL HEIRS 710 SHUTE ST MONROE, NC 28110

SOURCE	PROPERTY KEY	TAXES/FEES	INTEREST	AMOUNT DUE
RE	09192105	524.30	10.49	534.79
Name Totals:		**524.30**	**10.49**	**534.79**

FRADY, RICKY LEE 7336 MORGAN MILL RD MONROE, NC 28110

SOURCE	PROPERTY KEY	TAXES/FEES	INTEREST	AMOUNT DUE
RE	08042019	524.20	10.48	534.68
Name Totals:		**524.20**	**10.48**	**534.68**

JOHNSON, KAREN F 1107 VIRGINIA AVE MONROE, NC 28112

SOURCE	PROPERTY KEY	TAXES/FEES	INTEREST	AMOUNT DUE
RE	09276122	523.82	10.48	534.30
Name Totals:		**523.82**	**10.48**	**534.30**

BC&V PROPERTIES LLC PO BOX 373 WAXHAW, NC 28173

SOURCE	PROPERTY KEY	TAXES/FEES	INTEREST	AMOUNT DUE
RE	03143008A	523.74	10.47	534.21
Name Totals:		**523.74**	**10.47**	**534.21**

T AND JL ENTERPRISES LLC 1545 WICKFORD PL CHARLOTTE, NC 28203

SOURCE	PROPERTY KEY	TAXES/FEES	INTEREST	AMOUNT DUE
RE	09228041	523.65	10.47	534.12
Name Totals:		**523.65**	**10.47**	**534.12**

SEGURA, GABRIEL ALEXANDER HERNAND 105 JONES ST MONROE, NC 28110

SOURCE	PROPERTY KEY	TAXES/FEES	INTEREST	AMOUNT DUE
RE	09153015	523.65	10.47	534.12
Name Totals:		**523.65**	**10.47**	**534.12**

BURGESS, VERA S HEIRS 2520 NEW TOWN RD MONROE, NC 28110

SOURCE	PROPERTY KEY	TAXES/FEES	INTEREST	AMOUNT DUE
RE	09381027	523.02	10.46	533.48
Name Totals:		**523.02**	**10.46**	**533.48**

HARTIS, DEBORAH L 2815 UNIONVILLE INDIAN TRAIL RD INDIAN TRAIL, NC 280796752

SOURCE	PROPERTY KEY	TAXES/FEES	INTEREST	AMOUNT DUE
RE	07024031A	522.58	10.45	533.03
Name Totals:		**522.58**	**10.45**	**533.03**

Copyright (C) 1997-2026 DEVNET Incorporated

Uncollected Amounts By Names Report
Union County
Date Distributed as of : 1/16/2026

YEAR: 2025

TAXPAYER NAME/ADDRESS

STEWART, GAIL PRICE 1206 ROCKY RIVER RD S MONROE, NC 281108030

SOURCE	PROPERTY KEY	TAXES/FEES	INTEREST	AMOUNT DUE
RE	09381021B	522.19	10.44	532.63
Name Totals:		**522.19**	**10.44**	**532.63**

HALL, DEBORAH 807 S BRAGG ST MONROE, NC 28112

SOURCE	PROPERTY KEY	TAXES/FEES	INTEREST	AMOUNT DUE
RE	09276029	521.99	10.44	532.43
Name Totals:		**521.99**	**10.44**	**532.43**

KLLB AIV LLC C/O RYAN MOTT 6900 E CAMELBACK RD STE 1090 SCOTTSDALE, AZ 85251

SOURCE	PROPERTY KEY	TAXES/FEES	INTEREST	AMOUNT DUE
RE	09256001D	521.47	10.43	531.90
Name Totals:		**521.47**	**10.43**	**531.90**

CROWDER, ETHEL L HEIRS 725 W PHIFER ST MONROE, NC 28110

SOURCE	PROPERTY KEY	TAXES/FEES	INTEREST	AMOUNT DUE
RE	09270026A	521.47	10.43	531.90
Name Totals:		**521.47**	**10.43**	**531.90**

ROJAS, SOFIA ALVAREZ 113 OAK FOREST CIR MATTHEWS, NC 28104

SOURCE	PROPERTY KEY	TAXES/FEES	INTEREST	AMOUNT DUE
RE	08312083	521.25	10.43	531.68
Name Totals:		**521.25**	**10.43**	**531.68**

DISPENSE, DAVID LINN HEIRS C/O LISA HENNESSEY 1435 BARLOW CT WEST PALM BEACH, FL 33410

SOURCE	PROPERTY KEY	TAXES/FEES	INTEREST	AMOUNT DUE
RE	04240026A	520.94	10.42	531.36
Name Totals:		**520.94**	**10.42**	**531.36**

KILGO, LENARD HEIRS 533 SPRINGHILL RD MATTHEWS, NC 281048702

SOURCE	PROPERTY KEY	TAXES/FEES	INTEREST	AMOUNT DUE
RE	06024005	520.43	10.41	530.84
Name Totals:		**520.43**	**10.41**	**530.84**

MALVAROSA, CAROLYN 284 JUDITH DR STORMVILLE, NY 12582

SOURCE	PROPERTY KEY	TAXES/FEES	INTEREST	AMOUNT DUE
RE	09034009	520.27	10.41	530.68
Name Totals:		**520.27**	**10.41**	**530.68**

MULLIS, CONNIE G HEIRS C/O WENDY FISHER 768 MONROE HWY LANCASTER, SC 29720

SOURCE	PROPERTY KEY	TAXES/FEES	INTEREST	AMOUNT DUE
RE	08192007	520.25	10.41	530.66
Name Totals:		**520.25**	**10.41**	**530.66**

MCCAIN, LESSIE T HEIRS C/O PATRICK HOLMES 1012 CURTIS ST MONROE, NC 28112

SOURCE	PROPERTY KEY	TAXES/FEES	INTEREST	AMOUNT DUE
RE	09192059	520.17	10.40	530.57
Name Totals:		**520.17**	**10.40**	**530.57**

STABILIZER DEVELOPMENT LLC 8301 LANCASTER HWY WAXHAW, NC 28173

SOURCE	PROPERTY KEY	TAXES/FEES	INTEREST	AMOUNT DUE
RE	05014035	519.98	10.40	530.38
Name Totals:		**519.98**	**10.40**	**530.38**

Copyright (C) 1997-2026 DEVNET Incorporated

Uncollected Amounts By Names Report
Union County
Date Distributed as of : 1/16/2026

YEAR: 2025

TAXPAYER NAME/ADDRESS

SUSTAR PROPERTIES LLC 2812 RIDGE RD INDIAN TRAIL, NC 28079

SOURCE	PROPERTY KEY	TAXES/FEES	INTEREST	AMOUNT DUE
RE	09150131	518.87	10.38	529.25
Name Totals:		**518.87**	**10.38**	**529.25**

WILLIAMS, STEPHANIE LYNNE PO BOX 3317 MONROE, NC 28111

SOURCE	PROPERTY KEY	TAXES/FEES	INTEREST	AMOUNT DUE
RE	09228209	529.00	0.00	529.00
Name Totals:		**529.00**	**0.00**	**529.00**

DEROSS, SHANNON 2412 GOLDMINE RD MONROE, NC 28110

SOURCE	PROPERTY KEY	TAXES/FEES	INTEREST	AMOUNT DUE
RE	09307017	518.00	10.36	528.36
Name Totals:		**518.00**	**10.36**	**528.36**

MAL, SINH 11804 SIR FRANCIS DRAKE DR CHARLOTTE, NC 28277

SOURCE	PROPERTY KEY	TAXES/FEES	INTEREST	AMOUNT DUE
RE	09231067	518.00	10.36	528.36
Name Totals:		**518.00**	**10.36**	**528.36**

SPENCE, LISA LYNN 605 N ROCKY RIVER RD MONROE, NC 28110

SOURCE	PROPERTY KEY	TAXES/FEES	INTEREST	AMOUNT DUE
RE	09375026	516.94	10.34	527.28
Name Totals:		**516.94**	**10.34**	**527.28**

HAMILTON LIVING TRUST 8401 WALKUP RD WAXHAW, NC 28173

SOURCE	PROPERTY KEY	TAXES/FEES	INTEREST	AMOUNT DUE
RE	05129026A	516.69	10.33	527.02
Name Totals:		**516.69**	**10.33**	**527.02**

IVEY, MITCHELL 4410 CAMP CREEK RD LANCASTER, SC 29720

SOURCE	PROPERTY KEY	TAXES/FEES	INTEREST	AMOUNT DUE
RE	05075010 01	516.15	10.32	526.47
Name Totals:		**516.15**	**10.32**	**526.47**

PEZDIRTZ, WENDY D 8624 WILL HILL RD CHARLOTTE, NC 28227

SOURCE	PROPERTY KEY	TAXES/FEES	INTEREST	AMOUNT DUE
RE	01021005E	516.12	10.32	526.44
Name Totals:		**516.12**	**10.32**	**526.44**

RAPER, BYRLE D 505 S COLLEGE ST MONROE, NC 28112

SOURCE	PROPERTY KEY	TAXES/FEES	INTEREST	AMOUNT DUE
RE	09235202	515.83	10.32	526.15
Name Totals:		**515.83**	**10.32**	**526.15**

FERRER, MARISSA A 606 WATERMELON WAY MONROE, NC 28110

SOURCE	PROPERTY KEY	TAXES/FEES	INTEREST	AMOUNT DUE
RE	09402910	515.73	10.31	526.04
Name Totals:		**515.73**	**10.31**	**526.04**

CARTER, DAHLIA JUNE 6901 LANCASTER HWY WAXHAW, NC 28173

SOURCE	PROPERTY KEY	TAXES/FEES	INTEREST	AMOUNT DUE
RE	04312015	526.01	0.00	526.01
Name Totals:		**526.01**	**0.00**	**526.01**

Copyright (C) 1997-2026 DEVNET Incorporated

Uncollected Amounts By Names Report
Union County
Date Distributed as of : 1/16/2026

YEAR: 2025

TAXPAYER NAME/ADDRESS

WILLIAMS, DANIELLE 4745 SUGAR AND WINE RD MONROE, NC 28110

SOURCE	PROPERTY KEY	TAXES/FEES	INTEREST	AMOUNT DUE
RE	01231001B	515.10	10.30	525.40
Name Totals:		**515.10**	**10.30**	**525.40**

POLK, KELLY B 7811 MORGAN MILL RD MONROE, NC 28110

SOURCE	PROPERTY KEY	TAXES/FEES	INTEREST	AMOUNT DUE
RE	08036024J	514.60	10.29	524.89
Name Totals:		**514.60**	**10.29**	**524.89**

PHEMBU, BIMALA 13210 WOODLAND FARM DR CHARLOTTE, NC 28215

SOURCE	PROPERTY KEY	TAXES/FEES	INTEREST	AMOUNT DUE
RE	01042009B	514.60	10.29	524.89
Name Totals:		**514.60**	**10.29**	**524.89**

BELK, EMMA CELESTINE ROBINSON HEIRS PO BOX 73 WAXHAW, NC 281730073

SOURCE	PROPERTY KEY	TAXES/FEES	INTEREST	AMOUNT DUE
RE	05110061	524.53	0.00	524.53
Name Totals:		**524.53**	**0.00**	**524.53**

MEYERS, GEORGE T 2211 CAMDEN RD WINGATE, NC 28174

SOURCE	PROPERTY KEY	TAXES/FEES	INTEREST	AMOUNT DUE
RE	02223022B	513.76	10.28	524.04
Name Totals:		**513.76**	**10.28**	**524.04**

JOHNSON, STEPHEN LEE 1513 MCDONALD ST MONROE, NC 28110

SOURCE	PROPERTY KEY	TAXES/FEES	INTEREST	AMOUNT DUE
RE	09267059	513.66	10.27	523.93
Name Totals:		**513.66**	**10.27**	**523.93**

TENTE, ESTRELA M 3013 CEDAR FALLS DR WAXHAW, NC 28173

SOURCE	PROPERTY KEY	TAXES/FEES	INTEREST	AMOUNT DUE
RE	05141199	513.33	10.27	523.60
Name Totals:		**513.33**	**10.27**	**523.60**

HERNANDEZ-SANCHEZ, ANGELICA 4824 PIMLICO LN WAXHAW, NC 28173

SOURCE	PROPERTY KEY	TAXES/FEES	INTEREST	AMOUNT DUE
RE	05039059	513.33	10.27	523.60
Name Totals:		**513.33**	**10.27**	**523.60**

FRANKL, JILLIAN 2027 CEDAR FALLS DR WAXHAW, NC 28173

SOURCE	PROPERTY KEY	TAXES/FEES	INTEREST	AMOUNT DUE
RE	05141195	513.33	10.27	523.60
Name Totals:		**513.33**	**10.27**	**523.60**

RUSHING, TOMMY CLARK 750 RIDGE RD MONROE, NC 28110

SOURCE	PROPERTY KEY	TAXES/FEES	INTEREST	AMOUNT DUE
RE	09210001G	512.61	10.25	522.86
Name Totals:		**512.61**	**10.25**	**522.86**

REVIVAL SLAVIC BAPTIST CHURCH 808 DEERCROSS LN WAXHAW, NC 28173

SOURCE	PROPERTY KEY	TAXES/FEES	INTEREST	AMOUNT DUE
RE	07099053	512.15	10.24	522.39
Name Totals:		**512.15**	**10.24**	**522.39**

Copyright (C) 1997-2026 DEVNET Incorporated

Uncollected Amounts By Names Report
Union County
Date Distributed as of : 1/16/2026

YEAR: 2025

TAXPAYER NAME/ADDRESS

CLARK, JENNIFER HOWELL 2182 ODELL SCHOOL RD CONCORD, NC 28027

SOURCE	PROPERTY KEY	TAXES/FEES	INTEREST	AMOUNT DUE
RE	01129002	512.07	10.24	522.31
Name Totals:		**512.07**	**10.24**	**522.31**

SUTTON, ALLANE HEIRS C/O DANA ARLENE SUTTON 1804 RUSHING ST MONROE, NC 28112

SOURCE	PROPERTY KEY	TAXES/FEES	INTEREST	AMOUNT DUE
RE	09273027	511.60	10.23	521.83
Name Totals:		**511.60**	**10.23**	**521.83**

DAVIS, ALBERTEEN ET AL C/O ALBERT DAVIS 620 FUNDERBURK RD WINGATE, NC 28174

SOURCE	PROPERTY KEY	TAXES/FEES	INTEREST	AMOUNT DUE
RE	09015010	511.16	10.22	521.38
Name Totals:		**511.16**	**10.22**	**521.38**

REYES, SANDY JESSICA ESTEVEZ 713 S WEST ST MONROE, NC 28112

SOURCE	PROPERTY KEY	TAXES/FEES	INTEREST	AMOUNT DUE
RE	09276040G	511.09	10.22	521.31
Name Totals:		**511.09**	**10.22**	**521.31**

DOROTHY T MEDLIN INC 4785 WESLEY RD MURRELLS INLET, SC 29576

SOURCE	PROPERTY KEY	TAXES/FEES	INTEREST	AMOUNT DUE
RE	05104015	510.88	10.22	521.10
Name Totals:		**510.88**	**10.22**	**521.10**

EAST, JOSEPH L %EAST LAWNMOWER PO BOX 129 MINERAL SPRINGS, NC 28108

SOURCE	PROPERTY KEY	TAXES/FEES	INTEREST	AMOUNT DUE
RE	06039004A	510.58	10.21	520.79
Name Totals:		**510.58**	**10.21**	**520.79**

CRUMP, DAVID DERRELL 315 W UNIONVILLE INDIAN TRAIL RD MONROE, NC 281109239

SOURCE	PROPERTY KEY	TAXES/FEES	INTEREST	AMOUNT DUE
RE	01240003	510.05	10.20	520.25
Name Totals:		**510.05**	**10.20**	**520.25**

HESS, LISA A 6801 BROOKGREEN TER MATTHEWS, NC 281042203

SOURCE	PROPERTY KEY	TAXES/FEES	INTEREST	AMOUNT DUE
RE	07054199	520.16	0.00	520.16
Name Totals:		**520.16**	**0.00**	**520.16**

MCCORKLE FARM LLC 5300 OLD PINEVILLE RD STE 150 CHARLOTTE, NC 28217

SOURCE	PROPERTY KEY	TAXES/FEES	INTEREST	AMOUNT DUE
RE	06159003Q	509.87	10.20	520.07
Name Totals:		**509.87**	**10.20**	**520.07**

DAVIS-HAYNES IRREVOCABLE FAMILY TRU 3809 FINCHER RD MATTHEWS, NC 28104

SOURCE	PROPERTY KEY	TAXES/FEES	INTEREST	AMOUNT DUE
RE	07135045	509.70	10.19	519.89
Name Totals:		**509.70**	**10.19**	**519.89**

HELMS, JEFFREY 4033 OLD MONROE RD INDIAN TRAIL, NC 28079

SOURCE	PROPERTY KEY	TAXES/FEES	INTEREST	AMOUNT DUE
RE	07114044	508.94	10.18	519.12
Name Totals:		**508.94**	**10.18**	**519.12**

Copyright (C) 1997-2026 DEVNET Incorporated

Uncollected Amounts By Names Report
Union County
Date Distributed as of : 1/16/2026

YEAR: 2025

TAXPAYER NAME/ADDRESS

HOLZLOHNER, PATRICIA ANN 6714 BACHELORS KNOB RD MARSHVILLE, NC 28103

SOURCE	PROPERTY KEY	TAXES/FEES	INTEREST	AMOUNT DUE
RE	01150019B	507.52	10.15	517.67
Name Totals:		**507.52**	**10.15**	**517.67**

WALLS, CYNTHIA D 7335 COBBLE CREEK DR MATTHEWS, NC 28104

SOURCE	PROPERTY KEY	TAXES/FEES	INTEREST	AMOUNT DUE
RE	02319064	517.56	0.00	517.56
Name Totals:		**517.56**	**0.00**	**517.56**

ZULUAGA, GUILLERMO 14262 RICHMOND PARK AVE CHARLOTTE, NC 28277

SOURCE	PROPERTY KEY	TAXES/FEES	INTEREST	AMOUNT DUE
RE	09150134	506.28	10.13	516.41
Name Totals:		**506.28**	**10.13**	**516.41**

GONZALEZ, JORGE MERCADO 4001 SCARLET ST MATTHEWS, NC 28104

SOURCE	PROPERTY KEY	TAXES/FEES	INTEREST	AMOUNT DUE
RE	07078031	505.46	10.11	515.57
Name Totals:		**505.46**	**10.11**	**515.57**

ZULUAGA, GUILLERMO 14262 RICHMOND PARK AVE CHARLOTTE, NC 28277

SOURCE	PROPERTY KEY	TAXES/FEES	INTEREST	AMOUNT DUE
RE	09150147	505.41	10.11	515.52
Name Totals:		**505.41**	**10.11**	**515.52**

BOUCHARD, NICOLE 5816 LANEY ROGERS RD MONROE, NC 28112

SOURCE	PROPERTY KEY	TAXES/FEES	INTEREST	AMOUNT DUE
RE	03159046	505.33	10.11	515.44
Name Totals:		**505.33**	**10.11**	**515.44**

LUQMAN, KAHYRIYYAH 809 S PARKER ST MONROE, NC 28112

SOURCE	PROPERTY KEY	TAXES/FEES	INTEREST	AMOUNT DUE
RE	09235058	505.28	10.11	515.39
Name Totals:		**505.28**	**10.11**	**515.39**

GRIFFIN, RITA C 606 CLOVER LEAF RD MARSHVILLE, NC 28103

SOURCE	PROPERTY KEY	TAXES/FEES	INTEREST	AMOUNT DUE
RE	02142013C	505.21	10.10	515.31
Name Totals:		**505.21**	**10.10**	**515.31**

PAZ, JOSE REAGAN LOPEZ 718 VISTA GRANDE CIR CHARLOTTE, NC 28226

SOURCE	PROPERTY KEY	TAXES/FEES	INTEREST	AMOUNT DUE
RE	09192197	504.97	10.10	515.07
Name Totals:		**504.97**	**10.10**	**515.07**

ABBOTT, ELEANOR E STILLWAGON 202 S COLLEGE ST MONROE, NC 28112

SOURCE	PROPERTY KEY	TAXES/FEES	INTEREST	AMOUNT DUE
RE	09232186	504.74	10.09	514.83
Name Totals:		**504.74**	**10.09**	**514.83**

PIERCY, BRENDA 409 WHITE OAK LN MATTHEWS, NC 28104

SOURCE	PROPERTY KEY	TAXES/FEES	INTEREST	AMOUNT DUE
RE	07102137	514.73	0.00	514.73
Name Totals:		**514.73**	**0.00**	**514.73**

Copyright (C) 1997-2026 DEVNET Incorporated

Uncollected Amounts By Names Report
Union County
Date Distributed as of : 1/16/2026

YEAR: 2025

TAXPAYER NAME/ADDRESS

RIGGINS, MATTHEW S 7113 SHELF RD MARSHVILLE, NC 28103

SOURCE	PROPERTY KEY	TAXES/FEES	INTEREST	AMOUNT DUE
RE	02030004B	504.21	10.08	514.29
Name Totals:		**504.21**	**10.08**	**514.29**

UPCHURCH, MICHAEL DAVID 3614 OLD CAMDEN RD MONROE, NC 28110

SOURCE	PROPERTY KEY	TAXES/FEES	INTEREST	AMOUNT DUE
RE	08135010D	503.82	10.08	513.90
Name Totals:		**503.82**	**10.08**	**513.90**

ROUNDTABLE, ROAD PROPERTY LLC 3122 HAMPTON DOWNS DR MONROE, NC 28112

SOURCE	PROPERTY KEY	TAXES/FEES	INTEREST	AMOUNT DUE
RE	09259067A80	503.67	10.07	513.74
Name Totals:		**503.67**	**10.07**	**513.74**

CRAIG, BOBBY EUGENE HEIRS C/O PATRICIA M WHITMORE 3107 WAXHAW-INDIAN TRAIL RD INDIAN TRAIL, NC 280794230

SOURCE	PROPERTY KEY	TAXES/FEES	INTEREST	AMOUNT DUE
RE	07117025	503.46	10.07	513.53
Name Totals:		**503.46**	**10.07**	**513.53**

RUSHING, DANNY SHERRILL 3041 SIKES MILL RD MONROE, NC 28110

SOURCE	PROPERTY KEY	TAXES/FEES	INTEREST	AMOUNT DUE
RE	08129012A	502.72	10.05	512.77
Name Totals:		**502.72**	**10.05**	**512.77**

MYERS, JUDITH LONG 5914 N ROCKY RIVER RD INDIAN TRAIL, NC 28079

SOURCE	PROPERTY KEY	TAXES/FEES	INTEREST	AMOUNT DUE
RE	07003012A	501.94	10.04	511.98
Name Totals:		**501.94**	**10.04**	**511.98**

CARTER, KEVIN D 4318 TOM STARNES RD WAXHAW, NC 28173

SOURCE	PROPERTY KEY	TAXES/FEES	INTEREST	AMOUNT DUE
RE	04318017J	501.78	10.04	511.82
Name Totals:		**501.78**	**10.04**	**511.82**

EASTWOOD CONSTRUCTION PARTNERS L 2857 WESTPORT RD CHARLOTTE, NC 28208

SOURCE	PROPERTY KEY	TAXES/FEES	INTEREST	AMOUNT DUE
RE	07121350	501.71	10.03	511.74
RE	07121349	501.71	10.03	511.74
RE	07121348	501.71	10.03	511.74
RE	07121347	501.71	10.03	511.74
Name Totals:		**2,006.84**	**40.12**	**2,046.96**

COOK, EDDY B 3005 AUSTIN CHANEY RD MONROE, NC 28110

SOURCE	PROPERTY KEY	TAXES/FEES	INTEREST	AMOUNT DUE
RE	04198002	501.62	10.03	511.65
Name Totals:		**501.62**	**10.03**	**511.65**

FOUR SEASONS GROUP ENTERPRISE INC 4027 BEACON AVE MONROE, NC 28110

SOURCE	PROPERTY KEY	TAXES/FEES	INTEREST	AMOUNT DUE
RE	05039076	501.33	10.03	511.36
Name Totals:		**501.33**	**10.03**	**511.36**

Copyright (C) 1997-2026 DEVNET Incorporated

Uncollected Amounts By Names Report
Union County
Date Distributed as of : 1/16/2026

YEAR: 2025

TAXPAYER NAME/ADDRESS

GREENE, RANDY CLEVELAND 5017 NEW HOPE CHURCH RD MONROE, NC 28110

SOURCE	PROPERTY KEY	TAXES/FEES	INTEREST	AMOUNT DUE
RE	01228022	511.13	0.00	511.13
Name Totals:		**511.13**	**0.00**	**511.13**

PURSER, JAMES LESLIE 5101 GRIFFITH RD MONROE, NC 28112

SOURCE	PROPERTY KEY	TAXES/FEES	INTEREST	AMOUNT DUE
RE	04225033B	500.71	10.01	510.72
Name Totals:		**500.71**	**10.01**	**510.72**

COUCHELL, PETER JR 2612 COMMONWEALTH AVE CHARLOTTE, NC 28205

SOURCE	PROPERTY KEY	TAXES/FEES	INTEREST	AMOUNT DUE
RE	07129251	500.71	10.01	510.72
Name Totals:		**500.71**	**10.01**	**510.72**

DUNLAP, ELIZA HEIRS C/O SYLVESTER MCMANUS JR 1208 SHARON DR WAXHAW, NC 28173

SOURCE	PROPERTY KEY	TAXES/FEES	INTEREST	AMOUNT DUE
RE	05110052	500.63	10.01	510.64
Name Totals:		**500.63**	**10.01**	**510.64**

LAWRENCE, KASANDRA 2114 WAXHAW INDIAN TRAIL RD INDIAN TRAIL, NC 28079

SOURCE	PROPERTY KEY	TAXES/FEES	INTEREST	AMOUNT DUE
RE	07135025	500.58	10.01	510.59
Name Totals:		**500.58**	**10.01**	**510.59**

REVIVAL SLAVIC BAPTIST CHURCH 808 DEERCROSS LN WAXHAW, NC 28173

SOURCE	PROPERTY KEY	TAXES/FEES	INTEREST	AMOUNT DUE
RE	07099050	500.10	10.00	510.10
Name Totals:		**500.10**	**10.00**	**510.10**

TORRENCE, JUSTIN HARRISON 4101 MULLIS NEWSOME RD MONROE, NC 28110

SOURCE	PROPERTY KEY	TAXES/FEES	INTEREST	AMOUNT DUE
RE	08024006C	500.00	10.00	510.00
Name Totals:		**500.00**	**10.00**	**510.00**

SMITH, STEPHANIE D 912 ALISA DR MONROE, NC 28112

SOURCE	PROPERTY KEY	TAXES/FEES	INTEREST	AMOUNT DUE
RE	04204069	500.00	10.00	510.00
Name Totals:		**500.00**	**10.00**	**510.00**

SMITH, CAROLYN T 5924 GILBOA RD MARSHVILLE, NC 28103

SOURCE	PROPERTY KEY	TAXES/FEES	INTEREST	AMOUNT DUE
RE	02095016A	500.00	10.00	510.00
Name Totals:		**500.00**	**10.00**	**510.00**

FAULK, NORMAN N 6010 REHOBETH RD WAXHAW, NC 28173

SOURCE	PROPERTY KEY	TAXES/FEES	INTEREST	AMOUNT DUE
RE	05147054	500.00	10.00	510.00
Name Totals:		**500.00**	**10.00**	**510.00**

BELL, ANGELA CHANDLER TRUSTEE 301 CHANEY ST WINGATE, NC 28174

SOURCE	PROPERTY KEY	TAXES/FEES	INTEREST	AMOUNT DUE
RE	09055004	500.00	10.00	510.00
Name Totals:		**500.00**	**10.00**	**510.00**

Copyright (C) 1997-2026 DEVNET Incorporated

Uncollected Amounts By Names Report
Union County
Date Distributed as of : 1/16/2026

YEAR: 2025

TAXPAYER NAME/ADDRESS

WILLIAMS, RONALD FLOYD 2109 G B HILL RD MONROE, NC 281107590

SOURCE	PROPERTY KEY	TAXES/FEES	INTEREST	AMOUNT DUE
RE	08105012A	499.92	10.00	509.92
Name Totals:		**499.92**	**10.00**	**509.92**

WATKINS, CHRISTOPHER O 401 TURNER ST MONROE, NC 28110

SOURCE	PROPERTY KEY	TAXES/FEES	INTEREST	AMOUNT DUE
RE	09150088	499.92	10.00	509.92
Name Totals:		**499.92**	**10.00**	**509.92**

THOMAS, HEATHER BROOKS 4106 CONCORD HIGHWAY MONROE, NC 281108234

SOURCE	PROPERTY KEY	TAXES/FEES	INTEREST	AMOUNT DUE
RE	08204013A	499.43	9.99	509.42
Name Totals:		**499.43**	**9.99**	**509.42**

REVIVAL SLAVIC BAPTIST CHURCH 808 DEERCROSS LN WAXHAW, NC 28173

SOURCE	PROPERTY KEY	TAXES/FEES	INTEREST	AMOUNT DUE
RE	07099052	499.43	9.99	509.42
RE	07099051	499.43	9.99	509.42
Name Totals:		**998.86**	**19.98**	**1,018.84**

TRUSTEES OF ROBINSON CHAPEL AME ZI PO BOX 671 MARSHVILLE, NC 28103

SOURCE	PROPERTY KEY	TAXES/FEES	INTEREST	AMOUNT DUE
RE	02318007	499.20	9.98	509.18
Name Totals:		**499.20**	**9.98**	**509.18**

GILLESPIE, LEON EBENEZER 2317 ANSONVILLE RD MARSHVILLE, NC 28103

SOURCE	PROPERTY KEY	TAXES/FEES	INTEREST	AMOUNT DUE
RE	02167012	499.01	9.98	508.99
Name Totals:		**499.01**	**9.98**	**508.99**

COSS, MIREYA HIDALGO 309 WALNUT ST MONROE, NC 28110

SOURCE	PROPERTY KEY	TAXES/FEES	INTEREST	AMOUNT DUE
RE	09267082	498.90	9.98	508.88
Name Totals:		**498.90**	**9.98**	**508.88**

PURSER, STEPHEN C 5101 GRIFFITH RD MONROE, NC 28112

SOURCE	PROPERTY KEY	TAXES/FEES	INTEREST	AMOUNT DUE
RE	04225033J	498.46	9.97	508.43
Name Totals:		**498.46**	**9.97**	**508.43**

PEARSON, KATTIE LEIGH DIXON 4015 LOVE MILL RD MONROE, NC 28110

SOURCE	PROPERTY KEY	TAXES/FEES	INTEREST	AMOUNT DUE
RE	08099012C	498.45	9.97	508.42
Name Totals:		**498.45**	**9.97**	**508.42**

MULLIS, SHEILA BAUCOM PO BOX 43 MONROE, NC 28111

SOURCE	PROPERTY KEY	TAXES/FEES	INTEREST	AMOUNT DUE
RE	08051009G	498.42	9.97	508.39
Name Totals:		**498.42**	**9.97**	**508.39**

Copyright (C) 1997-2026 DEVNET Incorporated

Uncollected Amounts By Names Report
Union County
Date Distributed as of : 1/16/2026

YEAR: 2025

TAXPAYER NAME/ADDRESS

GRASSO, ORLANDO MARCO 127 E MAIN ST MARSHVILLE, NC 28103

SOURCE	PROPERTY KEY	TAXES/FEES	INTEREST	AMOUNT DUE
RE	02310103A	498.23	9.96	508.19
Name Totals:		**498.23**	**9.96**	**508.19**

MINGUS, ROBIN P 4324 SCOTT LN WAXHAW, NC 28173

SOURCE	PROPERTY KEY	TAXES/FEES	INTEREST	AMOUNT DUE
RE	05063068	508.18	0.00	508.18
Name Totals:		**508.18**	**0.00**	**508.18**

FINE RENTALS LLC 1610 HINSON RD MONROE, NC 28112

SOURCE	PROPERTY KEY	TAXES/FEES	INTEREST	AMOUNT DUE
RE	09228168	498.03	9.96	507.99
Name Totals:		**498.03**	**9.96**	**507.99**

CHAMBERS, TERESA 935 S AUSTIN RD MARSHVILLE, NC 28103

SOURCE	PROPERTY KEY	TAXES/FEES	INTEREST	AMOUNT DUE
RE	02321025	497.50	9.95	507.45
Name Totals:		**497.50**	**9.95**	**507.45**

MOODY, BARBARA MIX 1602 BUENA VISTA RD MONROE, NC 28112

SOURCE	PROPERTY KEY	TAXES/FEES	INTEREST	AMOUNT DUE
RE	09237048	497.35	9.95	507.30
Name Totals:		**497.35**	**9.95**	**507.30**

KEZIAH, CHERYL HINSON 3101 MANGUM DAIRY RD MONROE, NC 28112

SOURCE	PROPERTY KEY	TAXES/FEES	INTEREST	AMOUNT DUE
RE	08114009T	496.91	9.94	506.85
Name Totals:		**496.91**	**9.94**	**506.85**

STEWART, AMANDA HELMS PO BOX 494 MARSHVILLE, NC 28103

SOURCE	PROPERTY KEY	TAXES/FEES	INTEREST	AMOUNT DUE
RE	02111015D	496.69	9.93	506.62
Name Totals:		**496.69**	**9.93**	**506.62**

SLOVER, MATTHEW WADE 2013 OLDE TOWNE DR MONROE, NC 28110

SOURCE	PROPERTY KEY	TAXES/FEES	INTEREST	AMOUNT DUE
RE	02248003E	495.47	9.91	505.38
Name Totals:		**495.47**	**9.91**	**505.38**

SIMPSON, RONDA P 7420 SECREST SHORTCUT RD INDIAN TRAIL, NC 28079

SOURCE	PROPERTY KEY	TAXES/FEES	INTEREST	AMOUNT DUE
RE	07024043A	495.41	9.91	505.32
Name Totals:		**495.41**	**9.91**	**505.32**

VICTORY BUILDERS OF AMERCIA INC 220 E MAIN ST MARSHVILLE, NC 28103

SOURCE	PROPERTY KEY	TAXES/FEES	INTEREST	AMOUNT DUE
RE	02114090	495.31	9.91	505.22
RE	02114091	495.31	9.91	505.22
Name Totals:		**990.62**	**19.82**	**1,010.44**

Copyright (C) 1997-2026 DEVNET Incorporated

Uncollected Amounts By Names Report
Union County
Date Distributed as of : 1/16/2026

YEAR: 2025

TAXPAYER NAME/ADDRESS

BENNETT, GEVOICE 1625 CRAWFORD DR CHARLOTTE, NC 28216

SOURCE	PROPERTY KEY	TAXES/FEES	INTEREST	AMOUNT DUE
RE	05087073	495.24	9.90	505.14
Name Totals:		**495.24**	**9.90**	**505.14**

STRICKLAND, BETTY J 7904 WALKUP RD WAXHAW, NC 28173

SOURCE	PROPERTY KEY	TAXES/FEES	INTEREST	AMOUNT DUE
RE	05156026K	495.08	9.90	504.98
Name Totals:		**495.08**	**9.90**	**504.98**

COSS, JORGE 309 WALNUT ST MONROE, NC 28110

SOURCE	PROPERTY KEY	TAXES/FEES	INTEREST	AMOUNT DUE
RE	09273201	494.99	9.90	504.89
Name Totals:		**494.99**	**9.90**	**504.89**

HISTORIC VENTURES LLC 6221 MCNEELY RD WAXHAW, NC 28173

SOURCE	PROPERTY KEY	TAXES/FEES	INTEREST	AMOUNT DUE
RE	05113104	494.47	9.89	504.36
Name Totals:		**494.47**	**9.89**	**504.36**

RETHA, MARIE SIMPSON 1709 CARSON ST MONROE, NC 28110

SOURCE	PROPERTY KEY	TAXES/FEES	INTEREST	AMOUNT DUE
RE	09342082	494.05	9.88	503.93
Name Totals:		**494.05**	**9.88**	**503.93**

MARSH, BETTY JEAN 4507 OLD PAGELAND MONROE RD MONROE, NC 28112

SOURCE	PROPERTY KEY	TAXES/FEES	INTEREST	AMOUNT DUE
RE	03159065	493.63	9.87	503.50
Name Totals:		**493.63**	**9.87**	**503.50**

SV PROPERTY GROUP LLC 1499 MIDTOWN DR LINCOLNTON, NC 28092

SOURCE	PROPERTY KEY	TAXES/FEES	INTEREST	AMOUNT DUE
RE	05009002F	493.16	9.86	503.02
Name Totals:		**493.16**	**9.86**	**503.02**

STURDIVANT, SHIRLEY HEIRS 239 EAST AVE MONROE, NC 28110

SOURCE	PROPERTY KEY	TAXES/FEES	INTEREST	AMOUNT DUE
RE	09222017	492.82	9.86	502.68
Name Totals:		**492.82**	**9.86**	**502.68**

KIKER, VICTORIA C PO BOX 487 WINGATE, NC 28174

SOURCE	PROPERTY KEY	TAXES/FEES	INTEREST	AMOUNT DUE
RE	08162019	492.59	9.85	502.44
Name Totals:		**492.59**	**9.85**	**502.44**

BLAKENEY, ALICE 2412 RAINBROOK DR MONROE, NC 28110

SOURCE	PROPERTY KEY	TAXES/FEES	INTEREST	AMOUNT DUE
RE	09357079	501.52	0.00	501.52
Name Totals:		**501.52**	**0.00**	**501.52**

RORIE, JEFFREY LYNN 1513 RIDGE RD MONROE, NC 28110

SOURCE	PROPERTY KEY	TAXES/FEES	INTEREST	AMOUNT DUE
RE	08240009	491.62	9.83	501.45
Name Totals:		**491.62**	**9.83**	**501.45**

Copyright (C) 1997-2026 DEVNET Incorporated

Uncollected Amounts By Names Report
Union County
Date Distributed as of : 1/16/2026

YEAR: 2025

TAXPAYER NAME/ADDRESS

SOLANO, CHARITO CARREON 2402 ABUNDANCE LN WAXHAW, NC 28173

SOURCE	PROPERTY KEY	TAXES/FEES	INTEREST	AMOUNT DUE
RE	07069004B	491.54	9.83	501.37
Name Totals:		**491.54**	**9.83**	**501.37**

CURETON, JOHN LOUIS 2644 GEORGETOWN RD GREAT FALLS, SC 29055

SOURCE	PROPERTY KEY	TAXES/FEES	INTEREST	AMOUNT DUE
RE	09231161	491.51	9.83	501.34
Name Totals:		**491.51**	**9.83**	**501.34**

HAMILTON, ERIKA M 6909 MORGAN MILL RD MONROE, NC 28110

SOURCE	PROPERTY KEY	TAXES/FEES	INTEREST	AMOUNT DUE
RE	08072019F	491.13	9.82	500.95
Name Totals:		**491.13**	**9.82**	**500.95**

TRUESDALE, DORA DENISE PO BOX 262 WAXHAW, NC 28173

SOURCE	PROPERTY KEY	TAXES/FEES	INTEREST	AMOUNT DUE
RE	05110070	490.72	9.81	500.53
Name Totals:		**490.72**	**9.81**	**500.53**

BAUCOM, NATALIE SUEIRAS 1603 RIDGE RD MONROE, NC 281109488

SOURCE	PROPERTY KEY	TAXES/FEES	INTEREST	AMOUNT DUE
RE	08240012M	490.64	9.81	500.45
Name Totals:		**490.64**	**9.81**	**500.45**

TELLO, RAFAEL 3205 STUMP LAKE DR MONROE, NC 28110

SOURCE	PROPERTY KEY	TAXES/FEES	INTEREST	AMOUNT DUE
RE	09177035	490.64	9.81	500.45
Name Totals:		**490.64**	**9.81**	**500.45**

TANCK, ERIC 1615 RIDGE RD MONROE, NC 28110

SOURCE	PROPERTY KEY	TAXES/FEES	INTEREST	AMOUNT DUE
RE	08240012L	490.64	9.81	500.45
Name Totals:		**490.64**	**9.81**	**500.45**

CAUDLE, CLARIECE B 301 WOODBERRY DR WINGATE, NC 28174

SOURCE	PROPERTY KEY	TAXES/FEES	INTEREST	AMOUNT DUE
RE	09063047	500.00	0.00	500.00
Name Totals:		**500.00**	**0.00**	**500.00**

HAMILTON, ASHLEY P 2700 FALLING LEAF CT MONROE, NC 28110

SOURCE	PROPERTY KEY	TAXES/FEES	INTEREST	AMOUNT DUE
RE	08078020A	490.15	9.80	499.95
Name Totals:		**490.15**	**9.80**	**499.95**

MARTINEZ, MANUEL DARIO RAMIREZ 8112 INDIAN TRAIL FAIRVIEW RD INDIAN TRAIL, NC 28079

SOURCE	PROPERTY KEY	TAXES/FEES	INTEREST	AMOUNT DUE
RE	08294032	489.78	9.80	499.58
Name Totals:		**489.78**	**9.80**	**499.58**

ALTMAN, SHAUN 1213 RIDGE RD MONROE, NC 28110

SOURCE	PROPERTY KEY	TAXES/FEES	INTEREST	AMOUNT DUE
RE	09210003G	489.66	9.79	499.45
Name Totals:		**489.66**	**9.79**	**499.45**

Copyright (C) 1997-2026 DEVNET Incorporated

Uncollected Amounts By Names Report
Union County
Date Distributed as of : 1/16/2026

YEAR: 2025

TAXPAYER NAME/ADDRESS

WARE, LINDA S 9413 S PROVIDENCE RD WAXHAW, NC 28173

SOURCE	PROPERTY KEY	TAXES/FEES	INTEREST	AMOUNT DUE
RE	05051021	489.41	9.79	499.20
Name Totals:		**489.41**	**9.79**	**499.20**

RAPE, DANA M 312 SADDLEBRED LN LOCUST, NC 28097

SOURCE	PROPERTY KEY	TAXES/FEES	INTEREST	AMOUNT DUE
RE	08108007D	489.18	9.78	498.96
Name Totals:		**489.18**	**9.78**	**498.96**

JONES, CONNIE MAE BELK C/O CONNIE BELK JONES 6403 REHOBETH RD WAXHAW, NC 28173

SOURCE	PROPERTY KEY	TAXES/FEES	INTEREST	AMOUNT DUE
RE	05147010	488.84	9.78	498.62
Name Totals:		**488.84**	**9.78**	**498.62**

SOUTHERLAND, WILLIAM H IV 6414 ARMY RD MARSHVILLE, NC 28103

SOURCE	PROPERTY KEY	TAXES/FEES	INTEREST	AMOUNT DUE
RE	01138005B	488.82	9.78	498.60
Name Totals:		**488.82**	**9.78**	**498.60**

GARCIA, NOE GARCIA 2513 HARGETTE RD MONROE, NC 28112

SOURCE	PROPERTY KEY	TAXES/FEES	INTEREST	AMOUNT DUE
RE	04042015C	488.76	9.78	498.54
Name Totals:		**488.76**	**9.78**	**498.54**

PRESSLEY, JOSEPH MITCHELL 7201 SECREST SHORTCUT RD INDIAN TRAIL, NC 28079

SOURCE	PROPERTY KEY	TAXES/FEES	INTEREST	AMOUNT DUE
RE	07063260L	488.35	9.77	498.12
Name Totals:		**488.35**	**9.77**	**498.12**

TRULL, JANETTE H TRUSTEE 611 W UNIONVILLE INDIAN TRAIL RD MONROE, NC 281109242

SOURCE	PROPERTY KEY	TAXES/FEES	INTEREST	AMOUNT DUE
RE	08234027B	488.20	9.76	497.96
Name Totals:		**488.20**	**9.76**	**497.96**

ELMASHARAWY, MOHAMED 10902 RAIL RYE PL PINEVILLE, NC 28134

SOURCE	PROPERTY KEY	TAXES/FEES	INTEREST	AMOUNT DUE
RE	05186026A	487.89	9.76	497.65
Name Totals:		**487.89**	**9.76**	**497.65**

ZETTERQUIST, ORIN S 6620 REBEL RD MARSHVILLE, NC 28103

SOURCE	PROPERTY KEY	TAXES/FEES	INTEREST	AMOUNT DUE
RE	02027021	487.67	9.75	497.42
Name Totals:		**487.67**	**9.75**	**497.42**

CROWN DATA SOLUTIONS LLC 214 RIVERTON RD MATTHEWS, NC 28104

SOURCE	PROPERTY KEY	TAXES/FEES	INTEREST	AMOUNT DUE
RE	09194132	487.61	9.75	497.36
Name Totals:		**487.61**	**9.75**	**497.36**

JORDAN, LONNIE W 413 36TH AVE N NORTH MYRTLE BEACH, SC 29582

SOURCE	PROPERTY KEY	TAXES/FEES	INTEREST	AMOUNT DUE
RE	02242004	486.87	9.74	496.61
Name Totals:		**486.87**	**9.74**	**496.61**

Copyright (C) 1997-2026 DEVNET Incorporated

Uncollected Amounts By Names Report
Union County
Date Distributed as of : 1/16/2026

YEAR: 2025

TAXPAYER NAME/ADDRESS

BLANCO, DANIEL VASQUEZ 2807 N SHARON AMITY RD CHARLOTTE, NC 28205

SOURCE	PROPERTY KEY	TAXES/FEES	INTEREST	AMOUNT DUE
RE	09270057	486.74	9.73	496.47
Name Totals:		**486.74**	**9.73**	**496.47**

DAY, HELENA M 1118 OLD HIGHWAY 74 MARSHVILLE, NC 28103

SOURCE	PROPERTY KEY	TAXES/FEES	INTEREST	AMOUNT DUE
RE	02214009	486.61	9.73	496.34
Name Totals:		**486.61**	**9.73**	**496.34**

SMART PROPERTIES GROUP LLC 403 N BRAGG ST MONROE, NC 28112

SOURCE	PROPERTY KEY	TAXES/FEES	INTEREST	AMOUNT DUE
RE	09273239	485.44	9.71	495.15
Name Totals:		**485.44**	**9.71**	**495.15**

SAWYER, MARY 2015 BLUE STREAM LN INDIAN TRAIL, NC 28079

SOURCE	PROPERTY KEY	TAXES/FEES	INTEREST	AMOUNT DUE
RE	07003289	495.11	0.00	495.11
Name Totals:		**495.11**	**0.00**	**495.11**

BERTHOLF, DANIELLE 2604 BUNDY WILLIAMS RD MARSHVILLE, NC 28103

SOURCE	PROPERTY KEY	TAXES/FEES	INTEREST	AMOUNT DUE
RE	01213007	485.28	9.71	494.99
Name Totals:		**485.28**	**9.71**	**494.99**

BONILLA, DINA A 210 W PHIFER ST MONROE, NC 28110

SOURCE	PROPERTY KEY	TAXES/FEES	INTEREST	AMOUNT DUE
RE	09226145	484.57	9.69	494.26
Name Totals:		**484.57**	**9.69**	**494.26**

WEIR, LAURIE LEE 8722 BISHOP LN WAXHAW, NC 28173

SOURCE	PROPERTY KEY	TAXES/FEES	INTEREST	AMOUNT DUE
RE	05114244	484.52	9.69	494.21
Name Totals:		**484.52**	**9.69**	**494.21**

SIMPSON, LINDA 5519 UNIONVILLE BRIEF RD MONROE, NC 28110

SOURCE	PROPERTY KEY	TAXES/FEES	INTEREST	AMOUNT DUE
RE	08162007	483.82	9.68	493.50
Name Totals:		**483.82**	**9.68**	**493.50**

LOPEZ, MARIA DE LA LUZ 3103 BOBWHITE CIR WINGATE, NC 28174

SOURCE	PROPERTY KEY	TAXES/FEES	INTEREST	AMOUNT DUE
RE	09354123	483.53	9.67	493.20
Name Totals:		**483.53**	**9.67**	**493.20**

ROMERO, LILIA HERNANDEZ 4710 OLD WAXHAW MONROE RD MONROE, NC 28112

SOURCE	PROPERTY KEY	TAXES/FEES	INTEREST	AMOUNT DUE
RE	09414026C	482.56	9.65	492.21
Name Totals:		**482.56**	**9.65**	**492.21**

KENNEDY, KENNETH DAVID PO BOX 1002 WINGATE, NC 28174

SOURCE	PROPERTY KEY	TAXES/FEES	INTEREST	AMOUNT DUE
RE	09055034	481.64	9.63	491.27
Name Totals:		**481.64**	**9.63**	**491.27**

Copyright (C) 1997-2026 DEVNET Incorporated

Uncollected Amounts By Names Report
Union County
Date Distributed as of : 1/16/2026

YEAR: 2025

TAXPAYER NAME/ADDRESS

PARIDALA, NARESH KUMAR 4007 BEACON AVE MONROE, NC 28110

SOURCE	PROPERTY KEY	TAXES/FEES	INTEREST	AMOUNT DUE
RE	04060008	481.07	9.62	490.69
Name Totals:		**481.07**	**9.62**	**490.69**

STATON, JOHN MICHAEL 2010 STATON RD MARSHVILLE, NC 28103

SOURCE	PROPERTY KEY	TAXES/FEES	INTEREST	AMOUNT DUE
RE	02133005	480.73	9.61	490.34
Name Totals:		**480.73**	**9.61**	**490.34**

NORWOOD, LORETTA F 4601 MARVIN WAXHAW RD WAXHAW, NC 28173

SOURCE	PROPERTY KEY	TAXES/FEES	INTEREST	AMOUNT DUE
RE	06168017A	479.24	9.58	488.82
Name Totals:		**479.24**	**9.58**	**488.82**

MUNSON, PAULA KIKER 3401 SIKES MILL ROAD MONROE, NC 28110

SOURCE	PROPERTY KEY	TAXES/FEES	INTEREST	AMOUNT DUE
RE	08129010E	478.92	9.58	488.50
Name Totals:		**478.92**	**9.58**	**488.50**

BRACE, KATIE LEE HEIRS C/O RODERIC BRACE 1027 PINAFORE DR CHARLOTTE, NC 28212

SOURCE	PROPERTY KEY	TAXES/FEES	INTEREST	AMOUNT DUE
RE	09025002	488.26	0.00	488.26
Name Totals:		**488.26**	**0.00**	**488.26**

SK VENTURES 1 LLC C/O SANJAI TALREJA 3826 W HWY 74 WINGATE, NC 28174

SOURCE	PROPERTY KEY	TAXES/FEES	INTEREST	AMOUNT DUE
RE	09054024	478.61	9.57	488.18
Name Totals:		**478.61**	**9.57**	**488.18**

NEWHOUSE, CHARLES RAYMOND 5016 PLEASANT SPRINGS RD WAXHAW, NC 28173

SOURCE	PROPERTY KEY	TAXES/FEES	INTEREST	AMOUNT DUE
RE	06054111	488.13	0.00	488.13
Name Totals:		**488.13**	**0.00**	**488.13**

EASTWOOD CONSTRUCTION PARTNERS L 2857 WESTPORT RD CHARLOTTE, NC 28208

SOURCE	PROPERTY KEY	TAXES/FEES	INTEREST	AMOUNT DUE
RE	07121372	478.54	9.57	488.11
RE	07121359	478.54	9.57	488.11
RE	07121358	478.54	9.57	488.11
RE	07121357	478.54	9.57	488.11
RE	07121356	478.54	9.57	488.11
RE	07121355	478.54	9.57	488.11
RE	07121354	478.54	9.57	488.11
RE	07121353	478.54	9.57	488.11
RE	07121288	478.54	9.57	488.11
Name Totals:		**4,306.86**	**86.13**	**4,392.99**

Copyright (C) 1997-2026 DEVNET Incorporated

Uncollected Amounts By Names Report
Union County
Date Distributed as of : 1/16/2026

YEAR: 2025

TAXPAYER NAME/ADDRESS

VK HERITAGE LLC 160 MINE LAKE CT, STE 200 RALEIGH, NC 27615

SOURCE	PROPERTY KEY	TAXES/FEES	INTEREST	AMOUNT DUE
RE	07121249	478.54	9.57	488.11
Name Totals:		**478.54**	**9.57**	**488.11**

WATKINS, TOMMY S 212 MARVIN WATKINS RD MONROE, NC 28112

SOURCE	PROPERTY KEY	TAXES/FEES	INTEREST	AMOUNT DUE
RE	09240001	478.01	9.56	487.57
Name Totals:		**478.01**	**9.56**	**487.57**

MORGAN, JESSE D 6004 LOVE MILL RD MONROE, NC 28110

SOURCE	PROPERTY KEY	TAXES/FEES	INTEREST	AMOUNT DUE
RE	08036012M	477.70	9.55	487.25
Name Totals:		**477.70**	**9.55**	**487.25**

STILWELL, JANET WILLIAMS 3000 HAWK VALLEY DR MONROE, NC 28110

SOURCE	PROPERTY KEY	TAXES/FEES	INTEREST	AMOUNT DUE
RE	08033007D	476.69	9.53	486.22
Name Totals:		**476.69**	**9.53**	**486.22**

BRYANT, CHRISTOPHER W 3909 MORGAN MILL RD MONROE, NC 28110

SOURCE	PROPERTY KEY	TAXES/FEES	INTEREST	AMOUNT DUE
RE	09099006C	476.48	9.53	486.01
Name Totals:		**476.48**	**9.53**	**486.01**

MASKE, TYLER BROWN 5706 CONCORD HWY MONROE, NC 28110

SOURCE	PROPERTY KEY	TAXES/FEES	INTEREST	AMOUNT DUE
RE	08198011K	476.48	9.53	486.01
Name Totals:		**476.48**	**9.53**	**486.01**

CROWDER, JODIE HEIRS C/O VIRGINIA ROWE-ANDERSON 4405 OAKBURN DR CHARLOTTE, NC 28269

SOURCE	PROPERTY KEY	TAXES/FEES	INTEREST	AMOUNT DUE
RE	03027006	476.09	9.52	485.61
Name Totals:		**476.09**	**9.52**	**485.61**

CROUTCH, SHERRY 632 YELLOW BIRCH DR LOCUST, NC 28097

SOURCE	PROPERTY KEY	TAXES/FEES	INTEREST	AMOUNT DUE
RE	08234010Q	476.00	9.52	485.52
Name Totals:		**476.00**	**9.52**	**485.52**

MICAL, MARY LITTLE 5112 NEW SALEM RD MARSHVILLE, NC 28103

SOURCE	PROPERTY KEY	TAXES/FEES	INTEREST	AMOUNT DUE
RE	09137078R	476.00	9.52	485.52
Name Totals:		**476.00**	**9.52**	**485.52**

RIVERA, JOSE ADAN VASQUEZ 5801 COUNTRY WALK DR CHARLOTTE, NC 28212

SOURCE	PROPERTY KEY	TAXES/FEES	INTEREST	AMOUNT DUE
RE	09192127	475.45	9.51	484.96
Name Totals:		**475.45**	**9.51**	**484.96**

GRIFFIN, ALICE WILSON 2416 GRIFFITH RD MONROE, NC 281128836

SOURCE	PROPERTY KEY	TAXES/FEES	INTEREST	AMOUNT DUE
RE	09292002B	475.38	9.51	484.89
Name Totals:		**475.38**	**9.51**	**484.89**

Copyright (C) 1997-2026 DEVNET Incorporated

Uncollected Amounts By Names Report
Union County
Date Distributed as of : 1/16/2026

YEAR: 2025

TAXPAYER NAME/ADDRESS

COVINGTON, EUGENE C/O MARVIN COVINGTON 4821 LEONARD MORGAN RD MARSHVILLE, NC 28103

SOURCE	PROPERTY KEY	TAXES/FEES	INTEREST	AMOUNT DUE
RE	03051010	474.63	9.49	484.12
Name Totals:		**474.63**	**9.49**	**484.12**

NUNN, DENEAN TUJUAN MYNETTE TRUST 1705 HOOSAC DR WAXHAW, NC 28173

SOURCE	PROPERTY KEY	TAXES/FEES	INTEREST	AMOUNT DUE
RE	06054401	474.59	9.49	484.08
Name Totals:		**474.59**	**9.49**	**484.08**

FINE RENTALS LLC 1610 HINSON RD MONROE, NC 28112

SOURCE	PROPERTY KEY	TAXES/FEES	INTEREST	AMOUNT DUE
RE	09228194	474.15	9.48	483.63
Name Totals:		**474.15**	**9.48**	**483.63**

KEZIAH, LANDON BLAIR 3101 MANGUM DAIRY RD MONROE, NC 28112

SOURCE	PROPERTY KEY	TAXES/FEES	INTEREST	AMOUNT DUE
RE	09171023A	474.04	9.48	483.52
Name Totals:		**474.04**	**9.48**	**483.52**

PURSER, STEPHEN C 5101 GRIFFITH RD MONROE, NC 28112

SOURCE	PROPERTY KEY	TAXES/FEES	INTEREST	AMOUNT DUE
RE	04225033C	472.72	9.45	482.17
Name Totals:		**472.72**	**9.45**	**482.17**

WILLIAMS, BETTY T 7421 MORGAN MILL RD MONROE, NC 28110

SOURCE	PROPERTY KEY	TAXES/FEES	INTEREST	AMOUNT DUE
RE	08042008A	472.64	9.45	482.09
Name Totals:		**472.64**	**9.45**	**482.09**

DEROSS, MICHAEL 2412 GOLDMINE RD MONROE, NC 28110

SOURCE	PROPERTY KEY	TAXES/FEES	INTEREST	AMOUNT DUE
RE	05110058 01	472.13	9.44	481.57
Name Totals:		**472.13**	**9.44**	**481.57**

STARNES, JODY B 4205 MCCAIN MILL RD WAXHAW, NC 28173

SOURCE	PROPERTY KEY	TAXES/FEES	INTEREST	AMOUNT DUE
RE	04344001D	472.10	9.44	481.54
Name Totals:		**472.10**	**9.44**	**481.54**

HILL, ATHENIA 3003 WEDDINGTON RD MONROE, NC 28110

SOURCE	PROPERTY KEY	TAXES/FEES	INTEREST	AMOUNT DUE
RE	09118011	471.98	9.44	481.42
Name Totals:		**471.98**	**9.44**	**481.42**

KENDALL, PHYLLIS A 1017 CYRUS EDWARDS RD MONROE, NC 28110

SOURCE	PROPERTY KEY	TAXES/FEES	INTEREST	AMOUNT DUE
RE	09143008C	480.90	0.00	480.90
Name Totals:		**480.90**	**0.00**	**480.90**

JOHNSON, DENNIS LEE 4708 HARTIS RD INDIAN TRAIL, NC 280796733

SOURCE	PROPERTY KEY	TAXES/FEES	INTEREST	AMOUNT DUE
RE	07021009C	471.45	9.43	480.88
Name Totals:		**471.45**	**9.43**	**480.88**

Copyright (C) 1997-2026 DEVNET Incorporated

Uncollected Amounts By Names Report
Union County
Date Distributed as of : 1/16/2026

YEAR: 2025

TAXPAYER NAME/ADDRESS

ROWELL, KEVIN RAY 2513 W LAWYERS RD INDIAN TRAIL, NC 280797548

SOURCE	PROPERTY KEY	TAXES/FEES	INTEREST	AMOUNT DUE
RE	07015013	470.47	9.41	479.88
Name Totals:		**470.47**	**9.41**	**479.88**

STEVEN, CRAWFORD PURSER C/O STEVEN C PURSER 5001 GRIFFITH RD MONROE, NC 28112

SOURCE	PROPERTY KEY	TAXES/FEES	INTEREST	AMOUNT DUE
RE	04225033D	470.46	9.41	479.87
Name Totals:		**470.46**	**9.41**	**479.87**

COELLO, DEBORAH L 7913 IDLEWILD RD INDIAN TRAIL, NC 28079

SOURCE	PROPERTY KEY	TAXES/FEES	INTEREST	AMOUNT DUE
RE	07057039	470.10	9.40	479.50
Name Totals:		**470.10**	**9.40**	**479.50**

MULLIS, DARLENE P 3706 OLD CAMDEN RD MONROE, NC 28110

SOURCE	PROPERTY KEY	TAXES/FEES	INTEREST	AMOUNT DUE
RE	08135010	470.07	9.40	479.47
Name Totals:		**470.07**	**9.40**	**479.47**

YARBOROUGH, ETHEL LORETTA PO BOX 1284 MATTHEWS, NC 281061284

SOURCE	PROPERTY KEY	TAXES/FEES	INTEREST	AMOUNT DUE
RE	07144050	469.25	9.39	478.64
Name Totals:		**469.25**	**9.39**	**478.64**

MILLER, DANIEL ALEXANDER 5916 NEW HOPE CHURCH RD MARSHVILLE, NC 28103

SOURCE	PROPERTY KEY	TAXES/FEES	INTEREST	AMOUNT DUE
RE	01201017	469.10	9.38	478.48
Name Totals:		**469.10**	**9.38**	**478.48**

RUSSELL, VIVIAN C/O LUKE RUSSELL III 9828 CONCORD HWY MIDLAND, NC 28107

SOURCE	PROPERTY KEY	TAXES/FEES	INTEREST	AMOUNT DUE
RE	08177005 02	468.82	9.38	478.20
Name Totals:		**468.82**	**9.38**	**478.20**

CAMPBELL, JOANNE OSHEA 932 EASTMAN CREEK DR BEAUFORT, NC 28516

SOURCE	PROPERTY KEY	TAXES/FEES	INTEREST	AMOUNT DUE
RE	06060009	466.66	9.33	475.99
Name Totals:		**466.66**	**9.33**	**475.99**

ADAMS, MURRAY LYNN 2915 MANGUM DAIRY RD MONROE, NC 28112

SOURCE	PROPERTY KEY	TAXES/FEES	INTEREST	AMOUNT DUE
RE	04063005	466.39	9.33	475.72
Name Totals:		**466.39**	**9.33**	**475.72**

LIQUID MANAGEMENT LLC 231 POST OFFICE DR SUITE B-8 INDIAN TRAIL, NC 28079

SOURCE	PROPERTY KEY	TAXES/FEES	INTEREST	AMOUNT DUE
RE	07072011C	465.90	9.32	475.22
Name Totals:		**465.90**	**9.32**	**475.22**

EDWARDS, PATRICIA ANN BALDWIN 3909 PRICE SHORT CUT RD MONROE, NC 28110

SOURCE	PROPERTY KEY	TAXES/FEES	INTEREST	AMOUNT DUE
RE	09372014Q	465.90	9.32	475.22
Name Totals:		**465.90**	**9.32**	**475.22**

Copyright (C) 1997-2026 DEVNET Incorporated

Uncollected Amounts By Names Report
Union County
Date Distributed as of : 1/16/2026

YEAR: 2025

TAXPAYER NAME/ADDRESS

MCNEIL, CARLETTA ANDREA 2103 SADDLERIDGE DR WAXHAW, NC 28173

SOURCE	PROPERTY KEY	TAXES/FEES	INTEREST	AMOUNT DUE
RE	05099004U	465.87	9.32	475.19
Name Totals:		**465.87**	**9.32**	**475.19**

JONES, MICHAEL P 7347 DAERWOOD PL CHARLOTTE, NC 28215

SOURCE	PROPERTY KEY	TAXES/FEES	INTEREST	AMOUNT DUE
RE	08045008C	465.74	9.31	475.05
Name Totals:		**465.74**	**9.31**	**475.05**

GIVENS, SHATAVIA HAMRICK 7347 DAERWOOD PL CHARLOTTE, NC 28215

SOURCE	PROPERTY KEY	TAXES/FEES	INTEREST	AMOUNT DUE
RE	08045008D	465.74	9.31	475.05
Name Totals:		**465.74**	**9.31**	**475.05**

BREWER, BARBARA J 914 SEVEN LOT DR MONROE, NC 28110

SOURCE	PROPERTY KEY	TAXES/FEES	INTEREST	AMOUNT DUE
RE	09381113	465.48	9.31	474.79
Name Totals:		**465.48**	**9.31**	**474.79**

LARRIMORE, EVELYN JO 214 W ELM ST WINGATE, NC 28174

SOURCE	PROPERTY KEY	TAXES/FEES	INTEREST	AMOUNT DUE
RE	09057005D	465.00	9.30	474.30
Name Totals:		**465.00**	**9.30**	**474.30**

ESPINOZA, GERARDO MORENO 244 SOUTH MAIN ST WINGATE, NC 28174

SOURCE	PROPERTY KEY	TAXES/FEES	INTEREST	AMOUNT DUE
RE	09025036B	464.25	9.29	473.54
Name Totals:		**464.25**	**9.29**	**473.54**

GRIFFIN, PEARLIE COVINGTON HEIR C/O WILLIE GRIFFIN 2084 CALISTOGA PL PITTSBURGH, PA 152218910

SOURCE	PROPERTY KEY	TAXES/FEES	INTEREST	AMOUNT DUE
RE	02321066A	464.23	9.28	473.51
Name Totals:		**464.23**	**9.28**	**473.51**

SNYDER, LESLIE 3016 BUFFET LN MONROE, NC 28110

SOURCE	PROPERTY KEY	TAXES/FEES	INTEREST	AMOUNT DUE
RE	08078077	463.79	9.28	473.07
Name Totals:		**463.79**	**9.28**	**473.07**

DAVIS, BESSIE W 4808 WAXHAW MARVIN RD WAXHAW, NC 28173

SOURCE	PROPERTY KEY	TAXES/FEES	INTEREST	AMOUNT DUE
RE	06168003	463.66	9.27	472.93
Name Totals:		**463.66**	**9.27**	**472.93**

WINFIELD, BRENDA 704 EDGEHILL DR MONROE, NC 28110

SOURCE	PROPERTY KEY	TAXES/FEES	INTEREST	AMOUNT DUE
RE	09307001	463.29	9.27	472.56
Name Totals:		**463.29**	**9.27**	**472.56**

GUIN, KRISTEN RENEE 3240 CANARY COURT DECATUR, GA 30032

SOURCE	PROPERTY KEY	TAXES/FEES	INTEREST	AMOUNT DUE
RE	08309001F	462.93	9.26	472.19
Name Totals:		**462.93**	**9.26**	**472.19**

Copyright (C) 1997-2026 DEVNET Incorporated

Uncollected Amounts By Names Report
Union County
Date Distributed as of : 1/16/2026

YEAR: 2025

TAXPAYER NAME/ADDRESS

LOTHARP, BRENDA 820 HASTY RD MARSHVILLE, NC 28103

SOURCE	PROPERTY KEY	TAXES/FEES	INTEREST	AMOUNT DUE
RE	02320040	462.29	9.25	471.54
Name Totals:		**462.29**	**9.25**	**471.54**

CLARK, BEVERLY J 4919 LEONARD MORGAN RD MARSHVILLE, NC 28103

SOURCE	PROPERTY KEY	TAXES/FEES	INTEREST	AMOUNT DUE
RE	03021007B	461.89	9.24	471.13
Name Totals:		**461.89**	**9.24**	**471.13**

HAN, KUM S 4711 DUNCAN RD MONROE, NC 28110

SOURCE	PROPERTY KEY	TAXES/FEES	INTEREST	AMOUNT DUE
RE	08267011E	461.84	9.24	471.08
Name Totals:		**461.84**	**9.24**	**471.08**

RHEAD, NANCY J 2016 HOLLY VILLA CIR INDIAN TRAIL, NC 28079

SOURCE	PROPERTY KEY	TAXES/FEES	INTEREST	AMOUNT DUE
RE	07093551	461.78	9.24	471.02
Name Totals:		**461.78**	**9.24**	**471.02**

PLYLER, MELISSA M 4808 OLD HIGHWAY RD MONROE, NC 28112

SOURCE	PROPERTY KEY	TAXES/FEES	INTEREST	AMOUNT DUE
RE	09188105	461.12	9.22	470.34
Name Totals:		**461.12**	**9.22**	**470.34**

GRAY, DARLENE 3908 MANCHESTER DR CHARLOTTE, NC 28217

SOURCE	PROPERTY KEY	TAXES/FEES	INTEREST	AMOUNT DUE
RE	01126010M	460.51	9.21	469.72
Name Totals:		**460.51**	**9.21**	**469.72**

SIMPSON, ROBERT LEE 5212 ROCKY RIVER RD N INDIAN TRAIL, NC 280797501

SOURCE	PROPERTY KEY	TAXES/FEES	INTEREST	AMOUNT DUE
RE	08294054A	460.00	9.20	469.20
Name Totals:		**460.00**	**9.20**	**469.20**

FISHER, PATRICK MICHAEL 1219 LINKS CROSSING DR MONROE, NC 28112

SOURCE	PROPERTY KEY	TAXES/FEES	INTEREST	AMOUNT DUE
RE	09417396	459.93	9.20	469.13
Name Totals:		**459.93**	**9.20**	**469.13**

MCRORIE, JOHN WILLIAM 5103 UNIONVILLE RD MONROE, NC 28110

SOURCE	PROPERTY KEY	TAXES/FEES	INTEREST	AMOUNT DUE
RE	08162025A	459.89	9.20	469.09
Name Totals:		**459.89**	**9.20**	**469.09**

DWYER-CASTAGNA, JENNIFER 5614 STACK RD MONROE, NC 28112

SOURCE	PROPERTY KEY	TAXES/FEES	INTEREST	AMOUNT DUE
RE	03186017A	459.04	9.18	468.22
Name Totals:		**459.04**	**9.18**	**468.22**

GCH 415 PROVIDENCE LLC 1924 RENNER ST CHARLOTTE, NC 28216

SOURCE	PROPERTY KEY	TAXES/FEES	INTEREST	AMOUNT DUE
RE	05113051B	459.04	9.18	468.22
Name Totals:		**459.04**	**9.18**	**468.22**

Copyright (C) 1997-2026 DEVNET Incorporated

Uncollected Amounts By Names Report
Union County
Date Distributed as of : 1/16/2026

YEAR: 2025

TAXPAYER NAME/ADDRESS

BAUCOM, DENNIS W 2902 PRICE RUSHING RD MONROE, NC 28110

SOURCE	PROPERTY KEY	TAXES/FEES	INTEREST	AMOUNT DUE
RE	09037006C	458.42	9.17	467.59
Name Totals:		**458.42**	**9.17**	**467.59**

LANGSTON, JERRY LEE 5117 LITTLE STATON RD MARSHVILLE, NC 28103

SOURCE	PROPERTY KEY	TAXES/FEES	INTEREST	AMOUNT DUE
RE	01177012	456.47	9.13	465.60
Name Totals:		**456.47**	**9.13**	**465.60**

MULLIS, JEAN J C/O NIKKI HENTON 1620 OLD PEACHLAND RD MARSHVILLE, NC 28103

SOURCE	PROPERTY KEY	TAXES/FEES	INTEREST	AMOUNT DUE
RE	01186004B	456.47	9.13	465.60
Name Totals:		**456.47**	**9.13**	**465.60**

KIRWAN, JENNA FAZIO TRUSTEE 2440 WILLIAMS RD MATTHEWS, NC 28105

SOURCE	PROPERTY KEY	TAXES/FEES	INTEREST	AMOUNT DUE
RE	07015001E	456.21	9.12	465.33
Name Totals:		**456.21**	**9.12**	**465.33**

HENDRICKS, JAMES 8522 TIRZAH CHURCH RD WAXHAW, NC 28173

SOURCE	PROPERTY KEY	TAXES/FEES	INTEREST	AMOUNT DUE
RE	05162002K	455.82	9.12	464.94
Name Totals:		**455.82**	**9.12**	**464.94**

JORDAN, CYNTHIA MCGRIFF PO BOX 3074 MONROE, NC 28111

SOURCE	PROPERTY KEY	TAXES/FEES	INTEREST	AMOUNT DUE
RE	09115040	454.39	9.09	463.48
Name Totals:		**454.39**	**9.09**	**463.48**

SMITH, RONNIE 7026 FISH RD MARSHVILLE, NC 28103

SOURCE	PROPERTY KEY	TAXES/FEES	INTEREST	AMOUNT DUE
RE	01030010D	453.94	9.08	463.02
Name Totals:		**453.94**	**9.08**	**463.02**

HELMS, ISAIAH 1724 SIM WILLIAMS RD MONROE, NC 28112

SOURCE	PROPERTY KEY	TAXES/FEES	INTEREST	AMOUNT DUE
RE	04030015E	453.70	9.07	462.77
Name Totals:		**453.70**	**9.07**	**462.77**

GREGORY, SHIRLEY COLLINS 324 SMITH CIR MATTHEWS, NC 28104

SOURCE	PROPERTY KEY	TAXES/FEES	INTEREST	AMOUNT DUE
RE	07126095	453.48	9.07	462.55
Name Totals:		**453.48**	**9.07**	**462.55**

TUCKER, DUANE EDWIN 454 HUNTING CREEK RD MATTHEWS, NC 281049311

SOURCE	PROPERTY KEY	TAXES/FEES	INTEREST	AMOUNT DUE
RE	03120002A	453.41	9.07	462.48
Name Totals:		**453.41**	**9.07**	**462.48**

MORRISON, LORRI L ET AL 2004 TWILIGHT LN MONROE, NC 28110

SOURCE	PROPERTY KEY	TAXES/FEES	INTEREST	AMOUNT DUE
RE	06084010	453.40	9.07	462.47
Name Totals:		**453.40**	**9.07**	**462.47**

Copyright (C) 1997-2026 DEVNET Incorporated

Uncollected Amounts By Names Report
Union County
Date Distributed as of : 1/16/2026

YEAR: 2025

TAXPAYER NAME/ADDRESS

JOSEPH, MAMIE JONES 10721 REID ALEXANDER LN CHARLOTTE, NC 28227

SOURCE	PROPERTY KEY	TAXES/FEES	INTEREST	AMOUNT DUE
RE	09273026	453.14	9.06	462.20
Name Totals:		**453.14**	**9.06**	**462.20**

CAUDLE, CLARIECE B 301 WOODBERRY DR WINGATE, NC 28174

SOURCE	PROPERTY KEY	TAXES/FEES	INTEREST	AMOUNT DUE
RE	02080015	453.08	9.06	462.14
Name Totals:		**453.08**	**9.06**	**462.14**

STURDIVANT, DONNELL JR 1303 COAKLEY ST MONROE, NC 28110

SOURCE	PROPERTY KEY	TAXES/FEES	INTEREST	AMOUNT DUE
RE	09192032	452.87	9.06	461.93
Name Totals:		**452.87**	**9.06**	**461.93**

F R A REALTY CO INC C/O BRENDA FISHER-JOHNSON PO BOX 2369 WHITEVILLE, NC 28472

SOURCE	PROPERTY KEY	TAXES/FEES	INTEREST	AMOUNT DUE
RE	05015006A	452.70	9.05	461.75
Name Totals:		**452.70**	**9.05**	**461.75**

ROLLINGS, MARY LOUISE 7901 SURRY LN INDIAN TRAIL, NC 280797758

SOURCE	PROPERTY KEY	TAXES/FEES	INTEREST	AMOUNT DUE
RE	08222016	451.97	9.04	461.01
Name Totals:		**451.97**	**9.04**	**461.01**

MARSH, DOUG 1625 AUSTIN CHANEY RD WINGATE, NC 28174

SOURCE	PROPERTY KEY	TAXES/FEES	INTEREST	AMOUNT DUE
RE	08291020H	451.15	9.02	460.17
Name Totals:		**451.15**	**9.02**	**460.17**

HELMSMAN HOMES LLC PO BOX 3965 MOORESVILLE, NC 28117

SOURCE	PROPERTY KEY	TAXES/FEES	INTEREST	AMOUNT DUE
RE	09351307	450.78	9.02	459.80
Name Totals:		**450.78**	**9.02**	**459.80**

HAIGLER, BOBBY L 1119 DIANA LEE LN MONROE, NC 28112

SOURCE	PROPERTY KEY	TAXES/FEES	INTEREST	AMOUNT DUE
RE	04195012B	459.55	0.00	459.55
Name Totals:		**459.55**	**0.00**	**459.55**

WOODBERRY, JACQUELINE 2919 DOSTER RD MONROE, NC 28112

SOURCE	PROPERTY KEY	TAXES/FEES	INTEREST	AMOUNT DUE
RE	09387006	449.69	8.99	458.68
Name Totals:		**449.69**	**8.99**	**458.68**

MEADOWS, WILLIAM W 309 E PHIFER ST MARSHVILLE, NC 28103

SOURCE	PROPERTY KEY	TAXES/FEES	INTEREST	AMOUNT DUE
RE	02305036	449.43	8.99	458.42
Name Totals:		**449.43**	**8.99**	**458.42**

CHAVES, EDGAR REYNALDO ROSALES 7231 ALAMANCE DR CHARLOTTE, NC 28227

SOURCE	PROPERTY KEY	TAXES/FEES	INTEREST	AMOUNT DUE
RE	09057106	449.12	8.98	458.10
Name Totals:		**449.12**	**8.98**	**458.10**

Copyright (C) 1997-2026 DEVNET Incorporated

Uncollected Amounts By Names Report
Union County
Date Distributed as of : 1/16/2026

YEAR: 2025

TAXPAYER NAME/ADDRESS

WASHINGTON, EDDIE HEIRS 3804 WESTERN UNION SCHOOL RD WAXHAW, NC 281739516

SOURCE	PROPERTY KEY	TAXES/FEES	INTEREST	AMOUNT DUE
RE	06168009	448.26	8.97	457.23
Name Totals:		**448.26**	**8.97**	**457.23**

MCKNIGHT, ANDREA JOYNER 4911 DAVIS RD WAXHAW, NC 28173

SOURCE	PROPERTY KEY	TAXES/FEES	INTEREST	AMOUNT DUE
RE	05093003D	456.70	0.00	456.70
Name Totals:		**456.70**	**0.00**	**456.70**

SUGGS, WANDA LANGSTON 713 LOG CABIN RD DARLINGTON, SC 29532

SOURCE	PROPERTY KEY	TAXES/FEES	INTEREST	AMOUNT DUE
RE	01177012A	447.37	8.95	456.32
Name Totals:		**447.37**	**8.95**	**456.32**

CUTHBERTSON, JULIUS HEIRS C/O ADRIAN HOOD PO BOX 1374 MONROE, NC 28111

SOURCE	PROPERTY KEY	TAXES/FEES	INTEREST	AMOUNT DUE
RE	07027003C	447.03	8.94	455.97
Name Totals:		**447.03**	**8.94**	**455.97**

LIGHTCAP, JENNY D 6205 CREFT CIR INDIAN TRAIL, NC 28079

SOURCE	PROPERTY KEY	TAXES/FEES	INTEREST	AMOUNT DUE
RE	07063521	447.00	8.94	455.94
Name Totals:		**447.00**	**8.94**	**455.94**

BLAKNEY, TERESA M 124 LEFSEY DR WINGATE, NC 28174

SOURCE	PROPERTY KEY	TAXES/FEES	INTEREST	AMOUNT DUE
RE	09060011A	455.87	0.00	455.87
Name Totals:		**455.87**	**0.00**	**455.87**

CROUTCH, FRANKLIN 3128 S ALLEN RD CHARLOTTE, NC 28269

SOURCE	PROPERTY KEY	TAXES/FEES	INTEREST	AMOUNT DUE
RE	08234010P	446.70	8.93	455.63
Name Totals:		**446.70**	**8.93**	**455.63**

SPITTLE, MARTY WALTER SR 3507 KENNINGTON DR WAXHAW, NC 28173

SOURCE	PROPERTY KEY	TAXES/FEES	INTEREST	AMOUNT DUE
RE	09411028	446.44	8.93	455.37
Name Totals:		**446.44**	**8.93**	**455.37**

HAN, DAVINA 16011 LANCASTER HWY STE A-414 CHARLOTTE, NC 28277

SOURCE	PROPERTY KEY	TAXES/FEES	INTEREST	AMOUNT DUE
RE	05112008	445.95	8.92	454.87
Name Totals:		**445.95**	**8.92**	**454.87**

GUZMAN, MIREYA CONTRERAS 2716 HENRY BAUCOM RD MONROE, NC 28110

SOURCE	PROPERTY KEY	TAXES/FEES	INTEREST	AMOUNT DUE
RE	02239004J	445.87	8.92	454.79
Name Totals:		**445.87**	**8.92**	**454.79**

COUCHELL, PETER JR 2612 COMMONWEALTH AVE CHARLOTTE, NC 28205

SOURCE	PROPERTY KEY	TAXES/FEES	INTEREST	AMOUNT DUE
RE	07129250	445.82	8.92	454.74
Name Totals:		**445.82**	**8.92**	**454.74**

Copyright (C) 1997-2026 DEVNET Incorporated

Uncollected Amounts By Names Report
Union County
Date Distributed as of : 1/16/2026

YEAR: 2025

TAXPAYER NAME/ADDRESS

LAINE, MARIE D 236 LAFAYETTE AVE PASSAIC, NJ 07055

SOURCE	PROPERTY KEY	TAXES/FEES	INTEREST	AMOUNT DUE
RE	02021006J	445.57	8.91	454.48
Name Totals:		**445.57**	**8.91**	**454.48**

HELMSMAN HOMES LLC PO BOX 3965 MOORESVILLE, NC 28117

SOURCE	PROPERTY KEY	TAXES/FEES	INTEREST	AMOUNT DUE
RE	09351302	445.48	8.91	454.39
Name Totals:		**445.48**	**8.91**	**454.39**

KILGO, GERTRUDE RIVERS 510 E UNION ST MARSHVILLE, NC 281031273

SOURCE	PROPERTY KEY	TAXES/FEES	INTEREST	AMOUNT DUE
RE	09384015	445.00	8.90	453.90
Name Totals:		**445.00**	**8.90**	**453.90**

PLATTENBURGER, FRANCES 6024 PLEASANT GROVE RD WAXHAW, NC 28173

SOURCE	PROPERTY KEY	TAXES/FEES	INTEREST	AMOUNT DUE
RE	06081016A	444.95	8.90	453.85
Name Totals:		**444.95**	**8.90**	**453.85**

ASHLEY, RUSSELL GLENN 1519 W SANDY RIDGE RD MONROE, NC 28112

SOURCE	PROPERTY KEY	TAXES/FEES	INTEREST	AMOUNT DUE
RE	04231017B	444.56	8.89	453.45
Name Totals:		**444.56**	**8.89**	**453.45**

COUCHELL, PETER JR 2612 COMMONWEALTH AVE CHARLOTTE, NC 28205

SOURCE	PROPERTY KEY	TAXES/FEES	INTEREST	AMOUNT DUE
RE	07129248	443.81	8.88	452.69
Name Totals:		**443.81**	**8.88**	**452.69**

SPARTA, DONNA 3019 ROSEWATER LN INDIAN TRAIL, NC 28079

SOURCE	PROPERTY KEY	TAXES/FEES	INTEREST	AMOUNT DUE
RE	07120056	452.63	0.00	452.63
Name Totals:		**452.63**	**0.00**	**452.63**

WHITLEY, CLAUDIA FERGUSON 2008 BRIEF RD E MONROE, NC 281109035

SOURCE	PROPERTY KEY	TAXES/FEES	INTEREST	AMOUNT DUE
RE	08117008	443.03	8.86	451.89
Name Totals:		**443.03**	**8.86**	**451.89**

HELMS, WILLIE MAE 3316 MARY ELIZABETH CHURCH RD WAXHAW, NC 281739270

SOURCE	PROPERTY KEY	TAXES/FEES	INTEREST	AMOUNT DUE
RE	04341015E	442.90	8.86	451.76
Name Totals:		**442.90**	**8.86**	**451.76**

MOSELY, ALVIS 304 GRIFFITH RD MONROE, NC 28112

SOURCE	PROPERTY KEY	TAXES/FEES	INTEREST	AMOUNT DUE
RE	09235130	451.33	0.00	451.33
Name Totals:		**451.33**	**0.00**	**451.33**

CUTHBERTSON, RHIANNON SHEA 9019 JACK CONNELL RD INDIAN TRAIL, NC 28079

SOURCE	PROPERTY KEY	TAXES/FEES	INTEREST	AMOUNT DUE
RE	08216007	451.31	0.00	451.31
Name Totals:		**451.31**	**0.00**	**451.31**

Copyright (C) 1997-2026 DEVNET Incorporated

Uncollected Amounts By Names Report
Union County
Date Distributed as of : 1/16/2026

YEAR: 2025

TAXPAYER NAME/ADDRESS

MCGINNIS, CHERYL 4416 OLD MONROE MARSHVILLE RD WINGATE, NC 28174

SOURCE	PROPERTY KEY	TAXES/FEES	INTEREST	AMOUNT DUE
RE	02248006E	441.32	8.83	450.15
Name Totals:		**441.32**	**8.83**	**450.15**

AYCOTH, LINDA A 2220 MOUNTAIN SPRINGS CHURCH RD MONROE, NC 28112

SOURCE	PROPERTY KEY	TAXES/FEES	INTEREST	AMOUNT DUE
RE	04033010C	440.42	8.81	449.23
Name Totals:		**440.42**	**8.81**	**449.23**

HELMS, GRADY JAMES 208 OAKWOOD RD MATTHEWS, NC 28104

SOURCE	PROPERTY KEY	TAXES/FEES	INTEREST	AMOUNT DUE
RE	08312098	440.18	8.80	448.98
Name Totals:		**440.18**	**8.80**	**448.98**

BELK, ROBERT DENNIS 8736 JACKSON ST PHILADELPHIA, PA 191362140

SOURCE	PROPERTY KEY	TAXES/FEES	INTEREST	AMOUNT DUE
RE	02319029	439.95	8.80	448.75
Name Totals:		**439.95**	**8.80**	**448.75**

JSG GLASS INC 713 CURTIS ST MONROE, NC 28112

SOURCE	PROPERTY KEY	TAXES/FEES	INTEREST	AMOUNT DUE
RE	02319032	439.03	8.78	447.81
Name Totals:		**439.03**	**8.78**	**447.81**

IHEME ESTATE LLC 2620 TWINBERRY LN WAXHAW, NC 28173

SOURCE	PROPERTY KEY	TAXES/FEES	INTEREST	AMOUNT DUE
RE	09268049	438.98	8.78	447.76
Name Totals:		**438.98**	**8.78**	**447.76**

RAMIREZ, FANY J ET AL 402 BIVENS ST WINGATE, NC 28174

SOURCE	PROPERTY KEY	TAXES/FEES	INTEREST	AMOUNT DUE
RE	09052020B	438.79	8.78	447.57
Name Totals:		**438.79**	**8.78**	**447.57**

ORTIZ, OSCAR ALVARADO 110 FAMOUS DR CONCORD, NC 28025

SOURCE	PROPERTY KEY	TAXES/FEES	INTEREST	AMOUNT DUE
RE	07027628	438.54	8.77	447.31
Name Totals:		**438.54**	**8.77**	**447.31**

TOWNSEND, MICHAEL LEE 9227 MAGGIE ROBINSON RD WAXHAW, NC 28173

SOURCE	PROPERTY KEY	TAXES/FEES	INTEREST	AMOUNT DUE
RE	05186027	438.42	8.77	447.19
Name Totals:		**438.42**	**8.77**	**447.19**

WILLIAMS, RICKEY 898 SANLEE DR MONROE, NC 28110

SOURCE	PROPERTY KEY	TAXES/FEES	INTEREST	AMOUNT DUE
RE	05006009C	438.35	8.77	447.12
Name Totals:		**438.35**	**8.77**	**447.12**

GONZALEZ, JOSE LUIS RAMIREZ 402 BIVENS ST WINGATE, NC 28174

SOURCE	PROPERTY KEY	TAXES/FEES	INTEREST	AMOUNT DUE
RE	09052020C	437.78	8.76	446.54
Name Totals:		**437.78**	**8.76**	**446.54**

Copyright (C) 1997-2026 DEVNET Incorporated

Uncollected Amounts By Names Report
Union County
Date Distributed as of : 1/16/2026

YEAR: 2025

TAXPAYER NAME/ADDRESS

HOWARD, BETTY HILL TRUSTEE 2014 BONANZA RD MONROE, NC 28110

SOURCE	PROPERTY KEY	TAXES/FEES	INTEREST	AMOUNT DUE
RE	09298121	437.67	8.75	446.42
Name Totals:		**437.67**	**8.75**	**446.42**

H & H CONSTRUCTORS OF FAYETTEVILLE 14701 PHILLIPS HWY STE 300 JACKSONVILLE, FL 32256

SOURCE	PROPERTY KEY	TAXES/FEES	INTEREST	AMOUNT DUE
RE	07135377	437.16	8.74	445.90
RE	07135375	437.16	8.74	445.90
RE	07135374	437.16	8.74	445.90
RE	07135373	437.16	8.74	445.90
RE	07135371	437.16	8.74	445.90
RE	07135369	437.16	8.74	445.90
RE	07135368	437.16	8.74	445.90
Name Totals:		**3,060.12**	**61.18**	**3,121.30**

H & H CONSTRUCTORS OF FAYETTEVILLE 14701 PHILIPS HWY STE 300 JACKSONVILLE, FL 32256

SOURCE	PROPERTY KEY	TAXES/FEES	INTEREST	AMOUNT DUE
RE	07135382	437.16	8.74	445.90
RE	07135381	437.16	8.74	445.90
RE	07135380	437.16	8.74	445.90
RE	07135379	437.16	8.74	445.90
RE	07135378	437.16	8.74	445.90
RE	07135366	437.16	8.74	445.90
RE	07135365	437.16	8.74	445.90
RE	07135363	437.16	8.74	445.90
Name Totals:		**3,497.28**	**69.92**	**3,567.20**

BURRIS, CLARA DIANNE 5917 LANDER BENTON RD MONROE, NC 28110

SOURCE	PROPERTY KEY	TAXES/FEES	INTEREST	AMOUNT DUE
RE	07042006B	436.84	8.74	445.58
Name Totals:		**436.84**	**8.74**	**445.58**

BROOKS, DONALD RAY 4322 E BRIEF RD MONROE, NC 281101026

SOURCE	PROPERTY KEY	TAXES/FEES	INTEREST	AMOUNT DUE
RE	08066016B	436.75	8.74	445.49
Name Totals:		**436.75**	**8.74**	**445.49**

CROWDER, PHILEMON HEIRS C/O RONALD L CROWDER 3313 BROOKTREE LN INDIAN TRAIL, NC 28079

SOURCE	PROPERTY KEY	TAXES/FEES	INTEREST	AMOUNT DUE
RE	09228062	436.70	8.73	445.43
Name Totals:		**436.70**	**8.73**	**445.43**

HAYDT, JEREMY ALBERT 8608 S POTTER RD WAXHAW, NC 281739253

SOURCE	PROPERTY KEY	TAXES/FEES	INTEREST	AMOUNT DUE
RE	04347006	436.67	8.73	445.40
Name Totals:		**436.67**	**8.73**	**445.40**

Copyright (C) 1997-2026 DEVNET Incorporated

Uncollected Amounts By Names Report
Union County
Date Distributed as of : 1/16/2026

YEAR: 2025

TAXPAYER NAME/ADDRESS

EDWARDS, LOUISE M C/O MAX EDWARDS PO BOX 925 WINGATE, NC 28174

SOURCE	PROPERTY KEY	TAXES/FEES	INTEREST	AMOUNT DUE
RE	09022095A	436.27	8.73	445.00
Name Totals:		**436.27**	**8.73**	**445.00**

MORRISON, ERIC ET AL 105 DAYBREAK DR GASTON, SC 29053

SOURCE	PROPERTY KEY	TAXES/FEES	INTEREST	AMOUNT DUE
RE	06132008C	436.26	8.73	444.99
Name Totals:		**436.26**	**8.73**	**444.99**

CALDWELL, JUSTIN ANDREW 3908 REV H MORRISON RD WAXHAW, NC 28173

SOURCE	PROPERTY KEY	TAXES/FEES	INTEREST	AMOUNT DUE
RE	06039007B	436.21	8.72	444.93
Name Totals:		**436.21**	**8.72**	**444.93**

STABILIZER DEVELOPMENT LLC 8301 LANCASTER HWY WAXHAW, NC 28173

SOURCE	PROPERTY KEY	TAXES/FEES	INTEREST	AMOUNT DUE
RE	05014031	436.19	8.72	444.91
Name Totals:		**436.19**	**8.72**	**444.91**

MOLINA, MARLINA SANCHEZ 1511 STAFFORD STREET EXT MONROE, NC 28110

SOURCE	PROPERTY KEY	TAXES/FEES	INTEREST	AMOUNT DUE
RE	09222022	435.94	8.72	444.66
Name Totals:		**435.94**	**8.72**	**444.66**

MULL, GREGGIE G 4901 BELK MILL RD MONROE, NC 28112

SOURCE	PROPERTY KEY	TAXES/FEES	INTEREST	AMOUNT DUE
RE	03177002B	435.65	8.71	444.36
Name Totals:		**435.65**	**8.71**	**444.36**

ASHCRAFT, TONY ODELL C/O RAYMOND O ASHCRAFT 1655 QUEENS CT MOUNTAIN HOME, ID 83647

SOURCE	PROPERTY KEY	TAXES/FEES	INTEREST	AMOUNT DUE
RE	02030023	435.04	8.70	443.74
Name Totals:		**435.04**	**8.70**	**443.74**

CRUZ, SANTIAGO NAVA 3316 BROOKSTONE TRL INDIAN TRAIL, NC 28079

SOURCE	PROPERTY KEY	TAXES/FEES	INTEREST	AMOUNT DUE
RE	07096093	434.91	8.70	443.61
Name Totals:		**434.91**	**8.70**	**443.61**

RISHER, LESLIE JO 8709 WINGARD DR WAXHAW, NC 28173

SOURCE	PROPERTY KEY	TAXES/FEES	INTEREST	AMOUNT DUE
RE	05110090A	434.39	8.69	443.08
Name Totals:		**434.39**	**8.69**	**443.08**

SANCHEZ, ALFREDO RANGEL 909 FOREST DR MARSHVILLE, NC 28103

SOURCE	PROPERTY KEY	TAXES/FEES	INTEREST	AMOUNT DUE
RE	02317015C	433.16	8.66	441.82
Name Totals:		**433.16**	**8.66**	**441.82**

RORIE, RAYNETTE 4210 SWAN SEA CT MONROE, NC 28110

SOURCE	PROPERTY KEY	TAXES/FEES	INTEREST	AMOUNT DUE
RE	02321028	433.16	8.66	441.82
Name Totals:		**433.16**	**8.66**	**441.82**

Copyright (C) 1997-2026 DEVNET Incorporated

Uncollected Amounts By Names Report
Union County
Date Distributed as of : 1/16/2026

YEAR: 2025

TAXPAYER NAME/ADDRESS

RESTREPO, KAREN 6 GARDINEER RD PUTNAM VALLEY, NY 10579

SOURCE	PROPERTY KEY	TAXES/FEES	INTEREST	AMOUNT DUE
RE	02316022E	433.16	8.66	441.82
Name Totals:		**433.16**	**8.66**	**441.82**

PRICE, LYNN GAITHER 217 EAST AVE MONROE, NC 28110

SOURCE	PROPERTY KEY	TAXES/FEES	INTEREST	AMOUNT DUE
RE	09222014	433.12	8.66	441.78
Name Totals:		**433.12**	**8.66**	**441.78**

REVIVAL SLAVIC BAPTIST CHURCH 808 DEERCROSS LN WAXHAW, NC 28173

SOURCE	PROPERTY KEY	TAXES/FEES	INTEREST	AMOUNT DUE
RE	07099049	433.10	8.66	441.76
Name Totals:		**433.10**	**8.66**	**441.76**

ROBINSON, EMMA LEE HEIRS C/O ATIYA HARRIS 7903 BOARS HEAD CT CHARLOTTE, NC 28214

SOURCE	PROPERTY KEY	TAXES/FEES	INTEREST	AMOUNT DUE
RE	05110071	432.85	8.66	441.51
Name Totals:		**432.85**	**8.66**	**441.51**

FISHER, CHAUNQUITA VACHELLE 6766 CYPRESS TREE LN CHARLOTTE, NC 28215

SOURCE	PROPERTY KEY	TAXES/FEES	INTEREST	AMOUNT DUE
RE	09414008E	432.17	8.64	440.81
Name Totals:		**432.17**	**8.64**	**440.81**

MORRISON, RUTHIE L 4707 CROW RD MONROE, NC 28112

SOURCE	PROPERTY KEY	TAXES/FEES	INTEREST	AMOUNT DUE
RE	09417006G	431.72	8.63	440.35
Name Totals:		**431.72**	**8.63**	**440.35**

MCKENZIE, GEORGIA ELIZABETH 3918 MULLIS NEWSOME RD MONROE, NC 28110

SOURCE	PROPERTY KEY	TAXES/FEES	INTEREST	AMOUNT DUE
RE	01237006A	430.69	8.61	439.30
Name Totals:		**430.69**	**8.61**	**439.30**

STURDIVANT, MARTHA H 921 WALKER GROVE CHURCH RD WINGATE, NC 28174

SOURCE	PROPERTY KEY	TAXES/FEES	INTEREST	AMOUNT DUE
RE	09063012	430.00	8.60	438.60
Name Totals:		**430.00**	**8.60**	**438.60**

TOWNSEND, MICHAEL LEE 9227 MAGGIE ROBINSON RD WAXHAW, NC 28173

SOURCE	PROPERTY KEY	TAXES/FEES	INTEREST	AMOUNT DUE
RE	05186027C	429.30	8.59	437.89
Name Totals:		**429.30**	**8.59**	**437.89**

ROBINSON, CONNIE ELIZABETH HEIRS C/O THERMON ROBINSON 604 GINGER CAKE RD LANCASTER, SC 29720

SOURCE	PROPERTY KEY	TAXES/FEES	INTEREST	AMOUNT DUE
RE	02318029	429.27	8.59	437.86
Name Totals:		**429.27**	**8.59**	**437.86**

MOWLAVI, MEBRAHIM SAFAIE 911 LILLIESHALL RD WAXHAW, NC 28173

SOURCE	PROPERTY KEY	TAXES/FEES	INTEREST	AMOUNT DUE
RE	07021154	429.21	8.58	437.79
Name Totals:		**429.21**	**8.58**	**437.79**

Copyright (C) 1997-2026 DEVNET Incorporated

Uncollected Amounts By Names Report
Union County
Date Distributed as of : 1/16/2026

YEAR: 2025

TAXPAYER NAME/ADDRESS

MOWLAVI, ARMON 911 LILLIESHALL RD WAXHAW, NC 28173

SOURCE	PROPERTY KEY	TAXES/FEES	INTEREST	AMOUNT DUE
RE	07021155	429.21	8.58	437.79
Name Totals:		**429.21**	**8.58**	**437.79**

TORRES-VEGA, JUAN 1319 CIRCLE S RANCH RD MONROE, NC 28112

SOURCE	PROPERTY KEY	TAXES/FEES	INTEREST	AMOUNT DUE
RE	04159004	429.10	8.58	437.68
Name Totals:		**429.10**	**8.58**	**437.68**

LOCKHART, JAMES JR C/O PATRICIA ROBINSON 4504 SPRINGVIEW DR MONROE, NC 28112

SOURCE	PROPERTY KEY	TAXES/FEES	INTEREST	AMOUNT DUE
RE	09228032	429.03	8.58	437.61
Name Totals:		**429.03**	**8.58**	**437.61**

VILLA, FRANCISCO AGUILAR 412 E SANDY RIDGE RD MONROE, NC 28112

SOURCE	PROPERTY KEY	TAXES/FEES	INTEREST	AMOUNT DUE
RE	03159078	428.82	8.58	437.40
Name Totals:		**428.82**	**8.58**	**437.40**

STABILIZER DEVELOPMENT LLC 8301 LANCASTER HWY WAXHAW, NC 28173

SOURCE	PROPERTY KEY	TAXES/FEES	INTEREST	AMOUNT DUE
RE	05014034	427.57	8.55	436.12
Name Totals:		**427.57**	**8.55**	**436.12**

BARRETT, JAMES L TRUSTEE 333 BASIL DR INDIAN TRAIL, NC 28079

SOURCE	PROPERTY KEY	TAXES/FEES	INTEREST	AMOUNT DUE
RE	07042606	427.30	8.55	435.85
Name Totals:		**427.30**	**8.55**	**435.85**

SANCTUARY AT SOUTHGATE COMMUNITY 8025 ARROWRIDGE BLVD CHARLOTTE, NC 28273

SOURCE	PROPERTY KEY	TAXES/FEES	INTEREST	AMOUNT DUE
RE	07006051	427.30	8.55	435.85
Name Totals:		**427.30**	**8.55**	**435.85**

STRAIGHT PATH REAL ESTATE SOLUTIONS 246 CHURCH ST N CONCORD, NC 28025

SOURCE	PROPERTY KEY	TAXES/FEES	INTEREST	AMOUNT DUE
RE	09238023A	427.25	8.55	435.80
Name Totals:		**427.25**	**8.55**	**435.80**

DFC WINGATE LLC 13000 SAWGRASS VILLAGE CIRCLE BUILDING 5 SUITE 24 PONTE VEDRA BEACH, FL 32082

SOURCE	PROPERTY KEY	TAXES/FEES	INTEREST	AMOUNT DUE
RE	09049296	427.20	8.54	435.74
Name Totals:		**427.20**	**8.54**	**435.74**

BAILEY PAMELA 425 GATEWOOD LN MATTHEWS, NC 28104

SOURCE	PROPERTY KEY	TAXES/FEES	INTEREST	AMOUNT DUE
RE	06096076	427.09	8.54	435.63
Name Totals:		**427.09**	**8.54**	**435.63**

STARNES, JAMIE BRANDON 4205 MCCAIN MILL RD WAXHAW, NC 28173

SOURCE	PROPERTY KEY	TAXES/FEES	INTEREST	AMOUNT DUE
RE	05051002	426.61	8.53	435.14
Name Totals:		**426.61**	**8.53**	**435.14**

Copyright (C) 1997-2026 DEVNET Incorporated

Uncollected Amounts By Names Report
Union County
Date Distributed as of : 1/16/2026

YEAR: 2025

TAXPAYER NAME/ADDRESS

MARKS, JOSEPH M TRUSTEE 1197 DOBY CT FORT MILL, SC 29715

SOURCE	PROPERTY KEY	TAXES/FEES	INTEREST	AMOUNT DUE
RE	05051003	426.61	8.53	435.14
Name Totals:		**426.61**	**8.53**	**435.14**

MARKS, DORIS C TRUSTEE 1197 DOBY CT FORT MILL, SC 29715

SOURCE	PROPERTY KEY	TAXES/FEES	INTEREST	AMOUNT DUE
RE	05051001	426.61	8.53	435.14
Name Totals:		**426.61**	**8.53**	**435.14**

SCHOTT, LARRY 306 W SANDY RIDGE RD MONROE, NC 28112

SOURCE	PROPERTY KEY	TAXES/FEES	INTEREST	AMOUNT DUE
RE	04177086	426.33	8.53	434.86
Name Totals:		**426.33**	**8.53**	**434.86**

VASQUEZ, JHONNY ALEXANDER 2400 KINGSTREE DR MONROE, NC 28112

SOURCE	PROPERTY KEY	TAXES/FEES	INTEREST	AMOUNT DUE
RE	04249016L	426.22	8.52	434.74
Name Totals:		**426.22**	**8.52**	**434.74**

MANGUM, SUSAN ET AL 6217 RAPE RD MONROE, NC 28112

SOURCE	PROPERTY KEY	TAXES/FEES	INTEREST	AMOUNT DUE
RE	04015003	425.90	8.52	434.42
Name Totals:		**425.90**	**8.52**	**434.42**

HOLLEY, JOYCE PARKER 3322 JOE GRIFFIN RD MONROE, NC 28112

SOURCE	PROPERTY KEY	TAXES/FEES	INTEREST	AMOUNT DUE
RE	04036026	425.48	8.51	433.99
Name Totals:		**425.48**	**8.51**	**433.99**

GRIFFIN, PAMELA J 1417 FAULKS CHURCH RD MARSHVILLE, NC 28103

SOURCE	PROPERTY KEY	TAXES/FEES	INTEREST	AMOUNT DUE
RE	02186013A	425.48	8.51	433.99
Name Totals:		**425.48**	**8.51**	**433.99**

POLK, GLORIA M 208 BREWER ST MARSHVILLE, NC 28103

SOURCE	PROPERTY KEY	TAXES/FEES	INTEREST	AMOUNT DUE
RE	02306017	425.39	8.51	433.90
Name Totals:		**425.39**	**8.51**	**433.90**

ABS REO TRUST III 3217 S DECKER LAKE DR SALT LAKE CITY, UT 84119

SOURCE	PROPERTY KEY	TAXES/FEES	INTEREST	AMOUNT DUE
RE	07135053	425.15	8.50	433.65
Name Totals:		**425.15**	**8.50**	**433.65**

GREENE, MITCHELL SIDNEY 8212 MORGAN MILL RD MONROE, NC 28110

SOURCE	PROPERTY KEY	TAXES/FEES	INTEREST	AMOUNT DUE
RE	08012001B	425.13	8.50	433.63
Name Totals:		**425.13**	**8.50**	**433.63**

GRIFFIN, PEARLIE COVINGTON HEIR C/O WILLIE GRIFFIN 2084 CALISTOGA PL PITTSBURGH, PA 15221

SOURCE	PROPERTY KEY	TAXES/FEES	INTEREST	AMOUNT DUE
RE	02321066	424.41	8.49	432.90
Name Totals:		**424.41**	**8.49**	**432.90**

Copyright (C) 1997-2026 DEVNET Incorporated

Uncollected Amounts By Names Report
Union County
Date Distributed as of : 1/16/2026

YEAR: 2025

TAXPAYER NAME/ADDRESS

ALDRIDGE, THOMAS WAYNE 3709 STACK RD MONROE, NC 28112

SOURCE	PROPERTY KEY	TAXES/FEES	INTEREST	AMOUNT DUE
RE	04072008H	423.95	8.48	432.43
Name Totals:		**423.95**	**8.48**	**432.43**

ALDRIDGE, MICHAEL TODD 3703 STACK RD MONROE, NC 28112

SOURCE	PROPERTY KEY	TAXES/FEES	INTEREST	AMOUNT DUE
RE	04072008J	423.95	8.48	432.43
Name Totals:		**423.95**	**8.48**	**432.43**

JENKINS, CAROL JEANETTE W 3100 AUSTIN CHANEY RD MONROE, NC 28110

SOURCE	PROPERTY KEY	TAXES/FEES	INTEREST	AMOUNT DUE
RE	08081008	423.61	8.47	432.08
Name Totals:		**423.61**	**8.47**	**432.08**

MITCHELL, CLAYTON WINSLOW 205 HOLT RD ALBEMARLE, NC 28001

SOURCE	PROPERTY KEY	TAXES/FEES	INTEREST	AMOUNT DUE
RE	08069005C	423.27	8.47	431.74
Name Totals:		**423.27**	**8.47**	**431.74**

NIXON, DAVID JR 207 JUG BROOME RD MONROE, NC 28112

SOURCE	PROPERTY KEY	TAXES/FEES	INTEREST	AMOUNT DUE
RE	04150020	422.73	8.45	431.18
Name Totals:		**422.73**	**8.45**	**431.18**

GREENE, JOSHUA VANDON 2912 CRYSTAL DR MIDLAND, NC 28107

SOURCE	PROPERTY KEY	TAXES/FEES	INTEREST	AMOUNT DUE
RE	01228021	422.60	8.45	431.05
Name Totals:		**422.60**	**8.45**	**431.05**

AUTRY, OMEGA R 416 FARMHURST DR CHARLOTTE, NC 282174923

SOURCE	PROPERTY KEY	TAXES/FEES	INTEREST	AMOUNT DUE
RE	02319039	422.47	8.45	430.92
Name Totals:		**422.47**	**8.45**	**430.92**

MCCARLEY, DEBORAH 10803 WAXHAW HWY WAXHAW, NC 28173

SOURCE	PROPERTY KEY	TAXES/FEES	INTEREST	AMOUNT DUE
RE	05168003C	422.13	8.44	430.57
Name Totals:		**422.13**	**8.44**	**430.57**

UNKNOWN OWNER ADDRESS UNKNOWN MONROE, NC 28110

SOURCE	PROPERTY KEY	TAXES/FEES	INTEREST	AMOUNT DUE
RE	08048002B	421.08	8.42	429.50
Name Totals:		**421.08**	**8.42**	**429.50**

HELMSMAN HOMES LLC PO BOX 3965 MOORESVILLE, NC 28117

SOURCE	PROPERTY KEY	TAXES/FEES	INTEREST	AMOUNT DUE
RE	09351299	420.92	8.42	429.34
RE	09351295	420.92	8.42	429.34
Name Totals:		**841.84**	**16.84**	**858.68**

Copyright (C) 1997-2026 DEVNET Incorporated

Uncollected Amounts By Names Report
Union County
Date Distributed as of : 1/16/2026

YEAR: 2025

TAXPAYER NAME/ADDRESS

HINSON, DESSIE HEIRS C/O CHARLIE AUSTIN DORSEY 118 S COLLEGE ST WINGATE, NC 28174

SOURCE	PROPERTY KEY	TAXES/FEES	INTEREST	AMOUNT DUE
RE	09022079	429.13	0.00	429.13
Name Totals:		**429.13**	**0.00**	**429.13**

HARGETT, CHARLES 8809 CROSSBOW LN WAXHAW, NC 28173

SOURCE	PROPERTY KEY	TAXES/FEES	INTEREST	AMOUNT DUE
RE	05101007T	420.39	8.41	428.80
Name Totals:		**420.39**	**8.41**	**428.80**

BAUCOM, RANSOM GROVER III 6620 SUGAR AND WINE RD MONROE, NC 281101067

SOURCE	PROPERTY KEY	TAXES/FEES	INTEREST	AMOUNT DUE
RE	01171016A	419.57	8.39	427.96
Name Totals:		**419.57**	**8.39**	**427.96**

LEADERSCRIPT LLC 3524 WOLFE RD MONROE, NC 28110

SOURCE	PROPERTY KEY	TAXES/FEES	INTEREST	AMOUNT DUE
RE	09375068	419.43	8.39	427.82
Name Totals:		**419.43**	**8.39**	**427.82**

RORIE, MARGARET N 1422 OAKWOOD DR MARSHVILLE, NC 28103

SOURCE	PROPERTY KEY	TAXES/FEES	INTEREST	AMOUNT DUE
RE	02077002A	427.39	0.00	427.39
Name Totals:		**427.39**	**0.00**	**427.39**

CONTRERAS, JUAN JOSE 1609 BARNETT CIR PLEASANT HILL, CA 94523

SOURCE	PROPERTY KEY	TAXES/FEES	INTEREST	AMOUNT DUE
RE	06054165	418.99	8.38	427.37
Name Totals:		**418.99**	**8.38**	**427.37**

CHAMBERS, WANDA 1542 JJ AUTRY RD MARSHVILLE, NC 28103

SOURCE	PROPERTY KEY	TAXES/FEES	INTEREST	AMOUNT DUE
RE	02089011M	418.96	8.38	427.34
Name Totals:		**418.96**	**8.38**	**427.34**

BC&V PROPERTIES LLC PO BOX 373 WAXHAW, NC 28173

SOURCE	PROPERTY KEY	TAXES/FEES	INTEREST	AMOUNT DUE
RE	04285013	418.50	8.37	426.87
Name Totals:		**418.50**	**8.37**	**426.87**

MOYSAKIS, VASILIS 1519 SIKES MILL RD MONROE, NC 28110

SOURCE	PROPERTY KEY	TAXES/FEES	INTEREST	AMOUNT DUE
RE	08168032	418.39	8.37	426.76
Name Totals:		**418.39**	**8.37**	**426.76**

SWEISBERGER, LISA S 308 CEDARWOOD LN MATTHEWS, NC 281044369

SOURCE	PROPERTY KEY	TAXES/FEES	INTEREST	AMOUNT DUE
RE	07102125	418.38	8.37	426.75
Name Totals:		**418.38**	**8.37**	**426.75**

GRIFFIN, MARTIN V ET AL 2013 MANGUM DAIRY RD MONROE, NC 28112

SOURCE	PROPERTY KEY	TAXES/FEES	INTEREST	AMOUNT DUE
RE	04090026	418.26	8.37	426.63
Name Totals:		**418.26**	**8.37**	**426.63**

Copyright (C) 1997-2026 DEVNET Incorporated

Uncollected Amounts By Names Report
Union County
Date Distributed as of : 1/16/2026

YEAR: 2025

TAXPAYER NAME/ADDRESS

PINEDA, JOSE LUIS 1409 TRULL HINSON RD WINGATE, NC 28174

SOURCE	PROPERTY KEY	TAXES/FEES	INTEREST	AMOUNT DUE
RE	09046019	418.04	8.36	426.40
Name Totals:		**418.04**	**8.36**	**426.40**

GONZALEZ, MIGUEL 5907 BRICK LANDING DR MONROE, NC 28110

SOURCE	PROPERTY KEY	TAXES/FEES	INTEREST	AMOUNT DUE
RE	07066365	418.01	8.36	426.37
Name Totals:		**418.01**	**8.36**	**426.37**

CAMPBELL, KRISTIE G 1308 PARKSIDE DR MONROE, NC 28110

SOURCE	PROPERTY KEY	TAXES/FEES	INTEREST	AMOUNT DUE
RE	06027014	417.95	8.36	426.31
Name Totals:		**417.95**	**8.36**	**426.31**

PALMER, KRIS F 3821 FAITH CHURCH RD INDIAN TRAIL, NC 28079

SOURCE	PROPERTY KEY	TAXES/FEES	INTEREST	AMOUNT DUE
RE	05014026	417.51	8.35	425.86
Name Totals:		**417.51**	**8.35**	**425.86**

ROBINSON, CHARLIE HEIRS 8004 NEW TOWN RD WAXHAW, NC 281739398

SOURCE	PROPERTY KEY	TAXES/FEES	INTEREST	AMOUNT DUE
RE	06018045	417.25	8.35	425.60
Name Totals:		**417.25**	**8.35**	**425.60**

FIGUEROA, MARIA SERAFINA 609 SPRING HILL RD MATTHEWS, NC 28104

SOURCE	PROPERTY KEY	TAXES/FEES	INTEREST	AMOUNT DUE
RE	07144134	416.69	8.33	425.02
Name Totals:		**416.69**	**8.33**	**425.02**

FOOTE, MONTEE JAMEL ET AL 7321 PEBBLESTONE DR APT F CHARLOTTE, NC 28212

SOURCE	PROPERTY KEY	TAXES/FEES	INTEREST	AMOUNT DUE
RE	03159006A	416.64	8.33	424.97
Name Totals:		**416.64**	**8.33**	**424.97**

NEAL, JULIE ANN STARNES 2507 LONG HOPE RD MONROE, NC 28112

SOURCE	PROPERTY KEY	TAXES/FEES	INTEREST	AMOUNT DUE
RE	04249016C	416.58	8.33	424.91
Name Totals:		**416.58**	**8.33**	**424.91**

WALTERS, BONNIE B 1603 RUSSELL COURTNEY RD MONROE, NC 28110

SOURCE	PROPERTY KEY	TAXES/FEES	INTEREST	AMOUNT DUE
RE	09158012	416.51	8.33	424.84
Name Totals:		**416.51**	**8.33**	**424.84**

JBW MINISTRIES INC 10800 ALPHARETTA HWY STE 208-508 ROSWELL, GA 30076

SOURCE	PROPERTY KEY	TAXES/FEES	INTEREST	AMOUNT DUE
RE	03159006C	416.15	8.32	424.47
Name Totals:		**416.15**	**8.32**	**424.47**

CHAMBERS, DOSHIA HEIRS 2107B CALIFORNIA AVE SAVANNAH, GA 31404

SOURCE	PROPERTY KEY	TAXES/FEES	INTEREST	AMOUNT DUE
RE	02315069	415.67	8.31	423.98
Name Totals:		**415.67**	**8.31**	**423.98**

Copyright (C) 1997-2026 DEVNET Incorporated

Uncollected Amounts By Names Report
Union County
Date Distributed as of : 1/16/2026

YEAR: 2025

TAXPAYER NAME/ADDRESS

ARREZ, MARIA DELALUZ MELCHOR 1002 GILMAN PL ` MONROE, NC 281102612

SOURCE	PROPERTY KEY	TAXES/FEES	INTEREST	AMOUNT DUE
RE	09271026	415.53	8.31	423.84
Name Totals:		**415.53**	**8.31**	**423.84**

COVINGTON, RAYMOND TODD HEIRS C/O LARRY COVINGTON 4916 MYERS RD MONROE, NC 28110

SOURCE	PROPERTY KEY	TAXES/FEES	INTEREST	AMOUNT DUE
RE	07027003L	414.66	8.29	422.95
Name Totals:		**414.66**	**8.29**	**422.95**

CANGEMI, CHRISTOPHER 2834 PATTEN HILL DR MATTHEWS, NC 28105

SOURCE	PROPERTY KEY	TAXES/FEES	INTEREST	AMOUNT DUE
RE	04285055	414.35	8.29	422.64
Name Totals:		**414.35**	**8.29**	**422.64**

HALL, SHANNON ELIZABETH 10709 WAXHAW HWY WAXHAW, NC 28173

SOURCE	PROPERTY KEY	TAXES/FEES	INTEREST	AMOUNT DUE
RE	05168005	414.21	8.28	422.49
Name Totals:		**414.21**	**8.28**	**422.49**

FLORES, YOLANDA ORTIZ 113331 LAMOILLE LN CHARLOTTE, NC 28278

SOURCE	PROPERTY KEY	TAXES/FEES	INTEREST	AMOUNT DUE
RE	07042004G	413.00	8.26	421.26
Name Totals:		**413.00**	**8.26**	**421.26**

SULLIVAN, PEGGY WALKER 914 MAURICE ST MONROE, NC 281126314

SOURCE	PROPERTY KEY	TAXES/FEES	INTEREST	AMOUNT DUE
RE	09237008	412.57	8.25	420.82
Name Totals:		**412.57**	**8.25**	**420.82**

STARNES, PEGGY 505 COLONY RD MONROE, NC 28110

SOURCE	PROPERTY KEY	TAXES/FEES	INTEREST	AMOUNT DUE
RE	09274039	412.08	8.24	420.32
Name Totals:		**412.08**	**8.24**	**420.32**

CHATILA, VIVIEN R ESPADA 1408 TRULL PL MONROE, NC 28110

SOURCE	PROPERTY KEY	TAXES/FEES	INTEREST	AMOUNT DUE
RE	09342361	411.99	8.24	420.23
Name Totals:		**411.99**	**8.24**	**420.23**

HUGHES, SHAUN 8801 OLIVE BRANCH RD MARSHVILLE, NC 28103

SOURCE	PROPERTY KEY	TAXES/FEES	INTEREST	AMOUNT DUE
RE	01126004D	411.48	8.23	419.71
Name Totals:		**411.48**	**8.23**	**419.71**

SIMPSON, ETHAN ANDREW 5112 HIGHWAY 205 MARSHVILLE, NC 28103

SOURCE	PROPERTY KEY	TAXES/FEES	INTEREST	AMOUNT DUE
RE	01150001C	411.48	8.23	419.71
Name Totals:		**411.48**	**8.23**	**419.71**

MCCLENDON, LORIETTA HEIRS C/O SHEMILLE MCCLENDON ADMINISTRA 5218 SPRINGDALE DR WAXHAW, NC 28173

SOURCE	PROPERTY KEY	TAXES/FEES	INTEREST	AMOUNT DUE
RE	05033039	411.26	8.23	419.49
Name Totals:		**411.26**	**8.23**	**419.49**

Copyright (C) 1997-2026 DEVNET Incorporated

Uncollected Amounts By Names Report
Union County
Date Distributed as of : 1/16/2026

YEAR: 2025

TAXPAYER NAME/ADDRESS

FOREVER HEAVEN HOMES LLC 4001 MATTHEWS INDIAN TRAIL RD MATTHEWS, NC 28104

SOURCE	PROPERTY KEY	TAXES/FEES	INTEREST	AMOUNT DUE
RE	02160001G	411.01	8.22	419.23
Name Totals:		**411.01**	**8.22**	**419.23**

BIVENS, GEORGE C/O BERNADINE WHITE 35 MOUNTAINSIDE DR POMPTON LAKES, NJ 07442

SOURCE	PROPERTY KEY	TAXES/FEES	INTEREST	AMOUNT DUE
RE	02318016	410.82	8.22	419.04
Name Totals:		**410.82**	**8.22**	**419.04**

MURRAY, KEVIN D 2006 WALKUP AVE STE A200 MONROE, NC 28110

SOURCE	PROPERTY KEY	TAXES/FEES	INTEREST	AMOUNT DUE
RE	05114053	410.52	8.21	418.73
Name Totals:		**410.52**	**8.21**	**418.73**

GREENE, EFFIE WALLACE HEIRS 4815 LON PARKER RD WAXHAW, NC 28173

SOURCE	PROPERTY KEY	TAXES/FEES	INTEREST	AMOUNT DUE
RE	06036027	410.26	8.21	418.47
Name Totals:		**410.26**	**8.21**	**418.47**

FISCHER, TAMERA K 9900 DIABLO CT MIDLAND, NC 28107

SOURCE	PROPERTY KEY	TAXES/FEES	INTEREST	AMOUNT DUE
RE	08177028	410.09	8.20	418.29
Name Totals:		**410.09**	**8.20**	**418.29**

MCCLENDON, LORIETTA HEIRS C/O SHEMILLE MCCLENDON ADMINISTRA 5218 SPRINGDALE DR WAXHAW, NC 28173

SOURCE	PROPERTY KEY	TAXES/FEES	INTEREST	AMOUNT DUE
RE	05033040	409.76	8.20	417.96
Name Totals:		**409.76**	**8.20**	**417.96**

MUNDY REAL ESTATE LLC 12620 IDLEWILD RD MATTHEWS, NC 28105

SOURCE	PROPERTY KEY	TAXES/FEES	INTEREST	AMOUNT DUE
RE	07102123A	409.67	8.19	417.86
Name Totals:		**409.67**	**8.19**	**417.86**

BUNDY, APRIL L 1910 OVERHILL DR MONROE, NC 28110

SOURCE	PROPERTY KEY	TAXES/FEES	INTEREST	AMOUNT DUE
RE	08312004M	409.66	8.19	417.85
Name Totals:		**409.66**	**8.19**	**417.85**

MCCLENDON, LORIETTA HEIRS C/O SHEMILLE MCCLENDON ADMINISTRA 5218 SPRINGDALE DR WAXHAW, NC 28173

SOURCE	PROPERTY KEY	TAXES/FEES	INTEREST	AMOUNT DUE
RE	05033042	409.26	8.19	417.45
Name Totals:		**409.26**	**8.19**	**417.45**

TAYLOR, CAROLYN C ET AL 504 CUTHBERTSON ST MONROE, NC 28110

SOURCE	PROPERTY KEY	TAXES/FEES	INTEREST	AMOUNT DUE
RE	09115087A	409.01	8.18	417.19
Name Totals:		**409.01**	**8.18**	**417.19**

MOSER, BEVERLY H 5201 WOLF POND RD MONROE, NC 28112

SOURCE	PROPERTY KEY	TAXES/FEES	INTEREST	AMOUNT DUE
RE	04150001B	408.82	8.18	417.00
Name Totals:		**408.82**	**8.18**	**417.00**

Copyright (C) 1997-2026 DEVNET Incorporated

Uncollected Amounts By Names Report
Union County
Date Distributed as of : 1/16/2026

YEAR: 2025

TAXPAYER NAME/ADDRESS

STEVENS, DE VALE 2212 ANNECY DR MATTHEWS, NC 28105

SOURCE	PROPERTY KEY	TAXES/FEES	INTEREST	AMOUNT DUE
RE	07144202	408.39	8.17	416.56
Name Totals:		**408.39**	**8.17**	**416.56**

NICKEL, GINGER A 7021 PLYLER MILL RD MONROE, NC 28112

SOURCE	PROPERTY KEY	TAXES/FEES	INTEREST	AMOUNT DUE
RE	04240034	408.36	8.17	416.53
Name Totals:		**408.36**	**8.17**	**416.53**

MCCLENDON, LORIETTA HEIRS C/O SHEMILLE MCCLENDON ADMINISTRA 5218 SPRINGDALE DR WAXHAW, NC 28173

SOURCE	PROPERTY KEY	TAXES/FEES	INTEREST	AMOUNT DUE
RE	05033043	408.26	8.17	416.43
Name Totals:		**408.26**	**8.17**	**416.43**

HUNTLEY, EVELYN 512 N ELIZABETH ST MARSHVILLE, NC 28103

SOURCE	PROPERTY KEY	TAXES/FEES	INTEREST	AMOUNT DUE
RE	02315010	416.25	0.00	416.25
Name Totals:		**416.25**	**0.00**	**416.25**

JOUBERT, DAWID 3607 RUTH ST INDIAN TRAIL, NC 28079

SOURCE	PROPERTY KEY	TAXES/FEES	INTEREST	AMOUNT DUE
RE	07063260E	407.75	8.16	415.91
Name Totals:		**407.75**	**8.16**	**415.91**

BELK, EDWARD LAWSON 7410 CIRCLE DR INDIAN TRAIL, NC 280798607

SOURCE	PROPERTY KEY	TAXES/FEES	INTEREST	AMOUNT DUE
RE	07060028	407.27	8.15	415.42
Name Totals:		**407.27**	**8.15**	**415.42**

WENGER, MARY L 5006 JADE CT MONROE, NC 28110

SOURCE	PROPERTY KEY	TAXES/FEES	INTEREST	AMOUNT DUE
RE	07072181	407.09	8.14	415.23
Name Totals:		**407.09**	**8.14**	**415.23**

JONES, LAUREN 2913 SILO CT MONROE, NC 28110

SOURCE	PROPERTY KEY	TAXES/FEES	INTEREST	AMOUNT DUE
RE	03135010A	406.90	8.14	415.04
Name Totals:		**406.90**	**8.14**	**415.04**

COFFEY, LILLIE MAE 3708 HOOD ST WAXHAW, NC 28173

SOURCE	PROPERTY KEY	TAXES/FEES	INTEREST	AMOUNT DUE
RE	05033021	406.49	8.13	414.62
Name Totals:		**406.49**	**8.13**	**414.62**

LITAKER, STEPHANIE 7515 WAXHAW CREEK RD WAXHAW, NC 28173

SOURCE	PROPERTY KEY	TAXES/FEES	INTEREST	AMOUNT DUE
RE	05153010A	406.25	8.13	414.38
Name Totals:		**406.25**	**8.13**	**414.38**

CAROLINA DEVELOPMENT SERVICES LLC 2627 BREKONRIDGE CENTRE DR MONROE, NC 28110

SOURCE	PROPERTY KEY	TAXES/FEES	INTEREST	AMOUNT DUE
RE	02239412	406.03	8.12	414.15
Name Totals:		**406.03**	**8.12**	**414.15**

Copyright (C) 1997-2026 DEVNET Incorporated

Uncollected Amounts By Names Report
Union County
Date Distributed as of : 1/16/2026

YEAR: 2025

TAXPAYER NAME/ADDRESS

GUTHRIE, SUZETTE VICTORIA 6620 OLD PAGELAND MARSHVILLE RD MARSHVILLE, NC 28103

SOURCE	PROPERTY KEY	TAXES/FEES	INTEREST	AMOUNT DUE
RE	03159030B	405.92	8.12	414.04
Name Totals:		**405.92**	**8.12**	**414.04**

HINSON, ANNIE LEE 5501 CONCORD HWY MONROE, NC 28110

SOURCE	PROPERTY KEY	TAXES/FEES	INTEREST	AMOUNT DUE
RE	09171002B	405.69	8.11	413.80
Name Totals:		**405.69**	**8.11**	**413.80**

BRIECKE, DAVID W 3819 MULLIS NEWSOME MONROE, NC 28110

SOURCE	PROPERTY KEY	TAXES/FEES	INTEREST	AMOUNT DUE
RE	08051002N	405.41	8.11	413.52
Name Totals:		**405.41**	**8.11**	**413.52**

CHRISTIAN CONGREGATION IN THE UNITE 8906 RHODE ISLAND AVE COLLEGE PARK, MD 20740

SOURCE	PROPERTY KEY	TAXES/FEES	INTEREST	AMOUNT DUE
RE	07081087	405.37	8.11	413.48
RE	07081059	405.37	8.11	413.48
Name Totals:		**810.74**	**16.22**	**826.96**

DUNCAN, TARYN TYSON 2620 GOLDMINE RD MONROE, NC 28110

SOURCE	PROPERTY KEY	TAXES/FEES	INTEREST	AMOUNT DUE
RE	09345002K	405.11	8.10	413.21
Name Totals:		**405.11**	**8.10**	**413.21**

CARELOCK, HOYTE HEIRS C/O PHILLIP E GRIFFIN 332 EAST VILLAGE DR MONROE, NC 28112

SOURCE	PROPERTY KEY	TAXES/FEES	INTEREST	AMOUNT DUE
RE	02315035	404.99	8.10	413.09
Name Totals:		**404.99**	**8.10**	**413.09**

BOLICK, ANGELA H 5418 LAWYERS RD E WINGATE, NC 28174

SOURCE	PROPERTY KEY	TAXES/FEES	INTEREST	AMOUNT DUE
RE	02108006A	404.97	8.10	413.07
Name Totals:		**404.97**	**8.10**	**413.07**

BLAKENEY, CHARLES E 1802 LANDSFORD RD MARSHVILLE, NC 28103

SOURCE	PROPERTY KEY	TAXES/FEES	INTEREST	AMOUNT DUE
RE	02095020	404.47	8.09	412.56
Name Totals:		**404.47**	**8.09**	**412.56**

BARRINO, DELORIS 1406 LANCASTER AVE MONROE, NC 28112

SOURCE	PROPERTY KEY	TAXES/FEES	INTEREST	AMOUNT DUE
RE	09231208	403.37	8.07	411.44
Name Totals:		**403.37**	**8.07**	**411.44**

AGUIRRE, GABRIEL MURILLO 408A NORTH SUTHERLAND AVE MONROE, NC 281103657

SOURCE	PROPERTY KEY	TAXES/FEES	INTEREST	AMOUNT DUE
RE	09188063A	403.37	8.07	411.44
Name Totals:		**403.37**	**8.07**	**411.44**

Copyright (C) 1997-2026 DEVNET Incorporated

Uncollected Amounts By Names Report
Union County
Date Distributed as of : 1/16/2026

YEAR: 2025

TAXPAYER NAME/ADDRESS

PALMERO RENOVATIONS LLC 8346 BAMPTON DR CONCORD, NC 28027

SOURCE	PROPERTY KEY	TAXES/FEES	INTEREST	AMOUNT DUE
RE	09189099	403.37	8.07	411.44
Name Totals:		**403.37**	**8.07**	**411.44**

MOSIE, MICHAEL PATRICK 330 CURETON ST WAXHAW, NC 28173

SOURCE	PROPERTY KEY	TAXES/FEES	INTEREST	AMOUNT DUE
RE	05110111 90	402.89	8.06	410.95
Name Totals:		**402.89**	**8.06**	**410.95**

TALLARDY, BETTY SANDER 4101 HIGHWAY 205 MARSHVILLE, NC 28103

SOURCE	PROPERTY KEY	TAXES/FEES	INTEREST	AMOUNT DUE
RE	01153001A	402.88	8.06	410.94
Name Totals:		**402.88**	**8.06**	**410.94**

BLACK, JAMES D PO BOX 1155 WINGATE, NC 281741155

SOURCE	PROPERTY KEY	TAXES/FEES	INTEREST	AMOUNT DUE
RE	02242031 90	402.86	8.06	410.92
Name Totals:		**402.86**	**8.06**	**410.92**

MORALES, JOSE MIGUEL 1400 LAKEVIEW DR MONROE, NC 28112

SOURCE	PROPERTY KEY	TAXES/FEES	INTEREST	AMOUNT DUE
RE	09238006	402.50	8.05	410.55
Name Totals:		**402.50**	**8.05**	**410.55**

BIVENS, MARGARET C 603 WASHINGTON ST MARSHVILLE, NC 28103

SOURCE	PROPERTY KEY	TAXES/FEES	INTEREST	AMOUNT DUE
RE	02316038	402.08	8.04	410.12
Name Totals:		**402.08**	**8.04**	**410.12**

HELMS, BETTY 1322 N ROCKY RIVER RD MONROE, NC 28110

SOURCE	PROPERTY KEY	TAXES/FEES	INTEREST	AMOUNT DUE
RE	09342121A	401.40	8.03	409.43
Name Totals:		**401.40**	**8.03**	**409.43**

ESTRIDGE, RANDY E 5002 LANCASTER HWY MONROE, NC 28112

SOURCE	PROPERTY KEY	TAXES/FEES	INTEREST	AMOUNT DUE
RE	04279038	401.31	8.03	409.34
Name Totals:		**401.31**	**8.03**	**409.34**

NANCE, MICHAEL GLENN 2211 WISHBONE RD MONROE, NC 28112

SOURCE	PROPERTY KEY	TAXES/FEES	INTEREST	AMOUNT DUE
RE	02105023	400.96	8.02	408.98
Name Totals:		**400.96**	**8.02**	**408.98**

DEAVER, JAY 3912 HAPPY HOLLOW LN WAXHAW, NC 28173

SOURCE	PROPERTY KEY	TAXES/FEES	INTEREST	AMOUNT DUE
RE	05033125	400.28	8.01	408.29
Name Totals:		**400.28**	**8.01**	**408.29**

GRIFFIN, MECHELLE R 650 ELAINE ST MARSHVILLE, NC 28103

SOURCE	PROPERTY KEY	TAXES/FEES	INTEREST	AMOUNT DUE
RE	02305010K	400.13	8.00	408.13
Name Totals:		**400.13**	**8.00**	**408.13**

Copyright (C) 1997-2026 DEVNET Incorporated

Uncollected Amounts By Names Report
Union County
Date Distributed as of : 1/16/2026

YEAR: 2025

TAXPAYER NAME/ADDRESS

GARZA, BERNARDA SAMANTHA 6114 PAGE MAR DR MONROE, NC 28112

SOURCE	PROPERTY KEY	TAXES/FEES	INTEREST	AMOUNT DUE
RE	03156053	400.07	8.00	408.07
Name Totals:		**400.07**	**8.00**	**408.07**

GONZALEZ, DEBORA 3105 LESS TRAVELED TRL INDIAN TRAIL, NC 28079

SOURCE	PROPERTY KEY	TAXES/FEES	INTEREST	AMOUNT DUE
RE	07058077	400.00	8.00	408.00
Name Totals:		**400.00**	**8.00**	**408.00**

DIAZ, MARGARITA 5504 BURNING RIDGE DR MONROE, NC 28110

SOURCE	PROPERTY KEY	TAXES/FEES	INTEREST	AMOUNT DUE
RE	09267116	399.90	8.00	407.90
Name Totals:		**399.90**	**8.00**	**407.90**

AHLERS, RYAN 3324 NORTHWINDS DR WAXHAW, NC 28173

SOURCE	PROPERTY KEY	TAXES/FEES	INTEREST	AMOUNT DUE
RE	06189005H	399.73	7.99	407.72
Name Totals:		**399.73**	**7.99**	**407.72**

HENDERSON, MADISON 214 PARK RD E INDIAN TRAIL, NC 28079

SOURCE	PROPERTY KEY	TAXES/FEES	INTEREST	AMOUNT DUE
RE	07114234	399.69	7.99	407.68
Name Totals:		**399.69**	**7.99**	**407.68**

JIMENEZ, GERSON DAVID MOLINA 709 ANDREW ST MONROE, NC 28112

SOURCE	PROPERTY KEY	TAXES/FEES	INTEREST	AMOUNT DUE
RE	09235186	399.46	7.99	407.45
Name Totals:		**399.46**	**7.99**	**407.45**

ROGERS, LOLA HEIRS 816 SANLEE RD MONROE, NC 281108975

SOURCE	PROPERTY KEY	TAXES/FEES	INTEREST	AMOUNT DUE
RE	02318034	399.16	7.98	407.14
Name Totals:		**399.16**	**7.98**	**407.14**

GUION, DONNA SUMMEY 604 E SANDY RIDGE RD MONROE, NC 28112

SOURCE	PROPERTY KEY	TAXES/FEES	INTEREST	AMOUNT DUE
RE	04123025	399.14	7.98	407.12
Name Totals:		**399.14**	**7.98**	**407.12**

UNKNOWN UNKNOWN MONROE, NC 28110

SOURCE	PROPERTY KEY	TAXES/FEES	INTEREST	AMOUNT DUE
RE	05110075	398.96	7.98	406.94
Name Totals:		**398.96**	**7.98**	**406.94**

TUCKER, MATTHEW B 715 S HAYNE ST MONROE, NC 28112

SOURCE	PROPERTY KEY	TAXES/FEES	INTEREST	AMOUNT DUE
RE	09253067D	398.84	7.98	406.82
Name Totals:		**398.84**	**7.98**	**406.82**

JACKSON, DRUSILLER MASSEY 5204 LEE MASSEY RD WAXHAW, NC 28173

SOURCE	PROPERTY KEY	TAXES/FEES	INTEREST	AMOUNT DUE
RE	05033046	398.45	7.97	406.42
Name Totals:		**398.45**	**7.97**	**406.42**

Copyright (C) 1997-2026 DEVNET Incorporated

Uncollected Amounts By Names Report
Union County
Date Distributed as of : 1/16/2026

YEAR: 2025

TAXPAYER NAME/ADDRESS

HELMS, KATHY MILLS 917 LANDSFORD RD MARSHVILLE, NC 28103

SOURCE	PROPERTY KEY	TAXES/FEES	INTEREST	AMOUNT DUE
RE	02310050	398.19	7.96	406.15
Name Totals:		**398.19**	**7.96**	**406.15**

BOONE, TAMLA MARSH 2700 WEBB ST GREENVILLE, NC 27834

SOURCE	PROPERTY KEY	TAXES/FEES	INTEREST	AMOUNT DUE
RE	02043007D	397.45	7.95	405.40
Name Totals:		**397.45**	**7.95**	**405.40**

BLUE LLAMA DIVERSIFIED LLC 4030 WAKE FOREST RD STE 349 RALEIGH, NC 27609

SOURCE	PROPERTY KEY	TAXES/FEES	INTEREST	AMOUNT DUE
RE	07126172A	396.95	7.94	404.89
Name Totals:		**396.95**	**7.94**	**404.89**

MATUTE, HENRRY DAVID 7105 NEW TOWN RD WAXHAW, NC 28173

SOURCE	PROPERTY KEY	TAXES/FEES	INTEREST	AMOUNT DUE
RE	06132014A	396.77	7.94	404.71
Name Totals:		**396.77**	**7.94**	**404.71**

HISTORIC VENTURES LLC 6221 MCNEELY RD WAXHAW, NC 28173

SOURCE	PROPERTY KEY	TAXES/FEES	INTEREST	AMOUNT DUE
RE	05113083	395.88	7.92	403.80
Name Totals:		**395.88**	**7.92**	**403.80**

PIOTROWSKI, BARTLOMIEJ 4052 WHIPCORD DR WAXHAW, NC 28173

SOURCE	PROPERTY KEY	TAXES/FEES	INTEREST	AMOUNT DUE
RE	06051004A	395.88	7.92	403.80
Name Totals:		**395.88**	**7.92**	**403.80**

NIXON, EARL SYLVESTER 1204 UNION RD MATTHEWS, NC 28104

SOURCE	PROPERTY KEY	TAXES/FEES	INTEREST	AMOUNT DUE
RE	08321027A	395.83	7.92	403.75
Name Totals:		**395.83**	**7.92**	**403.75**

KNAX PROPERTIES LLC 205 JAKE TUCKER RD MIDLAND, NC 28107

SOURCE	PROPERTY KEY	TAXES/FEES	INTEREST	AMOUNT DUE
RE	05033026	395.79	7.92	403.71
Name Totals:		**395.79**	**7.92**	**403.71**

AUSTIN, CAROL LEE 200 MIDDLETON AVE MATTHEWS, NC 28104

SOURCE	PROPERTY KEY	TAXES/FEES	INTEREST	AMOUNT DUE
RE	07129012	395.62	7.91	403.53
Name Totals:		**395.62**	**7.91**	**403.53**

GUTIERREZ, OMAR CARBAJAL 2212 MT PLEASANT CHURCH RD MONROE, NC 28112

SOURCE	PROPERTY KEY	TAXES/FEES	INTEREST	AMOUNT DUE
RE	03159006B	395.20	7.90	403.10
Name Totals:		**395.20**	**7.90**	**403.10**

DUZACH LLC 6304 DAYBREAK DR MONROE, NC 28110

SOURCE	PROPERTY KEY	TAXES/FEES	INTEREST	AMOUNT DUE
RE	09105009A	395.12	7.90	403.02
Name Totals:		**395.12**	**7.90**	**403.02**

Copyright (C) 1997-2026 DEVNET Incorporated

Uncollected Amounts By Names Report
Union County
Date Distributed as of : 1/16/2026

YEAR: 2025

TAXPAYER NAME/ADDRESS

BENTON, RONALD DOUGLAS 5207 HORNE RD MARSHVILLE, NC 28103

SOURCE	PROPERTY KEY	TAXES/FEES	INTEREST	AMOUNT DUE
RE	02108006B	394.95	7.90	402.85
Name Totals:		**394.95**	**7.90**	**402.85**

HOWARD, ROSE 904 TAYLOR ST WINGATE, NC 28174

SOURCE	PROPERTY KEY	TAXES/FEES	INTEREST	AMOUNT DUE
RE	02239062	394.88	7.90	402.78
Name Totals:		**394.88**	**7.90**	**402.78**

BELK, JOHN A 216 RIDGEWAY LN LEXINGTON, NC 27295

SOURCE	PROPERTY KEY	TAXES/FEES	INTEREST	AMOUNT DUE
RE	02114141A	393.34	7.87	401.21
Name Totals:		**393.34**	**7.87**	**401.21**

MORGAN, FRED COLUMBUS 6587 OAKMAN BLVD DETROIT, MI 48228

SOURCE	PROPERTY KEY	TAXES/FEES	INTEREST	AMOUNT DUE
RE	05147011C	393.28	7.87	401.15
Name Totals:		**393.28**	**7.87**	**401.15**

MORRISON, HOSEA R JR 3115 COLLINS RD WAXHAW, NC 28173

SOURCE	PROPERTY KEY	TAXES/FEES	INTEREST	AMOUNT DUE
RE	06084010A	393.18	7.86	401.04
Name Totals:		**393.18**	**7.86**	**401.04**

GRIFFIN, GREGORY STEVEN ET AL 213 FRANKLIN ST MARSHVILLE, NC 28103

SOURCE	PROPERTY KEY	TAXES/FEES	INTEREST	AMOUNT DUE
RE	02304016	400.76	0.00	400.76
Name Totals:		**400.76**	**0.00**	**400.76**

HISTORIC VENTURES LLC 6221 MCNEELY RD WAXHAW, NC 28173

SOURCE	PROPERTY KEY	TAXES/FEES	INTEREST	AMOUNT DUE
RE	05113103	392.80	7.86	400.66
RE	05113097	392.80	7.86	400.66
RE	05113093	392.80	7.86	400.66
RE	05113092	392.80	7.86	400.66
RE	05113088	392.80	7.86	400.66
RE	05113087	392.80	7.86	400.66
Name Totals:		**2,356.80**	**47.16**	**2,403.96**

BELTTARI, ROBERT K 313 OLD TOWN VILLAGE RD WAXHAW, NC 28173

SOURCE	PROPERTY KEY	TAXES/FEES	INTEREST	AMOUNT DUE
RE	05112189	392.80	7.86	400.66
Name Totals:		**392.80**	**7.86**	**400.66**

BROWN, ANGELA 3811 HAPPY HOLLOW LN WAXHAW, NC 28173

SOURCE	PROPERTY KEY	TAXES/FEES	INTEREST	AMOUNT DUE
RE	05033110	392.79	7.86	400.65
Name Totals:		**392.79**	**7.86**	**400.65**

Copyright (C) 1997-2026 DEVNET Incorporated

Uncollected Amounts By Names Report
Union County
Date Distributed as of : 1/16/2026

YEAR: 2025

TAXPAYER NAME/ADDRESS

MASSEY, LORIA L 5204 LEE MASSEY RD WAXHAW, NC 28173

SOURCE	PROPERTY KEY	TAXES/FEES	INTEREST	AMOUNT DUE
RE	05033137	392.79	7.86	400.65
Name Totals:		**392.79**	**7.86**	**400.65**

BRADLEY, DEANNE 8608 POTTER RD S WAXHAW, NC 281739253

SOURCE	PROPERTY KEY	TAXES/FEES	INTEREST	AMOUNT DUE
RE	04347006A	392.62	7.85	400.47
Name Totals:		**392.62**	**7.85**	**400.47**

ALLEN, REGINA BENTON 6622 UNIONVILLE-BRIEF RD MONROE, NC 281109418

SOURCE	PROPERTY KEY	TAXES/FEES	INTEREST	AMOUNT DUE
RE	08156020F	400.00	0.00	400.00
Name Totals:		**400.00**	**0.00**	**400.00**

ALLEN, MARVIN L 6622 UNIONVILLE-BRIEF RD MONROE, NC 281109418

SOURCE	PROPERTY KEY	TAXES/FEES	INTEREST	AMOUNT DUE
RE	08156020B	400.00	0.00	400.00
Name Totals:		**400.00**	**0.00**	**400.00**

JOHNSON, LINDA F 6040 FORT TERRACE THE VILLAGES, FL 32163

SOURCE	PROPERTY KEY	TAXES/FEES	INTEREST	AMOUNT DUE
RE	08051007	391.76	7.84	399.60
Name Totals:		**391.76**	**7.84**	**399.60**

MALDONADO, JUANITA 4813 WHITE STORE RD WINGATE, NC 28174

SOURCE	PROPERTY KEY	TAXES/FEES	INTEREST	AMOUNT DUE
RE	02254001C	391.06	7.82	398.88
Name Totals:		**391.06**	**7.82**	**398.88**

PATRICK, DOUGLAS W 7111 FOUNTAIN HILL CHURCH RD MARSHVILLE, NC 28103

SOURCE	PROPERTY KEY	TAXES/FEES	INTEREST	AMOUNT DUE
RE	01045010A	390.94	7.82	398.76
Name Totals:		**390.94**	**7.82**	**398.76**

MORRISON, MICHELLE S 7104 CUNNINGHAM LN INDIAN TRAIL, NC 28079

SOURCE	PROPERTY KEY	TAXES/FEES	INTEREST	AMOUNT DUE
RE	07018013G	398.60	0.00	398.60
Name Totals:		**398.60**	**0.00**	**398.60**

MCGUIRT, JANET L 2542 ROUND TABLE RD MONROE, NC 28110

SOURCE	PROPERTY KEY	TAXES/FEES	INTEREST	AMOUNT DUE
RE	09259140	390.78	7.82	398.60
Name Totals:		**390.78**	**7.82**	**398.60**

MCCLENDON, LORIETTA HEIRS C/O SHEMILLE MCCLENDON ADMINISTRA 5218 SPRINGDALE DR WAXHAW, NC 28173

SOURCE	PROPERTY KEY	TAXES/FEES	INTEREST	AMOUNT DUE
RE	05033044	390.30	7.81	398.11
Name Totals:		**390.30**	**7.81**	**398.11**

CARRIKER, SANDRA P 4403 CARRIKER RD MONROE, NC 28110

SOURCE	PROPERTY KEY	TAXES/FEES	INTEREST	AMOUNT DUE
RE	08135009H	390.07	7.80	397.87
Name Totals:		**390.07**	**7.80**	**397.87**

Copyright (C) 1997-2026 DEVNET Incorporated

Uncollected Amounts By Names Report
Union County
Date Distributed as of : 1/16/2026

YEAR: 2025

TAXPAYER NAME/ADDRESS

HAMMONDS, TERRA L 1507 SOWELL ST MONROE, NC 28110

SOURCE	PROPERTY KEY	TAXES/FEES	INTEREST	AMOUNT DUE
RE	07033010	389.96	7.80	397.76
Name Totals:		**389.96**	**7.80**	**397.76**

KJ REALTY LLC 2108 AYRSLEY TOWN BLVD UNIT # A CHARLOTTE, NC 28273

SOURCE	PROPERTY KEY	TAXES/FEES	INTEREST	AMOUNT DUE
RE	04156009	389.73	7.79	397.52
Name Totals:		**389.73**	**7.79**	**397.52**

LONG, VERONICA 3118 GEORGE GUIN RD MATTHEWS, NC 28104

SOURCE	PROPERTY KEY	TAXES/FEES	INTEREST	AMOUNT DUE
RE	08309003A	389.63	7.79	397.42
Name Totals:		**389.63**	**7.79**	**397.42**

SANCHEZ, JOSE LIVERIO GARCIA 4420 WHITE STORE RD WINGATE, NC 28174

SOURCE	PROPERTY KEY	TAXES/FEES	INTEREST	AMOUNT DUE
RE	03164001	389.56	7.79	397.35
Name Totals:		**389.56**	**7.79**	**397.35**

REID, TERESA C 633 BRIGHAM TRAIL AUGUSTA, GA 30909

SOURCE	PROPERTY KEY	TAXES/FEES	INTEREST	AMOUNT DUE
RE	07027002D	389.04	7.78	396.82
Name Totals:		**389.04**	**7.78**	**396.82**

BIANCHESSI, FERNANDO SPOLITA 331 WHITE STORE RD PAGELAND, SC 29728

SOURCE	PROPERTY KEY	TAXES/FEES	INTEREST	AMOUNT DUE
RE	03054001H	388.87	7.78	396.65
Name Totals:		**388.87**	**7.78**	**396.65**

SWONGER, STEPHEN C 6109 WHITE STORE PAGELAND RD MARSHVILLE, NC 28103

SOURCE	PROPERTY KEY	TAXES/FEES	INTEREST	AMOUNT DUE
RE	03030012F	388.38	7.77	396.15
Name Totals:		**388.38**	**7.77**	**396.15**

GILLENWATER, CAROL A 2011 BLAZING STAR LN MONROE, NC 28110

SOURCE	PROPERTY KEY	TAXES/FEES	INTEREST	AMOUNT DUE
RE	09396723	388.25	7.77	396.02
Name Totals:		**388.25**	**7.77**	**396.02**

BURNETTE, JUDY P 3409 OLD MONROE MARSHIVILLE RD WINGATE, NC 28174

SOURCE	PROPERTY KEY	TAXES/FEES	INTEREST	AMOUNT DUE
RE	09031016	388.18	7.76	395.94
Name Totals:		**388.18**	**7.76**	**395.94**

FOUR CORNERS OF CHARLOTTE LLC 1612 SEATTLE SLEW CT WAXHAW, NC 28173

SOURCE	PROPERTY KEY	TAXES/FEES	INTEREST	AMOUNT DUE
RE	09298432	387.74	7.75	395.49
RE	09298431	387.74	7.75	395.49
RE	09298430	387.74	7.75	395.49
RE	09298429	387.74	7.75	395.49
RE	09298427	387.74	7.75	395.49

Copyright (C) 1997-2026 DEVNET Incorporated

Uncollected Amounts By Names Report
Union County
Date Distributed as of : 1/16/2026

YEAR: 2025

TAXPAYER NAME/ADDRESS

FOUR CORNERS OF CHARLOTTE LLC 1612 SEATTLE SLEW CT WAXHAW, NC 28173

SOURCE	PROPERTY KEY	TAXES/FEES	INTEREST	AMOUNT DUE
RE	09298426	387.74	7.75	395.49
RE	09298424	387.74	7.75	395.49
RE	09298423	387.74	7.75	395.49
RE	09298422	387.74	7.75	395.49
Name Totals:		**3,489.66**	**69.75**	**3,559.41**

COVINGTON, AUDREY HEIRS 4916 MYERS RD MONROE, NC 28110

SOURCE	PROPERTY KEY	TAXES/FEES	INTEREST	AMOUNT DUE
RE	07027003E	386.87	7.74	394.61
Name Totals:		**386.87**	**7.74**	**394.61**

GROSS, ELIZABETH PARKER 980 COOKIE LN FALLBROOK, CA 92028

SOURCE	PROPERTY KEY	TAXES/FEES	INTEREST	AMOUNT DUE
RE	09090005L	386.66	7.73	394.39
Name Totals:		**386.66**	**7.73**	**394.39**

HISTORIC VENTURES LLC 6221 MCNEELY RD WAXHAW, NC 28173

SOURCE	PROPERTY KEY	TAXES/FEES	INTEREST	AMOUNT DUE
RE	05113096	386.64	7.73	394.37
RE	05113095	386.64	7.73	394.37
RE	05113094	386.64	7.73	394.37
RE	05113091	386.64	7.73	394.37
RE	05113090	386.64	7.73	394.37
RE	05113089	386.64	7.73	394.37
RE	05113086	386.64	7.73	394.37
RE	05113085	386.64	7.73	394.37
RE	05113084	386.64	7.73	394.37
Name Totals:		**3,479.76**	**69.57**	**3,549.33**

UNKNOWN UNKNOWN WAXHAW, NC 28173

SOURCE	PROPERTY KEY	TAXES/FEES	INTEREST	AMOUNT DUE
RE	05075006B	386.39	7.73	394.12
Name Totals:		**386.39**	**7.73**	**394.12**

SMITH, STEPHEN H 7107 OLIVE BRANCH RD MARSHVILLE, NC 28103

SOURCE	PROPERTY KEY	TAXES/FEES	INTEREST	AMOUNT DUE
RE	01186004D	386.20	7.72	393.92
Name Totals:		**386.20**	**7.72**	**393.92**

DAVIDSON, PRESTON ALBERT JR 5710 INDIAN TRAIL FAIRVIEW RD INDIAN TRAIL, NC 28079

SOURCE	PROPERTY KEY	TAXES/FEES	INTEREST	AMOUNT DUE
RE	07060055	385.42	7.71	393.13
Name Totals:		**385.42**	**7.71**	**393.13**

BROADWAY, WILLIE MAE HEIRS 3524 LANESBORO RD MARSHVILLE, NC 28103

SOURCE	PROPERTY KEY	TAXES/FEES	INTEREST	AMOUNT DUE
RE	01042014A	385.19	7.70	392.89
Name Totals:		**385.19**	**7.70**	**392.89**

Copyright (C) 1997-2026 DEVNET Incorporated

Uncollected Amounts By Names Report
Union County
Date Distributed as of : 1/16/2026

YEAR: 2025

TAXPAYER NAME/ADDRESS

MOBLEY, ELVINIA W C/O TABATHA MOBLEY BANNER 229 UNIT 7 ORCHARD TRACE LN CHARLOTTE, NC 28213

SOURCE	PROPERTY KEY	TAXES/FEES	INTEREST	AMOUNT DUE
RE	06168038A	392.83	0.00	392.83
Name Totals:		**392.83**	**0.00**	**392.83**

MARSH, RENITA 6605 CENTRAL PACIFIC AVE CHARLOTTE, NC 28210

SOURCE	PROPERTY KEY	TAXES/FEES	INTEREST	AMOUNT DUE
RE	09188031	384.70	7.69	392.39
Name Totals:		**384.70**	**7.69**	**392.39**

MELTON, HENRIETTA BLOUNT C/O STEVEN ROSS MELTON 604 LINDSBORG TRL MONROE, NC 28110

SOURCE	PROPERTY KEY	TAXES/FEES	INTEREST	AMOUNT DUE
RE	05138052	384.33	7.69	392.02
Name Totals:		**384.33**	**7.69**	**392.02**

AUSTIN, CAROL LEE 200 MIDDLETON AVE MATTHEWS, NC 28104

SOURCE	PROPERTY KEY	TAXES/FEES	INTEREST	AMOUNT DUE
RE	07129013	384.24	7.68	391.92
Name Totals:		**384.24**	**7.68**	**391.92**

GIRTEN, SCOTT LLOYD 3719 TEAK ST SAN DIEGO, CA 92113

SOURCE	PROPERTY KEY	TAXES/FEES	INTEREST	AMOUNT DUE
RE	09396109	384.14	7.68	391.82
Name Totals:		**384.14**	**7.68**	**391.82**

HUNTLEY, ANNETTE HOUSTON 808 LASALLE ST MONROE, NC 281103416

SOURCE	PROPERTY KEY	TAXES/FEES	INTEREST	AMOUNT DUE
RE	05033061	383.80	7.68	391.48
Name Totals:		**383.80**	**7.68**	**391.48**

EICHNER PROPERTIES LLC 6910 MY LADYS WAY WAXHAW, NC 28173

SOURCE	PROPERTY KEY	TAXES/FEES	INTEREST	AMOUNT DUE
RE	05036020A	383.35	7.67	391.02
Name Totals:		**383.35**	**7.67**	**391.02**

MARSH, TERI T 1625 AUSTIN CHANEY RD WINGATE, NC 28174

SOURCE	PROPERTY KEY	TAXES/FEES	INTEREST	AMOUNT DUE
RE	09043002F	383.12	7.66	390.78
Name Totals:		**383.12**	**7.66**	**390.78**

JONES, SHELLY MARIE 12542 DOLES RD ZUNI, VA 23898

SOURCE	PROPERTY KEY	TAXES/FEES	INTEREST	AMOUNT DUE
RE	04318002	383.04	7.66	390.70
Name Totals:		**383.04**	**7.66**	**390.70**

ENGLISH, ELIZABETH 1408 MCDONALD ST MONROE, NC 28110

SOURCE	PROPERTY KEY	TAXES/FEES	INTEREST	AMOUNT DUE
RE	09267047	382.92	7.66	390.58
Name Totals:		**382.92**	**7.66**	**390.58**

ROBINSON, JOE MATTHEW 6504 WHITE STORE RD MARSHVILLE, NC 28103

SOURCE	PROPERTY KEY	TAXES/FEES	INTEREST	AMOUNT DUE
RE	02129004N	382.08	7.64	389.72
Name Totals:		**382.08**	**7.64**	**389.72**

Copyright (C) 1997-2026 DEVNET Incorporated

Uncollected Amounts By Names Report
Union County
Date Distributed as of : 1/16/2026

YEAR: 2025

TAXPAYER NAME/ADDRESS

CAUDLE, MARY LOU PO BOX 3110 WINGATE, NC 28174

SOURCE	PROPERTY KEY	TAXES/FEES	INTEREST	AMOUNT DUE
RE	09025014	382.06	7.64	389.70
Name Totals:		**382.06**	**7.64**	**389.70**

MCGEE BROTHERS CO INC 4613 CARRIKER RD MONROE, NC 28110

SOURCE	PROPERTY KEY	TAXES/FEES	INTEREST	AMOUNT DUE
RE	08093016A	381.28	7.63	388.91
Name Totals:		**381.28**	**7.63**	**388.91**

GAINEY, KAHIL MIQUEL 3425 LANESBORO RD MARSHVILLE, NC 28103

SOURCE	PROPERTY KEY	TAXES/FEES	INTEREST	AMOUNT DUE
RE	01042010A	380.64	7.61	388.25
Name Totals:		**380.64**	**7.61**	**388.25**

BRYCHEK, ROBERT A 7614 WALKUP RD WAXHAW, NC 28173

SOURCE	PROPERTY KEY	TAXES/FEES	INTEREST	AMOUNT DUE
RE	05153079	380.54	7.61	388.15
Name Totals:		**380.54**	**7.61**	**388.15**

SOMERS, DEBORAH E 4420 PARKWOOD SCHOOL RD MONROE, NC 28112

SOURCE	PROPERTY KEY	TAXES/FEES	INTEREST	AMOUNT DUE
RE	05011007	380.46	7.61	388.07
Name Totals:		**380.46**	**7.61**	**388.07**

FOWLER, RICKY LEE 6118 MCWHORTER RD WAXHAW, NC 28173

SOURCE	PROPERTY KEY	TAXES/FEES	INTEREST	AMOUNT DUE
RE	05039002F	380.46	7.61	388.07
Name Totals:		**380.46**	**7.61**	**388.07**

BOYLE, TAMMY MORGAN 15229 DARTFORD LANE MINT HILL, NC 28227

SOURCE	PROPERTY KEY	TAXES/FEES	INTEREST	AMOUNT DUE
RE	09237060A	380.36	7.61	387.97
Name Totals:		**380.36**	**7.61**	**387.97**

DAVIS, JEAN SIMPSON 2202 WEDDINGTON RD MONROE, NC 28110

SOURCE	PROPERTY KEY	TAXES/FEES	INTEREST	AMOUNT DUE
RE	09313017	380.35	7.61	387.96
Name Totals:		**380.35**	**7.61**	**387.96**

CROWDER, JOHN S 1718 SUMMERLIN DAIRY RD WINGATE, NC 28174

SOURCE	PROPERTY KEY	TAXES/FEES	INTEREST	AMOUNT DUE
RE	09063003D	380.08	7.60	387.68
Name Totals:		**380.08**	**7.60**	**387.68**

MCCLAIN, DANIEL R TRUSTEE 6210 JUDAS TREE LN CHARLOTTE, NC 28227

SOURCE	PROPERTY KEY	TAXES/FEES	INTEREST	AMOUNT DUE
RE	07060049C	379.61	7.59	387.20
Name Totals:		**379.61**	**7.59**	**387.20**

HWY 601 DEVELOPMENT LLC 520 EAGLETON DOWNS DR STE D PINEVILLE, NC 28134

SOURCE	PROPERTY KEY	TAXES/FEES	INTEREST	AMOUNT DUE
RE	09125184	379.49	7.59	387.08
Name Totals:		**379.49**	**7.59**	**387.08**

Copyright (C) 1997-2026 DEVNET Incorporated

Uncollected Amounts By Names Report
Union County
Date Distributed as of : 1/16/2026

YEAR: 2025

TAXPAYER NAME/ADDRESS

HODGE, JAMES EDWARD 8019 FAIRMONT DR WAXHAW, NC 28173

SOURCE	PROPERTY KEY	TAXES/FEES	INTEREST	AMOUNT DUE
RE	05156033	379.36	7.59	386.95
Name Totals:		**379.36**	**7.59**	**386.95**

HAAG, GAYLA R 7113 STERNCREST PL CHARLOTTE, NC 28210

SOURCE	PROPERTY KEY	TAXES/FEES	INTEREST	AMOUNT DUE
RE	05129011H	379.36	7.59	386.95
Name Totals:		**379.36**	**7.59**	**386.95**

AYCOCK, FRANKIE T C 5500 BIGHAM RD WAXHAW, NC 28173

SOURCE	PROPERTY KEY	TAXES/FEES	INTEREST	AMOUNT DUE
RE	05063012B	379.36	7.59	386.95
Name Totals:		**379.36**	**7.59**	**386.95**

ALLEN, MCDUFFRIE 9112 ROSEDALE DR #9112 SPRING VALLEY, CA 91977

SOURCE	PROPERTY KEY	TAXES/FEES	INTEREST	AMOUNT DUE
RE	03060004F	386.80	0.00	386.80
Name Totals:		**386.80**	**0.00**	**386.80**

RANDALL, PAMELA SMITH 2316 HIGH RIDGE CHURCH RD MARSHVILLE, NC 28103

SOURCE	PROPERTY KEY	TAXES/FEES	INTEREST	AMOUNT DUE
RE	02030007C	378.91	7.58	386.49
Name Totals:		**378.91**	**7.58**	**386.49**

JORDAN, JESSIE R 1901 DOCTOR BLAIR RD MARSHVILLE, NC 28103

SOURCE	PROPERTY KEY	TAXES/FEES	INTEREST	AMOUNT DUE
RE	03093015	378.63	7.57	386.20
Name Totals:		**378.63**	**7.57**	**386.20**

MATTAMY CAROLINA CORPORATION 2127 AYRSLEY TOWN BLVD STE 201 CHARLOTTE, NC 28273

SOURCE	PROPERTY KEY	TAXES/FEES	INTEREST	AMOUNT DUE
RE	09351458	378.19	7.56	385.75
Name Totals:		**378.19**	**7.56**	**385.75**

SV BRADLEY PROPERTIES LLC PO BOX 2758 INDIAN TRAIL, NC 28079

SOURCE	PROPERTY KEY	TAXES/FEES	INTEREST	AMOUNT DUE
RE	07087072	378.07	7.56	385.63
Name Totals:		**378.07**	**7.56**	**385.63**

RENSING, ANTONIUS SIEMENSSTRASSE 17 82340 FELDAFING ,

SOURCE	PROPERTY KEY	TAXES/FEES	INTEREST	AMOUNT DUE
RE	09207004J	377.78	7.56	385.34
Name Totals:		**377.78**	**7.56**	**385.34**

WHITE, DAVID FRANK JR 2905 WHITE STORE RD WINGATE, NC 28174

SOURCE	PROPERTY KEY	TAXES/FEES	INTEREST	AMOUNT DUE
RE	09066008G	377.55	7.55	385.10
Name Totals:		**377.55**	**7.55**	**385.10**

WILLIAMS, DEBRA C 4201 NEWARK RD BRENTWOOD, MD 207221945

SOURCE	PROPERTY KEY	TAXES/FEES	INTEREST	AMOUNT DUE
RE	02318033	377.40	7.55	384.95
Name Totals:		**377.40**	**7.55**	**384.95**

Copyright (C) 1997-2026 DEVNET Incorporated

Uncollected Amounts By Names Report
Union County
Date Distributed as of : 1/16/2026

YEAR: 2025

TAXPAYER NAME/ADDRESS

PELCMAN, MICHELLE LEA 2010 FALLONDALE RD WAXHAW, NC 28173

SOURCE	PROPERTY KEY	TAXES/FEES	INTEREST	AMOUNT DUE
RE	05138056	377.40	7.55	384.95
Name Totals:		**377.40**	**7.55**	**384.95**

COCHRANE, JAMES G 312 HILLCREST DR HUNTERSVILLE, NC 28078

SOURCE	PROPERTY KEY	TAXES/FEES	INTEREST	AMOUNT DUE
RE	05138059	377.40	7.55	384.95
Name Totals:		**377.40**	**7.55**	**384.95**

WILLIAMS, SANCEZ ORLANDO 722 BOYTE ST MONROE, NC 281107207

SOURCE	PROPERTY KEY	TAXES/FEES	INTEREST	AMOUNT DUE
RE	09228004	377.38	7.55	384.93
Name Totals:		**377.38**	**7.55**	**384.93**

CRUMP, DAVID DERRELL 3916 MULLIS NEWSOME RD MONROE, NC 28110

SOURCE	PROPERTY KEY	TAXES/FEES	INTEREST	AMOUNT DUE
RE	08198002	377.37	7.55	384.92
Name Totals:		**377.37**	**7.55**	**384.92**

EVELYN, CHRISTAL ROSE 2637 HARGETTE RD MONROE, NC 28112

SOURCE	PROPERTY KEY	TAXES/FEES	INTEREST	AMOUNT DUE
RE	04042015	377.17	7.54	384.71
Name Totals:		**377.17**	**7.54**	**384.71**

NANCE, JOHN S JR 7311 CUNNINGHAM LN INDIAN TRAIL, NC 28079

SOURCE	PROPERTY KEY	TAXES/FEES	INTEREST	AMOUNT DUE
RE	07015001	384.60	0.00	384.60
Name Totals:		**384.60**	**0.00**	**384.60**

HOWARD, BETTY HILL TRUSTEE 2014 BONANZA RD MONROE, NC 28110

SOURCE	PROPERTY KEY	TAXES/FEES	INTEREST	AMOUNT DUE
RE	09298083	376.02	7.52	383.54
Name Totals:		**376.02**	**7.52**	**383.54**

BERUBE, ANTHONY D 2122 LEXINGTON AVE MONROE, NC 28112

SOURCE	PROPERTY KEY	TAXES/FEES	INTEREST	AMOUNT DUE
RE	09348109	375.91	7.52	383.43
Name Totals:		**375.91**	**7.52**	**383.43**

STRAWN-DAVIS, TERESA 3018 ROCK HILL CHURCH RD CONCORD, NC 28027

SOURCE	PROPERTY KEY	TAXES/FEES	INTEREST	AMOUNT DUE
RE	02012004F	375.40	7.51	382.91
Name Totals:		**375.40**	**7.51**	**382.91**

DEAVER, JAY 3912 HAPPY HOLLOW LN WAXHAW, NC 28173

SOURCE	PROPERTY KEY	TAXES/FEES	INTEREST	AMOUNT DUE
RE	05033126	375.27	7.51	382.78
Name Totals:		**375.27**	**7.51**	**382.78**

ARAIZA, ADRIAN SANCHEZ 2105 WESTMINSTER LN MATTHEWS, NC 28104

SOURCE	PROPERTY KEY	TAXES/FEES	INTEREST	AMOUNT DUE
RE	07087048	374.71	7.49	382.20
Name Totals:		**374.71**	**7.49**	**382.20**

Copyright (C) 1997-2026 DEVNET Incorporated

Uncollected Amounts By Names Report
Union County
Date Distributed as of : 1/16/2026

YEAR: 2025

TAXPAYER NAME/ADDRESS

VARNEY, FRED W 224 MIDWAY DR INDIAN TRAIL, NC 28079

SOURCE	PROPERTY KEY	TAXES/FEES	INTEREST	AMOUNT DUE
RE	07087065	374.71	7.49	382.20
Name Totals:		**374.71**	**7.49**	**382.20**

RODRIGUEZ, PRAXEDIS GUERRERO 1006 PINEBOROUGH RD CHARLOTTE, NC 28212

SOURCE	PROPERTY KEY	TAXES/FEES	INTEREST	AMOUNT DUE
RE	07087032	374.71	7.49	382.20
Name Totals:		**374.71**	**7.49**	**382.20**

MILLS, DAVID E 8241 TWIN HARBOR DR MOUNT GILEAD, NC 27306

SOURCE	PROPERTY KEY	TAXES/FEES	INTEREST	AMOUNT DUE
RE	09066008Q	374.51	7.49	382.00
Name Totals:		**374.51**	**7.49**	**382.00**

MELTON, RONNIE WILLIS SR 5017 WOLF POND RD MONROE, NC 28112

SOURCE	PROPERTY KEY	TAXES/FEES	INTEREST	AMOUNT DUE
RE	04177068C	373.79	7.48	381.27
Name Totals:		**373.79**	**7.48**	**381.27**

BLAKENEY, LEE THOMAS 3905 BLAKENEY RD MONROE, NC 28112

SOURCE	PROPERTY KEY	TAXES/FEES	INTEREST	AMOUNT DUE
RE	03129009B	373.00	7.46	380.46
Name Totals:		**373.00**	**7.46**	**380.46**

NAVARRO, ROBERT AUGUSTINE II 1014 YELLOW BEE RD INDIAN TRAIL, NC 28079

SOURCE	PROPERTY KEY	TAXES/FEES	INTEREST	AMOUNT DUE
RE	07117051	372.79	7.46	380.25
Name Totals:		**372.79**	**7.46**	**380.25**

VARNEY, FRED W 224 MIDWAY DR INDIAN TRAIL, NC 28079

SOURCE	PROPERTY KEY	TAXES/FEES	INTEREST	AMOUNT DUE
RE	07087064	372.31	7.45	379.76
RE	07087063	372.31	7.45	379.76
Name Totals:		**744.62**	**14.90**	**759.52**

DAVIS, SHARRON JUANITA PO BOX 416 WAXHAW, NC 28173

SOURCE	PROPERTY KEY	TAXES/FEES	INTEREST	AMOUNT DUE
RE	05138047	371.24	7.42	378.66
Name Totals:		**371.24**	**7.42**	**378.66**

ORION WINDOWS AND DOORS INC 1804 OVERHILL DR MONROE, NC 28110

SOURCE	PROPERTY KEY	TAXES/FEES	INTEREST	AMOUNT DUE
RE	02248006D	370.97	7.42	378.39
Name Totals:		**370.97**	**7.42**	**378.39**

LOVE, MARGARET 6515 WOLF POND RD MONROE, NC 28112

SOURCE	PROPERTY KEY	TAXES/FEES	INTEREST	AMOUNT DUE
RE	04156023E	370.56	7.41	377.97
Name Totals:		**370.56**	**7.41**	**377.97**

Copyright (C) 1997-2026 DEVNET Incorporated

Uncollected Amounts By Names Report
Union County
Date Distributed as of : 1/16/2026

YEAR: 2025

TAXPAYER NAME/ADDRESS

ALYSON CONSTRUCTION CORP 633 WHITE OAK LN MATTHEWS, NC 28104

SOURCE	PROPERTY KEY	TAXES/FEES	INTEREST	AMOUNT DUE
RE	08300038C	370.11	7.40	377.51
Name Totals:		**370.11**	**7.40**	**377.51**

MARTIN, ROBIN G 4014 RICHARDSON RD MONROE, NC 28112

SOURCE	PROPERTY KEY	TAXES/FEES	INTEREST	AMOUNT DUE
RE	04201004B	370.02	7.40	377.42
Name Totals:		**370.02**	**7.40**	**377.42**

VILLALBA, ANA R 4129 CEDAR POINT AVE MATTHEWS, NC 28104

SOURCE	PROPERTY KEY	TAXES/FEES	INTEREST	AMOUNT DUE
RE	07147310	369.91	7.40	377.31
Name Totals:		**369.91**	**7.40**	**377.31**

SCOPE, DIANE E 2807 SPRING BREEZE WAY MONROE, NC 28110

SOURCE	PROPERTY KEY	TAXES/FEES	INTEREST	AMOUNT DUE
RE	09345249	369.52	7.39	376.91
Name Totals:		**369.52**	**7.39**	**376.91**

KEZIAH S FRANK FAMILY LTD PARTNERSH C/O S FRANK KEZIAH JR 201 E LAWYERS RD MONROE, NC 28110

SOURCE	PROPERTY KEY	TAXES/FEES	INTEREST	AMOUNT DUE
RE	08195013E	368.24	7.36	375.60
Name Totals:		**368.24**	**7.36**	**375.60**

NESBIT, THOMAS A 3015 PLYLER MILL RD MONROE, NC 28112

SOURCE	PROPERTY KEY	TAXES/FEES	INTEREST	AMOUNT DUE
RE	04195011C	367.52	7.35	374.87
Name Totals:		**367.52**	**7.35**	**374.87**

AMH HB SECOND BELSHIRE VENTURE LP 23975 PARK SORRENTO STE 300 WOODLAND HILLS, CA 91302

SOURCE	PROPERTY KEY	TAXES/FEES	INTEREST	AMOUNT DUE
RE	07135347	367.51	7.35	374.86
Name Totals:		**367.51**	**7.35**	**374.86**

LANE, KARA-BETH 811 PARK DR MARSHVILLE, NC 28103

SOURCE	PROPERTY KEY	TAXES/FEES	INTEREST	AMOUNT DUE
RE	02114094B	367.05	7.34	374.39
Name Totals:		**367.05**	**7.34**	**374.39**

ELLISON, JEFFREY S 2308 SILVER RUN DR MONROE, NC 28110

SOURCE	PROPERTY KEY	TAXES/FEES	INTEREST	AMOUNT DUE
RE	09397016	366.97	7.34	374.31
Name Totals:		**366.97**	**7.34**	**374.31**

CHAVESTRE LLC 5552 PIPER GLEN DR CHARLOTTE, NC 28277

SOURCE	PROPERTY KEY	TAXES/FEES	INTEREST	AMOUNT DUE
RE	03132026	366.94	7.34	374.28
Name Totals:		**366.94**	**7.34**	**374.28**

AUTRY, MARTY 1213 STEVENS RD MONROE, NC 28112

SOURCE	PROPERTY KEY	TAXES/FEES	INTEREST	AMOUNT DUE
RE	09188033	366.90	7.34	374.24
Name Totals:		**366.90**	**7.34**	**374.24**

Copyright (C) 1997-2026 DEVNET Incorporated

Uncollected Amounts By Names Report
Union County
Date Distributed as of : 1/16/2026

YEAR: 2025

TAXPAYER NAME/ADDRESS

BULLARD, TAMMIE 7111 LONNIE LITTLE RD MARSHVILLE, NC 28103

SOURCE	PROPERTY KEY	TAXES/FEES	INTEREST	AMOUNT DUE
RE	01084034	366.49	7.33	373.82
Name Totals:		**366.49**	**7.33**	**373.82**

LAINE, MARIE D 236 LAFAYETTE AVE PASSAIC, NJ 07055

SOURCE	PROPERTY KEY	TAXES/FEES	INTEREST	AMOUNT DUE
RE	02021006K	366.38	7.33	373.71
Name Totals:		**366.38**	**7.33**	**373.71**

STRIPES HOLDINGS 2, LLC 106 E JEFFERSON ST MONROE, NC 28112

SOURCE	PROPERTY KEY	TAXES/FEES	INTEREST	AMOUNT DUE
RE	09232034	365.60	7.31	372.91
Name Totals:		**365.60**	**7.31**	**372.91**

CROUTCH, MICHAEL 310 E ARCH ST LANCASTER, SC 29720

SOURCE	PROPERTY KEY	TAXES/FEES	INTEREST	AMOUNT DUE
RE	08234010F	372.74	0.00	372.74
Name Totals:		**372.74**	**0.00**	**372.74**

MILLER, JOHN C PO BOX 507 MINERAL SPRINGS, NC 28108

SOURCE	PROPERTY KEY	TAXES/FEES	INTEREST	AMOUNT DUE
RE	06018122	365.34	7.31	372.65
Name Totals:		**365.34**	**7.31**	**372.65**

SAUFLEY, NATHAN CONNER 1601 LILESWOOD DR MONROE, NC 28112

SOURCE	PROPERTY KEY	TAXES/FEES	INTEREST	AMOUNT DUE
RE	09081003B	365.17	7.30	372.47
Name Totals:		**365.17**	**7.30**	**372.47**

STARNES, JAMES ODIS 5918 GRIFFITH RD MONROE, NC 28112

SOURCE	PROPERTY KEY	TAXES/FEES	INTEREST	AMOUNT DUE
RE	04279033B	365.05	7.30	372.35
Name Totals:		**365.05**	**7.30**	**372.35**

GOMEZ, SAMUEL VENEGAS 4311 AUSTIN RD MONROE, NC 28112

SOURCE	PROPERTY KEY	TAXES/FEES	INTEREST	AMOUNT DUE
RE	05186001A	364.95	7.30	372.25
Name Totals:		**364.95**	**7.30**	**372.25**

EPPLEY, DAVID ALWIN 133 KEOWEE CIR INDIAN TRAIL, NC 28079

SOURCE	PROPERTY KEY	TAXES/FEES	INTEREST	AMOUNT DUE
RE	07114136	364.62	7.29	371.91
Name Totals:		**364.62**	**7.29**	**371.91**

MILLS, TAMI W 4707 HUGGINS RD MARSHVILLE, NC 28103

SOURCE	PROPERTY KEY	TAXES/FEES	INTEREST	AMOUNT DUE
RE	02310051	364.20	7.28	371.48
Name Totals:		**364.20**	**7.28**	**371.48**

SAHAGUN, LUZ MARIA SANTILLAN 2625 TALL PINES LN MATTHEWS, NC 28105

SOURCE	PROPERTY KEY	TAXES/FEES	INTEREST	AMOUNT DUE
RE	02226024A	363.25	7.27	370.52
Name Totals:		**363.25**	**7.27**	**370.52**

Copyright (C) 1997-2026 DEVNET Incorporated

Uncollected Amounts By Names Report
Union County
Date Distributed as of : 1/16/2026

YEAR: 2025

TAXPAYER NAME/ADDRESS

BARBER, FREDRICK D 5102 STACK RD MONROE, NC 28112

SOURCE	PROPERTY KEY	TAXES/FEES	INTEREST	AMOUNT DUE
RE	04051017A	370.21	0.00	370.21
Name Totals:		**370.21**	**0.00**	**370.21**

SIMPSON, RONDA PORTER 7418 SECREST SHORTCUT RD INDIAN TRAIL, NC 28079

SOURCE	PROPERTY KEY	TAXES/FEES	INTEREST	AMOUNT DUE
RE	07060036B	362.92	7.26	370.18
Name Totals:		**362.92**	**7.26**	**370.18**

WRIGHT, DEAN G 705 ISLAND POINT RD MOUNT HOLLY, NC 28120

SOURCE	PROPERTY KEY	TAXES/FEES	INTEREST	AMOUNT DUE
RE	04114076	362.48	7.25	369.73
Name Totals:		**362.48**	**7.25**	**369.73**

IBRAHIMKHALILOV, KHAYAL 112 STOWE CREEK LN MOUNT HOLLY, NC 28120

SOURCE	PROPERTY KEY	TAXES/FEES	INTEREST	AMOUNT DUE
RE	07114117	362.22	7.24	369.46
Name Totals:		**362.22**	**7.24**	**369.46**

COOK, EDDY B 3005 AUSTIN CHANEY RD MONROE, NC 28110

SOURCE	PROPERTY KEY	TAXES/FEES	INTEREST	AMOUNT DUE
RE	04198002G	362.10	7.24	369.34
Name Totals:		**362.10**	**7.24**	**369.34**

BURCH, GENEVA HEIRS C/O GLENDA BRUCE 9410 MELANIE THOMPSON DR CHARLOTTE, NC 28213

SOURCE	PROPERTY KEY	TAXES/FEES	INTEREST	AMOUNT DUE
RE	03108024A	361.09	7.22	368.31
Name Totals:		**361.09**	**7.22**	**368.31**

HILL, RUTH E 6001 BROOK VALLEY RUN MONROE, NC 28110

SOURCE	PROPERTY KEY	TAXES/FEES	INTEREST	AMOUNT DUE
RE	09207067	361.04	7.22	368.26
Name Totals:		**361.04**	**7.22**	**368.26**

LOWERY, CYNTHIA 4204 MOSER CIR INDIAN TRAIL, NC 28079

SOURCE	PROPERTY KEY	TAXES/FEES	INTEREST	AMOUNT DUE
RE	07042051	361.01	7.22	368.23
Name Totals:		**361.01**	**7.22**	**368.23**

RAMIREZ-AYALA, GABRIEL 2308 GOLDMINE RD MONROE, NC 28110

SOURCE	PROPERTY KEY	TAXES/FEES	INTEREST	AMOUNT DUE
RE	09192115	360.82	7.22	368.04
Name Totals:		**360.82**	**7.22**	**368.04**

DEEP CREEK DREAMS LLC 7420 SECREST SHORTCUT RD INDIAN TRAIL, NC 28079

SOURCE	PROPERTY KEY	TAXES/FEES	INTEREST	AMOUNT DUE
RE	07024041A	360.54	7.21	367.75
Name Totals:		**360.54**	**7.21**	**367.75**

GRAVES, MICHELLE D 3104 WILD DOGWOOD LN MONROE, NC 28110

SOURCE	PROPERTY KEY	TAXES/FEES	INTEREST	AMOUNT DUE
RE	09345049A	360.43	7.21	367.64
Name Totals:		**360.43**	**7.21**	**367.64**

Copyright (C) 1997-2026 DEVNET Incorporated

Uncollected Amounts By Names Report
Union County
Date Distributed as of : 1/16/2026

YEAR: 2025

TAXPAYER NAME/ADDRESS

GORDON, CAROL LOUISE MORGAN 6521 MORGANS COVE RD MONROE, NC 281108302

SOURCE	PROPERTY KEY	TAXES/FEES	INTEREST	AMOUNT DUE
RE	08192019	359.62	7.19	366.81
Name Totals:		**359.62**	**7.19**	**366.81**

MCVICKERS, VIRGINIA PHILLIPS 7115 HOWEY BOTTOMS RD INDIAN TRAIL, NC 28079

SOURCE	PROPERTY KEY	TAXES/FEES	INTEREST	AMOUNT DUE
RE	K8288003J	359.59	7.19	366.78
Name Totals:		**359.59**	**7.19**	**366.78**

COUNTS, JAY 630 SPRINGWOOD DR WAXHAW, NC 28173

SOURCE	PROPERTY KEY	TAXES/FEES	INTEREST	AMOUNT DUE
RE	05045021	359.58	7.19	366.77
Name Totals:		**359.58**	**7.19**	**366.77**

LANE, KARA-BETH 811 PARK DR MARSHVILLE, NC 28103

SOURCE	PROPERTY KEY	TAXES/FEES	INTEREST	AMOUNT DUE
RE	09201003	359.53	7.19	366.72
Name Totals:		**359.53**	**7.19**	**366.72**

ANTONACCI, VITTORIO P 8400 GLENDEVON WAXHAW, NC 281736780

SOURCE	PROPERTY KEY	TAXES/FEES	INTEREST	AMOUNT DUE
RE	06174172	366.43	0.00	366.43
Name Totals:		**366.43**	**0.00**	**366.43**

NELSON, ISSAC 2902 MEDLIN RD MONROE, NC 28112

SOURCE	PROPERTY KEY	TAXES/FEES	INTEREST	AMOUNT DUE
RE	04114017F	358.65	7.17	365.82
Name Totals:		**358.65**	**7.17**	**365.82**

ORMOND, MELODY DAWN LOVE C/O MELODY TYSON 3206 E HWY 218 MONROE, NC 281107042

SOURCE	PROPERTY KEY	TAXES/FEES	INTEREST	AMOUNT DUE
RE	08063020	365.62	0.00	365.62
Name Totals:		**365.62**	**0.00**	**365.62**

BULLARD, SPENCER SCOTT 7111 LONNIE LITTLE RD MARSHVILLE, NC 28103

SOURCE	PROPERTY KEY	TAXES/FEES	INTEREST	AMOUNT DUE
RE	01003007	358.40	7.17	365.57
Name Totals:		**358.40**	**7.17**	**365.57**

CLARK, RANDY LEE PO BOX 761 WINGATE, NC 281740761

SOURCE	PROPERTY KEY	TAXES/FEES	INTEREST	AMOUNT DUE
RE	02015006K	358.36	7.17	365.53
Name Totals:		**358.36**	**7.17**	**365.53**

HWY 601 DEVELOPMENT LLC 520 EAGLETON DOWNS DR STE D PINEVILLE, NC 28134

SOURCE	PROPERTY KEY	TAXES/FEES	INTEREST	AMOUNT DUE
RE	09125328	358.22	7.16	365.38
Name Totals:		**358.22**	**7.16**	**365.38**

RAPE, DARLENE H PO BOX 55 MINERAL SPRINGS, NC 281080055

SOURCE	PROPERTY KEY	TAXES/FEES	INTEREST	AMOUNT DUE
RE	06018036B	357.91	7.16	365.07
Name Totals:		**357.91**	**7.16**	**365.07**

Copyright (C) 1997-2026 DEVNET Incorporated

Uncollected Amounts By Names Report
Union County
Date Distributed as of : 1/16/2026

YEAR: 2025

TAXPAYER NAME/ADDRESS

STANLEY, PARICIA ANN ET AL 1621 MACEDONIA CHURCH RD MONROE, NC 28112

SOURCE	PROPERTY KEY	TAXES/FEES	INTEREST	AMOUNT DUE
RE	09168018C	357.69	7.15	364.84
Name Totals:		**357.69**	**7.15**	**364.84**

HINSON, JAMIE HAROLD 1901 HAIGLER BAUCOM RD MONROE, NC 28110

SOURCE	PROPERTY KEY	TAXES/FEES	INTEREST	AMOUNT DUE
RE	08096005K	357.36	7.15	364.51
Name Totals:		**357.36**	**7.15**	**364.51**

OXNER, ALBERT EDWIN SR 3320 HAYWOOD RD MONROE, NC 28110

SOURCE	PROPERTY KEY	TAXES/FEES	INTEREST	AMOUNT DUE
RE	07027010Q	357.04	7.14	364.18
Name Totals:		**357.04**	**7.14**	**364.18**

VOROBEY, OLEKSANDR 10708 130TH ST E PUYALLUP, WA 98374

SOURCE	PROPERTY KEY	TAXES/FEES	INTEREST	AMOUNT DUE
RE	09105180	356.91	7.14	364.05
Name Totals:		**356.91**	**7.14**	**364.05**

BAUCOM, JOANNE CROWELL 1522 HENRY SMITH RD MONROE, NC 28110

SOURCE	PROPERTY KEY	TAXES/FEES	INTEREST	AMOUNT DUE
RE	08129019A	356.87	7.14	364.01
Name Totals:		**356.87**	**7.14**	**364.01**

HELMSMAN HOMES LLC PO BOX 3965 MOORESVILLE, NC 28117

SOURCE	PROPERTY KEY	TAXES/FEES	INTEREST	AMOUNT DUE
RE	09354026	356.87	7.14	364.01
Name Totals:		**356.87**	**7.14**	**364.01**

HELMS, DANIEL ALLEN 104 YATES AVE BLACK MOUNTAIN, NC 28711

SOURCE	PROPERTY KEY	TAXES/FEES	INTEREST	AMOUNT DUE
RE	09174006N	356.87	7.14	364.01
Name Totals:		**356.87**	**7.14**	**364.01**

GOMEZ, SAMUEL VENEGAS 4311 AUSTIN RD MONROE, NC 28112

SOURCE	PROPERTY KEY	TAXES/FEES	INTEREST	AMOUNT DUE
RE	05186001H	356.79	7.14	363.93
Name Totals:		**356.79**	**7.14**	**363.93**

OUTLAW, RODNEY LYNN 1016 SPEER DR MONROE, NC 28112

SOURCE	PROPERTY KEY	TAXES/FEES	INTEREST	AMOUNT DUE
RE	04201038	356.28	7.13	363.41
Name Totals:		**356.28**	**7.13**	**363.41**

GUTIERREZ, MARIA RUBI CAPOTE 5210 GREENWOOD LN MONROE, NC 28110

SOURCE	PROPERTY KEY	TAXES/FEES	INTEREST	AMOUNT DUE
RE	09192189	356.04	7.12	363.16
Name Totals:		**356.04**	**7.12**	**363.16**

MULLIS, SHEILA BAUCOM PO BOX 43 MONROE, NC 28111

SOURCE	PROPERTY KEY	TAXES/FEES	INTEREST	AMOUNT DUE
RE	08051009E	355.87	7.12	362.99
Name Totals:		**355.87**	**7.12**	**362.99**

Copyright (C) 1997-2026 DEVNET Incorporated

Uncollected Amounts By Names Report
Union County
Date Distributed as of : 1/16/2026

YEAR: 2025

TAXPAYER NAME/ADDRESS

FALCONE, MICHAEL F 2708 GRIFFITH RD MONROE, NC 28112

SOURCE	PROPERTY KEY	TAXES/FEES	INTEREST	AMOUNT DUE
RE	09292006	355.86	7.12	362.98
Name Totals:		**355.86**	**7.12**	**362.98**

HENDERSON, LINDA MURPHY 15527 SHAWNEE TRL MATTHEWS, NC 28104

SOURCE	PROPERTY KEY	TAXES/FEES	INTEREST	AMOUNT DUE
RE	07129499	355.51	7.11	362.62
Name Totals:		**355.51**	**7.11**	**362.62**

SIMS, CAROL L 1527 MILL CREEK CHURCH RD MONROE, NC 28110

SOURCE	PROPERTY KEY	TAXES/FEES	INTEREST	AMOUNT DUE
RE	08132017	355.41	7.11	362.52
Name Totals:		**355.41**	**7.11**	**362.52**

LOCAL MORTGAGE CORP 1800 PEACHTREE RD STE 600 ATLANTA, GA 30309

SOURCE	PROPERTY KEY	TAXES/FEES	INTEREST	AMOUNT DUE
RE	09022036	355.37	7.11	362.48
Name Totals:		**355.37**	**7.11**	**362.48**

HINSON, KEMTHIA STOUT 6700 FOREST GREEN DR WAXHAW, NC 28173

SOURCE	PROPERTY KEY	TAXES/FEES	INTEREST	AMOUNT DUE
RE	06114061	355.12	7.10	362.22
Name Totals:		**355.12**	**7.10**	**362.22**

BLACK, MACIE LEE 4018 RICHARDSON RD MONROE, NC 28112

SOURCE	PROPERTY KEY	TAXES/FEES	INTEREST	AMOUNT DUE
RE	04201004D	354.97	7.10	362.07
Name Totals:		**354.97**	**7.10**	**362.07**

POSEIDON SERVICE NOW LLC 1012 E FRANKLIN ST MONROE, NC 28112

SOURCE	PROPERTY KEY	TAXES/FEES	INTEREST	AMOUNT DUE
RE	09238006A	354.74	7.09	361.83
Name Totals:		**354.74**	**7.09**	**361.83**

ASHCRAFT, ROGER WILLIAM 11141 ELMORE ANCHORAGE, AK 99516

SOURCE	PROPERTY KEY	TAXES/FEES	INTEREST	AMOUNT DUE
RE	02033007	354.65	7.09	361.74
Name Totals:		**354.65**	**7.09**	**361.74**

LUTHER REBECCA B IRREVOCABLE TRUS 2478 BRIDLE CT LINCOLNTON, NC 28092

SOURCE	PROPERTY KEY	TAXES/FEES	INTEREST	AMOUNT DUE
RE	09174008	354.43	7.09	361.52
Name Totals:		**354.43**	**7.09**	**361.52**

TAYLOR, TRAVIS D PO BOX 98 WINGATE, NC 28174

SOURCE	PROPERTY KEY	TAXES/FEES	INTEREST	AMOUNT DUE
RE	09025019A	353.85	7.08	360.93
Name Totals:		**353.85**	**7.08**	**360.93**

PAZ, MAYRA 6822 MISTY POND RD MARSHVILLE, NC 28103

SOURCE	PROPERTY KEY	TAXES/FEES	INTEREST	AMOUNT DUE
RE	02064003H	353.35	7.07	360.42
Name Totals:		**353.35**	**7.07**	**360.42**

Copyright (C) 1997-2026 DEVNET Incorporated

Uncollected Amounts By Names Report
Union County
Date Distributed as of : 1/16/2026

YEAR: 2025

TAXPAYER NAME/ADDRESS

BAUCOM, PERRY ALEXANDER 2302 HAIGLER BAUCOM RD MONROE, NC 28110

SOURCE	PROPERTY KEY	TAXES/FEES	INTEREST	AMOUNT DUE
RE	08099022E	353.34	7.07	360.41
Name Totals:		**353.34**	**7.07**	**360.41**

MIERE, CRISTIAN 405 SUNNYSIDE CIR INDIAN TRAIL, NC 28079

SOURCE	PROPERTY KEY	TAXES/FEES	INTEREST	AMOUNT DUE
RE	09191022F	353.00	7.06	360.06
Name Totals:		**353.00**	**7.06**	**360.06**

MILLS, DAVID E 8241 TWIN HARBOR DR MOUNT GILEAD, NC 27306

SOURCE	PROPERTY KEY	TAXES/FEES	INTEREST	AMOUNT DUE
RE	09066008R	352.75	7.06	359.81
Name Totals:		**352.75**	**7.06**	**359.81**

MALVAROSA, CAROLYN 2205 ROCK REST RD WINGATE, NC 28174

SOURCE	PROPERTY KEY	TAXES/FEES	INTEREST	AMOUNT DUE
RE	09034009A	352.25	7.05	359.30
Name Totals:		**352.25**	**7.05**	**359.30**

LANEY, MICHAEL SCOTT 6009 WOLF POND RD MONROE, NC 28112

SOURCE	PROPERTY KEY	TAXES/FEES	INTEREST	AMOUNT DUE
RE	02151005C	352.15	7.04	359.19
Name Totals:		**352.15**	**7.04**	**359.19**

HWY 601 DEVELOPMENT LLC 520 EAGLETON DOWNS DR STE D PINEVILLE, NC 28134

SOURCE	PROPERTY KEY	TAXES/FEES	INTEREST	AMOUNT DUE
RE	09125325	351.70	7.03	358.73
Name Totals:		**351.70**	**7.03**	**358.73**

DRAKE, LINDA STACK 612 E SANDY RIDGE RD MONROE, NC 281127314

SOURCE	PROPERTY KEY	TAXES/FEES	INTEREST	AMOUNT DUE
RE	04123027	351.54	7.03	358.57
Name Totals:		**351.54**	**7.03**	**358.57**

ALBRO, NANCY ELIZABETH 2012 PINE POINTE ST MATTHEWS, NC 28104

SOURCE	PROPERTY KEY	TAXES/FEES	INTEREST	AMOUNT DUE
RE	07132435	358.45	0.00	358.45
Name Totals:		**358.45**	**0.00**	**358.45**

KIELY, MARY 116 HENDERSON ST MONROE, NC 28112

SOURCE	PROPERTY KEY	TAXES/FEES	INTEREST	AMOUNT DUE
RE	09231054	351.27	7.03	358.30
Name Totals:		**351.27**	**7.03**	**358.30**

MELTON, BETTY SUE 2119 PORTER DR WAXHAW, NC 28173

SOURCE	PROPERTY KEY	TAXES/FEES	INTEREST	AMOUNT DUE
RE	06015034	350.84	7.02	357.86
Name Totals:		**350.84**	**7.02**	**357.86**

SERRANO, OSVALDO RODRIGUEZ 3900 HERMES LN WAXHAW, NC 28173

SOURCE	PROPERTY KEY	TAXES/FEES	INTEREST	AMOUNT DUE
RE	09191016	350.83	7.02	357.85
Name Totals:		**350.83**	**7.02**	**357.85**

Copyright (C) 1997-2026 DEVNET Incorporated

Uncollected Amounts By Names Report
Union County
Date Distributed as of : 1/16/2026

YEAR: 2025

TAXPAYER NAME/ADDRESS

STEVENS CONSTRUCTION GROUP INC 2908 MCNEELY FARMS DR WAXHAW, NC 28173

SOURCE	PROPERTY KEY	TAXES/FEES	INTEREST	AMOUNT DUE
RE	05072032	350.48	7.01	357.49
RE	05072031	350.48	7.01	357.49
RE	05072030	350.48	7.01	357.49
Name Totals:		**1,051.44**	**21.03**	**1,072.47**

OXNER, ALBERT EDWIN SR 3320 HAYWOOD RD MONROE, NC 28110

SOURCE	PROPERTY KEY	TAXES/FEES	INTEREST	AMOUNT DUE
RE	07027010R	350.27	7.01	357.28
Name Totals:		**350.27**	**7.01**	**357.28**

BROOKS, WESLEY TYLER 4705 NESBIT RD MONROE, NC 28112

SOURCE	PROPERTY KEY	TAXES/FEES	INTEREST	AMOUNT DUE
RE	04309019G	350.12	7.00	357.12
Name Totals:		**350.12**	**7.00**	**357.12**

MASKE, DAISY RUSHING 2401 QUAIL RUN RD MONROE, NC 28112

SOURCE	PROPERTY KEY	TAXES/FEES	INTEREST	AMOUNT DUE
RE	04045009	349.88	7.00	356.88
Name Totals:		**349.88**	**7.00**	**356.88**

POMARICO, MICHAEL 274 MAIN ST BEACON, NY 12508

SOURCE	PROPERTY KEY	TAXES/FEES	INTEREST	AMOUNT DUE
RE	02164008Q	348.80	6.98	355.78
Name Totals:		**348.80**	**6.98**	**355.78**

CUNNINGHAM, CLEVELAND EUGENE 5913 S ROCKY RIVER RD MONROE, NC 281128061

SOURCE	PROPERTY KEY	TAXES/FEES	INTEREST	AMOUNT DUE
RE	09273048	348.67	6.97	355.64
Name Totals:		**348.67**	**6.97**	**355.64**

GREENE HILL FARM INC PO BOX 3035 MATTHEWS, NC 28106

SOURCE	PROPERTY KEY	TAXES/FEES	INTEREST	AMOUNT DUE
RE	04321007	348.22	6.96	355.18
Name Totals:		**348.22**	**6.96**	**355.18**

ADCOCK, KATHERINE F 1507 MILLS HARRIS RD WINGATE, NC 28174

SOURCE	PROPERTY KEY	TAXES/FEES	INTEREST	AMOUNT DUE
RE	02205007A	348.20	6.96	355.16
Name Totals:		**348.20**	**6.96**	**355.16**

MALVAROSA, CAROLYN 284 JUDITH DR STORMVILLE, NY 12582

SOURCE	PROPERTY KEY	TAXES/FEES	INTEREST	AMOUNT DUE
RE	09034008	348.20	6.96	355.16
Name Totals:		**348.20**	**6.96**	**355.16**

JACKSON, RHONDA ALDRIDGE 1726 MACEDONIA CHURCH RD MONROE, NC 28112

SOURCE	PROPERTY KEY	TAXES/FEES	INTEREST	AMOUNT DUE
RE	09128012D	348.13	6.96	355.09
Name Totals:		**348.13**	**6.96**	**355.09**

Copyright (C) 1997-2026 DEVNET Incorporated

Uncollected Amounts By Names Report
Union County
Date Distributed as of : 1/16/2026

YEAR: 2025

TAXPAYER NAME/ADDRESS

ARANGO, CARLOS A 17 COVEWOOD WAY COATESVILLE, PA 19320

SOURCE	PROPERTY KEY	TAXES/FEES	INTEREST	AMOUNT DUE
RE	04204062	354.34	0.00	354.34
Name Totals:		**354.34**	**0.00**	**354.34**

GORDON, CAROL LOUISE MORGAN 6521 MORGANS COVE RD MONROE, NC 281108302

SOURCE	PROPERTY KEY	TAXES/FEES	INTEREST	AMOUNT DUE
RE	08192020	347.33	6.95	354.28
Name Totals:		**347.33**	**6.95**	**354.28**

BURRIS, CLARA DIANNE 5917 LANDER BENTON RD MONROE, NC 28110

SOURCE	PROPERTY KEY	TAXES/FEES	INTEREST	AMOUNT DUE
RE	07039004C	347.18	6.94	354.12
Name Totals:		**347.18**	**6.94**	**354.12**

ORTIZ-CATTEBEKE, PEDRO L 2109 E LAWYERS RD MONROE, NC 28110

SOURCE	PROPERTY KEY	TAXES/FEES	INTEREST	AMOUNT DUE
RE	08102017J	347.11	6.94	354.05
Name Totals:		**347.11**	**6.94**	**354.05**

LONG, AMY HORTON 5906 N ROCKY RIVER RD INDIAN TRAIL, NC 280797508

SOURCE	PROPERTY KEY	TAXES/FEES	INTEREST	AMOUNT DUE
RE	07003012B	346.71	6.93	353.64
Name Totals:		**346.71**	**6.93**	**353.64**

LINKER, VIRGINIA H HEIRS %ELAINE LONG 8925 TRUELIGHT CHURCH RD CHARLOTTE, NC 28227

SOURCE	PROPERTY KEY	TAXES/FEES	INTEREST	AMOUNT DUE
RE	07078019	346.14	6.92	353.06
Name Totals:		**346.14**	**6.92**	**353.06**

RUSHING, TANYA SELWYN 119 PRIDES CRSG ROLESVILLE, NC 27571

SOURCE	PROPERTY KEY	TAXES/FEES	INTEREST	AMOUNT DUE
RE	07027013C	345.92	6.92	352.84
Name Totals:		**345.92**	**6.92**	**352.84**

SIMPSON, LINDA J 3703 HAIGLER RD MONROE, NC 28110

SOURCE	PROPERTY KEY	TAXES/FEES	INTEREST	AMOUNT DUE
RE	08042010F	345.76	6.92	352.68
Name Totals:		**345.76**	**6.92**	**352.68**

CLARK, MELISSA WOOLERY 9009 LADYS SECRET DR INDIAN TRAIL, NC 28079

SOURCE	PROPERTY KEY	TAXES/FEES	INTEREST	AMOUNT DUE
RE	07021086	345.58	6.91	352.49
Name Totals:		**345.58**	**6.91**	**352.49**

EUDY, WESLEY D 1718 ARBOR WAY ALBEMARLE, NC 28001

SOURCE	PROPERTY KEY	TAXES/FEES	INTEREST	AMOUNT DUE
RE	09156006B	345.19	6.90	352.09
Name Totals:		**345.19**	**6.90**	**352.09**

GARCIA, JESUS TELLO 6003 BRICK LANDING DRIVE MONROE, NC 281109138

SOURCE	PROPERTY KEY	TAXES/FEES	INTEREST	AMOUNT DUE
RE	09171011C	345.16	6.90	352.06
Name Totals:		**345.16**	**6.90**	**352.06**

Copyright (C) 1997-2026 DEVNET Incorporated

Uncollected Amounts By Names Report
Union County
Date Distributed as of : 1/16/2026

YEAR: 2025

TAXPAYER NAME/ADDRESS

MARTINEZ, ISMAEL HERNANDEZ 1505 STAFFORD ST MONROE, NC 28110

SOURCE	PROPERTY KEY	TAXES/FEES	INTEREST	AMOUNT DUE
RE	09222024A	344.75	6.90	351.65
Name Totals:		**344.75**	**6.90**	**351.65**

XALTIPA, YOLOTZIN 506 PARKER ST MONROE, NC 28112

SOURCE	PROPERTY KEY	TAXES/FEES	INTEREST	AMOUNT DUE
RE	09189062	343.89	6.88	350.77
Name Totals:		**343.89**	**6.88**	**350.77**

GRIFFIN, MARGARET T 3408 OLD MONROE-MARSHVILL WINGATE, NC 28174

SOURCE	PROPERTY KEY	TAXES/FEES	INTEREST	AMOUNT DUE
RE	09031010B	343.64	6.87	350.51
Name Totals:		**343.64**	**6.87**	**350.51**

LOPEZ, MANUEL 5003 ROLLING MEADOWS DR WINGATE, NC 28174

SOURCE	PROPERTY KEY	TAXES/FEES	INTEREST	AMOUNT DUE
RE	02199014C	343.14	6.86	350.00
Name Totals:		**343.14**	**6.86**	**350.00**

MORRISON, RUTHIE 4707 CROW RD MONROE, NC 28110

SOURCE	PROPERTY KEY	TAXES/FEES	INTEREST	AMOUNT DUE
RE	09417006F	342.88	6.86	349.74
Name Totals:		**342.88**	**6.86**	**349.74**

SMITH, DIANNE H C/O THOMAS P SMITH 6916 MORRISON AVE WAXHAW, NC 28173

SOURCE	PROPERTY KEY	TAXES/FEES	INTEREST	AMOUNT DUE
RE	05063018	342.38	6.85	349.23
Name Totals:		**342.38**	**6.85**	**349.23**

NAPRIYENKO, ANATOLIY V 8424 W CARLY LN MINT HILL, NC 28227

SOURCE	PROPERTY KEY	TAXES/FEES	INTEREST	AMOUNT DUE
RE	08186010	342.17	6.84	349.01
Name Totals:		**342.17**	**6.84**	**349.01**

RODRIGUEZ, AURELIANO 1201 SAND DOLLAR CT MONROE, NC 28112

SOURCE	PROPERTY KEY	TAXES/FEES	INTEREST	AMOUNT DUE
RE	09381090	341.45	6.83	348.28
Name Totals:		**341.45**	**6.83**	**348.28**

HOWELL, JAMIE B 2205 MANGUM DAIRY RD MONROE, NC 28112

SOURCE	PROPERTY KEY	TAXES/FEES	INTEREST	AMOUNT DUE
RE	04060002D	341.43	6.83	348.26
Name Totals:		**341.43**	**6.83**	**348.26**

NELSON, MARRISSA SNEED 2204 RYEFIELD WAY MONROE, NC 28112

SOURCE	PROPERTY KEY	TAXES/FEES	INTEREST	AMOUNT DUE
RE	04099006B	341.30	6.83	348.13
Name Totals:		**341.30**	**6.83**	**348.13**

BLAKENEY, WILLIE H 3720 EDWARDS RD WINGATE, NC 28174

SOURCE	PROPERTY KEY	TAXES/FEES	INTEREST	AMOUNT DUE
RE	09231241	341.28	6.83	348.11
Name Totals:		**341.28**	**6.83**	**348.11**

Copyright (C) 1997-2026 DEVNET Incorporated

Uncollected Amounts By Names Report
Union County
Date Distributed as of : 1/16/2026

YEAR: 2025

TAXPAYER NAME/ADDRESS

MALLOY, RAYMOND LEE JR 6632 BACHELORS KNOB RD MARSHVILLE, NC 28103

SOURCE	PROPERTY KEY	TAXES/FEES	INTEREST	AMOUNT DUE
RE	01150010	341.21	6.82	348.03
Name Totals:		**341.21**	**6.82**	**348.03**

GARRIS, CYNTHIA K 2513 KEMPSAR LN MONROE, NC 281108403

SOURCE	PROPERTY KEY	TAXES/FEES	INTEREST	AMOUNT DUE
RE	09339189	341.05	6.82	347.87
Name Totals:		**341.05**	**6.82**	**347.87**

COAN, MARY JANE 1307 MCINTYRE RD WINGATE, NC 28174

SOURCE	PROPERTY KEY	TAXES/FEES	INTEREST	AMOUNT DUE
RE	09012007A	340.10	6.80	346.90
Name Totals:		**340.10**	**6.80**	**346.90**

RABB, ALLEN W 616 GOOSE CREEK DR INDIAN TRAIL, NC 28079

SOURCE	PROPERTY KEY	TAXES/FEES	INTEREST	AMOUNT DUE
RE	08222033	339.76	6.80	346.56
Name Totals:		**339.76**	**6.80**	**346.56**

KNIGHT, LAUREN BETHANY 8122 MORGAN MILL RD MONROE, NC 28110

SOURCE	PROPERTY KEY	TAXES/FEES	INTEREST	AMOUNT DUE
RE	03120006F	339.68	6.79	346.47
Name Totals:		**339.68**	**6.79**	**346.47**

RUSS, TREVOR 3706 DUSTY HOLLOW RD MONROE, NC 28112

SOURCE	PROPERTY KEY	TAXES/FEES	INTEREST	AMOUNT DUE
RE	02114101J	338.91	6.78	345.69
Name Totals:		**338.91**	**6.78**	**345.69**

FARACI, GLENN E 1719 S ROCKY RIVER RD MONROE, NC 28112

SOURCE	PROPERTY KEY	TAXES/FEES	INTEREST	AMOUNT DUE
RE	09022076	338.73	6.77	345.50
Name Totals:		**338.73**	**6.77**	**345.50**

STAFFORD, RAMONA MICHELE 3114 SECREST SHORTCUT RD MONROE, NC 28110

SOURCE	PROPERTY KEY	TAXES/FEES	INTEREST	AMOUNT DUE
RE	08303007B01	338.66	6.77	345.43
Name Totals:		**338.66**	**6.77**	**345.43**

RUSHING, MARY ADA LAYVARN M 3840 WINCHESTER RD MONROE, NC 28110

SOURCE	PROPERTY KEY	TAXES/FEES	INTEREST	AMOUNT DUE
RE	08300049B	338.66	6.77	345.43
Name Totals:		**338.66**	**6.77**	**345.43**

STARES, SANDRA A 2741 SHILOAH UNITY RD LANCASTER, SC 29720

SOURCE	PROPERTY KEY	TAXES/FEES	INTEREST	AMOUNT DUE
RE	04174013B	338.54	6.77	345.31
Name Totals:		**338.54**	**6.77**	**345.31**

AG & NS MANAGEMENT LLC 301 S MCDOWELL ST SUITE 125 - 1845 CHARLOTTE, NC 28204

SOURCE	PROPERTY KEY	TAXES/FEES	INTEREST	AMOUNT DUE
RE	02052004	338.31	6.77	345.08
Name Totals:		**338.31**	**6.77**	**345.08**

Copyright (C) 1997-2026 DEVNET Incorporated

Uncollected Amounts By Names Report
Union County
Date Distributed as of : 1/16/2026

YEAR: 2025

TAXPAYER NAME/ADDRESS

COFFEY, TRIANNA CHERELL'E 8311 PINE OAK RD WAXHAW, NC 28173

SOURCE	PROPERTY KEY	TAXES/FEES	INTEREST	AMOUNT DUE
RE	06168032	338.12	6.76	344.88
Name Totals:		**338.12**	**6.76**	**344.88**

MYERS, SAMUEL SCOTT 3321 OLD MONROE MARSHVILLE RD WINGATE, NC 28174

SOURCE	PROPERTY KEY	TAXES/FEES	INTEREST	AMOUNT DUE
RE	09031009C	338.07	6.76	344.83
Name Totals:		**338.07**	**6.76**	**344.83**

STOKES, JOSHUA A 2205 BARRON GREENE RD MARSHVILLE, NC 28103

SOURCE	PROPERTY KEY	TAXES/FEES	INTEREST	AMOUNT DUE
RE	02189004B	337.69	6.75	344.44
Name Totals:		**337.69**	**6.75**	**344.44**

SIMPSON, LINDA 5519 UNIONVILLE BRIEF RD MONROE, NC 28110

SOURCE	PROPERTY KEY	TAXES/FEES	INTEREST	AMOUNT DUE
RE	08162006	337.69	6.75	344.44
Name Totals:		**337.69**	**6.75**	**344.44**

RISHER, LESLIE JO 8709 WINGARD DR WAXHAW, NC 28173

SOURCE	PROPERTY KEY	TAXES/FEES	INTEREST	AMOUNT DUE
RE	05110091	337.35	6.75	344.10
Name Totals:		**337.35**	**6.75**	**344.10**

STEGALL, NANCY G 5411 REID RD INDIAN TRAIL, NC 28079

SOURCE	PROPERTY KEY	TAXES/FEES	INTEREST	AMOUNT DUE
RE	07060063G	336.21	6.72	342.93
Name Totals:		**336.21**	**6.72**	**342.93**

RUSHING, ALLYSON W 1901 OLD PAGELAND MARSHVILLE RD MARSHVILLE, NC 28103

SOURCE	PROPERTY KEY	TAXES/FEES	INTEREST	AMOUNT DUE
RE	02151005G	336.19	6.72	342.91
Name Totals:		**336.19**	**6.72**	**342.91**

WOODS, GLORIA JEAN BARRETT 2125 COMMERCE DR APT 107 MONROE, NC 28110

SOURCE	PROPERTY KEY	TAXES/FEES	INTEREST	AMOUNT DUE
RE	01126010D	336.16	6.72	342.88
Name Totals:		**336.16**	**6.72**	**342.88**

PRESSLEY, MITCHELL R 6123 INDIAN TRAIL FAIRVIEW RD INDIAN TRAIL, NC 28079

SOURCE	PROPERTY KEY	TAXES/FEES	INTEREST	AMOUNT DUE
RE	07060087	335.74	6.71	342.45
Name Totals:		**335.74**	**6.71**	**342.45**

MULLIS, SHEILA BAUCOM PO BOX 43 MONROE, NC 28111

SOURCE	PROPERTY KEY	TAXES/FEES	INTEREST	AMOUNT DUE
RE	08051009A	335.68	6.71	342.39
Name Totals:		**335.68**	**6.71**	**342.39**

TRANTHAM, JEREL E 2120 KEEGAN CT MATTHEWS, NC 28104

SOURCE	PROPERTY KEY	TAXES/FEES	INTEREST	AMOUNT DUE
RE	06120207	335.64	6.71	342.35
Name Totals:		**335.64**	**6.71**	**342.35**

Copyright (C) 1997-2026 DEVNET Incorporated

Uncollected Amounts By Names Report
Union County
Date Distributed as of : 1/16/2026

YEAR: 2025

TAXPAYER NAME/ADDRESS

MANSFIELD, ELIZABETH 1901 QUIET WOODS RD MONROE, NC 28110

SOURCE	PROPERTY KEY	TAXES/FEES	INTEREST	AMOUNT DUE
RE	09177352	335.64	6.71	342.35
Name Totals:		**335.64**	**6.71**	**342.35**

HOFF, DAWN P 4302 EMERALD LN INDIAN TRAIL, NC 28079

SOURCE	PROPERTY KEY	TAXES/FEES	INTEREST	AMOUNT DUE
RE	07066075	335.26	6.71	341.97
Name Totals:		**335.26**	**6.71**	**341.97**

DIVERSIFIED REAL ESTATE HOLDINGS LLC 6920 E MARSHVILLE BLVD MARSHVILLE, NC 28103

SOURCE	PROPERTY KEY	TAXES/FEES	INTEREST	AMOUNT DUE
RE	02307028	335.06	6.70	341.76
Name Totals:		**335.06**	**6.70**	**341.76**

SIMS, CAROL L 1527 MILL CREEK CHURCH RD MONROE, NC 28110

SOURCE	PROPERTY KEY	TAXES/FEES	INTEREST	AMOUNT DUE
RE	08132017C	334.91	6.70	341.61
Name Totals:		**334.91**	**6.70**	**341.61**

RALEY, MAZIE LEE TRUSEDALE HEIRS 3210 OLD MONROE MARSHVILLE RD WINGATE, NC 28174

SOURCE	PROPERTY KEY	TAXES/FEES	INTEREST	AMOUNT DUE
RE	09066006C	334.53	6.69	341.22
Name Totals:		**334.53**	**6.69**	**341.22**

HWY 601 DEVELOPMENT LLC 520 EAGLETON DOWNS DR STE D PINEVILLE, NC 28134

SOURCE	PROPERTY KEY	TAXES/FEES	INTEREST	AMOUNT DUE
RE	09125389	334.33	6.69	341.02
Name Totals:		**334.33**	**6.69**	**341.02**

BAXLEY, JENNIFER W 1181 ARIZON BEND WATKINSVILLE, GA 30677

SOURCE	PROPERTY KEY	TAXES/FEES	INTEREST	AMOUNT DUE
RE	08072003D	333.93	6.68	340.61
Name Totals:		**333.93**	**6.68**	**340.61**

RUSHING, DANNY 3041 SIKES MILL RD MONROE, NC 28110

SOURCE	PROPERTY KEY	TAXES/FEES	INTEREST	AMOUNT DUE
RE	08129013D	333.93	6.68	340.61
Name Totals:		**333.93**	**6.68**	**340.61**

SILVA, JOSE 425 WILLARD JOHNSON RD VILAS, NC 286929918

SOURCE	PROPERTY KEY	TAXES/FEES	INTEREST	AMOUNT DUE
RE	07042050	333.83	6.68	340.51
Name Totals:		**333.83**	**6.68**	**340.51**

SILVA, JOSE 425 WILLARD JOHNSON RD VILAS, NC 28692

SOURCE	PROPERTY KEY	TAXES/FEES	INTEREST	AMOUNT DUE
RE	07042049A	333.83	6.68	340.51
Name Totals:		**333.83**	**6.68**	**340.51**

HARTIS, DEBORAH L 2815 UNIONVILLE INDIAN TRAIL RD INDIAN TRAIL, NC 280796752

SOURCE	PROPERTY KEY	TAXES/FEES	INTEREST	AMOUNT DUE
RE	07024031	333.83	6.68	340.51
Name Totals:		**333.83**	**6.68**	**340.51**

Copyright (C) 1997-2026 DEVNET Incorporated

Uncollected Amounts By Names Report
Union County
Date Distributed as of : 1/16/2026

YEAR: 2025

TAXPAYER NAME/ADDRESS

GRAY, ANITA 5903 ROCKY RIVER RD N INDIAN TRAIL, NC 280797508

SOURCE	PROPERTY KEY	TAXES/FEES	INTEREST	AMOUNT DUE
RE	07003009B	333.83	6.68	340.51
Name Totals:		**333.83**	**6.68**	**340.51**

MOORE, SUSAN M 7417 CUNNINGHAM LN INDIAN TRAIL, NC 28079

SOURCE	PROPERTY KEY	TAXES/FEES	INTEREST	AMOUNT DUE
RE	07018019	333.83	6.68	340.51
Name Totals:		**333.83**	**6.68**	**340.51**

FLORES, ZULAYMA GARCIA 6724 MIMOSA ST INDIAN TRAIL, NC 28079

SOURCE	PROPERTY KEY	TAXES/FEES	INTEREST	AMOUNT DUE
RE	07042043	333.83	6.68	340.51
Name Totals:		**333.83**	**6.68**	**340.51**

BIRD DOG PROPERTY LLC 107 RIDGE RUN RD MARSHVILLE, NC 28103

SOURCE	PROPERTY KEY	TAXES/FEES	INTEREST	AMOUNT DUE
RE	09022081	333.44	6.67	340.11
Name Totals:		**333.44**	**6.67**	**340.11**

DAMBRA, MICHAEL 928 S FOREST HILLS SCHOOL RD MARSHVILLE, NC 28103

SOURCE	PROPERTY KEY	TAXES/FEES	INTEREST	AMOUNT DUE
RE	02217012B	333.40	6.67	340.07
Name Totals:		**333.40**	**6.67**	**340.07**

BOSSBACH, SHIRLEY C 6132 DAVIDSON DR MATTHEWS, NC 28104

SOURCE	PROPERTY KEY	TAXES/FEES	INTEREST	AMOUNT DUE
RE	07147069	333.40	6.67	340.07
Name Totals:		**333.40**	**6.67**	**340.07**

AUSTIN, JEFFREY BERNARD 208 MIDDLETON AVE MATTHEWS, NC 281047345

SOURCE	PROPERTY KEY	TAXES/FEES	INTEREST	AMOUNT DUE
RE	07147121	333.40	6.67	340.07
Name Totals:		**333.40**	**6.67**	**340.07**

MORGAN, JOANNE O 6032 CAROLINE DR MATTHEWS, NC 28104

SOURCE	PROPERTY KEY	TAXES/FEES	INTEREST	AMOUNT DUE
RE	07147032	333.40	6.67	340.07
RE	07147030	333.40	6.67	340.07
Name Totals:		**666.80**	**13.34**	**680.14**

CUTHBERTSON, JOHN PERNAY PO BOX 3299 WINGATE, NC 28174

SOURCE	PROPERTY KEY	TAXES/FEES	INTEREST	AMOUNT DUE
RE	02239068	333.01	6.66	339.67
Name Totals:		**333.01**	**6.66**	**339.67**

BURRIS, CLARA DIANNE 5917 LANDER BENTON RD MONROE, NC 28110

SOURCE	PROPERTY KEY	TAXES/FEES	INTEREST	AMOUNT DUE
RE	07039011	332.88	6.66	339.54
Name Totals:		**332.88**	**6.66**	**339.54**

Copyright (C) 1997-2026 DEVNET Incorporated

Uncollected Amounts By Names Report
Union County
Date Distributed as of : 1/16/2026

YEAR: 2025

TAXPAYER NAME/ADDRESS

CARRILLO, ALECIA PERKINS 2571 RIVER RUN DR DACULA, GA 30019

SOURCE	PROPERTY KEY	TAXES/FEES	INTEREST	AMOUNT DUE
RE	09093005A	332.83	6.66	339.49
Name Totals:		**332.83**	**6.66**	**339.49**

SIMPSON, MARY MCMANUS HEIRS C/O EMILY DILLINGHAM 407 VICTORIA AVE MONROE, NC 28112

SOURCE	PROPERTY KEY	TAXES/FEES	INTEREST	AMOUNT DUE
RE	09238119	332.36	6.65	339.01
Name Totals:		**332.36**	**6.65**	**339.01**

HOLLOWAY, MARION C JR 2633 ROLLING HILLS DR MONROE, NC 28110

SOURCE	PROPERTY KEY	TAXES/FEES	INTEREST	AMOUNT DUE
RE	09256022A	332.16	6.64	338.80
Name Totals:		**332.16**	**6.64**	**338.80**

CENTURY COMMUNITIES SOUTHEAST LLC 7401 CARMEL EXECUTIVE PARK DR STE 310 CHARLOTTE, NC 28226

SOURCE	PROPERTY KEY	TAXES/FEES	INTEREST	AMOUNT DUE
RE	09216675	332.16	6.64	338.80
Name Totals:		**332.16**	**6.64**	**338.80**

HILL, RACHEL N 4118 GRIFFITH RD MONROE, NC 28112

SOURCE	PROPERTY KEY	TAXES/FEES	INTEREST	AMOUNT DUE
RE	04198061	331.85	6.64	338.49
Name Totals:		**331.85**	**6.64**	**338.49**

CATO, DOROTHY ELIZABETH 1018 CURLING CREEK DR INDIAN TRAIL, NC 28079

SOURCE	PROPERTY KEY	TAXES/FEES	INTEREST	AMOUNT DUE
RE	09226124	331.73	6.63	338.36
Name Totals:		**331.73**	**6.63**	**338.36**

MCMANUS, JENNIFER LEIGH 2501 OLIVE BRANCH RD MONROE, NC 28110

SOURCE	PROPERTY KEY	TAXES/FEES	INTEREST	AMOUNT DUE
RE	09143018C	331.29	6.63	337.92
Name Totals:		**331.29**	**6.63**	**337.92**

EDGEWOOD ENTERPRISES INC C/O MARY ALICE BIVENS 7090 E MESCAL STREET APT #232 SCOTTSDALE, AZ 85254

SOURCE	PROPERTY KEY	TAXES/FEES	INTEREST	AMOUNT DUE
RE	09049002W	331.17	6.62	337.79
Name Totals:		**331.17**	**6.62**	**337.79**

PARKER, DONNA B 5233 LAWYERS RD E WINGATE, NC 28174

SOURCE	PROPERTY KEY	TAXES/FEES	INTEREST	AMOUNT DUE
RE	02199033	331.10	6.62	337.72
Name Totals:		**331.10**	**6.62**	**337.72**

PARKER, DONNA B 5233 E LAWYERS RD WINGATE, NC 28174

SOURCE	PROPERTY KEY	TAXES/FEES	INTEREST	AMOUNT DUE
RE	02199034	331.10	6.62	337.72
Name Totals:		**331.10**	**6.62**	**337.72**

THERAPTORONE LLC 326 E WITCHWOOD LN LAKE BLUFF, IL 60044

SOURCE	PROPERTY KEY	TAXES/FEES	INTEREST	AMOUNT DUE
RE	08192003G	330.93	6.62	337.55
Name Totals:		**330.93**	**6.62**	**337.55**

Copyright (C) 1997-2026 DEVNET Incorporated

Uncollected Amounts By Names Report
Union County
Date Distributed as of : 1/16/2026

YEAR: 2025

TAXPAYER NAME/ADDRESS

TYSON-DUNCAN VENTURES LLC 1603 W ROOSEVELT BLVD MONROE, NC 28110

SOURCE	PROPERTY KEY	TAXES/FEES	INTEREST	AMOUNT DUE
RE	09229040	330.86	6.62	337.48
Name Totals:		**330.86**	**6.62**	**337.48**

TORRENCE, DUSTY 3804 ANSONVILLE RD MARSHVILLE, NC 28103

SOURCE	PROPERTY KEY	TAXES/FEES	INTEREST	AMOUNT DUE
RE	02105005F	330.79	6.62	337.41
Name Totals:		**330.79**	**6.62**	**337.41**

DAYE LECLINTON REVOCABLE LIVING TRU 856 CARMONA CT MATTHEWS, NC 28104

SOURCE	PROPERTY KEY	TAXES/FEES	INTEREST	AMOUNT DUE
RE	06105016	330.74	6.61	337.35
Name Totals:		**330.74**	**6.61**	**337.35**

DH1 PROPERTIES LLC 506 S SUTHERLAND AVE MONROE, NC 28110

SOURCE	PROPERTY KEY	TAXES/FEES	INTEREST	AMOUNT DUE
RE	09194132A	330.43	6.61	337.04
Name Totals:		**330.43**	**6.61**	**337.04**

TURNER, THALIA 870 E LONGVIEW AVE COLUMBUS, OH 43224

SOURCE	PROPERTY KEY	TAXES/FEES	INTEREST	AMOUNT DUE
RE	09204020	329.96	6.60	336.56
Name Totals:		**329.96**	**6.60**	**336.56**

MOREE, RONNIE ET AL C/O BRANDY SMITH 2047 TWILIGHT LANE MONROE, NC 281106108

SOURCE	PROPERTY KEY	TAXES/FEES	INTEREST	AMOUNT DUE
RE	04009006A	329.71	6.59	336.30
Name Totals:		**329.71**	**6.59**	**336.30**

HWY 601 DEVELOPMENT LLC 520 EAGLETON DOWNS DR STE D PINEVILLE, NC 28134

SOURCE	PROPERTY KEY	TAXES/FEES	INTEREST	AMOUNT DUE
RE	09125279	328.69	6.57	335.26
Name Totals:		**328.69**	**6.57**	**335.26**

TERESHCHENKOV, IRINA 3013 HUNT CLUB AVE MONROE, NC 28110

SOURCE	PROPERTY KEY	TAXES/FEES	INTEREST	AMOUNT DUE
RE	08051021	328.07	6.56	334.63
Name Totals:		**328.07**	**6.56**	**334.63**

HWY 601 DEVELOPMENT LLC PO BOX 3340 FORT MILL, SC 29715

SOURCE	PROPERTY KEY	TAXES/FEES	INTEREST	AMOUNT DUE
RE	09125267	327.82	6.56	334.38
RE	09125168	327.82	6.56	334.38
Name Totals:		**655.64**	**13.12**	**668.76**

TEMPLIN, ANDY C 3406 OLIVE BRANCH RD MONROE, NC 28110

SOURCE	PROPERTY KEY	TAXES/FEES	INTEREST	AMOUNT DUE
RE	09078002F	327.58	6.55	334.13
Name Totals:		**327.58**	**6.55**	**334.13**

Copyright (C) 1997-2026 DEVNET Incorporated

Uncollected Amounts By Names Report
Union County
Date Distributed as of : 1/16/2026

YEAR: 2025

TAXPAYER NAME/ADDRESS

GILLEY, MICHELLE W 10417 ROCKING CHAIR RD MATTHEWS, NC 28105

SOURCE	PROPERTY KEY	TAXES/FEES	INTEREST	AMOUNT DUE
RE	06117038	327.54	6.55	334.09
Name Totals:		**327.54**	**6.55**	**334.09**

SHARP, MARGARET B TRUSTEE 2999 OVERLAND AVE STE 216 LOS ANGELES, CA 900643226

SOURCE	PROPERTY KEY	TAXES/FEES	INTEREST	AMOUNT DUE
RE	09049002E	327.45	6.55	334.00
Name Totals:		**327.45**	**6.55**	**334.00**

COVINGTON, WILLIETTE CAROLINE 2791 WHITE STORE RD WADESBORO, NC 28170

SOURCE	PROPERTY KEY	TAXES/FEES	INTEREST	AMOUNT DUE
RE	03021004	327.21	6.54	333.75
Name Totals:		**327.21**	**6.54**	**333.75**

DEESE, BRANDI H 2314 PORTER DR WAXHAW, NC 28173

SOURCE	PROPERTY KEY	TAXES/FEES	INTEREST	AMOUNT DUE
RE	06015053A	327.01	6.54	333.55
Name Totals:		**327.01**	**6.54**	**333.55**

MILLER, JANET W 1763 LESA LIN DR MONROE, NC 28112

SOURCE	PROPERTY KEY	TAXES/FEES	INTEREST	AMOUNT DUE
RE	09161041	326.89	6.54	333.43
Name Totals:		**326.89**	**6.54**	**333.43**

VK HERITAGE LLC 160 MINE LAKE CT STE 200 RALEIGH, NC 27615

SOURCE	PROPERTY KEY	TAXES/FEES	INTEREST	AMOUNT DUE
RE	07121381	326.61	6.53	333.14
Name Totals:		**326.61**	**6.53**	**333.14**

DALERIO, JOHN R 3017 WAXHAW HWY MONROE, NC 28112

SOURCE	PROPERTY KEY	TAXES/FEES	INTEREST	AMOUNT DUE
RE	09351308	326.04	6.52	332.56
Name Totals:		**326.04**	**6.52**	**332.56**

TARLTON, JAMES C JR 7408 OLD GOLDMINE RD PEACHLAND, NC 28133

SOURCE	PROPERTY KEY	TAXES/FEES	INTEREST	AMOUNT DUE
RE	02043013A	325.28	6.51	331.79
Name Totals:		**325.28**	**6.51**	**331.79**

LOPEZ, ANDRES R 608 STAFFORD ST MONROE, NC 28110

SOURCE	PROPERTY KEY	TAXES/FEES	INTEREST	AMOUNT DUE
RE	09093016	325.18	6.50	331.68
Name Totals:		**325.18**	**6.50**	**331.68**

CROSBY, RUBY LEE PO BOX 635 WINGATE, NC 281740635

SOURCE	PROPERTY KEY	TAXES/FEES	INTEREST	AMOUNT DUE
RE	02239021	323.82	6.48	330.30
Name Totals:		**323.82**	**6.48**	**330.30**

WILLIAMS, EDDIE JACKSON 5924 MAMOLAKE RD CHARLOTTE, NC 28270

SOURCE	PROPERTY KEY	TAXES/FEES	INTEREST	AMOUNT DUE
RE	07090024	323.79	6.48	330.27
Name Totals:		**323.79**	**6.48**	**330.27**

Copyright (C) 1997-2026 DEVNET Incorporated

Uncollected Amounts By Names Report
Union County
Date Distributed as of : 1/16/2026

YEAR: 2025

TAXPAYER NAME/ADDRESS

WASHINGTON, EDDIE HEIRS 3804 WESTERN UNION SCHOOL RD WAXHAW, NC 281739516

SOURCE	PROPERTY KEY	TAXES/FEES	INTEREST	AMOUNT DUE
RE	06168014	323.48	6.47	329.95
Name Totals:		**323.48**	**6.47**	**329.95**

HAILEY, MARY HEIRS C/O VANESSA OLTON 8837 ROYAL SCOT LANE CHARLOTTE, NC 28227

SOURCE	PROPERTY KEY	TAXES/FEES	INTEREST	AMOUNT DUE
RE	09022028 01	322.85	6.46	329.31
Name Totals:		**322.85**	**6.46**	**329.31**

MEDLIN, DOROTHY T 4785 WESLEY RD MURRELLS INLET, SC 29576

SOURCE	PROPERTY KEY	TAXES/FEES	INTEREST	AMOUNT DUE
RE	04285010	322.63	6.45	329.08
Name Totals:		**322.63**	**6.45**	**329.08**

CUTHBERTSON, ARCHIE HEIRS C/O ANTWOIN CUTHBERTSON 421 JENNINGS AVE APT 1 MANSFIELD, OH 44907

SOURCE	PROPERTY KEY	TAXES/FEES	INTEREST	AMOUNT DUE
RE	07027002J80	322.18	6.44	328.62
Name Totals:		**322.18**	**6.44**	**328.62**

ALEXANDER, WILLIAM A 7213 PAGELAND HWY MONROE, NC 28112

SOURCE	PROPERTY KEY	TAXES/FEES	INTEREST	AMOUNT DUE
RE	03156037	322.11	6.44	328.55
Name Totals:		**322.11**	**6.44**	**328.55**

BOYER, MAEDELL FUNDERBURK C/O VANESSA BENNETT 12376 FISHERMAN WHARF CT JACKSONVILLE, FL 32223

SOURCE	PROPERTY KEY	TAXES/FEES	INTEREST	AMOUNT DUE
RE	09022082	322.10	6.44	328.54
Name Totals:		**322.10**	**6.44**	**328.54**

EUDY, FLOYD 2905 JAMES HAMILTON RD MONROE, NC 28110

SOURCE	PROPERTY KEY	TAXES/FEES	INTEREST	AMOUNT DUE
RE	09336026A	321.74	6.43	328.17
Name Totals:		**321.74**	**6.43**	**328.17**

BATEN, ADAN FRANCISCO ROJAS 3004 WREN WAY CT MONROE, NC 28110

SOURCE	PROPERTY KEY	TAXES/FEES	INTEREST	AMOUNT DUE
RE	09301213B	321.31	6.43	327.74
Name Totals:		**321.31**	**6.43**	**327.74**

ATCHLEY, BRENDA M 806 W FRANKLIN ST MONROE, NC 28112

SOURCE	PROPERTY KEY	TAXES/FEES	INTEREST	AMOUNT DUE
RE	09273006	320.98	6.42	327.40
Name Totals:		**320.98**	**6.42**	**327.40**

HATTENHAUER, PAUL M TRUSTEE 6210 JUDAS TREE LN CHARLOTTE, NC 28227

SOURCE	PROPERTY KEY	TAXES/FEES	INTEREST	AMOUNT DUE
RE	07060049F	320.95	6.42	327.37
Name Totals:		**320.95**	**6.42**	**327.37**

WILSON, DAVID HEIRS 719 BOYTE ST MONROE, NC 28110

SOURCE	PROPERTY KEY	TAXES/FEES	INTEREST	AMOUNT DUE
RE	09096003A	320.87	6.42	327.29
Name Totals:		**320.87**	**6.42**	**327.29**

Copyright (C) 1997-2026 DEVNET Incorporated

Uncollected Amounts By Names Report
Union County
Date Distributed as of : 1/16/2026

YEAR: 2025

TAXPAYER NAME/ADDRESS

PONDS, ASLEE MAE 915 CLARK ST WINGATE, NC 28174

SOURCE	PROPERTY KEY	TAXES/FEES	INTEREST	AMOUNT DUE
RE	02239037	320.37	6.41	326.78
Name Totals:		**320.37**	**6.41**	**326.78**

OXNER, ALBERT EDWIN SR 3320 HAYWOOD RD MONROE, NC 28110

SOURCE	PROPERTY KEY	TAXES/FEES	INTEREST	AMOUNT DUE
RE	07027010D	320.35	6.41	326.76
Name Totals:		**320.35**	**6.41**	**326.76**

ALYSON CONSTRUCTION CORP 633 WHITE OAK LN MATTHEWS, NC 28104

SOURCE	PROPERTY KEY	TAXES/FEES	INTEREST	AMOUNT DUE
RE	07102076	319.97	6.40	326.37
Name Totals:		**319.97**	**6.40**	**326.37**

CHICK-FIL-A INC ATTN: LEGAL DEPT REAL ESTATE SITE # 0538 5200 BUFFINGTON RD ATLANTA, GA 30349

SOURCE	PROPERTY KEY	TAXES/FEES	INTEREST	AMOUNT DUE
RE	09259001D	326.14	0.00	326.14
Name Totals:		**326.14**	**0.00**	**326.14**

CLARK, VANESSA 502 WEST ST S MONROE, NC 28112

SOURCE	PROPERTY KEY	TAXES/FEES	INTEREST	AMOUNT DUE
RE	09276226	319.50	6.39	325.89
Name Totals:		**319.50**	**6.39**	**325.89**

BAK, RUVIM A 1705 LAKE MONROE DR MONROE, NC 28112

SOURCE	PROPERTY KEY	TAXES/FEES	INTEREST	AMOUNT DUE
RE	09207039	319.44	6.39	325.83
Name Totals:		**319.44**	**6.39**	**325.83**

GLORY ROAD BIBLE MINISTRIES 5920 PAGELAND HWY MONROE, NC 28112

SOURCE	PROPERTY KEY	TAXES/FEES	INTEREST	AMOUNT DUE
RE	03177016B	319.18	6.38	325.56
Name Totals:		**319.18**	**6.38**	**325.56**

HELMS, TRISTON 2502 AUSTIN CHANEY RD WINGATE, NC 28174

SOURCE	PROPERTY KEY	TAXES/FEES	INTEREST	AMOUNT DUE
RE	09040001J	318.84	6.38	325.22
Name Totals:		**318.84**	**6.38**	**325.22**

EQUITY TRUST COMPANY CUSTODIAN C/O EDWIN K LIGGETT 8321 S PROVIDENCE RD WAXHAW, NC 281738493

SOURCE	PROPERTY KEY	TAXES/FEES	INTEREST	AMOUNT DUE
RE	05075007L	318.40	6.37	324.77
Name Totals:		**318.40**	**6.37**	**324.77**

MCDOUGALL, SHERRY CARTER 6809 PLEASANT GROVE RD WAXHAW, NC 28173

SOURCE	PROPERTY KEY	TAXES/FEES	INTEREST	AMOUNT DUE
RE	06084001L	318.03	6.36	324.39
Name Totals:		**318.03**	**6.36**	**324.39**

FAULKNER, DARYL J TRUSTEE 8516 LONGVIEW CLUB DR WAXHAW, NC 28173

SOURCE	PROPERTY KEY	TAXES/FEES	INTEREST	AMOUNT DUE
RE	06174159	323.64	0.00	323.64
Name Totals:		**323.64**	**0.00**	**323.64**

Copyright (C) 1997-2026 DEVNET Incorporated

Uncollected Amounts By Names Report
Union County
Date Distributed as of : 1/16/2026

YEAR: 2025

TAXPAYER NAME/ADDRESS

LONG, MARSHA REEDY 621 TRINITY CHURCH RD MONROE, NC 28112

SOURCE	PROPERTY KEY	TAXES/FEES	INTEREST	AMOUNT DUE
RE	04156019C	317.10	6.34	323.44
Name Totals:		**317.10**	**6.34**	**323.44**

WILLIAMS, ELIZABETH 4222 RICHARDSON RD MONROE, NC 28112

SOURCE	PROPERTY KEY	TAXES/FEES	INTEREST	AMOUNT DUE
RE	04231031H	317.10	6.34	323.44
Name Totals:		**317.10**	**6.34**	**323.44**

PFEIFER, MARK 8910 BRACKENHOUSE LN WAXHAW, NC 28173

SOURCE	PROPERTY KEY	TAXES/FEES	INTEREST	AMOUNT DUE
RE	04213007D	317.10	6.34	323.44
Name Totals:		**317.10**	**6.34**	**323.44**

MOLINA, MARLINA SANCHEZ 1510 STAFFORD STREET EXT MONROE, NC 28110

SOURCE	PROPERTY KEY	TAXES/FEES	INTEREST	AMOUNT DUE
RE	09186003	316.97	6.34	323.31
Name Totals:		**316.97**	**6.34**	**323.31**

POWELL, YAEL 2909 WAXHAW-MARVIN RD WAXHAW, NC 281737531

SOURCE	PROPERTY KEY	TAXES/FEES	INTEREST	AMOUNT DUE
RE	06210019	323.02	0.00	323.02
Name Totals:		**323.02**	**0.00**	**323.02**

LPL RESIDENTIAL LLC 10916 E INDEPENDENCE BLVD MATTHEWS, NC 28105

SOURCE	PROPERTY KEY	TAXES/FEES	INTEREST	AMOUNT DUE
RE	09336644	316.53	6.33	322.86
RE	09336643	316.53	6.33	322.86
Name Totals:		**633.06**	**12.66**	**645.72**

GEBRAIL, OSAMA 7504 YELLOWHORN TRL WAXHAW, NC 28173

SOURCE	PROPERTY KEY	TAXES/FEES	INTEREST	AMOUNT DUE
RE	06159013A	315.93	6.32	322.25
Name Totals:		**315.93**	**6.32**	**322.25**

MARSH, TERI T 1625 AUSTIN CHANEY RD WINGATE, NC 28174

SOURCE	PROPERTY KEY	TAXES/FEES	INTEREST	AMOUNT DUE
RE	09043002E	315.30	6.31	321.61
Name Totals:		**315.30**	**6.31**	**321.61**

HELMS, BENJAMIN MARK 1608 BUENA VISTA RD MONROE, NC 28112

SOURCE	PROPERTY KEY	TAXES/FEES	INTEREST	AMOUNT DUE
RE	09273245	315.23	6.30	321.53
Name Totals:		**315.23**	**6.30**	**321.53**

HILLER, JEREMIAH 8422 SIMPSON RD WAXHAW, NC 28173

SOURCE	PROPERTY KEY	TAXES/FEES	INTEREST	AMOUNT DUE
RE	05075004L	314.57	6.29	320.86
Name Totals:		**314.57**	**6.29**	**320.86**

Copyright (C) 1997-2026 DEVNET Incorporated

Uncollected Amounts By Names Report
Union County
Date Distributed as of : 1/16/2026

YEAR: 2025

TAXPAYER NAME/ADDRESS

MATSENKO, ALEKSANDR 2963 OCEAN PKWY APT 1R BROOKLYN, NY 11235

SOURCE	PROPERTY KEY	TAXES/FEES	INTEREST	AMOUNT DUE
RE	09354073	314.48	6.29	320.77
Name Totals:		**314.48**	**6.29**	**320.77**

THOMAS, BRENDA R PO BOX 245 MARSHVILLE, NC 28103

SOURCE	PROPERTY KEY	TAXES/FEES	INTEREST	AMOUNT DUE
RE	02114022	314.25	6.29	320.54
Name Totals:		**314.25**	**6.29**	**320.54**

FINE RENTALS LLC 1610 HINSON RD MONROE, NC 28112

SOURCE	PROPERTY KEY	TAXES/FEES	INTEREST	AMOUNT DUE
RE	09231179	313.93	6.28	320.21
Name Totals:		**313.93**	**6.28**	**320.21**

MEDLIN, BRIDGER D 4126 MEDLIN RD MONROE, NC 28112

SOURCE	PROPERTY KEY	TAXES/FEES	INTEREST	AMOUNT DUE
RE	04090023B	313.70	6.27	319.97
Name Totals:		**313.70**	**6.27**	**319.97**

MILLER, BETTY S 2505 MANOR STONE WAY INDIAN TRAIL, NC 28079

SOURCE	PROPERTY KEY	TAXES/FEES	INTEREST	AMOUNT DUE
RE	07121129	313.57	6.27	319.84
Name Totals:		**313.57**	**6.27**	**319.84**

SUTTON, HEATHER D 1637 STACK RD MONROE, NC 28112

SOURCE	PROPERTY KEY	TAXES/FEES	INTEREST	AMOUNT DUE
RE	04090003K	313.22	6.26	319.48
Name Totals:		**313.22**	**6.26**	**319.48**

BROWN, RONALD KEITH 2149 TOMMY LN MATTHEWS, NC 28104

SOURCE	PROPERTY KEY	TAXES/FEES	INTEREST	AMOUNT DUE
RE	09192188	313.06	6.26	319.32
Name Totals:		**313.06**	**6.26**	**319.32**

ALVAREZ, HUGO ANTONIO ACOSTA 1612 MACKENZIE LN MONROE, NC 28110

SOURCE	PROPERTY KEY	TAXES/FEES	INTEREST	AMOUNT DUE
RE	09270011A	313.06	6.26	319.32
Name Totals:		**313.06**	**6.26**	**319.32**

GARRISON, LUAVENIA B 906 COUNTRY LAND CT MONROE, NC 281100681

SOURCE	PROPERTY KEY	TAXES/FEES	INTEREST	AMOUNT DUE
RE	09137061	312.45	6.25	318.70
Name Totals:		**312.45**	**6.25**	**318.70**

HAIEVSKYI, VIKTOR 6306 SCOTT LONG RD INDIAN TRAIL, NC 28079

SOURCE	PROPERTY KEY	TAXES/FEES	INTEREST	AMOUNT DUE
RE	07024003F	312.24	6.24	318.48
Name Totals:		**312.24**	**6.24**	**318.48**

RISHER, LESLIE JO 8709 WINGARD DR WAXHAW, NC 28173

SOURCE	PROPERTY KEY	TAXES/FEES	INTEREST	AMOUNT DUE
RE	05110090B	311.93	6.24	318.17
Name Totals:		**311.93**	**6.24**	**318.17**

Copyright (C) 1997-2026 DEVNET Incorporated

Uncollected Amounts By Names Report
Union County
Date Distributed as of : 1/16/2026

YEAR: 2025

TAXPAYER NAME/ADDRESS

BENTON, RONALD DOUGLAS 5207 HORNE RD MARSHVILLE, NC 28103

SOURCE	PROPERTY KEY	TAXES/FEES	INTEREST	AMOUNT DUE
RE	02105012G	311.75	6.24	317.99
Name Totals:		**311.75**	**6.24**	**317.99**

EQUITY HOLDING CORP TRUSTEE PO BOX 401624 LAS VEGAS, NV 89140

SOURCE	PROPERTY KEY	TAXES/FEES	INTEREST	AMOUNT DUE
RE	06060007G	311.44	6.23	317.67
Name Totals:		**311.44**	**6.23**	**317.67**

RUSHING, DANNY SHERRILL 3041 SIKES MILL RD MONROE, NC 28110

SOURCE	PROPERTY KEY	TAXES/FEES	INTEREST	AMOUNT DUE
RE	08087030	317.65	0.00	317.65
Name Totals:		**317.65**	**0.00**	**317.65**

PETE'S USED CARS INC 612 W ROOSEVELT BLVD MONROE, NC 28110

SOURCE	PROPERTY KEY	TAXES/FEES	INTEREST	AMOUNT DUE
RE	09189004F90	310.98	6.22	317.20
Name Totals:		**310.98**	**6.22**	**317.20**

PURSER, HENRY WILBUR CO-TRUSTEE 12545 ABBOTSBURY CT CHARLOTTE, NC 28277

SOURCE	PROPERTY KEY	TAXES/FEES	INTEREST	AMOUNT DUE
RE	08249004	310.91	6.22	317.13
Name Totals:		**310.91**	**6.22**	**317.13**

LINKER, VIRGINIA H HEIRS %ELAINE LONG 8925 TRUELIGHT CHURCH RD CHARLOTTE, NC 28227

SOURCE	PROPERTY KEY	TAXES/FEES	INTEREST	AMOUNT DUE
RE	07078020	309.99	6.20	316.19
Name Totals:		**309.99**	**6.20**	**316.19**

WICKER, REBECCA SMITH 8518 WHITE STORE RD MARSHVILLE, NC 28103

SOURCE	PROPERTY KEY	TAXES/FEES	INTEREST	AMOUNT DUE
RE	03003002F	309.75	6.20	315.95
Name Totals:		**309.75**	**6.20**	**315.95**

GRIFFIN, FREDERICK ALLEN 606 CLOVER LEAF RD MARSHVILLE, NC 28103

SOURCE	PROPERTY KEY	TAXES/FEES	INTEREST	AMOUNT DUE
RE	02142013J	309.24	6.18	315.42
Name Totals:		**309.24**	**6.18**	**315.42**

GRIFFIN, ANTHONY DOUGLAS %DIANNE HONEYCUTT 4209 N ROCKY RIVER RD MONROE, NC 28110

SOURCE	PROPERTY KEY	TAXES/FEES	INTEREST	AMOUNT DUE
RE	07009002D	309.15	6.18	315.33
Name Totals:		**309.15**	**6.18**	**315.33**

ALLEN, LARRY E JR ET AL 6405 BRADY RD WAXHAW, NC 28173

SOURCE	PROPERTY KEY	TAXES/FEES	INTEREST	AMOUNT DUE
RE	05042009	308.73	6.17	314.90
Name Totals:		**308.73**	**6.17**	**314.90**

WRIGHT, MICHAEL JAMES 8225 POTTERS RD MATTHEWS, NC 281040547

SOURCE	PROPERTY KEY	TAXES/FEES	INTEREST	AMOUNT DUE
RE	06114070	308.57	6.17	314.74
Name Totals:		**308.57**	**6.17**	**314.74**

Copyright (C) 1997-2026 DEVNET Incorporated

Uncollected Amounts By Names Report
Union County
Date Distributed as of : 1/16/2026

YEAR: 2025

TAXPAYER NAME/ADDRESS

WILLIAMS, MICHAEL TED 6611 SANDY SMITH RD MARSHVILLE, NC 28103

SOURCE	PROPERTY KEY	TAXES/FEES	INTEREST	AMOUNT DUE
RE	01123004E	308.36	6.17	314.53
Name Totals:		**308.36**	**6.17**	**314.53**

NEWELL, BILLY RAY 7201 S ROCKY RIVER RD MONROE, NC 28112

SOURCE	PROPERTY KEY	TAXES/FEES	INTEREST	AMOUNT DUE
RE	04264018	308.34	6.17	314.51
Name Totals:		**308.34**	**6.17**	**314.51**

SIMMONS, PAUL BRYAN 4633 OLD PAGELAND MONROE RD MONROE, NC 28112

SOURCE	PROPERTY KEY	TAXES/FEES	INTEREST	AMOUNT DUE
RE	03126010C	308.26	6.17	314.43
Name Totals:		**308.26**	**6.17**	**314.43**

SHIPMAN, TERESA 3112 EDWARDS RD WINGATE, NC 28174

SOURCE	PROPERTY KEY	TAXES/FEES	INTEREST	AMOUNT DUE
RE	03143003H	308.26	6.17	314.43
Name Totals:		**308.26**	**6.17**	**314.43**

NEPOMUCENO, RAQUEL MORALES 5404 REID RD INDIAN TRAIL, NC 28079

SOURCE	PROPERTY KEY	TAXES/FEES	INTEREST	AMOUNT DUE
RE	07063202	308.08	6.16	314.24
Name Totals:		**308.08**	**6.16**	**314.24**

CROOK, KARI S 5014 EDITH OAK LN WINGATE, NC 28174

SOURCE	PROPERTY KEY	TAXES/FEES	INTEREST	AMOUNT DUE
RE	09028003D	307.71	6.15	313.86
Name Totals:		**307.71**	**6.15**	**313.86**

VALDEZ, ALEJANDRO REYES 2906 E LAWYERS RD MONROE, NC 28110

SOURCE	PROPERTY KEY	TAXES/FEES	INTEREST	AMOUNT DUE
RE	08075011E	307.57	6.15	313.72
Name Totals:		**307.57**	**6.15**	**313.72**

RAMIREZ, VENUS ANITA CARTER TRUSTEE 916 SHADOW MOUNTAIN PL LAS VEGAS, NV 89108

SOURCE	PROPERTY KEY	TAXES/FEES	INTEREST	AMOUNT DUE
RE	07132022B	313.34	0.00	313.34
Name Totals:		**313.34**	**0.00**	**313.34**

DOYLE, BRENDAN 15124 PAWNEE TRL MATTHEWS, NC 281045148

SOURCE	PROPERTY KEY	TAXES/FEES	INTEREST	AMOUNT DUE
RE	07129505	306.98	6.14	313.12
Name Totals:		**306.98**	**6.14**	**313.12**

STEFFEN, JENNIFER HEIRS C/O MARC AARON STEFFEN 5817 SUNNYWOOD PL MONROE, NC 28110

SOURCE	PROPERTY KEY	TAXES/FEES	INTEREST	AMOUNT DUE
RE	01160004	306.84	6.14	312.98
Name Totals:		**306.84**	**6.14**	**312.98**

CARABALLO, NORMA LIZETH 5751 TWELVEMONTH CT COLUMBIA, MD 21045

SOURCE	PROPERTY KEY	TAXES/FEES	INTEREST	AMOUNT DUE
RE	02254001G	306.76	6.14	312.90
Name Totals:		**306.76**	**6.14**	**312.90**

Copyright (C) 1997-2026 DEVNET Incorporated

Uncollected Amounts By Names Report
Union County
Date Distributed as of : 1/16/2026

YEAR: 2025

TAXPAYER NAME/ADDRESS

MCLAIN, DOUGLAS NEAL 5301 BEVERLY DR INDIAN TRAIL, NC 28079

SOURCE	PROPERTY KEY	TAXES/FEES	INTEREST	AMOUNT DUE
RE	07063218	306.65	6.13	312.78
Name Totals:		**306.65**	**6.13**	**312.78**

DEARMAS, ILEANA 1605 GRIFFITH RD MONROE, NC 28112

SOURCE	PROPERTY KEY	TAXES/FEES	INTEREST	AMOUNT DUE
RE	09282006E	306.55	6.13	312.68
RE	09282006D	306.55	6.13	312.68
RE	09282006	306.55	6.13	312.68
Name Totals:		**919.65**	**18.39**	**938.04**

MOSQUEDA DEFRANCO, MARIA ESTHER 4604 MYERS RD MONROE, NC 28110

SOURCE	PROPERTY KEY	TAXES/FEES	INTEREST	AMOUNT DUE
RE	09336063A	306.55	6.13	312.68
Name Totals:		**306.55**	**6.13**	**312.68**

WILLIAMS, PAULA B 1019 PERENNIAL LN INDIAN TRAIL, NC 28079

SOURCE	PROPERTY KEY	TAXES/FEES	INTEREST	AMOUNT DUE
RE	03045016	306.51	6.13	312.64
Name Totals:		**306.51**	**6.13**	**312.64**

LUNN, ROBERT 3619 DAVIDSON HWY CONCORD, NC 28025

SOURCE	PROPERTY KEY	TAXES/FEES	INTEREST	AMOUNT DUE
RE	09429001A	306.30	6.13	312.43
Name Totals:		**306.30**	**6.13**	**312.43**

NEIGUM, JUNE G 417 SOUTHFORK RD INDIAN TRAIL, NC 28079

SOURCE	PROPERTY KEY	TAXES/FEES	INTEREST	AMOUNT DUE
RE	07114072M	306.01	6.12	312.13
Name Totals:		**306.01**	**6.12**	**312.13**

EUBANKS, THOMAS MARSHALL 5922 WOLF POND RD MONROE, NC 28112

SOURCE	PROPERTY KEY	TAXES/FEES	INTEREST	AMOUNT DUE
RE	04153001A	312.00	0.00	312.00
Name Totals:		**312.00**	**0.00**	**312.00**

HUBBARD, REGINALD PO BOX 3226 MONROE, NC 28111

SOURCE	PROPERTY KEY	TAXES/FEES	INTEREST	AMOUNT DUE
RE	02092006C	305.73	6.11	311.84
Name Totals:		**305.73**	**6.11**	**311.84**

CLANTON, WAYNE TREVOR 12784 HAZARD RD OAKBORO, NC 28129

SOURCE	PROPERTY KEY	TAXES/FEES	INTEREST	AMOUNT DUE
RE	08102097	305.61	6.11	311.72
Name Totals:		**305.61**	**6.11**	**311.72**

HUNTLEY, S PARKER HEIRS C/O FRANCES ALLEN PO BOX 1027 WINGATE, NC 28174

SOURCE	PROPERTY KEY	TAXES/FEES	INTEREST	AMOUNT DUE
RE	09022006	305.46	6.11	311.57
Name Totals:		**305.46**	**6.11**	**311.57**

Copyright (C) 1997-2026 DEVNET Incorporated

Uncollected Amounts By Names Report
Union County
Date Distributed as of : 1/16/2026

YEAR: 2025

TAXPAYER NAME/ADDRESS

SV LAND HOLDINGS LLC 715 N CHURCH ST UNIT 120 CHARLOTTE, NC 28202

SOURCE	PROPERTY KEY	TAXES/FEES	INTEREST	AMOUNT DUE
RE	02242016A	305.18	6.10	311.28
Name Totals:		**305.18**	**6.10**	**311.28**

BLACK, JAMES D PO BOX 1155 WINGATE, NC 281741155

SOURCE	PROPERTY KEY	TAXES/FEES	INTEREST	AMOUNT DUE
RE	02242031 80	304.71	6.09	310.80
Name Totals:		**304.71**	**6.09**	**310.80**

BIVENS, JESSIE MAY HEIRS C/O ANGELA STINSON 2009 KINGSTREE DR MONROE, NC 28112

SOURCE	PROPERTY KEY	TAXES/FEES	INTEREST	AMOUNT DUE
RE	09022035	304.71	6.09	310.80
Name Totals:		**304.71**	**6.09**	**310.80**

COPPADGE, TAMMY G 2318 AUSTIN CHANEY RD WINGATE, NC 28174

SOURCE	PROPERTY KEY	TAXES/FEES	INTEREST	AMOUNT DUE
RE	09040018B	304.67	6.09	310.76
Name Totals:		**304.67**	**6.09**	**310.76**

MCOMBER, ROSS JOHN JR 7610 RUBY LINDER RD WAXHAW, NC 28173

SOURCE	PROPERTY KEY	TAXES/FEES	INTEREST	AMOUNT DUE
RE	05123099	304.45	6.09	310.54
Name Totals:		**304.45**	**6.09**	**310.54**

MCCOLLUM, WILLIAM ELLIS 3205 OLIVE BRANCH RD MONROE, NC 28110

SOURCE	PROPERTY KEY	TAXES/FEES	INTEREST	AMOUNT DUE
RE	09078003T	304.15	6.08	310.23
Name Totals:		**304.15**	**6.08**	**310.23**

HOUSE, ERNEST 501 ROSS ST MARSHVILLE, NC 28103

SOURCE	PROPERTY KEY	TAXES/FEES	INTEREST	AMOUNT DUE
RE	07027003Z	303.94	6.08	310.02
Name Totals:		**303.94**	**6.08**	**310.02**

ALDRIDGE, DONNA P 2222 KINGSTREE DR MONROE, NC 28112

SOURCE	PROPERTY KEY	TAXES/FEES	INTEREST	AMOUNT DUE
RE	02226010E	303.77	6.08	309.85
Name Totals:		**303.77**	**6.08**	**309.85**

GADDY, EDDIE 404 GLENCROFT DR WINGATE, NC 281747801

SOURCE	PROPERTY KEY	TAXES/FEES	INTEREST	AMOUNT DUE
RE	02089011	303.73	6.07	309.80
Name Totals:		**303.73**	**6.07**	**309.80**

JORDAN, ROBERT 5310 JORDAN DR. MARSHVILLE, NC 28103

SOURCE	PROPERTY KEY	TAXES/FEES	INTEREST	AMOUNT DUE
RE	03093007D	303.59	6.07	309.66
Name Totals:		**303.59**	**6.07**	**309.66**

JORDAN, ANNIE M 625 PRICE CEMETERY RD PAGELAND, SC 29728

SOURCE	PROPERTY KEY	TAXES/FEES	INTEREST	AMOUNT DUE
RE	03093007C	303.59	6.07	309.66
Name Totals:		**303.59**	**6.07**	**309.66**

Copyright (C) 1997-2026 DEVNET Incorporated

Uncollected Amounts By Names Report
Union County
Date Distributed as of : 1/16/2026

YEAR: 2025

TAXPAYER NAME/ADDRESS

RUSH, DAPHANE CLYBURN 11 HUTCHINSON WOODS DR FLETCHER, NC 28732

SOURCE	PROPERTY KEY	TAXES/FEES	INTEREST	AMOUNT DUE
RE	03093007E	303.59	6.07	309.66
Name Totals:		**303.59**	**6.07**	**309.66**

SWINSON, PAUL LEE 1505 CROWDER RD MONROE, NC 28112

SOURCE	PROPERTY KEY	TAXES/FEES	INTEREST	AMOUNT DUE
RE	04237025	302.81	6.06	308.87
Name Totals:		**302.81**	**6.06**	**308.87**

BLAKENEY, REBEKAH 1427 BRICE GRIFFIN RD MARSHVILLE, NC 28103

SOURCE	PROPERTY KEY	TAXES/FEES	INTEREST	AMOUNT DUE
RE	01042010H	302.79	6.06	308.85
Name Totals:		**302.79**	**6.06**	**308.85**

SCHEPEL, AUSTIN K 808 GW BROOME RD MONROE, NC 28112

SOURCE	PROPERTY KEY	TAXES/FEES	INTEREST	AMOUNT DUE
RE	09247021	302.51	6.05	308.56
Name Totals:		**302.51**	**6.05**	**308.56**

SHANK-PURVIS, HEATHER MICHELLE 707 WHITE OAKS CIR MONROE, NC 28112

SOURCE	PROPERTY KEY	TAXES/FEES	INTEREST	AMOUNT DUE
RE	09354063	301.96	6.04	308.00
Name Totals:		**301.96**	**6.04**	**308.00**

KIMBRO, BETTY JO DULIN 724 DENNING PL CHARLOTTE, NC 28227

SOURCE	PROPERTY KEY	TAXES/FEES	INTEREST	AMOUNT DUE
RE	07063132	301.40	6.03	307.43
Name Totals:		**301.40**	**6.03**	**307.43**

BC&V PROPERTIES LLC PO BOX 373 WAXHAW, NC 28173

SOURCE	PROPERTY KEY	TAXES/FEES	INTEREST	AMOUNT DUE
RE	04344004	301.17	6.02	307.19
Name Totals:		**301.17**	**6.02**	**307.19**

THORNTON, BRIAN W 4436 ROUNDWOOD CT INDIAN TRAIL, NC 28079

SOURCE	PROPERTY KEY	TAXES/FEES	INTEREST	AMOUNT DUE
RE	05051013M	301.17	6.02	307.19
Name Totals:		**301.17**	**6.02**	**307.19**

MAGGARD, SHARON S 103 RIDGE RUN MARSHVILLE, NC 28103

SOURCE	PROPERTY KEY	TAXES/FEES	INTEREST	AMOUNT DUE
RE	02308023	300.96	6.02	306.98
Name Totals:		**300.96**	**6.02**	**306.98**

SHARP, MARGARET B TRUSTEE 2999 OVERLAND AVE STE 216 LOS ANGELES, CA 900643226

SOURCE	PROPERTY KEY	TAXES/FEES	INTEREST	AMOUNT DUE
RE	09049002D	300.62	6.01	306.63
Name Totals:		**300.62**	**6.01**	**306.63**

BIVENS, JOHN A III 16256 E ROSETTA DR #26 FOUNTAIN HILLS, AZ 85268

SOURCE	PROPERTY KEY	TAXES/FEES	INTEREST	AMOUNT DUE
RE	09049002C	300.62	6.01	306.63
Name Totals:		**300.62**	**6.01**	**306.63**

Copyright (C) 1997-2026 DEVNET Incorporated

Uncollected Amounts By Names Report
Union County
Date Distributed as of : 1/16/2026

YEAR: 2025

TAXPAYER NAME/ADDRESS

HUBBARD, JAMES E 610 MCARTHUR CIR MONROE, NC 281103688

SOURCE	PROPERTY KEY	TAXES/FEES	INTEREST	AMOUNT DUE
RE	02055001F	300.22	6.00	306.22
Name Totals:		**300.22**	**6.00**	**306.22**

GRIFFIN, SARAH M 1614 JJ AUTRY RD MARSHVILLE, NC 28103

SOURCE	PROPERTY KEY	TAXES/FEES	INTEREST	AMOUNT DUE
RE	02089011A	300.22	6.00	306.22
Name Totals:		**300.22**	**6.00**	**306.22**

GRIFFIN, RITA C 606 CLOVER LEAF RD MARSHVILLE, NC 28103

SOURCE	PROPERTY KEY	TAXES/FEES	INTEREST	AMOUNT DUE
RE	02142013L	300.22	6.00	306.22
Name Totals:		**300.22**	**6.00**	**306.22**

ARBORWOOD TOWNHOMES HOMEOWNEF PO BOX 3340 FORT MILL, SC 29716

SOURCE	PROPERTY KEY	TAXES/FEES	INTEREST	AMOUNT DUE
RE	09267247	300.03	6.00	306.03
Name Totals:		**300.03**	**6.00**	**306.03**

EUDY, FLOYD 2905 JAMES HAMILTON RD MONROE, NC 28110

SOURCE	PROPERTY KEY	TAXES/FEES	INTEREST	AMOUNT DUE
RE	09336025E	300.03	6.00	306.03
Name Totals:		**300.03**	**6.00**	**306.03**

STURDIVANT, LUCY HEIRS 6208 W MARSHVILLE BLVD MARSHVILLE, NC 28103

SOURCE	PROPERTY KEY	TAXES/FEES	INTEREST	AMOUNT DUE
RE	02316036	300.00	6.00	306.00
Name Totals:		**300.00**	**6.00**	**306.00**

FRAZIER, DOTTIE MADONNA 6404 REHOBETH RD WAXHAW, NC 28173

SOURCE	PROPERTY KEY	TAXES/FEES	INTEREST	AMOUNT DUE
RE	06096001	300.00	6.00	306.00
Name Totals:		**300.00**	**6.00**	**306.00**

MCENTEE, RICHARD A 1908 TANNERHILL LN MINT HILL, NC 28227

SOURCE	PROPERTY KEY	TAXES/FEES	INTEREST	AMOUNT DUE
RE	08309083	300.00	6.00	306.00
Name Totals:		**300.00**	**6.00**	**306.00**

WALTERS, MATTHEW W 3009 MANGUM DAIRY RD MONROE, NC 28112

SOURCE	PROPERTY KEY	TAXES/FEES	INTEREST	AMOUNT DUE
RE	04063005F	299.35	5.99	305.34
Name Totals:		**299.35**	**5.99**	**305.34**

BOAZ CONSTRUCTION LLC 624 MATTHEWS MINT HILL RD STE 224 MATTHEWS, NC 28105

SOURCE	PROPERTY KEY	TAXES/FEES	INTEREST	AMOUNT DUE
RE	09232185	299.16	5.98	305.14
Name Totals:		**299.16**	**5.98**	**305.14**

COLE, PAMELA 2216 COURTYARD LN MONROE, NC 28112

SOURCE	PROPERTY KEY	TAXES/FEES	INTEREST	AMOUNT DUE
RE	01042010D	298.75	5.98	304.73
Name Totals:		**298.75**	**5.98**	**304.73**

Copyright (C) 1997-2026 DEVNET Incorporated

Uncollected Amounts By Names Report
Union County
Date Distributed as of : 1/16/2026

YEAR: 2025

TAXPAYER NAME/ADDRESS

NASH, ELLIE H 1720 WHITE STORE RD MONROE, NC 28112

SOURCE	PROPERTY KEY	TAXES/FEES	INTEREST	AMOUNT DUE
RE	09161063	298.73	5.97	304.70
Name Totals:		**298.73**	**5.97**	**304.70**

BOWMAN, GEORGIA L HEIRS 1423 BRICE GRIFFIN RD MARSHVILLE, NC 28103

SOURCE	PROPERTY KEY	TAXES/FEES	INTEREST	AMOUNT DUE
RE	02077011R	298.72	5.97	304.69
Name Totals:		**298.72**	**5.97**	**304.69**

HOLBERT, LEAH M 4726 HUGGINS RD MARSHVILLE, NC 28103

SOURCE	PROPERTY KEY	TAXES/FEES	INTEREST	AMOUNT DUE
RE	03006007C	298.28	5.97	304.25
Name Totals:		**298.28**	**5.97**	**304.25**

BLANCHARD, BRIAN 1418 CLEAR CREEK DR MONROE, NC 28110

SOURCE	PROPERTY KEY	TAXES/FEES	INTEREST	AMOUNT DUE
RE	09253093	303.77	0.00	303.77
Name Totals:		**303.77**	**0.00**	**303.77**

HUNT, DARRELL WAYNE 1004 ZEB HELMS RD MONROE, NC 281127509

SOURCE	PROPERTY KEY	TAXES/FEES	INTEREST	AMOUNT DUE
RE	09351017E	297.74	5.95	303.69
Name Totals:		**297.74**	**5.95**	**303.69**

THOMPSON, KARA 815 WIND CARVED LN MONROE, NC 28110

SOURCE	PROPERTY KEY	TAXES/FEES	INTEREST	AMOUNT DUE
RE	03138014C	297.74	5.95	303.69
Name Totals:		**297.74**	**5.95**	**303.69**

BAKER, WILLIE LUCILLE B %MARY CABBLE 503 REDWINE ST MONROE, NC 28110

SOURCE	PROPERTY KEY	TAXES/FEES	INTEREST	AMOUNT DUE
RE	09115078	303.23	0.00	303.23
Name Totals:		**303.23**	**0.00**	**303.23**

SONTAY, RAUL 5005 GOLDMINE RD MONROE, NC 28110

SOURCE	PROPERTY KEY	TAXES/FEES	INTEREST	AMOUNT DUE
RE	03177020C	297.25	5.95	303.20
Name Totals:		**297.25**	**5.95**	**303.20**

MARILUZ, OSCAR GONZALO PEREZ 5004 TRADD CIRCLE MONROE, NC 28110

SOURCE	PROPERTY KEY	TAXES/FEES	INTEREST	AMOUNT DUE
RE	02012006B	297.21	5.94	303.15
Name Totals:		**297.21**	**5.94**	**303.15**

STURDIVANT, MILDRED ELIZABETH HEIRS C/O TIMOTHY STURDIVANT 903 N AUSTIN RD MARSHVILLE, NC 28103

SOURCE	PROPERTY KEY	TAXES/FEES	INTEREST	AMOUNT DUE
RE	02321035	297.19	5.94	303.13
Name Totals:		**297.19**	**5.94**	**303.13**

INGRAM, DIANE T 5906 HEATHROW CT MONROE, NC 28110

SOURCE	PROPERTY KEY	TAXES/FEES	INTEREST	AMOUNT DUE
RE	07066446	297.11	5.94	303.05
Name Totals:		**297.11**	**5.94**	**303.05**

Copyright (C) 1997-2026 DEVNET Incorporated

Uncollected Amounts By Names Report
Union County
Date Distributed as of : 1/16/2026

YEAR: 2025

TAXPAYER NAME/ADDRESS

MILEFSKI, KATHLEEN N TRUSTEE 3904 BELK MILL RD WINGATE, NC 28174

SOURCE	PROPERTY KEY	TAXES/FEES	INTEREST	AMOUNT DUE
RE	03174009A	302.43	0.00	302.43
Name Totals:		**302.43**	**0.00**	**302.43**

HUNTLEY, ARTHUR W II 1170 PLAZA WALK DR CHARLOTTE, NC 28215

SOURCE	PROPERTY KEY	TAXES/FEES	INTEREST	AMOUNT DUE
RE	01126010U	296.22	5.92	302.14
Name Totals:		**296.22**	**5.92**	**302.14**

BARRETT, JOSHUA Q 1409 STAFFORD STREET EXT MONROE, NC 28110

SOURCE	PROPERTY KEY	TAXES/FEES	INTEREST	AMOUNT DUE
RE	01126010W	296.22	5.92	302.14
Name Totals:		**296.22**	**5.92**	**302.14**

MARILUZ, OSCAR GONZALO PEREZ 5004 TRADD CIRCLE MONROE, NC 28110

SOURCE	PROPERTY KEY	TAXES/FEES	INTEREST	AMOUNT DUE
RE	02012006	296.21	5.92	302.13
Name Totals:		**296.21**	**5.92**	**302.13**

RODRIGUEZ, BRANDON ISRAEL MEDINA 5802 DAYBREAK DR MONROE, NC 28110

SOURCE	PROPERTY KEY	TAXES/FEES	INTEREST	AMOUNT DUE
RE	07027010J	296.09	5.92	302.01
Name Totals:		**296.09**	**5.92**	**302.01**

BLANCHARD, CHERYL L 4339 PIONEER LN INDIAN TRAIL, NC 28079

SOURCE	PROPERTY KEY	TAXES/FEES	INTEREST	AMOUNT DUE
RE	07114026A	295.84	5.92	301.76
Name Totals:		**295.84**	**5.92**	**301.76**

EDGESTON, BRENDA HOLMES 808 SOUTH BRAGG ST MONROE, NC 28112

SOURCE	PROPERTY KEY	TAXES/FEES	INTEREST	AMOUNT DUE
RE	09276040C	295.56	5.91	301.47
Name Totals:		**295.56**	**5.91**	**301.47**

HASTY, CYNTHIA E 4104 PIGG MATTOX RD MONROE, NC 28112

SOURCE	PROPERTY KEY	TAXES/FEES	INTEREST	AMOUNT DUE
RE	04072003D	295.53	5.91	301.44
Name Totals:		**295.53**	**5.91**	**301.44**

REID, MELVIN LEWIS 206 CAMDENT ST EXT WINGATE, NC 28174

SOURCE	PROPERTY KEY	TAXES/FEES	INTEREST	AMOUNT DUE
RE	09022034	295.25	5.91	301.16
Name Totals:		**295.25**	**5.91**	**301.16**

NASH, ELLIE H 1720 WHITE STORE RD MONROE, NC 28112

SOURCE	PROPERTY KEY	TAXES/FEES	INTEREST	AMOUNT DUE
RE	09161064	294.82	5.90	300.72
Name Totals:		**294.82**	**5.90**	**300.72**

SIMS, REBECCA MULLIS 2608 TARLTON MILL RD MARSHVILLE, NC 281039609

SOURCE	PROPERTY KEY	TAXES/FEES	INTEREST	AMOUNT DUE
RE	01186004A	294.20	5.88	300.08
Name Totals:		**294.20**	**5.88**	**300.08**

Copyright (C) 1997-2026 DEVNET Incorporated

Uncollected Amounts By Names Report
Union County
Date Distributed as of : 1/16/2026

YEAR: 2025

TAXPAYER NAME/ADDRESS

PRIVETTE, DIANE 609 BUFORD SHORTCUT RD MONROE, NC 28112

SOURCE	PROPERTY KEY	TAXES/FEES	INTEREST	AMOUNT DUE
RE	04168032	300.00	0.00	300.00
Name Totals:		**300.00**	**0.00**	**300.00**

IMSH HOLDINGS LLC C/O RANDY BEATY JR 3977 BURTON LN DENVER, NC 28037

SOURCE	PROPERTY KEY	TAXES/FEES	INTEREST	AMOUNT DUE
RE	09191022G	293.52	5.87	299.39
Name Totals:		**293.52**	**5.87**	**299.39**

BURCH, MARQUITA N 5601 CHERAW RD MARSHVILLE, NC 28103

SOURCE	PROPERTY KEY	TAXES/FEES	INTEREST	AMOUNT DUE
RE	03087029A	292.38	5.85	298.23
Name Totals:		**292.38**	**5.85**	**298.23**

MANGUM, JUDITH ELAINE 1525 BLACK WALNUT ST MONROE, NC 28112

SOURCE	PROPERTY KEY	TAXES/FEES	INTEREST	AMOUNT DUE
RE	04081010A	292.38	5.85	298.23
Name Totals:		**292.38**	**5.85**	**298.23**

WELLS FARGO BANK MINNESOTA NA TRUS UNKNOWN UNKNOWN, NC 28110

SOURCE	PROPERTY KEY	TAXES/FEES	INTEREST	AMOUNT DUE
RE	02129004G	292.20	5.84	298.04
Name Totals:		**292.20**	**5.84**	**298.04**

BIVENS, J C 7430 BIVENS HOWARD RD MARSHVILLE, NC 28103

SOURCE	PROPERTY KEY	TAXES/FEES	INTEREST	AMOUNT DUE
RE	02089018A	291.68	5.83	297.51
Name Totals:		**291.68**	**5.83**	**297.51**

HILDRETH, LETA ANN 4006 ZEB GOODMAN RD WINGATE, NC 28174

SOURCE	PROPERTY KEY	TAXES/FEES	INTEREST	AMOUNT DUE
RE	02242023A	291.13	5.82	296.95
Name Totals:		**291.13**	**5.82**	**296.95**

STARNES, ROBERT MITCHEL 5813 BIGHAM RD WAXHAW, NC 28173

SOURCE	PROPERTY KEY	TAXES/FEES	INTEREST	AMOUNT DUE
RE	05042018	290.97	5.82	296.79
Name Totals:		**290.97**	**5.82**	**296.79**

MANGUM LIVING TRUST 2319 RACCOON RUN MONROE, NC 28110

SOURCE	PROPERTY KEY	TAXES/FEES	INTEREST	AMOUNT DUE
RE	09307063	290.91	5.82	296.73
Name Totals:		**290.91**	**5.82**	**296.73**

HELMS, BRIDGET KNIGHT 3117 OLD PAGELAND MARSHVILLE RD WINGATE, NC 28174

SOURCE	PROPERTY KEY	TAXES/FEES	INTEREST	AMOUNT DUE
RE	04030015L	290.80	5.82	296.62
Name Totals:		**290.80**	**5.82**	**296.62**

SQUIRES, EDDIE R 600 RAINTREE DR MATTHEWS, NC 28104

SOURCE	PROPERTY KEY	TAXES/FEES	INTEREST	AMOUNT DUE
RE	04171014A	290.77	5.82	296.59
Name Totals:		**290.77**	**5.82**	**296.59**

Copyright (C) 1997-2026 DEVNET Incorporated

Uncollected Amounts By Names Report
Union County
Date Distributed as of : 1/16/2026

YEAR: 2025

TAXPAYER NAME/ADDRESS

GRIFFIN, ANTHONY DOUGLAS 5920 PAGELAND HWY MONROE, NC 28112

SOURCE	PROPERTY KEY	TAXES/FEES	INTEREST	AMOUNT DUE
RE	07009002C	290.48	5.81	296.29
Name Totals:		**290.48**	**5.81**	**296.29**

BARTHOLOMEW, EVELYN D 3009 FAIRCROFT WAY MONROE, NC 281108839

SOURCE	PROPERTY KEY	TAXES/FEES	INTEREST	AMOUNT DUE
RE	07072101	290.28	5.81	296.09
Name Totals:		**290.28**	**5.81**	**296.09**

ADCOCK, KATHERINE F 1507 MILLS HARRIS RD WINGATE, NC 28174

SOURCE	PROPERTY KEY	TAXES/FEES	INTEREST	AMOUNT DUE
RE	02205007B	290.00	5.80	295.80
Name Totals:		**290.00**	**5.80**	**295.80**

NEXUS GROUP NC LLC 2909 BLUEBERRY DR MONROE, NC 28110

SOURCE	PROPERTY KEY	TAXES/FEES	INTEREST	AMOUNT DUE
RE	04066016	289.79	5.80	295.59
Name Totals:		**289.79**	**5.80**	**295.59**

UPCHURCH, WILLIAM A JR 7337 BAILYWICK DR WAXHAW, NC 28173

SOURCE	PROPERTY KEY	TAXES/FEES	INTEREST	AMOUNT DUE
RE	05066148	289.56	5.79	295.35
Name Totals:		**289.56**	**5.79**	**295.35**

RUSH, JOHN GARRICK 3025 BETHEL RD WADESBORO, NC 28170

SOURCE	PROPERTY KEY	TAXES/FEES	INTEREST	AMOUNT DUE
RE	03135038	288.97	5.78	294.75
Name Totals:		**288.97**	**5.78**	**294.75**

PHILLIPS, MEREDITH 4411 MONROE ANSONVILLE RD WINGATE, NC 28174

SOURCE	PROPERTY KEY	TAXES/FEES	INTEREST	AMOUNT DUE
RE	09046017A	287.97	5.76	293.73
Name Totals:		**287.97**	**5.76**	**293.73**

KNIGHT, CATHERINE C 1710 SIM WILLIAMS RD MONROE, NC 28112

SOURCE	PROPERTY KEY	TAXES/FEES	INTEREST	AMOUNT DUE
RE	09267119	287.87	5.76	293.63
Name Totals:		**287.87**	**5.76**	**293.63**

C'SIDE LLC ET AL 1341 E MOREHEAD ST STE 201 CHARLOTTE, NC 28204

SOURCE	PROPERTY KEY	TAXES/FEES	INTEREST	AMOUNT DUE
RE	07075024B	287.41	5.75	293.16
Name Totals:		**287.41**	**5.75**	**293.16**

COVINGTON, RAYMOND TODD HEIRS C/O LARRY COVINGTON 4916 MYERS RD MONROE, NC 28110

SOURCE	PROPERTY KEY	TAXES/FEES	INTEREST	AMOUNT DUE
RE	02186017	287.31	5.75	293.06
Name Totals:		**287.31**	**5.75**	**293.06**

AYCOTH, LINDA SUSAN VELASCO 3616 PLYLER MILL RD MONROE, NC 28112

SOURCE	PROPERTY KEY	TAXES/FEES	INTEREST	AMOUNT DUE
RE	04225013	287.22	5.74	292.96
Name Totals:		**287.22**	**5.74**	**292.96**

Copyright (C) 1997-2026 DEVNET Incorporated

Uncollected Amounts By Names Report
Union County
Date Distributed as of : 1/16/2026

YEAR: 2025

TAXPAYER NAME/ADDRESS

FOX, RANDY BLAKE 516 SUNNYSIDE CIR INDIAN TRAIL, NC 28079

SOURCE	PROPERTY KEY	TAXES/FEES	INTEREST	AMOUNT DUE
RE	07084371	287.09	5.74	292.83
Name Totals:		**287.09**	**5.74**	**292.83**

BRACE, RODERIC 1027 PINAFORE DR CHARLOTTE, NC 28212

SOURCE	PROPERTY KEY	TAXES/FEES	INTEREST	AMOUNT DUE
RE	09031015	286.96	5.74	292.70
Name Totals:		**286.96**	**5.74**	**292.70**

DAHL, JABOA M 1305 SAINT ANDREWS DR MONROE, NC 28112

SOURCE	PROPERTY KEY	TAXES/FEES	INTEREST	AMOUNT DUE
RE	09279137	286.57	5.73	292.30
Name Totals:		**286.57**	**5.73**	**292.30**

MCLENDON, RUSSELL T 104 MAURICE ST MONROE, NC 28112

SOURCE	PROPERTY KEY	TAXES/FEES	INTEREST	AMOUNT DUE
RE	06015048	286.55	5.73	292.28
Name Totals:		**286.55**	**5.73**	**292.28**

KIKER, MICHAEL 6713 PHILADELPHIA CHURCH RD MARSHVILLE, NC 28103

SOURCE	PROPERTY KEY	TAXES/FEES	INTEREST	AMOUNT DUE
RE	03114003G	286.53	5.73	292.26
Name Totals:		**286.53**	**5.73**	**292.26**

JENKINS PATRICIA BAUCOM REVOCABLE ˜C/O MARK BAUCOM JENKINS 7712 E LANE DR CHARLOTTE, NC 28212

SOURCE	PROPERTY KEY	TAXES/FEES	INTEREST	AMOUNT DUE
RE	08063008G	286.49	5.73	292.22
Name Totals:		**286.49**	**5.73**	**292.22**

MEDLIN, MORRISA 702 CINDY DR MONROE, NC 28112

SOURCE	PROPERTY KEY	TAXES/FEES	INTEREST	AMOUNT DUE
RE	09125110	286.45	5.73	292.18
Name Totals:		**286.45**	**5.73**	**292.18**

BENTON, WILLIAM 209 JUG BROOME RD MONROE, NC 28112

SOURCE	PROPERTY KEY	TAXES/FEES	INTEREST	AMOUNT DUE
RE	04150020C	285.99	5.72	291.71
Name Totals:		**285.99**	**5.72**	**291.71**

BRANTLEY, ALISHA 1031 ARROYO VISTA LN MATTHEWS, NC 28104

SOURCE	PROPERTY KEY	TAXES/FEES	INTEREST	AMOUNT DUE
RE	06048349 80	285.93	5.72	291.65
Name Totals:		**285.93**	**5.72**	**291.65**

HILL, ATHENIA C 3003 WEDDINGTON RD MONROE, NC 28110

SOURCE	PROPERTY KEY	TAXES/FEES	INTEREST	AMOUNT DUE
RE	09229076	285.88	5.72	291.60
Name Totals:		**285.88**	**5.72**	**291.60**

MEDLIN, MORRISA 702 CINDY DR MONROE, NC 28112

SOURCE	PROPERTY KEY	TAXES/FEES	INTEREST	AMOUNT DUE
RE	09125111	285.44	5.71	291.15
Name Totals:		**285.44**	**5.71**	**291.15**

Copyright (C) 1997-2026 DEVNET Incorporated

Uncollected Amounts By Names Report
Union County
Date Distributed as of : 1/16/2026

YEAR: 2025

TAXPAYER NAME/ADDRESS

OLIVER, HOLLY MICHELLE 415 PULPWOOD YARD RD PEACHLAND, NC 28133

SOURCE	PROPERTY KEY	TAXES/FEES	INTEREST	AMOUNT DUE
RE	02018017B	285.18	5.70	290.88
Name Totals:		**285.18**	**5.70**	**290.88**

TRAYWICK, GWENDOLYN 110 MARSHVILLE WATERPLANT RD MARSHVILLE, NC 28103

SOURCE	PROPERTY KEY	TAXES/FEES	INTEREST	AMOUNT DUE
RE	02052007A	284.68	5.69	290.37
Name Totals:		**284.68**	**5.69**	**290.37**

FAULKENBURY, HEATH HEIRS 6211 STACK RD MONROE, NC 28112

SOURCE	PROPERTY KEY	TAXES/FEES	INTEREST	AMOUNT DUE
RE	03159019A	284.58	5.69	290.27
Name Totals:		**284.58**	**5.69**	**290.27**

RAMIREZ, JOHN G 8205 FAIRMONT DR WAXHAW, NC 281737898

SOURCE	PROPERTY KEY	TAXES/FEES	INTEREST	AMOUNT DUE
RE	05156036A	284.52	5.69	290.21
Name Totals:		**284.52**	**5.69**	**290.21**

HORNE, RACHEL ERMA 3008 OLD CAMDEN RD MONROE, NC 28110

SOURCE	PROPERTY KEY	TAXES/FEES	INTEREST	AMOUNT DUE
RE	08138007C	284.51	5.69	290.20
Name Totals:		**284.51**	**5.69**	**290.20**

DAPICE, PETER 3033 BUTTER CHURN LN MATTHEWS, NC 281059379

SOURCE	PROPERTY KEY	TAXES/FEES	INTEREST	AMOUNT DUE
RE	06117070	284.34	5.69	290.03
Name Totals:		**284.34**	**5.69**	**290.03**

KESSINGER, DAVID E 3109 WAXHAW HWY MONROE, NC 28112

SOURCE	PROPERTY KEY	TAXES/FEES	INTEREST	AMOUNT DUE
RE	09351017J	284.14	5.68	289.82
Name Totals:		**284.14**	**5.68**	**289.82**

EAST, WEST INVEST NC LLC 1621 SHIMRON LN WAXHAW, NC 28173

SOURCE	PROPERTY KEY	TAXES/FEES	INTEREST	AMOUNT DUE
RE	07084007	283.76	5.68	289.44
RE	07084005	283.76	5.68	289.44
Name Totals:		**567.52**	**11.36**	**578.88**

EAST WEST INVEST NC LLC 1621 SHIMRON LN WAXHAW, NC 28173

SOURCE	PROPERTY KEY	TAXES/FEES	INTEREST	AMOUNT DUE
RE	07081018	283.76	5.68	289.44
Name Totals:		**283.76**	**5.68**	**289.44**

ARMANDO, RIVERA MORENO HECTOR 7013 WALKERS RUN DR MONROE, NC 28110

SOURCE	PROPERTY KEY	TAXES/FEES	INTEREST	AMOUNT DUE
RE	07081254	283.76	5.68	289.44
Name Totals:		**283.76**	**5.68**	**289.44**

Copyright (C) 1997-2026 DEVNET Incorporated

Uncollected Amounts By Names Report
Union County
Date Distributed as of : 1/16/2026

YEAR: 2025

TAXPAYER NAME/ADDRESS

EAST WEST INVEST NC LLC 1621 SHIMRON LN WAXHAW, NC 28173

SOURCE	PROPERTY KEY	TAXES/FEES	INTEREST	AMOUNT DUE
RE	07081014	283.76	5.68	289.44
Name Totals:		**283.76**	**5.68**	**289.44**

CARDOSO, CARLOS A ET AL 1013 TRANQUIL FALLS LN MATTHEWS, NC 28104

SOURCE	PROPERTY KEY	TAXES/FEES	INTEREST	AMOUNT DUE
RE	07081116	283.76	5.68	289.44
Name Totals:		**283.76**	**5.68**	**289.44**

KIKER, VICTORIA C PO BOX 487 WINGATE, NC 28174

SOURCE	PROPERTY KEY	TAXES/FEES	INTEREST	AMOUNT DUE
RE	07084120	283.76	5.68	289.44
Name Totals:		**283.76**	**5.68**	**289.44**

YOUNTS RD LLC 1625 AUSTIN CHANEY RD WINGATE, NC 28174

SOURCE	PROPERTY KEY	TAXES/FEES	INTEREST	AMOUNT DUE
RE	07081038	283.76	5.68	289.44
RE	07081034	283.76	5.68	289.44
RE	07081042	283.76	5.68	289.44
Name Totals:		**851.28**	**17.04**	**868.32**

VELASCO, DANIEL VIVEROS 4608 INDIAN TRAIL FAIRVIEW RD INDIAN TRAIL, NC 28079

SOURCE	PROPERTY KEY	TAXES/FEES	INTEREST	AMOUNT DUE
RE	07081132	283.76	5.68	289.44
Name Totals:		**283.76**	**5.68**	**289.44**

SUTTON, PATRICIA A HEIRS 1306 ALLEN CT ELDERSBURG, MD 21784

SOURCE	PROPERTY KEY	TAXES/FEES	INTEREST	AMOUNT DUE
RE	07081114	283.76	5.68	289.44
Name Totals:		**283.76**	**5.68**	**289.44**

DE POZO, BEDIA E RAMOS 5238 BELLFLOWER LN CHARLOTTE, NC 28227

SOURCE	PROPERTY KEY	TAXES/FEES	INTEREST	AMOUNT DUE
RE	07081241	283.76	5.68	289.44
Name Totals:		**283.76**	**5.68**	**289.44**

DE PAZ, GEOVANNY DE JESUS 5542 GREAT WAGON RD CHARLOTTE, NC 28215

SOURCE	PROPERTY KEY	TAXES/FEES	INTEREST	AMOUNT DUE
RE	07081119	283.76	5.68	289.44
RE	07081110	283.76	5.68	289.44
Name Totals:		**567.52**	**11.36**	**578.88**

STARNES, PHONZO 3321 UNITY CHURCH RD LANCASTER, SC 29720

SOURCE	PROPERTY KEY	TAXES/FEES	INTEREST	AMOUNT DUE
RE	07081239	283.76	5.68	289.44
Name Totals:		**283.76**	**5.68**	**289.44**

SCHERBAN, COSTEL 4256 E HWY 150 LINCOLNTON, NC 28092

SOURCE	PROPERTY KEY	TAXES/FEES	INTEREST	AMOUNT DUE
RE	07081131	283.76	5.68	289.44
Name Totals:		**283.76**	**5.68**	**289.44**

Copyright (C) 1997-2026 DEVNET Incorporated

Uncollected Amounts By Names Report
Union County
Date Distributed as of : 1/16/2026

YEAR: 2025

TAXPAYER NAME/ADDRESS

SALAS, FAUSTINO VIVEROS 1003 KALLI DR MATTHEWS, NC 28104

SOURCE	PROPERTY KEY	TAXES/FEES	INTEREST	AMOUNT DUE
RE	07081136	283.76	5.68	289.44
Name Totals:		**283.76**	**5.68**	**289.44**

OROZCO, IVAN ERNESTO RAMIREZ 5422 SUNFIELD DR CHARLOTTE, NC 28215

SOURCE	PROPERTY KEY	TAXES/FEES	INTEREST	AMOUNT DUE
RE	07081205	283.76	5.68	289.44
Name Totals:		**283.76**	**5.68**	**289.44**

OLANO, MARY LOU 14924 CASTLEBRIDGE LN MATTHEWS, NC 28104

SOURCE	PROPERTY KEY	TAXES/FEES	INTEREST	AMOUNT DUE
RE	07081148	283.76	5.68	289.44
Name Totals:		**283.76**	**5.68**	**289.44**

GIBSON, CHARLES D SR HEIRS C/O CHARLES DAVIS GIBSON JR 402 SUNSET ISLAND TRL GALLATIN, TN 37066

SOURCE	PROPERTY KEY	TAXES/FEES	INTEREST	AMOUNT DUE
RE	07081024	283.76	5.68	289.44
Name Totals:		**283.76**	**5.68**	**289.44**

CHIRINOS, HERLIN 1003 DUNLEIGH DR CHARLOTTE, NC 28214

SOURCE	PROPERTY KEY	TAXES/FEES	INTEREST	AMOUNT DUE
RE	07081106	283.76	5.68	289.44
Name Totals:		**283.76**	**5.68**	**289.44**

FOMEN, ALEX 408 LANCASTER AVE MONROE, NC 28112

SOURCE	PROPERTY KEY	TAXES/FEES	INTEREST	AMOUNT DUE
RE	07081259	283.76	5.68	289.44
Name Totals:		**283.76**	**5.68**	**289.44**

AUPIED, JENNIFER L 6614 WOODLAWN LN INDIAN TRAIL, NC 28079

SOURCE	PROPERTY KEY	TAXES/FEES	INTEREST	AMOUNT DUE
RE	07081100	283.76	5.68	289.44
Name Totals:		**283.76**	**5.68**	**289.44**

HERRING, DOROTHY 5625 CHERAW RD MARSHVILLE, NC 281037703

SOURCE	PROPERTY KEY	TAXES/FEES	INTEREST	AMOUNT DUE
RE	03108007D	283.61	5.67	289.28
Name Totals:		**283.61**	**5.67**	**289.28**

PACHECO, CYNTHIA 1820 TRINITY CHURCH RD MONROE, NC 28112

SOURCE	PROPERTY KEY	TAXES/FEES	INTEREST	AMOUNT DUE
RE	04240029D	283.45	5.67	289.12
Name Totals:		**283.45**	**5.67**	**289.12**

CARR, MICHAEL G 5039 LONNIE D ALDRIDGE RD MONROE, NC 28112

SOURCE	PROPERTY KEY	TAXES/FEES	INTEREST	AMOUNT DUE
RE	03132007B	283.12	5.66	288.78
Name Totals:		**283.12**	**5.66**	**288.78**

BAKER, THOMAS DEWAYNE III 326 BASS LN CHARLOTTE, NC 28270

SOURCE	PROPERTY KEY	TAXES/FEES	INTEREST	AMOUNT DUE
RE	09165008A	283.09	5.66	288.75
Name Totals:		**283.09**	**5.66**	**288.75**

Copyright (C) 1997-2026 DEVNET Incorporated

Uncollected Amounts By Names Report
Union County
Date Distributed as of : 1/16/2026

YEAR: 2025

TAXPAYER NAME/ADDRESS

FARRIS, CLARA HELMS HEIRS C/O RICHARD FARRIS 3019 MARSHVILLE OLIVE BRANCH RD MARSHVILLE, NC 28103

SOURCE	PROPERTY KEY	TAXES/FEES	INTEREST	AMOUNT DUE
RE	02040006	282.68	5.65	288.33
Name Totals:		**282.68**	**5.65**	**288.33**

MARSH, CLEMENT HEIRS 1319 JJ AUTRY RD MARSHVILLE, NC 28103

SOURCE	PROPERTY KEY	TAXES/FEES	INTEREST	AMOUNT DUE
RE	02089004	282.68	5.65	288.33
Name Totals:		**282.68**	**5.65**	**288.33**

ZULUAGA, GUILLERMO 14262 RICHMOND PARK AVE CHARLOTTE, NC 28277

SOURCE	PROPERTY KEY	TAXES/FEES	INTEREST	AMOUNT DUE
RE	09267104	282.66	5.65	288.31
Name Totals:		**282.66**	**5.65**	**288.31**

HELMS, BOBBY DEAN 5609 STACK RD MONROE, NC 28112

SOURCE	PROPERTY KEY	TAXES/FEES	INTEREST	AMOUNT DUE
RE	03186027	282.63	5.65	288.28
Name Totals:		**282.63**	**5.65**	**288.28**

MEDLIN, TIMOTHY 702 CINDY DR MONROE, NC 28112

SOURCE	PROPERTY KEY	TAXES/FEES	INTEREST	AMOUNT DUE
RE	09125109	282.40	5.65	288.05
Name Totals:		**282.40**	**5.65**	**288.05**

YOUNG, JASON 609 LASALLE ST MONROE, NC 28110

SOURCE	PROPERTY KEY	TAXES/FEES	INTEREST	AMOUNT DUE
RE	09192182	282.34	5.65	287.99
Name Totals:		**282.34**	**5.65**	**287.99**

MANGUM LIVING TRUST 2319 RACCOON RUN MONROE, NC 28110

SOURCE	PROPERTY KEY	TAXES/FEES	INTEREST	AMOUNT DUE
RE	09307065A	282.23	5.64	287.87
Name Totals:		**282.23**	**5.64**	**287.87**

MASKE, DAISY RUSHING 2401 QUAIL RUN RD MONROE, NC 28112

SOURCE	PROPERTY KEY	TAXES/FEES	INTEREST	AMOUNT DUE
RE	04045009B	282.15	5.64	287.79
Name Totals:		**282.15**	**5.64**	**287.79**

NANCE, CHRISTOPHER CHASE 2907 ASHE CROFT DR INDIAN TRAIL, NC 28079

SOURCE	PROPERTY KEY	TAXES/FEES	INTEREST	AMOUNT DUE
RE	06038018A	281.99	5.64	287.63
Name Totals:		**281.99**	**5.64**	**287.63**

WILLIAMS, EMMA 1420 JJ AUTRY RD MARSHVILLE, NC 28103

SOURCE	PROPERTY KEY	TAXES/FEES	INTEREST	AMOUNT DUE
RE	02089011K	281.67	5.63	287.30
Name Totals:		**281.67**	**5.63**	**287.30**

IVEY, JOHNNY LEE SR HEIRS 7219 OLD GOLDMINE RD PEACHLAND, NC 281338713

SOURCE	PROPERTY KEY	TAXES/FEES	INTEREST	AMOUNT DUE
RE	02040012B	281.17	5.62	286.79
Name Totals:		**281.17**	**5.62**	**286.79**

Copyright (C) 1997-2026 DEVNET Incorporated

Uncollected Amounts By Names Report
Union County
Date Distributed as of : 1/16/2026

YEAR: 2025

TAXPAYER NAME/ADDRESS

BIANCHESSI, FERNANDO SPOLITA 3331 WHITE STORE RD PAGELAND, SC 29728

SOURCE	PROPERTY KEY	TAXES/FEES	INTEREST	AMOUNT DUE
RE	03054002	281.17	5.62	286.79
Name Totals:		**281.17**	**5.62**	**286.79**

BELK, RONNIE 7906 HILLANBY CT WAXHAW, NC 28173

SOURCE	PROPERTY KEY	TAXES/FEES	INTEREST	AMOUNT DUE
RE	05132032	280.43	5.61	286.04
Name Totals:		**280.43**	**5.61**	**286.04**

LEBONVILLE, RAY 4038 STACK RD MONROE, NC 28112

SOURCE	PROPERTY KEY	TAXES/FEES	INTEREST	AMOUNT DUE
RE	04075008	280.20	5.60	285.80
Name Totals:		**280.20**	**5.60**	**285.80**

MOLONEY, DOROTHY W 1201 BRIONNE CT WAXHAW, NC 28173

SOURCE	PROPERTY KEY	TAXES/FEES	INTEREST	AMOUNT DUE
RE	09411016	279.81	5.60	285.41
Name Totals:		**279.81**	**5.60**	**285.41**

PIERCE, RODNEY L 7503 OLIVE BRANCH RD MARSHVILLE, NC 28103

SOURCE	PROPERTY KEY	TAXES/FEES	INTEREST	AMOUNT DUE
RE	01159012	279.54	5.59	285.13
Name Totals:		**279.54**	**5.59**	**285.13**

BARRETT, HOLLY MICKAYLA 3312 CONCORD HWY MONROE, NC 28110

SOURCE	PROPERTY KEY	TAXES/FEES	INTEREST	AMOUNT DUE
RE	09171005	284.98	0.00	284.98
Name Totals:		**284.98**	**0.00**	**284.98**

TOUDT, GORDON L JR 4110 OLD PAGELAND MARSHVILLE RD WINGATE, NC 28174

SOURCE	PROPERTY KEY	TAXES/FEES	INTEREST	AMOUNT DUE
RE	03099008D	279.33	5.59	284.92
Name Totals:		**279.33**	**5.59**	**284.92**

GARRIS, LEONARD LESTER 1226 MCATEER RD MONROE, NC 28110

SOURCE	PROPERTY KEY	TAXES/FEES	INTEREST	AMOUNT DUE
RE	09384011C	279.23	5.58	284.81
Name Totals:		**279.23**	**5.58**	**284.81**

MATUTE, HENRRY DAVID 7105 NEW TOWN RD WAXHAW, NC 28173

SOURCE	PROPERTY KEY	TAXES/FEES	INTEREST	AMOUNT DUE
RE	06114071	278.21	5.56	283.77
Name Totals:		**278.21**	**5.56**	**283.77**

CHAMBERS, LARRY LEE 9641 COURTHOUSE RD VIENNA, VA 22181

SOURCE	PROPERTY KEY	TAXES/FEES	INTEREST	AMOUNT DUE
RE	02092021	278.17	5.56	283.73
Name Totals:		**278.17**	**5.56**	**283.73**

MULLIS, KEVIN L 332 GROVER MOORE PL INDIAN TRAIL, NC 28079

SOURCE	PROPERTY KEY	TAXES/FEES	INTEREST	AMOUNT DUE
RE	07114003C	278.15	5.56	283.71
Name Totals:		**278.15**	**5.56**	**283.71**

Copyright (C) 1997-2026 DEVNET Incorporated

Uncollected Amounts By Names Report
Union County
Date Distributed as of : 1/16/2026

YEAR: 2025

TAXPAYER NAME/ADDRESS

ELARAB, JAQUELINE B HEIRS C/O ANNETTE S BAUCOM 2302 HAIGLER BAUCOM RD MONROE, NC 28110

SOURCE	PROPERTY KEY	TAXES/FEES	INTEREST	AMOUNT DUE
RE	08099022B	277.91	5.56	283.47
Name Totals:		**277.91**	**5.56**	**283.47**

SMITH, NICHOLAS B 114 HILLSIDE CT JACKSONVILLE, NC 28546

SOURCE	PROPERTY KEY	TAXES/FEES	INTEREST	AMOUNT DUE
RE	04069010P	277.83	5.56	283.39
Name Totals:		**277.83**	**5.56**	**283.39**

MILLS, JIMMY N 4222 CAMDEN RD MARSHVILLE, NC 28103

SOURCE	PROPERTY KEY	TAXES/FEES	INTEREST	AMOUNT DUE
RE	02098008D	277.83	5.56	283.39
Name Totals:		**277.83**	**5.56**	**283.39**

HILL-HUNTLEY, SIDNIE T 4010 CRESTRIDGE DR CHARLOTTE, NC 28217

SOURCE	PROPERTY KEY	TAXES/FEES	INTEREST	AMOUNT DUE
RE	09237005	277.45	5.55	283.00
Name Totals:		**277.45**	**5.55**	**283.00**

SMITH, RODNEY 701 MORVEN RD WADESBORO, NC 28170

SOURCE	PROPERTY KEY	TAXES/FEES	INTEREST	AMOUNT DUE
RE	02239004U	277.34	5.55	282.89
Name Totals:		**277.34**	**5.55**	**282.89**

GREGORY, VALERIE ANN 1116 MEDLIN RD MONROE, NC 28112

SOURCE	PROPERTY KEY	TAXES/FEES	INTEREST	AMOUNT DUE
RE	09197027	276.88	5.54	282.42
Name Totals:		**276.88**	**5.54**	**282.42**

STATON, MATTHEW CLINTON 3702 STACK RD MONROE, NC 28112

SOURCE	PROPERTY KEY	TAXES/FEES	INTEREST	AMOUNT DUE
RE	05027001D	276.27	5.53	281.80
Name Totals:		**276.27**	**5.53**	**281.80**

RICHARDSON, RICHIE LEEWAUN 412 CHAMBERS ST MARSHVILLE, NC 28103

SOURCE	PROPERTY KEY	TAXES/FEES	INTEREST	AMOUNT DUE
RE	02315008	281.34	0.00	281.34
Name Totals:		**281.34**	**0.00**	**281.34**

AUGUSTINE PROPERTIES LLC 4311 FOX BROOK LN CHARLOTTE, NC 28211

SOURCE	PROPERTY KEY	TAXES/FEES	INTEREST	AMOUNT DUE
RE	09125073	275.82	5.52	281.34
Name Totals:		**275.82**	**5.52**	**281.34**

ROSS, ALICE MAY PO BOX 434 MARSHVILLE, NC 28103

SOURCE	PROPERTY KEY	TAXES/FEES	INTEREST	AMOUNT DUE
RE	02015006F	275.77	5.52	281.29
Name Totals:		**275.77**	**5.52**	**281.29**

WICKFORD PROPERTIES LLC 1545 WICKFORD PL CHARLOTTE, NC 28203

SOURCE	PROPERTY KEY	TAXES/FEES	INTEREST	AMOUNT DUE
RE	09125074	275.32	5.51	280.83
Name Totals:		**275.32**	**5.51**	**280.83**

Copyright (C) 1997-2026 DEVNET Incorporated

Uncollected Amounts By Names Report
Union County
Date Distributed as of : 1/16/2026

YEAR: 2025

TAXPAYER NAME/ADDRESS

EVANS, WILLIE P HEIRS 2101 WHITE STORE RD MONROE, NC 28112

SOURCE	PROPERTY KEY	TAXES/FEES	INTEREST	AMOUNT DUE
RE	09125043	275.32	5.51	280.83
Name Totals:		**275.32**	**5.51**	**280.83**

WENDEA, BLACOCK 4404 BIGHAM RD WAXHAW, NC 28173

SOURCE	PROPERTY KEY	TAXES/FEES	INTEREST	AMOUNT DUE
RE	05063008B	275.04	5.50	280.54
Name Totals:		**275.04**	**5.50**	**280.54**

COVINGTON, MARY WELCH 10331 MALCOLM CIR APT L COCKEYSVILLE, MD 21030

SOURCE	PROPERTY KEY	TAXES/FEES	INTEREST	AMOUNT DUE
RE	03021004J	274.84	5.50	280.34
Name Totals:		**274.84**	**5.50**	**280.34**

WELLS, CYNTHIA L 2514 7TH AVE B505 ALTOONA, PA 16602

SOURCE	PROPERTY KEY	TAXES/FEES	INTEREST	AMOUNT DUE
RE	04144011B	274.01	5.48	279.49
Name Totals:		**274.01**	**5.48**	**279.49**

JUAREZ, JESUS GONZALEZ 1404 CLEAR CREEK DR MONROE, NC 281106999

SOURCE	PROPERTY KEY	TAXES/FEES	INTEREST	AMOUNT DUE
RE	09253103	273.83	5.48	279.31
Name Totals:		**273.83**	**5.48**	**279.31**

WINSTON, DONNA GAYLE 6901 DEEP SPRINGS RD PEACHLAND, NC 28133

SOURCE	PROPERTY KEY	TAXES/FEES	INTEREST	AMOUNT DUE
RE	02009010G	273.66	5.47	279.13
Name Totals:		**273.66**	**5.47**	**279.13**

FIELDSTONE AT MONROE LLC C/O QUINTON MATTHEW GANDY 391 MONTIBELLO DR MOORESVILLE, NC 28117

SOURCE	PROPERTY KEY	TAXES/FEES	INTEREST	AMOUNT DUE
RE	09327154	273.55	5.47	279.02
Name Totals:		**273.55**	**5.47**	**279.02**

ELITE TEAM BUILDERS LLC 6100 FAIRVIEW RD #1100 CHARLOTTE, NC 28210

SOURCE	PROPERTY KEY	TAXES/FEES	INTEREST	AMOUNT DUE
RE	06081034	273.24	5.46	278.70
Name Totals:		**273.24**	**5.46**	**278.70**

HATHCOCK, DENISE H 6523 OLD GOLDMINE RD MARSHVILLE, NC 28103

SOURCE	PROPERTY KEY	TAXES/FEES	INTEREST	AMOUNT DUE
RE	02074019	273.15	5.46	278.61
Name Totals:		**273.15**	**5.46**	**278.61**

EVANS, WILLIE P HEIRS 2101 WHITE STORE RD MONROE, NC 28112

SOURCE	PROPERTY KEY	TAXES/FEES	INTEREST	AMOUNT DUE
RE	09125042	272.28	5.45	277.73
Name Totals:		**272.28**	**5.45**	**277.73**

COVINGTON, WILLIETTE CAROLINE 2791 WHITE STORE RD WADESBORO, NC 28170

SOURCE	PROPERTY KEY	TAXES/FEES	INTEREST	AMOUNT DUE
RE	03072015	271.43	5.43	276.86
Name Totals:		**271.43**	**5.43**	**276.86**

Copyright (C) 1997-2026 DEVNET Incorporated

Uncollected Amounts By Names Report
Union County
Date Distributed as of : 1/16/2026

YEAR: 2025

TAXPAYER NAME/ADDRESS

COVINGTON, MARY WELCH 10331 MALCOLM CIR APT L COCKEYSVILLE, MD 21030

SOURCE	PROPERTY KEY	TAXES/FEES	INTEREST	AMOUNT DUE
RE	03072016	271.43	5.43	276.86
Name Totals:		**271.43**	**5.43**	**276.86**

MULLIS, SARAH S 1706 VIRGINIA ST MONROE, NC 28110

SOURCE	PROPERTY KEY	TAXES/FEES	INTEREST	AMOUNT DUE
RE	09342087	271.38	5.43	276.81
Name Totals:		**271.38**	**5.43**	**276.81**

PICH, SOPHAN 1024 BARBEE FARM DR MONROE, NC 28110

SOURCE	PROPERTY KEY	TAXES/FEES	INTEREST	AMOUNT DUE
RE	09351013B	271.14	5.42	276.56
Name Totals:		**271.14**	**5.42**	**276.56**

RANGEL, JULIO CESAR RANGEL 3707 WEXFORD PL MONROE, NC 28110

SOURCE	PROPERTY KEY	TAXES/FEES	INTEREST	AMOUNT DUE
RE	07084308	270.88	5.42	276.30
Name Totals:		**270.88**	**5.42**	**276.30**

COLSTON, TAMECIO 1514 ACME RD MARSHVILLE, NC 28103

SOURCE	PROPERTY KEY	TAXES/FEES	INTEREST	AMOUNT DUE
RE	02077011E	270.84	5.42	276.26
Name Totals:		**270.84**	**5.42**	**276.26**

MULLIS, JASON 3706 OLD CAMDEN RD MONROE, NC 28110

SOURCE	PROPERTY KEY	TAXES/FEES	INTEREST	AMOUNT DUE
RE	08135010E	270.39	5.41	275.80
Name Totals:		**270.39**	**5.41**	**275.80**

VK HERITAGE LLC 160 MINE LAKE CT STE 200 RALEIGH, NC 27615

SOURCE	PROPERTY KEY	TAXES/FEES	INTEREST	AMOUNT DUE
RE	07121380	269.93	5.40	275.33
Name Totals:		**269.93**	**5.40**	**275.33**

EATON THREE PROPERTIES LLC PO BOX 3088 INDIAN TRAIL, NC 28079

SOURCE	PROPERTY KEY	TAXES/FEES	INTEREST	AMOUNT DUE
RE	07081328	274.55	0.00	274.55
Name Totals:		**274.55**	**0.00**	**274.55**

HANCOCK, WARREN KEITH 611 N ELM ST MARSHVILLE, NC 28103

SOURCE	PROPERTY KEY	TAXES/FEES	INTEREST	AMOUNT DUE
RE	03132025	268.99	5.38	274.37
Name Totals:		**268.99**	**5.38**	**274.37**

KJ REALTY LLC 2108 AYRSLEY TOWN BLVD UNIT # A CHARLOTTE, NC 28273

SOURCE	PROPERTY KEY	TAXES/FEES	INTEREST	AMOUNT DUE
RE	09229072	268.77	5.38	274.15
Name Totals:		**268.77**	**5.38**	**274.15**

DUZACH LLC 4106 RUNAWAY CIR MONROE, NC 28110

SOURCE	PROPERTY KEY	TAXES/FEES	INTEREST	AMOUNT DUE
RE	04312010E	268.61	5.37	273.98
Name Totals:		**268.61**	**5.37**	**273.98**

Copyright (C) 1997-2026 DEVNET Incorporated

Uncollected Amounts By Names Report
Union County
Date Distributed as of : 1/16/2026

YEAR: 2025

TAXPAYER NAME/ADDRESS

ACJC CORPORATION 6920 PINEWOOD FOREST DR MONROE, NC 28110

SOURCE	PROPERTY KEY	TAXES/FEES	INTEREST	AMOUNT DUE
RE	08270001C	267.54	5.35	272.89
Name Totals:		**267.54**	**5.35**	**272.89**

MULLIS, SARAH S 1706 VIRGINIA ST MONROE, NC 28110

SOURCE	PROPERTY KEY	TAXES/FEES	INTEREST	AMOUNT DUE
RE	09342086	267.47	5.35	272.82
Name Totals:		**267.47**	**5.35**	**272.82**

LOUKOS, CHRISTOPHER A PO BOX 1446 HARRISBURG, NC 28075

SOURCE	PROPERTY KEY	TAXES/FEES	INTEREST	AMOUNT DUE
RE	07129299	266.48	5.33	271.81
Name Totals:		**266.48**	**5.33**	**271.81**

GRAHAM, KAREN A 3506 WHITE STORE RD WINGATE, NC 28174

SOURCE	PROPERTY KEY	TAXES/FEES	INTEREST	AMOUNT DUE
RE	09069011	266.36	5.33	271.69
Name Totals:		**266.36**	**5.33**	**271.69**

RH HOLDINGS OF NC II LLC 950 WEST ROOSEVELT BLVD MONROE, NC 281103441

SOURCE	PROPERTY KEY	TAXES/FEES	INTEREST	AMOUNT DUE
RE	09189001 90	266.07	5.32	271.39
Name Totals:		**266.07**	**5.32**	**271.39**

TYSINGER, SHANNON 1114 FOREST DR MARSHVILLE, NC 28103

SOURCE	PROPERTY KEY	TAXES/FEES	INTEREST	AMOUNT DUE
RE	02114073	265.13	5.30	270.43
Name Totals:		**265.13**	**5.30**	**270.43**

MILEFSKI, KATHLEEN N TRUSTEE 3904 BELK MILL RD WINGATE, NC 28174

SOURCE	PROPERTY KEY	TAXES/FEES	INTEREST	AMOUNT DUE
RE	03174009G	270.29	0.00	270.29
Name Totals:		**270.29**	**0.00**	**270.29**

MARSH, DOUGLAS IVORY 1625 AUSTIN CHANEY RD WINGATE, NC 28174

SOURCE	PROPERTY KEY	TAXES/FEES	INTEREST	AMOUNT DUE
RE	07084347A	264.68	5.29	269.97
Name Totals:		**264.68**	**5.29**	**269.97**

PICKETT, RENA PERRY 4730 CERIA DR MONROE, NC 28112

SOURCE	PROPERTY KEY	TAXES/FEES	INTEREST	AMOUNT DUE
RE	04237018C	264.56	5.29	269.85
Name Totals:		**264.56**	**5.29**	**269.85**

PACHECO, CYNTHIA 1820 TRINITY CHURCH RD MONROE, NC 28112

SOURCE	PROPERTY KEY	TAXES/FEES	INTEREST	AMOUNT DUE
RE	04240029F	264.56	5.29	269.85
Name Totals:		**264.56**	**5.29**	**269.85**

MULLIS, SARAH S 1706 VIRGINIA ST MONROE, NC 28110

SOURCE	PROPERTY KEY	TAXES/FEES	INTEREST	AMOUNT DUE
RE	09342085	264.43	5.29	269.72
Name Totals:		**264.43**	**5.29**	**269.72**

Copyright (C) 1997-2026 DEVNET Incorporated

Uncollected Amounts By Names Report
Union County
Date Distributed as of : 1/16/2026

YEAR: 2025

TAXPAYER NAME/ADDRESS

NALL, BETTY L 5005 FOUNTAINBROOK DR INDIAN TRAIL, NC 28079

SOURCE	PROPERTY KEY	TAXES/FEES	INTEREST	AMOUNT DUE
RE	07090780	264.19	5.28	269.47
Name Totals:		**264.19**	**5.28**	**269.47**

ROJAS, JOSE SEBASTIAN GONZALES 1312 TUCKER RD MONROE, NC 28110

SOURCE	PROPERTY KEY	TAXES/FEES	INTEREST	AMOUNT DUE
RE	09241032	263.99	5.28	269.27
Name Totals:		**263.99**	**5.28**	**269.27**

KENDALL, PHYLLIS A 1017 CYRUS EDWARDS RD MONROE, NC 28110

SOURCE	PROPERTY KEY	TAXES/FEES	INTEREST	AMOUNT DUE
RE	09143008	269.15	0.00	269.15
Name Totals:		**269.15**	**0.00**	**269.15**

2608 HAYES ROAD LLC 2608 HAYES RD MONROE, NC 28110

SOURCE	PROPERTY KEY	TAXES/FEES	INTEREST	AMOUNT DUE
RE	07048001	269.03	0.00	269.03
Name Totals:		**269.03**	**0.00**	**269.03**

BOGGS, CARL A III 404 OAKMONT LN WAXHAW, NC 28173

SOURCE	PROPERTY KEY	TAXES/FEES	INTEREST	AMOUNT DUE
RE	06174195	268.98	0.00	268.98
Name Totals:		**268.98**	**0.00**	**268.98**

MOORE, MELISSA L 3222 WATKINS RD MONROE, NC 28110

SOURCE	PROPERTY KEY	TAXES/FEES	INTEREST	AMOUNT DUE
RE	09345029F	263.67	5.27	268.94
RE	09345029E	263.67	5.27	268.94
Name Totals:		**527.34**	**10.54**	**537.88**

MORROW, DENA SALLYN 4789 BROCKTON CT NW CONCORD, NC 28027

SOURCE	PROPERTY KEY	TAXES/FEES	INTEREST	AMOUNT DUE
RE	04033016F	263.37	5.27	268.64
Name Totals:		**263.37**	**5.27**	**268.64**

PRIDDY, DONREATH C 5207 AR GORDON RD WAXHAW, NC 28173

SOURCE	PROPERTY KEY	TAXES/FEES	INTEREST	AMOUNT DUE
RE	07078021	267.92	0.00	267.92
Name Totals:		**267.92**	**0.00**	**267.92**

BROADWAY, MARY CHRISTINA PO BOX 827 ANSONVILLE, NC 28007

SOURCE	PROPERTY KEY	TAXES/FEES	INTEREST	AMOUNT DUE
RE	01042032	262.35	5.25	267.60
Name Totals:		**262.35**	**5.25**	**267.60**

PACE, KIMBERLY ANN HILL 1004 AMBERLEA RD INDIAN TRAIL, NC 28079

SOURCE	PROPERTY KEY	TAXES/FEES	INTEREST	AMOUNT DUE
RE	04078012A	262.17	5.24	267.41
Name Totals:		**262.17**	**5.24**	**267.41**

MARTINEZ, AGUEDA MELIDA 515 ALLEN WAY INDIAN TRAIL, NC 28079

SOURCE	PROPERTY KEY	TAXES/FEES	INTEREST	AMOUNT DUE
RE	07084302	261.82	5.24	267.06

Copyright (C) 1997-2026 DEVNET Incorporated

Uncollected Amounts By Names Report
Union County
Date Distributed as of : 1/16/2026

YEAR: 2025

TAXPAYER NAME/ADDRESS

MARTINEZ, AGUEDA MELIDA 515 ALLEN WAY INDIAN TRAIL, NC 28079

SOURCE	PROPERTY KEY	TAXES/FEES	INTEREST	AMOUNT DUE
RE	07084301	261.82	5.24	267.06
Name Totals:		**523.64**	**10.48**	**534.12**

THOMAS, ALICIA 1018 FOLGER DR MONROE, NC 28112

SOURCE	PROPERTY KEY	TAXES/FEES	INTEREST	AMOUNT DUE
RE	04288013H	261.79	5.24	267.03
Name Totals:		**261.79**	**5.24**	**267.03**

BOST, LARRY L 6416 REHOBETH RD WAXHAW, NC 28173

SOURCE	PROPERTY KEY	TAXES/FEES	INTEREST	AMOUNT DUE
RE	05147001U	266.85	0.00	266.85
Name Totals:		**266.85**	**0.00**	**266.85**

DOMBO, DEBORA G 2503 FAIRCROFT WAY MONROE, NC 28110

SOURCE	PROPERTY KEY	TAXES/FEES	INTEREST	AMOUNT DUE
RE	07072255	266.82	0.00	266.82
Name Totals:		**266.82**	**0.00**	**266.82**

BENTANCOURTH, ALDO ALONSO AMAYA 6601 FOREST GREEN DR WAXHAW, NC 28173

SOURCE	PROPERTY KEY	TAXES/FEES	INTEREST	AMOUNT DUE
RE	06114093	260.79	5.22	266.01
Name Totals:		**260.79**	**5.22**	**266.01**

MARSH, DAVIS BRIGHTMON 116 INDEPENDENCE DR INDIAN TRAIL, NC 28079

SOURCE	PROPERTY KEY	TAXES/FEES	INTEREST	AMOUNT DUE
RE	09046003A	260.14	5.20	265.34
Name Totals:		**260.14**	**5.20**	**265.34**

WILLIAMS, ARTHUR HEIRS C/O SHERRY MUMFORD 4009 EUTAW DR WAXHAW, NC 28173

SOURCE	PROPERTY KEY	TAXES/FEES	INTEREST	AMOUNT DUE
RE	09223044	260.60	4.01	264.61
Name Totals:		**260.60**	**4.01**	**264.61**

HOUGH, MATTIE MAE 2522 PORTER DR WAXHAW, NC 28173

SOURCE	PROPERTY KEY	TAXES/FEES	INTEREST	AMOUNT DUE
RE	06015062	258.62	5.17	263.79
Name Totals:		**258.62**	**5.17**	**263.79**

HARRELL, HAZEL 5414 MONROE ANSONVILLE RD WINGATE, NC 28174

SOURCE	PROPERTY KEY	TAXES/FEES	INTEREST	AMOUNT DUE
RE	02101014	258.38	5.17	263.55
Name Totals:		**258.38**	**5.17**	**263.55**

ROSADO-CORDOBA, SANTIAGO 4421 THOMAS HELMS RD MARSHVILLE, NC 28103

SOURCE	PROPERTY KEY	TAXES/FEES	INTEREST	AMOUNT DUE
RE	02170011	258.12	5.16	263.28
Name Totals:		**258.12**	**5.16**	**263.28**

PACHECO, CYNTHIA 1820 TRINITY CHURCH RD MONROE, NC 28112

SOURCE	PROPERTY KEY	TAXES/FEES	INTEREST	AMOUNT DUE
RE	04240029E	258.10	5.16	263.26
Name Totals:		**258.10**	**5.16**	**263.26**

Copyright (C) 1997-2026 DEVNET Incorporated

Uncollected Amounts By Names Report
Union County
Date Distributed as of : 1/16/2026

YEAR: 2025

TAXPAYER NAME/ADDRESS

HILL, RAMONA 4312 LANCASTER HWY MONROE, NC 28112

SOURCE	PROPERTY KEY	TAXES/FEES	INTEREST	AMOUNT DUE
RE	04252007H	257.66	5.15	262.81
Name Totals:		**257.66**	**5.15**	**262.81**

CASEY, SAMUEL B 2943 BUTTER CHURN LN MATTHEWS, NC 28105

SOURCE	PROPERTY KEY	TAXES/FEES	INTEREST	AMOUNT DUE
RE	06117075	257.39	5.15	262.54
Name Totals:		**257.39**	**5.15**	**262.54**

MARSH, DOUGLAS IVORY 1625 AUSTIN CHANEY RD WINGATE, NC 28174

SOURCE	PROPERTY KEY	TAXES/FEES	INTEREST	AMOUNT DUE
RE	07084356A	257.05	5.14	262.19
Name Totals:		**257.05**	**5.14**	**262.19**

HELMS, LINDA A HERIS C/O MELISSA HELMS GRINDSTAFF 4113 MORGAN MILL RD MONROE, NC 28110

SOURCE	PROPERTY KEY	TAXES/FEES	INTEREST	AMOUNT DUE
RE	09270023	256.18	5.12	261.30
Name Totals:		**256.18**	**5.12**	**261.30**

SOUTHERN ELITE HOMES LLC 3319 CROW RD MONROE, NC 28112

SOURCE	PROPERTY KEY	TAXES/FEES	INTEREST	AMOUNT DUE
RE	04120002D	255.84	5.12	260.96
Name Totals:		**255.84**	**5.12**	**260.96**

HAIGLER, AVERY GENE 5421 MONROE ANSONVILLE RD WINGATE, NC 28174

SOURCE	PROPERTY KEY	TAXES/FEES	INTEREST	AMOUNT DUE
RE	02236007B	255.58	5.11	260.69
Name Totals:		**255.58**	**5.11**	**260.69**

MARSH, THOMAS LEE 5306 MONROE ANSONVILLE RD WINGATE, NC 28174

SOURCE	PROPERTY KEY	TAXES/FEES	INTEREST	AMOUNT DUE
RE	02239004H	255.58	5.11	260.69
Name Totals:		**255.58**	**5.11**	**260.69**

WALLACE, CHARLES DANIEL II 45 HOPEWELL CHURCH RD POLKTON, NC 28135

SOURCE	PROPERTY KEY	TAXES/FEES	INTEREST	AMOUNT DUE
RE	01213004F	255.28	5.11	260.39
Name Totals:		**255.28**	**5.11**	**260.39**

MCLESTER, THOMAS BLAKE PO BOX 370 WINGATE, NC 28174

SOURCE	PROPERTY KEY	TAXES/FEES	INTEREST	AMOUNT DUE
RE	02006010G	255.11	5.10	260.21
Name Totals:		**255.11**	**5.10**	**260.21**

DEPENDABLE DEVELOPMENT INC 2649 BREKONRIDGE CENTRE DR MONROE, NC 281105629

SOURCE	PROPERTY KEY	TAXES/FEES	INTEREST	AMOUNT DUE
RE	02239001C	254.81	5.10	259.91
Name Totals:		**254.81**	**5.10**	**259.91**

THOMAS, ALICIA 1018 FOLGER DR MONROE, NC 28112

SOURCE	PROPERTY KEY	TAXES/FEES	INTEREST	AMOUNT DUE
RE	09292004	254.19	5.08	259.27
Name Totals:		**254.19**	**5.08**	**259.27**

Copyright (C) 1997-2026 DEVNET Incorporated

Uncollected Amounts By Names Report
Union County
Date Distributed as of : 1/16/2026

YEAR: 2025

TAXPAYER NAME/ADDRESS

LONG, FRANCES K PO BOX 3324 WINGATE, NC 28174

SOURCE	PROPERTY KEY	TAXES/FEES	INTEREST	AMOUNT DUE
RE	02086021 01	254.11	5.08	259.19
Name Totals:		**254.11**	**5.08**	**259.19**

CROWDER, MARY 1614 JJ AUTRY RD MARSHVILLE, NC 28103

SOURCE	PROPERTY KEY	TAXES/FEES	INTEREST	AMOUNT DUE
RE	02089011B	254.11	5.08	259.19
Name Totals:		**254.11**	**5.08**	**259.19**

THE RIDGE INVESTORS LLC PO BOX 1609 MONROE, NC 28111

SOURCE	PROPERTY KEY	TAXES/FEES	INTEREST	AMOUNT DUE
RE	09213008K	259.09	0.00	259.09
Name Totals:		**259.09**	**0.00**	**259.09**

HARRINGTON, JAMES J TRUSTEE PO BOX 1063 MONROE, NC 28111

SOURCE	PROPERTY KEY	TAXES/FEES	INTEREST	AMOUNT DUE
RE	02012006A	253.61	5.07	258.68
Name Totals:		**253.61**	**5.07**	**258.68**

COVINGTON, WILLIETTE CAROLINE 2791 WHITE STORE RD WADESBORO, NC 28170

SOURCE	PROPERTY KEY	TAXES/FEES	INTEREST	AMOUNT DUE
RE	03072006	253.40	5.07	258.47
Name Totals:		**253.40**	**5.07**	**258.47**

COVINGTON, MARY WELCH 10331 MALCOLM CIR APT L COCKEYSVILLE, MD 21030

SOURCE	PROPERTY KEY	TAXES/FEES	INTEREST	AMOUNT DUE
RE	03072013	253.40	5.07	258.47
Name Totals:		**253.40**	**5.07**	**258.47**

MORROW, CYNTHIA 5902 SECREST SHORTCUT RD MONROE, NC 281109179

SOURCE	PROPERTY KEY	TAXES/FEES	INTEREST	AMOUNT DUE
RE	07027030A80	253.28	5.07	258.35
Name Totals:		**253.28**	**5.07**	**258.35**

STATON, LATRINA 1602 J J AUTRY RD MARSHVILLE, NC 28103

SOURCE	PROPERTY KEY	TAXES/FEES	INTEREST	AMOUNT DUE
RE	02089011F	253.11	5.06	258.17
Name Totals:		**253.11**	**5.06**	**258.17**

STAFFORD, ARNOLD 729 PULPWOOD YARD RD PEACHLAND, NC 28133

SOURCE	PROPERTY KEY	TAXES/FEES	INTEREST	AMOUNT DUE
RE	02015006B	253.11	5.06	258.17
Name Totals:		**253.11**	**5.06**	**258.17**

ROBINSON, JOHN MARK 907 ROCKY RIVER RD S MONROE, NC 281108027

SOURCE	PROPERTY KEY	TAXES/FEES	INTEREST	AMOUNT DUE
RE	09381026B	253.08	5.06	258.14
Name Totals:		**253.08**	**5.06**	**258.14**

LOPEZ, MARTIN 3106 SPRING HARVEST DR MONROE, NC 28110

SOURCE	PROPERTY KEY	TAXES/FEES	INTEREST	AMOUNT DUE
RE	09043029	253.05	5.06	258.11
Name Totals:		**253.05**	**5.06**	**258.11**

Copyright (C) 1997-2026 DEVNET Incorporated

Uncollected Amounts By Names Report
Union County
Date Distributed as of : 1/16/2026

YEAR: 2025

TAXPAYER NAME/ADDRESS

MOSES, RONNIE J 4202 BELK MILL RD MONROE, NC 28112

SOURCE	PROPERTY KEY	TAXES/FEES	INTEREST	AMOUNT DUE
RE	03174005E	252.91	5.06	257.97
Name Totals:		**252.91**	**5.06**	**257.97**

COVINGTON, JOHN MARTIN 1115 WHITE OAKS CIR MONROE, NC 28112

SOURCE	PROPERTY KEY	TAXES/FEES	INTEREST	AMOUNT DUE
RE	02186016A	252.89	5.06	257.95
Name Totals:		**252.89**	**5.06**	**257.95**

MARBAN, MARLENE CORTEZ 4119 MOUNTAIN DR MONROE, NC 28112

SOURCE	PROPERTY KEY	TAXES/FEES	INTEREST	AMOUNT DUE
RE	04060034	257.95	0.00	257.95
Name Totals:		**257.95**	**0.00**	**257.95**

HELMS, WANDA R 206 SIKES MILL RD MONROE, NC 28110

SOURCE	PROPERTY KEY	TAXES/FEES	INTEREST	AMOUNT DUE
RE	09171003A	252.88	5.06	257.94
Name Totals:		**252.88**	**5.06**	**257.94**

HELMS, BOBBIE LEE 1104 SAND DOLLAR CT MONROE, NC 28112

SOURCE	PROPERTY KEY	TAXES/FEES	INTEREST	AMOUNT DUE
RE	09381106	252.84	5.06	257.90
Name Totals:		**252.84**	**5.06**	**257.90**

PHIFER, GREGORY KENNETH 510 MARSHVILLE WATERPLANT RD MARSHVILLE, NC 28103

SOURCE	PROPERTY KEY	TAXES/FEES	INTEREST	AMOUNT DUE
RE	02018001A	252.61	5.05	257.66
Name Totals:		**252.61**	**5.05**	**257.66**

BREWER, MORISTINE HICKSON 905 BELTON ST MONROE, NC 281103401

SOURCE	PROPERTY KEY	TAXES/FEES	INTEREST	AMOUNT DUE
RE	09189105	257.44	0.00	257.44
Name Totals:		**257.44**	**0.00**	**257.44**

MULLIS, HUBERT H 807 E UNIONVILLE-INDIAN TRAIL RD MONROE, NC 28110

SOURCE	PROPERTY KEY	TAXES/FEES	INTEREST	AMOUNT DUE
RE	08163004A	252.38	5.05	257.43
Name Totals:		**252.38**	**5.05**	**257.43**

STALLINGS TOWNES LLC 206 COLLEGE ST #1318 PINEVILLE, NC 28134

SOURCE	PROPERTY KEY	TAXES/FEES	INTEREST	AMOUNT DUE
RE	07102459	252.36	5.05	257.41
Name Totals:		**252.36**	**5.05**	**257.41**

DAVIS, ROBIN SUE 2502 G ROUND TABLE RD MONROE, NC 28110

SOURCE	PROPERTY KEY	TAXES/FEES	INTEREST	AMOUNT DUE
RE	09259120 15	252.27	5.05	257.32
Name Totals:		**252.27**	**5.05**	**257.32**

WALKER, ANDREA CHANELL 5811 SECREST SHORTCUT RD MONROE, NC 28110

SOURCE	PROPERTY KEY	TAXES/FEES	INTEREST	AMOUNT DUE
RE	02186016B	251.89	5.04	256.93
Name Totals:		**251.89**	**5.04**	**256.93**

Copyright (C) 1997-2026 DEVNET Incorporated

Uncollected Amounts By Names Report
Union County
Date Distributed as of : 1/16/2026

YEAR: 2025

TAXPAYER NAME/ADDRESS

DE LA CRUZ, GAUDENCIO NARCISO C/O LEWIS R FISHER PA 305 W FRANKLIN ST STE A MONROE, NC 28112

SOURCE	PROPERTY KEY	TAXES/FEES	INTEREST	AMOUNT DUE
RE	06015057	251.40	5.03	256.43
Name Totals:		**251.40**	**5.03**	**256.43**

MORGAN MILL PARTNERS LLC PO BOX 1609 MONROE, NC 281111609

SOURCE	PROPERTY KEY	TAXES/FEES	INTEREST	AMOUNT DUE
RE	09143007H	256.30	0.00	256.30
Name Totals:		**256.30**	**0.00**	**256.30**

GRAHAM, IRMA FAYE 6826 DEEP SPRINGS RD PEACHLAND, NC 28133

SOURCE	PROPERTY KEY	TAXES/FEES	INTEREST	AMOUNT DUE
RE	02009010C	251.69	4.53	256.22
Name Totals:		**251.69**	**4.53**	**256.22**

LONG, JANIE BELLE 722 SUMMIT ST MONROE, NC 28112

SOURCE	PROPERTY KEY	TAXES/FEES	INTEREST	AMOUNT DUE
RE	02129004E	250.90	5.02	255.92
Name Totals:		**250.90**	**5.02**	**255.92**

KIM, JONG IL 3923 OLD PAGELAND MONROE RD MONROE, NC 28112

SOURCE	PROPERTY KEY	TAXES/FEES	INTEREST	AMOUNT DUE
RE	03147002E	250.90	5.02	255.92
Name Totals:		**250.90**	**5.02**	**255.92**

ROBINSON, VINCIE 6504 WHITE STORE RD MARSHVILLE, NC 28103

SOURCE	PROPERTY KEY	TAXES/FEES	INTEREST	AMOUNT DUE
RE	02129004L	250.90	5.02	255.92
Name Totals:		**250.90**	**5.02**	**255.92**

ROBINSON, SYLVESTER TONY JR 430 S CHURCH ST SALISBURY, NC 28144

SOURCE	PROPERTY KEY	TAXES/FEES	INTEREST	AMOUNT DUE
RE	02129004M	250.90	5.02	255.92
Name Totals:		**250.90**	**5.02**	**255.92**

ROBINSON, BETTY 105 DIX ST GASTONIA, NC 28052

SOURCE	PROPERTY KEY	TAXES/FEES	INTEREST	AMOUNT DUE
RE	02129009	250.90	5.02	255.92
Name Totals:		**250.90**	**5.02**	**255.92**

FUNDERBURK, KELLY 6617 WHITE STORE RD MARSHVILLE, NC 28103

SOURCE	PROPERTY KEY	TAXES/FEES	INTEREST	AMOUNT DUE
RE	02160001N	250.90	5.02	255.92
Name Totals:		**250.90**	**5.02**	**255.92**

SHIREY, NATALIE A 5300 SUSTAR DR MONROE, NC 28110

SOURCE	PROPERTY KEY	TAXES/FEES	INTEREST	AMOUNT DUE
RE	07144351	250.53	5.01	255.54
Name Totals:		**250.53**	**5.01**	**255.54**

ROBINSON, MICHAEL PAUL 3309 REID CIR MONROE, NC 28112

SOURCE	PROPERTY KEY	TAXES/FEES	INTEREST	AMOUNT DUE
RE	04312032	250.41	5.01	255.42
Name Totals:		**250.41**	**5.01**	**255.42**

Copyright (C) 1997-2026 DEVNET Incorporated

Uncollected Amounts By Names Report
Union County
Date Distributed as of : 1/16/2026

YEAR: 2025

TAXPAYER NAME/ADDRESS

DEESE, AMY L 5222 MONROE ANSONVILLE RD WINGATE, NC 28174

SOURCE	PROPERTY KEY	TAXES/FEES	INTEREST	AMOUNT DUE
RE	02239004B	254.25	0.00	254.25
Name Totals:		**254.25**	**0.00**	**254.25**

ARBORWOOD TOWNHOMES HOMEOWNEF PO BOX 3340 FORT MILL, SC 29716

SOURCE	PROPERTY KEY	TAXES/FEES	INTEREST	AMOUNT DUE
RE	09267166	249.23	4.98	254.21
Name Totals:		**249.23**	**4.98**	**254.21**

VILLAGE COMMONS BRANCH II LLC 5200 BUFFINGTON RD ATLANTA, GA 30349

SOURCE	PROPERTY KEY	TAXES/FEES	INTEREST	AMOUNT DUE
RE	06048007X	254.15	0.00	254.15
Name Totals:		**254.15**	**0.00**	**254.15**

LEBER, MICHAEL 2011 GALENA CHASE DR INDIAN TRAIL, NC 28079

SOURCE	PROPERTY KEY	TAXES/FEES	INTEREST	AMOUNT DUE
RE	07039415	248.94	4.98	253.92
Name Totals:		**248.94**	**4.98**	**253.92**

HUNTLEY, GLENDALE 512 N ELIZABETH ST MARSHVILLE, NC 28103

SOURCE	PROPERTY KEY	TAXES/FEES	INTEREST	AMOUNT DUE
RE	02315013	253.88	0.00	253.88
Name Totals:		**253.88**	**0.00**	**253.88**

SPAKE, RICHARD P 803 OLD PROVIDENCE RD WAXHAW, NC 28173

SOURCE	PROPERTY KEY	TAXES/FEES	INTEREST	AMOUNT DUE
RE	05116002C	248.64	4.97	253.61
Name Totals:		**248.64**	**4.97**	**253.61**

HELMS, KIMBERLY DAWN AWALT 3817 KARRINGTON PL MONROE, NC 28110

SOURCE	PROPERTY KEY	TAXES/FEES	INTEREST	AMOUNT DUE
RE	06018097	248.55	4.97	253.52
Name Totals:		**248.55**	**4.97**	**253.52**

BACHAND, SAMANTHA 1807 LAKE MONROE DR MONROE, NC 28112

SOURCE	PROPERTY KEY	TAXES/FEES	INTEREST	AMOUNT DUE
RE	09207020	248.19	4.96	253.15
Name Totals:		**248.19**	**4.96**	**253.15**

MOORE, DAVID A 915 PALM CT MEBANE, NC 27302

SOURCE	PROPERTY KEY	TAXES/FEES	INTEREST	AMOUNT DUE
RE	09228035	247.93	4.96	252.89
Name Totals:		**247.93**	**4.96**	**252.89**

GERBER, JASON 3304 NC HIGHWAY 218 MONROE, NC 28110

SOURCE	PROPERTY KEY	TAXES/FEES	INTEREST	AMOUNT DUE
RE	08036003A	247.70	4.95	252.65
Name Totals:		**247.70**	**4.95**	**252.65**

TYSON, JAMES H 5513 CANE CREEK RD WAXHAW, NC 28173

SOURCE	PROPERTY KEY	TAXES/FEES	INTEREST	AMOUNT DUE
RE	05024003F	247.54	4.95	252.49
Name Totals:		**247.54**	**4.95**	**252.49**

Copyright (C) 1997-2026 DEVNET Incorporated

Uncollected Amounts By Names Report
Union County
Date Distributed as of : 1/16/2026

YEAR: 2025

TAXPAYER NAME/ADDRESS

WINSTEAD, HEATHER L 6024 MILLS RD MARSHVILLE, NC 28103

SOURCE	PROPERTY KEY	TAXES/FEES	INTEREST	AMOUNT DUE
RE	03030001B	247.06	4.94	252.00
Name Totals:		**247.06**	**4.94**	**252.00**

COVINGTON, WAYMAN BIVENS 605 LINN LN SALISBURY, NC 28144

SOURCE	PROPERTY KEY	TAXES/FEES	INTEREST	AMOUNT DUE
RE	03072010	247.06	4.94	252.00
Name Totals:		**247.06**	**4.94**	**252.00**

COVINGTON, NEIL JEROME C/O MARY COVINGTON 10331 MALCOLM CIRCLE APT L COCKEYSVILLE, MD 21030

SOURCE	PROPERTY KEY	TAXES/FEES	INTEREST	AMOUNT DUE
RE	03072011	247.06	4.94	252.00
Name Totals:		**247.06**	**4.94**	**252.00**

PILKINGTON, SANDRA KAYE 309 GROVER MOORE PL INDIAN TRAIL, NC 28079

SOURCE	PROPERTY KEY	TAXES/FEES	INTEREST	AMOUNT DUE
RE	07114181	246.79	4.94	251.73
Name Totals:		**246.79**	**4.94**	**251.73**

GUERRERO, KRISTINA 2919 BUTTER CHURN LN MATTHEWS, NC 28105

SOURCE	PROPERTY KEY	TAXES/FEES	INTEREST	AMOUNT DUE
RE	06117078	246.70	4.93	251.63
Name Totals:		**246.70**	**4.93**	**251.63**

BLUE WEALTH GROUP LLC 856 CARMONA CT MATTHEWS, NC 28104

SOURCE	PROPERTY KEY	TAXES/FEES	INTEREST	AMOUNT DUE
RE	07069171	245.77	4.92	250.69
Name Totals:		**245.77**	**4.92**	**250.69**

COVINGTON, WAYMAN BIVENS 605 LINN LN SALISBURY, NC 28144

SOURCE	PROPERTY KEY	TAXES/FEES	INTEREST	AMOUNT DUE
RE	03021004E	245.41	4.91	250.32
Name Totals:		**245.41**	**4.91**	**250.32**

COVINGTON, NEIL JEROME C/O MARY COVINGTON 10331 MALCOLM CIR APT L COCKEYSVILLE, MD 21030

SOURCE	PROPERTY KEY	TAXES/FEES	INTEREST	AMOUNT DUE
RE	03021004G	245.41	4.91	250.32
Name Totals:		**245.41**	**4.91**	**250.32**

HUNDRED OAKS PARTNERS LLC 300 N RIDGE RD UNIT 61 RICHMOND, VA 23229

SOURCE	PROPERTY KEY	TAXES/FEES	INTEREST	AMOUNT DUE
RE	03183014C	245.11	4.90	250.01
Name Totals:		**245.11**	**4.90**	**250.01**

SONTAY, RAUL 5005 GOLDMINE RD MONROE, NC 28110

SOURCE	PROPERTY KEY	TAXES/FEES	INTEREST	AMOUNT DUE
RE	03177020B	245.11	4.90	250.01
Name Totals:		**245.11**	**4.90**	**250.01**

SANDERS, DAISY A 1766 STURGIS RD ROCK HILL, SC 29730

SOURCE	PROPERTY KEY	TAXES/FEES	INTEREST	AMOUNT DUE
RE	03132019D	245.11	4.90	250.01
Name Totals:		**245.11**	**4.90**	**250.01**

Copyright (C) 1997-2026 DEVNET Incorporated

Uncollected Amounts By Names Report
Union County
Date Distributed as of : 1/16/2026

YEAR: 2025

TAXPAYER NAME/ADDRESS

HUTCHISON, BEVERLY 2000 GALENA CHASE DR INDIAN TRAIL, NC 28079

SOURCE	PROPERTY KEY	TAXES/FEES	INTEREST	AMOUNT DUE
RE	07039373	249.73	0.00	249.73
Name Totals:		**249.73**	**0.00**	**249.73**

ELLER, JENNIFER C 4878 BREWERY RD CROSS PLAINS, WI 53528

SOURCE	PROPERTY KEY	TAXES/FEES	INTEREST	AMOUNT DUE
RE	06114084	244.37	4.89	249.26
Name Totals:		**244.37**	**4.89**	**249.26**

JONNALAGADDA, SIRISHA 5000 FLOWERING PEACH RD WAXHAW, NC 28173

SOURCE	PROPERTY KEY	TAXES/FEES	INTEREST	AMOUNT DUE
RE	06114047	243.87	4.88	248.75
Name Totals:		**243.87**	**4.88**	**248.75**

LPL COMMERCIAL LLC 10916 E INDEPENDENCE BLVD MATTHEWS, NC 28105

SOURCE	PROPERTY KEY	TAXES/FEES	INTEREST	AMOUNT DUE
RE	09339192	243.59	4.87	248.46
Name Totals:		**243.59**	**4.87**	**248.46**

RENTERIA, ANA MARIA 7175 CATHYS CT FORT MILL, SC 29715

SOURCE	PROPERTY KEY	TAXES/FEES	INTEREST	AMOUNT DUE
RE	05138039	243.38	4.87	248.25
Name Totals:		**243.38**	**4.87**	**248.25**

JONES, RICHARD W III 205 CREST CT MATTHEWS, NC 28104

SOURCE	PROPERTY KEY	TAXES/FEES	INTEREST	AMOUNT DUE
RE	06147204	247.47	0.00	247.47
Name Totals:		**247.47**	**0.00**	**247.47**

ANDERSON, PHILLIP GERALD TRUSTEE E13624 PROVIDENCE RD MATTHEWS, NC 28104

SOURCE	PROPERTY KEY	TAXES/FEES	INTEREST	AMOUNT DUE
RE	06150048A	241.59	4.83	246.42
Name Totals:		**241.59**	**4.83**	**246.42**

BARTELL, JASON R 1610 HINSON RD MONROE, NC 28112

SOURCE	PROPERTY KEY	TAXES/FEES	INTEREST	AMOUNT DUE
RE	09191011A	241.42	4.83	246.25
Name Totals:		**241.42**	**4.83**	**246.25**

MORTON, KATHERINE 5824 OLIVE BRANCH RD WINGATE, NC 28174

SOURCE	PROPERTY KEY	TAXES/FEES	INTEREST	AMOUNT DUE
RE	02199010	241.07	4.82	245.89
Name Totals:		**241.07**	**4.82**	**245.89**

HELMS, ELAINE E 2807 CORINTH CHURCH RD MONROE, NC 28112

SOURCE	PROPERTY KEY	TAXES/FEES	INTEREST	AMOUNT DUE
RE	09354096E	240.80	4.82	245.62
Name Totals:		**240.80**	**4.82**	**245.62**

RAMIREZ HOMES LLC 6520 BRIGHTON PARK DR CHARLOTTE, NC 28227

SOURCE	PROPERTY KEY	TAXES/FEES	INTEREST	AMOUNT DUE
RE	09342117E	240.55	4.81	245.36
Name Totals:		**240.55**	**4.81**	**245.36**

Copyright (C) 1997-2026 DEVNET Incorporated

Uncollected Amounts By Names Report
Union County
Date Distributed as of : 1/16/2026

YEAR: 2025

TAXPAYER NAME/ADDRESS

RUSS, HENDERSON EUGENE JR C/O REBECCA CARTER 4110 PIGG MATTOX RD MONROE, NC 28112

SOURCE	PROPERTY KEY	TAXES/FEES	INTEREST	AMOUNT DUE
RE	04072017	240.53	4.81	245.34
Name Totals:		**240.53**	**4.81**	**245.34**

RODRIGUEZ, JOSE LUIS PINEDA 1409 TRULL HINSON RD WINGATE, NC 28174

SOURCE	PROPERTY KEY	TAXES/FEES	INTEREST	AMOUNT DUE
RE	09046018	240.40	4.81	245.21
Name Totals:		**240.40**	**4.81**	**245.21**

ARCHILA, MARK 157 HATCHWAY RD INDIAN LAND, SC 29707

SOURCE	PROPERTY KEY	TAXES/FEES	INTEREST	AMOUNT DUE
RE	01198007C	240.17	4.80	244.97
Name Totals:		**240.17**	**4.80**	**244.97**

MAGOVERN, AMANDA 1040 SPYGLASS LN WAXHAW, NC 28173

SOURCE	PROPERTY KEY	TAXES/FEES	INTEREST	AMOUNT DUE
RE	06240059	244.61	0.00	244.61
Name Totals:		**244.61**	**0.00**	**244.61**

AUTRY, MARTY 1213 STEVENS RD MONROE, NC 28110

SOURCE	PROPERTY KEY	TAXES/FEES	INTEREST	AMOUNT DUE
RE	04060002B	239.58	4.79	244.37
Name Totals:		**239.58**	**4.79**	**244.37**

WOD VENTURES LLC 9529 HINSON DR MATTHEWS, NC 28105

SOURCE	PROPERTY KEY	TAXES/FEES	INTEREST	AMOUNT DUE
RE	07129333B	244.10	0.00	244.10
Name Totals:		**244.10**	**0.00**	**244.10**

BLYTHE, DEBORAH W 1814 E SANDY RIDGE RD MONROE, NC 28112

SOURCE	PROPERTY KEY	TAXES/FEES	INTEREST	AMOUNT DUE
RE	04117008	239.10	4.78	243.88
Name Totals:		**239.10**	**4.78**	**243.88**

PARKER, CAROL E 6211 SADDLEWOOD DR WAXHAW, NC 28173

SOURCE	PROPERTY KEY	TAXES/FEES	INTEREST	AMOUNT DUE
RE	06084069	238.90	4.78	243.68
Name Totals:		**238.90**	**4.78**	**243.68**

ARBORWOOD TOWNHOMES HOMEOWNEF PO BOX 3340 FORT MILL, SC 29716

SOURCE	PROPERTY KEY	TAXES/FEES	INTEREST	AMOUNT DUE
RE	09267167	238.81	4.78	243.59
Name Totals:		**238.81**	**4.78**	**243.59**

SHOBE, LUDMILA 265 WEDDINGTON RD MATTHEWS, NC 28104

SOURCE	PROPERTY KEY	TAXES/FEES	INTEREST	AMOUNT DUE
RE	06123001A	238.80	4.78	243.58
Name Totals:		**238.80**	**4.78**	**243.58**

RUSHING, NEVAN GENE 9435 B OAK GROVE RD UNIT 3 STANFIELD, NC 28163

SOURCE	PROPERTY KEY	TAXES/FEES	INTEREST	AMOUNT DUE
RE	01057001	238.60	4.77	243.37
Name Totals:		**238.60**	**4.77**	**243.37**

Copyright (C) 1997-2026 DEVNET Incorporated

Uncollected Amounts By Names Report
Union County
Date Distributed as of : 1/16/2026

YEAR: 2025

TAXPAYER NAME/ADDRESS

MOBLEY, LAKEESHIA NICOLE 8326 WALLACE GLENN DR CHARLOTTE, NC 28212

SOURCE	PROPERTY KEY	TAXES/FEES	INTEREST	AMOUNT DUE
RE	08285004	238.45	4.77	243.22
Name Totals:		**238.45**	**4.77**	**243.22**

CASH, EBONY ALLEN 1200 DEBBIE DR MONROE, NC 28112

SOURCE	PROPERTY KEY	TAXES/FEES	INTEREST	AMOUNT DUE
RE	09381078	238.39	4.77	243.16
Name Totals:		**238.39**	**4.77**	**243.16**

ELITE TEAM BUILDERS LLC 6100 FAIRVIEW RD #1100 CHARLOTTE, NC 28210

SOURCE	PROPERTY KEY	TAXES/FEES	INTEREST	AMOUNT DUE
RE	06081037	237.90	4.76	242.66
Name Totals:		**237.90**	**4.76**	**242.66**

PHILLIPS, MEREDITH 4411 MONROE ANSONVILLE RD WINGATE, NC 28174

SOURCE	PROPERTY KEY	TAXES/FEES	INTEREST	AMOUNT DUE
RE	09046011H	237.87	4.76	242.63
Name Totals:		**237.87**	**4.76**	**242.63**

TYSON, LORIANNE G PO BOX 1 HARRISON, GA 31035

SOURCE	PROPERTY KEY	TAXES/FEES	INTEREST	AMOUNT DUE
RE	01030004A	237.08	4.74	241.82
Name Totals:		**237.08**	**4.74**	**241.82**

QUICK, MARIE ADAMS 3312 SANFORD LN MONROE, NC 28110

SOURCE	PROPERTY KEY	TAXES/FEES	INTEREST	AMOUNT DUE
RE	09372025	237.06	4.74	241.80
Name Totals:		**237.06**	**4.74**	**241.80**

WHITE, ROMETTA 827 MAURICE ST MONROE, NC 28112

SOURCE	PROPERTY KEY	TAXES/FEES	INTEREST	AMOUNT DUE
RE	09234031	236.20	4.72	240.92
Name Totals:		**236.20**	**4.72**	**240.92**

ROJAS BROTHERS HOME INVESTMENT IN 1511 ICEMAN ST MONROE, NC 28110

SOURCE	PROPERTY KEY	TAXES/FEES	INTEREST	AMOUNT DUE
RE	02071024	236.07	4.72	240.79
Name Totals:		**236.07**	**4.72**	**240.79**

MELTON, BETTY SUE 2119 PORTER DR WAXHAW, NC 28173

SOURCE	PROPERTY KEY	TAXES/FEES	INTEREST	AMOUNT DUE
RE	06015034A	235.98	4.72	240.70
Name Totals:		**235.98**	**4.72**	**240.70**

RAYMOND, KATHERINE NICOLE 8212 POPLAR GROVE CIR WAXHAW, NC 28173

SOURCE	PROPERTY KEY	TAXES/FEES	INTEREST	AMOUNT DUE
RE	06075017	240.51	0.00	240.51
Name Totals:		**240.51**	**0.00**	**240.51**

MICHAEL H STARNES CONSTRUCTION, INC/O MICHAEL H STARNES 3814 STACK RD MONROE, NC 28112

SOURCE	PROPERTY KEY	TAXES/FEES	INTEREST	AMOUNT DUE
RE	09298037	235.34	4.71	240.05
Name Totals:		**235.34**	**4.71**	**240.05**

Copyright (C) 1997-2026 DEVNET Incorporated

Uncollected Amounts By Names Report
Union County
Date Distributed as of : 1/16/2026

YEAR: 2025

TAXPAYER NAME/ADDRESS

HARMON, WILLIAM GLENN 9819 MINI RANCH RD WAXHAW, NC 28173

SOURCE	PROPERTY KEY	TAXES/FEES	INTEREST	AMOUNT DUE
RE	05186012A	234.96	4.70	239.66
Name Totals:		**234.96**	**4.70**	**239.66**

KVP HOLDINGS LLC 1108 CROOKED RIVER DR WAXHAW, NC 28173

SOURCE	PROPERTY KEY	TAXES/FEES	INTEREST	AMOUNT DUE
RE	07090002C	239.43	0.00	239.43
Name Totals:		**239.43**	**0.00**	**239.43**

ROJAS, MARCOS ANTONIO GUDIEL ROJAS 2101 MANGUM DAIRY RD MONROE, NC 28112

SOURCE	PROPERTY KEY	TAXES/FEES	INTEREST	AMOUNT DUE
RE	05014009G	234.13	4.68	238.81
Name Totals:		**234.13**	**4.68**	**238.81**

COX, DANIEL 1915 PLEASANT GROVE CHURCH RD MARSHVILLE, NC 28103

SOURCE	PROPERTY KEY	TAXES/FEES	INTEREST	AMOUNT DUE
RE	02136019	233.06	4.66	237.72
Name Totals:		**233.06**	**4.66**	**237.72**

TOMBERLIN, ANN M 612 W ROOSEVELT BLVD MONROE, NC 28110

SOURCE	PROPERTY KEY	TAXES/FEES	INTEREST	AMOUNT DUE
RE	08108001	231.90	4.64	236.54
Name Totals:		**231.90**	**4.64**	**236.54**

ROJAS, JOSE GONZALES 1312 TUCKER RD MONROE, NC 28110

SOURCE	PROPERTY KEY	TAXES/FEES	INTEREST	AMOUNT DUE
RE	09241033	231.86	4.64	236.50
Name Totals:		**231.86**	**4.64**	**236.50**

LILES, RACHEL H HEIRS 2143 PARK RD CHARLOTTE, NC 28203

SOURCE	PROPERTY KEY	TAXES/FEES	INTEREST	AMOUNT DUE
RE	09204006	231.17	4.62	235.79
Name Totals:		**231.17**	**4.62**	**235.79**

WILES, CHARLES II 1927 JACK DAVIS RD MONROE, NC 28112

SOURCE	PROPERTY KEY	TAXES/FEES	INTEREST	AMOUNT DUE
RE	04042006B	235.74	0.00	235.74
Name Totals:		**235.74**	**0.00**	**235.74**

CRAIG, PATRICIA ANN 1404 TOM HELMS RD MONROE, NC 281107420

SOURCE	PROPERTY KEY	TAXES/FEES	INTEREST	AMOUNT DUE
RE	03123008A	230.94	4.62	235.56
Name Totals:		**230.94**	**4.62**	**235.56**

AMMONS PROPERTIES OF NORTH CAROL PO BOX 1516 INDIAN TRAIL, NC 28079

SOURCE	PROPERTY KEY	TAXES/FEES	INTEREST	AMOUNT DUE
RE	06045016F	230.89	4.62	235.51
Name Totals:		**230.89**	**4.62**	**235.51**

RICHARDS PROPERTY GROUP LLC 8957 NORTH CAROLINA 96 BENSON, NC 27504

SOURCE	PROPERTY KEY	TAXES/FEES	INTEREST	AMOUNT DUE
RE	09228215	230.56	4.61	235.17
Name Totals:		**230.56**	**4.61**	**235.17**

Copyright (C) 1997-2026 DEVNET Incorporated

Uncollected Amounts By Names Report
Union County
Date Distributed as of : 1/16/2026

YEAR: 2025

TAXPAYER NAME/ADDRESS

LONNIE, JORDAN W 8305 E HWY 74 MARSHVILLE, NC 28103

SOURCE	PROPERTY KEY	TAXES/FEES	INTEREST	AMOUNT DUE
RE	02052012	230.55	4.61	235.16
Name Totals:		**230.55**	**4.61**	**235.16**

VICTOR REMODELING LLC 4313 JENKINS RD MARSHVILLE, NC 28103

SOURCE	PROPERTY KEY	TAXES/FEES	INTEREST	AMOUNT DUE
RE	03063013D	230.49	4.61	235.10
Name Totals:		**230.49**	**4.61**	**235.10**

SONTAY, RAUL 5005 GOLDMINE RD MONROE, NC 28110

SOURCE	PROPERTY KEY	TAXES/FEES	INTEREST	AMOUNT DUE
RE	03177020A	230.49	4.61	235.10
Name Totals:		**230.49**	**4.61**	**235.10**

BOATRIGHT, GINGER 5313 COUNTRY LN MONROE, NC 28110

SOURCE	PROPERTY KEY	TAXES/FEES	INTEREST	AMOUNT DUE
RE	07069135	230.29	4.61	234.90
Name Totals:		**230.29**	**4.61**	**234.90**

BRIOLF USA LLC C/O ROBERLO USA 8501 NW 17TH ST STE 103 MIAMI, FL 33126

SOURCE	PROPERTY KEY	TAXES/FEES	INTEREST	AMOUNT DUE
RE	09402001 90	229.32	4.59	233.91
Name Totals:		**229.32**	**4.59**	**233.91**

WILSON, MELISSA 3220 REGAL OAK DR WAXAHW, NC 28173

SOURCE	PROPERTY KEY	TAXES/FEES	INTEREST	AMOUNT DUE
RE	06114074	228.44	4.57	233.01
Name Totals:		**228.44**	**4.57**	**233.01**

HANSON, CHRISTOPHER L 3322 SANFORD LN MONROE, NC 28110

SOURCE	PROPERTY KEY	TAXES/FEES	INTEREST	AMOUNT DUE
RE	09372031	228.35	4.57	232.92
Name Totals:		**228.35**	**4.57**	**232.92**

SENOU, SEDOZAN M 9709 COCKERHAM LN HUNTERSVILLE, NC 28078

SOURCE	PROPERTY KEY	TAXES/FEES	INTEREST	AMOUNT DUE
RE	09057012	228.25	4.57	232.82
Name Totals:		**228.25**	**4.57**	**232.82**

CARUSO HOMES ON YOUR LOT CHARLOT C/O CARUSO HOMES INC; JEFFREY CARUSO 2120 BALDWIN AVE STE 200 CROFTON, MD 21114

SOURCE	PROPERTY KEY	TAXES/FEES	INTEREST	AMOUNT DUE
RE	05018023	227.91	4.56	232.47
Name Totals:		**227.91**	**4.56**	**232.47**

WHITAKER, TRACEY A 705 CASTLE RD APT E MONROE, NC 28110

SOURCE	PROPERTY KEY	TAXES/FEES	INTEREST	AMOUNT DUE
RE	09375099	227.87	4.56	232.43
Name Totals:		**227.87**	**4.56**	**232.43**

BOATRIGHT, GINGER 5313 COUNTRY LN MONROE, NC 28110

SOURCE	PROPERTY KEY	TAXES/FEES	INTEREST	AMOUNT DUE
RE	07069134	227.87	4.56	232.43
Name Totals:		**227.87**	**4.56**	**232.43**

Copyright (C) 1997-2026 DEVNET Incorporated

Uncollected Amounts By Names Report
Union County
Date Distributed as of : 1/16/2026

YEAR: 2025

TAXPAYER NAME/ADDRESS

LEONARD-MILLS, JEANNE SUZANNE 1413 AUSTIN CHANEY RD WINGATE, NC 28174

SOURCE	PROPERTY KEY	TAXES/FEES	INTEREST	AMOUNT DUE
RE	09046008B	227.75	4.56	232.31
Name Totals:		**227.75**	**4.56**	**232.31**

FALCON CONSOLIDATED SERVICES INC 2708 OLD COURSE RD MONROE, NC 28112

SOURCE	PROPERTY KEY	TAXES/FEES	INTEREST	AMOUNT DUE
RE	04231014A	227.59	4.55	232.14
Name Totals:		**227.59**	**4.55**	**232.14**

OKWARA, BENEDICT O 1120 REAL QUIET LN WAXHAW, NC 28173

SOURCE	PROPERTY KEY	TAXES/FEES	INTEREST	AMOUNT DUE
RE	09225053A	227.52	4.55	232.07
Name Totals:		**227.52**	**4.55**	**232.07**

OLSZYK, MONICA 9610 HIGHWAY 742 MARSHVILLE, NC 28103

SOURCE	PROPERTY KEY	TAXES/FEES	INTEREST	AMOUNT DUE
RE	01018002A	227.48	4.55	232.03
Name Totals:		**227.48**	**4.55**	**232.03**

TORRES MEJIA INVESTMENT LLC 3820 MONTICELLO ST INDIAN TRAIL, NC 28079

SOURCE	PROPERTY KEY	TAXES/FEES	INTEREST	AMOUNT DUE
RE	07129378	227.23	4.54	231.77
Name Totals:		**227.23**	**4.54**	**231.77**

HOUGH, LUCILLE 3925 PLANTERS PL INDIAN TRAIL, NC 28079

SOURCE	PROPERTY KEY	TAXES/FEES	INTEREST	AMOUNT DUE
RE	07129385	227.23	4.54	231.77
Name Totals:		**227.23**	**4.54**	**231.77**

SONTAY, RAUL 5005 GOLDMINE RD MONROE, NC 28110

SOURCE	PROPERTY KEY	TAXES/FEES	INTEREST	AMOUNT DUE
RE	03177020	227.08	4.54	231.62
Name Totals:		**227.08**	**4.54**	**231.62**

BOATRIGHT, GINGER 5313 COUNTRY LN MONROE, NC 28110

SOURCE	PROPERTY KEY	TAXES/FEES	INTEREST	AMOUNT DUE
RE	07069008	226.90	4.54	231.44
Name Totals:		**226.90**	**4.54**	**231.44**

HUNTLEY, FLOYD PO BOX 173 WINGATE, NC 28174

SOURCE	PROPERTY KEY	TAXES/FEES	INTEREST	AMOUNT DUE
RE	02239076	226.88	4.54	231.42
Name Totals:		**226.88**	**4.54**	**231.42**

HINES, THERESE DEESE ET AL 4011 LANCASTER HWY MONROE, NC 28112

SOURCE	PROPERTY KEY	TAXES/FEES	INTEREST	AMOUNT DUE
RE	04222019	226.83	4.54	231.37
Name Totals:		**226.83**	**4.54**	**231.37**

WASHINGTON, JAMES C/O MARJORIE D THOMAS BARNES 900 VARNEY ST SE APT 300 WASHINGTON, DC 20032

SOURCE	PROPERTY KEY	TAXES/FEES	INTEREST	AMOUNT DUE
RE	09194068	226.65	4.53	231.18
Name Totals:		**226.65**	**4.53**	**231.18**

Copyright (C) 1997-2026 DEVNET Incorporated

Uncollected Amounts By Names Report
Union County
Date Distributed as of : 1/16/2026

YEAR: 2025

TAXPAYER NAME/ADDRESS

MORALES, FIDENCIO SALAS 5422 BETHEL LN MONROE, NC 28110

SOURCE	PROPERTY KEY	TAXES/FEES	INTEREST	AMOUNT DUE
RE	07069163	226.42	4.53	230.95
Name Totals:		**226.42**	**4.53**	**230.95**

MCDOW, MICHAEL DENNIS 1018 LASALLE ST MONROE, NC 28110

SOURCE	PROPERTY KEY	TAXES/FEES	INTEREST	AMOUNT DUE
RE	07027010L	226.42	4.53	230.95
Name Totals:		**226.42**	**4.53**	**230.95**

PORTER, JAMES KENT 9203 CONCORD HWY INDIAN TRAIL, NC 28079

SOURCE	PROPERTY KEY	TAXES/FEES	INTEREST	AMOUNT DUE
RE	08216013C	226.24	4.52	230.76
Name Totals:		**226.24**	**4.52**	**230.76**

JEFFRIES, GERALDINE F 4320 DEERFIELD DR MONROE, NC 28112

SOURCE	PROPERTY KEY	TAXES/FEES	INTEREST	AMOUNT DUE
RE	04279129	230.71	0.00	230.71
Name Totals:		**230.71**	**0.00**	**230.71**

WICHNOSKI BUILDERS LLC 3530 SMITH FARM RD MATTHEWS, NC 28104

SOURCE	PROPERTY KEY	TAXES/FEES	INTEREST	AMOUNT DUE
RE	09280002A	225.78	4.52	230.30
Name Totals:		**225.78**	**4.52**	**230.30**

WALKER, DOROTHY HEIRS 2319 HARGETTE RD MONROE, NC 28110

SOURCE	PROPERTY KEY	TAXES/FEES	INTEREST	AMOUNT DUE
RE	09223044B	225.78	4.52	230.30
Name Totals:		**225.78**	**4.52**	**230.30**

RIGGINS, RANDALL C 6324 CHERAW RD MARSHVILLE, NC 28103

SOURCE	PROPERTY KEY	TAXES/FEES	INTEREST	AMOUNT DUE
RE	03090009B	225.62	4.51	230.13
Name Totals:		**225.62**	**4.51**	**230.13**

NUNEZ, RODRIGO 11213 BRIEF RD CHARLOTTE, NC 28227

SOURCE	PROPERTY KEY	TAXES/FEES	INTEREST	AMOUNT DUE
RE	09357069	225.39	4.51	229.90
Name Totals:		**225.39**	**4.51**	**229.90**

KELLY, BRENDA ROSE 4925 MEADOW ST LORIS, SC 29569

SOURCE	PROPERTY KEY	TAXES/FEES	INTEREST	AMOUNT DUE
RE	07069150	224.97	4.50	229.47
Name Totals:		**224.97**	**4.50**	**229.47**

RUSHING, DORIS P 3149 SIKES MILL RD MONROE, NC 28110

SOURCE	PROPERTY KEY	TAXES/FEES	INTEREST	AMOUNT DUE
RE	08129011	229.47	0.00	229.47
Name Totals:		**229.47**	**0.00**	**229.47**

STALLINGS TOWNES LLC 206 COLLEGE ST #1318 PINEVILLE, NC 28134

SOURCE	PROPERTY KEY	TAXES/FEES	INTEREST	AMOUNT DUE
RE	07102463	224.92	4.50	229.42
Name Totals:		**224.92**	**4.50**	**229.42**

Copyright (C) 1997-2026 DEVNET Incorporated

Uncollected Amounts By Names Report
Union County
Date Distributed as of : 1/16/2026

YEAR: 2025

TAXPAYER NAME/ADDRESS

GRIFFIN, EUNICE MAE HEIRS 902 E FRANKLIN ST MONROE, NC 28112

SOURCE	PROPERTY KEY	TAXES/FEES	INTEREST	AMOUNT DUE
RE	09195097	224.92	4.50	229.42
Name Totals:		**224.92**	**4.50**	**229.42**

KASARLA, GOPAL 3720 S PROVIDENCE RD WAXHAW, NC 28173

SOURCE	PROPERTY KEY	TAXES/FEES	INTEREST	AMOUNT DUE
RE	06138007A	224.90	4.50	229.40
Name Totals:		**224.90**	**4.50**	**229.40**

SNYDER, WILLIE R 4014 FAITH CHURCH RD INDIAN TRAIL, NC 28079

SOURCE	PROPERTY KEY	TAXES/FEES	INTEREST	AMOUNT DUE
RE	07063260H	224.45	4.49	228.94
Name Totals:		**224.45**	**4.49**	**228.94**

WILKS, OTIS 807 S PARKER ST MONROE, NC 28110

SOURCE	PROPERTY KEY	TAXES/FEES	INTEREST	AMOUNT DUE
RE	09235057	224.05	4.48	228.53
Name Totals:		**224.05**	**4.48**	**228.53**

JMR INVESTMENT HOLDINGS LLC 901 OAK FOREST DR MONROE, NC 28112

SOURCE	PROPERTY KEY	TAXES/FEES	INTEREST	AMOUNT DUE
RE	09194020A	223.61	4.47	228.08
Name Totals:		**223.61**	**4.47**	**228.08**

ERWIN, TRAVIS A 15962 BETHEL AVE EXT MIDLAND, NC 28107

SOURCE	PROPERTY KEY	TAXES/FEES	INTEREST	AMOUNT DUE
RE	08177013	223.18	4.46	227.64
Name Totals:		**223.18**	**4.46**	**227.64**

HILL, RAMONA PARLER 4312 LANCASTER HWY MONROE, NC 281128865

SOURCE	PROPERTY KEY	TAXES/FEES	INTEREST	AMOUNT DUE
RE	04252005E	222.02	4.44	226.46
Name Totals:		**222.02**	**4.44**	**226.46**

NEWHOUSE, CHARLES RAYMOND 5016 PLEASANT SPRINGS RD WAXHAW, NC 28173

SOURCE	PROPERTY KEY	TAXES/FEES	INTEREST	AMOUNT DUE
RE	06054112	226.36	0.00	226.36
Name Totals:		**226.36**	**0.00**	**226.36**

FRANKLIN, JOHNNY 1602 JACK DAVIS RD MONROE, NC 28112

SOURCE	PROPERTY KEY	TAXES/FEES	INTEREST	AMOUNT DUE
RE	04072015K	221.88	4.44	226.32
Name Totals:		**221.88**	**4.44**	**226.32**

DUTTON, DWAYNE R 700 E SANDY RIDGE RD MONROE, NC 28112

SOURCE	PROPERTY KEY	TAXES/FEES	INTEREST	AMOUNT DUE
RE	04123031	221.31	4.43	225.74
Name Totals:		**221.31**	**4.43**	**225.74**

COVINGTON, MARY WELCH 10331 MALCOLM CIR APT L COCKEYSVILLE, MD 21030

SOURCE	PROPERTY KEY	TAXES/FEES	INTEREST	AMOUNT DUE
RE	03021004B	220.97	4.42	225.39
Name Totals:		**220.97**	**4.42**	**225.39**

Copyright (C) 1997-2026 DEVNET Incorporated

Uncollected Amounts By Names Report
Union County
Date Distributed as of : 1/16/2026

YEAR: 2025

TAXPAYER NAME/ADDRESS

GAINEY, OCTAVIOUS DUVALE 3425 LANESBORO RD MARSHVILLE, NC 28103

SOURCE	PROPERTY KEY	TAXES/FEES	INTEREST	AMOUNT DUE
RE	01042010J	225.28	0.00	225.28
Name Totals:		**225.28**	**0.00**	**225.28**

VK HERITAGE LLC C/O JIM HARVEY 14025 RIVEREDGE DR STE 175 TAMPA, FL 33637

SOURCE	PROPERTY KEY	TAXES/FEES	INTEREST	AMOUNT DUE
RE	07121351	220.66	4.41	225.07
Name Totals:		**220.66**	**4.41**	**225.07**

JACKSON, RHONDA ALDRIDGE 1726 MACEDONIA CHURCH RD MONROE, NC 28112

SOURCE	PROPERTY KEY	TAXES/FEES	INTEREST	AMOUNT DUE
RE	09128011	220.45	4.41	224.86
Name Totals:		**220.45**	**4.41**	**224.86**

PRESSON, EMMERS BUREN 7512 W DUNCAN RD INDIAN TRAIL, NC 280798751

SOURCE	PROPERTY KEY	TAXES/FEES	INTEREST	AMOUNT DUE
RE	08255010A	220.38	4.41	224.79
Name Totals:		**220.38**	**4.41**	**224.79**

CRIBB, DON WAYNE 3901 WOLF POND RD MONROE, NC 28112

SOURCE	PROPERTY KEY	TAXES/FEES	INTEREST	AMOUNT DUE
RE	04144003A	219.97	4.40	224.37
Name Totals:		**219.97**	**4.40**	**224.37**

SALGADO-CORTEZ, GUADALUPE 1221 CRANBERRY ST MONROE, NC 28110

SOURCE	PROPERTY KEY	TAXES/FEES	INTEREST	AMOUNT DUE
RE	09267003A	219.71	4.39	224.10
Name Totals:		**219.71**	**4.39**	**224.10**

MCCOLLUM, WILLIAM ELLIS 3205 OLIVE BRANCH RD MONROE, NC 28110

SOURCE	PROPERTY KEY	TAXES/FEES	INTEREST	AMOUNT DUE
RE	09105005E	219.27	4.39	223.66
Name Totals:		**219.27**	**4.39**	**223.66**

HILTON, ELIZABETH ANNE 1712 E HIGHWAY 218 MONROE, NC 281107027

SOURCE	PROPERTY KEY	TAXES/FEES	INTEREST	AMOUNT DUE
RE	08120011B	219.13	4.38	223.51
Name Totals:		**219.13**	**4.38**	**223.51**

H & H CONSTRUCTORS OF FAYETTEVILLE 7200 FALLS OF NEUSE RD STE 202 RALEIGH, NC 27615

SOURCE	PROPERTY KEY	TAXES/FEES	INTEREST	AMOUNT DUE
RE	07132724	218.58	4.37	222.95
Name Totals:		**218.58**	**4.37**	**222.95**

JACKSON, TRINETTA 416 GATEWOOD LN MATTHEWS, NC 281047388

SOURCE	PROPERTY KEY	TAXES/FEES	INTEREST	AMOUNT DUE
RE	06096077	218.36	4.37	222.73
Name Totals:		**218.36**	**4.37**	**222.73**

MCCLENDON, SHAUN RESHAE 617 ARCHIE LN MONROE, NC 28110

SOURCE	PROPERTY KEY	TAXES/FEES	INTEREST	AMOUNT DUE
RE	09125005A	217.88	4.36	222.24
Name Totals:		**217.88**	**4.36**	**222.24**

Copyright (C) 1997-2026 DEVNET Incorporated

Uncollected Amounts By Names Report
Union County
Date Distributed as of : 1/16/2026

YEAR: 2025

TAXPAYER NAME/ADDRESS

KIKER AND ASSOCIATES INC PO BOX 487 WINGATE, NC 28174

SOURCE	PROPERTY KEY	TAXES/FEES	INTEREST	AMOUNT DUE
RE	09223027	217.10	4.34	221.44
Name Totals:		**217.10**	**4.34**	**221.44**

YATES, JOAN STARNES PO BOX 46 CHERAW, SC 29520

SOURCE	PROPERTY KEY	TAXES/FEES	INTEREST	AMOUNT DUE
RE	09339038A	217.10	4.34	221.44
Name Totals:		**217.10**	**4.34**	**221.44**

NORWOOD, ALANNA C/O ALANNA WILLIAMS 4328 APPLEWOOD LN WAXHAW, NC 281738925

SOURCE	PROPERTY KEY	TAXES/FEES	INTEREST	AMOUNT DUE
RE	05138095	217.05	4.34	221.39
Name Totals:		**217.05**	**4.34**	**221.39**

HELMS, LARRY MAC SR 1223 W HWY 218 INDIAN TRAIL, NC 280797736

SOURCE	PROPERTY KEY	TAXES/FEES	INTEREST	AMOUNT DUE
RE	08219002E	216.84	4.34	221.18
Name Totals:		**216.84**	**4.34**	**221.18**

SCHAUPP, DANIEL 1310 CRESTFIELD DR LANCASTER, SC 29720

SOURCE	PROPERTY KEY	TAXES/FEES	INTEREST	AMOUNT DUE
RE	05018004A	216.65	4.33	220.98
Name Totals:		**216.65**	**4.33**	**220.98**

GIBSON, GRAHAM PO BOX 784 MARSHVILLE, NC 28103

SOURCE	PROPERTY KEY	TAXES/FEES	INTEREST	AMOUNT DUE
RE	02030013	216.52	4.33	220.85
Name Totals:		**216.52**	**4.33**	**220.85**

TANNER, ELAINE W 803 HARVEST WAY MONROE, NC 28112

SOURCE	PROPERTY KEY	TAXES/FEES	INTEREST	AMOUNT DUE
RE	08240006A	216.27	4.33	220.60
Name Totals:		**216.27**	**4.33**	**220.60**

EDWARDS, JANICE METELLI 606 MISTYMOOR PL CARY, NC 27513

SOURCE	PROPERTY KEY	TAXES/FEES	INTEREST	AMOUNT DUE
RE	04042008A	220.20	0.00	220.20
Name Totals:		**220.20**	**0.00**	**220.20**

BARTELL, JASON R 1610 HINSON RD MONROE, NC 28112

SOURCE	PROPERTY KEY	TAXES/FEES	INTEREST	AMOUNT DUE
RE	09228210	215.80	4.32	220.12
Name Totals:		**215.80**	**4.32**	**220.12**

STORE, MASTER FUNDING VI LLC %TECTA AMERICA CORP 9450 BRYN MAWR STE 500 ROSEMONT, IL 60018

SOURCE	PROPERTY KEY	TAXES/FEES	INTEREST	AMOUNT DUE
RE	07105003	219.91	0.00	219.91
Name Totals:		**219.91**	**0.00**	**219.91**

COURTNEY, GEORGE MARSHALL 6104 AUSTIN RD MONROE, NC 28112

SOURCE	PROPERTY KEY	TAXES/FEES	INTEREST	AMOUNT DUE
RE	09168026	215.19	4.30	219.49
Name Totals:		**215.19**	**4.30**	**219.49**

Copyright (C) 1997-2026 DEVNET Incorporated

Uncollected Amounts By Names Report
Union County
Date Distributed as of : 1/16/2026

YEAR: 2025

TAXPAYER NAME/ADDRESS

DEESE, LAURA B 6415 OLIVE BRANCH RD MARSHVILLE, NC 28103

SOURCE	PROPERTY KEY	TAXES/FEES	INTEREST	AMOUNT DUE
RE	02164001C	214.83	4.30	219.13
Name Totals:		**214.83**	**4.30**	**219.13**

SIMS, CURL W JR 5307 FAIRGROVE LN HARRISBURG, NC 28075

SOURCE	PROPERTY KEY	TAXES/FEES	INTEREST	AMOUNT DUE
RE	06132001C	214.65	4.29	218.94
Name Totals:		**214.65**	**4.29**	**218.94**

MEDLIN, DOROTHY LYNN 4785 WESLEY RD MURRELLS INLET, SC 29576

SOURCE	PROPERTY KEY	TAXES/FEES	INTEREST	AMOUNT DUE
RE	09229080	214.49	4.29	218.78
Name Totals:		**214.49**	**4.29**	**218.78**

ALMANZA, ISIDRO FIGUEROA 4315 APPLEWOOD LN WAXHAW, NC 28173

SOURCE	PROPERTY KEY	TAXES/FEES	INTEREST	AMOUNT DUE
RE	05138091	214.17	4.28	218.45
Name Totals:		**214.17**	**4.28**	**218.45**

ROBINSON, VASCO JR C/O WILLIE ANDRE ROBINSON 313 BOOKER ST WINGATE, NC 28174

SOURCE	PROPERTY KEY	TAXES/FEES	INTEREST	AMOUNT DUE
RE	09025008	213.20	4.26	217.46
Name Totals:		**213.20**	**4.26**	**217.46**

DIAZ, MARGARITA ARAVELI 2709 FOWLER SECREST RD MONROE, NC 28110

SOURCE	PROPERTY KEY	TAXES/FEES	INTEREST	AMOUNT DUE
RE	09295012G	213.19	4.26	217.45
Name Totals:		**213.19**	**4.26**	**217.45**

NORTON, DAVID ARTHUR JR 322 JIM PARKER RD MONROE, NC 28110

SOURCE	PROPERTY KEY	TAXES/FEES	INTEREST	AMOUNT DUE
RE	06003005L	213.19	4.26	217.45
Name Totals:		**213.19**	**4.26**	**217.45**

THOMAS, SCOTTY 9602 TROUTMAN RD MIDLAND, NC 28107

SOURCE	PROPERTY KEY	TAXES/FEES	INTEREST	AMOUNT DUE
RE	01084017A	212.46	4.25	216.71
Name Totals:		**212.46**	**4.25**	**216.71**

THE FIRST CHURCH OF GOD 301 MORGAN MILL RD MONROE, NC 28110

SOURCE	PROPERTY KEY	TAXES/FEES	INTEREST	AMOUNT DUE
RE	09192141	211.89	4.24	216.13
Name Totals:		**211.89**	**4.24**	**216.13**

POLK, CATHY 301 MCINTYRE ST MONROE, NC 281102925

SOURCE	PROPERTY KEY	TAXES/FEES	INTEREST	AMOUNT DUE
RE	09223049	211.89	4.24	216.13
Name Totals:		**211.89**	**4.24**	**216.13**

SMITH, PATRICIA S 5112 AUSTIN RD MONROE, NC 28112

SOURCE	PROPERTY KEY	TAXES/FEES	INTEREST	AMOUNT DUE
RE	04180003	211.22	4.22	215.44
Name Totals:		**211.22**	**4.22**	**215.44**

Copyright (C) 1997-2026 DEVNET Incorporated

Uncollected Amounts By Names Report
Union County
Date Distributed as of : 1/16/2026

YEAR: 2025

TAXPAYER NAME/ADDRESS

PLOWMAN, CHANTEAU A 3800 BALSAM ST INDIAN TRAIL, NC 28079

SOURCE	PROPERTY KEY	TAXES/FEES	INTEREST	AMOUNT DUE
RE	07064537	211.14	4.22	215.36
Name Totals:		**211.14**	**4.22**	**215.36**

MASKE, HAZEL ELAINE 319 E SUMTER ST SHELBY, NC 28150

SOURCE	PROPERTY KEY	TAXES/FEES	INTEREST	AMOUNT DUE
RE	02321005	210.76	4.22	214.98
Name Totals:		**210.76**	**4.22**	**214.98**

PARKER, CATHERINE 2933 BERT WILLIAMS RD MONROE, NC 28110

SOURCE	PROPERTY KEY	TAXES/FEES	INTEREST	AMOUNT DUE
RE	08081004	210.66	4.21	214.87
Name Totals:		**210.66**	**4.21**	**214.87**

HELMS, GAIL %HABITAT FOR HUMANITY PO BOX 1688 MONROE, NC 28111

SOURCE	PROPERTY KEY	TAXES/FEES	INTEREST	AMOUNT DUE
RE	09223032 01	210.59	4.21	214.80
Name Totals:		**210.59**	**4.21**	**214.80**

MPI MONROE LLC 701 LAKE STREET E SUITE 250 WAYZATA, MN 55391

SOURCE	PROPERTY KEY	TAXES/FEES	INTEREST	AMOUNT DUE
RE	09339197E	213.56	0.00	213.56
Name Totals:		**213.56**	**0.00**	**213.56**

BLAKENEY, BOBBY JAMAL QUNSHAY 116 WALNUT ST MONROE, NC 28110

SOURCE	PROPERTY KEY	TAXES/FEES	INTEREST	AMOUNT DUE
RE	09192034	208.85	4.18	213.03
Name Totals:		**208.85**	**4.18**	**213.03**

STALLINGS FARM INVESTMENTS LLC PO BOX 1561 MONROE, NC 28111

SOURCE	PROPERTY KEY	TAXES/FEES	INTEREST	AMOUNT DUE
RE	07099006	212.64	0.00	212.64
Name Totals:		**212.64**	**0.00**	**212.64**

RH PROPERTIES OF MONROE LLC PO BOX 1609 MONROE, NC 28111

SOURCE	PROPERTY KEY	TAXES/FEES	INTEREST	AMOUNT DUE
RE	09301062	212.53	0.00	212.53
Name Totals:		**212.53**	**0.00**	**212.53**

THOMAS, ALICIA 1018 FOLGER DR MONROE, NC 28112

SOURCE	PROPERTY KEY	TAXES/FEES	INTEREST	AMOUNT DUE
RE	09292004B	207.69	4.15	211.84
Name Totals:		**207.69**	**4.15**	**211.84**

BELIN, REGINAL LEVERN 122 OLIVINE CIR TOWNSEND, DE 19734

SOURCE	PROPERTY KEY	TAXES/FEES	INTEREST	AMOUNT DUE
RE	02318002 90	207.50	4.15	211.65
Name Totals:		**207.50**	**4.15**	**211.65**

ELLIS, GARY D 1024 BROMLEY DR MATTHEWS, NC 281048082

SOURCE	PROPERTY KEY	TAXES/FEES	INTEREST	AMOUNT DUE
RE	06147124	211.47	0.00	211.47
Name Totals:		**211.47**	**0.00**	**211.47**

Copyright (C) 1997-2026 DEVNET Incorporated

Uncollected Amounts By Names Report
Union County
Date Distributed as of : 1/16/2026

YEAR: 2025

TAXPAYER NAME/ADDRESS

COLSTON, TAMECIO 1514 ACME RD MARSHVILLE, NC 28103

SOURCE	PROPERTY KEY	TAXES/FEES	INTEREST	AMOUNT DUE
RE	02077001E	207.12	4.14	211.26
Name Totals:		**207.12**	**4.14**	**211.26**

MM&J OF WAXHAW NC LLC C/O STANLEY GITLIN 1925 CENTURY PARK EAST STE 620 LOS ANGELES, CA 900672701

SOURCE	PROPERTY KEY	TAXES/FEES	INTEREST	AMOUNT DUE
RE	06138017C	210.88	0.00	210.88
Name Totals:		**210.88**	**0.00**	**210.88**

FINNEGAN, COLETTE KAMOLNIK 719 ARCHIE LN MONROE, NC 28112

SOURCE	PROPERTY KEY	TAXES/FEES	INTEREST	AMOUNT DUE
RE	09125012	206.71	4.13	210.84
Name Totals:		**206.71**	**4.13**	**210.84**

JOYNER, PHYLLIS M TRUSTEE 605 ENNIS RD WAXHAW, NC 28173

SOURCE	PROPERTY KEY	TAXES/FEES	INTEREST	AMOUNT DUE
RE	06156007A	206.61	4.13	210.74
Name Totals:		**206.61**	**4.13**	**210.74**

MASSEY, FREDRICK 403 NEW JERSEY AVE 4B BROOKLYN, NY 11207

SOURCE	PROPERTY KEY	TAXES/FEES	INTEREST	AMOUNT DUE
RE	06006013M	205.60	4.11	209.71
Name Totals:		**205.60**	**4.11**	**209.71**

FRANZ, MICHAEL JAMES 6904 CINDER RUN WAXHAW, NC 28173

SOURCE	PROPERTY KEY	TAXES/FEES	INTEREST	AMOUNT DUE
RE	05126081	205.41	4.11	209.52
Name Totals:		**205.41**	**4.11**	**209.52**

OMAR, TONYA CROCKETT 1025 BENDER RIDGE DR MORRISVILLE, NC 27560

SOURCE	PROPERTY KEY	TAXES/FEES	INTEREST	AMOUNT DUE
RE	05153036	205.16	4.10	209.26
Name Totals:		**205.16**	**4.10**	**209.26**

BADALYAN, INNA C/O KNIPP LAW OFFICE PLLC 8221 VILLAGE HARBOR DR CORNELIUS, NC 28031

SOURCE	PROPERTY KEY	TAXES/FEES	INTEREST	AMOUNT DUE
RE	05048007	204.93	4.10	209.03
Name Totals:		**204.93**	**4.10**	**209.03**

PERKINS, JEFF 610 CURTIS ST MONROE, NC 28112

SOURCE	PROPERTY KEY	TAXES/FEES	INTEREST	AMOUNT DUE
RE	09192123	204.51	4.09	208.60
Name Totals:		**204.51**	**4.09**	**208.60**

STEPHENS, GARY WAYNE JR 8728 RICHARDSON KING RD WAXHAW, NC 28173

SOURCE	PROPERTY KEY	TAXES/FEES	INTEREST	AMOUNT DUE
RE	05144012B01	204.16	4.08	208.24
Name Totals:		**204.16**	**4.08**	**208.24**

CARUSO HOMES ON YOUR LOT CHARLOT C/O CARUSO HOMES INC; JEFFREY CARUSO 2120 BALDWIN AVE STE 200 CROFTON, MD 21114

SOURCE	PROPERTY KEY	TAXES/FEES	INTEREST	AMOUNT DUE
RE	05018022	203.97	4.08	208.05
Name Totals:		**203.97**	**4.08**	**208.05**

Copyright (C) 1997-2026 DEVNET Incorporated

Uncollected Amounts By Names Report
Union County
Date Distributed as of : 1/16/2026

YEAR: 2025

TAXPAYER NAME/ADDRESS

LPL RESIDENTIAL LLC 10916 E INDEPENDENCE BLVD MATTHEWS, NC 28105

SOURCE	PROPERTY KEY	TAXES/FEES	INTEREST	AMOUNT DUE
RE	09063049	202.95	4.06	207.01
Name Totals:		**202.95**	**4.06**	**207.01**

FALCON CONSOLIDATED SERVICES INC 2708 OLD COURSE RD MONROE, NC 28112

SOURCE	PROPERTY KEY	TAXES/FEES	INTEREST	AMOUNT DUE
RE	04231021E	202.80	4.06	206.86
Name Totals:		**202.80**	**4.06**	**206.86**

CUTHBERTSON, ARCHIE BRANDON HEIRS C/O ANTWOIN CUTHBERTSON 421 JENNINGS AVE APT 1 MANSFIELD, OH 44907

SOURCE	PROPERTY KEY	TAXES/FEES	INTEREST	AMOUNT DUE
RE	07027002J90	202.71	4.05	206.76
Name Totals:		**202.71**	**4.05**	**206.76**

HEMBY, STEVEN JEFFRIES 8800 MAGGIE ROBINSON RD WAXHAW, NC 28173

SOURCE	PROPERTY KEY	TAXES/FEES	INTEREST	AMOUNT DUE
RE	05183035	202.66	4.05	206.71
Name Totals:		**202.66**	**4.05**	**206.71**

ALLISON, REBECCA J 213 MOOREFIELD DR MATTHEWS, NC 28104

SOURCE	PROPERTY KEY	TAXES/FEES	INTEREST	AMOUNT DUE
RE	07150065	202.49	4.05	206.54
Name Totals:		**202.49**	**4.05**	**206.54**

LPL RESIDENTIAL LLC 10916 E INDEPENDENCE BLVD MATTHEWS, NC 28105

SOURCE	PROPERTY KEY	TAXES/FEES	INTEREST	AMOUNT DUE
RE	09063031	202.44	4.05	206.49
Name Totals:		**202.44**	**4.05**	**206.49**

KLJ PROPERTIES LLC PO BOX 1609 MONROE, NC 28111

SOURCE	PROPERTY KEY	TAXES/FEES	INTEREST	AMOUNT DUE
RE	09342114	206.09	0.00	206.09
Name Totals:		**206.09**	**0.00**	**206.09**

STATON, MATTHEW CLINTON 3702 STACK RD MONROE, NC 28112

SOURCE	PROPERTY KEY	TAXES/FEES	INTEREST	AMOUNT DUE
RE	05027006	201.57	4.03	205.60
Name Totals:		**201.57**	**4.03**	**205.60**

PONCE, MARCOS ALEJANDRO 4319 JENKINS RD MARSHVILLE, NC 28103

SOURCE	PROPERTY KEY	TAXES/FEES	INTEREST	AMOUNT DUE
RE	03063002	201.25	4.03	205.28
Name Totals:		**201.25**	**4.03**	**205.28**

KEZIAH, SAMUEL FRANK JR 201 E LAWYERS RD MONROE, NC 28110

SOURCE	PROPERTY KEY	TAXES/FEES	INTEREST	AMOUNT DUE
RE	08195013	200.65	4.01	204.66
Name Totals:		**200.65**	**4.01**	**204.66**

CARPENTER, CURTIS L 1801 OLD PEACHLAND RD MARSHVILLE, NC 28103

SOURCE	PROPERTY KEY	TAXES/FEES	INTEREST	AMOUNT DUE
RE	02083013A	200.48	4.01	204.49
Name Totals:		**200.48**	**4.01**	**204.49**

Copyright (C) 1997-2026 DEVNET Incorporated

Uncollected Amounts By Names Report
Union County
Date Distributed as of : 1/16/2026

YEAR: 2025

TAXPAYER NAME/ADDRESS

HELMS, JUDY M 2823 MARSHVILLE OLIVE BRANCH RD MARSHVILLE, NC 28103

SOURCE	PROPERTY KEY	TAXES/FEES	INTEREST	AMOUNT DUE
RE	01045007	200.18	4.00	204.18
Name Totals:		**200.18**	**4.00**	**204.18**

WADE, KIMBERLY 113 WESLEY WOODS RD MONROE, NC 28110

SOURCE	PROPERTY KEY	TAXES/FEES	INTEREST	AMOUNT DUE
RE	09405081	200.00	4.00	204.00
Name Totals:		**200.00**	**4.00**	**204.00**

CURTIS, LORI A 2625 SMALL WOODS DR WINGATE, NC 28174

SOURCE	PROPERTY KEY	TAXES/FEES	INTEREST	AMOUNT DUE
RE	03144031	200.00	4.00	204.00
Name Totals:		**200.00**	**4.00**	**204.00**

SELLS, KOURTNEY SKILLMAN 6603 CARL POLK RD MONROE, NC 28110

SOURCE	PROPERTY KEY	TAXES/FEES	INTEREST	AMOUNT DUE
RE	08048013A	200.00	4.00	204.00
Name Totals:		**200.00**	**4.00**	**204.00**

PIKE-SHIFLETT, HEATHER 8015 FARMBROOK DR WAXHAW, NC 28173

SOURCE	PROPERTY KEY	TAXES/FEES	INTEREST	AMOUNT DUE
RE	05129033	200.00	4.00	204.00
Name Totals:		**200.00**	**4.00**	**204.00**

MANUS, BETSY YOW PO BOX 3108 MONROE, NC 28111

SOURCE	PROPERTY KEY	TAXES/FEES	INTEREST	AMOUNT DUE
RE	09375016Q	200.00	4.00	204.00
Name Totals:		**200.00**	**4.00**	**204.00**

LITTLE, LYNDA BAUCOM 4318 LOVE MILL RD MONROE, NC 281107450

SOURCE	PROPERTY KEY	TAXES/FEES	INTEREST	AMOUNT DUE
RE	08069005D	199.67	3.99	203.66
Name Totals:		**199.67**	**3.99**	**203.66**

COLSTON, JOY BELL HEIRS C/O PATRICK & MANDRILL ALLEN 3444 LANESBORO RD MARSHVILLE, NC 28103

SOURCE	PROPERTY KEY	TAXES/FEES	INTEREST	AMOUNT DUE
RE	01042013	199.67	3.99	203.66
Name Totals:		**199.67**	**3.99**	**203.66**

MCNEELY, JOHN ROBERT HEIRS C/O SHAKEELA D MCNEELY 8675 WATERLYNN CIR NW APT 203 CONCORD, NC 280270024

SOURCE	PROPERTY KEY	TAXES/FEES	INTEREST	AMOUNT DUE
RE	02086023	199.48	3.99	203.47
Name Totals:		**199.48**	**3.99**	**203.47**

MARTINEZ, JORGE COSS 309 WALNUT ST MONROE, NC 281103129

SOURCE	PROPERTY KEY	TAXES/FEES	INTEREST	AMOUNT DUE
RE	09226037	198.43	3.97	202.40
Name Totals:		**198.43**	**3.97**	**202.40**

LPL RESIDENTIAL LLC 10916 E INDEPENDENCE BLVD MATTHEWS, NC 28105

SOURCE	PROPERTY KEY	TAXES/FEES	INTEREST	AMOUNT DUE
RE	09063048	197.89	3.96	201.85
Name Totals:		**197.89**	**3.96**	**201.85**

Copyright (C) 1997-2026 DEVNET Incorporated

Uncollected Amounts By Names Report
Union County
Date Distributed as of : 1/16/2026

YEAR: 2025

TAXPAYER NAME/ADDRESS

MUSSELWHITE, MARTHA A 1821 MUSSELWHITE RD WINGATE, NC 28174

SOURCE	PROPERTY KEY	TAXES/FEES	INTEREST	AMOUNT DUE
RE	04030026	197.53	3.95	201.48
Name Totals:		**197.53**	**3.95**	**201.48**

WATTS, KAREN 4017 PIGG MATTOX RD MONROE, NC 28112

SOURCE	PROPERTY KEY	TAXES/FEES	INTEREST	AMOUNT DUE
RE	04072015T	197.02	3.94	200.96
Name Totals:		**197.02**	**3.94**	**200.96**

UNION ATHLETIC CLUB LLC 3018 ASHFORD GLEN DR. MATTHEWS, NC 281047731

SOURCE	PROPERTY KEY	TAXES/FEES	INTEREST	AMOUNT DUE
RE	09399005 01	199.30	0.00	199.30
Name Totals:		**199.30**	**0.00**	**199.30**

HINSON, CARLIE BROOK 3502 OLD MONROE-MARSHVILLE RD WINGATE, NC 281748702

SOURCE	PROPERTY KEY	TAXES/FEES	INTEREST	AMOUNT DUE
RE	09031011B	195.17	3.90	199.07
Name Totals:		**195.17**	**3.90**	**199.07**

AYALA, MAYRA NATIVIDAD PADILLA 4311 AUSTIN RD MONROE, NC 28112

SOURCE	PROPERTY KEY	TAXES/FEES	INTEREST	AMOUNT DUE
RE	04174006D	194.96	3.90	198.86
Name Totals:		**194.96**	**3.90**	**198.86**

CASTILLO, MARIANA J 7316 OSCAR ROBINSON DR INDIAN TRAIL, NC 280799685

SOURCE	PROPERTY KEY	TAXES/FEES	INTEREST	AMOUNT DUE
RE	07081010B	194.56	3.89	198.45
Name Totals:		**194.56**	**3.89**	**198.45**

DFC WINGATE LLC 13000 SAWGRASS VILLAGE CIR BUILDING 5 SUITE 24 PONTE VEDRA BEACH, FL 32082

SOURCE	PROPERTY KEY	TAXES/FEES	INTEREST	AMOUNT DUE
RE	09049381	194.32	3.89	198.21
Name Totals:		**194.32**	**3.89**	**198.21**

LOVE, SHIRLEY CULP 5108 LITTLE STATON RD MARSHVILLE, NC 28103

SOURCE	PROPERTY KEY	TAXES/FEES	INTEREST	AMOUNT DUE
RE	01177018	194.15	3.88	198.03
Name Totals:		**194.15**	**3.88**	**198.03**

HELMS, RALPH W JR 2807 CORINTH CHURCH RD MONROE, NC 28112

SOURCE	PROPERTY KEY	TAXES/FEES	INTEREST	AMOUNT DUE
RE	09354096H	194.09	3.88	197.97
Name Totals:		**194.09**	**3.88**	**197.97**

CHAMBERS, JUANITA PO BOX 154 WINGATE, NC 281740154

SOURCE	PROPERTY KEY	TAXES/FEES	INTEREST	AMOUNT DUE
RE	09022041	193.75	3.88	197.63
Name Totals:		**193.75**	**3.88**	**197.63**

YOUNTS ROAD PARTNERS LLC C/O THE MOSER GROUP 231 POST OFFICE DR UNIT B8 INDIAN TRAIL, NC 280797678

SOURCE	PROPERTY KEY	TAXES/FEES	INTEREST	AMOUNT DUE
RE	07066002A	193.62	3.87	197.49
Name Totals:		**193.62**	**3.87**	**197.49**

Copyright (C) 1997-2026 DEVNET Incorporated

Uncollected Amounts By Names Report
Union County
Date Distributed as of : 1/16/2026

YEAR: 2025

TAXPAYER NAME/ADDRESS

WILLIAMS, SHANNON R 5924 MAMOLAKE RD CHARLOTTE, NC 28270

SOURCE	PROPERTY KEY	TAXES/FEES	INTEREST	AMOUNT DUE
RE	07090026	192.64	3.85	196.49
Name Totals:		**192.64**	**3.85**	**196.49**

HAGIN, MATTHEW DYLAN 2420 OLIVE BRANCH RD MONROE, NC 28112

SOURCE	PROPERTY KEY	TAXES/FEES	INTEREST	AMOUNT DUE
RE	04120013A	191.28	3.83	195.11
Name Totals:		**191.28**	**3.83**	**195.11**

PICKETT, RENA PERRY 4730 CERIA DR MONROE, NC 28112

SOURCE	PROPERTY KEY	TAXES/FEES	INTEREST	AMOUNT DUE
RE	04237018	191.27	3.83	195.10
Name Totals:		**191.27**	**3.83**	**195.10**

RICE, PARTHENIA L 3814 HAPPY HOLLOW LN WAXHAW, NC 28173

SOURCE	PROPERTY KEY	TAXES/FEES	INTEREST	AMOUNT DUE
RE	05033118	190.18	3.80	193.98
Name Totals:		**190.18**	**3.80**	**193.98**

CLYBURN, JAMES COAPELL JR 433 GLENCROFT DR WINGATE, NC 28174

SOURCE	PROPERTY KEY	TAXES/FEES	INTEREST	AMOUNT DUE
RE	02086021A	189.95	3.80	193.75
Name Totals:		**189.95**	**3.80**	**193.75**

KLAWONN, KIMBERLY K 526 VALLEY RUN DR WAXHAW, NC 28173

SOURCE	PROPERTY KEY	TAXES/FEES	INTEREST	AMOUNT DUE
RE	06177102	193.58	0.00	193.58
Name Totals:		**193.58**	**0.00**	**193.58**

GEIS, LARRY A 5910 BUD HUEY RD WAXHAW, NC 28173

SOURCE	PROPERTY KEY	TAXES/FEES	INTEREST	AMOUNT DUE
RE	05075017	189.13	3.78	192.91
Name Totals:		**189.13**	**3.78**	**192.91**

DAVIS, REGINA C 911 CLONNIE STRAWN RD MARSHVILLE, NC 28103

SOURCE	PROPERTY KEY	TAXES/FEES	INTEREST	AMOUNT DUE
RE	02012003A	189.07	3.78	192.85
Name Totals:		**189.07**	**3.78**	**192.85**

WILLIAMS, LINDA M 7001 WILLOW TRACE LN MATTHEWS, NC 28104

SOURCE	PROPERTY KEY	TAXES/FEES	INTEREST	AMOUNT DUE
RE	06174113	192.83	0.00	192.83
Name Totals:		**192.83**	**0.00**	**192.83**

MULLIS, NORMA DIANE 8004 MORGAN MILL RD MONROE, NC 28110

SOURCE	PROPERTY KEY	TAXES/FEES	INTEREST	AMOUNT DUE
RE	08039018A	189.02	3.78	192.80
Name Totals:		**189.02**	**3.78**	**192.80**

PIGG, ANNA L B 1215 STACK RD MONROE, NC 28112

SOURCE	PROPERTY KEY	TAXES/FEES	INTEREST	AMOUNT DUE
RE	04114012	188.89	3.78	192.67
Name Totals:		**188.89**	**3.78**	**192.67**

Copyright (C) 1997-2026 DEVNET Incorporated

Uncollected Amounts By Names Report
Union County
Date Distributed as of : 1/16/2026

YEAR: 2025

TAXPAYER NAME/ADDRESS

HELMS, WILLIE MAE 3316 MARY ELIZABETH CHURCH RD WAXHAW, NC 281739270

SOURCE	PROPERTY KEY	TAXES/FEES	INTEREST	AMOUNT DUE
RE	04341017	188.18	3.76	191.94
Name Totals:		**188.18**	**3.76**	**191.94**

WILLIAMS, ARTHUR HEIRS C/O SHERRY MUMFORD 4009 EUTAW DR WAXHAW, NC 28173

SOURCE	PROPERTY KEY	TAXES/FEES	INTEREST	AMOUNT DUE
RE	09223044K	188.01	3.76	191.77
Name Totals:		**188.01**	**3.76**	**191.77**

RIDENOUR, STACEY 1321 SUNNYS HALO LN WAXHAW, NC 28173

SOURCE	PROPERTY KEY	TAXES/FEES	INTEREST	AMOUNT DUE
RE	06225409	191.74	0.00	191.74
Name Totals:		**191.74**	**0.00**	**191.74**

LINKER, VIRGINIA H HEIRS %ELAINE LONG 8925 TRUELIGHT CHURCH RD CHARLOTTE, NC 28227

SOURCE	PROPERTY KEY	TAXES/FEES	INTEREST	AMOUNT DUE
RE	07078036	186.76	3.74	190.50
Name Totals:		**186.76**	**3.74**	**190.50**

MCBRYDE, KELLY 1727 GOLDMINE RD MONROE, NC 28110

SOURCE	PROPERTY KEY	TAXES/FEES	INTEREST	AMOUNT DUE
RE	09268059C	186.27	3.73	190.00
Name Totals:		**186.27**	**3.73**	**190.00**

SOSA, MARIA ROSALES 5071 GRAIN ORCHARD RD INDIAN TRAIL, NC 28079

SOURCE	PROPERTY KEY	TAXES/FEES	INTEREST	AMOUNT DUE
RE	07121335	185.21	3.70	188.91
Name Totals:		**185.21**	**3.70**	**188.91**

ALSPAUGH, JAMES MICHAEL PO BOX 184 MINERAL SPRINGS, NC 28108

SOURCE	PROPERTY KEY	TAXES/FEES	INTEREST	AMOUNT DUE
RE	06019007	185.17	3.70	188.87
Name Totals:		**185.17**	**3.70**	**188.87**

BROWN, MARLENE 8225 LANCASTER HWY WAXHAW, NC 28173

SOURCE	PROPERTY KEY	TAXES/FEES	INTEREST	AMOUNT DUE
RE	05045014	188.56	0.00	188.56
Name Totals:		**188.56**	**0.00**	**188.56**

MULLIS, SONIA MARIE 3716 WEDDINGTON RD MONROE, NC 28110

SOURCE	PROPERTY KEY	TAXES/FEES	INTEREST	AMOUNT DUE
RE	09375012B	184.84	3.70	188.54
Name Totals:		**184.84**	**3.70**	**188.54**

COHN, MATTHEW 1902 WINDLOCK DR CHARLOTTE, NC 28270

SOURCE	PROPERTY KEY	TAXES/FEES	INTEREST	AMOUNT DUE
RE	06138012	183.92	3.68	187.60
Name Totals:		**183.92**	**3.68**	**187.60**

FOREVER HEAVEN HOMES LLC 4001 MATTHEWS-INDIAN TRAIL RD MATTHEWS, NC 28104

SOURCE	PROPERTY KEY	TAXES/FEES	INTEREST	AMOUNT DUE
RE	09229124	183.67	3.67	187.34
Name Totals:		**183.67**	**3.67**	**187.34**

Copyright (C) 1997-2026 DEVNET Incorporated

Uncollected Amounts By Names Report
Union County
Date Distributed as of : 1/16/2026

YEAR: 2025

TAXPAYER NAME/ADDRESS

CHARLOTTE-MONROE HANGAR 1 LLC PO BOX 69 MONROE, NC 281110069

SOURCE	PROPERTY KEY	TAXES/FEES	INTEREST	AMOUNT DUE
RE	09369005E01	187.29	0.00	187.29
Name Totals:		**187.29**	**0.00**	**187.29**

POLK, CHERYL JOYCE 1132 SEVEN POINTS PASS HERMITAGE, TN 37076

SOURCE	PROPERTY KEY	TAXES/FEES	INTEREST	AMOUNT DUE
RE	04237020	183.44	3.67	187.11
Name Totals:		**183.44**	**3.67**	**187.11**

GREENE, KELLY DRIVER 1722 MILL CREEK CHURCH RD MONROE, NC 281107475

SOURCE	PROPERTY KEY	TAXES/FEES	INTEREST	AMOUNT DUE
RE	08105041G	183.08	3.66	186.74
Name Totals:		**183.08**	**3.66**	**186.74**

WILLIAMS, JEREMY LYNNEL 4719 AMITY PL CHARLOTTE, NC 28212

SOURCE	PROPERTY KEY	TAXES/FEES	INTEREST	AMOUNT DUE
RE	06168034	182.54	3.65	186.19
Name Totals:		**182.54**	**3.65**	**186.19**

LANEY, WANDA MCMANUS 6506 PLYLER MILL RD MONROE, NC 28112

SOURCE	PROPERTY KEY	TAXES/FEES	INTEREST	AMOUNT DUE
RE	04240012	182.06	3.64	185.70
Name Totals:		**182.06**	**3.64**	**185.70**

CROWDER, PHILEMON HEIRS C/O RONALD L CROWDER 3313 BROOKTREE LN INDIAN TRAIL, NC 28079

SOURCE	PROPERTY KEY	TAXES/FEES	INTEREST	AMOUNT DUE
RE	04237015	185.68	0.00	185.68
Name Totals:		**185.68**	**0.00**	**185.68**

AGUIRRE, GABRIEL MURILLO 408A NORTH SUTHERLAND AVE MONROE, NC 281103657

SOURCE	PROPERTY KEY	TAXES/FEES	INTEREST	AMOUNT DUE
RE	09188050	181.93	3.64	185.57
Name Totals:		**181.93**	**3.64**	**185.57**

ALLEN, LAURA M 1015 EUSTACE RICHARDSON RD MONROE, NC 28110

SOURCE	PROPERTY KEY	TAXES/FEES	INTEREST	AMOUNT DUE
RE	09090005B01	181.56	3.63	185.19
Name Totals:		**181.56**	**3.63**	**185.19**

BARTELL, JASON R 1610 HINSON RD MONROE, NC 28112

SOURCE	PROPERTY KEY	TAXES/FEES	INTEREST	AMOUNT DUE
RE	02239071	180.68	3.61	184.29
Name Totals:		**180.68**	**3.61**	**184.29**

PARSON, ASHLEY 724 PRICE DAIRY RD MONROE, NC 28110

SOURCE	PROPERTY KEY	TAXES/FEES	INTEREST	AMOUNT DUE
RE	04177056	180.67	3.61	184.28
Name Totals:		**180.67**	**3.61**	**184.28**

RORIE, STEPHANIE D 2677 NELDA DR APT D MONROE, NC 28110

SOURCE	PROPERTY KEY	TAXES/FEES	INTEREST	AMOUNT DUE
RE	09189206	180.19	3.60	183.79
Name Totals:		**180.19**	**3.60**	**183.79**

Copyright (C) 1997-2026 DEVNET Incorporated

Uncollected Amounts By Names Report
Union County
Date Distributed as of : 1/16/2026

YEAR: 2025

TAXPAYER NAME/ADDRESS

STALLINGS TOWNES LLC 206 COLLEGE ST #1318 PINEVILLE, NC 28134

SOURCE	PROPERTY KEY	TAXES/FEES	INTEREST	AMOUNT DUE
RE	07102460	180.07	3.60	183.67
Name Totals:		**180.07**	**3.60**	**183.67**

COUICK, KENNETH J 1213 W SANDY RIDGE RD MONROE, NC 28112

SOURCE	PROPERTY KEY	TAXES/FEES	INTEREST	AMOUNT DUE
RE	04204005C	179.75	3.60	183.35
Name Totals:		**179.75**	**3.60**	**183.35**

ELITE TEAM BUILDERS LLC 6100 FAIRVIEW RD #1100 CHARLOTTE, NC 28210

SOURCE	PROPERTY KEY	TAXES/FEES	INTEREST	AMOUNT DUE
RE	06081036	179.67	3.59	183.26
RE	06081033	179.67	3.59	183.26
Name Totals:		**359.34**	**7.18**	**366.52**

SMITH, TRISTAN D 2300 SOUTH BLVD APT 514 CHARLOTTE, NC 28203

SOURCE	PROPERTY KEY	TAXES/FEES	INTEREST	AMOUNT DUE
RE	06186001	179.34	3.59	182.93
Name Totals:		**179.34**	**3.59**	**182.93**

LICKERT, MELISSA 5023 WALT GAY RD MONROE, NC 28112

SOURCE	PROPERTY KEY	TAXES/FEES	INTEREST	AMOUNT DUE
RE	04204088	179.29	3.59	182.88
Name Totals:		**179.29**	**3.59**	**182.88**

MARSH, DALTON LINCOLN JR 910 WALKERS GROVE RD WINGATE, NC 28174

SOURCE	PROPERTY KEY	TAXES/FEES	INTEREST	AMOUNT DUE
RE	09063003B	179.16	3.58	182.74
Name Totals:		**179.16**	**3.58**	**182.74**

POLK, ROGER GLENN 4404 WEDDINGTON RD MONROE, NC 28110

SOURCE	PROPERTY KEY	TAXES/FEES	INTEREST	AMOUNT DUE
RE	04237032	178.83	3.58	182.41
Name Totals:		**178.83**	**3.58**	**182.41**

RIDGE ROAD PARTNERS LLC PO BOX 1609 MONROE, NC 281111609

SOURCE	PROPERTY KEY	TAXES/FEES	INTEREST	AMOUNT DUE
RE	09213008C	182.36	0.00	182.36
Name Totals:		**182.36**	**0.00**	**182.36**

SANDERSON, SHERRIE B 8805 NOAH HELMS RD INDIAN TRAIL, NC 28079

SOURCE	PROPERTY KEY	TAXES/FEES	INTEREST	AMOUNT DUE
RE	08285031A	177.88	3.56	181.44
Name Totals:		**177.88**	**3.56**	**181.44**

OLIVER, DEBBIE W 4815 WOODHAVEN LN INDIAN TRAIL, NC 28079

SOURCE	PROPERTY KEY	TAXES/FEES	INTEREST	AMOUNT DUE
RE	07081243	177.88	3.56	181.44
Name Totals:		**177.88**	**3.56**	**181.44**

Copyright (C) 1997-2026 DEVNET Incorporated

Uncollected Amounts By Names Report
Union County
Date Distributed as of : 1/16/2026

YEAR: 2025

TAXPAYER NAME/ADDRESS

LOTHARP, JESSIE M HEIRS C/O MICHAEL BETHEA 502 MAYE ST WINGATE, NC 28174

SOURCE	PROPERTY KEY	TAXES/FEES	INTEREST	AMOUNT DUE
RE	02077008	177.42	3.55	180.97
Name Totals:		**177.42**	**3.55**	**180.97**

ELITE TEAM BUILDERS LLC 6100 FAIRVIEW RD #1100 CHARLOTTE, NC 28210

SOURCE	PROPERTY KEY	TAXES/FEES	INTEREST	AMOUNT DUE
RE	06081039	177.18	3.54	180.72
Name Totals:		**177.18**	**3.54**	**180.72**

STATON, MATTHEW CLINTON 3702 STACK RD MONROE, NC 28112

SOURCE	PROPERTY KEY	TAXES/FEES	INTEREST	AMOUNT DUE
RE	05027005	176.20	3.52	179.72
Name Totals:		**176.20**	**3.52**	**179.72**

DRAKE, B KEITH 5007 WOLF POND RD MONROE, NC 28112

SOURCE	PROPERTY KEY	TAXES/FEES	INTEREST	AMOUNT DUE
RE	04150009A	175.98	3.52	179.50
Name Totals:		**175.98**	**3.52**	**179.50**

KEZIAH, DOUGLAS B 3301 CONCORD HWY MONROE, NC 28110

SOURCE	PROPERTY KEY	TAXES/FEES	INTEREST	AMOUNT DUE
RE	01153009B	175.41	3.51	178.92
Name Totals:		**175.41**	**3.51**	**178.92**

CATHEY, EVA MOBLEY HEIRS 6013 ASHELY PARK DR KERNERSVILLE, NC 27284

SOURCE	PROPERTY KEY	TAXES/FEES	INTEREST	AMOUNT DUE
RE	09228048	174.55	3.49	178.04
Name Totals:		**174.55**	**3.49**	**178.04**

O'NEAL, TREVOR NOAH 3714 GRIFFITH RD MONROE, NC 28112

SOURCE	PROPERTY KEY	TAXES/FEES	INTEREST	AMOUNT DUE
RE	04195052	173.83	3.48	177.31
Name Totals:		**173.83**	**3.48**	**177.31**

COSDEBB ENTERPRISES LLC 4256 E HIGHWAY 150 LINCOLNTON, NC 28092

SOURCE	PROPERTY KEY	TAXES/FEES	INTEREST	AMOUNT DUE
RE	07081129	173.59	3.47	177.06
Name Totals:		**173.59**	**3.47**	**177.06**

ANTHONY, AMY KRUEGER 3018 ASHFORD GLEN DR MATTHEWS, NC 28104

SOURCE	PROPERTY KEY	TAXES/FEES	INTEREST	AMOUNT DUE
RE	06174009	176.57	0.00	176.57
Name Totals:		**176.57**	**0.00**	**176.57**

MATTHEWS, SELENA CALLOWAY TRUSTEE 204 LAUREL OAK DR MONROE, NC 28110

SOURCE	PROPERTY KEY	TAXES/FEES	INTEREST	AMOUNT DUE
RE	07069153	173.07	3.46	176.53
Name Totals:		**173.07**	**3.46**	**176.53**

AHLERS, RYAN 3324 NORTHWINDS DR WAXHAW, NC 28173

SOURCE	PROPERTY KEY	TAXES/FEES	INTEREST	AMOUNT DUE
RE	06189005J	171.75	3.44	175.19
Name Totals:		**171.75**	**3.44**	**175.19**

Copyright (C) 1997-2026 DEVNET Incorporated

Uncollected Amounts By Names Report
Union County
Date Distributed as of : 1/16/2026

YEAR: 2025

TAXPAYER NAME/ADDRESS

KENNARD, BRITTANY 8400 S MARYLAND PKWY APT. 2074 LAS VEGAS, NV 89123

SOURCE	PROPERTY KEY	TAXES/FEES	INTEREST	AMOUNT DUE
RE	09226013	171.51	3.43	174.94
Name Totals:		**171.51**	**3.43**	**174.94**

GARMON, SUSIE HEIRS C/O HENRY MEADOWS JR 825 MAURICE ST MONROE, NC 28110

SOURCE	PROPERTY KEY	TAXES/FEES	INTEREST	AMOUNT DUE
RE	09228093	171.51	3.43	174.94
Name Totals:		**171.51**	**3.43**	**174.94**

EDWARDS, BRIAN 2709 TRINITY CHURCH RD MONROE, NC 28112

SOURCE	PROPERTY KEY	TAXES/FEES	INTEREST	AMOUNT DUE
RE	04267006F01	171.45	3.43	174.88
Name Totals:		**171.45**	**3.43**	**174.88**

PRICE, KATHY LAMAR 1336 SIKES MILL RD MONROE, NC 28110

SOURCE	PROPERTY KEY	TAXES/FEES	INTEREST	AMOUNT DUE
RE	08168019	171.36	3.43	174.79
Name Totals:		**171.36**	**3.43**	**174.79**

HARGETTE, JOYCE D 3510 GRIFFITH RD MONROE, NC 281129580

SOURCE	PROPERTY KEY	TAXES/FEES	INTEREST	AMOUNT DUE
RE	04195016A	171.12	3.42	174.54
Name Totals:		**171.12**	**3.42**	**174.54**

PERRY, RICHARD HEIRS C/O SHIRLEY BIVENS PO BOX 2474 INDIAN TRAIL, NC 28079

SOURCE	PROPERTY KEY	TAXES/FEES	INTEREST	AMOUNT DUE
RE	09228087	171.07	3.42	174.49
Name Totals:		**171.07**	**3.42**	**174.49**

BEACH, ELIZABETH F 1809 BRAMBLEWOOD DR KINGSPORT, TN 37660

SOURCE	PROPERTY KEY	TAXES/FEES	INTEREST	AMOUNT DUE
RE	09213010 90	170.87	3.42	174.29
Name Totals:		**170.87**	**3.42**	**174.29**

PARKS, JIMMY 1221 N CHARLOTTE AVE MONROE, NC 28110

SOURCE	PROPERTY KEY	TAXES/FEES	INTEREST	AMOUNT DUE
RE	09267101	170.64	3.41	174.05
Name Totals:		**170.64**	**3.41**	**174.05**

MATTHEWS, SELENA CALLOWAY TRUSTEE 204 LAUREL OAK DR MONROE, NC 28110

SOURCE	PROPERTY KEY	TAXES/FEES	INTEREST	AMOUNT DUE
RE	07069152	170.54	3.41	173.95
Name Totals:		**170.54**	**3.41**	**173.95**

COLEMAN, VERLA C 1714 CROWDER RD MONROE, NC 28112

SOURCE	PROPERTY KEY	TAXES/FEES	INTEREST	AMOUNT DUE
RE	04237014B	170.53	3.41	173.94
Name Totals:		**170.53**	**3.41**	**173.94**

WATTS, JANIE 606 ALLEN CIR MARSHVILLE, NC 28103

SOURCE	PROPERTY KEY	TAXES/FEES	INTEREST	AMOUNT DUE
RE	02318025	173.72	0.00	173.72
Name Totals:		**173.72**	**0.00**	**173.72**

Copyright (C) 1997-2026 DEVNET Incorporated

Uncollected Amounts By Names Report
Union County
Date Distributed as of : 1/16/2026

YEAR: 2025

TAXPAYER NAME/ADDRESS

CROOK, NORMAN 6409 S ROCKY RIVER RD MONROE, NC 28112

SOURCE	PROPERTY KEY	TAXES/FEES	INTEREST	AMOUNT DUE
RE	04291014B	169.61	3.39	173.00
Name Totals:		**169.61**	**3.39**	**173.00**

FALCON CONSOLIDATED SERVICES INC 2708 OLD COURSE RD MONROE, NC 28112

SOURCE	PROPERTY KEY	TAXES/FEES	INTEREST	AMOUNT DUE
RE	04231021F	169.61	3.39	173.00
Name Totals:		**169.61**	**3.39**	**173.00**

ALLEN, BRENDA JUNE DELORIS 3720 LEONARD MORGAN RD MARSHVILLE, NC 28103

SOURCE	PROPERTY KEY	TAXES/FEES	INTEREST	AMOUNT DUE
RE	03060004D	169.41	3.39	172.80
Name Totals:		**169.41**	**3.39**	**172.80**

WHITE, CLIFFORD JEROME 10024 PERGOLA VIEW CT CHARLOTTE, NC 28213

SOURCE	PROPERTY KEY	TAXES/FEES	INTEREST	AMOUNT DUE
RE	09189173	168.90	3.38	172.28
Name Totals:		**168.90**	**3.38**	**172.28**

LEAK, GARY 107 RIDGE RUN MARSHVILLE, NC 28103

SOURCE	PROPERTY KEY	TAXES/FEES	INTEREST	AMOUNT DUE
RE	09228226	168.47	3.37	171.84
Name Totals:		**168.47**	**3.37**	**171.84**

WILSON, ALBERTA 2225 FOX HUNT DR MONROE, NC 28110

SOURCE	PROPERTY KEY	TAXES/FEES	INTEREST	AMOUNT DUE
RE	09228138A	168.36	3.37	171.73
Name Totals:		**168.36**	**3.37**	**171.73**

WRIGHT, DOROTHY 1503 MASSEY ST EXT MONROE, NC 281103448

SOURCE	PROPERTY KEY	TAXES/FEES	INTEREST	AMOUNT DUE
RE	09189030A	168.04	3.36	171.40
Name Totals:		**168.04**	**3.36**	**171.40**

STRONG, DIANE MARIE 4607 GRIFFITH RD MONROE, NC 28112

SOURCE	PROPERTY KEY	TAXES/FEES	INTEREST	AMOUNT DUE
RE	04225006D	167.51	3.35	170.86
Name Totals:		**167.51**	**3.35**	**170.86**

MOSIE, MICHAEL PATRICK 330 CURETON ST WAXHAW, NC 28173

SOURCE	PROPERTY KEY	TAXES/FEES	INTEREST	AMOUNT DUE
RE	05110111 80	167.13	3.34	170.47
Name Totals:		**167.13**	**3.34**	**170.47**

PRINCESS JADA TRUST 4318 LOVE MILL RD MONROE, NC 28110

SOURCE	PROPERTY KEY	TAXES/FEES	INTEREST	AMOUNT DUE
RE	08069008C	166.96	3.34	170.30
Name Totals:		**166.96**	**3.34**	**170.30**

OLIVER, WILLIE F 415 PULPWOOD YARD RD PEACHLAND, NC 28122

SOURCE	PROPERTY KEY	TAXES/FEES	INTEREST	AMOUNT DUE
RE	02018017C	166.90	3.34	170.24
Name Totals:		**166.90**	**3.34**	**170.24**

Copyright (C) 1997-2026 DEVNET Incorporated

Uncollected Amounts By Names Report
Union County
Date Distributed as of : 1/16/2026

YEAR: 2025

TAXPAYER NAME/ADDRESS

STRAIGHT PATH REAL ESTATE SOLUTIONS 45 MCKINNON AVE NE CONCORD, NC 28025

SOURCE	PROPERTY KEY	TAXES/FEES	INTEREST	AMOUNT DUE
RE	09228182	166.73	3.33	170.06
Name Totals:		**166.73**	**3.33**	**170.06**

PENA, DARLIN O GONZALEZ 15808 DEEPWOOD PL INDIAN TRAIL, NC 28079

SOURCE	PROPERTY KEY	TAXES/FEES	INTEREST	AMOUNT DUE
RE	07042008A	166.44	3.33	169.77
Name Totals:		**166.44**	**3.33**	**169.77**

YATES, JOAN STARNES PO BOX 46 CHERAW, SC 29520

SOURCE	PROPERTY KEY	TAXES/FEES	INTEREST	AMOUNT DUE
RE	09339038B	166.30	3.33	169.63
Name Totals:		**166.30**	**3.33**	**169.63**

RAMIREZ, DOLORES 5902 CROSSWINDS CT INDIAN TRAIL, NC 28079

SOURCE	PROPERTY KEY	TAXES/FEES	INTEREST	AMOUNT DUE
RE	07069323	166.23	3.32	169.55
Name Totals:		**166.23**	**3.32**	**169.55**

PRICE, MICHAEL EUGENE 1336 SIKES MILL RD MONROE, NC 28110

SOURCE	PROPERTY KEY	TAXES/FEES	INTEREST	AMOUNT DUE
RE	08168019B	165.50	3.31	168.81
Name Totals:		**165.50**	**3.31**	**168.81**

STAPLETON, JESSE CLAUDE 2726 GRIFFITH RD MONROE, NC 28112

SOURCE	PROPERTY KEY	TAXES/FEES	INTEREST	AMOUNT DUE
RE	04195057	165.25	3.31	168.56
Name Totals:		**165.25**	**3.31**	**168.56**

COFFEY, ZELMA W PO BOX 33475 CHARLOTTE, NC 28233

SOURCE	PROPERTY KEY	TAXES/FEES	INTEREST	AMOUNT DUE
RE	09228006	165.00	3.30	168.30
Name Totals:		**165.00**	**3.30**	**168.30**

HARTIS, DAKOTA JAMES 6106 RAPE RD MONROE, NC 28112

SOURCE	PROPERTY KEY	TAXES/FEES	INTEREST	AMOUNT DUE
RE	04099002A	164.98	3.30	168.28
Name Totals:		**164.98**	**3.30**	**168.28**

LUALLEN, BONNIE W HEIRS 809 LASALLE ST MONROE, NC 28110

SOURCE	PROPERTY KEY	TAXES/FEES	INTEREST	AMOUNT DUE
RE	09189098	164.56	3.29	167.85
Name Totals:		**164.56**	**3.29**	**167.85**

CRENSHAW, DAVID 1076-B VAN BUREN AVE INDIAN TRAIL, NC 28079

SOURCE	PROPERTY KEY	TAXES/FEES	INTEREST	AMOUNT DUE
RE	07150695	167.71	0.00	167.71
Name Totals:		**167.71**	**0.00**	**167.71**

BLOUNT, SHANTAVIUS DEVONE 506 HILLCREST AVE MARSHVILLE, NC 28103

SOURCE	PROPERTY KEY	TAXES/FEES	INTEREST	AMOUNT DUE
RE	09268046	167.59	0.00	167.59
Name Totals:		**167.59**	**0.00**	**167.59**

Copyright (C) 1997-2026 DEVNET Incorporated

Uncollected Amounts By Names Report
Union County
Date Distributed as of : 1/16/2026

YEAR: 2025

TAXPAYER NAME/ADDRESS

GUTIERREZ, MARIA RUBI CAPOTE 5210 GREENWOOD LN MONROE, NC 28110

SOURCE	PROPERTY KEY	TAXES/FEES	INTEREST	AMOUNT DUE
RE	09192187	163.69	3.27	166.96
Name Totals:		**163.69**	**3.27**	**166.96**

NORTH CAROLINA NATURAL GAS CORPOF PO BOX 1551 RALEIGH, NC 276021551

SOURCE	PROPERTY KEY	TAXES/FEES	INTEREST	AMOUNT DUE
RE	06024029	163.67	3.27	166.94
Name Totals:		**163.67**	**3.27**	**166.94**

BURNICK, MICHELLE D 3015 ASHFORD GLEN DR MATTHEWS, NC 28104

SOURCE	PROPERTY KEY	TAXES/FEES	INTEREST	AMOUNT DUE
RE	06174019	166.75	0.00	166.75
Name Totals:		**166.75**	**0.00**	**166.75**

KNOTTS, BESSIE HEIRS C/O F M KNOTT HILLIARD 701 N BOYTE ST MONROE, NC 281103219

SOURCE	PROPERTY KEY	TAXES/FEES	INTEREST	AMOUNT DUE
RE	09228055	163.26	3.27	166.53
Name Totals:		**163.26**	**3.27**	**166.53**

FUNDERBURK, JANIE M HEIRS C/O J FUNDERBURK 2418 TWIN FIELD DR CHARLOTTE, NC 28216

SOURCE	PROPERTY KEY	TAXES/FEES	INTEREST	AMOUNT DUE
RE	09228012	163.26	3.27	166.53
Name Totals:		**163.26**	**3.27**	**166.53**

WILLIAMS AND MORRISON HOLDINGS LLC 911 PLYLER ST MONROE, NC 28110

SOURCE	PROPERTY KEY	TAXES/FEES	INTEREST	AMOUNT DUE
RE	09189025	162.83	3.26	166.09
Name Totals:		**162.83**	**3.26**	**166.09**

TREEHOUSE VINEYARDS FAMILY LIMITED 303 BAY ST MONROE, NC 28110

SOURCE	PROPERTY KEY	TAXES/FEES	INTEREST	AMOUNT DUE
RE	09238031	162.83	3.26	166.09
Name Totals:		**162.83**	**3.26**	**166.09**

NIVEN, JOHN F HEIRS C/O ANNIE JORDAN ALLEN 715 BOYTE ST MONROE, NC 281107208

SOURCE	PROPERTY KEY	TAXES/FEES	INTEREST	AMOUNT DUE
RE	09228125	162.83	3.26	166.09
Name Totals:		**162.83**	**3.26**	**166.09**

FUNDERBURK, JANIE M HEIRS C/O J FUNDERBURK 2418 TWIN FIELD DR CHARLOTTE, NC 28216

SOURCE	PROPERTY KEY	TAXES/FEES	INTEREST	AMOUNT DUE
RE	09228013	162.83	3.26	166.09
Name Totals:		**162.83**	**3.26**	**166.09**

POLK, JANICE 402-W EAST AVE MONROE, NC 28110

SOURCE	PROPERTY KEY	TAXES/FEES	INTEREST	AMOUNT DUE
RE	09226005	162.39	3.25	165.64
Name Totals:		**162.39**	**3.25**	**165.64**

PRESSLEY, EVERETT NEAL JR 6702 BACHELOR'S KNOB RD MARSHVILLE, NC 28103

SOURCE	PROPERTY KEY	TAXES/FEES	INTEREST	AMOUNT DUE
RE	01150021	162.27	3.25	165.52
Name Totals:		**162.27**	**3.25**	**165.52**

Copyright (C) 1997-2026 DEVNET Incorporated

Uncollected Amounts By Names Report
Union County
Date Distributed as of : 1/16/2026

YEAR: 2025

TAXPAYER NAME/ADDRESS

RICHARDSON, GENERAL S HEIRS C/O SUSAN HOBBS 4419 PLYLER MILL RD MONROE, NC 28112

SOURCE	PROPERTY KEY	TAXES/FEES	INTEREST	AMOUNT DUE
RE	04231032A	162.24	3.24	165.48
Name Totals:		**162.24**	**3.24**	**165.48**

Y&Z HOMEBUYERS LLC 1404 MCDONALD ST MONROE, NC 28110

SOURCE	PROPERTY KEY	TAXES/FEES	INTEREST	AMOUNT DUE
RE	09231171	161.96	3.24	165.20
Name Totals:		**161.96**	**3.24**	**165.20**

RORIE, JAMES B JR 4817 TRADD CIR MONROE, NC 28110

SOURCE	PROPERTY KEY	TAXES/FEES	INTEREST	AMOUNT DUE
RE	09189205	161.96	3.24	165.20
Name Totals:		**161.96**	**3.24**	**165.20**

MILLS, TERRIE PRICE 1716 MILL CREEK CHURCH RD MONROE, NC 28110

SOURCE	PROPERTY KEY	TAXES/FEES	INTEREST	AMOUNT DUE
RE	08105041E	161.56	3.23	164.79
Name Totals:		**161.56**	**3.23**	**164.79**

WHITE, CLIFFORD J 10024 PERGOLA VIEW CT CHARLOTTE, NC 28213

SOURCE	PROPERTY KEY	TAXES/FEES	INTEREST	AMOUNT DUE
RE	09189175	161.52	3.23	164.75
Name Totals:		**161.52**	**3.23**	**164.75**

BAILEY, MANITA 2433 MOSS GROVE CROSSING WINSTON SALEM, NC 27103

SOURCE	PROPERTY KEY	TAXES/FEES	INTEREST	AMOUNT DUE
RE	09228161	161.52	3.23	164.75
Name Totals:		**161.52**	**3.23**	**164.75**

MUCHA, GREG 5118 LAUREL GLEN CT MONROE, NC 28110

SOURCE	PROPERTY KEY	TAXES/FEES	INTEREST	AMOUNT DUE
RE	06063144	161.22	3.22	164.44
Name Totals:		**161.22**	**3.22**	**164.44**

NIVEN, ADDIE UNKNOWN UNKNOWN, NC 28110

SOURCE	PROPERTY KEY	TAXES/FEES	INTEREST	AMOUNT DUE
RE	09228103	161.09	3.22	164.31
Name Totals:		**161.09**	**3.22**	**164.31**

MORAGNE, CALVIN PO BOX 43973 CHARLOTTE, NC 28216

SOURCE	PROPERTY KEY	TAXES/FEES	INTEREST	AMOUNT DUE
RE	09228104	161.09	3.22	164.31
Name Totals:		**161.09**	**3.22**	**164.31**

WHITLEY, WILLIAM N 15919 CHADBOURNE RD SHAKER HEIGHTS, OH 441203337

SOURCE	PROPERTY KEY	TAXES/FEES	INTEREST	AMOUNT DUE
RE	09228102	160.65	3.21	163.86
Name Totals:		**160.65**	**3.21**	**163.86**

MORRIS, ODESSA 1142 HASTY RD PEACHLAND, NC 28133

SOURCE	PROPERTY KEY	TAXES/FEES	INTEREST	AMOUNT DUE
RE	09228082	160.22	3.20	163.42
Name Totals:		**160.22**	**3.20**	**163.42**

Copyright (C) 1997-2026 DEVNET Incorporated

Uncollected Amounts By Names Report
Union County
Date Distributed as of : 1/16/2026

YEAR: 2025

TAXPAYER NAME/ADDRESS

MOORE, DAVID A 625 NC HWY 381 HAMLET, NC 28345

SOURCE	PROPERTY KEY	TAXES/FEES	INTEREST	AMOUNT DUE
RE	09228038	160.22	3.20	163.42
Name Totals:		**160.22**	**3.20**	**163.42**

LIVINGSTON, LOTTIE HEIRS C/O SHERYL MASSEY PO BOX 3528 MONROE, NC 28111

SOURCE	PROPERTY KEY	TAXES/FEES	INTEREST	AMOUNT DUE
RE	09228063	159.79	3.20	162.99
Name Totals:		**159.79**	**3.20**	**162.99**

KING, LIZZIE HEIRS C/O ELIZABETH K FOSTER 23 RIVER OAKS DR APT B GREENSBORO, NC 27409

SOURCE	PROPERTY KEY	TAXES/FEES	INTEREST	AMOUNT DUE
RE	09189152	159.79	3.20	162.99
Name Totals:		**159.79**	**3.20**	**162.99**

HINSON, G H HEIRS ADDRESS UNKNOWN UNKNOWN, NC 28110

SOURCE	PROPERTY KEY	TAXES/FEES	INTEREST	AMOUNT DUE
RE	09228083	159.79	3.20	162.99
Name Totals:		**159.79**	**3.20**	**162.99**

EASON, JENNIFER A 6003 FOGGY GLEN PL MATTHEWS, NC 28104

SOURCE	PROPERTY KEY	TAXES/FEES	INTEREST	AMOUNT DUE
RE	06174077	162.60	0.00	162.60
Name Totals:		**162.60**	**0.00**	**162.60**

BROWN, RONALD KEITH 2149 TOMMY LN MATTHEWS, NC 28104

SOURCE	PROPERTY KEY	TAXES/FEES	INTEREST	AMOUNT DUE
RE	09192179A	159.35	3.19	162.54
Name Totals:		**159.35**	**3.19**	**162.54**

CROOK, DWAYNE TRUSTEE PO BOX 1035 WINGATE, NC 28174

SOURCE	PROPERTY KEY	TAXES/FEES	INTEREST	AMOUNT DUE
RE	03156015	159.35	3.19	162.54
Name Totals:		**159.35**	**3.19**	**162.54**

REDFERN, HAYWOOD 3620 ANDREW JACKSON DR WAXHAW, NC 28173

SOURCE	PROPERTY KEY	TAXES/FEES	INTEREST	AMOUNT DUE
RE	09223044A	158.92	3.18	162.10
Name Totals:		**158.92**	**3.18**	**162.10**

GREENE, IRA HEIRS C/O GLORIA POSTON 409 N. THOMPSON ST, APT B MONROE, NC 28112

SOURCE	PROPERTY KEY	TAXES/FEES	INTEREST	AMOUNT DUE
RE	09228105	158.92	3.18	162.10
Name Totals:		**158.92**	**3.18**	**162.10**

MUNGO, LAURELL 239 E EAST AVE MONROE, NC 28110

SOURCE	PROPERTY KEY	TAXES/FEES	INTEREST	AMOUNT DUE
RE	09189050	158.92	3.18	162.10
Name Totals:		**158.92**	**3.18**	**162.10**

ZBODULA, STEPHEN TRUSTEE 11 FRANCESCA DR OYSTER BAY, NY 11771

SOURCE	PROPERTY KEY	TAXES/FEES	INTEREST	AMOUNT DUE
RE	D8294054G	157.85	3.16	161.01
Name Totals:		**157.85**	**3.16**	**161.01**

Copyright (C) 1997-2026 DEVNET Incorporated

Uncollected Amounts By Names Report
Union County
Date Distributed as of : 1/16/2026

YEAR: 2025

TAXPAYER NAME/ADDRESS

TEJWANI, LOKESH 1317 LOOKOUT CIR WAXHAW, NC 28173

SOURCE	PROPERTY KEY	TAXES/FEES	INTEREST	AMOUNT DUE
RE	06225126	160.97	0.00	160.97
Name Totals:		**160.97**	**0.00**	**160.97**

BROWN, RONALD KEITH 2149 TOMMY LN MATTHEWS, NC 28104

SOURCE	PROPERTY KEY	TAXES/FEES	INTEREST	AMOUNT DUE
RE	09192179	157.61	3.15	160.76
Name Totals:		**157.61**	**3.15**	**160.76**

VK HERITAGE LLC 160 MINE LAKE CT, STE 200 RALEIGH, NC 27615

SOURCE	PROPERTY KEY	TAXES/FEES	INTEREST	AMOUNT DUE
RE	07121309	157.03	3.14	160.17
Name Totals:		**157.03**	**3.14**	**160.17**

YAFFE, KAYE S 104 OLD DAM WAY CRAMERTON, NC 28032

SOURCE	PROPERTY KEY	TAXES/FEES	INTEREST	AMOUNT DUE
RE	09231158	156.75	3.14	159.89
Name Totals:		**156.75**	**3.14**	**159.89**

RUSHING, LESSIE HEIRS UNKNOWN UNKNOWN, NC 28110

SOURCE	PROPERTY KEY	TAXES/FEES	INTEREST	AMOUNT DUE
RE	09228211	156.75	3.14	159.89
Name Totals:		**156.75**	**3.14**	**159.89**

PINNER, JUSTINE MICHELLE 1012 EAST FRANKLIN ST MONROE, NC 28112

SOURCE	PROPERTY KEY	TAXES/FEES	INTEREST	AMOUNT DUE
RE	09195130	156.75	3.14	159.89
Name Totals:		**156.75**	**3.14**	**159.89**

MCCLENDON, JUSTIN LAMAR 502 BOYTE ST MONROE, NC 28110

SOURCE	PROPERTY KEY	TAXES/FEES	INTEREST	AMOUNT DUE
RE	09228019A	156.75	3.14	159.89
Name Totals:		**156.75**	**3.14**	**159.89**

CHICK, FIL A INC 5200 BUFFINGTON RD ATLANTA, GA 30349

SOURCE	PROPERTY KEY	TAXES/FEES	INTEREST	AMOUNT DUE
RE	09259122	159.66	0.00	159.66
Name Totals:		**159.66**	**0.00**	**159.66**

MCNEELY, JACQUELYN HOOD 1805 STARNES CEMETARY ROAD MONROE, NC 28112

SOURCE	PROPERTY KEY	TAXES/FEES	INTEREST	AMOUNT DUE
RE	04237026A	156.25	3.13	159.38
RE	04237026	156.25	3.13	159.38
Name Totals:		**312.50**	**6.26**	**318.76**

HODES, THOMAS W 9206 UNBRIDLE LN WAXHAW, NC 281736784

SOURCE	PROPERTY KEY	TAXES/FEES	INTEREST	AMOUNT DUE
RE	06204242	159.35	0.00	159.35
Name Totals:		**159.35**	**0.00**	**159.35**

Copyright (C) 1997-2026 DEVNET Incorporated

Uncollected Amounts By Names Report
Union County
Date Distributed as of : 1/16/2026

YEAR: 2025

TAXPAYER NAME/ADDRESS

RENNER, KENT R 201 CATTLE RIDGE RD WAXHAW, NC 28173

SOURCE	PROPERTY KEY	TAXES/FEES	INTEREST	AMOUNT DUE
RE	06222165	159.11	0.00	159.11
Name Totals:		**159.11**	**0.00**	**159.11**

HUDSON, TINA 6627 BACHELORS KNOB RD MARSHVILLE, NC 28103

SOURCE	PROPERTY KEY	TAXES/FEES	INTEREST	AMOUNT DUE
RE	01150012A	159.03	0.00	159.03
Name Totals:		**159.03**	**0.00**	**159.03**

PARIKH, NIRAV V 200 PUMPKIN SEED CT MATTHEWS, NC 28104

SOURCE	PROPERTY KEY	TAXES/FEES	INTEREST	AMOUNT DUE
RE	06150182	158.74	0.00	158.74
Name Totals:		**158.74**	**0.00**	**158.74**

CHASTAIN, MELTON LEERELL PO BOX 422 MURRAYVILLE, GA 30564

SOURCE	PROPERTY KEY	TAXES/FEES	INTEREST	AMOUNT DUE
RE	07069096	155.47	3.11	158.58
Name Totals:		**155.47**	**3.11**	**158.58**

PALACIOS, GUILLERMO C PO BOX 2646 MONROE, NC 28111

SOURCE	PROPERTY KEY	TAXES/FEES	INTEREST	AMOUNT DUE
RE	09063020	155.37	3.11	158.48
Name Totals:		**155.37**	**3.11**	**158.48**

DINKINS, HELEN MARIE C 3210 WOLF POND RD MONROE, NC 28112

SOURCE	PROPERTY KEY	TAXES/FEES	INTEREST	AMOUNT DUE
RE	04138006A	153.96	3.08	157.04
Name Totals:		**153.96**	**3.08**	**157.04**

AUSTIN, CYNTHIA T 7222 PLEASANT HILL CHURCH RD MARSHVILLE, NC 281038670

SOURCE	PROPERTY KEY	TAXES/FEES	INTEREST	AMOUNT DUE
RE	01084013E	153.67	3.07	156.74
Name Totals:		**153.67**	**3.07**	**156.74**

AML SPITIA LLC 8014 WEDDINGTON DOWNS DR MATTHEWS, NC 28104

SOURCE	PROPERTY KEY	TAXES/FEES	INTEREST	AMOUNT DUE
RE	09231166	153.27	3.07	156.34
Name Totals:		**153.27**	**3.07**	**156.34**

RAPE, ROXIE M 7102 CARL BELK RD MONROE, NC 28112

SOURCE	PROPERTY KEY	TAXES/FEES	INTEREST	AMOUNT DUE
RE	04267006C	153.02	3.06	156.08
Name Totals:		**153.02**	**3.06**	**156.08**

THOMAS, RANDY E 2109 CENTER ST MONROE, NC 28112

SOURCE	PROPERTY KEY	TAXES/FEES	INTEREST	AMOUNT DUE
RE	09125045	152.88	3.06	155.94
Name Totals:		**152.88**	**3.06**	**155.94**

RENTERIA, ALEJANDRA 1813 CLAUDE AUSTIN RD MONROE, NC 28112

SOURCE	PROPERTY KEY	TAXES/FEES	INTEREST	AMOUNT DUE
RE	09271040	152.84	3.06	155.90
Name Totals:		**152.84**	**3.06**	**155.90**

Copyright (C) 1997-2026 DEVNET Incorporated

Uncollected Amounts By Names Report
Union County
Date Distributed as of : 1/16/2026

YEAR: 2025

TAXPAYER NAME/ADDRESS

RUIZ, LUIS ALEXANDER DIAZ 1942 BASS CREEK CT MONROE, NC 28110

SOURCE	PROPERTY KEY	TAXES/FEES	INTEREST	AMOUNT DUE
RE	09195017	152.40	3.05	155.45
Name Totals:		**152.40**	**3.05**	**155.45**

WORCESTER, SUSAN C 306 S CHARLOTTE AVE MONROE, NC 28112

SOURCE	PROPERTY KEY	TAXES/FEES	INTEREST	AMOUNT DUE
RE	09232152	151.84	3.04	154.88
Name Totals:		**151.84**	**3.04**	**154.88**

LAWINGS, EDWARD LEE HEIRS C/O MICKIE JEAN LAWINGS 1603 NEW TOWN RD MONROE, NC 28110

SOURCE	PROPERTY KEY	TAXES/FEES	INTEREST	AMOUNT DUE
RE	09351146	151.70	3.03	154.73
RE	09351145	151.70	3.03	154.73
Name Totals:		**303.40**	**6.06**	**309.46**

GRIFFIN, JOSHUA TRENT 1708 MUSSELWHITE RD WINGATE, NC 28174

SOURCE	PROPERTY KEY	TAXES/FEES	INTEREST	AMOUNT DUE
RE	09069003A	151.14	3.02	154.16
Name Totals:		**151.14**	**3.02**	**154.16**

SIMPSON, MARY M 7229 DARRELL SIMPSON DR INDIAN TRAIL, NC 280790319

SOURCE	PROPERTY KEY	TAXES/FEES	INTEREST	AMOUNT DUE
RE	07063257P	150.80	3.02	153.82
Name Totals:		**150.80**	**3.02**	**153.82**

CALLAHAN, KELLY 3624 CONCORD HWY MONROE, NC 28110

SOURCE	PROPERTY KEY	TAXES/FEES	INTEREST	AMOUNT DUE
RE	K8312015 01	150.22	3.00	153.22
Name Totals:		**150.22**	**3.00**	**153.22**

HERNANDEZ, JOSE OTERO MARIA 6523 OLD KENNEDY FORD RD MARSHVILLE, NC 28103

SOURCE	PROPERTY KEY	TAXES/FEES	INTEREST	AMOUNT DUE
RE	01054012	150.13	3.00	153.13
Name Totals:		**150.13**	**3.00**	**153.13**

DECKER, KATERINA O 7304 IVY HILL LN WAXHAW, NC 28173

SOURCE	PROPERTY KEY	TAXES/FEES	INTEREST	AMOUNT DUE
RE	06072031	150.03	3.00	153.03
Name Totals:		**150.03**	**3.00**	**153.03**

LOVE, EDWIN HAROLD SR 215 N HIGH ST WAXHAW, NC 28173

SOURCE	PROPERTY KEY	TAXES/FEES	INTEREST	AMOUNT DUE
RE	05113012	150.00	3.00	153.00
Name Totals:		**150.00**	**3.00**	**153.00**

PONCE, MARIA LEYDY ANDINO 3000 WREN WAY CT MONROE, NC 28110

SOURCE	PROPERTY KEY	TAXES/FEES	INTEREST	AMOUNT DUE
RE	09270074	149.80	3.00	152.80
Name Totals:		**149.80**	**3.00**	**152.80**

Copyright (C) 1997-2026 DEVNET Incorporated

Uncollected Amounts By Names Report
Union County
Date Distributed as of : 1/16/2026

YEAR: 2025

TAXPAYER NAME/ADDRESS

NOVA PROPERTIES NC LLC 630 SPRINGWOOD DR WAXHAW, NC 28173

SOURCE	PROPERTY KEY	TAXES/FEES	INTEREST	AMOUNT DUE
RE	05114110	149.42	2.99	152.41
Name Totals:		**149.42**	**2.99**	**152.41**

TAYLOR, DOROTHY L 4785 WESLEY RD MURRELLS INLET, SC 29576

SOURCE	PROPERTY KEY	TAXES/FEES	INTEREST	AMOUNT DUE
RE	09270014	149.36	2.99	152.35
Name Totals:		**149.36**	**2.99**	**152.35**

BARRINO, JOE LOUIS JR ET AL 437 GLENCROFT DR WINGATE, NC 28174

SOURCE	PROPERTY KEY	TAXES/FEES	INTEREST	AMOUNT DUE
RE	02098006	151.67	0.00	151.67
Name Totals:		**151.67**	**0.00**	**151.67**

DIAZ, MARGARITA 5504 BURNING RIDGE DR MONROE, NC 28110

SOURCE	PROPERTY KEY	TAXES/FEES	INTEREST	AMOUNT DUE
RE	09267116A	148.50	2.97	151.47
Name Totals:		**148.50**	**2.97**	**151.47**

VARGAS, JOSE RANGEL 2716 HENRY BAUCOM RD MONROE, NC 28110

SOURCE	PROPERTY KEY	TAXES/FEES	INTEREST	AMOUNT DUE
RE	02239004Q	148.29	2.97	151.26
Name Totals:		**148.29**	**2.97**	**151.26**

RICH, JOHN CLEMENT 140 VALLEY GLEN DR WAXHAW, NC 28173

SOURCE	PROPERTY KEY	TAXES/FEES	INTEREST	AMOUNT DUE
RE	06150127	148.21	2.96	151.17
Name Totals:		**148.21**	**2.96**	**151.17**

BLACK, JAMES D PO BOX 1155 WINGATE, NC 281741155

SOURCE	PROPERTY KEY	TAXES/FEES	INTEREST	AMOUNT DUE
RE	02242031F80	148.20	2.96	151.16
Name Totals:		**148.20**	**2.96**	**151.16**

CRADDOCK, JOSEPH D 1249 FIRETHORNE CLUB DR WAXHAW, NC 28173

SOURCE	PROPERTY KEY	TAXES/FEES	INTEREST	AMOUNT DUE
RE	06240117	151.15	0.00	151.15
Name Totals:		**151.15**	**0.00**	**151.15**

CALDWELL, MAYIS J 835 SKYWATCH LN MONROE, NC 28110

SOURCE	PROPERTY KEY	TAXES/FEES	INTEREST	AMOUNT DUE
RE	09321290	150.89	0.00	150.89
Name Totals:		**150.89**	**0.00**	**150.89**

ZIMMERMAN, BRIAN 1124 CUTHBERTSON RD WAXHAW, NC 28173

SOURCE	PROPERTY KEY	TAXES/FEES	INTEREST	AMOUNT DUE
RE	06105017A	150.55	0.00	150.55
Name Totals:		**150.55**	**0.00**	**150.55**

BUNDY, SIDI BROWN 800 S COLLEGE ST MONROE, NC 28112

SOURCE	PROPERTY KEY	TAXES/FEES	INTEREST	AMOUNT DUE
RE	09189004	150.34	0.00	150.34
Name Totals:		**150.34**	**0.00**	**150.34**

Copyright (C) 1997-2026 DEVNET Incorporated

Uncollected Amounts By Names Report
Union County
Date Distributed as of : 1/16/2026

YEAR: 2025

TAXPAYER NAME/ADDRESS

CBAA LLC 180 TENNESSEE CIR MOORESVILLE, NC 28117

SOURCE	PROPERTY KEY	TAXES/FEES	INTEREST	AMOUNT DUE
RE	07084366	150.19	0.00	150.19
Name Totals:		**150.19**	**0.00**	**150.19**

SHAH, MANESH 8712 WHITEHAWK HILL RD WAXHAW, NC 28173

SOURCE	PROPERTY KEY	TAXES/FEES	INTEREST	AMOUNT DUE
RE	06162609	149.56	0.00	149.56
Name Totals:		**149.56**	**0.00**	**149.56**

VICK FAMILY LLC 750 INDIGO LOOP MIRAMAR BEACH, FL 32550

SOURCE	PROPERTY KEY	TAXES/FEES	INTEREST	AMOUNT DUE
RE	02058006A	146.35	2.93	149.28
Name Totals:		**146.35**	**2.93**	**149.28**

MILLER, KENNETH MATTHEW 2219 WHISKERY DR WAXHAW, NC 28173

SOURCE	PROPERTY KEY	TAXES/FEES	INTEREST	AMOUNT DUE
RE	06204275	149.16	0.00	149.16
Name Totals:		**149.16**	**0.00**	**149.16**

GAITHER, LULANN 1553 OCEAN AVE APT 3J BROOKLYN, NY 11230

SOURCE	PROPERTY KEY	TAXES/FEES	INTEREST	AMOUNT DUE
RE	09273095	145.46	2.91	148.37
Name Totals:		**145.46**	**2.91**	**148.37**

MEDLIN, NANCY S 7724 PLEASANT HILL CHURCH RD MARSHVILLE, NC 28103

SOURCE	PROPERTY KEY	TAXES/FEES	INTEREST	AMOUNT DUE
RE	01081006B	145.08	2.90	147.98
Name Totals:		**145.08**	**2.90**	**147.98**

CLONTZ, DANIEL ROGER 912 HOPEWELL CHURCH RD MONROE, NC 28110

SOURCE	PROPERTY KEY	TAXES/FEES	INTEREST	AMOUNT DUE
RE	08147006	145.04	2.90	147.94
Name Totals:		**145.04**	**2.90**	**147.94**

HILL, RAMONA 4312 LANCASTER HWY MONROE, NC 28112

SOURCE	PROPERTY KEY	TAXES/FEES	INTEREST	AMOUNT DUE
RE	04252005A	144.96	2.90	147.86
Name Totals:		**144.96**	**2.90**	**147.86**

STATON, THOMAS CARROLL ET AL 5131 DUSTY LN MARSHVILLE, NC 281038649

SOURCE	PROPERTY KEY	TAXES/FEES	INTEREST	AMOUNT DUE
RE	01144032B	144.57	2.89	147.46
Name Totals:		**144.57**	**2.89**	**147.46**

LAWINGS, EDWARD LEE HEIRS C/O MICKIE JEAN LAWINGS 1603 NEW TOWN RD MONROE, NC 28110

SOURCE	PROPERTY KEY	TAXES/FEES	INTEREST	AMOUNT DUE
RE	09351148	144.48	2.89	147.37
RE	09351147	144.48	2.89	147.37
Name Totals:		**288.96**	**5.78**	**294.74**

Copyright (C) 1997-2026 DEVNET Incorporated

Uncollected Amounts By Names Report
Union County
Date Distributed as of : 1/16/2026

YEAR: 2025

TAXPAYER NAME/ADDRESS

PATEL, AMITA 1112 BROMLEY DR MATTHEWS, NC 28104

SOURCE	PROPERTY KEY	TAXES/FEES	INTEREST	AMOUNT DUE
RE	06147149	147.16	0.00	147.16
Name Totals:		**147.16**	**0.00**	**147.16**

MCVICKERS, VIRGINIA PHILLIPS 7115 HOWEY BOTTOMS RD INDIAN TRAIL, NC 28079

SOURCE	PROPERTY KEY	TAXES/FEES	INTEREST	AMOUNT DUE
RE	Z8288003J	144.27	2.89	147.16
Name Totals:		**144.27**	**2.89**	**147.16**

DEESE, ROGER D 6415 OLIVE BRANCH RD MARSHVILLE, NC 28103

SOURCE	PROPERTY KEY	TAXES/FEES	INTEREST	AMOUNT DUE
RE	02164001M	144.07	2.88	146.95
Name Totals:		**144.07**	**2.88**	**146.95**

HUDSON, S H HEIRS C/O DAVIS H LILES 2143 PARK RD CHARLOTTE, NC 28203

SOURCE	PROPERTY KEY	TAXES/FEES	INTEREST	AMOUNT DUE
RE	09234081	143.72	2.87	146.59
Name Totals:		**143.72**	**2.87**	**146.59**

GREATER ST JAMES GLORIOUS FIRE BAP˙3214 GREEN MEADOW WAY MONROE, NC 28110

SOURCE	PROPERTY KEY	TAXES/FEES	INTEREST	AMOUNT DUE
RE	09192194	143.72	2.87	146.59
Name Totals:		**143.72**	**2.87**	**146.59**

MEADERS, HARLIS 7224 GLEN BROOK LN CHARLOTTE, NC 28269

SOURCE	PROPERTY KEY	TAXES/FEES	INTEREST	AMOUNT DUE
RE	07027021	143.69	2.87	146.56
Name Totals:		**143.69**	**2.87**	**146.56**

CRAIG, FLORENCE J HEIRS 411 ALDA DR MONROE, NC 28110

SOURCE	PROPERTY KEY	TAXES/FEES	INTEREST	AMOUNT DUE
RE	09150001	143.29	2.87	146.16
Name Totals:		**143.29**	**2.87**	**146.16**

BOND STONE HOLDINGS LLC 3225 MCLEOD DR STE 100 LAS VEGAS, NV 89121

SOURCE	PROPERTY KEY	TAXES/FEES	INTEREST	AMOUNT DUE
RE	09150016B	143.29	2.87	146.16
Name Totals:		**143.29**	**2.87**	**146.16**

CAUDLE, JOHNNIE MAE 610 MCARTHUR CIR MONROE, NC 28110

SOURCE	PROPERTY KEY	TAXES/FEES	INTEREST	AMOUNT DUE
RE	09188076	143.29	2.87	146.16
Name Totals:		**143.29**	**2.87**	**146.16**

GLASS INNOVATION LLC 4616 GOLDMIINE RD MONROE, NC 28110

SOURCE	PROPERTY KEY	TAXES/FEES	INTEREST	AMOUNT DUE
RE	09402141	143.28	2.87	146.15
Name Totals:		**143.28**	**2.87**	**146.15**

CACOSSA LIVING TRUST 816 WHEAT FIELD DR WAXHAW, NC 28173

SOURCE	PROPERTY KEY	TAXES/FEES	INTEREST	AMOUNT DUE
RE	06222334	145.90	0.00	145.90
Name Totals:		**145.90**	**0.00**	**145.90**

Copyright (C) 1997-2026 DEVNET Incorporated

Uncollected Amounts By Names Report
Union County
Date Distributed as of : 1/16/2026

YEAR: 2025

TAXPAYER NAME/ADDRESS

VOHRA, DEEP 6067 HEMBY RD MATTHEWS, NC 28104

SOURCE	PROPERTY KEY	TAXES/FEES	INTEREST	AMOUNT DUE
RE	06147177	145.69	0.00	145.69
Name Totals:		**145.69**	**0.00**	**145.69**

BYRUM, CHANDY CARPENTER TRUSTEE 6423 NEW SALEM RD MARSHVILLE, NC 28103

SOURCE	PROPERTY KEY	TAXES/FEES	INTEREST	AMOUNT DUE
RE	02321001	145.45	0.00	145.45
Name Totals:		**145.45**	**0.00**	**145.45**

BAKER, ZADIE M HEIRS C/O NANCY B MASSEY PO BOX 3075 MONROE, NC 281113075

SOURCE	PROPERTY KEY	TAXES/FEES	INTEREST	AMOUNT DUE
RE	09273058	142.42	2.85	145.27
Name Totals:		**142.42**	**2.85**	**145.27**

AMH HB SECOND BELSHIRE VENTURE LP 23975 PARK SORRENTO STE 300 WOODLAND HILLS, CA 91302

SOURCE	PROPERTY KEY	TAXES/FEES	INTEREST	AMOUNT DUE
RE	07135345	142.20	2.84	145.04
Name Totals:		**142.20**	**2.84**	**145.04**

STEWART, DOUGLAS J 8519 FOXBRIDGE DR MATTHEWS, NC 28104

SOURCE	PROPERTY KEY	TAXES/FEES	INTEREST	AMOUNT DUE
RE	06066152A	142.17	2.84	145.01
Name Totals:		**142.17**	**2.84**	**145.01**

BROWN, MARLENE M 8225 LANCASTER HWY WAXHAW, NC 28173

SOURCE	PROPERTY KEY	TAXES/FEES	INTEREST	AMOUNT DUE
RE	05045010	144.98	0.00	144.98
Name Totals:		**144.98**	**0.00**	**144.98**

STARNES, JODY BRIAN 4205 MCCAIN MILL RD WAXHAW, NC 28173

SOURCE	PROPERTY KEY	TAXES/FEES	INTEREST	AMOUNT DUE
RE	04344001C	141.72	2.83	144.55
Name Totals:		**141.72**	**2.83**	**144.55**

RUIZ, LUIS ALEXANDER DIAZ 1942 BASS CREEK CT MONROE, NC 28110

SOURCE	PROPERTY KEY	TAXES/FEES	INTEREST	AMOUNT DUE
RE	09195017A	141.12	2.82	143.94
Name Totals:		**141.12**	**2.82**	**143.94**

BRADLEY, DEANNE 8608 POTTER RD S WAXHAW, NC 281739253

SOURCE	PROPERTY KEY	TAXES/FEES	INTEREST	AMOUNT DUE
RE	04347006C	140.77	2.82	143.59
Name Totals:		**140.77**	**2.82**	**143.59**

CHONG, SUE 3732 COLE MILL RD CHARLOTTE, NC 28270

SOURCE	PROPERTY KEY	TAXES/FEES	INTEREST	AMOUNT DUE
RE	07081219	140.69	2.81	143.50
Name Totals:		**140.69**	**2.81**	**143.50**

MYLES PROPERTIES LLC 407 HARRIS LN MONROE, NC 28112

SOURCE	PROPERTY KEY	TAXES/FEES	INTEREST	AMOUNT DUE
RE	09197030 14	140.57	2.81	143.38
Name Totals:		**140.57**	**2.81**	**143.38**

Copyright (C) 1997-2026 DEVNET Incorporated

Uncollected Amounts By Names Report
Union County
Date Distributed as of : 1/16/2026

YEAR: 2025

TAXPAYER NAME/ADDRESS

CHEEMA, RASHID 8002 FALLONDALE RD WAXHAW, NC 28173

SOURCE	PROPERTY KEY	TAXES/FEES	INTEREST	AMOUNT DUE
RE	06165428	143.37	0.00	143.37
Name Totals:		**143.37**	**0.00**	**143.37**

CUNNINGHAM, CLEVELAND EUGENE 5913 S ROCKY RIVER RD MONROE, NC 281128061

SOURCE	PROPERTY KEY	TAXES/FEES	INTEREST	AMOUNT DUE
RE	09273047	140.47	2.81	143.28
Name Totals:		**140.47**	**2.81**	**143.28**

ZELAYA, OSCAR SR 2814 SECREST SHORTCUT RD MONROE, NC 281108753

SOURCE	PROPERTY KEY	TAXES/FEES	INTEREST	AMOUNT DUE
RE	09216001F	140.25	2.81	143.06
RE	09216001E	140.25	2.81	143.06
Name Totals:		**280.50**	**5.62**	**286.12**

HALL, GRANT 3708 HERON POINT DR MONROE, NC 28110

SOURCE	PROPERTY KEY	TAXES/FEES	INTEREST	AMOUNT DUE
RE	09075055	142.64	0.00	142.64
Name Totals:		**142.64**	**0.00**	**142.64**

BAIA, JOSEPH C 329 SOMERLED WAY WAXHAW, NC 28173

SOURCE	PROPERTY KEY	TAXES/FEES	INTEREST	AMOUNT DUE
RE	06159450	142.55	0.00	142.55
Name Totals:		**142.55**	**0.00**	**142.55**

VILLA, JUAN CARLOS ROCHA 1902 NEW SALEM RD MONROE, NC 28110

SOURCE	PROPERTY KEY	TAXES/FEES	INTEREST	AMOUNT DUE
RE	04204055	139.19	2.78	141.97
Name Totals:		**139.19**	**2.78**	**141.97**

RIVERA, CHRISTIAN BARRIOS 1915 BECKWITH LN WAXHAW, NC 28173

SOURCE	PROPERTY KEY	TAXES/FEES	INTEREST	AMOUNT DUE
RE	09276017	138.94	2.78	141.72
Name Totals:		**138.94**	**2.78**	**141.72**

DRYE, TOM 9814 ARISTIDES DR WAXHAW, NC 28173

SOURCE	PROPERTY KEY	TAXES/FEES	INTEREST	AMOUNT DUE
RE	06228259	140.93	0.00	140.93
Name Totals:		**140.93**	**0.00**	**140.93**

LOVE, RODNEY LANE 5620 SIKES MILL RD MONROE, NC 28110

SOURCE	PROPERTY KEY	TAXES/FEES	INTEREST	AMOUNT DUE
RE	08090007E	137.39	2.75	140.14
Name Totals:		**137.39**	**2.75**	**140.14**

HIGGNS FAMILY REVOCABLE LIVING TRUS 2609 BEE RIDGE CT WAXHAW, NC 28173

SOURCE	PROPERTY KEY	TAXES/FEES	INTEREST	AMOUNT DUE
RE	06162636	139.88	0.00	139.88
Name Totals:		**139.88**	**0.00**	**139.88**

Copyright (C) 1997-2026 DEVNET Incorporated

Uncollected Amounts By Names Report
Union County
Date Distributed as of : 1/16/2026

YEAR: 2025

TAXPAYER NAME/ADDRESS

HEATH, VIRGINIA S 2755 ROLLING HILLS DR MONROE, NC 28110

SOURCE	PROPERTY KEY	TAXES/FEES	INTEREST	AMOUNT DUE
RE	09405001	136.60	2.73	139.33
Name Totals:		**136.60**	**2.73**	**139.33**

NANCAP LEASING LLC 650 BROOME ST MONROE, NC 28110

SOURCE	PROPERTY KEY	TAXES/FEES	INTEREST	AMOUNT DUE
RE	09112015	139.09	0.00	139.09
Name Totals:		**139.09**	**0.00**	**139.09**

GADDY, RICKY W 905 SIMPSON RD INDIAN TRAIL, NC 28079

SOURCE	PROPERTY KEY	TAXES/FEES	INTEREST	AMOUNT DUE
RE	08228011B	136.36	2.73	139.09
Name Totals:		**136.36**	**2.73**	**139.09**

HWY 601 DEVELOPMENT LLC 520 EAGLETON DOWNS DR STE D PINEVILLE, NC 28134

SOURCE	PROPERTY KEY	TAXES/FEES	INTEREST	AMOUNT DUE
RE	09125235	135.47	2.71	138.18
Name Totals:		**135.47**	**2.71**	**138.18**

GAITHER, BRIGHT HEIRS UNKNOWN UNKNOWN, NC 28110

SOURCE	PROPERTY KEY	TAXES/FEES	INTEREST	AMOUNT DUE
RE	09273051	135.04	2.70	137.74
Name Totals:		**135.04**	**2.70**	**137.74**

MULL, GREGGIE 4901 BELK MILL RD MONROE, NC 28112

SOURCE	PROPERTY KEY	TAXES/FEES	INTEREST	AMOUNT DUE
RE	03177002	134.88	2.70	137.58
Name Totals:		**134.88**	**2.70**	**137.58**

WHITE CAROLE L LIVING TRUST 1116 LAKEWOOD DR MATTHEWS, NC 28104

SOURCE	PROPERTY KEY	TAXES/FEES	INTEREST	AMOUNT DUE
RE	07129086	133.94	2.68	136.62
Name Totals:		**133.94**	**2.68**	**136.62**

WITHROW, MICHELE T 3734 EDWARDS RD WINGATE, NC 28174

SOURCE	PROPERTY KEY	TAXES/FEES	INTEREST	AMOUNT DUE
RE	03120004	136.09	0.00	136.09
Name Totals:		**136.09**	**0.00**	**136.09**

BROOME STREET LLC 400 N BROOME ST STE 400 WAXHAW, NC 28173

SOURCE	PROPERTY KEY	TAXES/FEES	INTEREST	AMOUNT DUE
RE	05113052	135.19	0.00	135.19
Name Totals:		**135.19**	**0.00**	**135.19**

CORRIGAN, CHRISTOPHER T 1003 DESBOROUGH DR MATTHEWS, NC 28104

SOURCE	PROPERTY KEY	TAXES/FEES	INTEREST	AMOUNT DUE
RE	07147759	134.72	0.00	134.72
Name Totals:		**134.72**	**0.00**	**134.72**

BUFF HAMMONDS, MYRA LEE 2107 S ROCKY RIVER RD MONROE, NC 28110

SOURCE	PROPERTY KEY	TAXES/FEES	INTEREST	AMOUNT DUE
RE	09384008	131.95	2.64	134.59
Name Totals:		**131.95**	**2.64**	**134.59**

Copyright (C) 1997-2026 DEVNET Incorporated

Uncollected Amounts By Names Report
Union County
Date Distributed as of : 1/16/2026

YEAR: 2025

TAXPAYER NAME/ADDRESS

PAZ-MORALES, LUCILA 2321 HUNTERS WAY MONROE, NC 28110

SOURCE	PROPERTY KEY	TAXES/FEES	INTEREST	AMOUNT DUE
RE	09226169	131.13	2.62	133.75
Name Totals:		**131.13**	**2.62**	**133.75**

COPSIS, P L 4511 OLD COURSE DR CHARLOTTE, NC 28277

SOURCE	PROPERTY KEY	TAXES/FEES	INTEREST	AMOUNT DUE
RE	07126005	133.32	0.00	133.32
Name Totals:		**133.32**	**0.00**	**133.32**

PRESSLEY, LARRY 5702 BEVERLY DR INDIAN TRAIL, NC 28079

SOURCE	PROPERTY KEY	TAXES/FEES	INTEREST	AMOUNT DUE
RE	07060029A	130.67	2.61	133.28
Name Totals:		**130.67**	**2.61**	**133.28**

KIMEL, BREDON 2115 GOOSE CREEK FARM LN INDIAN TRAIL, NC 28079

SOURCE	PROPERTY KEY	TAXES/FEES	INTEREST	AMOUNT DUE
RE	08291020M	133.06	0.00	133.06
Name Totals:		**133.06**	**0.00**	**133.06**

AUSTIN, EDWARD CHARLES 4010 HOLLY SCHOOL RD MARSHVILLE, NC 281039560

SOURCE	PROPERTY KEY	TAXES/FEES	INTEREST	AMOUNT DUE
RE	01123013	130.42	2.61	133.03
Name Totals:		**130.42**	**2.61**	**133.03**

CAH HOLDINGS LLC 1521 E THIRD ST CHARLOTTE, NC 28204

SOURCE	PROPERTY KEY	TAXES/FEES	INTEREST	AMOUNT DUE
RE	K7075256	132.78	0.00	132.78
Name Totals:		**132.78**	**0.00**	**132.78**

THOMPSON, BRIAN EVERETTE 301 COVINGTON CROSSING MATTHEWS, NC 281040413

SOURCE	PROPERTY KEY	TAXES/FEES	INTEREST	AMOUNT DUE
RE	06093133	132.07	0.00	132.07
Name Totals:		**132.07**	**0.00**	**132.07**

EQUITY TRUST COMPANY CUSTODIAN FB(2201 WEDGEWOOD DR MATTHEWS, NC 28104

SOURCE	PROPERTY KEY	TAXES/FEES	INTEREST	AMOUNT DUE
RE	09274001	128.96	2.58	131.54
Name Totals:		**128.96**	**2.58**	**131.54**

AGLINSKY, WILLIAM E 1508 PRICKLY LN WAXHAW, NC 28173

SOURCE	PROPERTY KEY	TAXES/FEES	INTEREST	AMOUNT DUE
RE	06135066	131.32	0.00	131.32
Name Totals:		**131.32**	**0.00**	**131.32**

MOSS, RACHEL B 9223 SKIPAWAY DR WAXHAW, NC 28173

SOURCE	PROPERTY KEY	TAXES/FEES	INTEREST	AMOUNT DUE
RE	06204175	130.86	0.00	130.86
Name Totals:		**130.86**	**0.00**	**130.86**

MADLOM, DAVID 7402 STONEHAVEN DR WAXHAW, NC 28173

SOURCE	PROPERTY KEY	TAXES/FEES	INTEREST	AMOUNT DUE
RE	06156239	130.84	0.00	130.84
Name Totals:		**130.84**	**0.00**	**130.84**

Copyright (C) 1997-2026 DEVNET Incorporated

Uncollected Amounts By Names Report
Union County
Date Distributed as of : 1/16/2026

YEAR: 2025

TAXPAYER NAME/ADDRESS

VK HERITAGE LLC 160 MINE LAKE CT STE 200 RALEIGH, NC 27615

SOURCE	PROPERTY KEY	TAXES/FEES	INTEREST	AMOUNT DUE
RE	07121308	128.23	2.56	130.79
Name Totals:		**128.23**	**2.56**	**130.79**

KEZIAH S FRANK FAMILY LTD PARTNERSH C/O S FRANK KEZIAH JR 201 E LAWYERS RD MONROE, NC 28110

SOURCE	PROPERTY KEY	TAXES/FEES	INTEREST	AMOUNT DUE
RE	08195013A	128.16	2.56	130.72
Name Totals:		**128.16**	**2.56**	**130.72**

DAVIS, LEROY 602-A FUNDERBURKE RD WINGATE, NC 28174

SOURCE	PROPERTY KEY	TAXES/FEES	INTEREST	AMOUNT DUE
RE	09015004	128.04	2.56	130.60
Name Totals:		**128.04**	**2.56**	**130.60**

ELITE TEAM BUILDERS LLC 6100 FAIRVIEW RD #1100 CHARLOTTE, NC 28210

SOURCE	PROPERTY KEY	TAXES/FEES	INTEREST	AMOUNT DUE
RE	06081049	127.91	2.56	130.47
Name Totals:		**127.91**	**2.56**	**130.47**

REA, CHRISTOPHER A 109 CHASESTONE CT WAXHAW, NC 281739392

SOURCE	PROPERTY KEY	TAXES/FEES	INTEREST	AMOUNT DUE
RE	06150106	127.76	2.56	130.32
Name Totals:		**127.76**	**2.56**	**130.32**

INVESTCAR LLC 5000 RIVERSIDE DR BLDG 5, STE 100W IRVING, TX 75039

SOURCE	PROPERTY KEY	TAXES/FEES	INTEREST	AMOUNT DUE
RE	09268025	127.72	2.55	130.27
Name Totals:		**127.72**	**2.55**	**130.27**

DE LA LUZ, ANABEL ESTRADA 311 FAIRLEY AVE MONROE, NC 28110

SOURCE	PROPERTY KEY	TAXES/FEES	INTEREST	AMOUNT DUE
RE	09228248	127.65	2.55	130.20
Name Totals:		**127.65**	**2.55**	**130.20**

SMITH, JONATHAN ROBERT PO BOX 78101 SAN FRANCISCO, CA 94107

SOURCE	PROPERTY KEY	TAXES/FEES	INTEREST	AMOUNT DUE
RE	09192121	127.22	2.54	129.76
Name Totals:		**127.22**	**2.54**	**129.76**

CONNELL, TIMOTHY J 1017 SHIPPON LN WAXHAW, NC 28173

SOURCE	PROPERTY KEY	TAXES/FEES	INTEREST	AMOUNT DUE
RE	06153174	129.39	0.00	129.39
Name Totals:		**129.39**	**0.00**	**129.39**

EVERT, LINDA S 6722 BACHELORS KNOB RD MARSHVILLE, NC 28103

SOURCE	PROPERTY KEY	TAXES/FEES	INTEREST	AMOUNT DUE
RE	01150020	128.02	0.00	128.02
Name Totals:		**128.02**	**0.00**	**128.02**

BATEN, ADAN FRANCISCO ROJAS 3004 WREN WAY CT MONROE, NC 28110

SOURCE	PROPERTY KEY	TAXES/FEES	INTEREST	AMOUNT DUE
RE	09301213	125.48	2.51	127.99
Name Totals:		**125.48**	**2.51**	**127.99**

Copyright (C) 1997-2026 DEVNET Incorporated

Uncollected Amounts By Names Report
Union County
Date Distributed as of : 1/16/2026

YEAR: 2025

TAXPAYER NAME/ADDRESS

NEER, RICHARD 6045 OXFORDSHIRE RD WAXHAW, NC 28173

SOURCE	PROPERTY KEY	TAXES/FEES	INTEREST	AMOUNT DUE
RE	06153186	127.43	0.00	127.43
Name Totals:		**127.43**	**0.00**	**127.43**

PRICE, MARI L 7602 WESTMONT WAY WAXHAW, NC 28173

SOURCE	PROPERTY KEY	TAXES/FEES	INTEREST	AMOUNT DUE
RE	06156212	126.42	0.00	126.42
Name Totals:		**126.42**	**0.00**	**126.42**

SIEGAL-NICASTRO, MARILYN R 2908 MICHELLE DR MATTHEWS, NC 28104

SOURCE	PROPERTY KEY	TAXES/FEES	INTEREST	AMOUNT DUE
RE	06114057	123.93	2.48	126.41
Name Totals:		**123.93**	**2.48**	**126.41**

A & A UNDERGROUND SERVICE LLC 11701 NORKETT DR CHARLOTTE, NC 28215

SOURCE	PROPERTY KEY	TAXES/FEES	INTEREST	AMOUNT DUE
RE	09153025	123.75	2.48	126.23
Name Totals:		**123.75**	**2.48**	**126.23**

VULETIC-CALDWELL, DONNA L 1408 WAYBRIDGE WAY MATTHEWS, NC 28104

SOURCE	PROPERTY KEY	TAXES/FEES	INTEREST	AMOUNT DUE
RE	06093148	126.03	0.00	126.03
Name Totals:		**126.03**	**0.00**	**126.03**

KENDRICK, GREG T 9028 UNBRIDLE LN WAXHAW, NC 28173

SOURCE	PROPERTY KEY	TAXES/FEES	INTEREST	AMOUNT DUE
RE	06204216	125.89	0.00	125.89
Name Totals:		**125.89**	**0.00**	**125.89**

HELMS, ANGELA PEARL 6012 MORGAN ACADEMY RD MARSHVILLE, NC 281038608

SOURCE	PROPERTY KEY	TAXES/FEES	INTEREST	AMOUNT DUE
RE	01168002	123.34	2.47	125.81
Name Totals:		**123.34**	**2.47**	**125.81**

NADELIN, ROBERT E C/O JAMES MILLER & ASSOCIATES PO BOX 3316 MONROE, NC 28111

SOURCE	PROPERTY KEY	TAXES/FEES	INTEREST	AMOUNT DUE
RE	09231101B	123.31	2.47	125.78
Name Totals:		**123.31**	**2.47**	**125.78**

WILLIAMS, EMMA 1420 JJ AUTRY RD MARSHVILLE, NC 28103

SOURCE	PROPERTY KEY	TAXES/FEES	INTEREST	AMOUNT DUE
RE	02089011R	123.30	2.47	125.77
Name Totals:		**123.30**	**2.47**	**125.77**

ROGERS, VICKIE M 7911 LANDSFORD RD MONROE, NC 28112

SOURCE	PROPERTY KEY	TAXES/FEES	INTEREST	AMOUNT DUE
RE	03183021	123.23	2.46	125.69
Name Totals:		**123.23**	**2.46**	**125.69**

MILLER, LOREE B 2005 MILLBRIDGE PKWY WAXHAW, NC 281734539

SOURCE	PROPERTY KEY	TAXES/FEES	INTEREST	AMOUNT DUE
RE	05165159	125.28	0.00	125.28
Name Totals:		**125.28**	**0.00**	**125.28**

Copyright (C) 1997-2026 DEVNET Incorporated

Uncollected Amounts By Names Report
Union County
Date Distributed as of : 1/16/2026

YEAR: 2025

TAXPAYER NAME/ADDRESS

EAST, WEST INVEST NC LLC 1621 SHIMRON LN WAXHAW, NC 28173

SOURCE	PROPERTY KEY	TAXES/FEES	INTEREST	AMOUNT DUE
RE	07084008	121.61	2.43	124.04
Name Totals:		**121.61**	**2.43**	**124.04**

EAST, WEST INVEST NC LLC 1621 SHIMRON LANE WAXHAW, NC 28173

SOURCE	PROPERTY KEY	TAXES/FEES	INTEREST	AMOUNT DUE
RE	07081019	121.61	2.43	124.04
RE	07081015	121.61	2.43	124.04
Name Totals:		**243.22**	**4.86**	**248.08**

ARMANDO, RIVERA MORENO HECTOR 7013 WALKERS RUN DR MONROE, NC 28110

SOURCE	PROPERTY KEY	TAXES/FEES	INTEREST	AMOUNT DUE
RE	07081255	121.61	2.43	124.04
Name Totals:		**121.61**	**2.43**	**124.04**

EAST WEST INVEST NC LLC 1621 SHIMRON LN WAXHAW, NC 28173

SOURCE	PROPERTY KEY	TAXES/FEES	INTEREST	AMOUNT DUE
RE	07084004	121.61	2.43	124.04
RE	07081138	121.61	2.43	124.04
RE	07081067	121.61	2.43	124.04
RE	07081065	121.61	2.43	124.04
Name Totals:		**486.44**	**9.72**	**496.16**

KIKER, RANDY L JR PO BOX 487 WINGATE, NC 28174

SOURCE	PROPERTY KEY	TAXES/FEES	INTEREST	AMOUNT DUE
RE	07084121	121.61	2.43	124.04
Name Totals:		**121.61**	**2.43**	**124.04**

YOUNTS RD LLC 1625 AUSTIN CHANEY RD WINGATE, NC 28174

SOURCE	PROPERTY KEY	TAXES/FEES	INTEREST	AMOUNT DUE
RE	07084023	121.61	2.43	124.04
RE	07081039	121.61	2.43	124.04
RE	07081035	121.61	2.43	124.04
Name Totals:		**364.83**	**7.29**	**372.12**

VELASCO, DANIEL VIVEROS 4608 INDIAN TRAIL FAIRVIEW RD INDIAN TRAIL, NC 28079

SOURCE	PROPERTY KEY	TAXES/FEES	INTEREST	AMOUNT DUE
RE	07081133	121.61	2.43	124.04
Name Totals:		**121.61**	**2.43**	**124.04**

HORNE, LEROY BOX 16 WEST PAWLETT, VT 05775

SOURCE	PROPERTY KEY	TAXES/FEES	INTEREST	AMOUNT DUE
RE	07081063	121.61	2.43	124.04
Name Totals:		**121.61**	**2.43**	**124.04**

SUTTON, PATRICIA A HEIRS 1306 ALLEN CT EDERSBURG, MD 21784

SOURCE	PROPERTY KEY	TAXES/FEES	INTEREST	AMOUNT DUE
RE	07081115	121.61	2.43	124.04
Name Totals:		**121.61**	**2.43**	**124.04**

Copyright (C) 1997-2026 DEVNET Incorporated

Uncollected Amounts By Names Report
Union County
Date Distributed as of : 1/16/2026

YEAR: 2025

TAXPAYER NAME/ADDRESS

DE POZO, BEDIA E RAMOS 5238 BELLFLOWER LN CHARLOTTE, NC 28227

SOURCE	PROPERTY KEY	TAXES/FEES	INTEREST	AMOUNT DUE
RE	07081240	121.61	2.43	124.04
Name Totals:		**121.61**	**2.43**	**124.04**

DE PAZ, GEOVANNY DE JESUS 5542 GREAT WAGON RD CHARLOTTE, NC 28215

SOURCE	PROPERTY KEY	TAXES/FEES	INTEREST	AMOUNT DUE
RE	07081120	121.61	2.43	124.04
RE	07081111	121.61	2.43	124.04
Name Totals:		**243.22**	**4.86**	**248.08**

STARNES, PHONZO H 3321 UNITY CHURCH RD LANCASTER, SC 29720

SOURCE	PROPERTY KEY	TAXES/FEES	INTEREST	AMOUNT DUE
RE	07081238	121.61	2.43	124.04
Name Totals:		**121.61**	**2.43**	**124.04**

SALAS, FAUSTINO VIVEROS 1003 KALLI DR MATTHEWS, NC 28104

SOURCE	PROPERTY KEY	TAXES/FEES	INTEREST	AMOUNT DUE
RE	07081137	121.61	2.43	124.04
Name Totals:		**121.61**	**2.43**	**124.04**

RANDAZZO, ROSARIO 1100 DRUMMOND LN MATTHEWS, NC 28104

SOURCE	PROPERTY KEY	TAXES/FEES	INTEREST	AMOUNT DUE
RE	07081169	121.61	2.43	124.04
Name Totals:		**121.61**	**2.43**	**124.04**

OROZCO, IVAN ERNESTO RAMIREZ 5422 SUNFIELD DR CHARLOTTE, NC 28215

SOURCE	PROPERTY KEY	TAXES/FEES	INTEREST	AMOUNT DUE
RE	07081162	121.61	2.43	124.04
Name Totals:		**121.61**	**2.43**	**124.04**

OLANO, MARY LOU 14924 CASTLEBRIDGE LN MATTHEWS, NC 28104

SOURCE	PROPERTY KEY	TAXES/FEES	INTEREST	AMOUNT DUE
RE	07081149	121.61	2.43	124.04
Name Totals:		**121.61**	**2.43**	**124.04**

GIBSON, CHARLES D SR HEIRS C/O CHARLES DAVIS GIBSON JR 402 SUNSET ISLAND TRL GALLATIN, TN 37066

SOURCE	PROPERTY KEY	TAXES/FEES	INTEREST	AMOUNT DUE
RE	07081025	121.61	2.43	124.04
Name Totals:		**121.61**	**2.43**	**124.04**

JOHNSON, ELLIS P III 5909 MEADOWMERE DR MONROE, NC 28110

SOURCE	PROPERTY KEY	TAXES/FEES	INTEREST	AMOUNT DUE
RE	07081026	121.61	2.43	124.04
Name Totals:		**121.61**	**2.43**	**124.04**

MORENO, HECTOR ARMANDO RIVERA 7013 WALKERS RUN DR MONROE, NC 28110

SOURCE	PROPERTY KEY	TAXES/FEES	INTEREST	AMOUNT DUE
RE	07081256	121.61	2.43	124.04
Name Totals:		**121.61**	**2.43**	**124.04**

Copyright (C) 1997-2026 DEVNET Incorporated

Uncollected Amounts By Names Report
Union County
Date Distributed as of : 1/16/2026

YEAR: 2025

TAXPAYER NAME/ADDRESS

CHIRINOS, HERLIN 1003 DUNLEIGH DR CHARLOTTE, NC 28214

SOURCE	PROPERTY KEY	TAXES/FEES	INTEREST	AMOUNT DUE
RE	07081105	121.61	2.43	124.04
Name Totals:		**121.61**	**2.43**	**124.04**

FOMEN, ALEX 408 LANCASTER AVE MONROE, NC 28112

SOURCE	PROPERTY KEY	TAXES/FEES	INTEREST	AMOUNT DUE
RE	07081258	121.61	2.43	124.04
Name Totals:		**121.61**	**2.43**	**124.04**

TOMBERLIN, ANN 1501 NEW SALEM RD MONROE, NC 28110

SOURCE	PROPERTY KEY	TAXES/FEES	INTEREST	AMOUNT DUE
RE	08081005	121.56	2.43	123.99
Name Totals:		**121.56**	**2.43**	**123.99**

HASTY, DANA HOLDER 5022 N ROCKY RIVER RD INDIAN TRAIL, NC 28079

SOURCE	PROPERTY KEY	TAXES/FEES	INTEREST	AMOUNT DUE
RE	L8297002K	121.56	2.43	123.99
Name Totals:		**121.56**	**2.43**	**123.99**

DRP NC 1 LLC C/O DW PARTNERS LP 590 MADISON AVE, 13TH FLOOR NEW YORK, NY 10022

SOURCE	PROPERTY KEY	TAXES/FEES	INTEREST	AMOUNT DUE
RE	0613586	121.01	2.42	123.43
Name Totals:		**121.01**	**2.42**	**123.43**

MATSENKO, ALEKSANDR 2963 OCEAN PKWY APT 1 R BROOKLYN, NY 11235

SOURCE	PROPERTY KEY	TAXES/FEES	INTEREST	AMOUNT DUE
RE	08291049	120.66	2.41	123.07
Name Totals:		**120.66**	**2.41**	**123.07**

BARTLETT ENTITIES LLC 585 WATEREE KEY CT WINNSBORO, SC 29180

SOURCE	PROPERTY KEY	TAXES/FEES	INTEREST	AMOUNT DUE
RE	05116010	122.59	0.00	122.59
Name Totals:		**122.59**	**0.00**	**122.59**

3840 MIT RD LLC 3840 MATTHEWS INDIAN TRAIL RD MATTHEWS, NC 28104

SOURCE	PROPERTY KEY	TAXES/FEES	INTEREST	AMOUNT DUE
RE	07105023A20	120.10	2.40	122.50
RE	07105023A19	120.10	2.40	122.50
RE	07105023A18	120.10	2.40	122.50
RE	07105023A17	120.10	2.40	122.50
RE	07105023A16	120.10	2.40	122.50
RE	07105023A15	120.10	2.40	122.50
RE	07105023A14	120.10	2.40	122.50
RE	07105023A13	120.10	2.40	122.50
RE	07105023A12	120.10	2.40	122.50
RE	07105023A11	120.10	2.40	122.50
Name Totals:		**1,201.00**	**24.00**	**1,225.00**

Copyright (C) 1997-2026 DEVNET Incorporated

Uncollected Amounts By Names Report
Union County
Date Distributed as of : 1/16/2026

YEAR: 2025

TAXPAYER NAME/ADDRESS

GATTO, DONALD FREDERICK TRUSTEE ET4212 HOFFMEISTER DR WAXHAW, NC 28173

SOURCE	PROPERTY KEY	TAXES/FEES	INTEREST	AMOUNT DUE
RE	06192355	122.23	0.00	122.23
Name Totals:		**122.23**	**0.00**	**122.23**

KEZIAH, DOUGLAS BLAIR 3301 CONCORD HWY MONROE, NC 28110

SOURCE	PROPERTY KEY	TAXES/FEES	INTEREST	AMOUNT DUE
RE	09171023	119.61	2.39	122.00
Name Totals:		**119.61**	**2.39**	**122.00**

MCDOW, MICHAEL DENNIS 1018 LASALLE ST MONROE, NC 28110

SOURCE	PROPERTY KEY	TAXES/FEES	INTEREST	AMOUNT DUE
RE	09189196A	119.41	2.39	121.80
Name Totals:		**119.41**	**2.39**	**121.80**

KEELEY, KATHLEEN 3523 YORKSHIRE CT INDIAN LAND, SC 29707

SOURCE	PROPERTY KEY	TAXES/FEES	INTEREST	AMOUNT DUE
RE	06108341	121.32	0.00	121.32
Name Totals:		**121.32**	**0.00**	**121.32**

LONDON, MICHELLE 1200 THISTLEDOWN CT MATTHEWS, NC 28104

SOURCE	PROPERTY KEY	TAXES/FEES	INTEREST	AMOUNT DUE
RE	07150206	121.28	0.00	121.28
Name Totals:		**121.28**	**0.00**	**121.28**

RG REAL ESTATE HOLDINGS LLC 5205 OLD HICKORY RD LANCASTER, SC 29720

SOURCE	PROPERTY KEY	TAXES/FEES	INTEREST	AMOUNT DUE
RE	05186016	118.25	2.37	120.62
Name Totals:		**118.25**	**2.37**	**120.62**

EQUITY TRUST COMPANY CUSTODIAN FB(2201 WEDGEWOOD DR MATTHEWS, NC 28104

SOURCE	PROPERTY KEY	TAXES/FEES	INTEREST	AMOUNT DUE
RE	09274001A	117.67	2.35	120.02
Name Totals:		**117.67**	**2.35**	**120.02**

PRICE, TODD JON 2301 GARDEN VIEW LN MATTHEWS, NC 28104

SOURCE	PROPERTY KEY	TAXES/FEES	INTEREST	AMOUNT DUE
RE	06096302	119.78	0.00	119.78
Name Totals:		**119.78**	**0.00**	**119.78**

HONEYCUTT, MYA HAIGLER 6809 SANTA CLAUS RD MONROE, NC 281109076

SOURCE	PROPERTY KEY	TAXES/FEES	INTEREST	AMOUNT DUE
RE	01219001F	117.28	2.35	119.63
Name Totals:		**117.28**	**2.35**	**119.63**

SHANKAAR, CHANDRAN 2388 CREEKVIEW DR WAXHAW, NC 28173

SOURCE	PROPERTY KEY	TAXES/FEES	INTEREST	AMOUNT DUE
RE	06165543	119.57	0.00	119.57
Name Totals:		**119.57**	**0.00**	**119.57**

VIGIL, SHARA E 1004 GROVES EDGE LN WAXHAW, NC 28173

SOURCE	PROPERTY KEY	TAXES/FEES	INTEREST	AMOUNT DUE
RE	06222238	119.40	0.00	119.40
Name Totals:		**119.40**	**0.00**	**119.40**

Copyright (C) 1997-2026 DEVNET Incorporated

Uncollected Amounts By Names Report
Union County
Date Distributed as of : 1/16/2026

YEAR: 2025

TAXPAYER NAME/ADDRESS

WEBER, BRADLEY E 1008 HAMPTON GROVE RD WAXHAW, NC 28173

SOURCE	PROPERTY KEY	TAXES/FEES	INTEREST	AMOUNT DUE
RE	05165278	119.10	0.00	119.10
Name Totals:		**119.10**	**0.00**	**119.10**

WILLIAMS, DORIS RORIE 2701 HAIGLER BAUCOM RD MONROE, NC 28110

SOURCE	PROPERTY KEY	TAXES/FEES	INTEREST	AMOUNT DUE
RE	04030032	116.72	2.33	119.05
Name Totals:		**116.72**	**2.33**	**119.05**

CR INVESTMENT GROUP LLC 5041 OAKMERE RD WAXHAW, NC 28173

SOURCE	PROPERTY KEY	TAXES/FEES	INTEREST	AMOUNT DUE
RE	05116035	119.00	0.00	119.00
Name Totals:		**119.00**	**0.00**	**119.00**

DURAN, GUILLERMO AGUILAR 1303 WALLACE RD MONROE, NC 28112

SOURCE	PROPERTY KEY	TAXES/FEES	INTEREST	AMOUNT DUE
RE	09253008 01	116.60	2.33	118.93
Name Totals:		**116.60**	**2.33**	**118.93**

KEISLER, BRAD E 7829 STONEHAVEN DR WAXHAW, NC 28173

SOURCE	PROPERTY KEY	TAXES/FEES	INTEREST	AMOUNT DUE
RE	06156086	118.79	0.00	118.79
Name Totals:		**118.79**	**0.00**	**118.79**

DAVIS, PRESTON LEE TRUSTEE 1112 DEERCROSS LN WAXHAW, NC 28173

SOURCE	PROPERTY KEY	TAXES/FEES	INTEREST	AMOUNT DUE
RE	06201656	117.79	0.00	117.79
Name Totals:		**117.79**	**0.00**	**117.79**

VICK FAMILY LLC 750 INDIGO LOOP MIRAMAR BEACH, FL 32550

SOURCE	PROPERTY KEY	TAXES/FEES	INTEREST	AMOUNT DUE
RE	02061002	114.78	2.30	117.08
Name Totals:		**114.78**	**2.30**	**117.08**

MEDLIN, KEN EDWARD 2919 S ROCKY RIVER RD MONROE, NC 28112

SOURCE	PROPERTY KEY	TAXES/FEES	INTEREST	AMOUNT DUE
RE	04276013	114.63	2.29	116.92
Name Totals:		**114.63**	**2.29**	**116.92**

NC JMB LAND COMPANY LLC 4201 CONGRESS ST STE 470 CHARLOTTE, NC 28209

SOURCE	PROPERTY KEY	TAXES/FEES	INTEREST	AMOUNT DUE
RE	05153033	114.29	2.29	116.58
Name Totals:		**114.29**	**2.29**	**116.58**

HWY 601 DEVELOPMENT LLC 520 EAGLETON DOWNS DR STE D PINEVILLE, NC 28134

SOURCE	PROPERTY KEY	TAXES/FEES	INTEREST	AMOUNT DUE
RE	09125234	113.33	2.27	115.60
Name Totals:		**113.33**	**2.27**	**115.60**

MORROW, CYNTHIA COVINGTON 5902 SECREST SHORTCUT RD MONROE, NC 281109179

SOURCE	PROPERTY KEY	TAXES/FEES	INTEREST	AMOUNT DUE
RE	02186016	113.23	2.26	115.49
Name Totals:		**113.23**	**2.26**	**115.49**

Copyright (C) 1997-2026 DEVNET Incorporated

Uncollected Amounts By Names Report
Union County
Date Distributed as of : 1/16/2026

YEAR: 2025

TAXPAYER NAME/ADDRESS

LOCO PANTHER AVIATION LLC 317 POINT CARPENTER RD FORT MILL, SC 29707

SOURCE	PROPERTY KEY	TAXES/FEES	INTEREST	AMOUNT DUE
RE	08291022E	113.03	2.26	115.29
Name Totals:		**113.03**	**2.26**	**115.29**

MENDOZA, JOSE LUIS 509 EVERETTE ST MONROE, NC 28112

SOURCE	PROPERTY KEY	TAXES/FEES	INTEREST	AMOUNT DUE
RE	09231059	112.89	2.26	115.15
Name Totals:		**112.89**	**2.26**	**115.15**

NIXON, VASILIOS T 1517 HAWKSTONE DR WAXHAW, NC 28173

SOURCE	PROPERTY KEY	TAXES/FEES	INTEREST	AMOUNT DUE
RE	06156381	115.14	0.00	115.14
Name Totals:		**115.14**	**0.00**	**115.14**

ROBINSON, WILLIE ANDRE ET AL C/O WILLIE ANDRE ROBINSON P.O BOX 1119 WINGATE, NC 28174

SOURCE	PROPERTY KEY	TAXES/FEES	INTEREST	AMOUNT DUE
RE	02242140	112.86	2.26	115.12
Name Totals:		**112.86**	**2.26**	**115.12**

PARIKH, SHILPA 3102 LAKEHURST CROSSING MATTHEWS, NC 28104

SOURCE	PROPERTY KEY	TAXES/FEES	INTEREST	AMOUNT DUE
RE	07150638	114.87	0.00	114.87
Name Totals:		**114.87**	**0.00**	**114.87**

NGUYEN, BAO L 1033 SPYGLASS LN WAXHAW, NC 28173

SOURCE	PROPERTY KEY	TAXES/FEES	INTEREST	AMOUNT DUE
RE	06240058	114.83	0.00	114.83
Name Totals:		**114.83**	**0.00**	**114.83**

EICHHORN, JENS 2020 GREENBROOK PKWY MATTHEWS, NC 28104

SOURCE	PROPERTY KEY	TAXES/FEES	INTEREST	AMOUNT DUE
RE	06120051A	112.43	2.25	114.68
Name Totals:		**112.43**	**2.25**	**114.68**

CROWELL, BARBARA H 1416 CROWELL DAIRY RD INDIAN TRAIL, NC 280799704

SOURCE	PROPERTY KEY	TAXES/FEES	INTEREST	AMOUNT DUE
RE	08282010C	112.36	2.25	114.61
Name Totals:		**112.36**	**2.25**	**114.61**

HAYNES, PAUL D 9201 POTTER RD MATTHEWS, NC 28104

SOURCE	PROPERTY KEY	TAXES/FEES	INTEREST	AMOUNT DUE
RE	06024004A	114.49	0.00	114.49
Name Totals:		**114.49**	**0.00**	**114.49**

HALBERSTADT, WILLIAM R 9307 KINGSMEAD LN WAXHAW, NC 28173

SOURCE	PROPERTY KEY	TAXES/FEES	INTEREST	AMOUNT DUE
RE	06201912	114.47	0.00	114.47
Name Totals:		**114.47**	**0.00**	**114.47**

WINN, ROBERT 1301 MEDLIN ROAD MONROE, NC 28112

SOURCE	PROPERTY KEY	TAXES/FEES	INTEREST	AMOUNT DUE
RE	09188075	112.02	2.24	114.26
Name Totals:		**112.02**	**2.24**	**114.26**

Copyright (C) 1997-2026 DEVNET Incorporated

Uncollected Amounts By Names Report
Union County
Date Distributed as of : 1/16/2026

YEAR: 2025

TAXPAYER NAME/ADDRESS

GROVER, NANCY M 3021 GROVES EDGE LN WAXHAW, NC 28173

SOURCE	PROPERTY KEY	TAXES/FEES	INTEREST	AMOUNT DUE
RE	06222254	114.00	0.00	114.00
Name Totals:		**114.00**	**0.00**	**114.00**

COFFIE, JOHN H 1006 GORDON ST MONROE, NC 28112

SOURCE	PROPERTY KEY	TAXES/FEES	INTEREST	AMOUNT DUE
RE	09273101	111.49	2.23	113.72
Name Totals:		**111.49**	**2.23**	**113.72**

SRINIVASAN, HARIPRIYA 8216 PENMAN SPRINGS DR WAXHAW, NC 28173

SOURCE	PROPERTY KEY	TAXES/FEES	INTEREST	AMOUNT DUE
RE	06159339	113.45	0.00	113.45
Name Totals:		**113.45**	**0.00**	**113.45**

CARUANA, LUCAS 8301 STURMINSTER DR WAXHAW, NC 28173

SOURCE	PROPERTY KEY	TAXES/FEES	INTEREST	AMOUNT DUE
RE	06192278	113.39	0.00	113.39
Name Totals:		**113.39**	**0.00**	**113.39**

NEER, RICHARD 1500 TARRINGTON WAY INDIAN TRAIL, NC 28079

SOURCE	PROPERTY KEY	TAXES/FEES	INTEREST	AMOUNT DUE
RE	07123180	113.02	0.00	113.02
Name Totals:		**113.02**	**0.00**	**113.02**

LAWINGS, EDWARD LEE HEIRS C/O MICKIE JEAN LAWINGS 1603 NEW TOWN RD MONROE, NC 28110

SOURCE	PROPERTY KEY	TAXES/FEES	INTEREST	AMOUNT DUE
RE	09351144	110.77	2.22	112.99
RE	09351143	110.77	2.22	112.99
Name Totals:		**221.54**	**4.44**	**225.98**

TREEHOUSE VINEYARDS FAMILY LIMITED 303 BAY ST MONROE, NC 28112

SOURCE	PROPERTY KEY	TAXES/FEES	INTEREST	AMOUNT DUE
RE	09238032	110.72	2.21	112.93
Name Totals:		**110.72**	**2.21**	**112.93**

MCMANUS, CLIFFORD W TRUSTEE 1615 LOVE RD MONROE, NC 28110

SOURCE	PROPERTY KEY	TAXES/FEES	INTEREST	AMOUNT DUE
RE	09301250F	110.72	2.21	112.93
Name Totals:		**110.72**	**2.21**	**112.93**

SHEPARD, DONALD LEE 3612 S ROCKY RIVER RD MONROE, NC 28112

SOURCE	PROPERTY KEY	TAXES/FEES	INTEREST	AMOUNT DUE
RE	03144008A	112.31	0.00	112.31
Name Totals:		**112.31**	**0.00**	**112.31**

ELITE TEAM BUILDERS LLC 6100 FAIRVIEW RD #1100 CHARLOTTE, NC 28210

SOURCE	PROPERTY KEY	TAXES/FEES	INTEREST	AMOUNT DUE
RE	06081054	109.99	2.20	112.19
Name Totals:		**109.99**	**2.20**	**112.19**

Copyright (C) 1997-2026 DEVNET Incorporated

Uncollected Amounts By Names Report
Union County
Date Distributed as of : 1/16/2026

YEAR: 2025

TAXPAYER NAME/ADDRESS

DEESE, VIRDI 6300 TAN YARD RD MATTHEWS, NC 28104

SOURCE	PROPERTY KEY	TAXES/FEES	INTEREST	AMOUNT DUE
RE	06021002	112.18	0.00	112.18
Name Totals:		**112.18**	**0.00**	**112.18**

DONAHUE, DANIEL W 1701 WALDEN POND LN WAXHAW, NC 28173

SOURCE	PROPERTY KEY	TAXES/FEES	INTEREST	AMOUNT DUE
RE	06207035	112.11	0.00	112.11
Name Totals:		**112.11**	**0.00**	**112.11**

NUNN, BRADLEY A TRUSTEE ET AL 4229 HOFFMEISTER DR WAXHAW, NC 28173

SOURCE	PROPERTY KEY	TAXES/FEES	INTEREST	AMOUNT DUE
RE	06192306	112.08	0.00	112.08
Name Totals:		**112.08**	**0.00**	**112.08**

LOPEZ, BERNARDITA LUNA 216 UNION RD MATTHEWS, NC 28104

SOURCE	PROPERTY KEY	TAXES/FEES	INTEREST	AMOUNT DUE
RE	08312062	109.69	2.19	111.88
Name Totals:		**109.69**	**2.19**	**111.88**

DEAN LIVING TRUST 8320 EUCALYPTUS AVE WAXHAW, NC 28173

SOURCE	PROPERTY KEY	TAXES/FEES	INTEREST	AMOUNT DUE
RE	06186219	111.50	0.00	111.50
Name Totals:		**111.50**	**0.00**	**111.50**

CARTER, KENNETH W 3003 GRIMES ST MONROE, NC 28110

SOURCE	PROPERTY KEY	TAXES/FEES	INTEREST	AMOUNT DUE
RE	09301230A	108.55	2.17	110.72
Name Totals:		**108.55**	**2.17**	**110.72**

RUMBA VENUE CENTER LLC 4216 SECREST SHORT CUT RD MONROE, NC 28110

SOURCE	PROPERTY KEY	TAXES/FEES	INTEREST	AMOUNT DUE
RE	02310018	107.80	2.16	109.96
Name Totals:		**107.80**	**2.16**	**109.96**

AUSTIN, EMILY S 230 OLDE COUNTRY LN WINGATE, NC 28174

SOURCE	PROPERTY KEY	TAXES/FEES	INTEREST	AMOUNT DUE
RE	02245002B	106.79	2.14	108.93
Name Totals:		**106.79**	**2.14**	**108.93**

PURSER, CAROL F 416 BRIEF RD E MIDLAND, NC 28107

SOURCE	PROPERTY KEY	TAXES/FEES	INTEREST	AMOUNT DUE
RE	08180007E	108.41	0.00	108.41
Name Totals:		**108.41**	**0.00**	**108.41**

BRANTLEY FARM PARTNERSHIP 3923 LANCASTER HWY MONROE, NC 28112

SOURCE	PROPERTY KEY	TAXES/FEES	INTEREST	AMOUNT DUE
RE	T4222024	108.13	0.00	108.13
Name Totals:		**108.13**	**0.00**	**108.13**

HELMS, JEREMY LEE LORENZO 3116 POPLIN RD MONROE, NC 28110

SOURCE	PROPERTY KEY	TAXES/FEES	INTEREST	AMOUNT DUE
RE	09253068A	105.95	2.12	108.07
Name Totals:		**105.95**	**2.12**	**108.07**

Copyright (C) 1997-2026 DEVNET Incorporated

Uncollected Amounts By Names Report
Union County
Date Distributed as of : 1/16/2026

YEAR: 2025

TAXPAYER NAME/ADDRESS

ETIER, NICOLAS L 2222 GREEN VIEW DR WAXHAW, NC 28173

SOURCE	PROPERTY KEY	TAXES/FEES	INTEREST	AMOUNT DUE
RE	07069059	105.87	2.12	107.99
Name Totals:		**105.87**	**2.12**	**107.99**

LING, YUN 9619 BELMONT LN WAXHAW, NC 28173

SOURCE	PROPERTY KEY	TAXES/FEES	INTEREST	AMOUNT DUE
RE	06222075	107.67	0.00	107.67
Name Totals:		**107.67**	**0.00**	**107.67**

MOORE, DWIGHT B HEIRS 6800 ROCKY FALLS RD CHARLOTTE, NC 28211

SOURCE	PROPERTY KEY	TAXES/FEES	INTEREST	AMOUNT DUE
RE	01138002A	105.14	2.10	107.24
Name Totals:		**105.14**	**2.10**	**107.24**

SMITH, BERNARD L 8310 PRINCE VALIANT DR WAXHAW, NC 28173

SOURCE	PROPERTY KEY	TAXES/FEES	INTEREST	AMOUNT DUE
RE	06189058	106.41	0.00	106.41
Name Totals:		**106.41**	**0.00**	**106.41**

HEFRON, MICHAEL J 9023 YELLOW PINE CT WAXHAW, NC 28173

SOURCE	PROPERTY KEY	TAXES/FEES	INTEREST	AMOUNT DUE
RE	06207076	106.37	0.00	106.37
Name Totals:		**106.37**	**0.00**	**106.37**

WILLIAMS, MICHAEL TED 6611 SANDY SMITH RD MARSHVILLE, NC 28103

SOURCE	PROPERTY KEY	TAXES/FEES	INTEREST	AMOUNT DUE
RE	01123004B	104.14	2.08	106.22
Name Totals:		**104.14**	**2.08**	**106.22**

BUNDRICK, PHILIP R II 3035 CLAUDE AUSTIN RD MONROE, NC 28112

SOURCE	PROPERTY KEY	TAXES/FEES	INTEREST	AMOUNT DUE
RE	04060029	103.29	2.07	105.36
RE	04060024	103.29	2.07	105.36
Name Totals:		**206.58**	**4.14**	**210.72**

RAMIREZ, CONCEPCION GONZALEZ 513 CANARY CT WINGATE, NC 28174

SOURCE	PROPERTY KEY	TAXES/FEES	INTEREST	AMOUNT DUE
RE	04060081	103.29	2.07	105.36
Name Totals:		**103.29**	**2.07**	**105.36**

PARKER, JOSHUA A 3035 CLAUDE AUSTIN RD MONROE, NC 28112

SOURCE	PROPERTY KEY	TAXES/FEES	INTEREST	AMOUNT DUE
RE	04060028	103.29	2.07	105.36
RE	04060027	103.29	2.07	105.36
RE	04060026	103.29	2.07	105.36
Name Totals:		**309.87**	**6.21**	**316.08**

PARKER, JOSHUA A 2035 CLAUDE AUSTIN RD MONROE, NC 28112

SOURCE	PROPERTY KEY	TAXES/FEES	INTEREST	AMOUNT DUE
RE	04060025	103.29	2.07	105.36
Name Totals:		**103.29**	**2.07**	**105.36**

Copyright (C) 1997-2026 DEVNET Incorporated

Uncollected Amounts By Names Report
Union County
Date Distributed as of : 1/16/2026

YEAR: 2025

TAXPAYER NAME/ADDRESS

SANCTUARY AT SOUTHGATE COMMUNITY 8025 ARROWRIDGE BLVD CHARLOTTE, NC 28273

SOURCE	PROPERTY KEY	TAXES/FEES	INTEREST	AMOUNT DUE
RE	07006052	103.01	2.06	105.07
Name Totals:		**103.01**	**2.06**	**105.07**

STALLINGS FARM INVESTMENTS LLC PO BOX 1561 MONROE, NC 28111

SOURCE	PROPERTY KEY	TAXES/FEES	INTEREST	AMOUNT DUE
RE	07099007	104.39	0.00	104.39
Name Totals:		**104.39**	**0.00**	**104.39**

FRIEMAN, STEPHEN P 2907 ARSDALE RD WAXHAW, NC 28173

SOURCE	PROPERTY KEY	TAXES/FEES	INTEREST	AMOUNT DUE
RE	06162426	104.21	0.00	104.21
Name Totals:		**104.21**	**0.00**	**104.21**

JONES, LINA J 718 MORGAN PL MARSHVILLE, NC 28103

SOURCE	PROPERTY KEY	TAXES/FEES	INTEREST	AMOUNT DUE
RE	02317014	104.13	0.00	104.13
Name Totals:		**104.13**	**0.00**	**104.13**

DIAZ, ASHLEY 1820 HARRIS HOUSTON RD UNIT 620323 CHARLOTTE, NC 28262

SOURCE	PROPERTY KEY	TAXES/FEES	INTEREST	AMOUNT DUE
RE	09192046	102.04	2.04	104.08
Name Totals:		**102.04**	**2.04**	**104.08**

SHAH SAMEER D REVOCABLE TRUST 802 PINE VALLEY CT MATTHEWS, NC 28104

SOURCE	PROPERTY KEY	TAXES/FEES	INTEREST	AMOUNT DUE
RE	06099381	104.01	0.00	104.01
Name Totals:		**104.01**	**0.00**	**104.01**

NGUYEN, TUAN V 1209 LAFAYETTE PARK LN MATTHEWS, NC 281044500

SOURCE	PROPERTY KEY	TAXES/FEES	INTEREST	AMOUNT DUE
RE	06123157	103.96	0.00	103.96
Name Totals:		**103.96**	**0.00**	**103.96**

ARBORWOOD TOWNHOMES HOMEOWNEF PO BOX 3340 FORT MILL, SC 29716

SOURCE	PROPERTY KEY	TAXES/FEES	INTEREST	AMOUNT DUE
RE	09267168	101.60	2.03	103.63
Name Totals:		**101.60**	**2.03**	**103.63**

PROPERTIES EM LLC 605 SIMPSON RD INDIAN TRAIL, NC 28079

SOURCE	PROPERTY KEY	TAXES/FEES	INTEREST	AMOUNT DUE
RE	09253028	101.60	2.03	103.63
Name Totals:		**101.60**	**2.03**	**103.63**

HUGHES, ROBERT JAMES JR 205 OAKWOOD DR MATTHEWS, NC 281043108

SOURCE	PROPERTY KEY	TAXES/FEES	INTEREST	AMOUNT DUE
RE	08312121	101.58	2.03	103.61
Name Totals:		**101.58**	**2.03**	**103.61**

AMH HB SECOND BELSHIRE VENTURE LP 23975 PARK SORRENTO STE 300 WOODLAND HILLS, CA 91302

SOURCE	PROPERTY KEY	TAXES/FEES	INTEREST	AMOUNT DUE
RE	07135346	101.36	2.03	103.39
Name Totals:		**101.36**	**2.03**	**103.39**

Copyright (C) 1997-2026 DEVNET Incorporated

Uncollected Amounts By Names Report
Union County
Date Distributed as of : 1/16/2026

YEAR: 2025

TAXPAYER NAME/ADDRESS

DAVIS, LAURA BETH 1614 E HIGHWAY 218 MONROE, NC 281107026

SOURCE	PROPERTY KEY	TAXES/FEES	INTEREST	AMOUNT DUE
RE	08120008G	101.12	2.02	103.14
Name Totals:		**101.12**	**2.02**	**103.14**

MCLESTER, TOMMY PO BOX 370 WINGATE, NC 28174

SOURCE	PROPERTY KEY	TAXES/FEES	INTEREST	AMOUNT DUE
RE	09253007	101.11	2.02	103.13
Name Totals:		**101.11**	**2.02**	**103.13**

ASHCRAFT, JOHN ALBERT JR 3416 LANDSFORD RD MARSHVILLE, NC 28103

SOURCE	PROPERTY KEY	TAXES/FEES	INTEREST	AMOUNT DUE
RE	03036002	100.76	2.02	102.78
Name Totals:		**100.76**	**2.02**	**102.78**

HOLMES, AVERY JEROME 202 SILKY CT RICHLANDS, NC 28574

SOURCE	PROPERTY KEY	TAXES/FEES	INTEREST	AMOUNT DUE
RE	09192053	100.73	2.01	102.74
Name Totals:		**100.73**	**2.01**	**102.74**

GARCIA, RIGOBERTO 3824 SECREST SHORTCUT RD MONROE, NC 28110

SOURCE	PROPERTY KEY	TAXES/FEES	INTEREST	AMOUNT DUE
RE	09253046A	100.63	2.01	102.64
Name Totals:		**100.63**	**2.01**	**102.64**

SMITH, JERRY R 3401 SMITH FARM RD MATTHEWS, NC 28105

SOURCE	PROPERTY KEY	TAXES/FEES	INTEREST	AMOUNT DUE
RE	07102007B	100.41	2.01	102.42
Name Totals:		**100.41**	**2.01**	**102.42**

SISTARE, DENNIS F C/O PATRICK BRAZELTON 215 JUG BROOME RD MONROE, NC 28112

SOURCE	PROPERTY KEY	TAXES/FEES	INTEREST	AMOUNT DUE
RE	04150021D	100.24	2.00	102.24
Name Totals:		**100.24**	**2.00**	**102.24**

OUTEN, GINGER RODGERS TRUSTEE 2208 POTTER COVE LN MATTHEWS, NC 28104

SOURCE	PROPERTY KEY	TAXES/FEES	INTEREST	AMOUNT DUE
RE	05009008	100.17	2.00	102.17
Name Totals:		**100.17**	**2.00**	**102.17**

JOHNSON, CARRIE BAILEY 204 OAKWOOD DR MATTHEWS, NC 281043107

SOURCE	PROPERTY KEY	TAXES/FEES	INTEREST	AMOUNT DUE
RE	08312058	100.15	2.00	102.15
Name Totals:		**100.15**	**2.00**	**102.15**

JOHNSON, CARRIE 204 OAKWOOD DR MATTHEWS, NC 28104

SOURCE	PROPERTY KEY	TAXES/FEES	INTEREST	AMOUNT DUE
RE	08312060	100.15	2.00	102.15
Name Totals:		**100.15**	**2.00**	**102.15**

MEADERS, ALBERT 7224 GLEN BROOK LN CHARLOTTE, NC 28269

SOURCE	PROPERTY KEY	TAXES/FEES	INTEREST	AMOUNT DUE
RE	08312009	100.15	2.00	102.15
Name Totals:		**100.15**	**2.00**	**102.15**

Copyright (C) 1997-2026 DEVNET Incorporated

Uncollected Amounts By Names Report
Union County
Date Distributed as of : 1/16/2026

YEAR: 2025

TAXPAYER NAME/ADDRESS

STABILIZER DEVELOPMENT LLC 8301 LANCASTER HWY WAXHAW, NC 28173

SOURCE	PROPERTY KEY	TAXES/FEES	INTEREST	AMOUNT DUE
RE	05014030	100.07	2.00	102.07
Name Totals:		**100.07**	**2.00**	**102.07**

VILLA, JUAN CARLOS ROCHA 1902 NEW SALEM RD MONROE, NC 28110

SOURCE	PROPERTY KEY	TAXES/FEES	INTEREST	AMOUNT DUE
RE	04204054	100.02	2.00	102.02
RE	04204053	100.02	2.00	102.02
Name Totals:		**200.04**	**4.00**	**204.04**

WOODY, VANGIE 8261 HUNLEY RIDGE RD MATTHEWS, NC 281042944

SOURCE	PROPERTY KEY	TAXES/FEES	INTEREST	AMOUNT DUE
RE	07054444	100.00	2.00	102.00
Name Totals:		**100.00**	**2.00**	**102.00**

WILEY, WANDA F 1220 BILL WILEY RD INDIAN TRAIL, NC 28079

SOURCE	PROPERTY KEY	TAXES/FEES	INTEREST	AMOUNT DUE
RE	08255009A	100.00	2.00	102.00
Name Totals:		**100.00**	**2.00**	**102.00**

WHITESELL, SHERRIE A 5708 CAMDEN DR MATTHEWS, NC 28104

SOURCE	PROPERTY KEY	TAXES/FEES	INTEREST	AMOUNT DUE
RE	06099027	100.00	2.00	102.00
Name Totals:		**100.00**	**2.00**	**102.00**

INGLE, SHERRY G ET AL C/O SUSAN GAMBLE BARRINGER 6008 TRAFALGAR CT MONROE, NC 28110

SOURCE	PROPERTY KEY	TAXES/FEES	INTEREST	AMOUNT DUE
RE	09247029	99.33	1.99	101.32
Name Totals:		**99.33**	**1.99**	**101.32**

JOHNSON, TIMOTHY DALE 204 OAKWOOD DR MATTHEWS, NC 28104

SOURCE	PROPERTY KEY	TAXES/FEES	INTEREST	AMOUNT DUE
RE	08312123	99.20	1.98	101.18
Name Totals:		**99.20**	**1.98**	**101.18**

BATEN, ADAN FRANCISCO ROJAS 3004 WREN WAY CT MONROE, NC 28110

SOURCE	PROPERTY KEY	TAXES/FEES	INTEREST	AMOUNT DUE
RE	09301213A	99.00	1.98	100.98
Name Totals:		**99.00**	**1.98**	**100.98**

SENTIVANY, BRIAN C 10316 WAXHAW MANOR DR WAXHAW, NC 28173

SOURCE	PROPERTY KEY	TAXES/FEES	INTEREST	AMOUNT DUE
RE	06210303	100.98	0.00	100.98
Name Totals:		**100.98**	**0.00**	**100.98**

INGLE, SHERRY G ET AL C/O SUSAN GAMBLE BARRINGER 6008 TRAFALGAR CT MONROE, NC 28110

SOURCE	PROPERTY KEY	TAXES/FEES	INTEREST	AMOUNT DUE
RE	09247030	98.88	1.98	100.86
Name Totals:		**98.88**	**1.98**	**100.86**

Copyright (C) 1997-2026 DEVNET Incorporated

Uncollected Amounts By Names Report
Union County
Date Distributed as of : 1/16/2026

YEAR: 2025

TAXPAYER NAME/ADDRESS

RORIE, JACQUELINE HOUGH TRUSTEE ET 1228 MCATEER RD MONROE, NC 28112

SOURCE	PROPERTY KEY	TAXES/FEES	INTEREST	AMOUNT DUE
RE	09384011E	98.73	1.97	100.70
Name Totals:		**98.73**	**1.97**	**100.70**

SENTIVANY, BRIAN 10316 WAXHAW MANOR DR WAXHAW, NC 28173

SOURCE	PROPERTY KEY	TAXES/FEES	INTEREST	AMOUNT DUE
RE	06210362	100.55	0.00	100.55
Name Totals:		**100.55**	**0.00**	**100.55**

2608 HAYES ROAD LLC 2608 HAYES RD MONROE, NC 28110

SOURCE	PROPERTY KEY	TAXES/FEES	INTEREST	AMOUNT DUE
RE	07048032	100.39	0.00	100.39
Name Totals:		**100.39**	**0.00**	**100.39**

KNIGHT & DAVIS CONSTRUCTION GROUP 6112 TAN YARD RD MATTHEWS, NC 28104

SOURCE	PROPERTY KEY	TAXES/FEES	INTEREST	AMOUNT DUE
RE	06021002C	98.39	1.97	100.36
Name Totals:		**98.39**	**1.97**	**100.36**

YANDLE, J C JR 3305 RIDGEWOOD AVE MONROE, NC 28110

SOURCE	PROPERTY KEY	TAXES/FEES	INTEREST	AMOUNT DUE
RE	09253026	98.21	1.96	100.17
Name Totals:		**98.21**	**1.96**	**100.17**

PARILLO, CATHERINE 8709 SOARING EAGLE LN WAXHAW, NC 28173

SOURCE	PROPERTY KEY	TAXES/FEES	INTEREST	AMOUNT DUE
RE	06162221	99.54	0.00	99.54
Name Totals:		**99.54**	**0.00**	**99.54**

FRONCZAK LIVING TRUST 634 TULLAMORE CT MATTHEWS, NC 28104

SOURCE	PROPERTY KEY	TAXES/FEES	INTEREST	AMOUNT DUE
RE	07075187	98.77	0.00	98.77
Name Totals:		**98.77**	**0.00**	**98.77**

CCT INVESTMENT LLC 230 SOUTH TRYON ST UNIT 1303 CHARLOTTE, NC 28202

SOURCE	PROPERTY KEY	TAXES/FEES	INTEREST	AMOUNT DUE
RE	07078025	96.39	1.93	98.32
Name Totals:		**96.39**	**1.93**	**98.32**

WYLES, WANDA E 3806 DUSTY HOLLOW RD MONROE, NC 28110

SOURCE	PROPERTY KEY	TAXES/FEES	INTEREST	AMOUNT DUE
RE	09253049	96.28	1.93	98.21
Name Totals:		**96.28**	**1.93**	**98.21**

BRASWELL, CRYSTAL ROSE 722 SHUTE ST MONROE, NC 28112

SOURCE	PROPERTY KEY	TAXES/FEES	INTEREST	AMOUNT DUE
RE	08189017D	96.01	1.92	97.93
Name Totals:		**96.01**	**1.92**	**97.93**

MARTIN, DOROTHY A 2819 JULIAN GLEN CIR WAXHAW, NC 28173

SOURCE	PROPERTY KEY	TAXES/FEES	INTEREST	AMOUNT DUE
RE	06210259	97.90	0.00	97.90
Name Totals:		**97.90**	**0.00**	**97.90**

Copyright (C) 1997-2026 DEVNET Incorporated

Uncollected Amounts By Names Report
Union County
Date Distributed as of : 1/16/2026

YEAR: 2025

TAXPAYER NAME/ADDRESS

MCLESTER, TOMMY PO BOX 370 WINGATE, NC 28174

SOURCE	PROPERTY KEY	TAXES/FEES	INTEREST	AMOUNT DUE
RE	09253005	95.79	1.92	97.71
Name Totals:		**95.79**	**1.92**	**97.71**

STABILIZER DEVELOPMENT LLC 8301 LANCASTER HWY WAXHAW, NC 28173

SOURCE	PROPERTY KEY	TAXES/FEES	INTEREST	AMOUNT DUE
RE	05014015	95.76	1.92	97.68
Name Totals:		**95.76**	**1.92**	**97.68**

COMMERCE PARK ONE LLC 1220 HAMILTONS CROSS RD MARSHVILLE, NC 28103

SOURCE	PROPERTY KEY	TAXES/FEES	INTEREST	AMOUNT DUE
RE	02114130B	97.55	0.00	97.55
Name Totals:		**97.55**	**0.00**	**97.55**

CAH HOLDINGS LLC 1521 E THIRD ST CHARLOTTE, NC 28204

SOURCE	PROPERTY KEY	TAXES/FEES	INTEREST	AMOUNT DUE
RE	07114018A	97.53	0.00	97.53
Name Totals:		**97.53**	**0.00**	**97.53**

KANSAL, RICHA 716 RIDGELAKE DR MATTHEWS, NC 281047412

SOURCE	PROPERTY KEY	TAXES/FEES	INTEREST	AMOUNT DUE
RE	06099291	97.48	0.00	97.48
Name Totals:		**97.48**	**0.00**	**97.48**

HYATT, BRUCE 5027 BENT CREEK DR LANCASTER, SC 29720

SOURCE	PROPERTY KEY	TAXES/FEES	INTEREST	AMOUNT DUE
RE	01057006B	95.54	1.91	97.45
Name Totals:		**95.54**	**1.91**	**97.45**

MCLESTER, TOMMY PO BOX 370 WINGATE, NC 28174

SOURCE	PROPERTY KEY	TAXES/FEES	INTEREST	AMOUNT DUE
RE	09253006	95.31	1.91	97.22
Name Totals:		**95.31**	**1.91**	**97.22**

BROOME, TOMMY LAMAR PO BOX 1309 MONROE, NC 28111

SOURCE	PROPERTY KEY	TAXES/FEES	INTEREST	AMOUNT DUE
RE	08093025	97.02	0.00	97.02
Name Totals:		**97.02**	**0.00**	**97.02**

TORRENCE, JAN M 6800 ROCKY FALLS RD CHARLOTTE, NC 28211

SOURCE	PROPERTY KEY	TAXES/FEES	INTEREST	AMOUNT DUE
RE	01144034	95.04	1.90	96.94
Name Totals:		**95.04**	**1.90**	**96.94**

WARD, CYNTHIA PATRICE 5837 SUNSET CHASE LN CHARLOTTE, NC 28212

SOURCE	PROPERTY KEY	TAXES/FEES	INTEREST	AMOUNT DUE
RE	08285027H	94.43	1.89	96.32
Name Totals:		**94.43**	**1.89**	**96.32**

NAVARRO, ROBERT AUGUSTINE II 1014 YELLOW BEE RD INDIAN TRAIL, NC 28079

SOURCE	PROPERTY KEY	TAXES/FEES	INTEREST	AMOUNT DUE
RE	07117052	94.16	1.88	96.04
Name Totals:		**94.16**	**1.88**	**96.04**

Copyright (C) 1997-2026 DEVNET Incorporated

Uncollected Amounts By Names Report
Union County
Date Distributed as of : 1/16/2026

YEAR: 2025

TAXPAYER NAME/ADDRESS

HUNTLEY, C ED JR 1053 HUNTLEY ACRES CT MONROE, NC 28110

SOURCE	PROPERTY KEY	TAXES/FEES	INTEREST	AMOUNT DUE
RE	08114013	95.97	0.00	95.97
Name Totals:		**95.97**	**0.00**	**95.97**

DEVENS, KIMBERLEY MARIE 11114 KNIGHT CASTLE DR CHARLOTTE, NC 28277

SOURCE	PROPERTY KEY	TAXES/FEES	INTEREST	AMOUNT DUE
RE	07135050B	93.68	1.87	95.55
Name Totals:		**93.68**	**1.87**	**95.55**

MORITZ, SCOTT 7716 YELLOWHORN TRL WAXHAW, NC 28173

SOURCE	PROPERTY KEY	TAXES/FEES	INTEREST	AMOUNT DUE
RE	06132290	95.26	0.00	95.26
Name Totals:		**95.26**	**0.00**	**95.26**

BAUCOM, RONALD MCCOY 2310 HARGETTE RD MONROE, NC 28110

SOURCE	PROPERTY KEY	TAXES/FEES	INTEREST	AMOUNT DUE
RE	09301022	93.35	1.87	95.22
Name Totals:		**93.35**	**1.87**	**95.22**

WILLIAMS, JONATHAN ERVIN 4305 HUGGINS RD MARSHVILLE, NC 28103

SOURCE	PROPERTY KEY	TAXES/FEES	INTEREST	AMOUNT DUE
RE	03015009	93.28	1.87	95.15
Name Totals:		**93.28**	**1.87**	**95.15**

SIEGFRIED, NOELLE 8018 GLAMORGAN LN MATTHEWS, NC 28104

SOURCE	PROPERTY KEY	TAXES/FEES	INTEREST	AMOUNT DUE
RE	07054832	94.86	0.00	94.86
Name Totals:		**94.86**	**0.00**	**94.86**

PAPAROUPAS, SERAFEIM 5048 STONEHILL LN MATTHEWS, NC 28104

SOURCE	PROPERTY KEY	TAXES/FEES	INTEREST	AMOUNT DUE
RE	07147813	94.79	0.00	94.79
Name Totals:		**94.79**	**0.00**	**94.79**

MARVIN DEVELOPMENT GROUP II LLC C/O MICHAEL KEITH BELL 8007 STONEHAVEN DR WAXHAW, NC 28173

SOURCE	PROPERTY KEY	TAXES/FEES	INTEREST	AMOUNT DUE
RE	06240001P	92.72	1.85	94.57
Name Totals:		**92.72**	**1.85**	**94.57**

EDWARDS, VIRGINIA G 1440 OLD LAWYERS RD MARSHVILLE, NC 28103

SOURCE	PROPERTY KEY	TAXES/FEES	INTEREST	AMOUNT DUE
RE	02111005	94.46	0.00	94.46
Name Totals:		**94.46**	**0.00**	**94.46**

INSPIRATION AVENUE LLC 103 A & B WAXHAW PROFESSIONAL PARK DR WAXHAW, NC 28173

SOURCE	PROPERTY KEY	TAXES/FEES	INTEREST	AMOUNT DUE
RE	06141007 23	94.13	0.00	94.13
Name Totals:		**94.13**	**0.00**	**94.13**

BAILEY, SUSANA E 5832 POTTER RD MATTHEWS, NC 28106

SOURCE	PROPERTY KEY	TAXES/FEES	INTEREST	AMOUNT DUE
RE	08279003H	92.25	1.85	94.10
Name Totals:		**92.25**	**1.85**	**94.10**

Copyright (C) 1997-2026 DEVNET Incorporated

Uncollected Amounts By Names Report
Union County
Date Distributed as of : 1/16/2026

YEAR: 2025

TAXPAYER NAME/ADDRESS

KONDRATUK, MARCELO 5107 WEDDINGTON MATTHEWS RD MATTHEWS, NC 28104

SOURCE	PROPERTY KEY	TAXES/FEES	INTEREST	AMOUNT DUE
RE	06120012C	94.03	0.00	94.03
Name Totals:		**94.03**	**0.00**	**94.03**

LENTZ, LYNNE P 15703 BETHEL AVE EXT MIDLAND, NC 28107

SOURCE	PROPERTY KEY	TAXES/FEES	INTEREST	AMOUNT DUE
RE	08177004B	91.93	1.84	93.77
Name Totals:		**91.93**	**1.84**	**93.77**

NASH, JANICE BYRUM 7105 INDIAN TRAIL FAIRVIEW RD INDIAN TRAIL, NC 28079

SOURCE	PROPERTY KEY	TAXES/FEES	INTEREST	AMOUNT DUE
RE	07018002	91.56	1.83	93.39
Name Totals:		**91.56**	**1.83**	**93.39**

YOUNG, TROY L 1016 PATRICIANS LN MONROE, NC 28110

SOURCE	PROPERTY KEY	TAXES/FEES	INTEREST	AMOUNT DUE
RE	06048414	93.29	0.00	93.29
Name Totals:		**93.29**	**0.00**	**93.29**

HOPE, NICOLLE A 1013 HAMIL RIDGE DR WAXHAW, NC 28173

SOURCE	PROPERTY KEY	TAXES/FEES	INTEREST	AMOUNT DUE
RE	06168102	92.32	0.00	92.32
Name Totals:		**92.32**	**0.00**	**92.32**

BENSON, YAO 10002 CHIMNEY DR WAXHAW, NC 28173

SOURCE	PROPERTY KEY	TAXES/FEES	INTEREST	AMOUNT DUE
RE	06210109	92.13	0.00	92.13
Name Totals:		**92.13**	**0.00**	**92.13**

MARTIN, DONALD C 2924 MICHELLE DR MATTHEWS, NC 28104

SOURCE	PROPERTY KEY	TAXES/FEES	INTEREST	AMOUNT DUE
RE	06003005C	92.01	0.00	92.01
Name Totals:		**92.01**	**0.00**	**92.01**

HOWIE, JUDY BAKER 5216 GRIFFITH RD MONROE, NC 28112

SOURCE	PROPERTY KEY	TAXES/FEES	INTEREST	AMOUNT DUE
RE	R4252032	90.06	1.80	91.86
Name Totals:		**90.06**	**1.80**	**91.86**

EPTING, ALISON N 19 CHARLESTON OAK LN GREENVILLE, SC 29615

SOURCE	PROPERTY KEY	TAXES/FEES	INTEREST	AMOUNT DUE
RE	07064061	90.00	1.80	91.80
Name Totals:		**90.00**	**1.80**	**91.80**

IVEY, BURNETTE WINFIELD 1515 W SANDY RIDGE RD MONROE, NC 28112

SOURCE	PROPERTY KEY	TAXES/FEES	INTEREST	AMOUNT DUE
RE	09222020C	89.88	1.80	91.68
Name Totals:		**89.88**	**1.80**	**91.68**

MEDLOCK, DAVID 6709 SC HELMS RD MARSHVILLE, NC 28103

SOURCE	PROPERTY KEY	TAXES/FEES	INTEREST	AMOUNT DUE
RE	01048010	91.59	0.00	91.59
Name Totals:		**91.59**	**0.00**	**91.59**

Copyright (C) 1997-2026 DEVNET Incorporated

Uncollected Amounts By Names Report
Union County
Date Distributed as of : 1/16/2026

YEAR: 2025

TAXPAYER NAME/ADDRESS

VILLEGAS, ALEJANDRO 4204 MOSER CIR INDIAN TRAIL, NC 28079

SOURCE	PROPERTY KEY	TAXES/FEES	INTEREST	AMOUNT DUE
RE	07042052	89.66	1.79	91.45
Name Totals:		**89.66**	**1.79**	**91.45**

GREENE, MITCHELL SIDNEY 8212 MORGAN MILL RD MONROE, NC 28110

SOURCE	PROPERTY KEY	TAXES/FEES	INTEREST	AMOUNT DUE
RE	08039007	89.47	1.79	91.26
Name Totals:		**89.47**	**1.79**	**91.26**

GREATER ST JAMES GLORIOUS FIRE BAP˙3214 GREEN MEADOW WAY MONROE, NC 28110

SOURCE	PROPERTY KEY	TAXES/FEES	INTEREST	AMOUNT DUE
RE	09192152A	89.45	1.79	91.24
Name Totals:		**89.45**	**1.79**	**91.24**

WILLIAMS, DORIS R 2701 HAIGLER BAUCOM RD MONROE, NC 28110

SOURCE	PROPERTY KEY	TAXES/FEES	INTEREST	AMOUNT DUE
RE	04033015C	89.43	1.79	91.22
Name Totals:		**89.43**	**1.79**	**91.22**

BOYCE, JAMES NEILL 2718 DOGLEG CT MATTHEWS, NC 28104

SOURCE	PROPERTY KEY	TAXES/FEES	INTEREST	AMOUNT DUE
RE	08324104	91.21	0.00	91.21
Name Totals:		**91.21**	**0.00**	**91.21**

TYTRAN, CAROLINA LLC 5920 PLANTATION DR ROSWELL, GA 30075

SOURCE	PROPERTY KEY	TAXES/FEES	INTEREST	AMOUNT DUE
RE	07102010U	91.08	0.00	91.08
Name Totals:		**91.08**	**0.00**	**91.08**

HELMS, LAURA L 2200 WALDEN WOODS CT WAXHAW, NC 28173

SOURCE	PROPERTY KEY	TAXES/FEES	INTEREST	AMOUNT DUE
RE	06186031	90.91	0.00	90.91
Name Totals:		**90.91**	**0.00**	**90.91**

MARVIN DEVELOPMENT GROUP II LLC C/O MICHAEL KEITH BELL 8007 STONEHAVEN DR WAXHAW, NC 28173

SOURCE	PROPERTY KEY	TAXES/FEES	INTEREST	AMOUNT DUE
RE	06240001N	89.07	1.78	90.85
Name Totals:		**89.07**	**1.78**	**90.85**

SOWELL, SIMONE 6526 WHITE STORE ROAD MARSHVILLE, NC 28103

SOURCE	PROPERTY KEY	TAXES/FEES	INTEREST	AMOUNT DUE
RE	09222045	89.01	1.78	90.79
Name Totals:		**89.01**	**1.78**	**90.79**

MCCLAIN, CAROLYN 301 LINEVIEW DR MATTHEWS, NC 28104

SOURCE	PROPERTY KEY	TAXES/FEES	INTEREST	AMOUNT DUE
RE	07051012	88.86	1.78	90.64
Name Totals:		**88.86**	**1.78**	**90.64**

SANSIVERI, DENNIS G 5505 BIRCHFIELD CIR WAXHAW, NC 28173

SOURCE	PROPERTY KEY	TAXES/FEES	INTEREST	AMOUNT DUE
RE	06057081	90.53	0.00	90.53
Name Totals:		**90.53**	**0.00**	**90.53**

Copyright (C) 1997-2026 DEVNET Incorporated

Uncollected Amounts By Names Report
Union County
Date Distributed as of : 1/16/2026

YEAR: 2025

TAXPAYER NAME/ADDRESS

BAKER, VERGIE W HEIRS C/O LAURELLE MUNGO PO BOX 2706 MONROE, NC 28111

SOURCE	PROPERTY KEY	TAXES/FEES	INTEREST	AMOUNT DUE
RE	09222018	88.58	1.77	90.35
Name Totals:		**88.58**	**1.77**	**90.35**

DFC MOORE FARMS LLC 13000 SAWGRASS VILLAGE CIR BLDG 5 STE 24 PONTE VEDRA BEACH, FL 32082

SOURCE	PROPERTY KEY	TAXES/FEES	INTEREST	AMOUNT DUE
RE	07138346	88.39	1.77	90.16
Name Totals:		**88.39**	**1.77**	**90.16**

BARRINO, JAMES HUBERT 249 E EAST AVE MONROE, NC 28112

SOURCE	PROPERTY KEY	TAXES/FEES	INTEREST	AMOUNT DUE
RE	09222020B	88.14	1.76	89.90
Name Totals:		**88.14**	**1.76**	**89.90**

PARADIS, CHRISTOPHER JACK TRUSTEE E8105 MANDEVILLE CT WAXHAW, NC 28173

SOURCE	PROPERTY KEY	TAXES/FEES	INTEREST	AMOUNT DUE
RE	06072305	89.73	0.00	89.73
Name Totals:		**89.73**	**0.00**	**89.73**

NEUBAUER, JAMES PAUL SR 1049 TORRENS DR MONROE, NC 28110

SOURCE	PROPERTY KEY	TAXES/FEES	INTEREST	AMOUNT DUE
RE	06006238	89.44	0.00	89.44
Name Totals:		**89.44**	**0.00**	**89.44**

GRIER, DONNA K 1128 MILLVIEW LN MATTHEWS, NC 28104

SOURCE	PROPERTY KEY	TAXES/FEES	INTEREST	AMOUNT DUE
RE	08321262	88.84	0.00	88.84
Name Totals:		**88.84**	**0.00**	**88.84**

COHEN, WAYNE P PO BOX 687 INDIAN TRAIL, NC 280790687

SOURCE	PROPERTY KEY	TAXES/FEES	INTEREST	AMOUNT DUE
RE	06120158	88.82	0.00	88.82
Name Totals:		**88.82**	**0.00**	**88.82**

ROGERS, LORA D 5713 POTTER RD S WAXHAW, NC 28173

SOURCE	PROPERTY KEY	TAXES/FEES	INTEREST	AMOUNT DUE
RE	05039002G	86.86	1.74	88.60
Name Totals:		**86.86**	**1.74**	**88.60**

STOLTZ, JENNIFER ANNE 9120 TENBY LN MATTHEWS, NC 28104

SOURCE	PROPERTY KEY	TAXES/FEES	INTEREST	AMOUNT DUE
RE	07054967	88.41	0.00	88.41
Name Totals:		**88.41**	**0.00**	**88.41**

GIBSON, HENRIETTA HALL HEIRS C/O CORRINE GIBSON 13418 CASSINGTON CT CHARLOTTE, NC 28273

SOURCE	PROPERTY KEY	TAXES/FEES	INTEREST	AMOUNT DUE
RE	09273045	86.62	1.73	88.35
Name Totals:		**86.62**	**1.73**	**88.35**

WARD, MARK E 1928 GRIGG LN WAXHAW, NC 28173

SOURCE	PROPERTY KEY	TAXES/FEES	INTEREST	AMOUNT DUE
RE	06186120	87.99	0.00	87.99
Name Totals:		**87.99**	**0.00**	**87.99**

Copyright (C) 1997-2026 DEVNET Incorporated

Uncollected Amounts By Names Report
Union County
Date Distributed as of : 1/16/2026

YEAR: 2025

TAXPAYER NAME/ADDRESS

FORAY, PATRICIA 1121 WAYNEWOOD DR WAXHAW, NC 28173

SOURCE	PROPERTY KEY	TAXES/FEES	INTEREST	AMOUNT DUE
RE	06108183	87.76	0.00	87.76
Name Totals:		**87.76**	**0.00**	**87.76**

QUICK, MARIE ADAMS 3312 SANFORD LN MONROE, NC 28110

SOURCE	PROPERTY KEY	TAXES/FEES	INTEREST	AMOUNT DUE
RE	09372048	85.63	1.71	87.34
Name Totals:		**85.63**	**1.71**	**87.34**

LIPPARD, CINDY S 608 PENNIGAR RD MONROE, NC 28110

SOURCE	PROPERTY KEY	TAXES/FEES	INTEREST	AMOUNT DUE
RE	08234009H	87.26	0.00	87.26
Name Totals:		**87.26**	**0.00**	**87.26**

BARTELL, JASON 1610 HINSON RD MONROE, NC 28112

SOURCE	PROPERTY KEY	TAXES/FEES	INTEREST	AMOUNT DUE
RE	09273252	85.54	1.71	87.25
Name Totals:		**85.54**	**1.71**	**87.25**

LAKE PROVIDENCE PROPERTIES INC 1115 BARON RD WAXHAW, NC 28173

SOURCE	PROPERTY KEY	TAXES/FEES	INTEREST	AMOUNT DUE
RE	06066006E	85.49	1.71	87.20
Name Totals:		**85.49**	**1.71**	**87.20**

MURRAY, RENEE TILLMAN 8123 PINE HILL RD MINT HILL, NC 28227

SOURCE	PROPERTY KEY	TAXES/FEES	INTEREST	AMOUNT DUE
RE	09150053	87.12	0.00	87.12
Name Totals:		**87.12**	**0.00**	**87.12**

BOYETTE STATON AND SARA BOYETTE, LI 538 BALLYMOTE CT MATTHEWS, NC 28104

SOURCE	PROPERTY KEY	TAXES/FEES	INTEREST	AMOUNT DUE
RE	07075237	86.82	0.00	86.82
Name Totals:		**86.82**	**0.00**	**86.82**

KATES JOE N REVOCABLE TRUST (THE) 11200 JONAS RIDGE LN RALEIGH, NC 27613

SOURCE	PROPERTY KEY	TAXES/FEES	INTEREST	AMOUNT DUE
RE	09102074	86.30	0.00	86.30
Name Totals:		**86.30**	**0.00**	**86.30**

MEDLIN, GAIL THOMAS 4502 LUCY SHORT CUT RD MARSHVILLE, NC 28103

SOURCE	PROPERTY KEY	TAXES/FEES	INTEREST	AMOUNT DUE
RE	01102008B	84.42	1.69	86.11
Name Totals:		**84.42**	**1.69**	**86.11**

KELLY, BRIAN KENNETH 215 HOLLYHOCK DR MATTHEWS, NC 28104

SOURCE	PROPERTY KEY	TAXES/FEES	INTEREST	AMOUNT DUE
RE	06069353	85.69	0.00	85.69
Name Totals:		**85.69**	**0.00**	**85.69**

NICHOLSON, KIM 8204 SUNSET HILL RD WAXHAW, NC 28173

SOURCE	PROPERTY KEY	TAXES/FEES	INTEREST	AMOUNT DUE
RE	06162039	85.66	0.00	85.66
Name Totals:		**85.66**	**0.00**	**85.66**

Copyright (C) 1997-2026 DEVNET Incorporated

Uncollected Amounts By Names Report
Union County
Date Distributed as of : 1/16/2026

YEAR: 2025

TAXPAYER NAME/ADDRESS

TOMMASULO, GARRET 1028 ANTIOCH WOODS LN MATTHEWS, NC 28104

SOURCE	PROPERTY KEY	TAXES/FEES	INTEREST	AMOUNT DUE
RE	06093112	85.35	0.00	85.35
Name Totals:		**85.35**	**0.00**	**85.35**

KIKER, CRYSTAL 525 BAUCOM DEESE RD MONROE, NC 28110

SOURCE	PROPERTY KEY	TAXES/FEES	INTEREST	AMOUNT DUE
RE	09137074	85.18	0.00	85.18
Name Totals:		**85.18**	**0.00**	**85.18**

ANDRONIC, YELENA B 439 COTTONFIELD CIR WAXHAW, NC 28173

SOURCE	PROPERTY KEY	TAXES/FEES	INTEREST	AMOUNT DUE
RE	06180040	85.16	0.00	85.16
Name Totals:		**85.16**	**0.00**	**85.16**

GUZMAN-CARRILLO, EVA 707 S HAYNE ST MONROE, NC 28112

SOURCE	PROPERTY KEY	TAXES/FEES	INTEREST	AMOUNT DUE
RE	09235206A	85.07	0.00	85.07
Name Totals:		**85.07**	**0.00**	**85.07**

EVANS, THOMAS MICHAEL 9706 THORNRIDGE DR INDIAN TRAIL, NC 28079

SOURCE	PROPERTY KEY	TAXES/FEES	INTEREST	AMOUNT DUE
RE	08213113	85.03	0.00	85.03
Name Totals:		**85.03**	**0.00**	**85.03**

PEICZARKA, BRENDA J 8904 WHIPPS CROSS CT WAXHAW, NC 28173

SOURCE	PROPERTY KEY	TAXES/FEES	INTEREST	AMOUNT DUE
RE	06159207	85.00	0.00	85.00
Name Totals:		**85.00**	**0.00**	**85.00**

SHAH, ARCHANA A 8305 CORNERBROOK PL WAXHAW, NC 28173

SOURCE	PROPERTY KEY	TAXES/FEES	INTEREST	AMOUNT DUE
RE	06159266	84.71	0.00	84.71
Name Totals:		**84.71**	**0.00**	**84.71**

VEST, WENDY HARTIS 6309 SC HELMS RD MARSHVILLE, NC 28103

SOURCE	PROPERTY KEY	TAXES/FEES	INTEREST	AMOUNT DUE
RE	01078001A	83.00	1.66	84.66
Name Totals:		**83.00**	**1.66**	**84.66**

CRANFORD, MICHAEL S 4580 ANTIOCH CHURCH RD MATTHEWS, NC 281048953

SOURCE	PROPERTY KEY	TAXES/FEES	INTEREST	AMOUNT DUE
RE	06066174	84.66	0.00	84.66
Name Totals:		**84.66**	**0.00**	**84.66**

HENDERSON, LINDA MURPHY 15527 SHAWNEE TRL MATTHEWS, NC 28104

SOURCE	PROPERTY KEY	TAXES/FEES	INTEREST	AMOUNT DUE
RE	07129511	82.29	1.65	83.94
Name Totals:		**82.29**	**1.65**	**83.94**

TRAYWICK, THOMAS RICHARD II 4424 GILBOA RD MARSHVILLE, NC 28103

SOURCE	PROPERTY KEY	TAXES/FEES	INTEREST	AMOUNT DUE
RE	02154013	83.87	0.00	83.87
Name Totals:		**83.87**	**0.00**	**83.87**

Copyright (C) 1997-2026 DEVNET Incorporated

Uncollected Amounts By Names Report
Union County
Date Distributed as of : 1/16/2026

YEAR: 2025

TAXPAYER NAME/ADDRESS

HAYNES ROBERT ANDREW REVOCABLE, L 1416 HUNTCLIFF DR WAXHAW, NC 28173

SOURCE	PROPERTY KEY	TAXES/FEES	INTEREST	AMOUNT DUE
RE	06057137	83.85	0.00	83.85
Name Totals:		**83.85**	**0.00**	**83.85**

SANCTUARY AT SOUTHGATE COMMUNITY 8025 ARROWRIDGE BLVD CHARLOTTE, NC 28273

SOURCE	PROPERTY KEY	TAXES/FEES	INTEREST	AMOUNT DUE
RE	07006050	82.03	1.64	83.67
Name Totals:		**82.03**	**1.64**	**83.67**

LAMB, MARY 6150 ABERGELE LN MATTHEWS, NC 28104

SOURCE	PROPERTY KEY	TAXES/FEES	INTEREST	AMOUNT DUE
RE	07054892	83.33	0.00	83.33
Name Totals:		**83.33**	**0.00**	**83.33**

FLEMING, STEVEN 8012 HARPERS GROVE WAXHAW, NC 281737242

SOURCE	PROPERTY KEY	TAXES/FEES	INTEREST	AMOUNT DUE
RE	05063084A	81.63	1.63	83.26
Name Totals:		**81.63**	**1.63**	**83.26**

ARD, JOSEPH C 6916 TREE HILL RD MATTHEWS, NC 28104

SOURCE	PROPERTY KEY	TAXES/FEES	INTEREST	AMOUNT DUE
RE	07138124	83.06	0.00	83.06
Name Totals:		**83.06**	**0.00**	**83.06**

BOVA CORPORATION PO BOX 1609 MONROE, NC 281111609

SOURCE	PROPERTY KEY	TAXES/FEES	INTEREST	AMOUNT DUE
RE	09143004H	82.65	0.00	82.65
Name Totals:		**82.65**	**0.00**	**82.65**

PERRY, RICHARD HEIRS C/O SHIRLEY BIVENS PO BOX 2474 INDIAN TRAIL, NC 28079

SOURCE	PROPERTY KEY	TAXES/FEES	INTEREST	AMOUNT DUE
RE	09223028	80.76	1.62	82.38
Name Totals:		**80.76**	**1.62**	**82.38**

CHIARADIO, RAYMOND J 1028 ELSMORE DR MATTHEWS, NC 28104

SOURCE	PROPERTY KEY	TAXES/FEES	INTEREST	AMOUNT DUE
RE	07150619	82.38	0.00	82.38
Name Totals:		**82.38**	**0.00**	**82.38**

NICHOL, MATTHEW 5313 MCWHORTER RD WAXHAW, NC 28173

SOURCE	PROPERTY KEY	TAXES/FEES	INTEREST	AMOUNT DUE
RE	05014009E	82.15	0.00	82.15
Name Totals:		**82.15**	**0.00**	**82.15**

DONALDSON, EDWARD BYRON 2909 EBENEZER RD CINCINNATI, OH 45233

SOURCE	PROPERTY KEY	TAXES/FEES	INTEREST	AMOUNT DUE
RE	08279002B	80.47	1.61	82.08
Name Totals:		**80.47**	**1.61**	**82.08**

PROVIDENCE PLACE INC UNKNOWN UNKNOWN, NC 28110

SOURCE	PROPERTY KEY	TAXES/FEES	INTEREST	AMOUNT DUE
RE	06063003	80.38	1.61	81.99
Name Totals:		**80.38**	**1.61**	**81.99**

Copyright (C) 1997-2026 DEVNET Incorporated

Uncollected Amounts By Names Report
Union County
Date Distributed as of : 1/16/2026

YEAR: 2025

TAXPAYER NAME/ADDRESS

SELBY, ROBERT A TRUSTEE ET AL 5932 WHITE STORE RD WINGATE, NC 28174

SOURCE	PROPERTY KEY	TAXES/FEES	INTEREST	AMOUNT DUE
RE	03099001D	80.86	1.12	81.98
Name Totals:		**80.86**	**1.12**	**81.98**

ONBOARD HOLDINGS INC 1301 MEDLIN RD MONROE, NC 28112

SOURCE	PROPERTY KEY	TAXES/FEES	INTEREST	AMOUNT DUE
RE	06018078	80.36	1.61	81.97
Name Totals:		**80.36**	**1.61**	**81.97**

LIAGAS, NITSA DOULAVERIS TRUSTEE 1013 JAMES MADISON DR MATTHEWS, NC 28104

SOURCE	PROPERTY KEY	TAXES/FEES	INTEREST	AMOUNT DUE
RE	06123122	81.83	0.00	81.83
Name Totals:		**81.83**	**0.00**	**81.83**

HARRINGTON, JANE COLTRANE 931 BIRCH CREEK DR WILMINGTON, NC 28403

SOURCE	PROPERTY KEY	TAXES/FEES	INTEREST	AMOUNT DUE
RE	02024001C	80.19	1.60	81.79
Name Totals:		**80.19**	**1.60**	**81.79**

MURR-PROP INC 2006 WALKUP AVE STE 200 MONROE, NC 28110

SOURCE	PROPERTY KEY	TAXES/FEES	INTEREST	AMOUNT DUE
RE	05114140B	80.10	1.60	81.70
Name Totals:		**80.10**	**1.60**	**81.70**

WONDERS, JARED 301 GREENBRIAR DR MATTHEWS, NC 28104

SOURCE	PROPERTY KEY	TAXES/FEES	INTEREST	AMOUNT DUE
RE	07126216	79.66	1.59	81.25
Name Totals:		**79.66**	**1.59**	**81.25**

GANTZ, LARRY K 260 PLYLER RD INDIAN TRAIL, NC 28079

SOURCE	PROPERTY KEY	TAXES/FEES	INTEREST	AMOUNT DUE
RE	07084327A	80.96	0.00	80.96
Name Totals:		**80.96**	**0.00**	**80.96**

EDWARDS, LOUISE D TRUSTEE 1915 RIDGE RD MONROE, NC 28110

SOURCE	PROPERTY KEY	TAXES/FEES	INTEREST	AMOUNT DUE
RE	08270010A	79.09	1.58	80.67
Name Totals:		**79.09**	**1.58**	**80.67**

RODRIGUEZ, WILLIAM 438 RANELAGH DR WAXHAW, NC 28173

SOURCE	PROPERTY KEY	TAXES/FEES	INTEREST	AMOUNT DUE
RE	06048290	80.39	0.00	80.39
Name Totals:		**80.39**	**0.00**	**80.39**

STOUDENMIRE, DANIEL C 157 HOME AVENUE DARLINGTON, SC 29532

SOURCE	PROPERTY KEY	TAXES/FEES	INTEREST	AMOUNT DUE
RE	07069057	78.69	1.57	80.26
Name Totals:		**78.69**	**1.57**	**80.26**

DEESE, BARBARA J 616 STATION DR MONROE, NC 28110

SOURCE	PROPERTY KEY	TAXES/FEES	INTEREST	AMOUNT DUE
RE	08231037	78.64	1.57	80.21
Name Totals:		**78.64**	**1.57**	**80.21**

Copyright (C) 1997-2026 DEVNET Incorporated

Uncollected Amounts By Names Report
Union County
Date Distributed as of : 1/16/2026

YEAR: 2025

TAXPAYER NAME/ADDRESS

BEACH, BRET E 1809 BRAMBLEWOOD DR KINGSPORT, TN 37660

SOURCE	PROPERTY KEY	TAXES/FEES	INTEREST	AMOUNT DUE
RE	09210005	78.60	1.57	80.17
Name Totals:		**78.60**	**1.57**	**80.17**

CARTER, WILLIAM LEE JR 113 WESLEY WOODS RD MONROE, NC 28110

SOURCE	PROPERTY KEY	TAXES/FEES	INTEREST	AMOUNT DUE
RE	09313018	78.50	1.57	80.07
Name Totals:		**78.50**	**1.57**	**80.07**

LATHAN PROPERTIES LLC 15720 BRIXHAM HILL AVE #203 CHARLOTTE, NC 28277

SOURCE	PROPERTY KEY	TAXES/FEES	INTEREST	AMOUNT DUE
RE	04258001	78.35	1.57	79.92
Name Totals:		**78.35**	**1.57**	**79.92**

GODFREY, SHARRON LANEY 1628 FLETCHER BROOME RD MONROE, NC 28112

SOURCE	PROPERTY KEY	TAXES/FEES	INTEREST	AMOUNT DUE
RE	09354102N	78.02	1.56	79.58
Name Totals:		**78.02**	**1.56**	**79.58**

EDWARDS, CHRISTINE G PO BOX 925 WINGATE, NC 281740925

SOURCE	PROPERTY KEY	TAXES/FEES	INTEREST	AMOUNT DUE
RE	09060005	79.47	0.00	79.47
Name Totals:		**79.47**	**0.00**	**79.47**

DAVIS, KATHLEEN EXLER TRUSTEE 507 CHASE PRAIRIE LN WAXHAW, NC 28173

SOURCE	PROPERTY KEY	TAXES/FEES	INTEREST	AMOUNT DUE
RE	06072246	79.36	0.00	79.36
Name Totals:		**79.36**	**0.00**	**79.36**

GINADER, RAYMOND W 603 DEERCROSS LN WAXHAW, NC 28173

SOURCE	PROPERTY KEY	TAXES/FEES	INTEREST	AMOUNT DUE
RE	06201591	79.08	0.00	79.08
Name Totals:		**79.08**	**0.00**	**79.08**

WILLIAMS, MARY DONNA BAKER PO BOX 274 MARSHVILLE, NC 28103

SOURCE	PROPERTY KEY	TAXES/FEES	INTEREST	AMOUNT DUE
RE	02154011A	77.31	1.55	78.86
Name Totals:		**77.31**	**1.55**	**78.86**

BLACK, LEE-ANNE E 9925 HERITAGE OAK LN WAXHAW, NC 28173

SOURCE	PROPERTY KEY	TAXES/FEES	INTEREST	AMOUNT DUE
RE	06225032	78.82	0.00	78.82
Name Totals:		**78.82**	**0.00**	**78.82**

GALE, STEVEN LLOYD TRUSTEE 4518 HOMESTEAD PL MATTHEWS, NC 28104

SOURCE	PROPERTY KEY	TAXES/FEES	INTEREST	AMOUNT DUE
RE	06069092	78.71	0.00	78.71
Name Totals:		**78.71**	**0.00**	**78.71**

FULWOOD, ROSA HEIRS C/O REV S L FULWOOD 1632 MADISON AVE CHARLOTTE, NC 28216

SOURCE	PROPERTY KEY	TAXES/FEES	INTEREST	AMOUNT DUE
RE	05112077	77.02	1.54	78.56
Name Totals:		**77.02**	**1.54**	**78.56**

Copyright (C) 1997-2026 DEVNET Incorporated

Uncollected Amounts By Names Report
Union County
Date Distributed as of : 1/16/2026

YEAR: 2025

TAXPAYER NAME/ADDRESS

STALLINGS TOWNES LLC 206 COLLEGE ST #1318 PINEVILLE, NC 28134

SOURCE	PROPERTY KEY	TAXES/FEES	INTEREST	AMOUNT DUE
RE	07102464	76.98	1.54	78.52
Name Totals:		**76.98**	**1.54**	**78.52**

BUWICK, TIMOTHY J 1113 OVER STREAM LN MATTHEWS, NC 281056759

SOURCE	PROPERTY KEY	TAXES/FEES	INTEREST	AMOUNT DUE
RE	07144262	78.43	0.00	78.43
Name Totals:		**78.43**	**0.00**	**78.43**

STAFFORD, JAMES JR HEIRS C/O MARILYN S DAVIS 3558 EMERY CLUB WAY COLUMBUS, OH 43219

SOURCE	PROPERTY KEY	TAXES/FEES	INTEREST	AMOUNT DUE
RE	09274067	76.85	1.54	78.39
Name Totals:		**76.85**	**1.54**	**78.39**

NISS, BRUCE 1241 SAINT JOHNS AVE MATTHEWS, NC 281046749

SOURCE	PROPERTY KEY	TAXES/FEES	INTEREST	AMOUNT DUE
RE	07147387	78.08	0.00	78.08
Name Totals:		**78.08**	**0.00**	**78.08**

GREAGAN, ELLEN C 9201 INDIAN TRAIL FAIRVIEW RD INDIAN TRAIL, NC 28079

SOURCE	PROPERTY KEY	TAXES/FEES	INTEREST	AMOUNT DUE
RE	08228029	77.95	0.00	77.95
Name Totals:		**77.95**	**0.00**	**77.95**

DEMBY, KAREN C 3908 FOREST LAWN DR MATTHEWS, NC 28104

SOURCE	PROPERTY KEY	TAXES/FEES	INTEREST	AMOUNT DUE
RE	07138089	77.76	0.00	77.76
Name Totals:		**77.76**	**0.00**	**77.76**

WATSON, REBECCA ANN 3001 WAXHAW INDIAN TRAIL RD S WAXHAW, NC 28173

SOURCE	PROPERTY KEY	TAXES/FEES	INTEREST	AMOUNT DUE
RE	06111005H	75.65	1.51	77.16
Name Totals:		**75.65**	**1.51**	**77.16**

YORK, SUE M 1917 HAIGLER BAUCOM RD MONROE, NC 28110

SOURCE	PROPERTY KEY	TAXES/FEES	INTEREST	AMOUNT DUE
RE	08096005B	77.13	0.00	77.13
Name Totals:		**77.13**	**0.00**	**77.13**

AFANOU, ANANI 4320 HAMPSTEAD HEATH DR WAXHAW, NC 281736996

SOURCE	PROPERTY KEY	TAXES/FEES	INTEREST	AMOUNT DUE
RE	06165272	77.08	0.00	77.08
Name Totals:		**77.08**	**0.00**	**77.08**

LEE, ANNE O 4771 HOMESTEAD PL MATTHEWS, NC 281048905

SOURCE	PROPERTY KEY	TAXES/FEES	INTEREST	AMOUNT DUE
RE	06099113	76.86	0.00	76.86
Name Totals:		**76.86**	**0.00**	**76.86**

SINGLETON, CUBA R 1916 NASH RD WINGATE, NC 28174

SOURCE	PROPERTY KEY	TAXES/FEES	INTEREST	AMOUNT DUE
RE	09022067	75.18	1.50	76.68
Name Totals:		**75.18**	**1.50**	**76.68**

Copyright (C) 1997-2026 DEVNET Incorporated

Uncollected Amounts By Names Report
Union County
Date Distributed as of : 1/16/2026

YEAR: 2025

TAXPAYER NAME/ADDRESS

SMITH L L FAMILY TRUST 5108 RHETT CT MONROE, NC 28110

SOURCE	PROPERTY KEY	TAXES/FEES	INTEREST	AMOUNT DUE
RE	06051255	76.66	0.00	76.66
Name Totals:		**76.66**	**0.00**	**76.66**

DFC MOORE FARMS LLC 13000 SAWGRASS VILLAGE CIR BLDG 5 STE 24 PONTE VEDRA BEACH, FL 32082

SOURCE	PROPERTY KEY	TAXES/FEES	INTEREST	AMOUNT DUE
RE	07138399	76.65	0.00	76.65
Name Totals:		**76.65**	**0.00**	**76.65**

HOWELL, ROBERT EUGENE JR 5214 OLD GOLDMINE RD MARSHVILLE, NC 28103

SOURCE	PROPERTY KEY	TAXES/FEES	INTEREST	AMOUNT DUE
RE	01129005	76.53	0.00	76.53
Name Totals:		**76.53**	**0.00**	**76.53**

TRAVERS, ROBBIN B 8718 BEAMINSTER PL WAXHAW, NC 28173

SOURCE	PROPERTY KEY	TAXES/FEES	INTEREST	AMOUNT DUE
RE	06201564	76.32	0.00	76.32
Name Totals:		**76.32**	**0.00**	**76.32**

DUSTMAN, BRYAN 3002 CEDAR FALLS DR WAXHAW, NC 28173

SOURCE	PROPERTY KEY	TAXES/FEES	INTEREST	AMOUNT DUE
RE	05141131	75.92	0.00	75.92
Name Totals:		**75.92**	**0.00**	**75.92**

LATHAN PROPERTIES LLC 15720 BRIXHAM HILL AVE #203 CHARLOTTE, NC 28277

SOURCE	PROPERTY KEY	TAXES/FEES	INTEREST	AMOUNT DUE
RE	04258001A	73.74	1.47	75.21
Name Totals:		**73.74**	**1.47**	**75.21**

MILLER, DANIELLE 8604 TINTINHULL LN WAXHAW, NC 28173

SOURCE	PROPERTY KEY	TAXES/FEES	INTEREST	AMOUNT DUE
RE	06198352	75.11	0.00	75.11
Name Totals:		**75.11**	**0.00**	**75.11**

NOAH HELMS PROPERTY LLC 3912 BRAXTON DR CHARLOTTE, NC 28226

SOURCE	PROPERTY KEY	TAXES/FEES	INTEREST	AMOUNT DUE
RE	08285039	73.54	1.47	75.01
Name Totals:		**73.54**	**1.47**	**75.01**

RUSSELL, VIVIAN C/O CATHERINE RUSSELL 3400 CAMBRIA RD CHARLOTTE, NC 28210

SOURCE	PROPERTY KEY	TAXES/FEES	INTEREST	AMOUNT DUE
RE	08177005 01	74.77	0.00	74.77
Name Totals:		**74.77**	**0.00**	**74.77**

BALLARD, RHONDA F 3217 FAIRFOREST DR MATTHEWS, NC 28104

SOURCE	PROPERTY KEY	TAXES/FEES	INTEREST	AMOUNT DUE
RE	07141030	74.53	0.00	74.53
Name Totals:		**74.53**	**0.00**	**74.53**

MORGAN, JOHN C 6201 PUMPERNICKEL LN MONROE, NC 28110

SOURCE	PROPERTY KEY	TAXES/FEES	INTEREST	AMOUNT DUE
RE	06024197	74.45	0.00	74.45
Name Totals:		**74.45**	**0.00**	**74.45**

Copyright (C) 1997-2026 DEVNET Incorporated

Uncollected Amounts By Names Report
Union County
Date Distributed as of : 1/16/2026

YEAR: 2025

TAXPAYER NAME/ADDRESS

HELMS, ROBERT FEB C/O RANDY HELMS 1322 N ROCKY RIVER RD MONROE, NC 28110

SOURCE	PROPERTY KEY	TAXES/FEES	INTEREST	AMOUNT DUE
RE	09342121	72.95	1.46	74.41
Name Totals:		**72.95**	**1.46**	**74.41**

NIXON, ANN ELIZABETH 166 NE 20 AVE GREAT BEND, KS 67530

SOURCE	PROPERTY KEY	TAXES/FEES	INTEREST	AMOUNT DUE
RE	09192055	72.95	1.46	74.41
Name Totals:		**72.95**	**1.46**	**74.41**

GILLESPIE, LEON E 2317 ANSONVILLE RD MARSHVILLE, NC 28103

SOURCE	PROPERTY KEY	TAXES/FEES	INTEREST	AMOUNT DUE
RE	02167010	72.88	1.46	74.34
Name Totals:		**72.88**	**1.46**	**74.34**

WEEKLEY HOMES LLC ATN: MEGHEN MARTINEZ 1111 NORTH POST OAK RD HOUSTON, TX 77055

SOURCE	PROPERTY KEY	TAXES/FEES	INTEREST	AMOUNT DUE
RE	06135296	74.33	0.00	74.33
Name Totals:		**74.33**	**0.00**	**74.33**

DFC WINGATE LLC 13000 SAWGRASS VILLAGE CIRCLE BUILDING 5 SUITE 24 PONTE VEDRA BEACH, FL 32082

SOURCE	PROPERTY KEY	TAXES/FEES	INTEREST	AMOUNT DUE
RE	09049299	72.59	1.45	74.04
Name Totals:		**72.59**	**1.45**	**74.04**

MORROW, MELISSA KAY TRUSTEE 406 CASTLESTONE LN MATTHEWS, NC 28104

SOURCE	PROPERTY KEY	TAXES/FEES	INTEREST	AMOUNT DUE
RE	06048014	73.68	0.00	73.68
Name Totals:		**73.68**	**0.00**	**73.68**

ROWLAND, SANDRA WORKMAN 5014 PLEASANT RUN DR MATTHEWS, NC 28104

SOURCE	PROPERTY KEY	TAXES/FEES	INTEREST	AMOUNT DUE
RE	08321339	73.52	0.00	73.52
Name Totals:		**73.52**	**0.00**	**73.52**

MORRIS, JOHN SAMUEL C/O J BARON GROSHON PA 1001 EAST BLVD STE C CHARLOTTE, NC 282035780

SOURCE	PROPERTY KEY	TAXES/FEES	INTEREST	AMOUNT DUE
RE	07135054	72.06	1.44	73.50
Name Totals:		**72.06**	**1.44**	**73.50**

DVORAK, GRETCHEN ANN 7113 STIRRUP CT MATTHEWS, NC 28104

SOURCE	PROPERTY KEY	TAXES/FEES	INTEREST	AMOUNT DUE
RE	06147048	73.47	0.00	73.47
Name Totals:		**73.47**	**0.00**	**73.47**

CHICHESTER, ROBERT P TRUSTEE 1056 NICKALAUS DR MATTHEWS, NC 28104

SOURCE	PROPERTY KEY	TAXES/FEES	INTEREST	AMOUNT DUE
RE	06024101	73.34	0.00	73.34
Name Totals:		**73.34**	**0.00**	**73.34**

HOPE, LINDA 2617 ROLLING HILLS DR MONROE, NC 28110

SOURCE	PROPERTY KEY	TAXES/FEES	INTEREST	AMOUNT DUE
RE	09259061	73.32	0.00	73.32
Name Totals:		**73.32**	**0.00**	**73.32**

Copyright (C) 1997-2026 DEVNET Incorporated

Uncollected Amounts By Names Report
Union County
Date Distributed as of : 1/16/2026

YEAR: 2025

TAXPAYER NAME/ADDRESS

GRIFFIN, PATTI NANCE 4806 GRIFFITH RD MONROE, NC 28112

SOURCE	PROPERTY KEY	TAXES/FEES	INTEREST	AMOUNT DUE
RE	04225029	71.79	1.44	73.23
Name Totals:		**71.79**	**1.44**	**73.23**

ANDREWS, JILL 7001 HIGH OAKS DR MATTHEWS, NC 281047960

SOURCE	PROPERTY KEY	TAXES/FEES	INTEREST	AMOUNT DUE
RE	06099106	73.17	0.00	73.17
Name Totals:		**73.17**	**0.00**	**73.17**

ELITE TEAM BUILDERS LLC 6100 FAIRVIEW RD #1100 CHARLOTTE, NC 28210

SOURCE	PROPERTY KEY	TAXES/FEES	INTEREST	AMOUNT DUE
RE	06081035	71.67	1.43	73.10
Name Totals:		**71.67**	**1.43**	**73.10**

GOUDZWAARD, ROBERT 7714 STINSON HARTIS RD INDIAN TRAIL, NC 28079

SOURCE	PROPERTY KEY	TAXES/FEES	INTEREST	AMOUNT DUE
RE	07060075C	73.03	0.00	73.03
Name Totals:		**73.03**	**0.00**	**73.03**

BOIX, JOSE B 1625 AMBERGATE DR WAXHAW, NC 28173

SOURCE	PROPERTY KEY	TAXES/FEES	INTEREST	AMOUNT DUE
RE	06078143	72.82	0.00	72.82
Name Totals:		**72.82**	**0.00**	**72.82**

ALEXANDER, TERESA 4112 S POTTER RD MONROE, NC 28112

SOURCE	PROPERTY KEY	TAXES/FEES	INTEREST	AMOUNT DUE
RE	05006014	72.76	0.00	72.76
Name Totals:		**72.76**	**0.00**	**72.76**

KIM, IK J 2207 LEGACY OAK DR WAXHAW, NC 28173

SOURCE	PROPERTY KEY	TAXES/FEES	INTEREST	AMOUNT DUE
RE	09125004	71.25	1.43	72.68
Name Totals:		**71.25**	**1.43**	**72.68**

VK HERITAGE LLC C/O JIM HARVEY 14025 RIVEREDGE DR STE 175 TAMPA, FL 33637

SOURCE	PROPERTY KEY	TAXES/FEES	INTEREST	AMOUNT DUE
RE	07121352	71.12	1.42	72.54
Name Totals:		**71.12**	**1.42**	**72.54**

WALL, CHRISTOPHER PO BOX 1409 WAXHAW, NC 28173

SOURCE	PROPERTY KEY	TAXES/FEES	INTEREST	AMOUNT DUE
RE	06210023	72.41	0.00	72.41
Name Totals:		**72.41**	**0.00**	**72.41**

SMITH, ANDREW H 8422 ROYSTER RUN WAXHAW, NC 281737829

SOURCE	PROPERTY KEY	TAXES/FEES	INTEREST	AMOUNT DUE
RE	06186079	72.34	0.00	72.34
Name Totals:		**72.34**	**0.00**	**72.34**

LYNCH, DOUGLAS HUGH 6000 SM BENTON LN MONROE, NC 281109288

SOURCE	PROPERTY KEY	TAXES/FEES	INTEREST	AMOUNT DUE
RE	08231109	72.22	0.00	72.22
Name Totals:		**72.22**	**0.00**	**72.22**

Copyright (C) 1997-2026 DEVNET Incorporated

Uncollected Amounts By Names Report
Union County
Date Distributed as of : 1/16/2026

YEAR: 2025

TAXPAYER NAME/ADDRESS

GLENN, JANET BLAIR 3521 ROMANY DR MONROE, NC 28110

SOURCE	PROPERTY KEY	TAXES/FEES	INTEREST	AMOUNT DUE
RE	09298067M	70.77	1.42	72.19
Name Totals:		**70.77**	**1.42**	**72.19**

PIERRIE, RICHARD CHARLES 6030 BRUSH CRK MONROE, NC 28110

SOURCE	PROPERTY KEY	TAXES/FEES	INTEREST	AMOUNT DUE
RE	06027474	71.97	0.00	71.97
Name Totals:		**71.97**	**0.00**	**71.97**

RITCHEL, DARA S TRUSTEE 2519 PROVIDENCE HILLS DR MATTHEWS, NC 28105

SOURCE	PROPERTY KEY	TAXES/FEES	INTEREST	AMOUNT DUE
RE	07147189	71.96	0.00	71.96
Name Totals:		**71.96**	**0.00**	**71.96**

BULLARD, KRISTIN 5153 BLACKBERRY LN MATTHEWS, NC 28105

SOURCE	PROPERTY KEY	TAXES/FEES	INTEREST	AMOUNT DUE
RE	07099035	70.35	1.41	71.76
Name Totals:		**70.35**	**1.41**	**71.76**

TOMBERLIN, ANN 1501 NEW SALEM RD MONROE, NC 28110

SOURCE	PROPERTY KEY	TAXES/FEES	INTEREST	AMOUNT DUE
RE	04033011	70.30	1.41	71.71
Name Totals:		**70.30**	**1.41**	**71.71**

ELMES, ALEXANDER J TRUSTEE 1409 MORNING MIST CT WAXHAW, NC 28173

SOURCE	PROPERTY KEY	TAXES/FEES	INTEREST	AMOUNT DUE
RE	06186397	71.64	0.00	71.64
Name Totals:		**71.64**	**0.00**	**71.64**

SHUBERT, RODERICK N 11106 PERSIMMON CREEK DR MINT HILL, NC 28227

SOURCE	PROPERTY KEY	TAXES/FEES	INTEREST	AMOUNT DUE
RE	08309094	71.59	0.00	71.59
Name Totals:		**71.59**	**0.00**	**71.59**

SARTORI, MARK C 1146 WILLOW OAKS TRL MATTHEWS, NC 28104

SOURCE	PROPERTY KEY	TAXES/FEES	INTEREST	AMOUNT DUE
RE	06120175	71.51	0.00	71.51
Name Totals:		**71.51**	**0.00**	**71.51**

KNIGHT, CATHERINE C 1710 SIM WILLIAMS RD MONROE, NC 28112

SOURCE	PROPERTY KEY	TAXES/FEES	INTEREST	AMOUNT DUE
RE	09267117	69.91	1.40	71.31
Name Totals:		**69.91**	**1.40**	**71.31**

OMOLETSKI, JEAN 1000 BURTON POINT CT WAXHAW, NC 28173

SOURCE	PROPERTY KEY	TAXES/FEES	INTEREST	AMOUNT DUE
RE	05138462	71.17	0.00	71.17
Name Totals:		**71.17**	**0.00**	**71.17**

HILL, ANDREA BLAKENEY 403 40TH AVE N MYRTLE BEACH, SC 29577

SOURCE	PROPERTY KEY	TAXES/FEES	INTEREST	AMOUNT DUE
RE	03186009	69.69	1.39	71.08
Name Totals:		**69.69**	**1.39**	**71.08**

Copyright (C) 1997-2026 DEVNET Incorporated

Uncollected Amounts By Names Report
Union County
Date Distributed as of : 1/16/2026

YEAR: 2025

TAXPAYER NAME/ADDRESS

GREENE, VICKIE D 510 EVERGREEN PL MONROE, NC 28112

SOURCE	PROPERTY KEY	TAXES/FEES	INTEREST	AMOUNT DUE
RE	09279145	69.62	1.39	71.01
Name Totals:		**69.62**	**1.39**	**71.01**

HASTY, ANGELA G 7916 STINSON HARTIS RD INDIAN TRAIL, NC 28079

SOURCE	PROPERTY KEY	TAXES/FEES	INTEREST	AMOUNT DUE
RE	07060075P	70.90	0.00	70.90
Name Totals:		**70.90**	**0.00**	**70.90**

THEUNISSE, MARTINUS A 4004 OLDSTONE FOREST DR WAXHAW, NC 28173

SOURCE	PROPERTY KEY	TAXES/FEES	INTEREST	AMOUNT DUE
RE	05063034D	69.32	1.39	70.71
Name Totals:		**69.32**	**1.39**	**70.71**

KENNINGTON, JAMES EDWARD 207 E LAWYERS RD MONROE, NC 28110

SOURCE	PROPERTY KEY	TAXES/FEES	INTEREST	AMOUNT DUE
RE	08195012B	70.40	0.00	70.40
Name Totals:		**70.40**	**0.00**	**70.40**

MARTINEZ, ELLEN H 1205 APPLEGATE PKWY WAXHAW, NC 28173

SOURCE	PROPERTY KEY	TAXES/FEES	INTEREST	AMOUNT DUE
RE	06078047	70.31	0.00	70.31
Name Totals:		**70.31**	**0.00**	**70.31**

CUDNEY, KIMBERLY CARTER 113 WESLEY WOODS RD MONROE, NC 28110

SOURCE	PROPERTY KEY	TAXES/FEES	INTEREST	AMOUNT DUE
RE	09313016	68.87	1.38	70.25
Name Totals:		**68.87**	**1.38**	**70.25**

MOORE, EDWARD GRANT 4670 MERRIWEATHER RD WINSTON SALEM, NC 27107

SOURCE	PROPERTY KEY	TAXES/FEES	INTEREST	AMOUNT DUE
RE	04321003	67.99	1.36	69.35
Name Totals:		**67.99**	**1.36**	**69.35**

RUETTGERS, KAMMY 5019 TREMONT DR INDIAN TRAIL, NC 28079

SOURCE	PROPERTY KEY	TAXES/FEES	INTEREST	AMOUNT DUE
RE	07058374	69.18	0.00	69.18
Name Totals:		**69.18**	**0.00**	**69.18**

WALKER, JOHNNY R 3812 PAGELAND HWY MONROE, NC 28112

SOURCE	PROPERTY KEY	TAXES/FEES	INTEREST	AMOUNT DUE
RE	04060008C	69.03	0.00	69.03
Name Totals:		**69.03**	**0.00**	**69.03**

GAUR, ROSHI 1908 CANTRELL CT MATTHEWS, NC 28104

SOURCE	PROPERTY KEY	TAXES/FEES	INTEREST	AMOUNT DUE
RE	07144898	68.88	0.00	68.88
Name Totals:		**68.88**	**0.00**	**68.88**

MARSH, EMMETT L 1402 MARSH RD MARSHVILLE, NC 28103

SOURCE	PROPERTY KEY	TAXES/FEES	INTEREST	AMOUNT DUE
RE	02058007	68.82	0.00	68.82
Name Totals:		**68.82**	**0.00**	**68.82**

Copyright (C) 1997-2026 DEVNET Incorporated

Uncollected Amounts By Names Report
Union County
Date Distributed as of : 1/16/2026

YEAR: 2025

TAXPAYER NAME/ADDRESS

BARNES, STEVEN W 4002 TILLINGMERE CIR MATTHEWS, NC 28104

SOURCE	PROPERTY KEY	TAXES/FEES	INTEREST	AMOUNT DUE
RE	06048107	68.71	0.00	68.71
Name Totals:		**68.71**	**0.00**	**68.71**

STRAWN, BENTON CLYDE HEIRS 929 LYNNVIEW CT KANNAPOLIS, NC 28081

SOURCE	PROPERTY KEY	TAXES/FEES	INTEREST	AMOUNT DUE
RE	01129003	67.23	1.34	68.57
Name Totals:		**67.23**	**1.34**	**68.57**

AUSTIN, TERESA B 4105 OLD CAMDEN RD MONROE, NC 28110

SOURCE	PROPERTY KEY	TAXES/FEES	INTEREST	AMOUNT DUE
RE	08132015D	68.50	0.00	68.50
Name Totals:		**68.50**	**0.00**	**68.50**

BELIN, REGINAL LEVERN 122 OLIVINE CIR TOWNSEND, DE 19734

SOURCE	PROPERTY KEY	TAXES/FEES	INTEREST	AMOUNT DUE
RE	02318002 80	67.01	1.34	68.35
Name Totals:		**67.01**	**1.34**	**68.35**

CALLONWOOD HOMEOWNERS ASSOCIATI C/O CEDAR MANAGEMENT GROUP PO BOX 26844 CHARLOTTE, NC 28221

SOURCE	PROPERTY KEY	TAXES/FEES	INTEREST	AMOUNT DUE
RE	07144786	67.00	1.34	68.34
RE	07144533	67.00	1.34	68.34
RE	07144004D	67.00	1.34	68.34
Name Totals:		**201.00**	**4.02**	**205.02**

WOODBRIDGE AT STALLINGS HOMEOWNE C/O CEDAR MANAGEMENT GROUP, LLC 160 MINE LAKE CT STE 200 RALEIGH, NC 27615

SOURCE	PROPERTY KEY	TAXES/FEES	INTEREST	AMOUNT DUE
RE	07099227	67.00	1.34	68.34
RE	07099226	67.00	1.34	68.34
Name Totals:		**134.00**	**2.68**	**136.68**

SWAMINARAYAN MISSION 2501 OAK SPRING RD MATTHEWS, NC 28104

SOURCE	PROPERTY KEY	TAXES/FEES	INTEREST	AMOUNT DUE
RE	07081286	67.00	1.34	68.34
Name Totals:		**67.00**	**1.34**	**68.34**

CHESTNUT PLACE HOMEWOWNERS ASSC C/O BUMGARDNER ASSOCIATION MANAGEMENT 505 WOODLAWN ST BELMONT, NC 28012

SOURCE	PROPERTY KEY	TAXES/FEES	INTEREST	AMOUNT DUE
RE	07147805	67.00	1.34	68.34
RE	07147804	67.00	1.34	68.34
RE	07147802	67.00	1.34	68.34
Name Totals:		**201.00**	**4.02**	**205.02**

CHESTNUT PLACE HOMEOWNERS ASSOC C/O BUMGARDNER ASSOCIATION MANAGEMENT 505 WOODLAWN ST BELMONT, NC 28012

SOURCE	PROPERTY KEY	TAXES/FEES	INTEREST	AMOUNT DUE
RE	07147830	67.00	1.34	68.34
Name Totals:		**67.00**	**1.34**	**68.34**

Copyright (C) 1997-2026 DEVNET Incorporated

Uncollected Amounts By Names Report
Union County
Date Distributed as of : 1/16/2026

YEAR: 2025

TAXPAYER NAME/ADDRESS

FAIRHAVEN HOMEOWNERS ASSOCIATION 1612 MILITARY CUTOFF RD STE 108 WILMINGTON, NC 28403

SOURCE	PROPERTY KEY	TAXES/FEES	INTEREST	AMOUNT DUE
RE	07078684	67.00	1.34	68.34
Name Totals:		**67.00**	**1.34**	**68.34**

FAIRHAVEN HOMEOWNERS ASSOCIATION 1612 MILITARY CUTOFF RD SUITE 108 WILMINGTON, NC 28403

SOURCE	PROPERTY KEY	TAXES/FEES	INTEREST	AMOUNT DUE
RE	07078011B	67.00	1.34	68.34
Name Totals:		**67.00**	**1.34**	**68.34**

FAIRHAVEN HOMEOWNERS ASSOCIATION 1612 MILITARY CUTOFF RD STE 108 WILMINGTON, NC 28403

SOURCE	PROPERTY KEY	TAXES/FEES	INTEREST	AMOUNT DUE
RE	07078531	67.00	1.34	68.34
Name Totals:		**67.00**	**1.34**	**68.34**

TYSON, DOLLY S 6104 MCWHORTER RD WAXHAW, NC 28173

SOURCE	PROPERTY KEY	TAXES/FEES	INTEREST	AMOUNT DUE
RE	07129265	66.94	1.34	68.28
RE	07129264	66.94	1.34	68.28
Name Totals:		**133.88**	**2.68**	**136.56**

A & S CONSTRUCTION INC 3149 SIKES MILL RD MONROE, NC 28110

SOURCE	PROPERTY KEY	TAXES/FEES	INTEREST	AMOUNT DUE
RE	07129229	66.94	1.34	68.28
Name Totals:		**66.94**	**1.34**	**68.28**

TAYLOR, HENRY MICHAEL 198 COUNTRY LN LEXINGTON, NC 27292

SOURCE	PROPERTY KEY	TAXES/FEES	INTEREST	AMOUNT DUE
RE	07129224	66.94	1.34	68.28
RE	07129223	66.94	1.34	68.28
Name Totals:		**133.88**	**2.68**	**136.56**

A & S CONSTRUCTION INC 3149 SIKES MILL RD MONROE, NC 28110

SOURCE	PROPERTY KEY	TAXES/FEES	INTEREST	AMOUNT DUE
RE	07129228	66.94	1.34	68.28
RE	07129227	66.94	1.34	68.28
Name Totals:		**133.88**	**2.68**	**136.56**

SQUIRES, WENDY ELIZABETH 5012 JACQUELYNE DR INDIAN TRAIL, NC 28079

SOURCE	PROPERTY KEY	TAXES/FEES	INTEREST	AMOUNT DUE
RE	07129131	66.94	1.34	68.28
RE	07129130	66.94	1.34	68.28
Name Totals:		**133.88**	**2.68**	**136.56**

HILL, NORMAN JAMES 905 27TH AVE S N MYRTLE BEACH, SC 29582

SOURCE	PROPERTY KEY	TAXES/FEES	INTEREST	AMOUNT DUE
RE	07129175	66.94	1.34	68.28
Name Totals:		**66.94**	**1.34**	**68.28**

HILL, BARBARA 204 DARTMOUTH ST GREENSBORO, NC 27407

SOURCE	PROPERTY KEY	TAXES/FEES	INTEREST	AMOUNT DUE
RE	07129162	66.94	1.34	68.28

Copyright (C) 1997-2026 DEVNET Incorporated

Uncollected Amounts By Names Report
Union County
Date Distributed as of : 1/16/2026

YEAR: 2025

TAXPAYER NAME/ADDRESS

HILL, BARBARA 204 DARTMOUTH ST GREENSBORO, NC 27407

SOURCE	PROPERTY KEY	TAXES/FEES	INTEREST	AMOUNT DUE
RE	07129161	66.94	1.34	68.28
RE	07129160	66.94	1.34	68.28
Name Totals:		**200.82**	**4.02**	**204.84**

RECTOR, PAUL L HEIRS C/O PATRICIA A HELMS 1293 OLD FRIENDSHIP RD ROCK HILL, SC 29730

SOURCE	PROPERTY KEY	TAXES/FEES	INTEREST	AMOUNT DUE
RE	07129222	66.94	1.34	68.28
Name Totals:		**66.94**	**1.34**	**68.28**

COUCHELL, PETER JR 2612 COMMONWEALTH AVE CHARLOTTE, NC 28205

SOURCE	PROPERTY KEY	TAXES/FEES	INTEREST	AMOUNT DUE
RE	07129159	66.94	1.34	68.28
Name Totals:		**66.94**	**1.34**	**68.28**

AVILA, XIOMARA J MARTEL 611 W. PARK DR MONROE, NC 28112

SOURCE	PROPERTY KEY	TAXES/FEES	INTEREST	AMOUNT DUE
RE	07129205	66.94	1.34	68.28
Name Totals:		**66.94**	**1.34**	**68.28**

PANDURO, LOURDES C AVILA 611 WEST PARK DR MONROE, NC 28112

SOURCE	PROPERTY KEY	TAXES/FEES	INTEREST	AMOUNT DUE
RE	07129206	66.94	1.34	68.28
Name Totals:		**66.94**	**1.34**	**68.28**

MCMILLIAN, BRENDA H C/O CANADY & CANADY, ATTORNEYS AT LAW PO BOX 7 ST PAULS, NC 28372

SOURCE	PROPERTY KEY	TAXES/FEES	INTEREST	AMOUNT DUE
RE	07129046	66.94	1.34	68.28
Name Totals:		**66.94**	**1.34**	**68.28**

FAULK, CHARLES T C/O KIMBERLY GOINS 27169 N TURNPIKE RD WAGRAM, NC 28396

SOURCE	PROPERTY KEY	TAXES/FEES	INTEREST	AMOUNT DUE
RE	07129207	66.94	1.34	68.28
Name Totals:		**66.94**	**1.34**	**68.28**

MCATEER, JENNIFER P 600 JIM PARKER RD MONROE, NC 28110

SOURCE	PROPERTY KEY	TAXES/FEES	INTEREST	AMOUNT DUE
RE	07129274	66.94	1.34	68.28
Name Totals:		**66.94**	**1.34**	**68.28**

MCATEER, AMY F 2306 TRINITY CHURCH RD MONROE, NC 28112

SOURCE	PROPERTY KEY	TAXES/FEES	INTEREST	AMOUNT DUE
RE	07129275	66.94	1.34	68.28
Name Totals:		**66.94**	**1.34**	**68.28**

MATTHEWS, NANCY ELIZABETH HEIRS C/O WILLIAM W THOMPSON 3600 DAVIS DR CHARLOTTE, NC 28270

SOURCE	PROPERTY KEY	TAXES/FEES	INTEREST	AMOUNT DUE
RE	07129045	66.94	1.34	68.28
Name Totals:		**66.94**	**1.34**	**68.28**

Copyright (C) 1997-2026 DEVNET Incorporated

Uncollected Amounts By Names Report
Union County
Date Distributed as of : 1/16/2026

YEAR: 2025

TAXPAYER NAME/ADDRESS

ALEXANDER, WILLIAM LARRY 749 LAKEWOOD DR MATTHEWS, NC 28104

SOURCE	PROPERTY KEY	TAXES/FEES	INTEREST	AMOUNT DUE
RE	07129194	66.94	1.34	68.28
Name Totals:		**66.94**	**1.34**	**68.28**

MARSH, DOUGLAS IVORY 1625 AUSTIN CHANEY RD WINGATE, NC 28174

SOURCE	PROPERTY KEY	TAXES/FEES	INTEREST	AMOUNT DUE
RE	07129232	66.94	1.34	68.28
RE	07129231	66.94	1.34	68.28
RE	07129230	66.94	1.34	68.28
Name Totals:		**200.82**	**4.02**	**204.84**

BRASWELL, STEVEN RAY 4009 BELK MILL RD WINGATE, NC 28174

SOURCE	PROPERTY KEY	TAXES/FEES	INTEREST	AMOUNT DUE
RE	03174007C	66.83	1.34	68.17
Name Totals:		**66.83**	**1.34**	**68.17**

SBARDELLA, MARIO A SR 9814 TOMPKINS LN WAXHAW, NC 28173

SOURCE	PROPERTY KEY	TAXES/FEES	INTEREST	AMOUNT DUE
RE	06207356	67.89	0.00	67.89
Name Totals:		**67.89**	**0.00**	**67.89**

WILLIAMS, ELENA L 6033 ZINNIA DR MATTHEWS, NC 28104

SOURCE	PROPERTY KEY	TAXES/FEES	INTEREST	AMOUNT DUE
RE	07129964	67.62	0.00	67.62
Name Totals:		**67.62**	**0.00**	**67.62**

HARTY, MARGARET L 818 CIRCLE TRACE RD MONROE, NC 28110

SOURCE	PROPERTY KEY	TAXES/FEES	INTEREST	AMOUNT DUE
RE	06006133A	66.25	1.33	67.58
Name Totals:		**66.25**	**1.33**	**67.58**

SIMS ROAD LLC 316 N BROOME ST WAXHAW, NC 28173

SOURCE	PROPERTY KEY	TAXES/FEES	INTEREST	AMOUNT DUE
RE	05115092	67.53	0.00	67.53
Name Totals:		**67.53**	**0.00**	**67.53**

KRODEL, GAYLE STARR 6814 NEWMAN RD WAXHAW, NC 28173

SOURCE	PROPERTY KEY	TAXES/FEES	INTEREST	AMOUNT DUE
RE	05096107A	67.49	0.00	67.49
Name Totals:		**67.49**	**0.00**	**67.49**

GREEN, BRAD LEE 1216 MILLBANK DR MATTHEWS, NC 28104

SOURCE	PROPERTY KEY	TAXES/FEES	INTEREST	AMOUNT DUE
RE	07144773	67.48	0.00	67.48
Name Totals:		**67.48**	**0.00**	**67.48**

WEEKLEY HOMES LLC ATN: MEGHEN MARTINEZ 1111 NORTH POST OAK RD HOUSTON, TX 77055

SOURCE	PROPERTY KEY	TAXES/FEES	INTEREST	AMOUNT DUE
RE	06135297	67.46	0.00	67.46
Name Totals:		**67.46**	**0.00**	**67.46**

Copyright (C) 1997-2026 DEVNET Incorporated

Uncollected Amounts By Names Report
Union County
Date Distributed as of : 1/16/2026

YEAR: 2025

TAXPAYER NAME/ADDRESS

SCHRADER, CLINTON WADE 3085 ANCESTRY CIR MATTHEWS, NC 28104

SOURCE	PROPERTY KEY	TAXES/FEES	INTEREST	AMOUNT DUE
RE	06096244	67.44	0.00	67.44
Name Totals:		**67.44**	**0.00**	**67.44**

ROLLINS, LORIE TRAYWICK 6311 RIGGINS RD MARSHVILLE, NC 28103

SOURCE	PROPERTY KEY	TAXES/FEES	INTEREST	AMOUNT DUE
RE	03114009B	67.37	0.00	67.37
Name Totals:		**67.37**	**0.00**	**67.37**

FAIRCHILD, JUDY E TRUSTEE 1105 RESTORATION DR WAXHAW, NC 28173

SOURCE	PROPERTY KEY	TAXES/FEES	INTEREST	AMOUNT DUE
RE	06186403	66.61	0.00	66.61
Name Totals:		**66.61**	**0.00**	**66.61**

MALDEN LLC 19830 DAVIDSON CONCORD RD DAVIDSON, NC 28036

SOURCE	PROPERTY KEY	TAXES/FEES	INTEREST	AMOUNT DUE
RE	08234022A	65.99	0.00	65.99
Name Totals:		**65.99**	**0.00**	**65.99**

CUNNINGHAM, ELZABETH S 6000 STEVENS MILL RD MATTHEWS, NC 28104

SOURCE	PROPERTY KEY	TAXES/FEES	INTEREST	AMOUNT DUE
RE	07057641	65.89	0.00	65.89
Name Totals:		**65.89**	**0.00**	**65.89**

BARTLETT ENTITIES LLC 585 WATEREE KEY CT WINNSBORO, SC 29180

SOURCE	PROPERTY KEY	TAXES/FEES	INTEREST	AMOUNT DUE
RE	05110004	65.70	0.00	65.70
Name Totals:		**65.70**	**0.00**	**65.70**

HARRINGTON, JAMES JACKSON 1315 MARSH RD MARSHVILLE, NC 28103

SOURCE	PROPERTY KEY	TAXES/FEES	INTEREST	AMOUNT DUE
RE	02024001	65.58	0.00	65.58
Name Totals:		**65.58**	**0.00**	**65.58**

COASTAL DESTINATION LLC 16011A LANCASTER HWY #337 CHARLOTTE, NC 28277

SOURCE	PROPERTY KEY	TAXES/FEES	INTEREST	AMOUNT DUE
RE	07066776	65.56	0.00	65.56
Name Totals:		**65.56**	**0.00**	**65.56**

ELKS IMPROVED BENEVOLENT PROT C/ O E L BELTON 911 BELTON ST MONROE, NC 28110

SOURCE	PROPERTY KEY	TAXES/FEES	INTEREST	AMOUNT DUE
RE	09231017	64.26	1.29	65.55
Name Totals:		**64.26**	**1.29**	**65.55**

SPEIR, KENNETH R ET AL 6 REESE ST NEWNAN, GA 30263

SOURCE	PROPERTY KEY	TAXES/FEES	INTEREST	AMOUNT DUE
RE	08198011B	65.50	0.00	65.50
Name Totals:		**65.50**	**0.00**	**65.50**

GRAU, PATRICIA C 4625 STONEY BROOK CT MATTHEWS, NC 281047728

SOURCE	PROPERTY KEY	TAXES/FEES	INTEREST	AMOUNT DUE
RE	06117115	65.44	0.00	65.44
Name Totals:		**65.44**	**0.00**	**65.44**

Copyright (C) 1997-2026 DEVNET Incorporated

Uncollected Amounts By Names Report
Union County
Date Distributed as of : 1/16/2026

YEAR: 2025

TAXPAYER NAME/ADDRESS

MULLIS, TERESA 2813 LUCY SHORT CUT RD MARSHVILLE, NC 28103

SOURCE	PROPERTY KEY	TAXES/FEES	INTEREST	AMOUNT DUE
RE	02133029A	64.16	1.28	65.44
Name Totals:		**64.16**	**1.28**	**65.44**

BURCH, EARNESTINE 612 FUNDERBURK RD WINGATE, NC 28174

SOURCE	PROPERTY KEY	TAXES/FEES	INTEREST	AMOUNT DUE
RE	09015008	63.97	1.28	65.25
Name Totals:		**63.97**	**1.28**	**65.25**

PERRY, CECILIA D 3020 WYNTREE CT MATTHEWS, NC 28104

SOURCE	PROPERTY KEY	TAXES/FEES	INTEREST	AMOUNT DUE
RE	07129640	65.16	0.00	65.16
Name Totals:		**65.16**	**0.00**	**65.16**

VICK FAMILY LLC 750 INDIGO LOOP MIRAMAR BEACH, FL 32550

SOURCE	PROPERTY KEY	TAXES/FEES	INTEREST	AMOUNT DUE
RE	02058006	63.65	1.27	64.92
Name Totals:		**63.65**	**1.27**	**64.92**

BEACH, BRET E 1809 BRAMBLEWOOD DR KINGSPORT, TN 37660

SOURCE	PROPERTY KEY	TAXES/FEES	INTEREST	AMOUNT DUE
RE	09213021	63.47	1.27	64.74
Name Totals:		**63.47**	**1.27**	**64.74**

SCHMITT, HOLLY SUZANNA 6624 EFFIE WHITLEY RD MONROE, NC 28112

SOURCE	PROPERTY KEY	TAXES/FEES	INTEREST	AMOUNT DUE
RE	04048014	63.35	1.27	64.62
Name Totals:		**63.35**	**1.27**	**64.62**

STEWART, YVONNE CHAUSSY 1832 YELLOW DAISY DR MATTHEWS, NC 28104

SOURCE	PROPERTY KEY	TAXES/FEES	INTEREST	AMOUNT DUE
RE	07078629	64.46	0.00	64.46
Name Totals:		**64.46**	**0.00**	**64.46**

BASILE, RACHEL PETERSON 2038 WALDORF AVE MONROE, NC 28110

SOURCE	PROPERTY KEY	TAXES/FEES	INTEREST	AMOUNT DUE
RE	06027313	64.38	0.00	64.38
Name Totals:		**64.38**	**0.00**	**64.38**

KENNEDY, KENNETH DAVID PO BOX 1002 WINGATE, NC 28174

SOURCE	PROPERTY KEY	TAXES/FEES	INTEREST	AMOUNT DUE
RE	09055007	64.27	0.00	64.27
Name Totals:		**64.27**	**0.00**	**64.27**

LAUGHTER, LARRY Z 178 STEEPLECHASE CIR WAXHAW, NC 28173

SOURCE	PROPERTY KEY	TAXES/FEES	INTEREST	AMOUNT DUE
RE	06150094	64.24	0.00	64.24
Name Totals:		**64.24**	**0.00**	**64.24**

PERRY, RICHARD HEIRS C/O SHIRLEY BIVENS PO BOX 2474 INDIAN TRAIL, NC 28079

SOURCE	PROPERTY KEY	TAXES/FEES	INTEREST	AMOUNT DUE
RE	09223017	62.96	1.26	64.22
Name Totals:		**62.96**	**1.26**	**64.22**

Copyright (C) 1997-2026 DEVNET Incorporated

Uncollected Amounts By Names Report
Union County
Date Distributed as of : 1/16/2026

YEAR: 2025

TAXPAYER NAME/ADDRESS

AUSTIN, CAROL LEE 200 MIDDLETON AVE MATTHEWS, NC 28104

SOURCE	PROPERTY KEY	TAXES/FEES	INTEREST	AMOUNT DUE
RE	07129014	62.92	1.26	64.18
Name Totals:		**62.92**	**1.26**	**64.18**

ATWOOD, SCOTT 1414 COACHMAN DR WAXHAW, NC 28173

SOURCE	PROPERTY KEY	TAXES/FEES	INTEREST	AMOUNT DUE
RE	06201468	64.15	0.00	64.15
Name Totals:		**64.15**	**0.00**	**64.15**

LANEY, ROBERT BENJAMIN 6133 CASEY'S SIDE WAY FORT MILL, SC 29708

SOURCE	PROPERTY KEY	TAXES/FEES	INTEREST	AMOUNT DUE
RE	09223019	62.52	1.25	63.77
Name Totals:		**62.52**	**1.25**	**63.77**

NOEL WILLIAMS MASONRY INC ET AL 7805 CARRIKER WILLIAMS RD MONROE, NC 28110

SOURCE	PROPERTY KEY	TAXES/FEES	INTEREST	AMOUNT DUE
RE	09298081	62.52	1.25	63.77
Name Totals:		**62.52**	**1.25**	**63.77**

LYNN, RANDALL 6322 MILLS RD MARSHVILLE, NC 28103

SOURCE	PROPERTY KEY	TAXES/FEES	INTEREST	AMOUNT DUE
RE	03033005	62.47	1.25	63.72
Name Totals:		**62.47**	**1.25**	**63.72**

APPLE, PATRICK C 157 FRONTIER CIR INDIAN TRAIL, NC 28079

SOURCE	PROPERTY KEY	TAXES/FEES	INTEREST	AMOUNT DUE
RE	07117049	62.45	1.25	63.70
Name Totals:		**62.45**	**1.25**	**63.70**

REHMAN, MARYBETH TRUSTEE 6131 CREFT CIR INDIAN TRAIL, NC 28079

SOURCE	PROPERTY KEY	TAXES/FEES	INTEREST	AMOUNT DUE
RE	07064106	63.70	0.00	63.70
Name Totals:		**63.70**	**0.00**	**63.70**

HERNDON, MARK B 3525 HONEYSUCKLE DR MATTHEWS, NC 28104

SOURCE	PROPERTY KEY	TAXES/FEES	INTEREST	AMOUNT DUE
RE	06063133	63.64	0.00	63.64
Name Totals:		**63.64**	**0.00**	**63.64**

BYRUM, MARCUS LYNN 700 N CATAWBA CIR MATTHEWS, NC 28104

SOURCE	PROPERTY KEY	TAXES/FEES	INTEREST	AMOUNT DUE
RE	06075005C	62.35	1.25	63.60
Name Totals:		**62.35**	**1.25**	**63.60**

PEICZARKA, RICHARD J 8904 WHIPPS CROSS CT WAXHAW, NC 28173

SOURCE	PROPERTY KEY	TAXES/FEES	INTEREST	AMOUNT DUE
RE	06201480	63.57	0.00	63.57
Name Totals:		**63.57**	**0.00**	**63.57**

IDOL, HELEN T 3707 ELK WAY INDIAN TRAIL, NC 28079

SOURCE	PROPERTY KEY	TAXES/FEES	INTEREST	AMOUNT DUE
RE	07114565	63.45	0.00	63.45
Name Totals:		**63.45**	**0.00**	**63.45**

Copyright (C) 1997-2026 DEVNET Incorporated

Uncollected Amounts By Names Report
Union County
Date Distributed as of : 1/16/2026

YEAR: 2025

TAXPAYER NAME/ADDRESS

601 BYPASS LAND LLC C/O CARL ANDREWS BOGGS III PO BOX 1609 MONROE, NC 28111

SOURCE	PROPERTY KEY	TAXES/FEES	INTEREST	AMOUNT DUE
RE	09213008A	63.40	0.00	63.40
Name Totals:		**63.40**	**0.00**	**63.40**

WILLIAMS, ARTHUR HEIRS C/O SHERRY MUMFORD 4009 EUTAW DR WAXHAW, NC 28173

SOURCE	PROPERTY KEY	TAXES/FEES	INTEREST	AMOUNT DUE
RE	09223044H	62.09	1.24	63.33
Name Totals:		**62.09**	**1.24**	**63.33**

WINGARD, MICHAEL L ET AL 8820 WINGARD RD WAXHAW, NC 28173

SOURCE	PROPERTY KEY	TAXES/FEES	INTEREST	AMOUNT DUE
RE	06186001X	61.79	1.24	63.03
Name Totals:		**61.79**	**1.24**	**63.03**

WEEKLEY HOMES LLC ATN: MEGHEN MARTINEZ 1111 NORTH POST OAK RD HOUSTON, TX 77055

SOURCE	PROPERTY KEY	TAXES/FEES	INTEREST	AMOUNT DUE
RE	06135299	62.99	0.00	62.99
Name Totals:		**62.99**	**0.00**	**62.99**

GODWIN, JAMES CLAYRON 5304 FRIENDLY BAPTIST CH RD INDIAN TRAIL, NC 280797796

SOURCE	PROPERTY KEY	TAXES/FEES	INTEREST	AMOUNT DUE
RE	01129007	61.67	1.23	62.90
Name Totals:		**61.67**	**1.23**	**62.90**

CCT INVESTMENT LLC 230 S TRYON ST UNIT 1303 CHARLOTTE, NC 28202

SOURCE	PROPERTY KEY	TAXES/FEES	INTEREST	AMOUNT DUE
RE	07078040	61.58	1.23	62.81
Name Totals:		**61.58**	**1.23**	**62.81**

STEWART, JOYCE M 3001 TREMONT DR INDIAN TRAIL, NC 28079

SOURCE	PROPERTY KEY	TAXES/FEES	INTEREST	AMOUNT DUE
RE	07058384	62.78	0.00	62.78
Name Totals:		**62.78**	**0.00**	**62.78**

WEEKLEY HOMES LLC ATN: MEGHEN MARTINEZ 1111 NORTH POST OAK RD HOUSTON, TX 77055

SOURCE	PROPERTY KEY	TAXES/FEES	INTEREST	AMOUNT DUE
RE	06135298	62.70	0.00	62.70
Name Totals:		**62.70**	**0.00**	**62.70**

EDWARDS, PATRICIA ANN BALDWIN 3909 PRICE SHORT CUT RD MONROE, NC 28110

SOURCE	PROPERTY KEY	TAXES/FEES	INTEREST	AMOUNT DUE
RE	09372014E	61.44	1.23	62.67
Name Totals:		**61.44**	**1.23**	**62.67**

POLK, HOBSON RUSSELL 15680 BETHEL AVENUE EXT MIDLAND, NC 28107

SOURCE	PROPERTY KEY	TAXES/FEES	INTEREST	AMOUNT DUE
RE	08177004A	61.00	1.22	62.22
Name Totals:		**61.00**	**1.22**	**62.22**

JOHNSON, CAROL ANN 1010 LAKE COMO DR MONROE, NC 28110

SOURCE	PROPERTY KEY	TAXES/FEES	INTEREST	AMOUNT DUE
RE	06027389	61.92	0.00	61.92
Name Totals:		**61.92**	**0.00**	**61.92**

Copyright (C) 1997-2026 DEVNET Incorporated

Uncollected Amounts By Names Report
Union County
Date Distributed as of : 1/16/2026

YEAR: 2025

TAXPAYER NAME/ADDRESS

PRESSLEY, DOROTHY M 1915 MILLBROOK LN MATTHEWS, NC 28104

SOURCE	PROPERTY KEY	TAXES/FEES	INTEREST	AMOUNT DUE
RE	08321071	61.92	0.00	61.92
Name Totals:		**61.92**	**0.00**	**61.92**

MCCANN, DEBORAH 1401 AFTERNOON SUN RD MATTHEWS, NC 28104

SOURCE	PROPERTY KEY	TAXES/FEES	INTEREST	AMOUNT DUE
RE	07078558	61.87	0.00	61.87
Name Totals:		**61.87**	**0.00**	**61.87**

MCMILLIAN-ORR, ANGELA 607 S CHURCH ST MONROE, NC 28112

SOURCE	PROPERTY KEY	TAXES/FEES	INTEREST	AMOUNT DUE
RE	09234117	61.85	0.00	61.85
Name Totals:		**61.85**	**0.00**	**61.85**

MIELE, ESTHER L 3417 SHADOW LAKE LN MATTHEWS, NC 28104

SOURCE	PROPERTY KEY	TAXES/FEES	INTEREST	AMOUNT DUE
RE	07054527	61.82	0.00	61.82
Name Totals:		**61.82**	**0.00**	**61.82**

WRIGHT, JIMMY HEIRS C/O MARTHA WRIGHT 3101 FLAGSTONE LN APT 108 INDIAN TRAIL, NC 28079

SOURCE	PROPERTY KEY	TAXES/FEES	INTEREST	AMOUNT DUE
RE	08285027B	60.57	1.21	61.78
Name Totals:		**60.57**	**1.21**	**61.78**

MITCHELL, ELAINE D 222 RIVERTON RD MATTHEWS, NC 28104

SOURCE	PROPERTY KEY	TAXES/FEES	INTEREST	AMOUNT DUE
RE	07138121	61.76	0.00	61.76
Name Totals:		**61.76**	**0.00**	**61.76**

TOMBERLIN, ANN 1501 NEW SALEM RD MONROE, NC 28110

SOURCE	PROPERTY KEY	TAXES/FEES	INTEREST	AMOUNT DUE
RE	08081001A	60.53	1.21	61.74
Name Totals:		**60.53**	**1.21**	**61.74**

RICHARDSON, C PATRICIA 500 RAINTREE DR MATTHEWS, NC 28104

SOURCE	PROPERTY KEY	TAXES/FEES	INTEREST	AMOUNT DUE
RE	07150026	61.72	0.00	61.72
Name Totals:		**61.72**	**0.00**	**61.72**

MONKIEWICZ, ANNA 6306 CROSSHALL PL WAXHAW, NC 28173

SOURCE	PROPERTY KEY	TAXES/FEES	INTEREST	AMOUNT DUE
RE	06048154	61.71	0.00	61.71
Name Totals:		**61.71**	**0.00**	**61.71**

DICKSON, ELIZABETH 5603 SILVER CREEK DR WAXHAW, NC 28173

SOURCE	PROPERTY KEY	TAXES/FEES	INTEREST	AMOUNT DUE
RE	06051148	61.62	0.00	61.62
Name Totals:		**61.62**	**0.00**	**61.62**

MANGIERI, JEFFREY P 5507 FREDERICK ST INDIAN TRAIL, NC 28079

SOURCE	PROPERTY KEY	TAXES/FEES	INTEREST	AMOUNT DUE
RE	07063755	61.53	0.00	61.53
Name Totals:		**61.53**	**0.00**	**61.53**

Copyright (C) 1997-2026 DEVNET Incorporated

Uncollected Amounts By Names Report
Union County
Date Distributed as of : 1/16/2026

YEAR: 2025

TAXPAYER NAME/ADDRESS

SANCTUARY AT SOUTHGATE COMMUNITY 8025 ARROWRIDGE BLVD CHARLOTTE, NC 28273

SOURCE	PROPERTY KEY	TAXES/FEES	INTEREST	AMOUNT DUE
RE	07006053	60.09	1.20	61.29
Name Totals:		**60.09**	**1.20**	**61.29**

LEE, ROBERT G 6006 CHARITY DR MARSHVILLE, NC 28103

SOURCE	PROPERTY KEY	TAXES/FEES	INTEREST	AMOUNT DUE
RE	01201017S	61.26	0.00	61.26
Name Totals:		**61.26**	**0.00**	**61.26**

HEFNER, PAULINE R TRUSTEE 1625 GREAT RD WAXHAW, NC 28173

SOURCE	PROPERTY KEY	TAXES/FEES	INTEREST	AMOUNT DUE
RE	06165007C	60.00	1.20	61.20
Name Totals:		**60.00**	**1.20**	**61.20**

BRADSHAW, CURLEY VANESSA 816 SUMMIT ST MONROE, NC 28112

SOURCE	PROPERTY KEY	TAXES/FEES	INTEREST	AMOUNT DUE
RE	09234079	60.00	1.20	61.20
Name Totals:		**60.00**	**1.20**	**61.20**

LATHAN, ANITA BROADWAY 3711 SECREST SHORT CUT RD MONROE, NC 281108762

SOURCE	PROPERTY KEY	TAXES/FEES	INTEREST	AMOUNT DUE
RE	09256166 02	59.92	1.20	61.12
Name Totals:		**59.92**	**1.20**	**61.12**

WILSON, TIFFANY N 717 BARBEE FARMS DR MONROE, NC 281105607

SOURCE	PROPERTY KEY	TAXES/FEES	INTEREST	AMOUNT DUE
RE	09216161	59.49	1.19	60.68
Name Totals:		**59.49**	**1.19**	**60.68**

FORD, ELBERT TODD 611 SUNHARVEST LN INDIAN TRAIL, NC 28079

SOURCE	PROPERTY KEY	TAXES/FEES	INTEREST	AMOUNT DUE
RE	07042384	60.62	0.00	60.62
Name Totals:		**60.62**	**0.00**	**60.62**

TAYLOR, CHARLES WAYNE 7251 SUGAR AND WINE RD MONROE, NC 281109024

SOURCE	PROPERTY KEY	TAXES/FEES	INTEREST	AMOUNT DUE
RE	01195009	60.35	0.00	60.35
Name Totals:		**60.35**	**0.00**	**60.35**

SOUTH STATE BANK AS TRUSTEE RENEE G SCRUGGS SPECIAL NEEDS TRUST 4815 SANDTYN DR WAXHAW, NC 28173

SOURCE	PROPERTY KEY	TAXES/FEES	INTEREST	AMOUNT DUE
RE	06030159	60.21	0.00	60.21
Name Totals:		**60.21**	**0.00**	**60.21**

MARKER ELAINE M LIVING TRUST 4521 FERGUSON CIR WAXHAW, NC 28173

SOURCE	PROPERTY KEY	TAXES/FEES	INTEREST	AMOUNT DUE
RE	05141079	60.06	0.00	60.06
Name Totals:		**60.06**	**0.00**	**60.06**

BROOKS, MARVIN RANDALL 5607 OLD WAXHAW MONROE RD MONROE, NC 28112

SOURCE	PROPERTY KEY	TAXES/FEES	INTEREST	AMOUNT DUE
RE	06018119	59.89	0.00	59.89
Name Totals:		**59.89**	**0.00**	**59.89**

Copyright (C) 1997-2026 DEVNET Incorporated

Uncollected Amounts By Names Report
Union County
Date Distributed as of : 1/16/2026

YEAR: 2025

TAXPAYER NAME/ADDRESS

ALLEN, JOY MEDLEY HEIRS C/O PATRICK & MANDRILL ALLEN 3444 LANESBORO RD MARSHVILLE, NC 28103

SOURCE	PROPERTY KEY	TAXES/FEES	INTEREST	AMOUNT DUE
RE	01042031	58.64	1.17	59.81
Name Totals:		**58.64**	**1.17**	**59.81**

BIDDIX, EDNA NANCE PO BOX 512 MARSHVILLE, NC 28103

SOURCE	PROPERTY KEY	TAXES/FEES	INTEREST	AMOUNT DUE
RE	02108021	58.64	1.17	59.81
Name Totals:		**58.64**	**1.17**	**59.81**

ARBORWOOD TOWNHOMES HOMEOWNEF PO BOX 3340 FORT MILL, SC 29716

SOURCE	PROPERTY KEY	TAXES/FEES	INTEREST	AMOUNT DUE
RE	09267245	58.62	1.17	59.79
Name Totals:		**58.62**	**1.17**	**59.79**

BRANTLEY, JEAN S 3923 LANCASTER HWY MONROE, NC 28112

SOURCE	PROPERTY KEY	TAXES/FEES	INTEREST	AMOUNT DUE
RE	04222017B	59.56	0.00	59.56
Name Totals:		**59.56**	**0.00**	**59.56**

NASH, RANDALL HOYTE 2702 NASH RD MONROE, NC 28112

SOURCE	PROPERTY KEY	TAXES/FEES	INTEREST	AMOUNT DUE
RE	04030035	59.53	0.00	59.53
Name Totals:		**59.53**	**0.00**	**59.53**

ELITE TEAM BUILDERS LLC 6100 FAIRVIEW RD #1100 CHARLOTTE, NC 28210

SOURCE	PROPERTY KEY	TAXES/FEES	INTEREST	AMOUNT DUE
RE	06081050	58.23	1.16	59.39
Name Totals:		**58.23**	**1.16**	**59.39**

EDWARDS, MAX WILSON PO BOX 925 WINGATE, NC 28174

SOURCE	PROPERTY KEY	TAXES/FEES	INTEREST	AMOUNT DUE
RE	09054003	59.31	0.00	59.31
Name Totals:		**59.31**	**0.00**	**59.31**

JOHNSON, JOE C 8500 RIVERWOOD CT WAXHAW, NC 28173

SOURCE	PROPERTY KEY	TAXES/FEES	INTEREST	AMOUNT DUE
RE	06201587	59.28	0.00	59.28
Name Totals:		**59.28**	**0.00**	**59.28**

NC JMB LAND COMPANY LLC 4201 CONGRESS ST STE 470 CHARLOTTE, NC 28209

SOURCE	PROPERTY KEY	TAXES/FEES	INTEREST	AMOUNT DUE
RE	05153033D	58.10	1.16	59.26
Name Totals:		**58.10**	**1.16**	**59.26**

BEACH, ELIZABETH F 1809 BRAMBLEWOOD DR KINGSPORT, TN 37660

SOURCE	PROPERTY KEY	TAXES/FEES	INTEREST	AMOUNT DUE
RE	09213010 80	58.09	1.16	59.25
Name Totals:		**58.09**	**1.16**	**59.25**

MCCONOMY, THOMAS E 2610 ROLLING HILL DR MONROE, NC 281108408

SOURCE	PROPERTY KEY	TAXES/FEES	INTEREST	AMOUNT DUE
RE	09259049	59.03	0.00	59.03
Name Totals:		**59.03**	**0.00**	**59.03**

Copyright (C) 1997-2026 DEVNET Incorporated

Uncollected Amounts By Names Report
Union County
Date Distributed as of : 1/16/2026

YEAR: 2025

TAXPAYER NAME/ADDRESS

HWY 601 DEVELOPMENT LLC 520 EAGLETON DOWNS DR STE D PINEVILLE, NC 28134

SOURCE	PROPERTY KEY	TAXES/FEES	INTEREST	AMOUNT DUE
RE	09125356	57.75	1.16	58.91
Name Totals:		**57.75**	**1.16**	**58.91**

HURST, RONALD G TRUSTEE 6105 BLACKGATE CT WAXHAW, NC 28173

SOURCE	PROPERTY KEY	TAXES/FEES	INTEREST	AMOUNT DUE
RE	06078189	58.91	0.00	58.91
Name Totals:		**58.91**	**0.00**	**58.91**

EARHART, VIOLA RUTH 3120 CREEKWOOD DR MONROE, NC 281108912

SOURCE	PROPERTY KEY	TAXES/FEES	INTEREST	AMOUNT DUE
RE	09298146	58.74	0.00	58.74
Name Totals:		**58.74**	**0.00**	**58.74**

HELMS, GARY NEAL 1111 PRESSON FARMS LN MONROE, NC 281109709

SOURCE	PROPERTY KEY	TAXES/FEES	INTEREST	AMOUNT DUE
RE	08135048	58.71	0.00	58.71
Name Totals:		**58.71**	**0.00**	**58.71**

TROXELL, SYLVIA COLLETTE 7118 FOREST RIDGE RD MATTHEWS, NC 28104

SOURCE	PROPERTY KEY	TAXES/FEES	INTEREST	AMOUNT DUE
RE	06063174	58.63	0.00	58.63
Name Totals:		**58.63**	**0.00**	**58.63**

RAYA, LISA R 124 JIM PARKER RD MONROE, NC 28110

SOURCE	PROPERTY KEY	TAXES/FEES	INTEREST	AMOUNT DUE
RE	06024008A	58.56	0.00	58.56
Name Totals:		**58.56**	**0.00**	**58.56**

MARTIN, CHRISTY F 2924 MICHELLE DR MATTHEWS, NC 28104

SOURCE	PROPERTY KEY	TAXES/FEES	INTEREST	AMOUNT DUE
RE	06117193	58.43	0.00	58.43
Name Totals:		**58.43**	**0.00**	**58.43**

RENDON, SUZANNE GRACE 3118 RED MAPLE DR MONROE, NC 28110

SOURCE	PROPERTY KEY	TAXES/FEES	INTEREST	AMOUNT DUE
RE	09348082	58.40	0.00	58.40
Name Totals:		**58.40**	**0.00**	**58.40**

ELITE TEAM BUILDERS LLC 6100 FAIRVIEW RD #1100 CHARLOTTE, NC 28210

SOURCE	PROPERTY KEY	TAXES/FEES	INTEREST	AMOUNT DUE
RE	06081040	57.24	1.14	58.38
Name Totals:		**57.24**	**1.14**	**58.38**

HANNAFORD, TERRY MITCHELL 2669 ROLLING HILLS DR MONROE, NC 28110

SOURCE	PROPERTY KEY	TAXES/FEES	INTEREST	AMOUNT DUE
RE	09256043	58.19	0.00	58.19
Name Totals:		**58.19**	**0.00**	**58.19**

EURY, WALTER CLEGG 4919 CARRIKER RD MONROE, NC 28110

SOURCE	PROPERTY KEY	TAXES/FEES	INTEREST	AMOUNT DUE
RE	08066004A	57.81	0.00	57.81
Name Totals:		**57.81**	**0.00**	**57.81**

Copyright (C) 1997-2026 DEVNET Incorporated

Uncollected Amounts By Names Report
Union County
Date Distributed as of : 1/16/2026

YEAR: 2025

TAXPAYER NAME/ADDRESS

AYCOCK, MICHELLE 5500 BIGHAM RD WAXHAW, NC 28173

SOURCE	PROPERTY KEY	TAXES/FEES	INTEREST	AMOUNT DUE
RE	05063024C	56.67	1.13	57.80
Name Totals:		**56.67**	**1.13**	**57.80**

HONEYCUTT, BRUCE A 1516 MILL CREEK CHURCH RD MONROE, NC 28110

SOURCE	PROPERTY KEY	TAXES/FEES	INTEREST	AMOUNT DUE
RE	08135014C	56.63	1.13	57.76
Name Totals:		**56.63**	**1.13**	**57.76**

MORROW ALICE C 502 PENNIGAR RD MONROE, NC 28110

SOURCE	PROPERTY KEY	TAXES/FEES	INTEREST	AMOUNT DUE
RE	08234010	56.63	1.13	57.76
Name Totals:		**56.63**	**1.13**	**57.76**

CHURCH, MICHAEL E 1023 PARKS MEDLIN RD MONROE, NC 28112

SOURCE	PROPERTY KEY	TAXES/FEES	INTEREST	AMOUNT DUE
RE	07069158	56.60	1.13	57.73
Name Totals:		**56.60**	**1.13**	**57.73**

BROWN, NANCY M 6520 MARVIN FOWLER RD WAXHAW, NC 28173

SOURCE	PROPERTY KEY	TAXES/FEES	INTEREST	AMOUNT DUE
RE	05045008B	57.71	0.00	57.71
Name Totals:		**57.71**	**0.00**	**57.71**

CARTER, ROBERT UNKNOWN UNKNOWN, NC 28110

SOURCE	PROPERTY KEY	TAXES/FEES	INTEREST	AMOUNT DUE
RE	09231005	56.45	1.13	57.58
Name Totals:		**56.45**	**1.13**	**57.58**

MCGUIRT, LARRY GENE 2214 LONG HOPE RD MONROE, NC 281120000

SOURCE	PROPERTY KEY	TAXES/FEES	INTEREST	AMOUNT DUE
RE	04249010A	57.46	0.00	57.46
Name Totals:		**57.46**	**0.00**	**57.46**

LOCO PANTHER AVIATION LLC 317 POINT CARPENTER RD FORT MILL, SC 29707

SOURCE	PROPERTY KEY	TAXES/FEES	INTEREST	AMOUNT DUE
RE	08291022H	56.27	1.13	57.40
Name Totals:		**56.27**	**1.13**	**57.40**

COWELL, HENRY S III 8132 STEVENS MILL RD MATTHEWS, NC 28104

SOURCE	PROPERTY KEY	TAXES/FEES	INTEREST	AMOUNT DUE
RE	08321163	57.29	0.00	57.29
Name Totals:		**57.29**	**0.00**	**57.29**

MORRISON, CHRISTIE FUSSELL 2039 TURNSBERRY DR MONROE, NC 28112

SOURCE	PROPERTY KEY	TAXES/FEES	INTEREST	AMOUNT DUE
RE	09417242	57.25	0.00	57.25
Name Totals:		**57.25**	**0.00**	**57.25**

ARBORWOOD TOWNHOMES HOMEOWNEF PO BOX 3340 FORT MILL, SC 29716

SOURCE	PROPERTY KEY	TAXES/FEES	INTEREST	AMOUNT DUE
RE	09267242	56.01	1.12	57.13
Name Totals:		**56.01**	**1.12**	**57.13**

Copyright (C) 1997-2026 DEVNET Incorporated

Uncollected Amounts By Names Report
Union County
Date Distributed as of : 1/16/2026

YEAR: 2025

TAXPAYER NAME/ADDRESS

FEDEWA, ROBERT DALE 1815 YELLOW DAISY DR MATTHEWS, NC 28104

SOURCE	PROPERTY KEY	TAXES/FEES	INTEREST	AMOUNT DUE
RE	07078674	57.01	0.00	57.01
Name Totals:		**57.01**	**0.00**	**57.01**

SOMERS, DEBORAH E 4420 PARKWOOD SCHOOL RD MONROE, NC 28112

SOURCE	PROPERTY KEY	TAXES/FEES	INTEREST	AMOUNT DUE
RE	05011009	55.87	1.12	56.99
Name Totals:		**55.87**	**1.12**	**56.99**

SPEIR, PAMELA L 5522 CONCORD HWY MONROE, NC 28110

SOURCE	PROPERTY KEY	TAXES/FEES	INTEREST	AMOUNT DUE
RE	08198011A	56.90	0.00	56.90
Name Totals:		**56.90**	**0.00**	**56.90**

HEMPHILL-NOLAN, LOUISE C 1205 HADLEY PARK LN MATTHEWS, NC 28104

SOURCE	PROPERTY KEY	TAXES/FEES	INTEREST	AMOUNT DUE
RE	06099020B	55.75	1.12	56.87
Name Totals:		**55.75**	**1.12**	**56.87**

BOTZENHART, JUDITH ANN 8003 ALMA BLVD WAXHAW, NC 28173

SOURCE	PROPERTY KEY	TAXES/FEES	INTEREST	AMOUNT DUE
RE	06141263	56.86	0.00	56.86
Name Totals:		**56.86**	**0.00**	**56.86**

BOX, KEVIN 414 HUNTERS POINTE DR INDIAN TRAIL, NC 28079

SOURCE	PROPERTY KEY	TAXES/FEES	INTEREST	AMOUNT DUE
RE	07138217	56.80	0.00	56.80
Name Totals:		**56.80**	**0.00**	**56.80**

PATEL, CHHAYABEN K 1101 HAWKER RD MATTHEWS, NC 28104

SOURCE	PROPERTY KEY	TAXES/FEES	INTEREST	AMOUNT DUE
RE	07147674	56.76	0.00	56.76
Name Totals:		**56.76**	**0.00**	**56.76**

MELTON, RONNIE WILLIS SR 5017 WOLF POND RD MONROE, NC 28112

SOURCE	PROPERTY KEY	TAXES/FEES	INTEREST	AMOUNT DUE
RE	04150036	55.47	1.11	56.58
Name Totals:		**55.47**	**1.11**	**56.58**

HOWIE, JOHNNIE B 901 DRUMMOND AVE CHARLOTTE, NC 28205

SOURCE	PROPERTY KEY	TAXES/FEES	INTEREST	AMOUNT DUE
RE	05006008	55.40	1.11	56.51
Name Totals:		**55.40**	**1.11**	**56.51**

COHEN, WAYNE PHILIP PO BOX 687 INDIAN TRAIL, NC 28079

SOURCE	PROPERTY KEY	TAXES/FEES	INTEREST	AMOUNT DUE
RE	07132008A	56.48	0.00	56.48
Name Totals:		**56.48**	**0.00**	**56.48**

ALLEN, ANGELA ANNETTE 801 LYNN ST APT A CHARLOTTE, NC 28208

SOURCE	PROPERTY KEY	TAXES/FEES	INTEREST	AMOUNT DUE
RE	03165009	55.37	1.11	56.48
Name Totals:		**55.37**	**1.11**	**56.48**

Copyright (C) 1997-2026 DEVNET Incorporated

Uncollected Amounts By Names Report
Union County
Date Distributed as of : 1/16/2026

YEAR: 2025

TAXPAYER NAME/ADDRESS

WRIGHT, THEODORE FRED 1205 AVONMEADE CT WAXHAW, NC 28173

SOURCE	PROPERTY KEY	TAXES/FEES	INTEREST	AMOUNT DUE
RE	06201054	56.01	0.00	56.01
Name Totals:		**56.01**	**0.00**	**56.01**

DR HORTON INC 8001 ARROWRIDGE BLVD CHARLOTTE, NC 28273

SOURCE	PROPERTY KEY	TAXES/FEES	INTEREST	AMOUNT DUE
RE	07006107	54.84	1.10	55.94
Name Totals:		**54.84**	**1.10**	**55.94**

CHICK-FIL-A INC ATTN: LEGAL DEPT REAL ESTATE SITE #05381 5200 BUFFINGTON RD ATLANTA, GA 30349

SOURCE	PROPERTY KEY	TAXES/FEES	INTEREST	AMOUNT DUE
RE	09156003L	55.92	0.00	55.92
Name Totals:		**55.92**	**0.00**	**55.92**

CARFAGNO, WILLIAM J 1205 THESSALLIAN LN INDIAN TRAIL, NC 28079

SOURCE	PROPERTY KEY	TAXES/FEES	INTEREST	AMOUNT DUE
RE	07021968	55.77	0.00	55.77
Name Totals:		**55.77**	**0.00**	**55.77**

LOCKLEAR, DON 9401 HUEY BLVD WAXHAW, NC 28173

SOURCE	PROPERTY KEY	TAXES/FEES	INTEREST	AMOUNT DUE
RE	05051036	55.75	0.00	55.75
Name Totals:		**55.75**	**0.00**	**55.75**

WRIGHT, JERRY P 5300 TANGLEWOOD DR MONROE, NC 28110

SOURCE	PROPERTY KEY	TAXES/FEES	INTEREST	AMOUNT DUE
RE	07096220	55.68	0.00	55.68
Name Totals:		**55.68**	**0.00**	**55.68**

PEI, YONG 43 MORRISON CRES MARKHAM ON L3R 9L7 ,

SOURCE	PROPERTY KEY	TAXES/FEES	INTEREST	AMOUNT DUE
RE	07021906	55.62	0.00	55.62
Name Totals:		**55.62**	**0.00**	**55.62**

BENTON, AMY TALBERT 5923 RUSHING BENTON RD MONROE, NC 281108202

SOURCE	PROPERTY KEY	TAXES/FEES	INTEREST	AMOUNT DUE
RE	08126010	55.61	0.00	55.61
Name Totals:		**55.61**	**0.00**	**55.61**

BOORSMA, JEFFREY 7128 ORCHARD RIDGE RD WAXHAW, NC 28173

SOURCE	PROPERTY KEY	TAXES/FEES	INTEREST	AMOUNT DUE
RE	06072089	55.44	0.00	55.44
Name Totals:		**55.44**	**0.00**	**55.44**

ETIER, NICOLAS L 2222 GREEN VIEW DR WAXHAW, NC 28173

SOURCE	PROPERTY KEY	TAXES/FEES	INTEREST	AMOUNT DUE
RE	07069058	53.89	1.08	54.97
Name Totals:		**53.89**	**1.08**	**54.97**

HORWITZ, DANIEL JOSEPH 2011 TURNSBERRY DR MONROE, NC 28112

SOURCE	PROPERTY KEY	TAXES/FEES	INTEREST	AMOUNT DUE
RE	09417249	54.90	0.00	54.90
Name Totals:		**54.90**	**0.00**	**54.90**

Copyright (C) 1997-2026 DEVNET Incorporated

Uncollected Amounts By Names Report
Union County
Date Distributed as of : 1/16/2026

YEAR: 2025

TAXPAYER NAME/ADDRESS

MCMANUS, ELIZABETH PAIGE 5005 BIGHAM RD WAXHAW, NC 28173

SOURCE	PROPERTY KEY	TAXES/FEES	INTEREST	AMOUNT DUE
RE	05066012A	54.88	0.00	54.88
Name Totals:		**54.88**	**0.00**	**54.88**

HAMILTON, KAREN S 1001 ROANOKE CHURCH RD MONROE, NC 28110

SOURCE	PROPERTY KEY	TAXES/FEES	INTEREST	AMOUNT DUE
RE	09210012G	54.86	0.00	54.86
Name Totals:		**54.86**	**0.00**	**54.86**

2517 SS LLC PO BOX 748 MONROE, NC 28111

SOURCE	PROPERTY KEY	TAXES/FEES	INTEREST	AMOUNT DUE
RE	09216082	54.72	0.00	54.72
Name Totals:		**54.72**	**0.00**	**54.72**

POUGES, BYRON L 4809 ST SIMONS TER WAXHAW, NC 281736823

SOURCE	PROPERTY KEY	TAXES/FEES	INTEREST	AMOUNT DUE
RE	06030272	54.29	0.00	54.29
Name Totals:		**54.29**	**0.00**	**54.29**

ASSOCIATES FINANCIAL SER CO INC C/O CITICORP HOME MORTGAGE SERVICES INC PO BOX 30509 ATTN TAX & REPORTING TAMPA, FL 3

SOURCE	PROPERTY KEY	TAXES/FEES	INTEREST	AMOUNT DUE
RE	06168054	53.14	1.06	54.20
Name Totals:		**53.14**	**1.06**	**54.20**

WC HEIGHTS LLC 3024 TWIN LAKES DR MATTHEWS, NC 28104

SOURCE	PROPERTY KEY	TAXES/FEES	INTEREST	AMOUNT DUE
RE	06075024	53.09	1.06	54.15
Name Totals:		**53.09**	**1.06**	**54.15**

GORDON, BRUCE 1034 WALDORF AVE MONROE, NC 28110

SOURCE	PROPERTY KEY	TAXES/FEES	INTEREST	AMOUNT DUE
RE	06027302	54.10	0.00	54.10
Name Totals:		**54.10**	**0.00**	**54.10**

TREVILLIAN, PENELOPE K 6811 LIVE OAKS LN WAXHAW, NC 28173

SOURCE	PROPERTY KEY	TAXES/FEES	INTEREST	AMOUNT DUE
RE	05066134	53.93	0.00	53.93
Name Totals:		**53.93**	**0.00**	**53.93**

TURLEY, NOAH S 804 GW BROOME RD MONROE, NC 28112

SOURCE	PROPERTY KEY	TAXES/FEES	INTEREST	AMOUNT DUE
RE	09247024A	52.83	1.06	53.89
Name Totals:		**52.83**	**1.06**	**53.89**

FLEMING, BILLY O 8312 POPLAR GROVE CIR WAXHAW, NC 28173

SOURCE	PROPERTY KEY	TAXES/FEES	INTEREST	AMOUNT DUE
RE	05087162	53.85	0.00	53.85
Name Totals:		**53.85**	**0.00**	**53.85**

CUDNEY, KIMBERLY CARTER 113 WESLEY WOODS RD MONROE, NC 28110

SOURCE	PROPERTY KEY	TAXES/FEES	INTEREST	AMOUNT DUE
RE	09405023A	52.73	1.05	53.78
Name Totals:		**52.73**	**1.05**	**53.78**

Copyright (C) 1997-2026 DEVNET Incorporated

Uncollected Amounts By Names Report
Union County
Date Distributed as of : 1/16/2026

YEAR: 2025

TAXPAYER NAME/ADDRESS

STEGALL, TEDDY EUGENE JR 2111 HASTY RD MARSHVILLE, NC 28103

SOURCE	PROPERTY KEY	TAXES/FEES	INTEREST	AMOUNT DUE
RE	02086007D	52.63	1.05	53.68
Name Totals:		**52.63**	**1.05**	**53.68**

WILLIS, WILLIAM LAWRENCE 616 MORGAN PL MARSHVILLE, NC 28103

SOURCE	PROPERTY KEY	TAXES/FEES	INTEREST	AMOUNT DUE
RE	02320003B80	52.44	1.05	53.49
Name Totals:		**52.44**	**1.05**	**53.49**

ROGERS, PATRICIA S 10707 WAXHAW HWY WAXHAW, NC 28173

SOURCE	PROPERTY KEY	TAXES/FEES	INTEREST	AMOUNT DUE
RE	05168003G	52.34	1.05	53.39
Name Totals:		**52.34**	**1.05**	**53.39**

FISHER, DOLORES LEE 3639 HOLLY SCHOOL RD MARSHVILLE, NC 28103

SOURCE	PROPERTY KEY	TAXES/FEES	INTEREST	AMOUNT DUE
RE	01150014D	53.20	0.00	53.20
Name Totals:		**53.20**	**0.00**	**53.20**

KEZIAH, HAL STEVEN ET AL 6104 E HWY 218 MARSHVILLE, NC 28103

SOURCE	PROPERTY KEY	TAXES/FEES	INTEREST	AMOUNT DUE
RE	08234022	53.16	0.00	53.16
Name Totals:		**53.16**	**0.00**	**53.16**

IME INVESTMENT GROUP INC 7527 SNOWBIRD CT MINT HILL, NC 28227

SOURCE	PROPERTY KEY	TAXES/FEES	INTEREST	AMOUNT DUE
RE	02321017	53.14	0.00	53.14
Name Totals:		**53.14**	**0.00**	**53.14**

FLIPPIN, BELINDA CARRIKER 1222 ROSA DR MONROE, NC 281125149

SOURCE	PROPERTY KEY	TAXES/FEES	INTEREST	AMOUNT DUE
RE	09162005	52.94	0.00	52.94
Name Totals:		**52.94**	**0.00**	**52.94**

WEBSTER, RICKY EDWARD 1602 ELLIS BELK RD MONROE, NC 28112

SOURCE	PROPERTY KEY	TAXES/FEES	INTEREST	AMOUNT DUE
RE	04216005B	52.78	0.00	52.78
Name Totals:		**52.78**	**0.00**	**52.78**

SPARGO, CALVIN DANIEL 9818 POTTER RD MATTHEWS, NC 28104

SOURCE	PROPERTY KEY	TAXES/FEES	INTEREST	AMOUNT DUE
RE	07147357	52.66	0.00	52.66
Name Totals:		**52.66**	**0.00**	**52.66**

CHAFFIN, RUBY 2113 REDWOOD DR INDIAN TRAIL, NC 28079

SOURCE	PROPERTY KEY	TAXES/FEES	INTEREST	AMOUNT DUE
RE	07033078	52.64	0.00	52.64
Name Totals:		**52.64**	**0.00**	**52.64**

PRICE, KIMBERLY KIKER 3405 SIKES MILL RD MONROE, NC 28110

SOURCE	PROPERTY KEY	TAXES/FEES	INTEREST	AMOUNT DUE
RE	08126031F	51.26	1.03	52.29
Name Totals:		**51.26**	**1.03**	**52.29**

Copyright (C) 1997-2026 DEVNET Incorporated

Uncollected Amounts By Names Report
Union County
Date Distributed as of : 1/16/2026

YEAR: 2025

TAXPAYER NAME/ADDRESS

WITMORE, ROBERT KYLE 3227 STUMP LAKE DR MONROE, NC 28110

SOURCE	PROPERTY KEY	TAXES/FEES	INTEREST	AMOUNT DUE
RE	08006006F	51.06	1.02	52.08
Name Totals:		**51.06**	**1.02**	**52.08**

MARY B ISENHOUR FAMILY LLC 118 S COLONIAL AVE STE 200 CHARLOTTE, NC 28207

SOURCE	PROPERTY KEY	TAXES/FEES	INTEREST	AMOUNT DUE
RE	01030001	51.05	1.02	52.07
Name Totals:		**51.05**	**1.02**	**52.07**

CLINE-MILLS, TABITHA R 3005 ROSEWATER LN INDIAN TRAIL, NC 28079

SOURCE	PROPERTY KEY	TAXES/FEES	INTEREST	AMOUNT DUE
RE	07120049	51.64	0.00	51.64
Name Totals:		**51.64**	**0.00**	**51.64**

MALLETTE, CORBIN 117 SOUTHCLIFF DR WAXHAW, NC 28173

SOURCE	PROPERTY KEY	TAXES/FEES	INTEREST	AMOUNT DUE
RE	05112093	51.42	0.00	51.42
Name Totals:		**51.42**	**0.00**	**51.42**

KELLY, DEBRA A 1002 PONAPE CT INDIAN TRAIL, NC 28079

SOURCE	PROPERTY KEY	TAXES/FEES	INTEREST	AMOUNT DUE
RE	07129766	51.32	0.00	51.32
Name Totals:		**51.32**	**0.00**	**51.32**

SHILOH TRUELIGHT CHURCH OF MINT HIL ATTN BROTHER MIKE MCGEE 4524 CARRIKER RD MONROE, NC 28110

SOURCE	PROPERTY KEY	TAXES/FEES	INTEREST	AMOUNT DUE
RE	08249004D	51.24	0.00	51.24
Name Totals:		**51.24**	**0.00**	**51.24**

LINKER, VIRGINIA H HEIRS %ELAINE LONG 8925 TRUELIGHT CHURCH RD CHARLOTTE, NC 28227

SOURCE	PROPERTY KEY	TAXES/FEES	INTEREST	AMOUNT DUE
RE	07078026	50.21	1.00	51.21
Name Totals:		**50.21**	**1.00**	**51.21**

OXENDINE, MARGARET 7513 CIRCLE DR INDIAN TRAIL, NC 28079

SOURCE	PROPERTY KEY	TAXES/FEES	INTEREST	AMOUNT DUE
RE	07060015	50.07	1.00	51.07
Name Totals:		**50.07**	**1.00**	**51.07**

ALMASHY, RICHARD T 701 WOODHILL CIR MONROE, NC 28110

SOURCE	PROPERTY KEY	TAXES/FEES	INTEREST	AMOUNT DUE
RE	07096161	50.87	0.00	50.87
Name Totals:		**50.87**	**0.00**	**50.87**

VUNCANNON, NAN H 6205 KATE RD MONROE, NC 28110

SOURCE	PROPERTY KEY	TAXES/FEES	INTEREST	AMOUNT DUE
RE	08195019A	50.85	0.00	50.85
Name Totals:		**50.85**	**0.00**	**50.85**

PHAN, KIM-CHAU T 5407 ROGERS RD INDIAN TRAIL, NC 28079

SOURCE	PROPERTY KEY	TAXES/FEES	INTEREST	AMOUNT DUE
RE	07090210	50.85	0.00	50.85
Name Totals:		**50.85**	**0.00**	**50.85**

Copyright (C) 1997-2026 DEVNET Incorporated

Uncollected Amounts By Names Report
Union County
Date Distributed as of : 1/16/2026

YEAR: 2025

TAXPAYER NAME/ADDRESS

SULLIVAN, DANIEL 315 WILLOW WOOD CT MATTHEWS, NC 28104

SOURCE	PROPERTY KEY	TAXES/FEES	INTEREST	AMOUNT DUE
RE	07132567	50.81	0.00	50.81
Name Totals:		**50.81**	**0.00**	**50.81**

THIBAULT, SYLVIA CATHEY 1125 FOREST DR MARSHVILLE, NC 28103

SOURCE	PROPERTY KEY	TAXES/FEES	INTEREST	AMOUNT DUE
RE	02114023	49.62	0.99	50.61
Name Totals:		**49.62**	**0.99**	**50.61**

WHITAKER, ADELE M 2208 POTTER DOWNS DR WAXHAW, NC 28173

SOURCE	PROPERTY KEY	TAXES/FEES	INTEREST	AMOUNT DUE
RE	06036073	50.54	0.00	50.54
Name Totals:		**50.54**	**0.00**	**50.54**

MIDLAND TRUST COMPANY AS CUSTODIAI 201 SQUASH HARVEST CT MATTHEWS, NC 28104

SOURCE	PROPERTY KEY	TAXES/FEES	INTEREST	AMOUNT DUE
RE	09417268	50.47	0.00	50.47
Name Totals:		**50.47**	**0.00**	**50.47**

BIRMINGHAM, ELIZABETH 408 BIRMINGHAM LN MONROE, NC 28110

SOURCE	PROPERTY KEY	TAXES/FEES	INTEREST	AMOUNT DUE
RE	06003004F	50.30	0.00	50.30
Name Totals:		**50.30**	**0.00**	**50.30**

BROSIOUS, MARK E SR 2011 MONACO CT INDIAN TRAIL, NC 28079

SOURCE	PROPERTY KEY	TAXES/FEES	INTEREST	AMOUNT DUE
RE	07114366	50.12	0.00	50.12
Name Totals:		**50.12**	**0.00**	**50.12**

GILMORE, RICHARD R 6801 MATTHEWS WEDDINGTON RD MATTHEWS, NC 28104

SOURCE	PROPERTY KEY	TAXES/FEES	INTEREST	AMOUNT DUE
RE	06150062	49.90	0.00	49.90
Name Totals:		**49.90**	**0.00**	**49.90**

ORELLANA, MELVIN ERNESTO ZUNIGA 939 CLANTON RD CHARLOTTE, NC 28217

SOURCE	PROPERTY KEY	TAXES/FEES	INTEREST	AMOUNT DUE
RE	09378028	48.86	0.98	49.84
Name Totals:		**48.86**	**0.98**	**49.84**

FRIENDLY BAPTIST FARM LLC 7229 MEADOW RUN LN CHARLOTTE, NC 28277

SOURCE	PROPERTY KEY	TAXES/FEES	INTEREST	AMOUNT DUE
RE	08264021E	49.52	0.00	49.52
Name Totals:		**49.52**	**0.00**	**49.52**

PURSER, CAROL F 416 BRIEF RD E MIDLAND, NC 28107

SOURCE	PROPERTY KEY	TAXES/FEES	INTEREST	AMOUNT DUE
RE	08180007	49.44	0.00	49.44
Name Totals:		**49.44**	**0.00**	**49.44**

WESLEY PROPERTY LLC 19830 DAVIDSON-CONCORD RD DAVIDSON, NC 28036

SOURCE	PROPERTY KEY	TAXES/FEES	INTEREST	AMOUNT DUE
RE	07123078	49.28	0.00	49.28
Name Totals:		**49.28**	**0.00**	**49.28**

Copyright (C) 1997-2026 DEVNET Incorporated

Uncollected Amounts By Names Report
Union County
Date Distributed as of : 1/16/2026

YEAR: 2025

TAXPAYER NAME/ADDRESS

SLEP, BRIAN R 9118 SPRATT LN WAXHAW, NC 28173

SOURCE	PROPERTY KEY	TAXES/FEES	INTEREST	AMOUNT DUE
RE	06207152	49.28	0.00	49.28
Name Totals:		**49.28**	**0.00**	**49.28**

GADDY, SONYA T 404 GLENCROFT DR WINGATE, NC 28174

SOURCE	PROPERTY KEY	TAXES/FEES	INTEREST	AMOUNT DUE
RE	02089011T	48.12	0.96	49.08
Name Totals:		**48.12**	**0.96**	**49.08**

GARRIS, MELINDA D PO BOX 724 MINERAL SPRINGS, NC 28108

SOURCE	PROPERTY KEY	TAXES/FEES	INTEREST	AMOUNT DUE
RE	06141014	48.02	0.96	48.98
Name Totals:		**48.02**	**0.96**	**48.98**

LAM, MY 5933 LINDENWOOD DR MATTHEWS, NC 281040558

SOURCE	PROPERTY KEY	TAXES/FEES	INTEREST	AMOUNT DUE
RE	07132193	48.89	0.00	48.89
Name Totals:		**48.89**	**0.00**	**48.89**

WARD, MICHAEL LEFTWICH TRUSTEE 126 LARK FIELD DR WAXHAW, NC 28173

SOURCE	PROPERTY KEY	TAXES/FEES	INTEREST	AMOUNT DUE
RE	06150024	48.62	0.00	48.62
Name Totals:		**48.62**	**0.00**	**48.62**

DEEP ROOTS GROUP LLC 5613 CANE CREEK RD WAXHAW, NC 28173

SOURCE	PROPERTY KEY	TAXES/FEES	INTEREST	AMOUNT DUE
RE	05006019A	48.62	0.00	48.62
Name Totals:		**48.62**	**0.00**	**48.62**

SCHARF, THOMAS J 7114 MCWHORTER RD WAXHAW, NC 28173

SOURCE	PROPERTY KEY	TAXES/FEES	INTEREST	AMOUNT DUE
RE	05066014E	48.57	0.00	48.57
Name Totals:		**48.57**	**0.00**	**48.57**

BOGGS, SUE T TRUSTEE PO BOX 1609 MONROE, NC 281111609

SOURCE	PROPERTY KEY	TAXES/FEES	INTEREST	AMOUNT DUE
RE	09259005	48.54	0.00	48.54
Name Totals:		**48.54**	**0.00**	**48.54**

HELMS, HORACE NEAL JR 3109 MEADOWOOD DR MONROE, NC 28110

SOURCE	PROPERTY KEY	TAXES/FEES	INTEREST	AMOUNT DUE
RE	09295036	47.33	0.95	48.28
Name Totals:		**47.33**	**0.95**	**48.28**

ROWE, DANIEL G 5411 ROGERS RD INDIAN TRAIL, NC 28079

SOURCE	PROPERTY KEY	TAXES/FEES	INTEREST	AMOUNT DUE
RE	07090211	48.21	0.00	48.21
Name Totals:		**48.21**	**0.00**	**48.21**

BENNETT, BLAUN P C/O J BRADLEY BENNETT 3703 WHITE HORSE RD GREENVILLE, SC 29611

SOURCE	PROPERTY KEY	TAXES/FEES	INTEREST	AMOUNT DUE
RE	02308002	47.11	0.94	48.05
Name Totals:		**47.11**	**0.94**	**48.05**

Copyright (C) 1997-2026 DEVNET Incorporated

Uncollected Amounts By Names Report
Union County
Date Distributed as of : 1/16/2026

YEAR: 2025

TAXPAYER NAME/ADDRESS

GILLIARD BROTHERS LLC PO BOX 3055 MONROE, NC 281113055

SOURCE	PROPERTY KEY	TAXES/FEES	INTEREST	AMOUNT DUE
RE	04249031	48.04	0.00	48.04
Name Totals:		**48.04**	**0.00**	**48.04**

CHENOWETH, DENVER D 202 BIG DIPPER CT WINGATE, NC 28174

SOURCE	PROPERTY KEY	TAXES/FEES	INTEREST	AMOUNT DUE
RE	09049175	47.98	0.00	47.98
Name Totals:		**47.98**	**0.00**	**47.98**

AYOUB, BASIM 2214 WHISKERY DR WAXHAW, NC 28173

SOURCE	PROPERTY KEY	TAXES/FEES	INTEREST	AMOUNT DUE
RE	06204284	47.00	0.94	47.94
Name Totals:		**47.00**	**0.94**	**47.94**

WAFFLE HOUSE INC 5986 FINANCIAL DR NORCROSS, GA 30071

SOURCE	PROPERTY KEY	TAXES/FEES	INTEREST	AMOUNT DUE
RE	07084471	47.86	0.00	47.86
Name Totals:		**47.86**	**0.00**	**47.86**

MISHIKA REAL ESTATE LLC 11936 N COMMUNITY HOUSE RD APT 3111 CHARLOTTE, NC 28277

SOURCE	PROPERTY KEY	TAXES/FEES	INTEREST	AMOUNT DUE
RE	09054025	46.88	0.94	47.82
Name Totals:		**46.88**	**0.94**	**47.82**

MCLELLAND, PAULETTE 1113 PHAR LAP DR INDIAN TRAIL, NC 28079

SOURCE	PROPERTY KEY	TAXES/FEES	INTEREST	AMOUNT DUE
RE	07021514	47.68	0.00	47.68
Name Totals:		**47.68**	**0.00**	**47.68**

BROOME, TOMMY LAMAR PO BOX 1309 MONROE, NC 28111

SOURCE	PROPERTY KEY	TAXES/FEES	INTEREST	AMOUNT DUE
RE	08066001	47.59	0.00	47.59
Name Totals:		**47.59**	**0.00**	**47.59**

RUSHING, ERNEST C 6911 SANTA CLAUSE RD MONROE, NC 281109077

SOURCE	PROPERTY KEY	TAXES/FEES	INTEREST	AMOUNT DUE
RE	08006008A	47.54	0.00	47.54
Name Totals:		**47.54**	**0.00**	**47.54**

KRENZ, ALAN L 4724 BOTHWELL DR MARSHVILLE, NC 28103

SOURCE	PROPERTY KEY	TAXES/FEES	INTEREST	AMOUNT DUE
RE	01231006Y	46.50	0.93	47.43
Name Totals:		**46.50**	**0.93**	**47.43**

MCDOW, TALMADGE A JR 2318 ROLAND DR MONROE, NC 28110

SOURCE	PROPERTY KEY	TAXES/FEES	INTEREST	AMOUNT DUE
RE	09223037	46.46	0.93	47.39
Name Totals:		**46.46**	**0.93**	**47.39**

MURRAY, KEVIN D 6262 GREYSTONE DR MATTHEWS, NC 28104

SOURCE	PROPERTY KEY	TAXES/FEES	INTEREST	AMOUNT DUE
RE	09310003	46.45	0.93	47.38
Name Totals:		**46.45**	**0.93**	**47.38**

Copyright (C) 1997-2026 DEVNET Incorporated

Uncollected Amounts By Names Report
Union County
Date Distributed as of : 1/16/2026

YEAR: 2025

TAXPAYER NAME/ADDRESS

ALEXANDER, TONY EDWARD 6505 FISH RD MARSHVILLE, NC 28103

SOURCE	PROPERTY KEY	TAXES/FEES	INTEREST	AMOUNT DUE
RE	01057015A	47.29	0.00	47.29
Name Totals:		**47.29**	**0.00**	**47.29**

THOMAS, ELSIE LEE 4706 BELK MILL RD MONROE, NC 28112

SOURCE	PROPERTY KEY	TAXES/FEES	INTEREST	AMOUNT DUE
RE	03177001	46.29	0.93	47.22
Name Totals:		**46.29**	**0.93**	**47.22**

COHEN, WAYNE PHILLIP PO BOX 687 INDIAN TRAIL, NC 280790687

SOURCE	PROPERTY KEY	TAXES/FEES	INTEREST	AMOUNT DUE
RE	07132008	47.06	0.00	47.06
Name Totals:		**47.06**	**0.00**	**47.06**

CREASMAN, EDNA E PO BOX 41 MARSHVILLE, NC 28103

SOURCE	PROPERTY KEY	TAXES/FEES	INTEREST	AMOUNT DUE
RE	02108012	47.02	0.00	47.02
Name Totals:		**47.02**	**0.00**	**47.02**

THOMAS, NANCY C 6717 MIMOSA ST INDIAN TRAIL, NC 28079

SOURCE	PROPERTY KEY	TAXES/FEES	INTEREST	AMOUNT DUE
RE	07064360	46.96	0.00	46.96
Name Totals:		**46.96**	**0.00**	**46.96**

MORNING GLORY FARM LLC 6205 KATE RD MONROE, NC 28110

SOURCE	PROPERTY KEY	TAXES/FEES	INTEREST	AMOUNT DUE
RE	08195019	46.96	0.00	46.96
Name Totals:		**46.96**	**0.00**	**46.96**

MOORE, DIANA G 2700 BAKER CIR WAXHAW, NC 281739608

SOURCE	PROPERTY KEY	TAXES/FEES	INTEREST	AMOUNT DUE
RE	06084025	46.81	0.00	46.81
Name Totals:		**46.81**	**0.00**	**46.81**

HANEY, BEVERLY J 3716 HAYES RD MONROE, NC 28110

SOURCE	PROPERTY KEY	TAXES/FEES	INTEREST	AMOUNT DUE
RE	09393007B	46.76	0.00	46.76
Name Totals:		**46.76**	**0.00**	**46.76**

MESSING, ALLYSON 1009 MASTER GUNNER CT INDIAN TRAIL, NC 28079

SOURCE	PROPERTY KEY	TAXES/FEES	INTEREST	AMOUNT DUE
RE	07117464	46.62	0.00	46.62
Name Totals:		**46.62**	**0.00**	**46.62**

DONAHUE, WANDA P 4205 FOREST DR INDIAN TRAIL, NC 28079

SOURCE	PROPERTY KEY	TAXES/FEES	INTEREST	AMOUNT DUE
RE	08300030	46.53	0.00	46.53
Name Totals:		**46.53**	**0.00**	**46.53**

GILBOA UNITED METHODIST CHURCH 4007 LANDSFORD RD MARSHVILLE, NC 28103

SOURCE	PROPERTY KEY	TAXES/FEES	INTEREST	AMOUNT DUE
RE	02092003B	45.61	0.91	46.52
Name Totals:		**45.61**	**0.91**	**46.52**

Copyright (C) 1997-2026 DEVNET Incorporated

Uncollected Amounts By Names Report
Union County
Date Distributed as of : 1/16/2026

YEAR: 2025

TAXPAYER NAME/ADDRESS

CRITTENDEN, MARK C 4003 CHRISTINE LN UNIT E WAXHAW, NC 28173

SOURCE	PROPERTY KEY	TAXES/FEES	INTEREST	AMOUNT DUE
RE	06141214	46.49	0.00	46.49
Name Totals:		**46.49**	**0.00**	**46.49**

LEWIS, PENNY B 209 MARVIN WATKINS RD MONROE, NC 28112

SOURCE	PROPERTY KEY	TAXES/FEES	INTEREST	AMOUNT DUE
RE	08120031A	45.45	0.91	46.36
Name Totals:		**45.45**	**0.91**	**46.36**

COFFEY, JAVONZIO PO BOX 538 WAXHAW, NC 28173

SOURCE	PROPERTY KEY	TAXES/FEES	INTEREST	AMOUNT DUE
RE	05033102	45.42	0.91	46.33
Name Totals:		**45.42**	**0.91**	**46.33**

LTG PROPERTIES LLC 400 N BROOME ST STE 400 WAXHAW, NC 28173

SOURCE	PROPERTY KEY	TAXES/FEES	INTEREST	AMOUNT DUE
RE	05171009	46.28	0.00	46.28
Name Totals:		**46.28**	**0.00**	**46.28**

SALTWATER INVESTMENT PROPERTIES LI 8212 TINKERTON CT CHARLOTTE, NC 28227

SOURCE	PROPERTY KEY	TAXES/FEES	INTEREST	AMOUNT DUE
RE	07099370	46.23	0.00	46.23
Name Totals:		**46.23**	**0.00**	**46.23**

HINSON, PAMELA 1211 PRESSON FARMS LN MONROE, NC 281109731

SOURCE	PROPERTY KEY	TAXES/FEES	INTEREST	AMOUNT DUE
RE	08135031	45.83	0.00	45.83
Name Totals:		**45.83**	**0.00**	**45.83**

STALLINGS TOWNES LLC 206 COLLEGE ST #1318 PINEVILLE, NC 28134

SOURCE	PROPERTY KEY	TAXES/FEES	INTEREST	AMOUNT DUE
RE	07102462	44.85	0.90	45.75
RE	07102461	44.85	0.90	45.75
Name Totals:		**89.70**	**1.80**	**91.50**

ADELL, MELVIN E 7008 BRETT DR MONROE, NC 28110

SOURCE	PROPERTY KEY	TAXES/FEES	INTEREST	AMOUNT DUE
RE	08048071	45.58	0.00	45.58
Name Totals:		**45.58**	**0.00**	**45.58**

FUNDERBURK, GERALD LEE 14910 BOYD FUNDERBURK DR MATTHEWS, NC 28104

SOURCE	PROPERTY KEY	TAXES/FEES	INTEREST	AMOUNT DUE
RE	07075013	45.57	0.00	45.57
Name Totals:		**45.57**	**0.00**	**45.57**

KAPITAN, ANNETTE M 708 CHAMBWOOD RD MONROE, NC 28110

SOURCE	PROPERTY KEY	TAXES/FEES	INTEREST	AMOUNT DUE
RE	06027004B	45.54	0.00	45.54
Name Totals:		**45.54**	**0.00**	**45.54**

Copyright (C) 1997-2026 DEVNET Incorporated

Uncollected Amounts By Names Report
Union County
Date Distributed as of : 1/16/2026

YEAR: 2025

TAXPAYER NAME/ADDRESS

CAH HOLDINGS LLC 1521 E THIRD ST CHARLOTTE, NC 28204

SOURCE	PROPERTY KEY	TAXES/FEES	INTEREST	AMOUNT DUE
RE	M7075256	45.40	0.00	45.40
Name Totals:		**45.40**	**0.00**	**45.40**

BURKE, ANISHA ARUN 2000 GLENHAVEN DR WAXHAW, NC 28173

SOURCE	PROPERTY KEY	TAXES/FEES	INTEREST	AMOUNT DUE
RE	06192531	45.39	0.00	45.39
Name Totals:		**45.39**	**0.00**	**45.39**

MAREMA, LLC 2606 ROLLING HILLS DR MONROE, NC 28110

SOURCE	PROPERTY KEY	TAXES/FEES	INTEREST	AMOUNT DUE
RE	07144825	45.36	0.00	45.36
Name Totals:		**45.36**	**0.00**	**45.36**

KATOWITZ, CAROLYN MADELAINE TRUSTE 4701 WYNFIELD LN CHARLOTTE, NC 28270

SOURCE	PROPERTY KEY	TAXES/FEES	INTEREST	AMOUNT DUE
RE	07144342	45.16	0.00	45.16
Name Totals:		**45.16**	**0.00**	**45.16**

COX, FRANCIS WILLIAMS 404 QUARTZ HILL WAY WAXHAW, NC 28173

SOURCE	PROPERTY KEY	TAXES/FEES	INTEREST	AMOUNT DUE
RE	06135370	45.12	0.00	45.12
Name Totals:		**45.12**	**0.00**	**45.12**

STABILIZER DEVELOPMENT LLC 8301 LANCASTER HWY WAXHAW, NC 28173

SOURCE	PROPERTY KEY	TAXES/FEES	INTEREST	AMOUNT DUE
RE	05014025	44.05	0.88	44.93
Name Totals:		**44.05**	**0.88**	**44.93**

RENFROE, STEPHEN CRAIG 4715 WOLF POND RD MONROE, NC 28112

SOURCE	PROPERTY KEY	TAXES/FEES	INTEREST	AMOUNT DUE
RE	04147002	44.89	0.00	44.89
Name Totals:		**44.89**	**0.00**	**44.89**

KENNEDY, JUDY F 206 MACEDONIA CHURCH RD MONROE, NC 28112

SOURCE	PROPERTY KEY	TAXES/FEES	INTEREST	AMOUNT DUE
RE	04141009E	43.99	0.88	44.87
Name Totals:		**43.99**	**0.88**	**44.87**

SUGGS, COURTNEY BROOKE 7320 ARANT RD MONROE, NC 28112

SOURCE	PROPERTY KEY	TAXES/FEES	INTEREST	AMOUNT DUE
RE	04051006A	43.86	0.88	44.74
Name Totals:		**43.86**	**0.88**	**44.74**

MANGUM, TONYA S 2003 BEULAH OAKS WAY MATTHEWS, NC 28104

SOURCE	PROPERTY KEY	TAXES/FEES	INTEREST	AMOUNT DUE
RE	06120271	44.40	0.00	44.40
Name Totals:		**44.40**	**0.00**	**44.40**

BROWN, MARLENE M 8225 LANCASTER HWY WAXHAW, NC 28173

SOURCE	PROPERTY KEY	TAXES/FEES	INTEREST	AMOUNT DUE
RE	05045012B	44.39	0.00	44.39
Name Totals:		**44.39**	**0.00**	**44.39**

Copyright (C) 1997-2026 DEVNET Incorporated

Uncollected Amounts By Names Report
Union County
Date Distributed as of : 1/16/2026

YEAR: 2025

TAXPAYER NAME/ADDRESS

LAPISH, CAROLYN TOMBERLIN 2409 PURSER RUSHING RD MONROE, NC 28110

SOURCE	PROPERTY KEY	TAXES/FEES	INTEREST	AMOUNT DUE
RE	08099020A	43.45	0.87	44.32
Name Totals:		**43.45**	**0.87**	**44.32**

HWY 601 DEVELOPMENT LLC 520 EAGLETON DOWNS DR STE D PINEVILLE, NC 28134

SOURCE	PROPERTY KEY	TAXES/FEES	INTEREST	AMOUNT DUE
RE	09125276	43.42	0.87	44.29
Name Totals:		**43.42**	**0.87**	**44.29**

BUNDY, SIDI BROWN 800 S COLLEGE ST MONROE, NC 28112

SOURCE	PROPERTY KEY	TAXES/FEES	INTEREST	AMOUNT DUE
RE	09189004J	44.26	0.00	44.26
Name Totals:		**44.26**	**0.00**	**44.26**

RAYA, LISA R 124 JIM PARKER RD MONROE, NC 28110

SOURCE	PROPERTY KEY	TAXES/FEES	INTEREST	AMOUNT DUE
RE	06003034	44.07	0.00	44.07
Name Totals:		**44.07**	**0.00**	**44.07**

HERMAN, ZACHARY L 1410 CARLSON DR MONROE, NC 28110

SOURCE	PROPERTY KEY	TAXES/FEES	INTEREST	AMOUNT DUE
RE	08129037	43.91	0.00	43.91
Name Totals:		**43.91**	**0.00**	**43.91**

JONES, MELODY 4961 LAMONT ST SAN DIEGO, CA 92109

SOURCE	PROPERTY KEY	TAXES/FEES	INTEREST	AMOUNT DUE
RE	07120240	43.90	0.00	43.90
Name Totals:		**43.90**	**0.00**	**43.90**

KIO, OLEG 534 ASTOR CT EVANS, GA 30809

SOURCE	PROPERTY KEY	TAXES/FEES	INTEREST	AMOUNT DUE
RE	07102061	43.87	0.00	43.87
Name Totals:		**43.87**	**0.00**	**43.87**

DONAHUE, WANDA P 4205 FOREST DR INDIAN TRAIL, NC 28079

SOURCE	PROPERTY KEY	TAXES/FEES	INTEREST	AMOUNT DUE
RE	08300036	43.78	0.00	43.78
Name Totals:		**43.78**	**0.00**	**43.78**

ROLDAN, LISA 1301 MEDLIN RD MONROE, NC 28112

SOURCE	PROPERTY KEY	TAXES/FEES	INTEREST	AMOUNT DUE
RE	06018088	42.92	0.86	43.78
Name Totals:		**42.92**	**0.86**	**43.78**

TAYLOR, DORIS PO BOX 34 MARSHVILLE, NC 281030005

SOURCE	PROPERTY KEY	TAXES/FEES	INTEREST	AMOUNT DUE
RE	02092002B	43.74	0.00	43.74
Name Totals:		**43.74**	**0.00**	**43.74**

HOWELL, KAREN G 7923 WAXHAW HWY WAXHAW, NC 28173

SOURCE	PROPERTY KEY	TAXES/FEES	INTEREST	AMOUNT DUE
RE	04222012K	42.86	0.86	43.72
Name Totals:		**42.86**	**0.86**	**43.72**

Copyright (C) 1997-2026 DEVNET Incorporated

Uncollected Amounts By Names Report
Union County
Date Distributed as of : 1/16/2026

YEAR: 2025

TAXPAYER NAME/ADDRESS

MATTHEWS, SELENA CALLOWAY TRUSTEE 204 LAUREL OAK DR MONROE, NC 28110

SOURCE	PROPERTY KEY	TAXES/FEES	INTEREST	AMOUNT DUE
RE	07069151	42.81	0.86	43.67
Name Totals:		**42.81**	**0.86**	**43.67**

BARNHARDT, WILLIAM J PO BOX 410 WEST END, NC 27376

SOURCE	PROPERTY KEY	TAXES/FEES	INTEREST	AMOUNT DUE
RE	09022091	43.64	0.00	43.64
Name Totals:		**43.64**	**0.00**	**43.64**

SOUTHSTATE BANK NA TRUSTEE 314 NEW GALLANT DR MATTHEWS, NC 28104

SOURCE	PROPERTY KEY	TAXES/FEES	INTEREST	AMOUNT DUE
RE	07102413	43.55	0.00	43.55
Name Totals:		**43.55**	**0.00**	**43.55**

BREITENFELD, KATHERINE ANN 2535 LANDSFORD RD MARSHVILLE, NC 28103

SOURCE	PROPERTY KEY	TAXES/FEES	INTEREST	AMOUNT DUE
RE	02095007	42.60	0.85	43.45
Name Totals:		**42.60**	**0.85**	**43.45**

BRASWELL JAMES RICHMOND 4520 MORGAN MILL RD MONROE, NC 281109353

SOURCE	PROPERTY KEY	TAXES/FEES	INTEREST	AMOUNT DUE
RE	08138010B	43.38	0.00	43.38
Name Totals:		**43.38**	**0.00**	**43.38**

RUSSELL, SANDRA C 5005 SUGAR AND WINE RD MONROE, NC 28110

SOURCE	PROPERTY KEY	TAXES/FEES	INTEREST	AMOUNT DUE
RE	01231006G	42.47	0.85	43.32
Name Totals:		**42.47**	**0.85**	**43.32**

CASKEY, JULIE L 2908 APRILIA LN MONROE, NC 28112

SOURCE	PROPERTY KEY	TAXES/FEES	INTEREST	AMOUNT DUE
RE	04276047	43.32	0.00	43.32
Name Totals:		**43.32**	**0.00**	**43.32**

THOMAS ALICIA 1018 FOLGER DR MONROE, NC 28112

SOURCE	PROPERTY KEY	TAXES/FEES	INTEREST	AMOUNT DUE
RE	09292004C	42.44	0.85	43.29
Name Totals:		**42.44**	**0.85**	**43.29**

HONEYCUTT, BILLY C TRUSTEE 6004 LADYS SECRET DR INDIAN TRAIL, NC 28079

SOURCE	PROPERTY KEY	TAXES/FEES	INTEREST	AMOUNT DUE
RE	07021265	43.28	0.00	43.28
Name Totals:		**43.28**	**0.00**	**43.28**

WALL DEVELOPMENT LLC PO BOX 3251 MONROE, NC 281113251

SOURCE	PROPERTY KEY	TAXES/FEES	INTEREST	AMOUNT DUE
RE	05114204	42.36	0.85	43.21
Name Totals:		**42.36**	**0.85**	**43.21**

THOMAS, DEBORAH P 1712 LAKE LEE DR MONROE, NC 28112

SOURCE	PROPERTY KEY	TAXES/FEES	INTEREST	AMOUNT DUE
RE	09161061	43.05	0.00	43.05
Name Totals:		**43.05**	**0.00**	**43.05**

Copyright (C) 1997-2026 DEVNET Incorporated

Uncollected Amounts By Names Report
Union County
Date Distributed as of : 1/16/2026

YEAR: 2025

TAXPAYER NAME/ADDRESS

CLYBURN, GAY MCCOY 1500 E FRANKLIN ST MONROE, NC 28112

SOURCE	PROPERTY KEY	TAXES/FEES	INTEREST	AMOUNT DUE
RE	04087012A	42.08	0.84	42.92
Name Totals:		**42.08**	**0.84**	**42.92**

LEE, ANNFAY 8616 ROLLING FIELDS RD CHARLOTTE, NC 28227

SOURCE	PROPERTY KEY	TAXES/FEES	INTEREST	AMOUNT DUE
RE	07130125	42.84	0.00	42.84
Name Totals:		**42.84**	**0.00**	**42.84**

CLONTZ, DONE P 9708 MILL GROVE RD INDIAN TRAIL, NC 28079

SOURCE	PROPERTY KEY	TAXES/FEES	INTEREST	AMOUNT DUE
RE	08279011B	42.66	0.00	42.66
Name Totals:		**42.66**	**0.00**	**42.66**

JEWEL DRIVE LLC 5512 JEWEL DR WAXHAW, NC 28173

SOURCE	PROPERTY KEY	TAXES/FEES	INTEREST	AMOUNT DUE
RE	05036008Q	41.78	0.84	42.62
Name Totals:		**41.78**	**0.84**	**42.62**

PEREZ, ELIEZER REYES 1106 PARKER ST MONROE, NC 28111

SOURCE	PROPERTY KEY	TAXES/FEES	INTEREST	AMOUNT DUE
RE	09238033B	41.68	0.83	42.51
Name Totals:		**41.68**	**0.83**	**42.51**

MEDLIN, VICTOR ALAN 5315 GOLDMINE RD MONROE, NC 28110

SOURCE	PROPERTY KEY	TAXES/FEES	INTEREST	AMOUNT DUE
RE	07123007	42.48	0.00	42.48
Name Totals:		**42.48**	**0.00**	**42.48**

HELMS, RICKIE HARRIS 3210 POPLIN RD MONROE, NC 28110

SOURCE	PROPERTY KEY	TAXES/FEES	INTEREST	AMOUNT DUE
RE	08273003B	41.50	0.83	42.33
Name Totals:		**41.50**	**0.83**	**42.33**

COX ALAN C 1611 THORNHILL DR MONROE, NC 28110

SOURCE	PROPERTY KEY	TAXES/FEES	INTEREST	AMOUNT DUE
RE	09099006	41.50	0.83	42.33
Name Totals:		**41.50**	**0.83**	**42.33**

EDWARDS CONSTRUCTION INC C/O ANN E WHITLEY 2014B GB HILL RD MONROE, NC 28110

SOURCE	PROPERTY KEY	TAXES/FEES	INTEREST	AMOUNT DUE
RE	08042048	41.45	0.83	42.28
Name Totals:		**41.45**	**0.83**	**42.28**

MCGINNIS, CATHY JENKINS 5708 ANSEL DEESE RD MARSHVILLE, NC 28103

SOURCE	PROPERTY KEY	TAXES/FEES	INTEREST	AMOUNT DUE
RE	02139010A	42.26	0.00	42.26
Name Totals:		**42.26**	**0.00**	**42.26**

HANEY, THOMAS JACKSON JR 3716 HAYES RD MONROE, NC 28110

SOURCE	PROPERTY KEY	TAXES/FEES	INTEREST	AMOUNT DUE
RE	07072011	42.19	0.00	42.19
Name Totals:		**42.19**	**0.00**	**42.19**

Copyright (C) 1997-2026 DEVNET Incorporated

Uncollected Amounts By Names Report
Union County
Date Distributed as of : 1/16/2026

YEAR: 2025

TAXPAYER NAME/ADDRESS

KEZIAH, CORY SHANE 2600 WAXHAW INDIAN TRAIL RD INDIAN TRAIL, NC 28079

SOURCE	PROPERTY KEY	TAXES/FEES	INTEREST	AMOUNT DUE
RE	07135013A	42.15	0.00	42.15
Name Totals:		**42.15**	**0.00**	**42.15**

STUTZMAN, GALEN RAY 6916 NEWMAN RD WAXHAW, NC 28173

SOURCE	PROPERTY KEY	TAXES/FEES	INTEREST	AMOUNT DUE
RE	05096105	42.12	0.00	42.12
Name Totals:		**42.12**	**0.00**	**42.12**

MARSH, EMMETT L 1402 MARSH RD MARSHVILLE, NC 28103

SOURCE	PROPERTY KEY	TAXES/FEES	INTEREST	AMOUNT DUE
RE	02021003	42.07	0.00	42.07
Name Totals:		**42.07**	**0.00**	**42.07**

WALLACE, KIMBERLY HELMS 515 BRIEF RD EAST MIDLAND, NC 28107

SOURCE	PROPERTY KEY	TAXES/FEES	INTEREST	AMOUNT DUE
RE	08144017	41.71	0.00	41.71
Name Totals:		**41.71**	**0.00**	**41.71**

AYCOTH, ANN D 108 PEYTON CT WAXHAW, NC 281738889

SOURCE	PROPERTY KEY	TAXES/FEES	INTEREST	AMOUNT DUE
RE	05113067	41.67	0.00	41.67
Name Totals:		**41.67**	**0.00**	**41.67**

COVINGTON, ANNIE HEIRS C/O MARILYN PERRY 6534 ROLLINGRIDGE DR CHARLOTTE, NC 28211

SOURCE	PROPERTY KEY	TAXES/FEES	INTEREST	AMOUNT DUE
RE	09226009	40.83	0.82	41.65
Name Totals:		**40.83**	**0.82**	**41.65**

HALL, RUTH ANN PO BOX 21 WINGATE, NC 28174

SOURCE	PROPERTY KEY	TAXES/FEES	INTEREST	AMOUNT DUE
RE	09057030	41.63	0.00	41.63
Name Totals:		**41.63**	**0.00**	**41.63**

DUNN, ANTHONY MARK 2606 ROLLING HILLS DR MONROE, NC 28110

SOURCE	PROPERTY KEY	TAXES/FEES	INTEREST	AMOUNT DUE
RE	09259051	41.12	0.00	41.12
Name Totals:		**41.12**	**0.00**	**41.12**

PASSARELL, STACEY L TRUSTEE 1413 CARLTON CT MATTHEWS, NC 28104

SOURCE	PROPERTY KEY	TAXES/FEES	INTEREST	AMOUNT DUE
RE	09403141	41.09	0.00	41.09
Name Totals:		**41.09**	**0.00**	**41.09**

VELASCO, LUIS D 1803 GREEN TREE LN INDIAN TRAIL, NC 28079

SOURCE	PROPERTY KEY	TAXES/FEES	INTEREST	AMOUNT DUE
RE	08291045	40.99	0.00	40.99
Name Totals:		**40.99**	**0.00**	**40.99**

HELMS, LONNIE B SR HEIRS 802 BRUCE THOMAS RD MONROE, NC 28112

SOURCE	PROPERTY KEY	TAXES/FEES	INTEREST	AMOUNT DUE
RE	04117012G	40.17	0.80	40.97
Name Totals:		**40.17**	**0.80**	**40.97**

Copyright (C) 1997-2026 DEVNET Incorporated

Uncollected Amounts By Names Report
Union County
Date Distributed as of : 1/16/2026

YEAR: 2025

TAXPAYER NAME/ADDRESS

STALLINGS TOWNES LLC 206 COLLEGE ST #1318 PINEVILLE, NC 28134

SOURCE	PROPERTY KEY	TAXES/FEES	INTEREST	AMOUNT DUE
RE	07102466	40.16	0.80	40.96
Name Totals:		**40.16**	**0.80**	**40.96**

HIGH, BILLY ANTHONY 5923 OLD GOLDMINE RD MARSHVILLE, NC 28103

SOURCE	PROPERTY KEY	TAXES/FEES	INTEREST	AMOUNT DUE
RE	01105004K	40.95	0.00	40.95
Name Totals:		**40.95**	**0.00**	**40.95**

MARVIN DEVELOPMENT GROUP II LLC C/O MICHAEL KEITH BELL 8007 STONEHAVEN DR WAXHAW, NC 28173

SOURCE	PROPERTY KEY	TAXES/FEES	INTEREST	AMOUNT DUE
RE	06240001Q	40.11	0.80	40.91
Name Totals:		**40.11**	**0.80**	**40.91**

DEIBEL, MAI-LYNNE 5622 S ROCKY RIVER RD MONROE, NC 28112

SOURCE	PROPERTY KEY	TAXES/FEES	INTEREST	AMOUNT DUE
RE	04288017A	40.10	0.80	40.90
Name Totals:		**40.10**	**0.80**	**40.90**

TALLENT-NICHOLS, ELAINE 2720 MANOR STONE WAY INDIAN TRAIL, NC 28079

SOURCE	PROPERTY KEY	TAXES/FEES	INTEREST	AMOUNT DUE
RE	07120631	40.88	0.00	40.88
Name Totals:		**40.88**	**0.00**	**40.88**

PRESSON, STEPHANIE C 211 CHANEY ROAD MONROE, NC 28110

SOURCE	PROPERTY KEY	TAXES/FEES	INTEREST	AMOUNT DUE
RE	08201041	40.03	0.80	40.83
Name Totals:		**40.03**	**0.80**	**40.83**

RUTLEDGE, LARRY J 4812 MOSSY CUP LN MONROE, NC 28110

SOURCE	PROPERTY KEY	TAXES/FEES	INTEREST	AMOUNT DUE
RE	09396422	39.98	0.80	40.78
Name Totals:		**39.98**	**0.80**	**40.78**

WATSON, ROBIN RENEE COX 3 JUG BROOME RD MONROE, NC 28112

SOURCE	PROPERTY KEY	TAXES/FEES	INTEREST	AMOUNT DUE
RE	04150004C	40.67	0.00	40.67
Name Totals:		**40.67**	**0.00**	**40.67**

AKSHAR 2024 LLC 2828 GRAY FOX RD MONROE, NC 28110

SOURCE	PROPERTY KEY	TAXES/FEES	INTEREST	AMOUNT DUE
RE	07048091	40.66	0.00	40.66
Name Totals:		**40.66**	**0.00**	**40.66**

HAIGLER, KAY AUTRY 4103 PHILADELPHIA CHURCH RD MARSHVILLE, NC 28103

SOURCE	PROPERTY KEY	TAXES/FEES	INTEREST	AMOUNT DUE
RE	03081013	39.70	0.79	40.49
Name Totals:		**39.70**	**0.79**	**40.49**

ZAVALETA, KATHY LONG COUICK 401 JIM PARKER RD MONROE, NC 28110

SOURCE	PROPERTY KEY	TAXES/FEES	INTEREST	AMOUNT DUE
RE	08072008B	39.54	0.79	40.33
Name Totals:		**39.54**	**0.79**	**40.33**

Copyright (C) 1997-2026 DEVNET Incorporated

Uncollected Amounts By Names Report
Union County
Date Distributed as of : 1/16/2026

YEAR: 2025

TAXPAYER NAME/ADDRESS

WRIGHT, DOROTHY ELIZABETH HUGHES 1503 MASSEY STREET EXT MONROE, NC 28110

SOURCE	PROPERTY KEY	TAXES/FEES	INTEREST	AMOUNT DUE
RE	09189022A	39.51	0.79	40.30
Name Totals:		**39.51**	**0.79**	**40.30**

AUSTIN, OLIN WILLIAM 230 OLDE COUNTRY LN WINGATE, NC 28174

SOURCE	PROPERTY KEY	TAXES/FEES	INTEREST	AMOUNT DUE
RE	02245028A	39.48	0.79	40.27
Name Totals:		**39.48**	**0.79**	**40.27**

HONEYCUTT, MYA HAIGLER 6809 SANTA CLAUSE RD MONROE, NC 281109076

SOURCE	PROPERTY KEY	TAXES/FEES	INTEREST	AMOUNT DUE
RE	01219001D	39.43	0.79	40.22
Name Totals:		**39.43**	**0.79**	**40.22**

HUNTLEY, HUBERT C/O FRANCES ALLEN PO BOX 1027 WINGATE, NC 28174

SOURCE	PROPERTY KEY	TAXES/FEES	INTEREST	AMOUNT DUE
RE	09022007	39.32	0.79	40.11
Name Totals:		**39.32**	**0.79**	**40.11**

ARANT, WANONA A TRUSTEE 7414 ARANT RD MONROE, NC 28112

SOURCE	PROPERTY KEY	TAXES/FEES	INTEREST	AMOUNT DUE
RE	04051002A	40.09	0.00	40.09
Name Totals:		**40.09**	**0.00**	**40.09**

CURETON, ARTHUR HEIRS C/O TRENA CLYBURN PO BOX 1923 INDIAN TRAIL, NC 28079

SOURCE	PROPERTY KEY	TAXES/FEES	INTEREST	AMOUNT DUE
RE	05110105B	39.28	0.79	40.07
Name Totals:		**39.28**	**0.79**	**40.07**

TREJO, FERMIN 810 S BRAGG ST MONROE, NC 28112

SOURCE	PROPERTY KEY	TAXES/FEES	INTEREST	AMOUNT DUE
RE	09168016B	39.21	0.78	39.99
Name Totals:		**39.21**	**0.78**	**39.99**

CARAYS CORPORATION 8607 DANSINGTON CT WAXHAW, NC 28173

SOURCE	PROPERTY KEY	TAXES/FEES	INTEREST	AMOUNT DUE
RE	07090362	39.94	0.00	39.94
Name Totals:		**39.94**	**0.00**	**39.94**

RED LANTERN HOMES LLC PO BOX 12 INDIAN TRAIL, NC 28079

SOURCE	PROPERTY KEY	TAXES/FEES	INTEREST	AMOUNT DUE
RE	09189139B	39.08	0.78	39.86
Name Totals:		**39.08**	**0.78**	**39.86**

PAULSON LIVING TRUST 8702 KARIBUNI DR WAXHAW, NC 28173

SOURCE	PROPERTY KEY	TAXES/FEES	INTEREST	AMOUNT DUE
RE	05101036	39.75	0.00	39.75
Name Totals:		**39.75**	**0.00**	**39.75**

ONBOARD HOLDINGS INC 1301 MEDLIN RD MONROE, NC 28112

SOURCE	PROPERTY KEY	TAXES/FEES	INTEREST	AMOUNT DUE
RE	06018083	38.93	0.78	39.71
Name Totals:		**38.93**	**0.78**	**39.71**

Copyright (C) 1997-2026 DEVNET Incorporated

Uncollected Amounts By Names Report
Union County
Date Distributed as of : 1/16/2026

YEAR: 2025

TAXPAYER NAME/ADDRESS

ELITE TEAM BUILDERS LLC 6100 FAIRVIEW RD #1100 CHARLOTTE, NC 28210

SOURCE	PROPERTY KEY	TAXES/FEES	INTEREST	AMOUNT DUE
RE	06081048	38.82	0.78	39.60
Name Totals:		**38.82**	**0.78**	**39.60**

GILLESPIE, LISA A 1304 CLARKSVILLE CAMPGROUND RD MONROE, NC 281129358

SOURCE	PROPERTY KEY	TAXES/FEES	INTEREST	AMOUNT DUE
RE	04204037D	38.72	0.77	39.49
Name Totals:		**38.72**	**0.77**	**39.49**

IME INVESTMENT GROUP INC 7527 SNOWBIRD CT MINT HILL, NC 28227

SOURCE	PROPERTY KEY	TAXES/FEES	INTEREST	AMOUNT DUE
RE	01075005	39.35	0.00	39.35
Name Totals:		**39.35**	**0.00**	**39.35**

CONKLIN, DONNA TRUSTEE 6513 SADLER RD WAXHAW, NC 28173

SOURCE	PROPERTY KEY	TAXES/FEES	INTEREST	AMOUNT DUE
RE	05110086	38.51	0.77	39.28
Name Totals:		**38.51**	**0.77**	**39.28**

CAH HOLDINGS LLC 1521 E THIRD ST CHARLOTTE, NC 28204

SOURCE	PROPERTY KEY	TAXES/FEES	INTEREST	AMOUNT DUE
RE	07114018	39.26	0.00	39.26
Name Totals:		**39.26**	**0.00**	**39.26**

APPENZELLER, MARGARET LITTLE ET AL 10225 OLD ARDREY KELL RD APT 2112 CHARLOTTE, NC 28277

SOURCE	PROPERTY KEY	TAXES/FEES	INTEREST	AMOUNT DUE
RE	02173008	38.47	0.77	39.24
Name Totals:		**38.47**	**0.77**	**39.24**

BASS, JAMES HENRY JR 8223 S PROVIDENCE RD WAXHAW, NC 28173

SOURCE	PROPERTY KEY	TAXES/FEES	INTEREST	AMOUNT DUE
RE	05072037	39.12	0.00	39.12
Name Totals:		**39.12**	**0.00**	**39.12**

STOKES, PERRY W 1201 BILL WILEY RD INDIAN TRAIL, NC 28079

SOURCE	PROPERTY KEY	TAXES/FEES	INTEREST	AMOUNT DUE
RE	08255009D	39.12	0.00	39.12
Name Totals:		**39.12**	**0.00**	**39.12**

TYSON, SAMUEL T 8817 WAXHAW CREEK RD WAXHAW, NC 28173

SOURCE	PROPERTY KEY	TAXES/FEES	INTEREST	AMOUNT DUE
RE	05132002C	38.30	0.77	39.07
Name Totals:		**38.30**	**0.77**	**39.07**

RENOVATE IT COMPANY 117 SOUTHCLIFF DR WAXHAW, NC 28173

SOURCE	PROPERTY KEY	TAXES/FEES	INTEREST	AMOUNT DUE
RE	09402545	39.07	0.00	39.07
Name Totals:		**39.07**	**0.00**	**39.07**

KENNEDY, KENNETH DAVID PO BOX 1002 WINGATE, NC 28174

SOURCE	PROPERTY KEY	TAXES/FEES	INTEREST	AMOUNT DUE
RE	09055035	39.00	0.00	39.00
Name Totals:		**39.00**	**0.00**	**39.00**

Copyright (C) 1997-2026 DEVNET Incorporated

Uncollected Amounts By Names Report
Union County
Date Distributed as of : 1/16/2026

YEAR: 2025

TAXPAYER NAME/ADDRESS

HAMILTON, KAREN S 1001 ROANOKE CHURCH RD MONROE, NC 28110

SOURCE	PROPERTY KEY	TAXES/FEES	INTEREST	AMOUNT DUE
RE	09210015A	38.99	0.00	38.99
Name Totals:		**38.99**	**0.00**	**38.99**

AUGUSTINE PROPERTIES LLC 4311 FOX BROOK LN CHARLOTTE, NC 28211

SOURCE	PROPERTY KEY	TAXES/FEES	INTEREST	AMOUNT DUE
RE	09348301	38.22	0.76	38.98
Name Totals:		**38.22**	**0.76**	**38.98**

GREENE, WESLEY B 613 GELDERLAND DR MATTHEWS, NC 28104

SOURCE	PROPERTY KEY	TAXES/FEES	INTEREST	AMOUNT DUE
RE	07144339	38.92	0.00	38.92
Name Totals:		**38.92**	**0.00**	**38.92**

OUTEN, JAMES TIMOTHY 8022 INDIAN TRAIL FAIRVIEW RD INDIAN TRAIL, NC 280798596

SOURCE	PROPERTY KEY	TAXES/FEES	INTEREST	AMOUNT DUE
RE	08294028	38.89	0.00	38.89
Name Totals:		**38.89**	**0.00**	**38.89**

PRICE, AUBREY 210 E UNIONVILLE INDIAN TRAIL RD MONROE, NC 28110

SOURCE	PROPERTY KEY	TAXES/FEES	INTEREST	AMOUNT DUE
RE	08198019	38.85	0.00	38.85
Name Totals:		**38.85**	**0.00**	**38.85**

TOMBERLIN, ANN 1501 NEW SALEM RD MONROE, NC 28110

SOURCE	PROPERTY KEY	TAXES/FEES	INTEREST	AMOUNT DUE
RE	08138011E	38.08	0.76	38.84
Name Totals:		**38.08**	**0.76**	**38.84**

SIMMONS, CHARLES R 8319 BERRY MULLIS RD INDIAN TRAIL, NC 28079

SOURCE	PROPERTY KEY	TAXES/FEES	INTEREST	AMOUNT DUE
RE	08219003B	38.83	0.00	38.83
Name Totals:		**38.83**	**0.00**	**38.83**

GRIFFIN, LINDA GAIL 158 MICHAEL LN ABERDEEN, NC 28315

SOURCE	PROPERTY KEY	TAXES/FEES	INTEREST	AMOUNT DUE
RE	04201020	38.72	0.00	38.72
Name Totals:		**38.72**	**0.00**	**38.72**

WILLIAMS, DORIS R 2701 HAIGLER BAUCOM RD MONROE, NC 28110

SOURCE	PROPERTY KEY	TAXES/FEES	INTEREST	AMOUNT DUE
RE	04006017	37.91	0.76	38.67
Name Totals:		**37.91**	**0.76**	**38.67**

SODEN, VICTORIA L 305 PINE LAKE DR MONROE, NC 28110

SOURCE	PROPERTY KEY	TAXES/FEES	INTEREST	AMOUNT DUE
RE	09397157	38.66	0.00	38.66
Name Totals:		**38.66**	**0.00**	**38.66**

KILGO, CHARLES E ET ALS 1153 PONDELLA DR CHARLOTTE, NC 28213

SOURCE	PROPERTY KEY	TAXES/FEES	INTEREST	AMOUNT DUE
RE	06168057	37.74	0.75	38.49
Name Totals:		**37.74**	**0.75**	**38.49**

Copyright (C) 1997-2026 DEVNET Incorporated

Uncollected Amounts By Names Report
Union County
Date Distributed as of : 1/16/2026

YEAR: 2025

TAXPAYER NAME/ADDRESS

HEGINS, LOUISE ET ALS 127 NEVADA AVE BUFFALO, NY 14211

SOURCE	PROPERTY KEY	TAXES/FEES	INTEREST	AMOUNT DUE
RE	06168060	37.74	0.75	38.49
Name Totals:		**37.74**	**0.75**	**38.49**

601 PROPERTY LLC 19830 DAVIDSON CONCORD RD DAVIDSON, NC 28036

SOURCE	PROPERTY KEY	TAXES/FEES	INTEREST	AMOUNT DUE
RE	09171005B	38.46	0.00	38.46
Name Totals:		**38.46**	**0.00**	**38.46**

MCCUTCHEN, KEVIN PO BOX 2166 MATTHEWS, NC 28106

SOURCE	PROPERTY KEY	TAXES/FEES	INTEREST	AMOUNT DUE
RE	09231103	38.37	0.00	38.37
Name Totals:		**38.37**	**0.00**	**38.37**

TUCKER, WILSON P 2621 KENDRICK DR CHARLOTTE, NC 28214

SOURCE	PROPERTY KEY	TAXES/FEES	INTEREST	AMOUNT DUE
RE	09357051	37.56	0.75	38.31
Name Totals:		**37.56**	**0.75**	**38.31**

LITTLE, MARLENE S 3708 S ROCKY RIVER RD MONROE, NC 28112

SOURCE	PROPERTY KEY	TAXES/FEES	INTEREST	AMOUNT DUE
RE	04279029	38.08	0.00	38.08
Name Totals:		**38.08**	**0.00**	**38.08**

NAPODANO, JEAN 312 ROYAL CRESCENT LN WAXHAW, NC 28173

SOURCE	PROPERTY KEY	TAXES/FEES	INTEREST	AMOUNT DUE
RE	06174259	38.03	0.00	38.03
Name Totals:		**38.03**	**0.00**	**38.03**

EDWARDS, CHRISTINE G PO BOX 925 WINGATE, NC 28174

SOURCE	PROPERTY KEY	TAXES/FEES	INTEREST	AMOUNT DUE
RE	06015008	37.97	0.00	37.97
Name Totals:		**37.97**	**0.00**	**37.97**

PRICE, AUBREY 210 E UNIONVILLE INDIAN TRAIL RD MONROE, NC 28110

SOURCE	PROPERTY KEY	TAXES/FEES	INTEREST	AMOUNT DUE
RE	08198016	37.96	0.00	37.96
Name Totals:		**37.96**	**0.00**	**37.96**

WILSON, KELLI E 6021 CHARLTON OAKS DR WAXHAW, NC 28173

SOURCE	PROPERTY KEY	TAXES/FEES	INTEREST	AMOUNT DUE
RE	06036086	37.93	0.00	37.93
Name Totals:		**37.93**	**0.00**	**37.93**

SIMMONS, KAY K 8319 BERRY MULLIS RD INDIAN TRAIL, NC 28079

SOURCE	PROPERTY KEY	TAXES/FEES	INTEREST	AMOUNT DUE
RE	08219003	37.93	0.00	37.93
Name Totals:		**37.93**	**0.00**	**37.93**

SPEIR, KENNETH R ET AL 6 REESE ST NEWNAN, GA 30263

SOURCE	PROPERTY KEY	TAXES/FEES	INTEREST	AMOUNT DUE
RE	08198011F	37.91	0.00	37.91
Name Totals:		**37.91**	**0.00**	**37.91**

Copyright (C) 1997-2026 DEVNET Incorporated

Uncollected Amounts By Names Report
Union County
Date Distributed as of : 1/16/2026

YEAR: 2025

TAXPAYER NAME/ADDRESS

MASSEY, RICHARD KEVIN 9400 WHITEHORN DR CHARLOTTE, NC 28277

SOURCE	PROPERTY KEY	TAXES/FEES	INTEREST	AMOUNT DUE
RE	09229025	37.89	0.00	37.89
Name Totals:		**37.89**	**0.00**	**37.89**

KEZIAH, HAL STEVEN 6104 HIGHWAY 218 E MARSHVILLE, NC 28103

SOURCE	PROPERTY KEY	TAXES/FEES	INTEREST	AMOUNT DUE
RE	01171004B	37.76	0.00	37.76
Name Totals:		**37.76**	**0.00**	**37.76**

THOMAS, ALICIA 1018 FOLGER DR MONROE, NC 28112

SOURCE	PROPERTY KEY	TAXES/FEES	INTEREST	AMOUNT DUE
RE	09292064	37.02	0.74	37.76
Name Totals:		**37.02**	**0.74**	**37.76**

CENTURY COMMUNITIES SOUTHEAST LLC 7401 CARMEL EXECUTIVE PARK DR STE 310 CHARLOTTE, NC 28226

SOURCE	PROPERTY KEY	TAXES/FEES	INTEREST	AMOUNT DUE
RE	09216571	37.74	0.00	37.74
Name Totals:		**37.74**	**0.00**	**37.74**

STARNES, VICKI UNKNOWN UNKNOWN, NC 28110

SOURCE	PROPERTY KEY	TAXES/FEES	INTEREST	AMOUNT DUE
RE	05104006A	36.87	0.74	37.61
Name Totals:		**36.87**	**0.74**	**37.61**

SINCLAIR, JANET BOX 333 MARSHVILLE, NC 28103

SOURCE	PROPERTY KEY	TAXES/FEES	INTEREST	AMOUNT DUE
RE	02305016	37.60	0.00	37.60
Name Totals:		**37.60**	**0.00**	**37.60**

BRASWELL, NELLIE DON 6509 MORGAN MILL RD MONROE, NC 28110

SOURCE	PROPERTY KEY	TAXES/FEES	INTEREST	AMOUNT DUE
RE	08075023J	37.56	0.00	37.56
Name Totals:		**37.56**	**0.00**	**37.56**

BASILE, NICHOLAS 2038 WALDORF AVENUE MONROE, NC 28110

SOURCE	PROPERTY KEY	TAXES/FEES	INTEREST	AMOUNT DUE
RE	05138057	37.31	0.00	37.31
Name Totals:		**37.31**	**0.00**	**37.31**

UNKNOWN ADDRESS UNKNOWN UNKNOWN ADDRESS, NC 28110

SOURCE	PROPERTY KEY	TAXES/FEES	INTEREST	AMOUNT DUE
RE	04225055	36.57	0.73	37.30
Name Totals:		**36.57**	**0.73**	**37.30**

SUTTON, CLAYO C/O LEON SUTTON 5728 PAGELAND HWY MONROE, NC 28112

SOURCE	PROPERTY KEY	TAXES/FEES	INTEREST	AMOUNT DUE
RE	03138002	36.55	0.73	37.28
Name Totals:		**36.55**	**0.73**	**37.28**

FRIENDLY BAPTIST FARM LLC 7229 MEADOW RUN LN CHARLOTTE, NC 28277

SOURCE	PROPERTY KEY	TAXES/FEES	INTEREST	AMOUNT DUE
RE	08264021F	37.27	0.00	37.27
Name Totals:		**37.27**	**0.00**	**37.27**

Copyright (C) 1997-2026 DEVNET Incorporated

Uncollected Amounts By Names Report
Union County
Date Distributed as of : 1/16/2026

YEAR: 2025

TAXPAYER NAME/ADDRESS

HELMS, CHARLOTTE 312 RIDGE RD MONROE, NC 28110

SOURCE	PROPERTY KEY	TAXES/FEES	INTEREST	AMOUNT DUE
RE	09213008R	37.13	0.00	37.13
Name Totals:		**37.13**	**0.00**	**37.13**

PURSER, CLAY W 306 S POTTER RD MONROE, NC 28110

SOURCE	PROPERTY KEY	TAXES/FEES	INTEREST	AMOUNT DUE
RE	01201008A	36.39	0.73	37.12
Name Totals:		**36.39**	**0.73**	**37.12**

PAVLICO, JOSEPH J 15725 BETHEL AVENUE EXT MIDLAND, NC 28107

SOURCE	PROPERTY KEY	TAXES/FEES	INTEREST	AMOUNT DUE
RE	08177004C	36.26	0.73	36.99
Name Totals:		**36.26**	**0.73**	**36.99**

GALE, GINA MAE 1445 BIGGERS CEMETERY RD MONROE, NC 28110

SOURCE	PROPERTY KEY	TAXES/FEES	INTEREST	AMOUNT DUE
RE	08114009G	36.26	0.73	36.99
Name Totals:		**36.26**	**0.73**	**36.99**

CENTURY COMMUNITIES SOUTHEAST LLC7401 CARMEL EXECUTIVE PARK DR STE 310 CHARLOTTE, NC 28226

SOURCE	PROPERTY KEY	TAXES/FEES	INTEREST	AMOUNT DUE
RE	09216572	36.78	0.00	36.78
Name Totals:		**36.78**	**0.00**	**36.78**

WATKINS, MYRTLE A 2105 CONFEDERATE ST MONROE, NC 28110

SOURCE	PROPERTY KEY	TAXES/FEES	INTEREST	AMOUNT DUE
RE	09150016C	36.04	0.72	36.76
Name Totals:		**36.04**	**0.72**	**36.76**

HAMILTON, TIMOTHY B 1015 ZEPHYR CIR MONROE, NC 28110

SOURCE	PROPERTY KEY	TAXES/FEES	INTEREST	AMOUNT DUE
RE	09105037	36.04	0.72	36.76
Name Totals:		**36.04**	**0.72**	**36.76**

BOND STONE HOLDINGS LLC 3225 MCLEOD DR STE 100 LAS VEGAS, NV 89121

SOURCE	PROPERTY KEY	TAXES/FEES	INTEREST	AMOUNT DUE
RE	07108042A	36.03	0.72	36.75
Name Totals:		**36.03**	**0.72**	**36.75**

HARKEY, REBECCA S 823 S POTTER RD MONROE, NC 281109558

SOURCE	PROPERTY KEY	TAXES/FEES	INTEREST	AMOUNT DUE
RE	06006026	36.70	0.00	36.70
Name Totals:		**36.70**	**0.00**	**36.70**

THOMPSON, PAMELA K 3403 PEBBLE DR MONROE, NC 28110

SOURCE	PROPERTY KEY	TAXES/FEES	INTEREST	AMOUNT DUE
RE	09295067	36.59	0.00	36.59
Name Totals:		**36.59**	**0.00**	**36.59**

HELMS, RICK HARRIS 3210 POPLIN RD MONROE, NC 28110

SOURCE	PROPERTY KEY	TAXES/FEES	INTEREST	AMOUNT DUE
RE	09253067C	35.80	0.72	36.52
Name Totals:		**35.80**	**0.72**	**36.52**

Copyright (C) 1997-2026 DEVNET Incorporated

Uncollected Amounts By Names Report
Union County
Date Distributed as of : 1/16/2026

YEAR: 2025

TAXPAYER NAME/ADDRESS

DR HORTON INC 8001 ARROWRIDGE BLVD CHARLOTTE, NC 28273

SOURCE	PROPERTY KEY	TAXES/FEES	INTEREST	AMOUNT DUE
RE	07006108	35.77	0.72	36.49
Name Totals:		**35.77**	**0.72**	**36.49**

SANCTUARY AT SOUTHGATE COMMUNITY 8025 ARROWRIDGE BLVD CHARLOTTE, NC 28273

SOURCE	PROPERTY KEY	TAXES/FEES	INTEREST	AMOUNT DUE
RE	07006054	35.77	0.72	36.49
Name Totals:		**35.77**	**0.72**	**36.49**

LEE OIL & GAS INC PO BOX 67 ANSONVILLE, NC 28007

SOURCE	PROPERTY KEY	TAXES/FEES	INTEREST	AMOUNT DUE
RE	01066021	36.32	0.00	36.32
Name Totals:		**36.32**	**0.00**	**36.32**

LEITNER, THOMAS C ET AL 805 W FRANKLIN ST MONROE, NC 28112

SOURCE	PROPERTY KEY	TAXES/FEES	INTEREST	AMOUNT DUE
RE	09157008	35.60	0.71	36.31
Name Totals:		**35.60**	**0.71**	**36.31**

STEWART, JEANETTE F 906 CABOT LN SAINT JAMES, NY 11780

SOURCE	PROPERTY KEY	TAXES/FEES	INTEREST	AMOUNT DUE
RE	07090803	36.06	0.00	36.06
Name Totals:		**36.06**	**0.00**	**36.06**

LINDSEY, HOWARD F 1600 VENTURE OAKS LN MONROE, NC 28110

SOURCE	PROPERTY KEY	TAXES/FEES	INTEREST	AMOUNT DUE
RE	09078039	35.92	0.00	35.92
Name Totals:		**35.92**	**0.00**	**35.92**

MORGAN LUMBER CO INC C W HORNE FAI7318 E MARSHVILLE BLVD MARSHVILLE, NC 28103

SOURCE	PROPERTY KEY	TAXES/FEES	INTEREST	AMOUNT DUE
RE	02211013 01	35.89	0.00	35.89
Name Totals:		**35.89**	**0.00**	**35.89**

TUTTLE, ANNA 22 BARROW ST ROCK HILL, SC 29730

SOURCE	PROPERTY KEY	TAXES/FEES	INTEREST	AMOUNT DUE
RE	07063252L08	35.77	0.00	35.77
Name Totals:		**35.77**	**0.00**	**35.77**

HELMS, MARGARET B 120 COLLEGE ST MARSHVILLE, NC 28103

SOURCE	PROPERTY KEY	TAXES/FEES	INTEREST	AMOUNT DUE
RE	02309036	35.48	0.00	35.48
Name Totals:		**35.48**	**0.00**	**35.48**

SOWELL, TAMMY L 108 CAMELIA DR MONROE, NC 28110

SOURCE	PROPERTY KEY	TAXES/FEES	INTEREST	AMOUNT DUE
RE	09223038	34.74	0.69	35.43
Name Totals:		**34.74**	**0.69**	**35.43**

RUSSELL, FLOSSIE WILLIAMS 4416 HOLLY SCHOOL RD MARSHVILLE, NC 28103

SOURCE	PROPERTY KEY	TAXES/FEES	INTEREST	AMOUNT DUE
RE	01093001	35.27	0.00	35.27
Name Totals:		**35.27**	**0.00**	**35.27**

Copyright (C) 1997-2026 DEVNET Incorporated

Uncollected Amounts By Names Report
Union County
Date Distributed as of : 1/16/2026

YEAR: 2025

TAXPAYER NAME/ADDRESS

MARSH, BARBARA R 1218 JJ AUTRY RD MARSHVILLE, NC 28103

SOURCE	PROPERTY KEY	TAXES/FEES	INTEREST	AMOUNT DUE
RE	02089002C	34.58	0.69	35.27
Name Totals:		**34.58**	**0.69**	**35.27**

CLARK, LISA 3118 CROW RD MONROE, NC 28112

SOURCE	PROPERTY KEY	TAXES/FEES	INTEREST	AMOUNT DUE
RE	04279061	35.17	0.00	35.17
Name Totals:		**35.17**	**0.00**	**35.17**

MEDLIN, DOROTHY T 4785 WESLEY RD MURRELLS INLET, SC 29576

SOURCE	PROPERTY KEY	TAXES/FEES	INTEREST	AMOUNT DUE
RE	05018001A	34.47	0.69	35.16
Name Totals:		**34.47**	**0.69**	**35.16**

LEMASTER, STACY C 3523 HOLLY SCHOOL RD MARSHVILLE, NC 28103

SOURCE	PROPERTY KEY	TAXES/FEES	INTEREST	AMOUNT DUE
RE	01126003	35.11	0.00	35.11
Name Totals:		**35.11**	**0.00**	**35.11**

JOHNSON, EDWIN RUSHING JR ET AL 4817 MOSSY CUP LN MONROE, NC 28110

SOURCE	PROPERTY KEY	TAXES/FEES	INTEREST	AMOUNT DUE
RE	09396436	35.09	0.00	35.09
Name Totals:		**35.09**	**0.00**	**35.09**

REAVIS, ROBERT H 317 PICKETT CIR INDIAN TRAIL, NC 280795206

SOURCE	PROPERTY KEY	TAXES/FEES	INTEREST	AMOUNT DUE
RE	07090034	35.09	0.00	35.09
Name Totals:		**35.09**	**0.00**	**35.09**

MOSS, TERRY LYNN 3215 COLLINS RD WAXHAW, NC 28173

SOURCE	PROPERTY KEY	TAXES/FEES	INTEREST	AMOUNT DUE
RE	06084012D	34.34	0.69	35.03
Name Totals:		**34.34**	**0.69**	**35.03**

DIXON FAMILY LLC 2724 WEDDINGTON RD MONROE, NC 281108928

SOURCE	PROPERTY KEY	TAXES/FEES	INTEREST	AMOUNT DUE
RE	06051008	34.19	0.68	34.87
Name Totals:		**34.19**	**0.68**	**34.87**

COPPOLA, ROSARIA 305 KINDLING WOOD LN WAXHAW, NC 28173

SOURCE	PROPERTY KEY	TAXES/FEES	INTEREST	AMOUNT DUE
RE	06222128	34.83	0.00	34.83
Name Totals:		**34.83**	**0.00**	**34.83**

ALDRIDGE, ROBERT PATRICK 5319 MEDLIN RD MONROE, NC 28112

SOURCE	PROPERTY KEY	TAXES/FEES	INTEREST	AMOUNT DUE
RE	04042011	34.11	0.68	34.79
Name Totals:		**34.11**	**0.68**	**34.79**

MURRAY, KEVIN D 6262 GREYSTONE DR MATTHEWS, NC 281040406

SOURCE	PROPERTY KEY	TAXES/FEES	INTEREST	AMOUNT DUE
RE	09115012	33.87	0.68	34.55
Name Totals:		**33.87**	**0.68**	**34.55**

Copyright (C) 1997-2026 DEVNET Incorporated

Uncollected Amounts By Names Report
Union County
Date Distributed as of : 1/16/2026

YEAR: 2025

TAXPAYER NAME/ADDRESS

CLARK, DUSTIN C 717 FISHER RIDGE RD MONROE, NC 281109206

SOURCE	PROPERTY KEY	TAXES/FEES	INTEREST	AMOUNT DUE
RE	08171031	34.45	0.00	34.45
Name Totals:		**34.45**	**0.00**	**34.45**

MCDOWELL, MARY C 2513 PAPER BARK DR MONROE, NC 281101320

SOURCE	PROPERTY KEY	TAXES/FEES	INTEREST	AMOUNT DUE
RE	09396457	34.39	0.00	34.39
Name Totals:		**34.39**	**0.00**	**34.39**

TUCKER, WILSON P 2621 KENDRICK DR CHARLOTTE, NC 28214

SOURCE	PROPERTY KEY	TAXES/FEES	INTEREST	AMOUNT DUE
RE	09357050	33.71	0.67	34.38
Name Totals:		**33.71**	**0.67**	**34.38**

SHAW, BRIAN KEVIN 5308 AUSTIN RD MONROE, NC 28112

SOURCE	PROPERTY KEY	TAXES/FEES	INTEREST	AMOUNT DUE
RE	04180005A	34.34	0.00	34.34
Name Totals:		**34.34**	**0.00**	**34.34**

MELTON, MARTHA 220 SANDY RIDGE RD W MONROE, NC 281129542

SOURCE	PROPERTY KEY	TAXES/FEES	INTEREST	AMOUNT DUE
RE	04177077	34.25	0.00	34.25
Name Totals:		**34.25**	**0.00**	**34.25**

MULLEN, EDWARD G 508 OLD HIGHWAY 74 MONROE, NC 28112

SOURCE	PROPERTY KEY	TAXES/FEES	INTEREST	AMOUNT DUE
RE	09121018	34.12	0.00	34.12
Name Totals:		**34.12**	**0.00**	**34.12**

QUINTERO, ANGELA R 3010 TIFFANY DR MONROE, NC 28110

SOURCE	PROPERTY KEY	TAXES/FEES	INTEREST	AMOUNT DUE
RE	09336247	33.94	0.00	33.94
Name Totals:		**33.94**	**0.00**	**33.94**

BAUCOM, JEFFREY ALAN 301 NE 45TH ST SOUTHPORT, NC 28465

SOURCE	PROPERTY KEY	TAXES/FEES	INTEREST	AMOUNT DUE
RE	Y8093008C	33.92	0.00	33.92
Name Totals:		**33.92**	**0.00**	**33.92**

CRAIG, MICHAEL L 4001 WONDERLAND DR MATTHEWS, NC 28104

SOURCE	PROPERTY KEY	TAXES/FEES	INTEREST	AMOUNT DUE
RE	07132092	33.73	0.00	33.73
Name Totals:		**33.73**	**0.00**	**33.73**

GODWIN, MARGARET M 141 ALLISON DR MATTHEWS, NC 28104

SOURCE	PROPERTY KEY	TAXES/FEES	INTEREST	AMOUNT DUE
RE	07132159	33.60	0.00	33.60
Name Totals:		**33.60**	**0.00**	**33.60**

LOVE, KATHERINE MARLENE 6522 FISH RD MARSHVILLE, NC 28103

SOURCE	PROPERTY KEY	TAXES/FEES	INTEREST	AMOUNT DUE
RE	01057016B	32.86	0.66	33.52
Name Totals:		**32.86**	**0.66**	**33.52**

Copyright (C) 1997-2026 DEVNET Incorporated

Uncollected Amounts By Names Report
Union County
Date Distributed as of : 1/16/2026

YEAR: 2025

TAXPAYER NAME/ADDRESS

HELMS, ANGELA PEARL 6012 MORGAN ACADEMY RD MARSHVILLE, NC 281038608

SOURCE	PROPERTY KEY	TAXES/FEES	INTEREST	AMOUNT DUE
RE	01168001B	32.86	0.66	33.52
Name Totals:		**32.86**	**0.66**	**33.52**

WINSLOW, JOANN S 109 MISTY VALLEY CT TRAVELERS REST, SC 29690

SOURCE	PROPERTY KEY	TAXES/FEES	INTEREST	AMOUNT DUE
RE	08270003	33.50	0.00	33.50
Name Totals:		**33.50**	**0.00**	**33.50**

HELMS, DONNIE J C/O FREIDA CARPENTER 1865 W CANNING DR MT PLEASANT, SC 29466

SOURCE	PROPERTY KEY	TAXES/FEES	INTEREST	AMOUNT DUE
RE	05018002	33.43	0.00	33.43
Name Totals:		**33.43**	**0.00**	**33.43**

HOWEY, FRANKLIN W JR TRUSTEE PO BOX 429 MONROE, NC 281110429

SOURCE	PROPERTY KEY	TAXES/FEES	INTEREST	AMOUNT DUE
RE	09387001F	32.75	0.66	33.41
Name Totals:		**32.75**	**0.66**	**33.41**

MCKNIGHT, WANDA G 228 MOOREFIELD DR MATTHEWS, NC 28104

SOURCE	PROPERTY KEY	TAXES/FEES	INTEREST	AMOUNT DUE
RE	07150056	33.39	0.00	33.39
Name Totals:		**33.39**	**0.00**	**33.39**

LAZUKA, LILIYA 1037 YELLOW DAISY DR MATTHEWS, NC 28104

SOURCE	PROPERTY KEY	TAXES/FEES	INTEREST	AMOUNT DUE
RE	07078287	33.37	0.00	33.37
Name Totals:		**33.37**	**0.00**	**33.37**

RUMBLE SHEILA WEBER LIVING TRUST 8601 CRESTVIEW DR WAXHAW, NC 28173

SOURCE	PROPERTY KEY	TAXES/FEES	INTEREST	AMOUNT DUE
RE	05156039	33.37	0.00	33.37
Name Totals:		**33.37**	**0.00**	**33.37**

ADKINS, CHRIS S 6009 PINE CONE LN MONROE, NC 28110

SOURCE	PROPERTY KEY	TAXES/FEES	INTEREST	AMOUNT DUE
RE	07093364	33.37	0.00	33.37
Name Totals:		**33.37**	**0.00**	**33.37**

LONG, MARY JANE 849 W UNIONVILLE INDIAN TRAIL RD MONROE, NC 28110

SOURCE	PROPERTY KEY	TAXES/FEES	INTEREST	AMOUNT DUE
RE	08234024D	32.71	0.65	33.36
Name Totals:		**32.71**	**0.65**	**33.36**

SMP SQUARED LLC 551 BALLYMOTE CT MATTHEWS, NC 28104

SOURCE	PROPERTY KEY	TAXES/FEES	INTEREST	AMOUNT DUE
RE	08231001	33.34	0.00	33.34
Name Totals:		**33.34**	**0.00**	**33.34**

OXENDINE, SUSAN R 6201 MAPLE LEAF DR INDIAN TRAIL, NC 280798668

SOURCE	PROPERTY KEY	TAXES/FEES	INTEREST	AMOUNT DUE
RE	Z8291017	32.68	0.65	33.33
Name Totals:		**32.68**	**0.65**	**33.33**

Copyright (C) 1997-2026 DEVNET Incorporated

Uncollected Amounts By Names Report
Union County
Date Distributed as of : 1/16/2026

YEAR: 2025

TAXPAYER NAME/ADDRESS

NAPIER, HENRY JAMES JR 5510 PLEASANT HILL CHURCH RD MARSHVILLE, NC 281030000

SOURCE	PROPERTY KEY	TAXES/FEES	INTEREST	AMOUNT DUE
RE	01033002	32.35	0.65	33.00
Name Totals:		**32.35**	**0.65**	**33.00**

COHEN, WAYNE PO BOX 687 INDIAN TRAIL, NC 28079

SOURCE	PROPERTY KEY	TAXES/FEES	INTEREST	AMOUNT DUE
RE	07144067	32.99	0.00	32.99
Name Totals:		**32.99**	**0.00**	**32.99**

SABA-TEG LLC 3125 CHANNEL DRIVE SE BOLIVIA, NC 28422

SOURCE	PROPERTY KEY	TAXES/FEES	INTEREST	AMOUNT DUE
RE	08163022A	32.22	0.64	32.86
Name Totals:		**32.22**	**0.64**	**32.86**

BRACEWELL, HOUDA 6608 SILVER FOX RD CHARLOTTE, NC 28270

SOURCE	PROPERTY KEY	TAXES/FEES	INTEREST	AMOUNT DUE
RE	09194010	32.86	0.00	32.86
Name Totals:		**32.86**	**0.00**	**32.86**

CRAIG, DAVID A 2220 LONG HOPE RD MONROE, NC 28112

SOURCE	PROPERTY KEY	TAXES/FEES	INTEREST	AMOUNT DUE
RE	04249009	32.85	0.00	32.85
Name Totals:		**32.85**	**0.00**	**32.85**

LOWERY, JOHN W JR PO BOX 652 WINGATE, NC 28174

SOURCE	PROPERTY KEY	TAXES/FEES	INTEREST	AMOUNT DUE
RE	02242044	32.77	0.00	32.77
Name Totals:		**32.77**	**0.00**	**32.77**

MESZAROS, NORA A 2804 DEAN CT MONROE, NC 281108070

SOURCE	PROPERTY KEY	TAXES/FEES	INTEREST	AMOUNT DUE
RE	09342352	32.62	0.00	32.62
Name Totals:		**32.62**	**0.00**	**32.62**

GIBNEY, MICHAEL SCOTT 2716 STACK RD MONROE, NC 28112

SOURCE	PROPERTY KEY	TAXES/FEES	INTEREST	AMOUNT DUE
RE	04096004A	32.61	0.00	32.61
Name Totals:		**32.61**	**0.00**	**32.61**

SMITH, BEN 200 LANCASTER AVE MONROE, NC 28112

SOURCE	PROPERTY KEY	TAXES/FEES	INTEREST	AMOUNT DUE
RE	09232127A	32.57	0.00	32.57
Name Totals:		**32.57**	**0.00**	**32.57**

HELMS, RICK H 3210 POPLIN RD MONROE, NC 281106931

SOURCE	PROPERTY KEY	TAXES/FEES	INTEREST	AMOUNT DUE
RE	09253066	31.93	0.64	32.57
Name Totals:		**31.93**	**0.64**	**32.57**

WILLIAMS, JONATHAN ERVIN 4305 HUGGINS RD MARSHVILLE, NC 28103

SOURCE	PROPERTY KEY	TAXES/FEES	INTEREST	AMOUNT DUE
RE	03015009A	31.92	0.64	32.56
Name Totals:		**31.92**	**0.64**	**32.56**

Copyright (C) 1997-2026 DEVNET Incorporated

Uncollected Amounts By Names Report
Union County
Date Distributed as of : 1/16/2026

YEAR: 2025

TAXPAYER NAME/ADDRESS

MANWARREN, TRENNA L 1133 PRESSON FARMS LN MONROE, NC 281109709

SOURCE	PROPERTY KEY	TAXES/FEES	INTEREST	AMOUNT DUE
RE	08135058	32.45	0.00	32.45
Name Totals:		**32.45**	**0.00**	**32.45**

WHITE, LAWRENCE G 4516 LANCASTER HWY MONROE, NC 28112

SOURCE	PROPERTY KEY	TAXES/FEES	INTEREST	AMOUNT DUE
RE	04252005C	32.36	0.00	32.36
Name Totals:		**32.36**	**0.00**	**32.36**

BROOME, TOMMY L PO BOX 1309 MONROE, NC 28111

SOURCE	PROPERTY KEY	TAXES/FEES	INTEREST	AMOUNT DUE
RE	08093024	32.29	0.00	32.29
Name Totals:		**32.29**	**0.00**	**32.29**

GUINEZ, WALTER 4387 SUNSET ROSE DR FORT MILL, SC 29708

SOURCE	PROPERTY KEY	TAXES/FEES	INTEREST	AMOUNT DUE
RE	07063059	32.28	0.00	32.28
Name Totals:		**32.28**	**0.00**	**32.28**

WATTS, JACKIE M 2511 OLD CHARLOTTE HWY MONROE, NC 28110

SOURCE	PROPERTY KEY	TAXES/FEES	INTEREST	AMOUNT DUE
RE	09301001	32.26	0.00	32.26
Name Totals:		**32.26**	**0.00**	**32.26**

TRADE IN HOLDINGS LLC 1760 E PECOS RD #501 GILBERT, AZ 85295

SOURCE	PROPERTY KEY	TAXES/FEES	INTEREST	AMOUNT DUE
RE	07132412	32.19	0.00	32.19
Name Totals:		**32.19**	**0.00**	**32.19**

HALL, JAMES F 2007 BARKLEY CIR MONROE, NC 28112

SOURCE	PROPERTY KEY	TAXES/FEES	INTEREST	AMOUNT DUE
RE	09286131A	32.11	0.00	32.11
Name Totals:		**32.11**	**0.00**	**32.11**

SANTA-MARIA, DOROTHY H 3907 HERMES LN WAXHAW, NC 28173

SOURCE	PROPERTY KEY	TAXES/FEES	INTEREST	AMOUNT DUE
RE	06141392	31.99	0.00	31.99
Name Totals:		**31.99**	**0.00**	**31.99**

BROOKS, ERIC V 507 W UNIONVILLE INDIAN TRAIL RD MONROE, NC 281109241

SOURCE	PROPERTY KEY	TAXES/FEES	INTEREST	AMOUNT DUE
RE	08234019B	31.25	0.63	31.88
Name Totals:		**31.25**	**0.63**	**31.88**

WELLS, CHERI 8524 MCCLURE CIRCLE CHARLOTTE, NC 28216

SOURCE	PROPERTY KEY	TAXES/FEES	INTEREST	AMOUNT DUE
RE	09276067A	31.82	0.00	31.82
Name Totals:		**31.82**	**0.00**	**31.82**

KNIGHT, DIANNE G 408 E MCGREGOR ST PAGELAND, SC 29728

SOURCE	PROPERTY KEY	TAXES/FEES	INTEREST	AMOUNT DUE
RE	07123444	31.17	0.62	31.79
Name Totals:		**31.17**	**0.62**	**31.79**

Copyright (C) 1997-2026 DEVNET Incorporated

Uncollected Amounts By Names Report
Union County
Date Distributed as of : 1/16/2026

YEAR: 2025

TAXPAYER NAME/ADDRESS

ZAVOLAKIS, JOSEPHINE TRUSTEE 1008 BENNING CIR INDIAN TRAIL, NC 28079

SOURCE	PROPERTY KEY	TAXES/FEES	INTEREST	AMOUNT DUE
RE	07096317	31.78	0.00	31.78
Name Totals:		**31.78**	**0.00**	**31.78**

LIPSKY, PAMELA NANCE 8 WINDY COVE CT HILTON HEAD ISLAND, SC 29926

SOURCE	PROPERTY KEY	TAXES/FEES	INTEREST	AMOUNT DUE
RE	04225030B	31.15	0.62	31.77
Name Totals:		**31.15**	**0.62**	**31.77**

GILLIARD, JENNIFER L 2721 LONG HOPE RD MONROE, NC 28112

SOURCE	PROPERTY KEY	TAXES/FEES	INTEREST	AMOUNT DUE
RE	04276014	31.71	0.00	31.71
Name Totals:		**31.71**	**0.00**	**31.71**

MCPHATTER, FREDRICK NOEL 310 WATER OAK LN MATTHEWS, NC 28104

SOURCE	PROPERTY KEY	TAXES/FEES	INTEREST	AMOUNT DUE
RE	06063008A	31.00	0.62	31.62
Name Totals:		**31.00**	**0.62**	**31.62**

MILLNER, ROSA MAE BURCH 631 HOLLAND CIR AXTON, VA 24054

SOURCE	PROPERTY KEY	TAXES/FEES	INTEREST	AMOUNT DUE
RE	03108024B	30.70	0.61	31.31
Name Totals:		**30.70**	**0.61**	**31.31**

MCGEE, MICHAEL REID 8401 MORGAN MILL RD MONROE, NC 28110

SOURCE	PROPERTY KEY	TAXES/FEES	INTEREST	AMOUNT DUE
RE	08012016	31.29	0.00	31.29
Name Totals:		**31.29**	**0.00**	**31.29**

SINGH, SATWINDER J 6723 FIRST AVE INDIAN TRAIL, NC 28079

SOURCE	PROPERTY KEY	TAXES/FEES	INTEREST	AMOUNT DUE
RE	07063016	31.27	0.00	31.27
Name Totals:		**31.27**	**0.00**	**31.27**

DURANT, TAMARA D 907 LANIER LANE MONROE, NC 281109376

SOURCE	PROPERTY KEY	TAXES/FEES	INTEREST	AMOUNT DUE
RE	09140030	31.18	0.00	31.18
Name Totals:		**31.18**	**0.00**	**31.18**

TYSINGER, SHANNON 1114 FOREST DR MARSHVILLE, NC 28103

SOURCE	PROPERTY KEY	TAXES/FEES	INTEREST	AMOUNT DUE
RE	02114072	30.57	0.61	31.18
Name Totals:		**30.57**	**0.61**	**31.18**

RUSHING, DANIEL STEVE 754 RIDGE RD MONROE, NC 28110

SOURCE	PROPERTY KEY	TAXES/FEES	INTEREST	AMOUNT DUE
RE	09210001B	31.16	0.00	31.16
Name Totals:		**31.16**	**0.00**	**31.16**

HWY 601 DEVELOPMENT LLC 520 EAGLETON DOWNS DR STE D PINEVILLE, NC 28134

SOURCE	PROPERTY KEY	TAXES/FEES	INTEREST	AMOUNT DUE
RE	09125355	30.39	0.61	31.00
Name Totals:		**30.39**	**0.61**	**31.00**

Copyright (C) 1997-2026 DEVNET Incorporated

Uncollected Amounts By Names Report
Union County
Date Distributed as of : 1/16/2026

YEAR: 2025

TAXPAYER NAME/ADDRESS

WINTER, DOROTHY TRUSTEE 940 E SANTA CLARA ST VENTURA, CA 93001

SOURCE	PROPERTY KEY	TAXES/FEES	INTEREST	AMOUNT DUE
RE	05123019	30.25	0.61	30.86
Name Totals:		**30.25**	**0.61**	**30.86**

YOUNG, REBECCA L 3112 BASILWOOD CIR MONROE, NC 28110

SOURCE	PROPERTY KEY	TAXES/FEES	INTEREST	AMOUNT DUE
RE	09351283	30.83	0.00	30.83
Name Totals:		**30.83**	**0.00**	**30.83**

MOONAN, DANA 1007 AINSDALE DR MATTHEWS, NC 28104

SOURCE	PROPERTY KEY	TAXES/FEES	INTEREST	AMOUNT DUE
RE	07150438	30.76	0.00	30.76
Name Totals:		**30.76**	**0.00**	**30.76**

SIMPSON'S EGGS INC 5015 E HIGHWAY 218 MONROE, NC 28110

SOURCE	PROPERTY KEY	TAXES/FEES	INTEREST	AMOUNT DUE
RE	01198001	30.00	0.60	30.60
Name Totals:		**30.00**	**0.60**	**30.60**

LAKE PARK TOWN CENTER OWNERS ASS(C/O TALY CIKUREL BRINZEY 35 GABACHO CT ST AUGUSTINE, FL 32095

SOURCE	PROPERTY KEY	TAXES/FEES	INTEREST	AMOUNT DUE
RE	07063993	29.93	0.60	30.53
Name Totals:		**29.93**	**0.60**	**30.53**

RAYA, CARLOS J 124 JIM PARKER RD MONROE, NC 281109397

SOURCE	PROPERTY KEY	TAXES/FEES	INTEREST	AMOUNT DUE
RE	07132283	30.47	0.00	30.47
Name Totals:		**30.47**	**0.00**	**30.47**

KEFI VINEYARDS & FARMS LLC 1001 LAKEWOOD DR MONROE, NC 28112

SOURCE	PROPERTY KEY	TAXES/FEES	INTEREST	AMOUNT DUE
RE	04195010 02	29.80	0.60	30.40
Name Totals:		**29.80**	**0.60**	**30.40**

STITT, ERIC RANDALL 606 DAVIS PARK RD GASTONIA, NC 28052

SOURCE	PROPERTY KEY	TAXES/FEES	INTEREST	AMOUNT DUE
RE	06168059	29.60	0.59	30.19
Name Totals:		**29.60**	**0.59**	**30.19**

AUSTIN, LINDSEY CARL 7100 DEEP SPRINGS RD PEACHLAND, NC 28133

SOURCE	PROPERTY KEY	TAXES/FEES	INTEREST	AMOUNT DUE
RE	02009008B	29.57	0.59	30.16
Name Totals:		**29.57**	**0.59**	**30.16**

MERRILL, CAROLYN SHEILA W 5 CEDAR ST RUTH, NV 89319

SOURCE	PROPERTY KEY	TAXES/FEES	INTEREST	AMOUNT DUE
RE	08321010L	29.57	0.59	30.16
Name Totals:		**29.57**	**0.59**	**30.16**

MOORE, JACOB ROBERT 3311 CAMDEN RD MARSHVILLE, NC 28103

SOURCE	PROPERTY KEY	TAXES/FEES	INTEREST	AMOUNT DUE
RE	03078001A	29.43	0.59	30.02
Name Totals:		**29.43**	**0.59**	**30.02**

Copyright (C) 1997-2026 DEVNET Incorporated

Uncollected Amounts By Names Report
Union County
Date Distributed as of : 1/16/2026

YEAR: 2025

TAXPAYER NAME/ADDRESS

CONDER, REBECCA J 9101 MCELROY RD WAXHAW, NC 281738725

SOURCE	PROPERTY KEY	TAXES/FEES	INTEREST	AMOUNT DUE
RE	05183029	29.99	0.00	29.99
Name Totals:		**29.99**	**0.00**	**29.99**

MANESS, THOMAS E JR 404 SIKES MILL RD MONROE, NC 28110

SOURCE	PROPERTY KEY	TAXES/FEES	INTEREST	AMOUNT DUE
RE	09134011	29.99	0.00	29.99
Name Totals:		**29.99**	**0.00**	**29.99**

JOHNSON, ROBERT E 4900 OLD MONROE RD INDIAN TRAIL, NC 28079

SOURCE	PROPERTY KEY	TAXES/FEES	INTEREST	AMOUNT DUE
RE	07114007E	29.31	0.59	29.90
Name Totals:		**29.31**	**0.59**	**29.90**

FELL, DAWN M 8107 WINTER OAKS CT WAXHAW, NC 28173

SOURCE	PROPERTY KEY	TAXES/FEES	INTEREST	AMOUNT DUE
RE	06141116	29.90	0.00	29.90
Name Totals:		**29.90**	**0.00**	**29.90**

BROADWAY, WILLIAM LEE 3510 WATSON CHURCH RD MONROE, NC 28110

SOURCE	PROPERTY KEY	TAXES/FEES	INTEREST	AMOUNT DUE
RE	08045002A	29.89	0.00	29.89
Name Totals:		**29.89**	**0.00**	**29.89**

HARVEY, JEREMY RANDALL 2903 A G R NANCE RD MONROE, NC 28110

SOURCE	PROPERTY KEY	TAXES/FEES	INTEREST	AMOUNT DUE
RE	08096010F	29.29	0.59	29.88
Name Totals:		**29.29**	**0.59**	**29.88**

CENTURY COMMUNITIES SOUTHEAST LLC 7401 CARMEL EXECUTIVE PARK DR STE 310 CHARLOTTE, NC 28226

SOURCE	PROPERTY KEY	TAXES/FEES	INTEREST	AMOUNT DUE
RE	09216713	29.83	0.00	29.83
Name Totals:		**29.83**	**0.00**	**29.83**

HANEY, THOMAS JACKSON JR TRUSTEE 3716 HAYES RD MONROE, NC 28110

SOURCE	PROPERTY KEY	TAXES/FEES	INTEREST	AMOUNT DUE
RE	02186001	29.58	0.00	29.58
Name Totals:		**29.58**	**0.00**	**29.58**

ARROWOOD, JONATHAN 2524 CARROLL ST MONROE, NC 28110

SOURCE	PROPERTY KEY	TAXES/FEES	INTEREST	AMOUNT DUE
RE	09301128	29.52	0.00	29.52
Name Totals:		**29.52**	**0.00**	**29.52**

WHITE, ROBERT SAMUEL 1310 HICKORY WOODS DR MONROE, NC 28112

SOURCE	PROPERTY KEY	TAXES/FEES	INTEREST	AMOUNT DUE
RE	09354110	29.48	0.00	29.48
Name Totals:		**29.48**	**0.00**	**29.48**

BRACEWELL, HOUDA 6608 SILVER FOX RD CHARLOTTE, NC 28270

SOURCE	PROPERTY KEY	TAXES/FEES	INTEREST	AMOUNT DUE
RE	09189211A	29.46	0.00	29.46
Name Totals:		**29.46**	**0.00**	**29.46**

Copyright (C) 1997-2026 DEVNET Incorporated

Uncollected Amounts By Names Report
Union County
Date Distributed as of : 1/16/2026

YEAR: 2025

TAXPAYER NAME/ADDRESS

ELITE TEAM BUILDERS LLC 6100 FAIRVIEW RD #1100 CHARLOTTE, NC 28210

SOURCE	PROPERTY KEY	TAXES/FEES	INTEREST	AMOUNT DUE
RE	06081038	28.87	0.58	29.45
Name Totals:		**28.87**	**0.58**	**29.45**

BAKER, KAY M 3821 OLIVE BRANCH RD MONROE, NC 28110

SOURCE	PROPERTY KEY	TAXES/FEES	INTEREST	AMOUNT DUE
RE	09075013A	29.40	0.00	29.40
Name Totals:		**29.40**	**0.00**	**29.40**

BACKWOOD'S FARM II, LLC 7017 LONNIE LITTLE RD MARSHVILLE, NC 28103

SOURCE	PROPERTY KEY	TAXES/FEES	INTEREST	AMOUNT DUE
RE	01057007	28.81	0.58	29.39
Name Totals:		**28.81**	**0.58**	**29.39**

DFC WINGATE LLC 13000 SAWGRASS VILLAGE CIRCLE BUILDING 5 SUITE 24 PONTE VEDRA BEACH, FL 32082

SOURCE	PROPERTY KEY	TAXES/FEES	INTEREST	AMOUNT DUE
RE	09049298	28.73	0.57	29.30
Name Totals:		**28.73**	**0.57**	**29.30**

COX, JO ANN C 633 EUBANKS RD MONROE, NC 28112

SOURCE	PROPERTY KEY	TAXES/FEES	INTEREST	AMOUNT DUE
RE	04132016C	28.69	0.57	29.26
Name Totals:		**28.69**	**0.57**	**29.26**

KIO, OLEG 534 ASTOR CT EVANS, GA 30809

SOURCE	PROPERTY KEY	TAXES/FEES	INTEREST	AMOUNT DUE
RE	09396379	29.25	0.00	29.25
Name Totals:		**29.25**	**0.00**	**29.25**

GRANT, JOHN GARY 1110 PRICE DAIRY RD MONROE, NC 28110

SOURCE	PROPERTY KEY	TAXES/FEES	INTEREST	AMOUNT DUE
RE	09253062E	28.54	0.57	29.11
Name Totals:		**28.54**	**0.57**	**29.11**

COUCHELL, HELEN 1317 ALFRED ST CHARLOTTE, NC 28211

SOURCE	PROPERTY KEY	TAXES/FEES	INTEREST	AMOUNT DUE
RE	06069006E	28.34	0.57	28.91
Name Totals:		**28.34**	**0.57**	**28.91**

COHEN, WENDY PO BOX 687 INDIAN TRAIL, NC 28079

SOURCE	PROPERTY KEY	TAXES/FEES	INTEREST	AMOUNT DUE
RE	07132009	28.91	0.00	28.91
Name Totals:		**28.91**	**0.00**	**28.91**

SMITH, LINDA B 2752 BENT OAK DR MATTHEWS, NC 28105

SOURCE	PROPERTY KEY	TAXES/FEES	INTEREST	AMOUNT DUE
RE	07054380	28.89	0.00	28.89
Name Totals:		**28.89**	**0.00**	**28.89**

LITTLE, ASHTON CARRIKER 9739 OLD GATE DR MATTHEWS, NC 28105

SOURCE	PROPERTY KEY	TAXES/FEES	INTEREST	AMOUNT DUE
RE	01063011B	28.31	0.57	28.88
Name Totals:		**28.31**	**0.57**	**28.88**

Copyright (C) 1997-2026 DEVNET Incorporated

Uncollected Amounts By Names Report
Union County
Date Distributed as of : 1/16/2026

YEAR: 2025

TAXPAYER NAME/ADDRESS

HAMILTON, KAREN S 1001 ROANOKE CHURCH RD MONROE, NC 28110

SOURCE	PROPERTY KEY	TAXES/FEES	INTEREST	AMOUNT DUE
RE	09210012E	28.88	0.00	28.88
Name Totals:		**28.88**	**0.00**	**28.88**

FAIRFIELD PLAN HOME OWNERS ASSOCIA 16027 FIELDSTONE DR MATTHEWS, NC 28104

SOURCE	PROPERTY KEY	TAXES/FEES	INTEREST	AMOUNT DUE
RE	07054003A	28.87	0.00	28.87
Name Totals:		**28.87**	**0.00**	**28.87**

CHOUTEAU, KIMBERLY D 124 WOODLAND RD INDIAN TRAIL, NC 28079

SOURCE	PROPERTY KEY	TAXES/FEES	INTEREST	AMOUNT DUE
RE	07132028B	28.86	0.00	28.86
Name Totals:		**28.86**	**0.00**	**28.86**

HONEYCUTT, RICHARD THOMAS 4911 BEULAH CHURCH RD MATTHEWS, NC 28104

SOURCE	PROPERTY KEY	TAXES/FEES	INTEREST	AMOUNT DUE
RE	06120017C	28.80	0.00	28.80
Name Totals:		**28.80**	**0.00**	**28.80**

SMITH, DARYL P 2026 OAKSTONE DR MONROE, NC 28110

SOURCE	PROPERTY KEY	TAXES/FEES	INTEREST	AMOUNT DUE
RE	07027484	28.78	0.00	28.78
Name Totals:		**28.78**	**0.00**	**28.78**

HARGETT, WILLIAM BRADLEY 2811 FOWLER SECREST RD MONROE, NC 28110

SOURCE	PROPERTY KEY	TAXES/FEES	INTEREST	AMOUNT DUE
RE	09342112	28.22	0.56	28.78
Name Totals:		**28.22**	**0.56**	**28.78**

RUSHING, RICKY 214 W UNION ST MARSHVILLE, NC 28103

SOURCE	PROPERTY KEY	TAXES/FEES	INTEREST	AMOUNT DUE
RE	02315068	28.46	0.00	28.46
Name Totals:		**28.46**	**0.00**	**28.46**

KAM HOLDINGS LLC 10128 MILL GROVE RD INDIAN TRAIL, NC 28079

SOURCE	PROPERTY KEY	TAXES/FEES	INTEREST	AMOUNT DUE
RE	07003006	28.43	0.00	28.43
Name Totals:		**28.43**	**0.00**	**28.43**

ELITE TEAM BUILDERS LLC 6100 FAIRVIEW RD #1100 CHARLOTTE, NC 28210

SOURCE	PROPERTY KEY	TAXES/FEES	INTEREST	AMOUNT DUE
RE	06081051	27.87	0.56	28.43
Name Totals:		**27.87**	**0.56**	**28.43**

DEESE, ROGER D 6415 OLIVE BRANCH RD MARSHVILLE, NC 28103

SOURCE	PROPERTY KEY	TAXES/FEES	INTEREST	AMOUNT DUE
RE	02164001F	27.81	0.56	28.37
Name Totals:		**27.81**	**0.56**	**28.37**

WHELCHEL, DAVID 1112 ARDEN DR MONROE, NC 28112

SOURCE	PROPERTY KEY	TAXES/FEES	INTEREST	AMOUNT DUE
RE	09286047	28.32	0.00	28.32
Name Totals:		**28.32**	**0.00**	**28.32**

Copyright (C) 1997-2026 DEVNET Incorporated

Uncollected Amounts By Names Report
Union County
Date Distributed as of : 1/16/2026

YEAR: 2025

TAXPAYER NAME/ADDRESS

HARRIS, SAMUEL FRANKLIN 1314 BAUCOM RD MONROE, NC 28110

SOURCE	PROPERTY KEY	TAXES/FEES	INTEREST	AMOUNT DUE
RE	08078012A	28.24	0.00	28.24
Name Totals:		**28.24**	**0.00**	**28.24**

KEZIAH, CORY C/O CORY SHANE KEZIAH 2600 WAXHAW INDIAN TRAIL RD INDIAN TRAIL, NC 280794219

SOURCE	PROPERTY KEY	TAXES/FEES	INTEREST	AMOUNT DUE
RE	07135014C	28.21	0.00	28.21
Name Totals:		**28.21**	**0.00**	**28.21**

BUNDY, SIDI BROWN 800 S COLLEGE ST MONROE, NC 28112

SOURCE	PROPERTY KEY	TAXES/FEES	INTEREST	AMOUNT DUE
RE	09189004C	28.20	0.00	28.20
Name Totals:		**28.20**	**0.00**	**28.20**

WINSTON, DONNA GAYLE 6901 DEEP SPRINGS RD PEACHLAND, NC 28133

SOURCE	PROPERTY KEY	TAXES/FEES	INTEREST	AMOUNT DUE
RE	02009010E	27.64	0.55	28.19
Name Totals:		**27.64**	**0.55**	**28.19**

HRYCYNA, CAMILA 6101 COLCHESTER LN MATTHEWS, NC 281041436

SOURCE	PROPERTY KEY	TAXES/FEES	INTEREST	AMOUNT DUE
RE	08315049	28.19	0.00	28.19
Name Totals:		**28.19**	**0.00**	**28.19**

LANFORD, SCOTT ALAN 2511 WAXHAW MARVIN RD WAXHAW, NC 281737527

SOURCE	PROPERTY KEY	TAXES/FEES	INTEREST	AMOUNT DUE
RE	06210009D	27.61	0.55	28.16
Name Totals:		**27.61**	**0.55**	**28.16**

GILSDORF, ROY CLARK 4307 MOSER CIR INDIAN TRAIL, NC 28079

SOURCE	PROPERTY KEY	TAXES/FEES	INTEREST	AMOUNT DUE
RE	07042042	28.03	0.00	28.03
Name Totals:		**28.03**	**0.00**	**28.03**

CAH, HOLDINGS LLC 1521 E THIRD ST CHARLOTTE, NC 28204

SOURCE	PROPERTY KEY	TAXES/FEES	INTEREST	AMOUNT DUE
RE	09189012	27.99	0.00	27.99
Name Totals:		**27.99**	**0.00**	**27.99**

GRAY FOX CAPITAL LLC 2840 GRAY FOX RD MONROE, NC 28110

SOURCE	PROPERTY KEY	TAXES/FEES	INTEREST	AMOUNT DUE
RE	07048017P	27.97	0.00	27.97
Name Totals:		**27.97**	**0.00**	**27.97**

ALEXANDER, MARISSA C 1224 LAKEWOOD DR MATTHEWS, NC 28104

SOURCE	PROPERTY KEY	TAXES/FEES	INTEREST	AMOUNT DUE
RE	08045004B	27.34	0.55	27.89
Name Totals:		**27.34**	**0.55**	**27.89**

GILLIARD, JEREMY D 2712 OLD COURSE RD MONROE, NC 28112

SOURCE	PROPERTY KEY	TAXES/FEES	INTEREST	AMOUNT DUE
RE	04252006	27.86	0.00	27.86
Name Totals:		**27.86**	**0.00**	**27.86**

Copyright (C) 1997-2026 DEVNET Incorporated

Uncollected Amounts By Names Report
Union County
Date Distributed as of : 1/16/2026

YEAR: 2025

TAXPAYER NAME/ADDRESS

WYNN, DOROTHY 508 MAURICE ST MONROE, NC 28112

SOURCE	PROPERTY KEY	TAXES/FEES	INTEREST	AMOUNT DUE
RE	09237006	27.79	0.00	27.79
Name Totals:		**27.79**	**0.00**	**27.79**

CORONA, IGNACIO AGUIRRE 6200 DAYBREAK DR MONROE, NC 28110

SOURCE	PROPERTY KEY	TAXES/FEES	INTEREST	AMOUNT DUE
RE	02321043	27.19	0.54	27.73
Name Totals:		**27.19**	**0.54**	**27.73**

FRY, NORMA PO BOX 325 MONROE, NC 281110325

SOURCE	PROPERTY KEY	TAXES/FEES	INTEREST	AMOUNT DUE
RE	04174003	27.00	0.54	27.54
Name Totals:		**27.00**	**0.54**	**27.54**

WATTS, JACKIE MATHIAS 2511 OLD CHARLOTTE HWY MONROE, NC 28110

SOURCE	PROPERTY KEY	TAXES/FEES	INTEREST	AMOUNT DUE
RE	09301246B	27.48	0.00	27.48
Name Totals:		**27.48**	**0.00**	**27.48**

POPE, TONY JARROD 3711 LEONARD MORGAN RD MARSHVILLE, NC 28103

SOURCE	PROPERTY KEY	TAXES/FEES	INTEREST	AMOUNT DUE
RE	03060003B	26.94	0.54	27.48
Name Totals:		**26.94**	**0.54**	**27.48**

ELLIS, GARY D 1024 BROMLEY DR MATTHEWS, NC 28104

SOURCE	PROPERTY KEY	TAXES/FEES	INTEREST	AMOUNT DUE
RE	06147126	27.41	0.00	27.41
Name Totals:		**27.41**	**0.00**	**27.41**

ELLIS, ANNE A 1024 BROMLEY DR MATTHEWS, NC 28104

SOURCE	PROPERTY KEY	TAXES/FEES	INTEREST	AMOUNT DUE
RE	06147125	27.41	0.00	27.41
Name Totals:		**27.41**	**0.00**	**27.41**

MARSH, THOMAS LEE 5306 MONROE ANSONVILLE RD WINGATE, NC 28174

SOURCE	PROPERTY KEY	TAXES/FEES	INTEREST	AMOUNT DUE
RE	02239004M	26.82	0.54	27.36
Name Totals:		**26.82**	**0.54**	**27.36**

IME, INVESTMENT GROUP INC 7527 SNOWBIRD CT MINT HILL, NC 28227

SOURCE	PROPERTY KEY	TAXES/FEES	INTEREST	AMOUNT DUE
RE	07024047	27.26	0.00	27.26
Name Totals:		**27.26**	**0.00**	**27.26**

COHEN, WAYNE PO BOX 687 INDIAN TRAIL, NC 28079

SOURCE	PROPERTY KEY	TAXES/FEES	INTEREST	AMOUNT DUE
RE	07132008G	27.25	0.00	27.25
Name Totals:		**27.25**	**0.00**	**27.25**

REYNOLDS, WILLIAM A 3107 WAXHAW INDIAN TRAIL RD WAXHAW, NC 28173

SOURCE	PROPERTY KEY	TAXES/FEES	INTEREST	AMOUNT DUE
RE	06114005	27.24	0.00	27.24
Name Totals:		**27.24**	**0.00**	**27.24**

Copyright (C) 1997-2026 DEVNET Incorporated

Uncollected Amounts By Names Report
Union County
Date Distributed as of : 1/16/2026

YEAR: 2025

TAXPAYER NAME/ADDRESS

GARCIA, JOSE JAVIER 4202 RUNAWAY CIR MONROE, NC 28110

SOURCE	PROPERTY KEY	TAXES/FEES	INTEREST	AMOUNT DUE
RE	07069374	27.24	0.00	27.24
Name Totals:		**27.24**	**0.00**	**27.24**

LANEY, J WALTER III 120 MACEDONIA CHURCH RD MONROE, NC 281128237

SOURCE	PROPERTY KEY	TAXES/FEES	INTEREST	AMOUNT DUE
RE	09204001C	26.64	0.53	27.17
Name Totals:		**26.64**	**0.53**	**27.17**

HOPE, JOHNNY LEE 312 PEYTON CT WAXHAW, NC 28173

SOURCE	PROPERTY KEY	TAXES/FEES	INTEREST	AMOUNT DUE
RE	07081280	27.13	0.00	27.13
Name Totals:		**27.13**	**0.00**	**27.13**

WALTERS, PAMELA JANE R 10402 LANDSFORD RD MONROE, NC 28112

SOURCE	PROPERTY KEY	TAXES/FEES	INTEREST	AMOUNT DUE
RE	04135005	27.10	0.00	27.10
Name Totals:		**27.10**	**0.00**	**27.10**

LITTLE, CECIL C 1145 FOREST DR MARSHVILLE, NC 28103

SOURCE	PROPERTY KEY	TAXES/FEES	INTEREST	AMOUNT DUE
RE	02114012	26.56	0.53	27.09
Name Totals:		**26.56**	**0.53**	**27.09**

TYSON, JAMES H 5513 CANE CREEK RD WAXHAW, NC 28173

SOURCE	PROPERTY KEY	TAXES/FEES	INTEREST	AMOUNT DUE
RE	05024003G	26.33	0.53	26.86
Name Totals:		**26.33**	**0.53**	**26.86**

MEDINA, MIRIAN TRUSTEE 2620 SW 54TH AVE WEST PARK, FL 33023

SOURCE	PROPERTY KEY	TAXES/FEES	INTEREST	AMOUNT DUE
RE	09216276	26.85	0.00	26.85
Name Totals:		**26.85**	**0.00**	**26.85**

KLUTTZ, KEVIN ROY 4125 HOLLY SCHOOL RD MARSHVILLE, NC 28103

SOURCE	PROPERTY KEY	TAXES/FEES	INTEREST	AMOUNT DUE
RE	01123010A	26.29	0.53	26.82
Name Totals:		**26.29**	**0.53**	**26.82**

PRICE, JOHN ROSSI 2102 SHADY LN MONROE, NC 28110

SOURCE	PROPERTY KEY	TAXES/FEES	INTEREST	AMOUNT DUE
RE	09339147	26.69	0.00	26.69
Name Totals:		**26.69**	**0.00**	**26.69**

CHEETAH PROPERTIES LLC PO BOX 5532 CHARLOTTE, NC 28299

SOURCE	PROPERTY KEY	TAXES/FEES	INTEREST	AMOUNT DUE
RE	02305073	26.69	0.00	26.69
Name Totals:		**26.69**	**0.00**	**26.69**

SHIRAZYAN, IRINA 1431 WINDY RIDGE RD CHARLOTTE, NC 28270

SOURCE	PROPERTY KEY	TAXES/FEES	INTEREST	AMOUNT DUE
RE	07111062	26.48	0.00	26.48
Name Totals:		**26.48**	**0.00**	**26.48**

Copyright (C) 1997-2026 DEVNET Incorporated

Uncollected Amounts By Names Report
Union County
Date Distributed as of : 1/16/2026

YEAR: 2025

TAXPAYER NAME/ADDRESS

BAUCOM, LAUREN 514 BIVENS ST WINGATE, NC 28174

SOURCE	PROPERTY KEY	TAXES/FEES	INTEREST	AMOUNT DUE
RE	03171012B	25.94	0.52	26.46
Name Totals:		**25.94**	**0.52**	**26.46**

BROWN, MARLENE M 8225 LANCASTER HWY WAXHAW, NC 28173

SOURCE	PROPERTY KEY	TAXES/FEES	INTEREST	AMOUNT DUE
RE	05045012	26.40	0.00	26.40
Name Totals:		**26.40**	**0.00**	**26.40**

CARROLL, GINA V 1285 STATE LINE RD PAGELAND, SC 29728

SOURCE	PROPERTY KEY	TAXES/FEES	INTEREST	AMOUNT DUE
RE	03159081	25.83	0.52	26.35
Name Totals:		**25.83**	**0.52**	**26.35**

SINGH, SATWINDER 2033 SEEFIN CT INDIAN TRAIL, NC 28079

SOURCE	PROPERTY KEY	TAXES/FEES	INTEREST	AMOUNT DUE
RE	07057306	26.13	0.00	26.13
Name Totals:		**26.13**	**0.00**	**26.13**

COCKFIELD, BRIAN R 500 RAINTREE DR MATTHEWS, NC 28104

SOURCE	PROPERTY KEY	TAXES/FEES	INTEREST	AMOUNT DUE
RE	07069189	26.08	0.00	26.08
Name Totals:		**26.08**	**0.00**	**26.08**

BURNS, DENISE HUNTLEY 1410 ACME RD MARSHVILLE, NC 28103

SOURCE	PROPERTY KEY	TAXES/FEES	INTEREST	AMOUNT DUE
RE	02077005	25.56	0.51	26.07
Name Totals:		**25.56**	**0.51**	**26.07**

WEBSTER, JULIA 6809 AUSTIN GROVE CH RD MARSHVILLE, NC 28103

SOURCE	PROPERTY KEY	TAXES/FEES	INTEREST	AMOUNT DUE
RE	02142013K	25.56	0.51	26.07
Name Totals:		**25.56**	**0.51**	**26.07**

FRIENDLY BAPTIST FARM LLC 7229 MEADOW RUN LN CHARLOTTE, NC 28277

SOURCE	PROPERTY KEY	TAXES/FEES	INTEREST	AMOUNT DUE
RE	08264021G	26.00	0.00	26.00
Name Totals:		**26.00**	**0.00**	**26.00**

GRIFFIN, DAVID L 6019 OLD GOLDMINE RD MARSHVILLE, NC 28103

SOURCE	PROPERTY KEY	TAXES/FEES	INTEREST	AMOUNT DUE
RE	01105004M	25.98	0.00	25.98
Name Totals:		**25.98**	**0.00**	**25.98**

DOBBS, CATHERINE 4505 LOCKLYN RD WAXHAW, NC 28173

SOURCE	PROPERTY KEY	TAXES/FEES	INTEREST	AMOUNT DUE
RE	05141001L	25.45	0.51	25.96
Name Totals:		**25.45**	**0.51**	**25.96**

LONG, PAUL EDWARD 3828 ELIZA RUSHING RD MARSHVILLE, NC 28103

SOURCE	PROPERTY KEY	TAXES/FEES	INTEREST	AMOUNT DUE
RE	02129004F	25.44	0.51	25.95
Name Totals:		**25.44**	**0.51**	**25.95**

Copyright (C) 1997-2026 DEVNET Incorporated

Uncollected Amounts By Names Report
Union County
Date Distributed as of : 1/16/2026

YEAR: 2025

TAXPAYER NAME/ADDRESS

WEBSTER, RICKY EDWARD 1602 ELLIS BELK RD MONROE, NC 28112

SOURCE	PROPERTY KEY	TAXES/FEES	INTEREST	AMOUNT DUE
RE	04216005	25.92	0.00	25.92
Name Totals:		**25.92**	**0.00**	**25.92**

MAHAN, RANDY H 813 WINDING BROOK RD MONROE, NC 28112

SOURCE	PROPERTY KEY	TAXES/FEES	INTEREST	AMOUNT DUE
RE	09247016C	25.92	0.00	25.92
Name Totals:		**25.92**	**0.00**	**25.92**

KEZIAH, COREY SHANE 2600 WAXHAW INDIAN TRAIL RD INDIAN TRAIL, NC 28079

SOURCE	PROPERTY KEY	TAXES/FEES	INTEREST	AMOUNT DUE
RE	07135013B	25.90	0.00	25.90
Name Totals:		**25.90**	**0.00**	**25.90**

MANGUM, DARRELL FRANKLIN 21 ARANT LN PAGELAND, SC 29728

SOURCE	PROPERTY KEY	TAXES/FEES	INTEREST	AMOUNT DUE
RE	04261001E	25.35	0.51	25.86
Name Totals:		**25.35**	**0.51**	**25.86**

GANTZ, LARRY K 260 PLYLER RD INDIAN TRAIL, NC 28079

SOURCE	PROPERTY KEY	TAXES/FEES	INTEREST	AMOUNT DUE
RE	07084327	25.81	0.00	25.81
Name Totals:		**25.81**	**0.00**	**25.81**

LANEY, J WALTER III 120 MACEDONIA CHURCH RD MONROE, NC 281128237

SOURCE	PROPERTY KEY	TAXES/FEES	INTEREST	AMOUNT DUE
RE	09204001D	25.28	0.51	25.79
Name Totals:		**25.28**	**0.51**	**25.79**

HCRI NORTH CAROLINA PROPERTIES III 2626 GLENWOOD AVE SUITE 550 RALEIGH, NC 27608

SOURCE	PROPERTY KEY	TAXES/FEES	INTEREST	AMOUNT DUE
RE	09197025H	25.76	0.00	25.76
Name Totals:		**25.76**	**0.00**	**25.76**

GRIFFIN, TOMMY E 402 GODWIN ST MARSHVILLE, NC 28103

SOURCE	PROPERTY KEY	TAXES/FEES	INTEREST	AMOUNT DUE
RE	02301069	25.70	0.00	25.70
Name Totals:		**25.70**	**0.00**	**25.70**

AUGUSTINE PROPERTIES LLC 4311 FOX BROOK LN CHARLOTTE, NC 28211

SOURCE	PROPERTY KEY	TAXES/FEES	INTEREST	AMOUNT DUE
RE	09348303	25.16	0.50	25.66
Name Totals:		**25.16**	**0.50**	**25.66**

DAY, ALICE C HEIRS C/O DOUGLAS D ROWELL 5808 ROCKY RIVER RD N INDIAN TRAIL, NC 28079

SOURCE	PROPERTY KEY	TAXES/FEES	INTEREST	AMOUNT DUE
RE	09156008	25.56	0.00	25.56
Name Totals:		**25.56**	**0.00**	**25.56**

CURETON, LUKE HEIRS C/O BONNIE WILLIAMS 425 PEE DEE AVE APT K ALBEMARLE, NC 28002

SOURCE	PROPERTY KEY	TAXES/FEES	INTEREST	AMOUNT DUE
RE	05066009A	24.95	0.50	25.45
Name Totals:		**24.95**	**0.50**	**25.45**

Copyright (C) 1997-2026 DEVNET Incorporated

Uncollected Amounts By Names Report
Union County
Date Distributed as of : 1/16/2026

YEAR: 2025

TAXPAYER NAME/ADDRESS

GILLIARD BROTHERS LLC PO BOX 3055 MONROE, NC 281113055

SOURCE	PROPERTY KEY	TAXES/FEES	INTEREST	AMOUNT DUE
RE	04273002	25.42	0.00	25.42
Name Totals:		**25.42**	**0.00**	**25.42**

STANLEY, BELVA B 5536 OLIVE BRANCH RD WINGATE, NC 28174

SOURCE	PROPERTY KEY	TAXES/FEES	INTEREST	AMOUNT DUE
RE	02233006C	24.80	0.50	25.30
Name Totals:		**24.80**	**0.50**	**25.30**

CHURCHILL, BARRY 4077 HENSHAW RD WAXHAW, NC 28173

SOURCE	PROPERTY KEY	TAXES/FEES	INTEREST	AMOUNT DUE
RE	05165232	25.27	0.00	25.27
Name Totals:		**25.27**	**0.00**	**25.27**

C & R ENTERPRISES C/O TRAYCO INC 1866 W ROOSEVELT BLVD MONROE, NC 28110

SOURCE	PROPERTY KEY	TAXES/FEES	INTEREST	AMOUNT DUE
RE	09223084 03	24.75	0.50	25.25
Name Totals:		**24.75**	**0.50**	**25.25**

MARSH, BONNIE K LUALLEN 809 LASALLE ST MONROE, NC 28110

SOURCE	PROPERTY KEY	TAXES/FEES	INTEREST	AMOUNT DUE
RE	09192039	24.75	0.50	25.25
Name Totals:		**24.75**	**0.50**	**25.25**

RBCC DEVCO LLC 9105 YELLOW PINE CT WAXHAW, NC 28173

SOURCE	PROPERTY KEY	TAXES/FEES	INTEREST	AMOUNT DUE
RE	07066752	25.18	0.00	25.18
Name Totals:		**25.18**	**0.00**	**25.18**

KEZIAH, CHERYL HINSON 3101 MANGUM DAIRY RD MONROE, NC 28112

SOURCE	PROPERTY KEY	TAXES/FEES	INTEREST	AMOUNT DUE
RE	08114009A	24.52	0.49	25.01
Name Totals:		**24.52**	**0.49**	**25.01**

WALDEN, NADINE D 5611 PHILADELPHIA CHURCH RD MARSHVILLE, NC 28103

SOURCE	PROPERTY KEY	TAXES/FEES	INTEREST	AMOUNT DUE
RE	03108008B	24.97	0.00	24.97
Name Totals:		**24.97**	**0.00**	**24.97**

MARVIN DEVELOPMENT GROUP II LLC C/O MICHAEL KEITH BELL 8007 STONEHAVEN DR WAXHAW, NC 28173

SOURCE	PROPERTY KEY	TAXES/FEES	INTEREST	AMOUNT DUE
RE	06240001T	24.48	0.49	24.97
Name Totals:		**24.48**	**0.49**	**24.97**

VAROSKY, VIRGINIA A 8001 RED LANTERN RD INDIAN TRAIL, NC 28079

SOURCE	PROPERTY KEY	TAXES/FEES	INTEREST	AMOUNT DUE
RE	07057407	24.89	0.00	24.89
Name Totals:		**24.89**	**0.00**	**24.89**

GREG GODLEY INC 1001 ELIZABETH AVE STE 1D CHARLOTTE, NC 28204

SOURCE	PROPERTY KEY	TAXES/FEES	INTEREST	AMOUNT DUE
RE	09268026	24.85	0.00	24.85
Name Totals:		**24.85**	**0.00**	**24.85**

Copyright (C) 1997-2026 DEVNET Incorporated

Uncollected Amounts By Names Report
Union County
Date Distributed as of : 1/16/2026

YEAR: 2025

TAXPAYER NAME/ADDRESS

SMITH, GEORGE J JR 407 S WESTOVER DR MONROE, NC 28112

SOURCE	PROPERTY KEY	TAXES/FEES	INTEREST	AMOUNT DUE
RE	09276188	24.83	0.00	24.83
Name Totals:		**24.83**	**0.00**	**24.83**

COHEN, WAYNE P PO BOX 687 INDIAN TRAIL, NC 280790687

SOURCE	PROPERTY KEY	TAXES/FEES	INTEREST	AMOUNT DUE
RE	07132030L	24.80	0.00	24.80
Name Totals:		**24.80**	**0.00**	**24.80**

ALDRIDGE, BILLY T 5318 MEDLIN RD MONROE, NC 28112

SOURCE	PROPERTY KEY	TAXES/FEES	INTEREST	AMOUNT DUE
RE	04042011E	24.78	0.00	24.78
Name Totals:		**24.78**	**0.00**	**24.78**

STEVENS, ANDREA LEE TRUSTEE 1203 E SANDY RIDGE RD MONROE, NC 281129440

SOURCE	PROPERTY KEY	TAXES/FEES	INTEREST	AMOUNT DUE
RE	04120001D	24.73	0.00	24.73
Name Totals:		**24.73**	**0.00**	**24.73**

COAN, STEVEN M 210 CARTER RD MONROE, NC 28110

SOURCE	PROPERTY KEY	TAXES/FEES	INTEREST	AMOUNT DUE
RE	09405038	24.19	0.48	24.67
Name Totals:		**24.19**	**0.48**	**24.67**

MUNSON, PAULA KIKER ET AL 3405 SIKES MILL RD MONROE, NC 28110

SOURCE	PROPERTY KEY	TAXES/FEES	INTEREST	AMOUNT DUE
RE	08129030A	23.93	0.48	24.41
Name Totals:		**23.93**	**0.48**	**24.41**

BRANTLEY, CHANCE STEVEN 3923 LANCASTER HWY MONROE, NC 28112

SOURCE	PROPERTY KEY	TAXES/FEES	INTEREST	AMOUNT DUE
RE	04222018	24.40	0.00	24.40
Name Totals:		**24.40**	**0.00**	**24.40**

ELITE TEAM BUILDERS LLC 6100 FAIRVIEW RD #1100 CHARLOTTE, NC 28210

SOURCE	PROPERTY KEY	TAXES/FEES	INTEREST	AMOUNT DUE
RE	06081052	23.89	0.48	24.37
Name Totals:		**23.89**	**0.48**	**24.37**

AMDM INVESTMENTS LLC PO BOX 502 HARRISBURG, NC 28075

SOURCE	PROPERTY KEY	TAXES/FEES	INTEREST	AMOUNT DUE
RE	09231055	23.88	0.48	24.36
Name Totals:		**23.88**	**0.48**	**24.36**

WILLIAMS, JOHNIE HEIRS UNKNOWN MONROE, NC 28110

SOURCE	PROPERTY KEY	TAXES/FEES	INTEREST	AMOUNT DUE
RE	08285024A	23.85	0.48	24.33
Name Totals:		**23.85**	**0.48**	**24.33**

BELK, HARRY PHILLIP 9009 POTTER RD S WAXHAW, NC 28173

SOURCE	PROPERTY KEY	TAXES/FEES	INTEREST	AMOUNT DUE
RE	04324007A	24.26	0.00	24.26
Name Totals:		**24.26**	**0.00**	**24.26**

Copyright (C) 1997-2026 DEVNET Incorporated

Uncollected Amounts By Names Report
Union County
Date Distributed as of : 1/16/2026

YEAR: 2025

TAXPAYER NAME/ADDRESS

HELMS, PAUL CHRISTOPHER 27 HAVANA ST ROSLINDALE, MA 02131

SOURCE	PROPERTY KEY	TAXES/FEES	INTEREST	AMOUNT DUE
RE	01036006E	23.76	0.48	24.24
Name Totals:		**23.76**	**0.48**	**24.24**

MAREMA LLC 2606 ROLLING HILLS DR MONROE, NC 28110

SOURCE	PROPERTY KEY	TAXES/FEES	INTEREST	AMOUNT DUE
RE	08102031	24.18	0.00	24.18
Name Totals:		**24.18**	**0.00**	**24.18**

TABOLT, SANDRA 1304 FOSTERIA LN MONROE, NC 28112

SOURCE	PROPERTY KEY	TAXES/FEES	INTEREST	AMOUNT DUE
RE	09197053	24.12	0.00	24.12
Name Totals:		**24.12**	**0.00**	**24.12**

TYSON, SAMUEL T 8817 WAXHAW CREEK RD WAXHAW, NC 28173

SOURCE	PROPERTY KEY	TAXES/FEES	INTEREST	AMOUNT DUE
RE	05132002B	23.46	0.47	23.93
Name Totals:		**23.46**	**0.47**	**23.93**

GARRISON, GOWER RICHARD 906 COUNTRY LAND CT MONROE, NC 28110

SOURCE	PROPERTY KEY	TAXES/FEES	INTEREST	AMOUNT DUE
RE	09137060	23.43	0.47	23.90
Name Totals:		**23.43**	**0.47**	**23.90**

GAINEY CARLTON CRAVEN HEIRS 1724 WILLIS LONG RD MONROE, NC 28110

SOURCE	PROPERTY KEY	TAXES/FEES	INTEREST	AMOUNT DUE
RE	08234010G	23.43	0.47	23.90
Name Totals:		**23.43**	**0.47**	**23.90**

SIMPSON, ROGER MARK 8319 MORGAN MILL RD MONROE, NC 28110

SOURCE	PROPERTY KEY	TAXES/FEES	INTEREST	AMOUNT DUE
RE	08012015	23.79	0.00	23.79
Name Totals:		**23.79**	**0.00**	**23.79**

PRICE, CAMERON BRENT 210 E UNIONVILLE INDIAN TRAIL RD MONROE, NC 28110

SOURCE	PROPERTY KEY	TAXES/FEES	INTEREST	AMOUNT DUE
RE	01138006C	23.78	0.00	23.78
Name Totals:		**23.78**	**0.00**	**23.78**

FORBIS, MICHAEL DAVID 15408 IDLEWILD RD MATTHEWS, NC 28104

SOURCE	PROPERTY KEY	TAXES/FEES	INTEREST	AMOUNT DUE
RE	07075016F	23.73	0.00	23.73
Name Totals:		**23.73**	**0.00**	**23.73**

D K PRESSLEY DEVELOPMENT 7125 SECREST SHORTCUT RD INDIAN TRAIL, NC 28079

SOURCE	PROPERTY KEY	TAXES/FEES	INTEREST	AMOUNT DUE
RE	06120277	23.23	0.46	23.69
Name Totals:		**23.23**	**0.46**	**23.69**

CENTURY COMMUNITIES SOUTHEAST LLC 7401 CARMEL EXECUTIVE PARK DR STE 310 CHARLOTTE, NC 28226

SOURCE	PROPERTY KEY	TAXES/FEES	INTEREST	AMOUNT DUE
RE	09216570	23.63	0.00	23.63
Name Totals:		**23.63**	**0.00**	**23.63**

Copyright (C) 1997-2026 DEVNET Incorporated

Uncollected Amounts By Names Report
Union County
Date Distributed as of : 1/16/2026

YEAR: 2025

TAXPAYER NAME/ADDRESS

LOVE, TAMMY GOODMAN 5620 SIKES MILL RD MONROE, NC 28110

SOURCE	PROPERTY KEY	TAXES/FEES	INTEREST	AMOUNT DUE
RE	08144004A	22.99	0.46	23.45
Name Totals:		**22.99**	**0.46**	**23.45**

RED ROOSTER PROPERTIES LLC 109 WINCHESTER AVE MONROE, NC 28110

SOURCE	PROPERTY KEY	TAXES/FEES	INTEREST	AMOUNT DUE
RE	02067007	23.44	0.00	23.44
Name Totals:		**23.44**	**0.00**	**23.44**

WALKER, MAXINE LOIS FAMILY TRUST 6528 REHOBETH RD WAXHAW, NC 28173

SOURCE	PROPERTY KEY	TAXES/FEES	INTEREST	AMOUNT DUE
RE	05147051	23.27	0.00	23.27
Name Totals:		**23.27**	**0.00**	**23.27**

MCKINNEY, ROBERT BRENT 3807 GROVERSNER ST HARRISBURG, NC 28075

SOURCE	PROPERTY KEY	TAXES/FEES	INTEREST	AMOUNT DUE
RE	08279003A	23.27	0.00	23.27
Name Totals:		**23.27**	**0.00**	**23.27**

MEDLEY, MARK WILLIAM 411 SUNHARVEST LN INDIAN TRAIL, NC 28079

SOURCE	PROPERTY KEY	TAXES/FEES	INTEREST	AMOUNT DUE
RE	07042571	22.41	0.45	22.86
Name Totals:		**22.41**	**0.45**	**22.86**

PINO, YENISLEIDY 301 BURRIS ST WINGATE, NC 28174

SOURCE	PROPERTY KEY	TAXES/FEES	INTEREST	AMOUNT DUE
RE	09015015E	22.27	0.45	22.72
Name Totals:		**22.27**	**0.45**	**22.72**

LTG HOLDING GROUP LLC 316 N BROOME ST WAXHAW, NC 28173

SOURCE	PROPERTY KEY	TAXES/FEES	INTEREST	AMOUNT DUE
RE	05113054	22.66	0.00	22.66
Name Totals:		**22.66**	**0.00**	**22.66**

MURPHY, SUSAN M 4934 TRADD CIRCLE #40 MONROE, NC 281105645

SOURCE	PROPERTY KEY	TAXES/FEES	INTEREST	AMOUNT DUE
RE	09363297	22.60	0.00	22.60
Name Totals:		**22.60**	**0.00**	**22.60**

ERB, CHRISTOPHER 2101 GALLANT FOX CT WAXHAW, NC 28173

SOURCE	PROPERTY KEY	TAXES/FEES	INTEREST	AMOUNT DUE
RE	06204188	22.52	0.00	22.52
Name Totals:		**22.52**	**0.00**	**22.52**

BAXLEY, JENNIFER W 1181 ARIZON BEND WATKINSVILLE, GA 30677

SOURCE	PROPERTY KEY	TAXES/FEES	INTEREST	AMOUNT DUE
RE	08072011B	21.97	0.44	22.41
Name Totals:		**21.97**	**0.44**	**22.41**

KEZIAH, DOUGLAS B 3301 CONCORD HWY MONROE, NC 28110

SOURCE	PROPERTY KEY	TAXES/FEES	INTEREST	AMOUNT DUE
RE	09171021	21.96	0.44	22.40
Name Totals:		**21.96**	**0.44**	**22.40**

Copyright (C) 1997-2026 DEVNET Incorporated

Uncollected Amounts By Names Report
Union County
Date Distributed as of : 1/16/2026

YEAR: 2025

TAXPAYER NAME/ADDRESS

SHEARIN, COLLEEN M 5218 INDIAN TRAIL FAIRVIEW RD INDIAN TRAIL, NC 28079

SOURCE	PROPERTY KEY	TAXES/FEES	INTEREST	AMOUNT DUE
RE	07060060A01	21.94	0.44	22.38
Name Totals:		**21.94**	**0.44**	**22.38**

LEIGHTON, ROBERTA ET AL 612 CHAMBWOOD RD MONROE, NC 28110

SOURCE	PROPERTY KEY	TAXES/FEES	INTEREST	AMOUNT DUE
RE	06048009	21.92	0.44	22.36
Name Totals:		**21.92**	**0.44**	**22.36**

GURLEY, BARBARA J 203 WESLEY WOODS RD MONROE, NC 28110

SOURCE	PROPERTY KEY	TAXES/FEES	INTEREST	AMOUNT DUE
RE	09405088	22.18	0.00	22.18
Name Totals:		**22.18**	**0.00**	**22.18**

GREEN, HEIDI 1048 NICKALAUS DR MATTHEWS, NC 28104

SOURCE	PROPERTY KEY	TAXES/FEES	INTEREST	AMOUNT DUE
RE	07135007	22.16	0.00	22.16
Name Totals:		**22.16**	**0.00**	**22.16**

CHAMBERS, WILLIAM EDWIN HEIRS 1207 CLARKSVILLE CAMPGROUND RD MONROE, NC 28112

SOURCE	PROPERTY KEY	TAXES/FEES	INTEREST	AMOUNT DUE
RE	04204037C	21.66	0.43	22.09
Name Totals:		**21.66**	**0.43**	**22.09**

HOLLINGSWORTH, SARAH 7310 EDGEFIELD CT MATTHEWS, NC 28104

SOURCE	PROPERTY KEY	TAXES/FEES	INTEREST	AMOUNT DUE
RE	07054194	21.98	0.00	21.98
Name Totals:		**21.98**	**0.00**	**21.98**

BOVINO, KEVIN 303 WILLOW WOOD CT MATTHEWS, NC 28104

SOURCE	PROPERTY KEY	TAXES/FEES	INTEREST	AMOUNT DUE
RE	07132564	21.98	0.00	21.98
Name Totals:		**21.98**	**0.00**	**21.98**

ALEXANDER, MARISSA C 1224 LAKEWOOD DR MATTHEWS, NC 28104

SOURCE	PROPERTY KEY	TAXES/FEES	INTEREST	AMOUNT DUE
RE	08045004	21.48	0.43	21.91
Name Totals:		**21.48**	**0.43**	**21.91**

HELMS, NANCY N C/O BILL SPARROW PO BOX 14 MINERAL SPRINGS, NC 28108

SOURCE	PROPERTY KEY	TAXES/FEES	INTEREST	AMOUNT DUE
RE	06060010N	21.46	0.43	21.89
Name Totals:		**21.46**	**0.43**	**21.89**

MORGAN, BLANNIE F HEIRS 502 PENNIGAR RD MONROE, NC 28110

SOURCE	PROPERTY KEY	TAXES/FEES	INTEREST	AMOUNT DUE
RE	06019008	21.46	0.43	21.89
Name Totals:		**21.46**	**0.43**	**21.89**

STALLINGS TOWNES LLC 206 COLLEGE ST #1318 PINEVILLE, NC 28134

SOURCE	PROPERTY KEY	TAXES/FEES	INTEREST	AMOUNT DUE
RE	07102467	21.42	0.43	21.85
Name Totals:		**21.42**	**0.43**	**21.85**

Copyright (C) 1997-2026 DEVNET Incorporated

Uncollected Amounts By Names Report
Union County
Date Distributed as of : 1/16/2026

YEAR: 2025

TAXPAYER NAME/ADDRESS

FUNDERBURK, ROBERT 630 WHITE OAK LN MATTHEWS, NC 28104

SOURCE	PROPERTY KEY	TAXES/FEES	INTEREST	AMOUNT DUE
RE	07102205	21.80	0.00	21.80
Name Totals:		**21.80**	**0.00**	**21.80**

KEZIAH, HAL STEVEN ET AL 6104 E HWY 218 MARSHVILLE, NC 28103

SOURCE	PROPERTY KEY	TAXES/FEES	INTEREST	AMOUNT DUE
RE	09171020	21.66	0.00	21.66
Name Totals:		**21.66**	**0.00**	**21.66**

SMITH, NANCY H 5816 NEW SALEM RD MARSHVILLE, NC 28103

SOURCE	PROPERTY KEY	TAXES/FEES	INTEREST	AMOUNT DUE
RE	01204009C	21.23	0.42	21.65
Name Totals:		**21.23**	**0.42**	**21.65**

RORIE, JENNY C 6922 MEDLIN RD MONROE, NC 28112

SOURCE	PROPERTY KEY	TAXES/FEES	INTEREST	AMOUNT DUE
RE	03159027	21.65	0.00	21.65
Name Totals:		**21.65**	**0.00**	**21.65**

AUGUSTINE PROPERTIES LLC 4311 FOX BROOK LN CHARLOTTE, NC 28211

SOURCE	PROPERTY KEY	TAXES/FEES	INTEREST	AMOUNT DUE
RE	04198014A	21.20	0.42	21.62
Name Totals:		**21.20**	**0.42**	**21.62**

STARNES, LOUIS FRANCIS 3417 CROW RD MONROE, NC 28112

SOURCE	PROPERTY KEY	TAXES/FEES	INTEREST	AMOUNT DUE
RE	04279025	21.61	0.00	21.61
Name Totals:		**21.61**	**0.00**	**21.61**

DFC WINGATE LLC 13000 SAWGRASS VILLAGE CIR BUILDING 5 SUITE 24 PONTE VEDRA BEACH, FL 32082

SOURCE	PROPERTY KEY	TAXES/FEES	INTEREST	AMOUNT DUE
RE	09049380	21.17	0.42	21.59
Name Totals:		**21.17**	**0.42**	**21.59**

WRIGHT, JON STATON 404 GLENCROFT DR WINGATE, NC 28174

SOURCE	PROPERTY KEY	TAXES/FEES	INTEREST	AMOUNT DUE
RE	02089012	21.05	0.42	21.47
Name Totals:		**21.05**	**0.42**	**21.47**

DUNCAN, JOHN CHRISTOPHER 6715 WESLEY GLEN DR WAXHAW, NC 28173

SOURCE	PROPERTY KEY	TAXES/FEES	INTEREST	AMOUNT DUE
RE	09234093	21.43	0.00	21.43
Name Totals:		**21.43**	**0.00**	**21.43**

HILL, DIANNE 5917 LANDER BENTON RD MONROE, NC 28110

SOURCE	PROPERTY KEY	TAXES/FEES	INTEREST	AMOUNT DUE
RE	08231021E	20.99	0.42	21.41
Name Totals:		**20.99**	**0.42**	**21.41**

PLANTE, CAROLYN L 6530 REHOBETH RD WAXHAW, NC 28173

SOURCE	PROPERTY KEY	TAXES/FEES	INTEREST	AMOUNT DUE
RE	05147053	21.38	0.00	21.38
Name Totals:		**21.38**	**0.00**	**21.38**

Copyright (C) 1997-2026 DEVNET Incorporated

Uncollected Amounts By Names Report
Union County
Date Distributed as of : 1/16/2026

YEAR: 2025

TAXPAYER NAME/ADDRESS

NOAH HELMS PROPERTY LLC 3912 BRAXTON DR CHARLOTTE, NC 28226

SOURCE	PROPERTY KEY	TAXES/FEES	INTEREST	AMOUNT DUE
RE	08285039A	20.94	0.42	21.36
Name Totals:		**20.94**	**0.42**	**21.36**

NORWOOD, TAMMY ANN 622 ATHERTON WAY ROCK HILL, SC 29730

SOURCE	PROPERTY KEY	TAXES/FEES	INTEREST	AMOUNT DUE
RE	05087084A	20.80	0.42	21.22
Name Totals:		**20.80**	**0.42**	**21.22**

CRAIG, ADAM LEWIS 4704 LANCASTER HWY MONROE, NC 28112

SOURCE	PROPERTY KEY	TAXES/FEES	INTEREST	AMOUNT DUE
RE	04252003B	20.71	0.41	21.12
Name Totals:		**20.71**	**0.41**	**21.12**

COVINGTON, CARRIE 610 WINDING WAY DR MONROE, NC 28110

SOURCE	PROPERTY KEY	TAXES/FEES	INTEREST	AMOUNT DUE
RE	09414014B	20.71	0.41	21.12
Name Totals:		**20.71**	**0.41**	**21.12**

FINEOUT, CONSTANCE M 2409 GRANVILLE PL #B MONROE, NC 28110

SOURCE	PROPERTY KEY	TAXES/FEES	INTEREST	AMOUNT DUE
RE	09298079B18	21.09	0.00	21.09
Name Totals:		**21.09**	**0.00**	**21.09**

BULLARD, STEVEN TODD 7111 LONNIE LITTLE RD MARSHVILLE, NC 28103

SOURCE	PROPERTY KEY	TAXES/FEES	INTEREST	AMOUNT DUE
RE	01027017	21.06	0.00	21.06
Name Totals:		**21.06**	**0.00**	**21.06**

FORQUER, ROBERT ALAN 9112 MILL GROVE RD INDIAN TRAIL, NC 28079

SOURCE	PROPERTY KEY	TAXES/FEES	INTEREST	AMOUNT DUE
RE	08282024	20.91	0.00	20.91
Name Totals:		**20.91**	**0.00**	**20.91**

HARRELL, WILLIE HEIRS 2317 KENNESAW DR CHARLOTTE, NC 282164756

SOURCE	PROPERTY KEY	TAXES/FEES	INTEREST	AMOUNT DUE
RE	02321044	20.40	0.41	20.81
Name Totals:		**20.40**	**0.41**	**20.81**

BARRETT, BERTHINA W 409 ALDA DR MONROE, NC 281103707

SOURCE	PROPERTY KEY	TAXES/FEES	INTEREST	AMOUNT DUE
RE	09150003	20.80	0.00	20.80
Name Totals:		**20.80**	**0.00**	**20.80**

DUNN, CINDY C 2606 ROLLING HILLS DR MONROE, NC 28110

SOURCE	PROPERTY KEY	TAXES/FEES	INTEREST	AMOUNT DUE
RE	05048007A	20.65	0.00	20.65
Name Totals:		**20.65**	**0.00**	**20.65**

HALL, VICTORIA S 10410 LANDSFORD RD MONROE, NC 28112

SOURCE	PROPERTY KEY	TAXES/FEES	INTEREST	AMOUNT DUE
RE	04135001D	20.57	0.00	20.57
Name Totals:		**20.57**	**0.00**	**20.57**

Copyright (C) 1997-2026 DEVNET Incorporated

Uncollected Amounts By Names Report
Union County
Date Distributed as of : 1/16/2026

YEAR: 2025

TAXPAYER NAME/ADDRESS

ONEILL, SHERRY 4807 LON PARKER RD WAXHAW, NC 28173

SOURCE	PROPERTY KEY	TAXES/FEES	INTEREST	AMOUNT DUE
RE	06036029B	20.57	0.00	20.57
Name Totals:		**20.57**	**0.00**	**20.57**

ROSS, DEBRA MCADOO 1108 CRESCENT ST MONROE, NC 28112

SOURCE	PROPERTY KEY	TAXES/FEES	INTEREST	AMOUNT DUE
RE	09238108A	20.00	0.40	20.40
Name Totals:		**20.00**	**0.40**	**20.40**

COX, JAMES E TRUSTEE 1300 HAWTHORNE DR INDIAN TRAIL, NC 28079

SOURCE	PROPERTY KEY	TAXES/FEES	INTEREST	AMOUNT DUE
RE	07033258	20.00	0.40	20.40
Name Totals:		**20.00**	**0.40**	**20.40**

FLICKINGER, BETH R 3412 DELAMERE DR MATTHEWS, NC 28104

SOURCE	PROPERTY KEY	TAXES/FEES	INTEREST	AMOUNT DUE
RE	07150398	20.00	0.40	20.40
Name Totals:		**20.00**	**0.40**	**20.40**

ROCKY RIVER 3 LLC PO BOX 5532 CHARLOTTE, NC 28299

SOURCE	PROPERTY KEY	TAXES/FEES	INTEREST	AMOUNT DUE
RE	09235132	20.37	0.00	20.37
Name Totals:		**20.37**	**0.00**	**20.37**

WEIMER, ELLEN E 314 DEERWOOD CT WAXHAW, NC 28173

SOURCE	PROPERTY KEY	TAXES/FEES	INTEREST	AMOUNT DUE
RE	06180092	20.21	0.00	20.21
Name Totals:		**20.21**	**0.00**	**20.21**

WILLIAMS, SANCEZ ORLANDO 722 BOYTE ST MONROE, NC 281107207

SOURCE	PROPERTY KEY	TAXES/FEES	INTEREST	AMOUNT DUE
RE	09228005	19.79	0.40	20.19
Name Totals:		**19.79**	**0.40**	**20.19**

COWART, CAROL 1425 AFTERNOON SUN RD MATTHEWS, NC 28104

SOURCE	PROPERTY KEY	TAXES/FEES	INTEREST	AMOUNT DUE
RE	07078563	19.66	0.39	20.05
Name Totals:		**19.66**	**0.39**	**20.05**

COUICK, BRANDON TYLER 3319 CROW RD MONROE, NC 28112

SOURCE	PROPERTY KEY	TAXES/FEES	INTEREST	AMOUNT DUE
RE	05019004M	19.63	0.39	20.02
Name Totals:		**19.63**	**0.39**	**20.02**

HELMS, VICKIE B 1016 CHADWYCK DR MONROE, NC 28110

SOURCE	PROPERTY KEY	TAXES/FEES	INTEREST	AMOUNT DUE
RE	08162071	20.00	0.00	20.00
Name Totals:		**20.00**	**0.00**	**20.00**

FRALEY, ANGELA DENISE 1107 E SANDY RIDGE RD MONROE, NC 28112

SOURCE	PROPERTY KEY	TAXES/FEES	INTEREST	AMOUNT DUE
RE	04120001F	19.61	0.39	20.00
Name Totals:		**19.61**	**0.39**	**20.00**

Copyright (C) 1997-2026 DEVNET Incorporated

Uncollected Amounts By Names Report
Union County
Date Distributed as of : 1/16/2026

YEAR: 2025

TAXPAYER NAME/ADDRESS

COVINGTON, ANNIE HEIRS C/O MARILYN PERRY 6534 ROLLINGRIDGE DR CHARLOTTE, NC 28211

SOURCE	PROPERTY KEY	TAXES/FEES	INTEREST	AMOUNT DUE
RE	09223024	19.54	0.39	19.93
Name Totals:		**19.54**	**0.39**	**19.93**

YORK, DARRELL J 1917 HAIGLER BAUCOM RD MONROE, NC 28110

SOURCE	PROPERTY KEY	TAXES/FEES	INTEREST	AMOUNT DUE
RE	08072012C	19.91	0.00	19.91
Name Totals:		**19.91**	**0.00**	**19.91**

STANLEY, W DALLAS JR 42484 MOONSHINE DR NEW LONDON, NC 28127

SOURCE	PROPERTY KEY	TAXES/FEES	INTEREST	AMOUNT DUE
RE	09128032	19.88	0.00	19.88
Name Totals:		**19.88**	**0.00**	**19.88**

CENTURY COMMUNITIES SOUTHEAST LLC 7401 CARMEL EXECUTIVE PARK DR STE 310 CHARLOTTE, NC 28226

SOURCE	PROPERTY KEY	TAXES/FEES	INTEREST	AMOUNT DUE
RE	09216569	19.69	0.00	19.69
Name Totals:		**19.69**	**0.00**	**19.69**

BARBER, JAMES HAROLD HEIRS PO BOX 203 WAXHAW, NC 28173

SOURCE	PROPERTY KEY	TAXES/FEES	INTEREST	AMOUNT DUE
RE	05110053	19.26	0.39	19.65
Name Totals:		**19.26**	**0.39**	**19.65**

SFTB LLC PO BOX 2166 MATTHEWS, NC 28106

SOURCE	PROPERTY KEY	TAXES/FEES	INTEREST	AMOUNT DUE
RE	08222006	19.58	0.00	19.58
Name Totals:		**19.58**	**0.00**	**19.58**

WAY, CARL D JR 5722 POTTER RD S WAXHAW, NC 28173

SOURCE	PROPERTY KEY	TAXES/FEES	INTEREST	AMOUNT DUE
RE	05039003D	19.15	0.38	19.53
Name Totals:		**19.15**	**0.38**	**19.53**

HELMS, JOHN T 7003 AUSTIN RD MONROE, NC 28112

SOURCE	PROPERTY KEY	TAXES/FEES	INTEREST	AMOUNT DUE
RE	04186001D	19.49	0.00	19.49
Name Totals:		**19.49**	**0.00**	**19.49**

SHAW, BRIAN KEVIN 5308 AUSTIN RD MONROE, NC 28112

SOURCE	PROPERTY KEY	TAXES/FEES	INTEREST	AMOUNT DUE
RE	04180005	19.15	0.00	19.15
Name Totals:		**19.15**	**0.00**	**19.15**

TREMBLAY, HEIDI S 4030 LAKE PRAIRIE DR MATTHEWS, NC 28104

SOURCE	PROPERTY KEY	TAXES/FEES	INTEREST	AMOUNT DUE
RE	06099367	19.06	0.00	19.06
Name Totals:		**19.06**	**0.00**	**19.06**

HOLLOWAY, MARION L JR 2633 ROLLING HILLS DR MONROE, NC 28110

SOURCE	PROPERTY KEY	TAXES/FEES	INTEREST	AMOUNT DUE
RE	09298436 80	18.67	0.37	19.04
Name Totals:		**18.67**	**0.37**	**19.04**

Copyright (C) 1997-2026 DEVNET Incorporated

Uncollected Amounts By Names Report
Union County
Date Distributed as of : 1/16/2026

YEAR: 2025

TAXPAYER NAME/ADDRESS

FAIRCLOTH, PAULA W 400 GREENBRIAR DR MATTHEWS, NC 28104

SOURCE	PROPERTY KEY	TAXES/FEES	INTEREST	AMOUNT DUE
RE	07126250	18.98	0.00	18.98
Name Totals:		**18.98**	**0.00**	**18.98**

FLOW, J RICHARD 3108 RUBEN RD MONROE, NC 28112

SOURCE	PROPERTY KEY	TAXES/FEES	INTEREST	AMOUNT DUE
RE	04288028	18.97	0.00	18.97
Name Totals:		**18.97**	**0.00**	**18.97**

MARSH, EMMETT L 1402 MARSH RD MARSHVILLE, NC 28103

SOURCE	PROPERTY KEY	TAXES/FEES	INTEREST	AMOUNT DUE
RE	02092007B	18.95	0.00	18.95
Name Totals:		**18.95**	**0.00**	**18.95**

NAPODANO, ANTHONY 1270 HAMBURG CT WAXHAX, NC 28173

SOURCE	PROPERTY KEY	TAXES/FEES	INTEREST	AMOUNT DUE
RE	06108436	18.94	0.00	18.94
Name Totals:		**18.94**	**0.00**	**18.94**

HELMS, WANDA R 206 SIKES MILL RD MONROE, NC 28110

SOURCE	PROPERTY KEY	TAXES/FEES	INTEREST	AMOUNT DUE
RE	09171002D	18.55	0.37	18.92
Name Totals:		**18.55**	**0.37**	**18.92**

HUNTER, ANDREW ALLEN 4103 EUTAW DR WAXHAW, NC 28173

SOURCE	PROPERTY KEY	TAXES/FEES	INTEREST	AMOUNT DUE
RE	05138078A	18.48	0.37	18.85
Name Totals:		**18.48**	**0.37**	**18.85**

LEMASTER, STACY CARPENTER 3523 HOLLY SCHOOL RD MARSHVILLE, NC 28103

SOURCE	PROPERTY KEY	TAXES/FEES	INTEREST	AMOUNT DUE
RE	01126020	18.65	0.00	18.65
Name Totals:		**18.65**	**0.00**	**18.65**

CANNUCCI, RONALD 6501 OLD RIDGE RD WAXHAW, NC 28173

SOURCE	PROPERTY KEY	TAXES/FEES	INTEREST	AMOUNT DUE
RE	05116002A90	18.25	0.37	18.62
Name Totals:		**18.25**	**0.37**	**18.62**

THOMAS, GARREN MARC 9702 BARNBURGH LN HUNTERSVILLE, NC 28078

SOURCE	PROPERTY KEY	TAXES/FEES	INTEREST	AMOUNT DUE
RE	07012008	18.61	0.00	18.61
Name Totals:		**18.61**	**0.00**	**18.61**

STATON, TERA MULLIS 5131 DUSTY LN MARSHVILLE, NC 281038649

SOURCE	PROPERTY KEY	TAXES/FEES	INTEREST	AMOUNT DUE
RE	01144032E	18.20	0.36	18.56
Name Totals:		**18.20**	**0.36**	**18.56**

AUSTIN, CYNTHIA THOMAS 7222 PLEASANT HILL CHURCH RD MARSHVILLE, NC 281038670

SOURCE	PROPERTY KEY	TAXES/FEES	INTEREST	AMOUNT DUE
RE	01084013D	18.20	0.36	18.56
Name Totals:		**18.20**	**0.36**	**18.56**

Copyright (C) 1997-2026 DEVNET Incorporated

Uncollected Amounts By Names Report
Union County
Date Distributed as of : 1/16/2026

YEAR: 2025

TAXPAYER NAME/ADDRESS

MONSALVE, LUIS G 8607 DANSINGTON CT WAXHAW, NC 28173

SOURCE	PROPERTY KEY	TAXES/FEES	INTEREST	AMOUNT DUE
RE	09228040	18.55	0.00	18.55
Name Totals:		**18.55**	**0.00**	**18.55**

BAUCOM, PHYLLIS A 176 TURKEY CREEK ALACHUA, FL 32615

SOURCE	PROPERTY KEY	TAXES/FEES	INTEREST	AMOUNT DUE
RE	08132015C	18.52	0.00	18.52
Name Totals:		**18.52**	**0.00**	**18.52**

IME, INVESTMENT GROUP INC 7527 SNOWBIRD COURT MINT HILL, NC 28227

SOURCE	PROPERTY KEY	TAXES/FEES	INTEREST	AMOUNT DUE
RE	09342115B	18.48	0.00	18.48
Name Totals:		**18.48**	**0.00**	**18.48**

RORIE, JOHN B JR HEIRS C/O DALE RORIE 6922 MEDLIN RD MONROE, NC 28112

SOURCE	PROPERTY KEY	TAXES/FEES	INTEREST	AMOUNT DUE
RE	03183007	18.44	0.00	18.44
Name Totals:		**18.44**	**0.00**	**18.44**

BELK, DEBBIE 9009 POTTER RD S WAXHAW, NC 281739527

SOURCE	PROPERTY KEY	TAXES/FEES	INTEREST	AMOUNT DUE
RE	04324009	18.37	0.00	18.37
Name Totals:		**18.37**	**0.00**	**18.37**

CRAIG, BRUCE CARLTON 6919 ALBANEEN CT CHARLOTTE, NC 28215

SOURCE	PROPERTY KEY	TAXES/FEES	INTEREST	AMOUNT DUE
RE	01087008J	18.26	0.00	18.26
Name Totals:		**18.26**	**0.00**	**18.26**

JOHNSON, SALLY 4900 OLD MONROE RD INDIAN TRAIL, NC 28079

SOURCE	PROPERTY KEY	TAXES/FEES	INTEREST	AMOUNT DUE
RE	07114007F	17.77	0.36	18.13
Name Totals:		**17.77**	**0.36**	**18.13**

TRAFICANTI, HEIDI LYNN 5905 STACK RD MONROE, NC 28112

SOURCE	PROPERTY KEY	TAXES/FEES	INTEREST	AMOUNT DUE
RE	03159007	18.02	0.00	18.02
Name Totals:		**18.02**	**0.00**	**18.02**

CROUTCH, DALE M 356 PLEASANT HILL DR SE CONCORD, NC 28025

SOURCE	PROPERTY KEY	TAXES/FEES	INTEREST	AMOUNT DUE
RE	08234010W	17.58	0.35	17.93
Name Totals:		**17.58**	**0.35**	**17.93**

OXNER SUZETTE G 1724 WILLIS LONG RD MONROE, NC 28110

SOURCE	PROPERTY KEY	TAXES/FEES	INTEREST	AMOUNT DUE
RE	08234010D	17.58	0.35	17.93
Name Totals:		**17.58**	**0.35**	**17.93**

UNKNOWN ADDRESS UNKNOWN UNKNOWN ADDRESS, NC 28110

SOURCE	PROPERTY KEY	TAXES/FEES	INTEREST	AMOUNT DUE
RE	04105016	17.54	0.35	17.89
Name Totals:		**17.54**	**0.35**	**17.89**

Copyright (C) 1997-2026 DEVNET Incorporated

Uncollected Amounts By Names Report
Union County
Date Distributed as of : 1/16/2026

YEAR: 2025

TAXPAYER NAME/ADDRESS

CRAIG, DAVID A 2220 LONG HOPE RD MONROE, NC 28112

SOURCE	PROPERTY KEY	TAXES/FEES	INTEREST	AMOUNT DUE
RE	04249008C	17.85	0.00	17.85
Name Totals:		**17.85**	**0.00**	**17.85**

WALKER, MAXINE LOIS FAMILY TRUST 6528 REHOBETH RD WAXHAW, NC 28173

SOURCE	PROPERTY KEY	TAXES/FEES	INTEREST	AMOUNT DUE
RE	05147050	17.79	0.00	17.79
Name Totals:		**17.79**	**0.00**	**17.79**

PURSER, ROGER MARTIN 1631 RIDGE RD MONROE, NC 28110

SOURCE	PROPERTY KEY	TAXES/FEES	INTEREST	AMOUNT DUE
RE	01201007	17.78	0.00	17.78
Name Totals:		**17.78**	**0.00**	**17.78**

SCOTT, HORACE K 5416 NEW SALEM RD MARSHVILLE, NC 28103

SOURCE	PROPERTY KEY	TAXES/FEES	INTEREST	AMOUNT DUE
RE	01204003	17.77	0.00	17.77
Name Totals:		**17.77**	**0.00**	**17.77**

KEZIAH, DOUGLAS BLAIR 3301 CONCORD HWY MONROE, NC 28110

SOURCE	PROPERTY KEY	TAXES/FEES	INTEREST	AMOUNT DUE
RE	09171022	17.08	0.34	17.42
Name Totals:		**17.08**	**0.34**	**17.42**

BURGESS, JEAN C 8123 PINE HILL RD MINT HILL, NC 28227

SOURCE	PROPERTY KEY	TAXES/FEES	INTEREST	AMOUNT DUE
RE	09150081	17.40	0.00	17.40
Name Totals:		**17.40**	**0.00**	**17.40**

BENTON, JAMES LYNN 5923 RUSHING BENTON RD MONROE, NC 281108202

SOURCE	PROPERTY KEY	TAXES/FEES	INTEREST	AMOUNT DUE
RE	08126010B	17.36	0.00	17.36
Name Totals:		**17.36**	**0.00**	**17.36**

FRAZIER, CHAD ELDRIDGE PO BOX 272 WAXHAW, NC 28173

SOURCE	PROPERTY KEY	TAXES/FEES	INTEREST	AMOUNT DUE
RE	06168046A	16.94	0.34	17.28
Name Totals:		**16.94**	**0.34**	**17.28**

GREEN, HEIDI 1048 NICKALAUS DR MATTHEWS, NC 28104

SOURCE	PROPERTY KEY	TAXES/FEES	INTEREST	AMOUNT DUE
RE	07135007B	17.24	0.00	17.24
Name Totals:		**17.24**	**0.00**	**17.24**

TAYLOR, CHARLES W C/O RICHARD TAYLOR 7251 SUGAR AND WINE RD MONROE, NC 28110

SOURCE	PROPERTY KEY	TAXES/FEES	INTEREST	AMOUNT DUE
RE	01195012 02	17.19	0.00	17.19
Name Totals:		**17.19**	**0.00**	**17.19**

HIGH, TERESA S 5923 OLD GOLDMINE RD MARSHVILLE, NC 28103

SOURCE	PROPERTY KEY	TAXES/FEES	INTEREST	AMOUNT DUE
RE	01105004L	17.15	0.00	17.15
Name Totals:		**17.15**	**0.00**	**17.15**

Copyright (C) 1997-2026 DEVNET Incorporated

Uncollected Amounts By Names Report
Union County
Date Distributed as of : 1/16/2026

YEAR: 2025

TAXPAYER NAME/ADDRESS

CENTURY COMMUNITIES SOUTHEAST LLC 7401 CARMEL EXECUTIVE PARK DR STE 310 CHARLOTTE, NC 28226

SOURCE	PROPERTY KEY	TAXES/FEES	INTEREST	AMOUNT DUE
RE	09216714	17.06	0.00	17.06
Name Totals:		**17.06**	**0.00**	**17.06**

E G HOMES CORP 9327A ALBEMARLE RD CHARLOTTE, NC 28227

SOURCE	PROPERTY KEY	TAXES/FEES	INTEREST	AMOUNT DUE
RE	07060049M	16.69	0.33	17.02
Name Totals:		**16.69**	**0.33**	**17.02**

GADDY, BONITA BAUCOM 6002 RA AUSTIN RD MARSHVILLE, NC 281038664

SOURCE	PROPERTY KEY	TAXES/FEES	INTEREST	AMOUNT DUE
RE	01084012B	16.68	0.33	17.01
Name Totals:		**16.68**	**0.33**	**17.01**

WALLACE, KIMBERLY HELMS 515 BRIEF RD EAST MIDLAND, NC 28107

SOURCE	PROPERTY KEY	TAXES/FEES	INTEREST	AMOUNT DUE
RE	08144017A	16.92	0.00	16.92
Name Totals:		**16.92**	**0.00**	**16.92**

PHIFER, PAMELA HELMS 1155 AVALON PL MATTHEWS, NC 28104

SOURCE	PROPERTY KEY	TAXES/FEES	INTEREST	AMOUNT DUE
RE	08324196	16.85	0.00	16.85
Name Totals:		**16.85**	**0.00**	**16.85**

DUKE'S RENTALS INC 1421 COTTESMOOR CT NORTH MYRTLE BEACH, SC 29582

SOURCE	PROPERTY KEY	TAXES/FEES	INTEREST	AMOUNT DUE
RE	09228230	16.50	0.33	16.83
Name Totals:		**16.50**	**0.33**	**16.83**

THOMAS, RICHARD 1408 PINECREST AVE CHARLOTTE, NC 28205

SOURCE	PROPERTY KEY	TAXES/FEES	INTEREST	AMOUNT DUE
RE	09267037A	16.50	0.33	16.83
Name Totals:		**16.50**	**0.33**	**16.83**

HELMS, ROBERT FEB C/O RANDY HELMS 1322 N ROCKY RIVER RD MONROE, NC 28110

SOURCE	PROPERTY KEY	TAXES/FEES	INTEREST	AMOUNT DUE
RE	09342120	16.50	0.33	16.83
Name Totals:		**16.50**	**0.33**	**16.83**

BURGESS, JEAN C 8123 PINE HILL RD MINT HILL, NC 28227

SOURCE	PROPERTY KEY	TAXES/FEES	INTEREST	AMOUNT DUE
RE	09115016	16.76	0.00	16.76
Name Totals:		**16.76**	**0.00**	**16.76**

BARTLETT ENTITIES LLC 585 WATEREE KEY CT WINNSBORO, SC 29180

SOURCE	PROPERTY KEY	TAXES/FEES	INTEREST	AMOUNT DUE
RE	05110020	16.76	0.00	16.76
Name Totals:		**16.76**	**0.00**	**16.76**

ALLEN, RANDALL E 7610 CARRIKER-WILLIAMS RD MONROE, NC 281108280

SOURCE	PROPERTY KEY	TAXES/FEES	INTEREST	AMOUNT DUE
RE	08117021	16.73	0.00	16.73
Name Totals:		**16.73**	**0.00**	**16.73**

Copyright (C) 1997-2026 DEVNET Incorporated

Uncollected Amounts By Names Report
Union County
Date Distributed as of : 1/16/2026

YEAR: 2025

TAXPAYER NAME/ADDRESS

SKINNER, JOHN EARL 1307 ST. ANDREWS DR MONROE, NC 28112

SOURCE	PROPERTY KEY	TAXES/FEES	INTEREST	AMOUNT DUE
RE	09150090	16.67	0.00	16.67
Name Totals:		**16.67**	**0.00**	**16.67**

MANESS, CAROL ANN F 404 SIKES MILL RD MONROE, NC 28110

SOURCE	PROPERTY KEY	TAXES/FEES	INTEREST	AMOUNT DUE
RE	09134010F	16.63	0.00	16.63
Name Totals:		**16.63**	**0.00**	**16.63**

STATON, ROBERT JR C/O ROBIN STATEN PO BOX 983 WADESBORO, NC 28170

SOURCE	PROPERTY KEY	TAXES/FEES	INTEREST	AMOUNT DUE
RE	08312008A	16.21	0.32	16.53
Name Totals:		**16.21**	**0.32**	**16.53**

BURNETT, RONALD ALLEN 912 UNION TER GASTONIA, NC 28056

SOURCE	PROPERTY KEY	TAXES/FEES	INTEREST	AMOUNT DUE
RE	04222023F	16.46	0.00	16.46
Name Totals:		**16.46**	**0.00**	**16.46**

MARSH, EMMETT L 1402 MARSH RD MARSHVILLE, NC 28103

SOURCE	PROPERTY KEY	TAXES/FEES	INTEREST	AMOUNT DUE
RE	02021003B	16.46	0.00	16.46
Name Totals:		**16.46**	**0.00**	**16.46**

RORIE, JENNY CRANE 6922 MEDLIN RD MONROE, NC 28112

SOURCE	PROPERTY KEY	TAXES/FEES	INTEREST	AMOUNT DUE
RE	03183007C	16.44	0.00	16.44
Name Totals:		**16.44**	**0.00**	**16.44**

C & R ENTERPRISES C/O WAFFLE HOUSE PO BOX 6450 NORCROSS, GA 300916450

SOURCE	PROPERTY KEY	TAXES/FEES	INTEREST	AMOUNT DUE
RE	09225009 06	16.40	0.00	16.40
Name Totals:		**16.40**	**0.00**	**16.40**

STATE LINE PROPERTIES LLC 1255 STRATHMORE CIR WINSTON SALEM, NC 27104

SOURCE	PROPERTY KEY	TAXES/FEES	INTEREST	AMOUNT DUE
RE	03159024	16.08	0.32	16.40
Name Totals:		**16.08**	**0.32**	**16.40**

INTRALINA REALTY INVESTMENTS PARTNI C/O BARBARA NEIDINGER 101 N TRYON ST STE 1100 CHARLOTTE, NC 28246

SOURCE	PROPERTY KEY	TAXES/FEES	INTEREST	AMOUNT DUE
RE	07120005B	16.07	0.32	16.39
Name Totals:		**16.07**	**0.32**	**16.39**

MULLIS, RONALD P 2813 LUCY SHORT CUT RD MARSHVILLE, NC 28103

SOURCE	PROPERTY KEY	TAXES/FEES	INTEREST	AMOUNT DUE
RE	02133027J	16.04	0.32	16.36
Name Totals:		**16.04**	**0.32**	**16.36**

NANKIM PROPERTIES LLC 650 BROOME ST MONROE, NC 28110

SOURCE	PROPERTY KEY	TAXES/FEES	INTEREST	AMOUNT DUE
RE	09112003	16.31	0.00	16.31
Name Totals:		**16.31**	**0.00**	**16.31**

Copyright (C) 1997-2026 DEVNET Incorporated

Uncollected Amounts By Names Report
Union County
Date Distributed as of : 1/16/2026

YEAR: 2025

TAXPAYER NAME/ADDRESS

DONAHUE, RONALD L 1320 W SANDY RIDGE RD MONROE, NC 28112

SOURCE	PROPERTY KEY	TAXES/FEES	INTEREST	AMOUNT DUE
RE	04204002A	16.27	0.00	16.27
Name Totals:		**16.27**	**0.00**	**16.27**

ROLLINS, JERRY LANE 6611 LANDSFORD RD MARSHVILLE, NC 281038736

SOURCE	PROPERTY KEY	TAXES/FEES	INTEREST	AMOUNT DUE
RE	03135013B	16.19	0.00	16.19
Name Totals:		**16.19**	**0.00**	**16.19**

RUSSELL, CONNIE 5514 JERUSALEM CHURCH RD MARSHVILLE, NC 28103

SOURCE	PROPERTY KEY	TAXES/FEES	INTEREST	AMOUNT DUE
RE	01123010C	16.12	0.00	16.12
Name Totals:		**16.12**	**0.00**	**16.12**

BOST, LISA 1117 UNION RD MATTHEWS, NC 28104

SOURCE	PROPERTY KEY	TAXES/FEES	INTEREST	AMOUNT DUE
RE	08321010A	15.74	0.31	16.05
Name Totals:		**15.74**	**0.31**	**16.05**

SIMPSON, TERRY HOWARD 508 SIMPSON RD INDIAN TRAIL, NC 28079

SOURCE	PROPERTY KEY	TAXES/FEES	INTEREST	AMOUNT DUE
RE	08228005C	16.00	0.00	16.00
Name Totals:		**16.00**	**0.00**	**16.00**

EDWARDS, MAX WILSON PO BOX 925 WINGATE, NC 28174

SOURCE	PROPERTY KEY	TAXES/FEES	INTEREST	AMOUNT DUE
RE	09022100	15.98	0.00	15.98
Name Totals:		**15.98**	**0.00**	**15.98**

COHEN, WAYNE PHILLIP PO BOX 687 INDIAN TRAIL, NC 280790687

SOURCE	PROPERTY KEY	TAXES/FEES	INTEREST	AMOUNT DUE
RE	07132038B	15.96	0.00	15.96
Name Totals:		**15.96**	**0.00**	**15.96**

WYNN, DOROTHY 508 MAURICE ST MONROE, NC 28112

SOURCE	PROPERTY KEY	TAXES/FEES	INTEREST	AMOUNT DUE
RE	09234132	15.94	0.00	15.94
Name Totals:		**15.94**	**0.00**	**15.94**

COMELLO, SOPHIA TRUSTEE 1915 E SANDY RIDGE RD MONROE, NC 28112

SOURCE	PROPERTY KEY	TAXES/FEES	INTEREST	AMOUNT DUE
RE	04117006B	15.88	0.00	15.88
Name Totals:		**15.88**	**0.00**	**15.88**

BENTON, AMY T 5923 RUSHING BENTON RD MONROE, NC 28110

SOURCE	PROPERTY KEY	TAXES/FEES	INTEREST	AMOUNT DUE
RE	08165013	15.87	0.00	15.87
Name Totals:		**15.87**	**0.00**	**15.87**

UNKNOWN ADDRESS UNKNOWN UNKNOWN ADDRESS, NC 28110

SOURCE	PROPERTY KEY	TAXES/FEES	INTEREST	AMOUNT DUE
RE	02310095A	15.54	0.31	15.85
Name Totals:		**15.54**	**0.31**	**15.85**

Copyright (C) 1997-2026 DEVNET Incorporated

Uncollected Amounts By Names Report
Union County
Date Distributed as of : 1/16/2026

YEAR: 2025

TAXPAYER NAME/ADDRESS

BELK, HARRY P 9009 POTTER RD S WAXHAW, NC 281739527

SOURCE	PROPERTY KEY	TAXES/FEES	INTEREST	AMOUNT DUE
RE	04324007D	15.75	0.00	15.75
Name Totals:		**15.75**	**0.00**	**15.75**

GREAGAN, ELLEN C 9201 INDIAN TRAIL FAIRVIEW RD INDIAN TRAIL, NC 28079

SOURCE	PROPERTY KEY	TAXES/FEES	INTEREST	AMOUNT DUE
RE	08228028	15.69	0.00	15.69
Name Totals:		**15.69**	**0.00**	**15.69**

LTG PROPERTIES LLC 316 N BROOME ST WAXHAW, NC 28173

SOURCE	PROPERTY KEY	TAXES/FEES	INTEREST	AMOUNT DUE
RE	05113055	15.56	0.00	15.56
Name Totals:		**15.56**	**0.00**	**15.56**

BROWN, MARLENE M 8225 LANCASTER HWY WAXHAW, NC 28173

SOURCE	PROPERTY KEY	TAXES/FEES	INTEREST	AMOUNT DUE
RE	05045008	15.44	0.00	15.44
Name Totals:		**15.44**	**0.00**	**15.44**

BRANCH, JOYCE S 8709 GRACEFIELD DR WAXHAW, NC 28173

SOURCE	PROPERTY KEY	TAXES/FEES	INTEREST	AMOUNT DUE
RE	06201490	15.39	0.00	15.39
Name Totals:		**15.39**	**0.00**	**15.39**

BISBIKIS, JIMMY P 4800 MONTCLAIR AVE CHARLOTTE, NC 28211

SOURCE	PROPERTY KEY	TAXES/FEES	INTEREST	AMOUNT DUE
RE	09274035C	15.34	0.00	15.34
Name Totals:		**15.34**	**0.00**	**15.34**

CUDNEY, KIMBERLY CARTER 113 WESLEY WOODS RD MONROE, NC 28110

SOURCE	PROPERTY KEY	TAXES/FEES	INTEREST	AMOUNT DUE
RE	09313009	14.93	0.30	15.23
Name Totals:		**14.93**	**0.30**	**15.23**

BRAWAND, KITTY 8501 LANDSFORD RD MONROE, NC 28112

SOURCE	PROPERTY KEY	TAXES/FEES	INTEREST	AMOUNT DUE
RE	04051010A	15.08	0.00	15.08
Name Totals:		**15.08**	**0.00**	**15.08**

MCKENZIE, BOBBIE HEIRS C/O BELINDA BENNETT MASTERMAN 5311 BEVERLY DR INDIAN TRAIL, NC 28079

SOURCE	PROPERTY KEY	TAXES/FEES	INTEREST	AMOUNT DUE
RE	07063221	14.78	0.30	15.08
Name Totals:		**14.78**	**0.30**	**15.08**

LEMASTER, STACY CARPENTER 3523 HOLLY SCHOOL RD MARSHVILLE, NC 28103

SOURCE	PROPERTY KEY	TAXES/FEES	INTEREST	AMOUNT DUE
RE	01126021	14.99	0.00	14.99
Name Totals:		**14.99**	**0.00**	**14.99**

BURGESS, JEAN C 8123 PINE HILL RD MINT HILL, NC 28227

SOURCE	PROPERTY KEY	TAXES/FEES	INTEREST	AMOUNT DUE
RE	09273066	14.96	0.00	14.96
Name Totals:		**14.96**	**0.00**	**14.96**

Copyright (C) 1997-2026 DEVNET Incorporated

Uncollected Amounts By Names Report
Union County
Date Distributed as of : 1/16/2026

YEAR: 2025

TAXPAYER NAME/ADDRESS

BILLMAN, MARY T 1018 WHITE OAKS CIR MONROE, NC 28112

SOURCE	PROPERTY KEY	TAXES/FEES	INTEREST	AMOUNT DUE
RE	09354021	14.91	0.00	14.91
Name Totals:		**14.91**	**0.00**	**14.91**

REEVES, BRANDON 6167 FOUR WOOD DR MATTHEWS, NC 28104

SOURCE	PROPERTY KEY	TAXES/FEES	INTEREST	AMOUNT DUE
RE	04318001A	14.78	0.00	14.78
Name Totals:		**14.78**	**0.00**	**14.78**

MORTON, HUBERT STEVE 812 WHITE OAKS CIR MONROE, NC 28112

SOURCE	PROPERTY KEY	TAXES/FEES	INTEREST	AMOUNT DUE
RE	09354038	14.46	0.29	14.75
Name Totals:		**14.46**	**0.29**	**14.75**

THOMPSON, BOBBIE CASSANDRA 7800 RADIN RD WAXHAW, NC 281738441

SOURCE	PROPERTY KEY	TAXES/FEES	INTEREST	AMOUNT DUE
RE	05123017A	14.41	0.29	14.70
Name Totals:		**14.41**	**0.29**	**14.70**

BELIN, BETTY HUNTLEY PO BOX 97 WINGATE, NC 28174

SOURCE	PROPERTY KEY	TAXES/FEES	INTEREST	AMOUNT DUE
RE	09025016B	14.37	0.29	14.66
Name Totals:		**14.37**	**0.29**	**14.66**

BROWN, JAMES DEDRICK 6520 MARVIN FOWLER RD WAXHAW, NC 28173

SOURCE	PROPERTY KEY	TAXES/FEES	INTEREST	AMOUNT DUE
RE	05045008D	14.64	0.00	14.64
Name Totals:		**14.64**	**0.00**	**14.64**

CLYBURN, R J 1602 TOWER CT MONROE, NC 28110

SOURCE	PROPERTY KEY	TAXES/FEES	INTEREST	AMOUNT DUE
RE	09274077	14.33	0.29	14.62
Name Totals:		**14.33**	**0.29**	**14.62**

KAM HOLDINGS LLC 10128 MILL GROVE RD INDIAN TRAIL, NC 28079

SOURCE	PROPERTY KEY	TAXES/FEES	INTEREST	AMOUNT DUE
RE	04225040D	14.44	0.00	14.44
Name Totals:		**14.44**	**0.00**	**14.44**

RAY, DIANE B 4308 SINCERITY RD MONROE, NC 28110

SOURCE	PROPERTY KEY	TAXES/FEES	INTEREST	AMOUNT DUE
RE	08075006D	14.16	0.28	14.44
Name Totals:		**14.16**	**0.28**	**14.44**

MEDLIN, PHYLLIS HELMS ET AL 4902 UNIONVILLE RD MONROE, NC 28110

SOURCE	PROPERTY KEY	TAXES/FEES	INTEREST	AMOUNT DUE
RE	08129004	14.16	0.28	14.44
Name Totals:		**14.16**	**0.28**	**14.44**

POLK, PANTHA 3405 FARM WOOD DR MONROE, NC 281108859

SOURCE	PROPERTY KEY	TAXES/FEES	INTEREST	AMOUNT DUE
RE	09081002	14.37	0.00	14.37
Name Totals:		**14.37**	**0.00**	**14.37**

Copyright (C) 1997-2026 DEVNET Incorporated

Uncollected Amounts By Names Report
Union County
Date Distributed as of : 1/16/2026

YEAR: 2025

TAXPAYER NAME/ADDRESS

BROWN, MARLENE M 8225 LANCASTER HWY WAXHAW, NC 28173

SOURCE	PROPERTY KEY	TAXES/FEES	INTEREST	AMOUNT DUE
RE	05045012A	14.28	0.00	14.28
Name Totals:		**14.28**	**0.00**	**14.28**

UNION DEVELOPMENT GROUP INC C/O GREGORY WILLIAMS 1525 SARATOGA BLVD INDIAN TRAIL, NC 28079

SOURCE	PROPERTY KEY	TAXES/FEES	INTEREST	AMOUNT DUE
RE	07054759	13.98	0.28	14.26
Name Totals:		**13.98**	**0.28**	**14.26**

BURGESS, JEAN C 8123 PINE HILL RD MINT HILL, NC 28227

SOURCE	PROPERTY KEY	TAXES/FEES	INTEREST	AMOUNT DUE
RE	09115118	14.17	0.00	14.17
Name Totals:		**14.17**	**0.00**	**14.17**

NIXON, SELINA A ET AL 4102 BRIDLE RIDGE RD UPPER MARLBORO, MD 20772

SOURCE	PROPERTY KEY	TAXES/FEES	INTEREST	AMOUNT DUE
RE	06168042A	13.86	0.28	14.14
Name Totals:		**13.86**	**0.28**	**14.14**

WREATH, DEBRA J PLOWMAN 7132 HOWEY BOTTOMS RD INDIAN TRAIL, NC 28079

SOURCE	PROPERTY KEY	TAXES/FEES	INTEREST	AMOUNT DUE
RE	08288006A	13.79	0.28	14.07
Name Totals:		**13.79**	**0.28**	**14.07**

COOPER, JAMES E 8308 WYNNVIEW RD INDIAN TRAIL, NC 28079

SOURCE	PROPERTY KEY	TAXES/FEES	INTEREST	AMOUNT DUE
RE	07057148	14.06	0.00	14.06
Name Totals:		**14.06**	**0.00**	**14.06**

DONAHUE, WANDA P 4205 FOREST DR INDIAN TRAIL, NC 28079

SOURCE	PROPERTY KEY	TAXES/FEES	INTEREST	AMOUNT DUE
RE	08300035D	13.98	0.00	13.98
Name Totals:		**13.98**	**0.00**	**13.98**

WATTS, JACKIE M 2511 OLD CHARLOTTE HWY MONROE, NC 28110

SOURCE	PROPERTY KEY	TAXES/FEES	INTEREST	AMOUNT DUE
RE	09301001D	13.96	0.00	13.96
Name Totals:		**13.96**	**0.00**	**13.96**

YOUNG, TROY 1016 PATRICIANS LN MONROE, NC 28110

SOURCE	PROPERTY KEY	TAXES/FEES	INTEREST	AMOUNT DUE
RE	02239036	13.88	0.00	13.88
Name Totals:		**13.88**	**0.00**	**13.88**

STAFFORD, ARNOLD B JR 406 HILLCREST ST MARSHVILLE, NC 28103

SOURCE	PROPERTY KEY	TAXES/FEES	INTEREST	AMOUNT DUE
RE	02319003	13.60	0.27	13.87
Name Totals:		**13.60**	**0.27**	**13.87**

POLK, GLORIA M 208 BREWER ST MARSHVILLE, NC 28103

SOURCE	PROPERTY KEY	TAXES/FEES	INTEREST	AMOUNT DUE
RE	02306017B	13.60	0.27	13.87
Name Totals:		**13.60**	**0.27**	**13.87**

Copyright (C) 1997-2026 DEVNET Incorporated

Uncollected Amounts By Names Report
Union County
Date Distributed as of : 1/16/2026

YEAR: 2025

TAXPAYER NAME/ADDRESS

DE, GARCIA NOHEMI CORDOVA 4202 RUNAWAY CIR MONROE, NC 281106418

SOURCE	PROPERTY KEY	TAXES/FEES	INTEREST	AMOUNT DUE
RE	07066010	13.81	0.00	13.81
Name Totals:		**13.81**	**0.00**	**13.81**

MARSH, RHONDA H 1402 MARSH RD MARSHVILLE, NC 28103

SOURCE	PROPERTY KEY	TAXES/FEES	INTEREST	AMOUNT DUE
RE	02058007C	13.68	0.00	13.68
Name Totals:		**13.68**	**0.00**	**13.68**

CRUMP, MARY ELIZABETH 1113 E SANDY RIDGE RD MONROE, NC 28112

SOURCE	PROPERTY KEY	TAXES/FEES	INTEREST	AMOUNT DUE
RE	04120001E	13.65	0.00	13.65
Name Totals:		**13.65**	**0.00**	**13.65**

GRAND LIVING HOMES LLC 6230 FAIRVIEW RD STE 105 CHARLOTTE, NC 28210

SOURCE	PROPERTY KEY	TAXES/FEES	INTEREST	AMOUNT DUE
RE	06051310	13.64	0.00	13.64
RE	06051309	13.64	0.00	13.64
RE	06051308	13.64	0.00	13.64
RE	06051307	13.64	0.00	13.64
RE	06051306	13.64	0.00	13.64
RE	06051305	13.64	0.00	13.64
RE	06051304	13.64	0.00	13.64
RE	06051303	13.64	0.00	13.64
RE	06051302	13.64	0.00	13.64
RE	06051280	13.64	0.00	13.64
RE	06051276	13.64	0.00	13.64
Name Totals:		**150.04**	**0.00**	**150.04**

ASSEMBLY OF GOD IN CHARLOTTE INC 6800 STEVENS MILL RD MATTHEWS, NC 28104

SOURCE	PROPERTY KEY	TAXES/FEES	INTEREST	AMOUNT DUE
RE	07054002J	13.56	0.00	13.56
Name Totals:		**13.56**	**0.00**	**13.56**

MOORE, JERRY 3309 PHILADELPHIA CHURCH RD MARSHVILLE, NC 28103

SOURCE	PROPERTY KEY	TAXES/FEES	INTEREST	AMOUNT DUE
RE	02160006	13.24	0.26	13.50
Name Totals:		**13.24**	**0.26**	**13.50**

ALDRIDGE, BILLY T 5318 MEDLIN RD MONROE, NC 28112

SOURCE	PROPERTY KEY	TAXES/FEES	INTEREST	AMOUNT DUE
RE	04042011D	13.43	0.00	13.43
Name Totals:		**13.43**	**0.00**	**13.43**

MURRAY, KIMBERLY PARKER 112 CLARK RD MONROE, NC 28110

SOURCE	PROPERTY KEY	TAXES/FEES	INTEREST	AMOUNT DUE
RE	09316010B	13.36	0.00	13.36
Name Totals:		**13.36**	**0.00**	**13.36**

Copyright (C) 1997-2026 DEVNET Incorporated

Uncollected Amounts By Names Report
Union County
Date Distributed as of : 1/16/2026

YEAR: 2025

TAXPAYER NAME/ADDRESS

ALMEIDA, HILDA PARES 5002 HENSHAW RD WAXHAW, NC 28173

SOURCE	PROPERTY KEY	TAXES/FEES	INTEREST	AMOUNT DUE
RE	05165196	13.27	0.00	13.27
Name Totals:		**13.27**	**0.00**	**13.27**

HELMS, RALPH W JR 2807 CORINTH CHURCH RD MONROE, NC 28112

SOURCE	PROPERTY KEY	TAXES/FEES	INTEREST	AMOUNT DUE
RE	09354096L	13.00	0.26	13.26
Name Totals:		**13.00**	**0.26**	**13.26**

MARTIN, CHRISTY F 2924 MICHELLE DR MATTHEWS, NC 28104

SOURCE	PROPERTY KEY	TAXES/FEES	INTEREST	AMOUNT DUE
RE	06117192	13.26	0.00	13.26
Name Totals:		**13.26**	**0.00**	**13.26**

BURGESS, JEAN C 8123 PINE HILL RD MINT HILL, NC 28227

SOURCE	PROPERTY KEY	TAXES/FEES	INTEREST	AMOUNT DUE
RE	09189033	13.19	0.00	13.19
Name Totals:		**13.19**	**0.00**	**13.19**

GRAU, PATRICIA C 4625 STONEYBROOK CT MATTHEWS, NC 281047728

SOURCE	PROPERTY KEY	TAXES/FEES	INTEREST	AMOUNT DUE
RE	06117114	13.17	0.00	13.17
Name Totals:		**13.17**	**0.00**	**13.17**

ALEX RENTALS INC 1314 N FULTON ST RAEFORD, NC 28376

SOURCE	PROPERTY KEY	TAXES/FEES	INTEREST	AMOUNT DUE
RE	09381017C01	13.12	0.00	13.12
Name Totals:		**13.12**	**0.00**	**13.12**

RED ROOSTER PROPERTIES LLC PO BOX 235 INDIAN TRAIL, NC 28079

SOURCE	PROPERTY KEY	TAXES/FEES	INTEREST	AMOUNT DUE
RE	09228155	13.00	0.00	13.00
Name Totals:		**13.00**	**0.00**	**13.00**

BRAWAND, KITTY 8501 LANDSFORD RD MONROE, NC 28112

SOURCE	PROPERTY KEY	TAXES/FEES	INTEREST	AMOUNT DUE
RE	04051010B	12.96	0.00	12.96
Name Totals:		**12.96**	**0.00**	**12.96**

GREEN, HEIDI 1048 NICKALAUS DR MATTHEWS, NC 28104

SOURCE	PROPERTY KEY	TAXES/FEES	INTEREST	AMOUNT DUE
RE	07135002G	12.91	0.00	12.91
Name Totals:		**12.91**	**0.00**	**12.91**

COLSTON, JOY BELL HEIRS C/O PATRICK & MANDRILL ALLEN 3444 LANESBORO RD MARSHVILLE, NC 28103

SOURCE	PROPERTY KEY	TAXES/FEES	INTEREST	AMOUNT DUE
RE	01042012	12.64	0.25	12.89
Name Totals:		**12.64**	**0.25**	**12.89**

CAH, HOLDINGS LLC 1521 E THIRD ST CHARLOTTE, NC 28204

SOURCE	PROPERTY KEY	TAXES/FEES	INTEREST	AMOUNT DUE
RE	09189012A	12.84	0.00	12.84
Name Totals:		**12.84**	**0.00**	**12.84**

Copyright (C) 1997-2026 DEVNET Incorporated

Uncollected Amounts By Names Report
Union County
Date Distributed as of : 1/16/2026

YEAR: 2025

TAXPAYER NAME/ADDRESS

ALL, SHEILD CONSTRUCTION LLC 5905 STOCKBRIDGE DR MONROE, NC 28110

SOURCE	PROPERTY KEY	TAXES/FEES	INTEREST	AMOUNT DUE
RE	05141029A	12.49	0.25	12.74
Name Totals:		**12.49**	**0.25**	**12.74**

RED ROOSTER PROPERTIES LLC 109 WINCHESTER AVE MONROE, NC 28110

SOURCE	PROPERTY KEY	TAXES/FEES	INTEREST	AMOUNT DUE
RE	02067008A	12.69	0.00	12.69
Name Totals:		**12.69**	**0.00**	**12.69**

CHISHOLM, CYNTHIA MILIGENE 7505 EUROSTAR DR CHARLOTTE, NC 28213

SOURCE	PROPERTY KEY	TAXES/FEES	INTEREST	AMOUNT DUE
RE	08312004	12.40	0.25	12.65
Name Totals:		**12.40**	**0.25**	**12.65**

RBCC DEVCO LLC 9105 YELLOW PINE CT WAXHAW, NC 28173

SOURCE	PROPERTY KEY	TAXES/FEES	INTEREST	AMOUNT DUE
RE	07066770	12.62	0.00	12.62
Name Totals:		**12.62**	**0.00**	**12.62**

JANET F SWEENY REVOCABLE LIVING TRU 3490 AMELIA AVE THE VILLAGES, FL 32162

SOURCE	PROPERTY KEY	TAXES/FEES	INTEREST	AMOUNT DUE
RE	04309011G	12.47	0.00	12.47
Name Totals:		**12.47**	**0.00**	**12.47**

TOMBERLIN, ANN 1501 NEW SALEM RD MONROE, NC 28110

SOURCE	PROPERTY KEY	TAXES/FEES	INTEREST	AMOUNT DUE
RE	08108002C	12.20	0.24	12.44
Name Totals:		**12.20**	**0.24**	**12.44**

OUTEN, DAVID SHANE 4623 POTTER RD S MONROE, NC 28112

SOURCE	PROPERTY KEY	TAXES/FEES	INTEREST	AMOUNT DUE
RE	05009007B	12.19	0.24	12.43
Name Totals:		**12.19**	**0.24**	**12.43**

HALL, EUGENE ALLSBROOKS HEIRS 638 MAURICE ST MONROE, NC 28112

SOURCE	PROPERTY KEY	TAXES/FEES	INTEREST	AMOUNT DUE
RE	09226026	12.16	0.24	12.40
Name Totals:		**12.16**	**0.24**	**12.40**

BARTELL, JASON R 1610 HINSON RD MONROE, NC 28112

SOURCE	PROPERTY KEY	TAXES/FEES	INTEREST	AMOUNT DUE
RE	02239056	12.15	0.24	12.39
Name Totals:		**12.15**	**0.24**	**12.39**

MARKER ELAINE M LIVING TRUST 4521 FERGUSON CIR WAXHAW, NC 28173

SOURCE	PROPERTY KEY	TAXES/FEES	INTEREST	AMOUNT DUE
RE	05141077	12.36	0.00	12.36
Name Totals:		**12.36**	**0.00**	**12.36**

CRONK, MELANIE 505 BUTLER LAKE RD REIDSVILLE, NC 27320

SOURCE	PROPERTY KEY	TAXES/FEES	INTEREST	AMOUNT DUE
RE	09168024	11.96	0.24	12.20
Name Totals:		**11.96**	**0.24**	**12.20**

Copyright (C) 1997-2026 DEVNET Incorporated

Uncollected Amounts By Names Report
Union County
Date Distributed as of : 1/16/2026

YEAR: 2025

TAXPAYER NAME/ADDRESS

WRIGHT, CHRISTOPHER E 1912 RAPIDAN LN MATTHEWS, NC 28104

SOURCE	PROPERTY KEY	TAXES/FEES	INTEREST	AMOUNT DUE
RE	06117300	12.11	0.00	12.11
Name Totals:		**12.11**	**0.00**	**12.11**

HAUSMAN, MARY G 9615 SIMPSON RD WAXHAW, NC 28173

SOURCE	PROPERTY KEY	TAXES/FEES	INTEREST	AMOUNT DUE
RE	05104043D	12.10	0.00	12.10
Name Totals:		**12.10**	**0.00**	**12.10**

HWY 601 DEVELOPMENT LLC 520 EAGLETON DOWNS DR STE D PINEVILLE, NC 28134

SOURCE	PROPERTY KEY	TAXES/FEES	INTEREST	AMOUNT DUE
RE	09125327	11.72	0.23	11.95
Name Totals:		**11.72**	**0.23**	**11.95**

AMMONS INVESTMENTS LLC PO BOX 1516 INDIAN TRAIL, NC 28079

SOURCE	PROPERTY KEY	TAXES/FEES	INTEREST	AMOUNT DUE
RE	06045016E02	11.69	0.23	11.92
Name Totals:		**11.69**	**0.23**	**11.92**

DAKIN, KATHRYN ASHLEY 7205 MEDLIN RD MONROE, NC 281127356

SOURCE	PROPERTY KEY	TAXES/FEES	INTEREST	AMOUNT DUE
RE	03159062	11.90	0.00	11.90
Name Totals:		**11.90**	**0.00**	**11.90**

BROWN, JAMES DEDRICK 6520 MARVIN FOWLER RD WAXHAW, NC 28173

SOURCE	PROPERTY KEY	TAXES/FEES	INTEREST	AMOUNT DUE
RE	05045008C	11.82	0.00	11.82
Name Totals:		**11.82**	**0.00**	**11.82**

HELMS, RALPH W JR 2807 CORINTH CHURCH RD MONROE, NC 28112

SOURCE	PROPERTY KEY	TAXES/FEES	INTEREST	AMOUNT DUE
RE	09354096G	11.56	0.23	11.79
Name Totals:		**11.56**	**0.23**	**11.79**

SMITH, BEN 200 LANCASTER AVE MONROE, NC 28112

SOURCE	PROPERTY KEY	TAXES/FEES	INTEREST	AMOUNT DUE
RE	09232127	11.65	0.00	11.65
Name Totals:		**11.65**	**0.00**	**11.65**

BURGESS, JEAN C 8123 PINE HILL RD MINT HILL, NC 28227

SOURCE	PROPERTY KEY	TAXES/FEES	INTEREST	AMOUNT DUE
RE	09188047A	11.63	0.00	11.63
Name Totals:		**11.63**	**0.00**	**11.63**

PARKER, DAVID CLINTON 1723 MACEDONIA CH RD MONROE, NC 28112

SOURCE	PROPERTY KEY	TAXES/FEES	INTEREST	AMOUNT DUE
RE	09128014C	11.58	0.00	11.58
Name Totals:		**11.58**	**0.00**	**11.58**

MULLEN, EDWARD G 508 OLD HIGHWAY 74 MONROE, NC 28112

SOURCE	PROPERTY KEY	TAXES/FEES	INTEREST	AMOUNT DUE
RE	09121017	11.51	0.00	11.51
Name Totals:		**11.51**	**0.00**	**11.51**

Copyright (C) 1997-2026 DEVNET Incorporated

Uncollected Amounts By Names Report
Union County
Date Distributed as of : 1/16/2026

YEAR: 2025

TAXPAYER NAME/ADDRESS

RBCC DEVCO LLC 9105 YELLOW PINE CT WAXHAW, NC 28173

SOURCE	PROPERTY KEY	TAXES/FEES	INTEREST	AMOUNT DUE
RE	07066769	11.50	0.00	11.50
Name Totals:		**11.50**	**0.00**	**11.50**

DFC WINGATE LLC 13000 SAWGRASS VILLAGE CIR BUILDING 5 SUITE 24 PONTE VEDRA BEACH, FL 32082

SOURCE	PROPERTY KEY	TAXES/FEES	INTEREST	AMOUNT DUE
RE	09049304	11.42	0.00	11.42
Name Totals:		**11.42**	**0.00**	**11.42**

CAPUTO, PAULETTE THERESA 2037 POPLAR RIDGE DR MONROE, NC 28110

SOURCE	PROPERTY KEY	TAXES/FEES	INTEREST	AMOUNT DUE
RE	06003278	11.41	0.00	11.41
Name Totals:		**11.41**	**0.00**	**11.41**

PERFORMANCE INVESTMENTS INC 3129 SPRINGBANK LN CHARLOTTE, NC 28226

SOURCE	PROPERTY KEY	TAXES/FEES	INTEREST	AMOUNT DUE
RE	06147063	11.15	0.22	11.37
Name Totals:		**11.15**	**0.22**	**11.37**

BOWMAN, GEORGIA L HEIRS 1423 BRICE GRIFFIN RD MARSHVILLE, NC 28103

SOURCE	PROPERTY KEY	TAXES/FEES	INTEREST	AMOUNT DUE
RE	02077011S	11.03	0.22	11.25
Name Totals:		**11.03**	**0.22**	**11.25**

MULLIS, TERESA 2813 LUCY SHORT CUT RD MARSHVILLE, NC 28103

SOURCE	PROPERTY KEY	TAXES/FEES	INTEREST	AMOUNT DUE
RE	02133027B	11.03	0.22	11.25
Name Totals:		**11.03**	**0.22**	**11.25**

CHAMBERS, MELINDA M ET AL 821 SANLEE DR MONROE, NC 28110

SOURCE	PROPERTY KEY	TAXES/FEES	INTEREST	AMOUNT DUE
RE	09271045	11.24	0.00	11.24
Name Totals:		**11.24**	**0.00**	**11.24**

HWY 601 DEVELOPMENT LLC 520 EAGLETON DOWNS DR STE D PINEVILLE, NC 28134

SOURCE	PROPERTY KEY	TAXES/FEES	INTEREST	AMOUNT DUE
RE	09125326	10.86	0.22	11.08
Name Totals:		**10.86**	**0.22**	**11.08**

POE, JAMES ALAN 2914 CARDINAL LANDING MONROE, NC 281108810

SOURCE	PROPERTY KEY	TAXES/FEES	INTEREST	AMOUNT DUE
RE	09174081	11.00	0.00	11.00
Name Totals:		**11.00**	**0.00**	**11.00**

FORBIS, DEBORAH 15408 IDLEWILD RD MATTHEWS, NC 28104

SOURCE	PROPERTY KEY	TAXES/FEES	INTEREST	AMOUNT DUE
RE	07075016G	11.00	0.00	11.00
Name Totals:		**11.00**	**0.00**	**11.00**

DREAM FINDERS HOMES LLC 14701 PHILIPS HWY STE 300 JACKSONVILLE, FL 322563742

SOURCE	PROPERTY KEY	TAXES/FEES	INTEREST	AMOUNT DUE
RE	07138411	10.95	0.00	10.95
Name Totals:		**10.95**	**0.00**	**10.95**

Copyright (C) 1997-2026 DEVNET Incorporated

Uncollected Amounts By Names Report
Union County
Date Distributed as of : 1/16/2026

YEAR: 2025

TAXPAYER NAME/ADDRESS

DREAM FINDERS HOMES LLC 14701 PHILIPS HIGHWAY STE 300 JACKSONVILLE, FL 32256

SOURCE	PROPERTY KEY	TAXES/FEES	INTEREST	AMOUNT DUE
RE	07138403	10.95	0.00	10.95
RE	07138349	10.95	0.00	10.95
Name Totals:		**21.90**	**0.00**	**21.90**

BOSHNYAK, DENNIS 1137 WHITE OAK LN GALIVANTS FERRY, SC 29544

SOURCE	PROPERTY KEY	TAXES/FEES	INTEREST	AMOUNT DUE
RE	05027017	10.94	0.00	10.94
Name Totals:		**10.94**	**0.00**	**10.94**

LEMMON, CAROL E HEIRS 5620 UNIONVILLE BRIEF RD MONROE, NC 28110

SOURCE	PROPERTY KEY	TAXES/FEES	INTEREST	AMOUNT DUE
RE	02308007A80	10.68	0.21	10.89
Name Totals:		**10.68**	**0.21**	**10.89**

STURDIVANT, THEODORE HEIRS C/O TIMOTHY STURDIVANT 903 N AUSTIN RD MARSHVILLE, NC 28103

SOURCE	PROPERTY KEY	TAXES/FEES	INTEREST	AMOUNT DUE
RE	02321036	10.68	0.21	10.89
Name Totals:		**10.68**	**0.21**	**10.89**

BRAWAND, DENNIS 8501 LANDSFORD RD MONROE, NC 28112

SOURCE	PROPERTY KEY	TAXES/FEES	INTEREST	AMOUNT DUE
RE	09417015	10.89	0.00	10.89
Name Totals:		**10.89**	**0.00**	**10.89**

RUSHING, CHARLES EDWARD 771 GIBSON END RD GREAT FALLS, SC 29055

SOURCE	PROPERTY KEY	TAXES/FEES	INTEREST	AMOUNT DUE
RE	02321020	10.68	0.21	10.89
Name Totals:		**10.68**	**0.21**	**10.89**

DRP NC 1 LLC C/O DW PARTNERS LP 590 MADISON AVE, 13TH FLOOR NEW YORK, NY 10022

SOURCE	PROPERTY KEY	TAXES/FEES	INTEREST	AMOUNT DUE
RE	06135462	10.88	0.00	10.88
RE	06135333	10.88	0.00	10.88
Name Totals:		**21.76**	**0.00**	**21.76**

WEEKLY HOMES LLC ATTN: MEGHEN MARTINEZ 1111 N POST OAK RD HOUSTON, TX 77055

SOURCE	PROPERTY KEY	TAXES/FEES	INTEREST	AMOUNT DUE
RE	06135591	10.88	0.00	10.88
RE	06135590	10.88	0.00	10.88
RE	06135589	10.88	0.00	10.88
RE	06135588	10.88	0.00	10.88
RE	06135576	10.88	0.00	10.88
RE	06135575	10.88	0.00	10.88
RE	06135574	10.88	0.00	10.88
RE	06135573	10.88	0.00	10.88
RE	06135563	10.88	0.00	10.88
RE	06135562	10.88	0.00	10.88
RE	06135561	10.88	0.00	10.88

Copyright (C) 1997-2026 DEVNET Incorporated

Uncollected Amounts By Names Report
Union County
Date Distributed as of : 1/16/2026

YEAR: 2025

TAXPAYER NAME/ADDRESS

WEEKLY HOMES LLC ATTN: MEGHEN MARTINEZ 1111 N POST OAK RD HOUSTON, TX 77055

SOURCE	PROPERTY KEY	TAXES/FEES	INTEREST	AMOUNT DUE
RE	06135543	10.88	0.00	10.88
RE	06135542	10.88	0.00	10.88
RE	06135533	10.88	0.00	10.88
RE	06135532	10.88	0.00	10.88
RE	06135531	10.88	0.00	10.88
RE	06135530	10.88	0.00	10.88
RE	06135529	10.88	0.00	10.88
RE	06135513	10.88	0.00	10.88
Name Totals:		**206.72**	**0.00**	**206.72**

WEEKLEY HOMES LLC ATTN: MEGHEN MARTINEZ 1111 NORTH POST OAK RD HOUSTON, TX 77055

SOURCE	PROPERTY KEY	TAXES/FEES	INTEREST	AMOUNT DUE
RE	06135579	10.88	0.00	10.88
RE	06135572	10.88	0.00	10.88
RE	06135571	10.88	0.00	10.88
RE	06135570	10.88	0.00	10.88
RE	06135569	10.88	0.00	10.88
RE	06135568	10.88	0.00	10.88
RE	06135567	10.88	0.00	10.88
RE	06135566	10.88	0.00	10.88
RE	06135565	10.88	0.00	10.88
RE	06135564	10.88	0.00	10.88
RE	06135544	10.88	0.00	10.88
RE	06135541	10.88	0.00	10.88
RE	06135540	10.88	0.00	10.88
RE	06135539	10.88	0.00	10.88
RE	06135538	10.88	0.00	10.88
RE	06135536	10.88	0.00	10.88
RE	06135535	10.88	0.00	10.88
RE	06135534	10.88	0.00	10.88
RE	06135527	10.88	0.00	10.88
RE	06135526	10.88	0.00	10.88
RE	06135524	10.88	0.00	10.88
RE	06135523	10.88	0.00	10.88
RE	06135522	10.88	0.00	10.88
RE	06135521	10.88	0.00	10.88
RE	06135520	10.88	0.00	10.88
RE	06135495	10.88	0.00	10.88
Name Totals:		**282.88**	**0.00**	**282.88**

Copyright (C) 1997-2026 DEVNET Incorporated

Uncollected Amounts By Names Report
Union County
Date Distributed as of : 1/16/2026

YEAR: 2025

TAXPAYER NAME/ADDRESS

LININGER, DEBRA D 2339 MINGO TRL AKRON, OH 44312

SOURCE	PROPERTY KEY	TAXES/FEES	INTEREST	AMOUNT DUE
RE	04291023	10.60	0.21	10.81
Name Totals:		**10.60**	**0.21**	**10.81**

SNEAD, KRISTI MARIE 7329 CONIFER CT INDIAN TRAIL, NC 28079

SOURCE	PROPERTY KEY	TAXES/FEES	INTEREST	AMOUNT DUE
RE	04204040	10.60	0.21	10.81
Name Totals:		**10.60**	**0.21**	**10.81**

WEEKLEY HOMES LLC 1111 NORTH POST OAK RD HOUSTON, TX 77055

SOURCE	PROPERTY KEY	TAXES/FEES	INTEREST	AMOUNT DUE
RE	06135602	10.63	0.00	10.63
RE	06135601	10.63	0.00	10.63
RE	06135600	10.63	0.00	10.63
RE	06135599	10.63	0.00	10.63
RE	06135598	10.63	0.00	10.63
RE	06135359	10.63	0.00	10.63
RE	06135358	10.63	0.00	10.63
RE	06135357	10.63	0.00	10.63
RE	06135356	10.63	0.00	10.63
RE	06135355	10.63	0.00	10.63
Name Totals:		**106.30**	**0.00**	**106.30**

WEEKLEY HOMES LLC 1111 N POST OAK RD HOUSTON, TX 77055

SOURCE	PROPERTY KEY	TAXES/FEES	INTEREST	AMOUNT DUE
RE	06135624	10.63	0.00	10.63
RE	06135623	10.63	0.00	10.63
RE	06135622	10.63	0.00	10.63
RE	06135621	10.63	0.00	10.63
RE	06135620	10.63	0.00	10.63
RE	06135619	10.63	0.00	10.63
RE	06135352	10.63	0.00	10.63
Name Totals:		**74.41**	**0.00**	**74.41**

CND-MEADOW SPRINGS LLC C/O MARY CAVALLINO 1111 N POST OAK RD HOUSTON, TX 77055

SOURCE	PROPERTY KEY	TAXES/FEES	INTEREST	AMOUNT DUE
RE	06135618	10.63	0.00	10.63
RE	06135617	10.63	0.00	10.63
RE	06135616	10.63	0.00	10.63
RE	06135615	10.63	0.00	10.63
RE	06135614	10.63	0.00	10.63
RE	06135613	10.63	0.00	10.63
RE	06135612	10.63	0.00	10.63
RE	06135611	10.63	0.00	10.63
RE	06135610	10.63	0.00	10.63

Copyright (C) 1997-2026 DEVNET Incorporated

Uncollected Amounts By Names Report
Union County
Date Distributed as of : 1/16/2026

YEAR: 2025

TAXPAYER NAME/ADDRESS

CND-MEADOW SPRINGS LLC C/O MARY CAVALLINO 1111 N POST OAK RD HOUSTON, TX 77055

SOURCE	PROPERTY KEY	TAXES/FEES	INTEREST	AMOUNT DUE
RE	06135609	10.63	0.00	10.63
RE	06135608	10.63	0.00	10.63
RE	06135607	10.63	0.00	10.63
RE	06135606	10.63	0.00	10.63
RE	06135605	10.63	0.00	10.63
RE	06135604	10.63	0.00	10.63
RE	06135603	10.63	0.00	10.63
RE	06135392	10.63	0.00	10.63
RE	06135391	10.63	0.00	10.63
RE	06135390	10.63	0.00	10.63
RE	06135389	10.63	0.00	10.63
Name Totals:		**212.60**	**0.00**	**212.60**

EDWARDS, VIRGINIA G 1440 OLD LAWYERS RD MARSHVILLE, NC 28103

SOURCE	PROPERTY KEY	TAXES/FEES	INTEREST	AMOUNT DUE
RE	02111005A	10.59	0.00	10.59
Name Totals:		**10.59**	**0.00**	**10.59**

TAYLOR, MARILYN 7251 SUGAR AND WINE RD MONROE, NC 28110

SOURCE	PROPERTY KEY	TAXES/FEES	INTEREST	AMOUNT DUE
RE	01195012 01	10.58	0.00	10.58
Name Totals:		**10.58**	**0.00**	**10.58**

RIVERA, SHERYL R 1011 BIMELECH DR INDIAN TRAIL, NC 28079

SOURCE	PROPERTY KEY	TAXES/FEES	INTEREST	AMOUNT DUE
RE	07021764	10.44	0.00	10.44
Name Totals:		**10.44**	**0.00**	**10.44**

NASSAB, RENZA 7011 GOLDEN RAIN CT CHARLOTTE, NC 28277

SOURCE	PROPERTY KEY	TAXES/FEES	INTEREST	AMOUNT DUE
RE	03135047D	10.23	0.20	10.43
Name Totals:		**10.23**	**0.20**	**10.43**

RED ROOSTER PROPERTIES LLC PO BOX 235 INDIAN TRAIL, NC 28079

SOURCE	PROPERTY KEY	TAXES/FEES	INTEREST	AMOUNT DUE
RE	09228186	10.38	0.00	10.38
Name Totals:		**10.38**	**0.00**	**10.38**

NEUBERTH, CELINE A 2082 BELFORD GROVE DR APT 104 AIKEN, SC 29801

SOURCE	PROPERTY KEY	TAXES/FEES	INTEREST	AMOUNT DUE
RE	09066008P	10.12	0.20	10.32
Name Totals:		**10.12**	**0.20**	**10.32**

HERRERA FAMILY TRUST 3018 CEDAR FALLS DR WAXHAW, NC 28173

SOURCE	PROPERTY KEY	TAXES/FEES	INTEREST	AMOUNT DUE
RE	05141135	10.27	0.00	10.27
Name Totals:		**10.27**	**0.00**	**10.27**

Copyright (C) 1997-2026 DEVNET Incorporated

Uncollected Amounts By Names Report
Union County
Date Distributed as of : 1/16/2026

YEAR: 2025

TAXPAYER NAME/ADDRESS

STONE CREEK TOWNHOMES OF STALLINC 1905 WOODSTOCK RD STE 9250 ROSWELL, GA 30075

SOURCE	PROPERTY KEY	TAXES/FEES	INTEREST	AMOUNT DUE
RE	07099303	10.04	0.20	10.24
Name Totals:		**10.04**	**0.20**	**10.24**

BROWN, MARLENE M 8225 LANCASTER HWY WAXHAW, NC 28173

SOURCE	PROPERTY KEY	TAXES/FEES	INTEREST	AMOUNT DUE
RE	05045002B	10.22	0.00	10.22
Name Totals:		**10.22**	**0.00**	**10.22**

HORTON, LARA A 1544 JJ AUTRY RD MARSHVILLE, NC 28103

SOURCE	PROPERTY KEY	TAXES/FEES	INTEREST	AMOUNT DUE
RE	02089011Y	10.02	0.20	10.22
Name Totals:		**10.02**	**0.20**	**10.22**

JOHNSON, JEAN W 1313 ST REGIS CT MONROE, NC 281107731

SOURCE	PROPERTY KEY	TAXES/FEES	INTEREST	AMOUNT DUE
RE	09078057	10.01	0.20	10.21
Name Totals:		**10.01**	**0.20**	**10.21**

BRACEWELL, GREGORY 6608 SILVER FOX RD CHARLOTTE, NC 28270

SOURCE	PROPERTY KEY	TAXES/FEES	INTEREST	AMOUNT DUE
RE	09194009	10.04	0.00	10.04
Name Totals:		**10.04**	**0.00**	**10.04**

BURTON, RENELL D 4009 DAYLILLY RD MATTHEWS, NC 28104

SOURCE	PROPERTY KEY	TAXES/FEES	INTEREST	AMOUNT DUE
RE	07129971	10.00	0.00	10.00
Name Totals:		**10.00**	**0.00**	**10.00**

EVANS, WILLIAM TED 1699 STATE LINE RD PAGELAND, SC 29728

SOURCE	PROPERTY KEY	TAXES/FEES	INTEREST	AMOUNT DUE
RE	03159086	9.75	0.20	9.95
Name Totals:		**9.75**	**0.20**	**9.95**

ARMFIELD, LANDYS L HEIRS C/O TAL MCBRIDE 4040 20TH RD N ARLINGTON, VA 22207

SOURCE	PROPERTY KEY	TAXES/FEES	INTEREST	AMOUNT DUE
RE	02303042	9.71	0.19	9.90
Name Totals:		**9.71**	**0.19**	**9.90**

ROGERS, JOSIE HEIRS C/O WILLIAM ROGERS 1503 6TH ST N W WASHINGTON, DC 20001

SOURCE	PROPERTY KEY	TAXES/FEES	INTEREST	AMOUNT DUE
RE	02315047	9.71	0.19	9.90
Name Totals:		**9.71**	**0.19**	**9.90**

BIVENS, MARGARET C 603 WASHINGTON ST MARSHVILLE, NC 28103

SOURCE	PROPERTY KEY	TAXES/FEES	INTEREST	AMOUNT DUE
RE	02315046	9.71	0.19	9.90
Name Totals:		**9.71**	**0.19**	**9.90**

GORHAM, SHONA 6026 STONEPATH LN WAXHAW, NC 28173

SOURCE	PROPERTY KEY	TAXES/FEES	INTEREST	AMOUNT DUE
RE	05090029	9.60	0.19	9.79
Name Totals:		**9.60**	**0.19**	**9.79**

Copyright (C) 1997-2026 DEVNET Incorporated

Uncollected Amounts By Names Report
Union County
Date Distributed as of : 1/16/2026

YEAR: 2025

TAXPAYER NAME/ADDRESS

JORDAN, JUDY LYNN 3216 PLYLER MILL RD MONROE, NC 28112

SOURCE	PROPERTY KEY	TAXES/FEES	INTEREST	AMOUNT DUE
RE	09273023	9.55	0.19	9.74
Name Totals:		**9.55**	**0.19**	**9.74**

UNKNOWN ADDRESS UNKNOWN MONROE, NC 28110

SOURCE	PROPERTY KEY	TAXES/FEES	INTEREST	AMOUNT DUE
RE	09194146	9.55	0.19	9.74
Name Totals:		**9.55**	**0.19**	**9.74**

HWY 601 DEVELOPMENT LLC 520 EAGLETON DOWNS DR STE D PINEVILLE, NC 28134

SOURCE	PROPERTY KEY	TAXES/FEES	INTEREST	AMOUNT DUE
RE	09125183	9.55	0.19	9.74
Name Totals:		**9.55**	**0.19**	**9.74**

PERRY, HABAKKUK B HEIRS UNKNOWN ADDRESS UNKNOWN, NC 28110

SOURCE	PROPERTY KEY	TAXES/FEES	INTEREST	AMOUNT DUE
RE	09192133	9.55	0.19	9.74
Name Totals:		**9.55**	**0.19**	**9.74**

GILL, PATRICIA L 216 CEDAR ST MONROE, NC 28110

SOURCE	PROPERTY KEY	TAXES/FEES	INTEREST	AMOUNT DUE
RE	09228229	9.55	0.19	9.74
Name Totals:		**9.55**	**0.19**	**9.74**

HUGGINS, TONYA BAKER 5710 OLD PAGELAND MARSHVILLE RD MONROE, NC 281100000

SOURCE	PROPERTY KEY	TAXES/FEES	INTEREST	AMOUNT DUE
RE	03132002A	9.69	0.00	9.69
Name Totals:		**9.69**	**0.00**	**9.69**

THOMAS, GARREN MARC 9702 BARNBURGH LN HUNTERSVILLE, NC 28078

SOURCE	PROPERTY KEY	TAXES/FEES	INTEREST	AMOUNT DUE
RE	07012002A	9.52	0.00	9.52
Name Totals:		**9.52**	**0.00**	**9.52**

STANLEY, W DALLAS JR 42484 MOONSHINE DR NEW LONDON, NC 28127

SOURCE	PROPERTY KEY	TAXES/FEES	INTEREST	AMOUNT DUE
RE	03135003A	9.51	0.00	9.51
Name Totals:		**9.51**	**0.00**	**9.51**

SHILOH DEVELOPMENT LLC UNKNOWN MONROE, NC 28110

SOURCE	PROPERTY KEY	TAXES/FEES	INTEREST	AMOUNT DUE
RE	07093688	9.29	0.19	9.48
Name Totals:		**9.29**	**0.19**	**9.48**

YANDLE, ELLEN RUTH R 307 SOUTH FORK RD INDIAN TRAIL, NC 280797623

SOURCE	PROPERTY KEY	TAXES/FEES	INTEREST	AMOUNT DUE
RE	07114228	9.42	0.00	9.42
Name Totals:		**9.42**	**0.00**	**9.42**

SNEAD, CHARLES FRANKLIN JR 605 CHARLES FRANKLIN ST MONROE, NC 28110

SOURCE	PROPERTY KEY	TAXES/FEES	INTEREST	AMOUNT DUE
RE	09375111	9.19	0.18	9.37
Name Totals:		**9.19**	**0.18**	**9.37**

Copyright (C) 1997-2026 DEVNET Incorporated

Uncollected Amounts By Names Report
Union County
Date Distributed as of : 1/16/2026

YEAR: 2025

TAXPAYER NAME/ADDRESS

PRESSLEY, ELAINE A 3904 BELK MILL RD WINGATE, NC 28174

SOURCE	PROPERTY KEY	TAXES/FEES	INTEREST	AMOUNT DUE
RE	03174009	9.32	0.00	9.32
Name Totals:		**9.32**	**0.00**	**9.32**

DOMINGUEZ, ISABEL HUESCA 526 MIDWAY DR INDIAN TRAIL, NC 28079

SOURCE	PROPERTY KEY	TAXES/FEES	INTEREST	AMOUNT DUE
RE	07087050	9.13	0.18	9.31
Name Totals:		**9.13**	**0.18**	**9.31**

BAYNE, LINDA H C/O KENNETH THREATT 108 SOUTH FORK RD INDIAN TRAIL, NC 280798696

SOURCE	PROPERTY KEY	TAXES/FEES	INTEREST	AMOUNT DUE
RE	07114083A02	9.13	0.18	9.31
Name Totals:		**9.13**	**0.18**	**9.31**

LOPEZ, ISAMAR G ALONSO 6030 STONEPATH LN WAXHAW, NC 28173

SOURCE	PROPERTY KEY	TAXES/FEES	INTEREST	AMOUNT DUE
RE	05090029G	9.12	0.18	9.30
Name Totals:		**9.12**	**0.18**	**9.30**

POOLE, JUDY DIANE 6005 STONEPATH LN WAXHAW, NC 28173

SOURCE	PROPERTY KEY	TAXES/FEES	INTEREST	AMOUNT DUE
RE	05090028A	9.12	0.18	9.30
Name Totals:		**9.12**	**0.18**	**9.30**

RED, ROOSTER PROPERTIES LLC PO BOX 235 INDIAN TRAIL, NC 28079

SOURCE	PROPERTY KEY	TAXES/FEES	INTEREST	AMOUNT DUE
RE	09235184A	9.28	0.00	9.28
Name Totals:		**9.28**	**0.00**	**9.28**

GORDON BUILDERS INC PO BOX 470435 CHARLOTTE, NC 28247

SOURCE	PROPERTY KEY	TAXES/FEES	INTEREST	AMOUNT DUE
RE	08078078	9.28	0.00	9.28
Name Totals:		**9.28**	**0.00**	**9.28**

NASSAB, RENZA PO BOX 454 LAFAYETTE, CA 94549

SOURCE	PROPERTY KEY	TAXES/FEES	INTEREST	AMOUNT DUE
RE	03135047L	9.00	0.18	9.18
Name Totals:		**9.00**	**0.18**	**9.18**

BRASWELL JAMES REECE 4520 MORGAN MILL RD MONROE, NC 28110

SOURCE	PROPERTY KEY	TAXES/FEES	INTEREST	AMOUNT DUE
RE	08138009A	9.13	0.00	9.13
Name Totals:		**9.13**	**0.00**	**9.13**

DIAZ-CHACON, LILIANA MARIA 1108 PARKER ST MONROE, NC 28112

SOURCE	PROPERTY KEY	TAXES/FEES	INTEREST	AMOUNT DUE
RE	09238152	9.00	0.00	9.00
Name Totals:		**9.00**	**0.00**	**9.00**

IVIE, MIKE 19830 DAVIDSON CONCORD RD DAVIDSON, NC 28036

SOURCE	PROPERTY KEY	TAXES/FEES	INTEREST	AMOUNT DUE
RE	08105015B	9.00	0.00	9.00
Name Totals:		**9.00**	**0.00**	**9.00**

Copyright (C) 1997-2026 DEVNET Incorporated

Uncollected Amounts By Names Report
Union County
Date Distributed as of : 1/16/2026

YEAR: 2025

TAXPAYER NAME/ADDRESS

BAXLEY, JENNIFER W 1181 ARIZON BEND WATKINSVILLE, GA 30677

SOURCE	PROPERTY KEY	TAXES/FEES	INTEREST	AMOUNT DUE
RE	08072011A	8.79	0.18	8.97
Name Totals:		**8.79**	**0.18**	**8.97**

ROGERS, WILLIAM 1503 6TH ST N W WASHINGTON, DC 20013

SOURCE	PROPERTY KEY	TAXES/FEES	INTEREST	AMOUNT DUE
RE	02315048	8.74	0.17	8.91
Name Totals:		**8.74**	**0.17**	**8.91**

SNEAD, CHARLES FRANKLIN JR 605 CHARLES FRANKLIN ST MONROE, NC 28110

SOURCE	PROPERTY KEY	TAXES/FEES	INTEREST	AMOUNT DUE
RE	09375113	8.71	0.17	8.88
RE	09375112	8.71	0.17	8.88
RE	09375110	8.71	0.17	8.88
RE	09375109	8.71	0.17	8.88
RE	09375108	8.71	0.17	8.88
Name Totals:		**43.55**	**0.85**	**44.40**

RJ GLENDALOUGH LLC 251 LITTLE FALLS DR WILMINGTON, DE 19808

SOURCE	PROPERTY KEY	TAXES/FEES	INTEREST	AMOUNT DUE
RE	08300328	8.68	0.17	8.85
Name Totals:		**8.68**	**0.17**	**8.85**

CALLONWOOD LLC C/O CEDAR MANAGEMENT GROUP PO BOX 26844 CHARLOTTE, NC 28221

SOURCE	PROPERTY KEY	TAXES/FEES	INTEREST	AMOUNT DUE
RE	07147501A	8.65	0.17	8.82
Name Totals:		**8.65**	**0.17**	**8.82**

NAPIER, HENRY JAMES JR 5510 PLEASANT HILL CHURCH RD MARSHVILLE, NC 28103

SOURCE	PROPERTY KEY	TAXES/FEES	INTEREST	AMOUNT DUE
RE	01033006	8.59	0.17	8.76
Name Totals:		**8.59**	**0.17**	**8.76**

THIMIOS, JEAN L 3752 MILLINGTON CT MONROE, NC 28110

SOURCE	PROPERTY KEY	TAXES/FEES	INTEREST	AMOUNT DUE
RE	09256189	8.75	0.00	8.75
Name Totals:		**8.75**	**0.00**	**8.75**

H & H CONSTRUCTORS OF FAYETTEVILLE 14701 PHILLIPS HWY STE 300 JACKSONVILLE, FL 32256

SOURCE	PROPERTY KEY	TAXES/FEES	INTEREST	AMOUNT DUE
RE	07135349	8.74	0.00	8.74
Name Totals:		**8.74**	**0.00**	**8.74**

H & H CONSTRUCTORS OF FAYETTEVILLE 14701 PHILIPS HWY STE 300 JACKSONVILLE, FL 32256

SOURCE	PROPERTY KEY	TAXES/FEES	INTEREST	AMOUNT DUE
RE	07135367	8.74	0.00	8.74
Name Totals:		**8.74**	**0.00**	**8.74**

Copyright (C) 1997-2026 DEVNET Incorporated

Uncollected Amounts By Names Report
Union County
Date Distributed as of : 1/16/2026

YEAR: 2025

TAXPAYER NAME/ADDRESS

ALEXANDER, ANNIE C/O ZELLINE ANDERSON 264 S HIRST ST PHILADELPHIA, PA 19139

SOURCE	PROPERTY KEY	TAXES/FEES	INTEREST	AMOUNT DUE
RE	02318018	8.52	0.17	8.69
Name Totals:		**8.52**	**0.17**	**8.69**

HELMS, MARGARET B 120 COLLEGE ST MARSHVILLE, NC 28103

SOURCE	PROPERTY KEY	TAXES/FEES	INTEREST	AMOUNT DUE
RE	02309037A	8.62	0.00	8.62
Name Totals:		**8.62**	**0.00**	**8.62**

BRASWELL JAMES REECE 4520 MORGAN MILL RD MONROE, NC 28110

SOURCE	PROPERTY KEY	TAXES/FEES	INTEREST	AMOUNT DUE
RE	08138009	8.50	0.00	8.50
Name Totals:		**8.50**	**0.00**	**8.50**

DFC WINGATE LLC 13000 SAWGRASS VILLAGE CIRCLE BUILDING 5 SUITE 24 PONTE VEDRA BEACH, FL 32082

SOURCE	PROPERTY KEY	TAXES/FEES	INTEREST	AMOUNT DUE
RE	09049297	8.32	0.17	8.49
Name Totals:		**8.32**	**0.17**	**8.49**

TOLEDO, OMAR 301 BURRIS ST WINGATE, NC 28174

SOURCE	PROPERTY KEY	TAXES/FEES	INTEREST	AMOUNT DUE
RE	02242114	8.32	0.17	8.49
Name Totals:		**8.32**	**0.17**	**8.49**

LAPISH, CAROLYN TOMBERLIN 2409 PURSER RUSHING RD MONROE, NC 28110

SOURCE	PROPERTY KEY	TAXES/FEES	INTEREST	AMOUNT DUE
RE	08099020B	8.30	0.17	8.47
Name Totals:		**8.30**	**0.17**	**8.47**

BLUE SKY PROPERTIES OF NC LLC C/O BRADLEY NORRIS 19-A CAUSEWAY DRIVE OCEAN ISLE BEACH, NC 28469

SOURCE	PROPERTY KEY	TAXES/FEES	INTEREST	AMOUNT DUE
RE	06003001L	8.28	0.17	8.45
Name Totals:		**8.28**	**0.17**	**8.45**

HUNTLEY, GAIL A 703 EDGEHILL DR MONROE, NC 281109596

SOURCE	PROPERTY KEY	TAXES/FEES	INTEREST	AMOUNT DUE
RE	09273078	8.25	0.17	8.42
Name Totals:		**8.25**	**0.17**	**8.42**

BROOME STREET LLC 400 N BROOME ST STE 400 WAXHAW, NC 28173

SOURCE	PROPERTY KEY	TAXES/FEES	INTEREST	AMOUNT DUE
RE	05113053	8.36	0.00	8.36
Name Totals:		**8.36**	**0.00**	**8.36**

KIKER, FRANCES G 3021 E BRIEF RD MONROE, NC 28110

SOURCE	PROPERTY KEY	TAXES/FEES	INTEREST	AMOUNT DUE
RE	08087007	8.35	0.00	8.35
Name Totals:		**8.35**	**0.00**	**8.35**

RUSHING, SUSAN MANSHACK HEIRS 315 WORTHINGTON CIR MYRTLE BEACH, SC 29588

SOURCE	PROPERTY KEY	TAXES/FEES	INTEREST	AMOUNT DUE
RE	04279037	8.19	0.16	8.35
Name Totals:		**8.19**	**0.16**	**8.35**

Copyright (C) 1997-2026 DEVNET Incorporated

Uncollected Amounts By Names Report
Union County
Date Distributed as of : 1/16/2026

YEAR: 2025

TAXPAYER NAME/ADDRESS

PINCHUK, VLADISLAV M 617 EDGEHILL DR MONROE, NC 28110

SOURCE	PROPERTY KEY	TAXES/FEES	INTEREST	AMOUNT DUE
RE	09351002	8.19	0.16	8.35
Name Totals:		**8.19**	**0.16**	**8.35**

SKAGGS, HILBERT D 2919 S ROCKY RIVER RD MONROE, NC 28112

SOURCE	PROPERTY KEY	TAXES/FEES	INTEREST	AMOUNT DUE
RE	05186014B	8.16	0.16	8.32
Name Totals:		**8.16**	**0.16**	**8.32**

RUSSELL, TIMOTHY NEAL 5514 JERUSALEM CHURCH RD MARSHVILLE, NC 28103

SOURCE	PROPERTY KEY	TAXES/FEES	INTEREST	AMOUNT DUE
RE	01096001	8.30	0.00	8.30
Name Totals:		**8.30**	**0.00**	**8.30**

COUICK, HELEN C 6416 MCWHORTER RD WAXHAW, NC 28173

SOURCE	PROPERTY KEY	TAXES/FEES	INTEREST	AMOUNT DUE
RE	05039024B	8.14	0.16	8.30
Name Totals:		**8.14**	**0.16**	**8.30**

PARKER, WILLIAM J C/O APRIL CHANCE 13245 A RUSTIC LN STANFIELD, NC 28163

SOURCE	PROPERTY KEY	TAXES/FEES	INTEREST	AMOUNT DUE
RE	09247016A	8.13	0.16	8.29
Name Totals:		**8.13**	**0.16**	**8.29**

SPECKMAN, TIMOTHY JAMES 14417 LAWYERS RD MATTHEWS, NC 28105

SOURCE	PROPERTY KEY	TAXES/FEES	INTEREST	AMOUNT DUE
RE	D8321005H	8.11	0.16	8.27
Name Totals:		**8.11**	**0.16**	**8.27**

MCCORKLE, PEGGY ANNE 804 HC BAUCOM RD MONROE, NC 281108567

SOURCE	PROPERTY KEY	TAXES/FEES	INTEREST	AMOUNT DUE
RE	07096088	8.21	0.00	8.21
Name Totals:		**8.21**	**0.00**	**8.21**

GRIFFIN, ANNETTE D 1022 LANDSFORD RD MARSHVILLE, NC 28103

SOURCE	PROPERTY KEY	TAXES/FEES	INTEREST	AMOUNT DUE
RE	02117002B	8.02	0.16	8.18
Name Totals:		**8.02**	**0.16**	**8.18**

BAKER, SAMUEL KEITH 718 SIKES MILL RD MONROE, NC 28110

SOURCE	PROPERTY KEY	TAXES/FEES	INTEREST	AMOUNT DUE
RE	08207008C	8.00	0.16	8.16
Name Totals:		**8.00**	**0.16**	**8.16**

ANDERSON, PHILLIP GERALD TRUSTEE E 13624 PROVIDENCE RD MATTHEWS, NC 28104

SOURCE	PROPERTY KEY	TAXES/FEES	INTEREST	AMOUNT DUE
RE	06150044D	7.90	0.16	8.06
Name Totals:		**7.90**	**0.16**	**8.06**

FUNDERBURK, CHRISTY 1704 MUSSELWHITE RD WINGATE, NC 28174

SOURCE	PROPERTY KEY	TAXES/FEES	INTEREST	AMOUNT DUE
RE	04030022D	8.01	0.00	8.01
Name Totals:		**8.01**	**0.00**	**8.01**

Copyright (C) 1997-2026 DEVNET Incorporated

Uncollected Amounts By Names Report
Union County
Date Distributed as of : 1/16/2026

YEAR: 2025

TAXPAYER NAME/ADDRESS

L V LESSLIE PROPERTIES LLC 7109 ANCHORAGE LANE TEGA CAY, SC 29708

SOURCE	PROPERTY KEY	TAXES/FEES	INTEREST	AMOUNT DUE
RE	09357002E	8.00	0.00	8.00
Name Totals:		**8.00**	**0.00**	**8.00**

HWY 601 DEVELOPMENT LLC 520 EAGLETON DOWNS DR STE D PINEVILLE, NC 28134

SOURCE	PROPERTY KEY	TAXES/FEES	INTEREST	AMOUNT DUE
RE	09125277	7.82	0.16	7.98
Name Totals:		**7.82**	**0.16**	**7.98**

HELMS, BENJAMIN MARK 1608 BUENA VISTA RD MONROE, NC 28112

SOURCE	PROPERTY KEY	TAXES/FEES	INTEREST	AMOUNT DUE
RE	09273246	7.82	0.16	7.98
Name Totals:		**7.82**	**0.16**	**7.98**

MCLARTY, WILLIAM H 1504 STAFFORD ST MONROE, NC 281102810

SOURCE	PROPERTY KEY	TAXES/FEES	INTEREST	AMOUNT DUE
RE	09222026	7.82	0.16	7.98
Name Totals:		**7.82**	**0.16**	**7.98**

BRAWAND, DENNIS 8501 LANDSFORD RD MONROE, NC 28112

SOURCE	PROPERTY KEY	TAXES/FEES	INTEREST	AMOUNT DUE
RE	09363178	7.97	0.00	7.97
Name Totals:		**7.97**	**0.00**	**7.97**

FLOW, DANNY RAY 2514 KEMPSAR LANE MONROE, NC 28110

SOURCE	PROPERTY KEY	TAXES/FEES	INTEREST	AMOUNT DUE
RE	08099008D	7.81	0.16	7.97
Name Totals:		**7.81**	**0.16**	**7.97**

CENTURY COMMUNITIES SOUTHEAST LLC 7401 CARMEL EXECUTIVE PARK DR STE 310 CHARLOTTE, NC 28226

SOURCE	PROPERTY KEY	TAXES/FEES	INTEREST	AMOUNT DUE
RE	09216611	7.93	0.00	7.93
Name Totals:		**7.93**	**0.00**	**7.93**

DONAHUE, WANDA P 4205 FOREST DR INDIAN TRAIL, NC 28079

SOURCE	PROPERTY KEY	TAXES/FEES	INTEREST	AMOUNT DUE
RE	08300036A	7.83	0.00	7.83
Name Totals:		**7.83**	**0.00**	**7.83**

NEGRU, ALEKSEY 11113 VALLEY SPRING DR CHARLOTTE, NC 28277

SOURCE	PROPERTY KEY	TAXES/FEES	INTEREST	AMOUNT DUE
RE	07063083	7.63	0.15	7.78
Name Totals:		**7.63**	**0.15**	**7.78**

BULLARD, STEVEN TODD 7111 LONNIE LITTLE RD MARSHVILLE, NC 28103

SOURCE	PROPERTY KEY	TAXES/FEES	INTEREST	AMOUNT DUE
RE	01027017C	7.76	0.00	7.76
Name Totals:		**7.76**	**0.00**	**7.76**

BRAWAND, DENNIS 8501 LANDSFORD RD MONROE, NC 28112

SOURCE	PROPERTY KEY	TAXES/FEES	INTEREST	AMOUNT DUE
RE	04051010	7.76	0.00	7.76

Copyright (C) 1997-2026 DEVNET Incorporated

Uncollected Amounts By Names Report
Union County
Date Distributed as of : 1/16/2026

YEAR: 2025

TAXPAYER NAME/ADDRESS

BRAWAND, DENNIS 8501 LANDSFORD RD MONROE, NC 28112

SOURCE	PROPERTY KEY	TAXES/FEES	INTEREST	AMOUNT DUE
RE	09402407	7.72	0.00	7.72
Name Totals:		**15.48**	**0.00**	**15.48**

BIVENS, HATTIE HEIRS UNKNOWN UNKNOWN, NC 28110

SOURCE	PROPERTY KEY	TAXES/FEES	INTEREST	AMOUNT DUE
RE	09025006	7.56	0.15	7.71
Name Totals:		**7.56**	**0.15**	**7.71**

DONAHUE, WANDA P 4205 FOREST DR INDIAN TRAIL, NC 28079

SOURCE	PROPERTY KEY	TAXES/FEES	INTEREST	AMOUNT DUE
RE	08300036C	7.64	0.00	7.64
Name Totals:		**7.64**	**0.00**	**7.64**

L V LESSLIE PROPERTIES LLC 7109 ANCHORAGE LANE TEGA CAY, SC 29708

SOURCE	PROPERTY KEY	TAXES/FEES	INTEREST	AMOUNT DUE
RE	09357002K	7.61	0.00	7.61
Name Totals:		**7.61**	**0.00**	**7.61**

MCCAIN, JOHN HENRY JR 200 WILLOUGHBY WOODS DR MONROE, NC 28110

SOURCE	PROPERTY KEY	TAXES/FEES	INTEREST	AMOUNT DUE
RE	09192057	7.38	0.15	7.53
Name Totals:		**7.38**	**0.15**	**7.53**

TARLTON, JAMES E 200 CASTLEWOOD DR APT 812 SALISBURY, NC 28147

SOURCE	PROPERTY KEY	TAXES/FEES	INTEREST	AMOUNT DUE
RE	08060008K	7.36	0.15	7.51
Name Totals:		**7.36**	**0.15**	**7.51**

BRAWAND, DENNIS 8501 LANDSFORD RD MONROE, NC 28112

SOURCE	PROPERTY KEY	TAXES/FEES	INTEREST	AMOUNT DUE
RE	07066312	7.50	0.00	7.50
Name Totals:		**7.50**	**0.00**	**7.50**

MUNSON, PAULA KIKER ET AL 3405 SIKES MILL RD MONROE, NC 28110

SOURCE	PROPERTY KEY	TAXES/FEES	INTEREST	AMOUNT DUE
RE	08129030B	7.33	0.15	7.48
Name Totals:		**7.33**	**0.15**	**7.48**

GRIFFIN, SANDY 7118 PINEWOOD FOREST DR INDIAN TRAIL, NC 28079

SOURCE	PROPERTY KEY	TAXES/FEES	INTEREST	AMOUNT DUE
RE	07093021	7.46	0.00	7.46
Name Totals:		**7.46**	**0.00**	**7.46**

FENN, DEBBIE ALMEIDA 5507 NEW TOWN RD WAXHAW, NC 28173

SOURCE	PROPERTY KEY	TAXES/FEES	INTEREST	AMOUNT DUE
RE	06075010B	7.31	0.15	7.46
Name Totals:		**7.31**	**0.15**	**7.46**

HELMS, GARRETTE WAYNE 2807 CORINTH CHURCH RD MONROE, NC 28112

SOURCE	PROPERTY KEY	TAXES/FEES	INTEREST	AMOUNT DUE
RE	09354096M	7.22	0.14	7.36
Name Totals:		**7.22**	**0.14**	**7.36**

Copyright (C) 1997-2026 DEVNET Incorporated

Uncollected Amounts By Names Report
Union County
Date Distributed as of : 1/16/2026

YEAR: 2025

TAXPAYER NAME/ADDRESS

BRAWAND, DENNIS 8501 LANDSFORD RD MONROE, NC 28112

SOURCE	PROPERTY KEY	TAXES/FEES	INTEREST	AMOUNT DUE
RE	09342073	7.32	0.00	7.32
Name Totals:		**7.32**	**0.00**	**7.32**

HOWARD SHARON D LIVING TRUST 2805 BAKER CIR WAXHAW, NC 28173

SOURCE	PROPERTY KEY	TAXES/FEES	INTEREST	AMOUNT DUE
RE	06084028	7.29	0.00	7.29
Name Totals:		**7.29**	**0.00**	**7.29**

YOW, PATRICIA E 3000 DUCK POINT DR MONROE, NC 28110

SOURCE	PROPERTY KEY	TAXES/FEES	INTEREST	AMOUNT DUE
RE	09105183	7.14	0.00	7.14
Name Totals:		**7.14**	**0.00**	**7.14**

HELMS, REBECCA S 6226 SCOTT LONG RD INDIAN TRAIL, NC 28079

SOURCE	PROPERTY KEY	TAXES/FEES	INTEREST	AMOUNT DUE
RE	07024003E	7.10	0.00	7.10
Name Totals:		**7.10**	**0.00**	**7.10**

ARBORWOOD TOWNHOMES HOMEOWNEF PO BOX 3340 FORT MILL, SC 29716

SOURCE	PROPERTY KEY	TAXES/FEES	INTEREST	AMOUNT DUE
RE	09267246	6.95	0.14	7.09
Name Totals:		**6.95**	**0.14**	**7.09**

PRICE, KIMBERLY KIKER 3405 SIKES MILL RD MONROE, NC 28110

SOURCE	PROPERTY KEY	TAXES/FEES	INTEREST	AMOUNT DUE
RE	08126031C	6.83	0.14	6.97
Name Totals:		**6.83**	**0.14**	**6.97**

LOTHARP, BRIAN PO BOX 351 MARSHVILLE, NC 28103

SOURCE	PROPERTY KEY	TAXES/FEES	INTEREST	AMOUNT DUE
RE	02310094D	6.80	0.14	6.94
Name Totals:		**6.80**	**0.14**	**6.94**

HORNE, RACHEL W 916 HASTY RD MARSHVILLE, NC 28103

SOURCE	PROPERTY KEY	TAXES/FEES	INTEREST	AMOUNT DUE
RE	02315023	6.80	0.14	6.94
Name Totals:		**6.80**	**0.14**	**6.94**

BRASWELL, JAMES RICHMOND 4520 MORGAN MILL RD MONROE, NC 281109353

SOURCE	PROPERTY KEY	TAXES/FEES	INTEREST	AMOUNT DUE
RE	08138013	6.73	0.00	6.73
Name Totals:		**6.73**	**0.00**	**6.73**

WISE, SHAUN 3815 ZEBULON WILLIAMS RD MONROE, NC 28110

SOURCE	PROPERTY KEY	TAXES/FEES	INTEREST	AMOUNT DUE
RE	08042006Z	6.57	0.13	6.70
Name Totals:		**6.57**	**0.13**	**6.70**

MYACHIN, DMITRIY ALEKSANDROVICH 313 MAIDSTONE DR MONROE, NC 28110

SOURCE	PROPERTY KEY	TAXES/FEES	INTEREST	AMOUNT DUE
RE	09177323	6.70	0.00	6.70
Name Totals:		**6.70**	**0.00**	**6.70**

Copyright (C) 1997-2026 DEVNET Incorporated

Uncollected Amounts By Names Report
Union County
Date Distributed as of : 1/16/2026

YEAR: 2025

TAXPAYER NAME/ADDRESS

GILSDORF, ROY CLARK 4307 MOSER CIR INDIAN TRAIL, NC 28079

SOURCE	PROPERTY KEY	TAXES/FEES	INTEREST	AMOUNT DUE
RE	07042038	6.68	0.00	6.68
Name Totals:		**6.68**	**0.00**	**6.68**

CENTURY COMMUNITIES SOUTHEAST LLC 7401 CARMEL EXECUTIVE PARK DR STE 310 CHARLOTTE, NC 28226

SOURCE	PROPERTY KEY	TAXES/FEES	INTEREST	AMOUNT DUE
RE	09216688	6.64	0.00	6.64
RE	09216687	6.64	0.00	6.64
RE	09216686	6.64	0.00	6.64
RE	09216685	6.64	0.00	6.64
RE	09216684	6.64	0.00	6.64
RE	09216683	6.64	0.00	6.64
RE	09216682	6.64	0.00	6.64
RE	09216681	6.64	0.00	6.64
RE	09216680	6.64	0.00	6.64
RE	09216679	6.64	0.00	6.64
RE	09216678	6.64	0.00	6.64
RE	09216677	6.64	0.00	6.64
RE	09216676	6.64	0.00	6.64
RE	09216674	6.64	0.00	6.64
RE	09216639	6.64	0.00	6.64
RE	09216638	6.64	0.00	6.64
RE	09216637	6.64	0.00	6.64
RE	09216636	6.64	0.00	6.64
RE	09216635	6.64	0.00	6.64
RE	09216633	6.64	0.00	6.64
RE	09216608	6.64	0.00	6.64
RE	09216607	6.64	0.00	6.64
RE	09216606	6.64	0.00	6.64
RE	09216605	6.64	0.00	6.64
RE	09216604	6.64	0.00	6.64
RE	09216573	6.64	0.00	6.64
Name Totals:		**172.64**	**0.00**	**172.64**

HEMPHILL-NOLAN, LOUISE C 1205 HADLEY PARK LN MATTHEWS, NC 28104

SOURCE	PROPERTY KEY	TAXES/FEES	INTEREST	AMOUNT DUE
RE	06204200	6.50	0.13	6.63
Name Totals:		**6.50**	**0.13**	**6.63**

KIRBY, STEPHEN H TRUSTEE 1205 BRACKISH BAY RD NORTH MYRTLE BEACH, SC 29582

SOURCE	PROPERTY KEY	TAXES/FEES	INTEREST	AMOUNT DUE
RE	04156023A	6.61	0.00	6.61
Name Totals:		**6.61**	**0.00**	**6.61**

Copyright (C) 1997-2026 DEVNET Incorporated

Uncollected Amounts By Names Report
Union County
Date Distributed as of : 1/16/2026

YEAR: 2025

TAXPAYER NAME/ADDRESS

STAWSKI, JAMES 11023 JORDAN RAE LN CHARLOTTE, NC 28277

SOURCE	PROPERTY KEY	TAXES/FEES	INTEREST	AMOUNT DUE
RE	05048029	6.59	0.00	6.59
Name Totals:		**6.59**	**0.00**	**6.59**

BRAWAND, DENNIS 8501 LANDSFORD RD MONROE, NC 28112

SOURCE	PROPERTY KEY	TAXES/FEES	INTEREST	AMOUNT DUE
RE	09363321	6.56	0.00	6.56
Name Totals:		**6.56**	**0.00**	**6.56**

MEDLIN, VICTOR ALAN 5315 GOLDMINE RD MONROE, NC 28110

SOURCE	PROPERTY KEY	TAXES/FEES	INTEREST	AMOUNT DUE
RE	07123016A	6.50	0.00	6.50
Name Totals:		**6.50**	**0.00**	**6.50**

RED, ROOSTER PROPERTIES LLC PO BOX 235 INDIAN TRAIL, NC 28079

SOURCE	PROPERTY KEY	TAXES/FEES	INTEREST	AMOUNT DUE
RE	09270056	6.48	0.00	6.48
Name Totals:		**6.48**	**0.00**	**6.48**

HANEY, KENNETH JACKSON 3716 HAYES RD MONROE, NC 28110

SOURCE	PROPERTY KEY	TAXES/FEES	INTEREST	AMOUNT DUE
RE	09393007A	6.28	0.13	6.41
Name Totals:		**6.28**	**0.13**	**6.41**

DAVIS, RICHARD T 7923 HAIGLER GIN RD MONROE, NC 28110

SOURCE	PROPERTY KEY	TAXES/FEES	INTEREST	AMOUNT DUE
RE	05090031	6.24	0.12	6.36
Name Totals:		**6.24**	**0.12**	**6.36**

WILSON, SHERRY B 705 STACK RD MONROE, NC 28112

SOURCE	PROPERTY KEY	TAXES/FEES	INTEREST	AMOUNT DUE
RE	09207063A	6.22	0.12	6.34
Name Totals:		**6.22**	**0.12**	**6.34**

BRASWELL JAMES R 4520 MORGAN MILL RD MONROE, NC 28110

SOURCE	PROPERTY KEY	TAXES/FEES	INTEREST	AMOUNT DUE
RE	08138010A	6.28	0.00	6.28
Name Totals:		**6.28**	**0.00**	**6.28**

RIDGELINE-WAXHAW LLC UNKNOWN UNKNOWN, NC 28110

SOURCE	PROPERTY KEY	TAXES/FEES	INTEREST	AMOUNT DUE
RE	05112118	6.16	0.12	6.28
Name Totals:		**6.16**	**0.12**	**6.28**

BELTON, CHRISTINE A HEIRS 911 BELTON ST MONROE, NC 28110

SOURCE	PROPERTY KEY	TAXES/FEES	INTEREST	AMOUNT DUE
RE	09189112	6.08	0.12	6.20
RE	09189111	6.08	0.12	6.20
RE	09189109	6.08	0.12	6.20
Name Totals:		**18.24**	**0.36**	**18.60**

Copyright (C) 1997-2026 DEVNET Incorporated

Uncollected Amounts By Names Report
Union County
Date Distributed as of : 1/16/2026

YEAR: 2025

TAXPAYER NAME/ADDRESS

EUDY, PAMELA H 7409 CARL POLK RD MONROE, NC 28110

SOURCE	PROPERTY KEY	TAXES/FEES	INTEREST	AMOUNT DUE
RE	08045019C	6.07	0.12	6.19
Name Totals:		**6.07**	**0.12**	**6.19**

TOLEDO, OMAR 301 BURRIS ST WINGATE, NC 28174

SOURCE	PROPERTY KEY	TAXES/FEES	INTEREST	AMOUNT DUE
RE	02242115	6.05	0.12	6.17
Name Totals:		**6.05**	**0.12**	**6.17**

MARSH, EMMETT L ET AL 1402 MARSH RD MARSHVILLE, NC 28103

SOURCE	PROPERTY KEY	TAXES/FEES	INTEREST	AMOUNT DUE
RE	02092007	6.12	0.00	6.12
Name Totals:		**6.12**	**0.00**	**6.12**

MCDONALD, REGGIE 14221 NANCY RUTH LN CHARLOTTE, NC 28227

SOURCE	PROPERTY KEY	TAXES/FEES	INTEREST	AMOUNT DUE
RE	04237019E	5.99	0.12	6.11
Name Totals:		**5.99**	**0.12**	**6.11**

BAUCOM, JEFFREY ALAN 301 NE 45TH ST SOUTHPORT, NC 28465

SOURCE	PROPERTY KEY	TAXES/FEES	INTEREST	AMOUNT DUE
RE	Z8093008C	6.07	0.00	6.07
Name Totals:		**6.07**	**0.00**	**6.07**

KIMBRO, BETTY JO DULIN 724 DENNING PL CHARLOTTE, NC 28227

SOURCE	PROPERTY KEY	TAXES/FEES	INTEREST	AMOUNT DUE
RE	07063133	6.03	0.00	6.03
Name Totals:		**6.03**	**0.00**	**6.03**

WYNN, DOROTHY 508 MAURICE ST MONROE, NC 28112

SOURCE	PROPERTY KEY	TAXES/FEES	INTEREST	AMOUNT DUE
RE	09237007A	6.03	0.00	6.03
Name Totals:		**6.03**	**0.00**	**6.03**

KEZIAH, CASEY DAN 3010 DUNCAN KEZIAH RD MONROE, NC 28110

SOURCE	PROPERTY KEY	TAXES/FEES	INTEREST	AMOUNT DUE
RE	09213008L	5.86	0.12	5.98
Name Totals:		**5.86**	**0.12**	**5.98**

RICK DUNCAN CONSTRUCTION INC 215 E CJ THOMAS RD MONROE, NC 281109788

SOURCE	PROPERTY KEY	TAXES/FEES	INTEREST	AMOUNT DUE
RE	08198008L	5.86	0.12	5.98
Name Totals:		**5.86**	**0.12**	**5.98**

KING, ISIAH HEIRS 930 BERRYHIL RD CHARLOTTE, NC 28208

SOURCE	PROPERTY KEY	TAXES/FEES	INTEREST	AMOUNT DUE
RE	02319017	5.83	0.12	5.95
Name Totals:		**5.83**	**0.12**	**5.95**

HEGGINS, ZENOBIA ANN QUICK 5914 SECREST SHORT CUT RD MONROE, NC 28110

SOURCE	PROPERTY KEY	TAXES/FEES	INTEREST	AMOUNT DUE
RE	K7024041M	5.72	0.11	5.83
Name Totals:		**5.72**	**0.11**	**5.83**

Copyright (C) 1997-2026 DEVNET Incorporated

Uncollected Amounts By Names Report
Union County
Date Distributed as of : 1/16/2026

YEAR: 2025

TAXPAYER NAME/ADDRESS

UNKNOWN ADDRESS UNKNOWN MONROE, NC 28110

SOURCE	PROPERTY KEY	TAXES/FEES	INTEREST	AMOUNT DUE
RE	09273001A	5.64	0.11	5.75
Name Totals:		**5.64**	**0.11**	**5.75**

MORNING GLORY FARM LLC 6205 KATE RD MONROE, NC 28110

SOURCE	PROPERTY KEY	TAXES/FEES	INTEREST	AMOUNT DUE
RE	08195019B	5.70	0.00	5.70
Name Totals:		**5.70**	**0.00**	**5.70**

FLOYD, LAVONNE 6404 PHILADELPHIA CHURCH RD MARSHVILLE, NC 28103

SOURCE	PROPERTY KEY	TAXES/FEES	INTEREST	AMOUNT DUE
RE	03111005	5.70	0.00	5.70
Name Totals:		**5.70**	**0.00**	**5.70**

RUSHING, JUDY CATHERINE MEDLIN 7530 RALPH LN STANFIELD, NC 28163

SOURCE	PROPERTY KEY	TAXES/FEES	INTEREST	AMOUNT DUE
RE	01147006C	5.56	0.11	5.67
Name Totals:		**5.56**	**0.11**	**5.67**

PRICE, KIMBERLY KIKER 3405 SIKES MILL RD MONROE, NC 28110

SOURCE	PROPERTY KEY	TAXES/FEES	INTEREST	AMOUNT DUE
RE	08126031E	5.37	0.11	5.48
Name Totals:		**5.37**	**0.11**	**5.48**

BURCH, CLINT W 6709 PHILADELPHIA CHURCH RD MARSHVILLE, NC 28103

SOURCE	PROPERTY KEY	TAXES/FEES	INTEREST	AMOUNT DUE
RE	03114009K	5.36	0.11	5.47
Name Totals:		**5.36**	**0.11**	**5.47**

KASARAH, LLC PO BOX 3067 CONCORD, NC 28025

SOURCE	PROPERTY KEY	TAXES/FEES	INTEREST	AMOUNT DUE
RE	07069213	5.25	0.11	5.36
Name Totals:		**5.25**	**0.11**	**5.36**

ARBORWOOD TOWNHOMES HOMEOWNEF PO BOX 3340 FORT MILL, SC 29716

SOURCE	PROPERTY KEY	TAXES/FEES	INTEREST	AMOUNT DUE
RE	09267243	5.21	0.10	5.31
Name Totals:		**5.21**	**0.10**	**5.31**

WAHAB, BRADLEY 1060 EASLEY ST WAXHAW, NC 28173

SOURCE	PROPERTY KEY	TAXES/FEES	INTEREST	AMOUNT DUE
RE	05156043	5.13	0.10	5.23
Name Totals:		**5.13**	**0.10**	**5.23**

CHEETAH PROPERTIES LLC 10128 MILL GROVE RD INDIAN TRAIL, NC 28079

SOURCE	PROPERTY KEY	TAXES/FEES	INTEREST	AMOUNT DUE
RE	02303037	5.20	0.00	5.20
Name Totals:		**5.20**	**0.00**	**5.20**

WETHINGTON, WILLIAM C 609 OLIVE BRANCH ST MARSHVILLE, NC 28103

SOURCE	PROPERTY KEY	TAXES/FEES	INTEREST	AMOUNT DUE
RE	02305002 90	5.01	0.10	5.11
Name Totals:		**5.01**	**0.10**	**5.11**

Copyright (C) 1997-2026 DEVNET Incorporated

Uncollected Amounts By Names Report
Union County
Date Distributed as of : 1/16/2026

YEAR: 2025

TAXPAYER NAME/ADDRESS

NEWPATH PROPERTIES INC 4655 MATTHEWS MINT HILL RD MATTHEWS, NC 28105

SOURCE	PROPERTY KEY	TAXES/FEES	INTEREST	AMOUNT DUE
RE	02301064 90	5.01	0.10	5.11
Name Totals:		**5.01**	**0.10**	**5.11**

MULLIS, RONALD P 2813 LUCY SHORT CUT RD MARSHVILLE, NC 28103

SOURCE	PROPERTY KEY	TAXES/FEES	INTEREST	AMOUNT DUE
RE	02133027F	5.01	0.10	5.11
Name Totals:		**5.01**	**0.10**	**5.11**

HANEY KENNETH JARED IRREVOCABLE TI3716 HAYES RD MONROE, NC 28110

SOURCE	PROPERTY KEY	TAXES/FEES	INTEREST	AMOUNT DUE
RE	09393006	5.07	0.00	5.07
Name Totals:		**5.07**	**0.00**	**5.07**

CENTURY COMMUNITIES SOUTHEAST LLC7401 CARMEL EXECUTIVE PARK DR STE 310 CHARLOTTE, NC 28226

SOURCE	PROPERTY KEY	TAXES/FEES	INTEREST	AMOUNT DUE
RE	09216712	5.05	0.00	5.05
Name Totals:		**5.05**	**0.00**	**5.05**

SMITH, BEN 200 LANCASTER AVE MONROE, NC 28112

SOURCE	PROPERTY KEY	TAXES/FEES	INTEREST	AMOUNT DUE
RE	09232127B	5.04	0.00	5.04
Name Totals:		**5.04**	**0.00**	**5.04**

DAKIN, KATHRYN ASHLEY 7205 MEDLIN RD MONROE, NC 281127356

SOURCE	PROPERTY KEY	TAXES/FEES	INTEREST	AMOUNT DUE
RE	03159061	4.96	0.00	4.96
Name Totals:		**4.96**	**0.00**	**4.96**

KAM PROPERTIES LLC PO BOX 5532 CHARLOTTE, NC 28299

SOURCE	PROPERTY KEY	TAXES/FEES	INTEREST	AMOUNT DUE
RE	02312006	4.89	0.00	4.89
Name Totals:		**4.89**	**0.00**	**4.89**

WILLIAMS, JENNIFER 4513 CANAL RD MARSHVILLE, NC 28103

SOURCE	PROPERTY KEY	TAXES/FEES	INTEREST	AMOUNT DUE
RE	03108051	4.80	0.00	4.80
Name Totals:		**4.80**	**0.00**	**4.80**

WILLIAMS, BRENDA 2521 NEW SALEM RD MONROE, NC 28110

SOURCE	PROPERTY KEY	TAXES/FEES	INTEREST	AMOUNT DUE
RE	08078007D	4.66	0.00	4.66
Name Totals:		**4.66**	**0.00**	**4.66**

ROGERS, SUSAN J 611 SUNNYBROOK DR MONROE, NC 28110

SOURCE	PROPERTY KEY	TAXES/FEES	INTEREST	AMOUNT DUE
RE	09219053	4.64	0.00	4.64
Name Totals:		**4.64**	**0.00**	**4.64**

WATSON, ROBIN RENEE COX 3 JUG BROOME RD MONROE, NC 28112

SOURCE	PROPERTY KEY	TAXES/FEES	INTEREST	AMOUNT DUE
RE	04150005	4.57	0.00	4.57
Name Totals:		**4.57**	**0.00**	**4.57**

Copyright (C) 1997-2026 DEVNET Incorporated

Uncollected Amounts By Names Report
Union County
Date Distributed as of : 1/16/2026

YEAR: 2025

TAXPAYER NAME/ADDRESS

FRANKLIN, LINDA ANN M 305 CAMDEN RD MARSHVILLE, NC 28103

SOURCE	PROPERTY KEY	TAXES/FEES	INTEREST	AMOUNT DUE
RE	02245012A	4.40	0.00	4.40
Name Totals:		**4.40**	**0.00**	**4.40**

FOUR OAKS BUILDERS LLC PO BOX 78864 CHARLOTTE, NC 28271

SOURCE	PROPERTY KEY	TAXES/FEES	INTEREST	AMOUNT DUE
RE	04255003A	4.26	0.00	4.26
Name Totals:		**4.26**	**0.00**	**4.26**

CHAMBERS, JUANITA PO BOX 154 WINGATE, NC 281740154

SOURCE	PROPERTY KEY	TAXES/FEES	INTEREST	AMOUNT DUE
RE	09022042	4.15	0.08	4.23
Name Totals:		**4.15**	**0.08**	**4.23**

JONES, TONIA HELMS 1831 HIGHWAY 218 W INDIAN TRAIL, NC 28079

SOURCE	PROPERTY KEY	TAXES/FEES	INTEREST	AMOUNT DUE
RE	08252001G	4.14	0.00	4.14
Name Totals:		**4.14**	**0.00**	**4.14**

ALLISON, DAVID W 2017 HORIZON CT MATTHEWS, NC 28104

SOURCE	PROPERTY KEY	TAXES/FEES	INTEREST	AMOUNT DUE
RE	07130028	4.00	0.08	4.08
Name Totals:		**4.00**	**0.08**	**4.08**

BROOME, ROSEMARY C PO BOX 1309 MONROE, NC 28111

SOURCE	PROPERTY KEY	TAXES/FEES	INTEREST	AMOUNT DUE
RE	09078003U	4.05	0.00	4.05
Name Totals:		**4.05**	**0.00**	**4.05**

EDWARDS, REX 1915 RIDGE RD MONROE, NC 28110

SOURCE	PROPERTY KEY	TAXES/FEES	INTEREST	AMOUNT DUE
RE	08270005	3.93	0.08	4.01
Name Totals:		**3.93**	**0.08**	**4.01**

DREAM BIG PROPERTY INVESTORS LLC 6720 OLD MONROE RD STE B-#86 INDIAN TRAIL, NC 28079

SOURCE	PROPERTY KEY	TAXES/FEES	INTEREST	AMOUNT DUE
RE	04051004B	3.87	0.08	3.95
Name Totals:		**3.87**	**0.08**	**3.95**

MELTON, MARTHA H 220 W SANDY RIDGE RD MONROE, NC 281129542

SOURCE	PROPERTY KEY	TAXES/FEES	INTEREST	AMOUNT DUE
RE	04288036	3.88	0.00	3.88
Name Totals:		**3.88**	**0.00**	**3.88**

BRACEWELL, HOUDA 6608 SILVER FOX RD CHARLOTTE, NC 28270

SOURCE	PROPERTY KEY	TAXES/FEES	INTEREST	AMOUNT DUE
RE	09189211B	3.81	0.00	3.81
Name Totals:		**3.81**	**0.00**	**3.81**

MCCLENDON, BOYCE EDWARD 1204 SAND DOLLAR CT MONROE, NC 28110

SOURCE	PROPERTY KEY	TAXES/FEES	INTEREST	AMOUNT DUE
RE	09381100	3.70	0.00	3.70
Name Totals:		**3.70**	**0.00**	**3.70**

Copyright (C) 1997-2026 DEVNET Incorporated

Uncollected Amounts By Names Report
Union County
Date Distributed as of : 1/16/2026

YEAR: 2025

TAXPAYER NAME/ADDRESS

GRAND LIVING HOMES LLC 6230 FAIRVIEW RD STE 105 CHARLOTTE, NC 28210

SOURCE	PROPERTY KEY	TAXES/FEES	INTEREST	AMOUNT DUE
RE	06051281	3.64	0.00	3.64
Name Totals:		**3.64**	**0.00**	**3.64**

FOUR OAKS BUILDERS LLC PO BOX 78864 CHARLOTTE, NC 28271

SOURCE	PROPERTY KEY	TAXES/FEES	INTEREST	AMOUNT DUE
RE	04255003B	3.29	0.00	3.29
Name Totals:		**3.29**	**0.00**	**3.29**

MELTON, MARTHA H 220 W SANDY RIDGE RD MONROE, NC 281129542

SOURCE	PROPERTY KEY	TAXES/FEES	INTEREST	AMOUNT DUE
RE	04288017	3.29	0.00	3.29
Name Totals:		**3.29**	**0.00**	**3.29**

THOMAS, GARREN MARC 9702 BARNBURGH LN HUNTERSVILLE, NC 28078

SOURCE	PROPERTY KEY	TAXES/FEES	INTEREST	AMOUNT DUE
RE	07012006	3.22	0.00	3.22
Name Totals:		**3.22**	**0.00**	**3.22**

POLK, MARGIE M HEIRS C/O MARCELELETT MCKEYTHAN 25 MONTGOMERY ST APT 18C NEW YORK, NY 10002

SOURCE	PROPERTY KEY	TAXES/FEES	INTEREST	AMOUNT DUE
RE	09022002	3.21	0.00	3.21
Name Totals:		**3.21**	**0.00**	**3.21**

MARSH, EMMETT L 1402 MARSH RD MARSHVILLE, NC 28103

SOURCE	PROPERTY KEY	TAXES/FEES	INTEREST	AMOUNT DUE
RE	02092007A	3.12	0.00	3.12
Name Totals:		**3.12**	**0.00**	**3.12**

ZONA, ILENO TRUSTEE ET AL 6323 WOODLEIGH OAKS DR CHARLOTTE, NC 28226

SOURCE	PROPERTY KEY	TAXES/FEES	INTEREST	AMOUNT DUE
RE	06202040	3.00	0.06	3.06
Name Totals:		**3.00**	**0.06**	**3.06**

STEGALL, DEBORAH BLACK 5610 GOLDEN POND DR INDIAN TRAIL, NC 28079

SOURCE	PROPERTY KEY	TAXES/FEES	INTEREST	AMOUNT DUE
RE	02167002A	3.00	0.06	3.06
Name Totals:		**3.00**	**0.06**	**3.06**

MOBLEY, JANET K 523 NANNY POINT DR MONROE, NC 28110

SOURCE	PROPERTY KEY	TAXES/FEES	INTEREST	AMOUNT DUE
RE	05110077	3.00	0.06	3.06
Name Totals:		**3.00**	**0.06**	**3.06**

MCDOUGALL, BERNARD CLAYTON 4811 WHITE STORE RD WINGATE, NC 28174

SOURCE	PROPERTY KEY	TAXES/FEES	INTEREST	AMOUNT DUE
RE	02254002G	3.00	0.06	3.06
Name Totals:		**3.00**	**0.06**	**3.06**

ALEX RENTALS INC 1314 N FULTON ST RAEFORD, NC 28376

SOURCE	PROPERTY KEY	TAXES/FEES	INTEREST	AMOUNT DUE
RE	09381017C02	2.81	0.00	2.81
Name Totals:		**2.81**	**0.00**	**2.81**

Copyright (C) 1997-2026 DEVNET Incorporated

Uncollected Amounts By Names Report
Union County
Date Distributed as of : 1/16/2026

YEAR: 2025

TAXPAYER NAME/ADDRESS

SFTB LLC PO BOX 2166 MATTHEWS, NC 28106

SOURCE	PROPERTY KEY	TAXES/FEES	INTEREST	AMOUNT DUE
RE	09231211	2.81	0.00	2.81
Name Totals:		**2.81**	**0.00**	**2.81**

HOWELL, ROBERT EUGENE JR 5214 OLD GOLDMINE RD MARSHVILLE, NC 28103

SOURCE	PROPERTY KEY	TAXES/FEES	INTEREST	AMOUNT DUE
RE	01129004B	2.69	0.00	2.69
Name Totals:		**2.69**	**0.00**	**2.69**

LANEY, TIMOTHY 5903 AUSTIN RD MONROE, NC 28112

SOURCE	PROPERTY KEY	TAXES/FEES	INTEREST	AMOUNT DUE
RE	04210012	2.54	0.00	2.54
Name Totals:		**2.54**	**0.00**	**2.54**

DONAHUE, WANDA P 4205 FOREST DR INDIAN TRAIL, NC 28079

SOURCE	PROPERTY KEY	TAXES/FEES	INTEREST	AMOUNT DUE
RE	08300028B	2.33	0.00	2.33
Name Totals:		**2.33**	**0.00**	**2.33**

CURRY, TONYA DENISE 2824 CHIP SHOT DR MATTHEWS, NC 28104

SOURCE	PROPERTY KEY	TAXES/FEES	INTEREST	AMOUNT DUE
RE	08324121	2.00	0.04	2.04
Name Totals:		**2.00**	**0.04**	**2.04**

FISHER, CHARLES B 8126 SHANNON WOODS LN MATTHEWS, NC 28104

SOURCE	PROPERTY KEY	TAXES/FEES	INTEREST	AMOUNT DUE
RE	06072049	2.00	0.04	2.04
Name Totals:		**2.00**	**0.04**	**2.04**

LYNDELL, THOMPSON BUILDERS LLC 5817 LEBANON RD CHARLOTTE, NC 28227

SOURCE	PROPERTY KEY	TAXES/FEES	INTEREST	AMOUNT DUE
RE	07102025 01	2.00	0.04	2.04
Name Totals:		**2.00**	**0.04**	**2.04**

EDWARDS, VIRGINIA G 1440 OLD LAWYERS RD MARSHVILLE, NC 28103

SOURCE	PROPERTY KEY	TAXES/FEES	INTEREST	AMOUNT DUE
RE	02055003	1.78	0.00	1.78
Name Totals:		**1.78**	**0.00**	**1.78**

CENTURY COMMUNITIES SOUTHEAST LLC 7401 CARMEL EXECUTIVE PARK DR STE 310 CHARLOTTE, NC 28226

SOURCE	PROPERTY KEY	TAXES/FEES	INTEREST	AMOUNT DUE
RE	09216711	1.64	0.00	1.64
Name Totals:		**1.64**	**0.00**	**1.64**

CHAMBERS, SAMUEL J 1609 SIERRA HIGHLAND CT PLAINFIELD, IL 60544

SOURCE	PROPERTY KEY	TAXES/FEES	INTEREST	AMOUNT DUE
RE	02101007	1.60	0.00	1.60
Name Totals:		**1.60**	**0.00**	**1.60**

EDWARDS, CHRISTINE G PO BOX 925 WINGATE, NC 28174

SOURCE	PROPERTY KEY	TAXES/FEES	INTEREST	AMOUNT DUE
RE	06015007A	1.35	0.00	1.35
Name Totals:		**1.35**	**0.00**	**1.35**

Copyright (C) 1997-2026 DEVNET Incorporated

Uncollected Amounts By Names Report
Union County
Date Distributed as of : 1/16/2026

YEAR: 2025

TAXPAYER NAME/ADDRESS

FAIRFIELD PLANTATION HOMEOWNERS AS 16027 FIELDSTONE DR MATTHEWS, NC 28104

SOURCE	PROPERTY KEY	TAXES/FEES	INTEREST	AMOUNT DUE
RE	07054003B	1.34	0.00	1.34
Name Totals:		**1.34**	**0.00**	**1.34**

PATCHIGOLLA, SRIDHAR 2212 LAVENDER MEADOWS CT MONROE, NC 28110

SOURCE	PROPERTY KEY	TAXES/FEES	INTEREST	AMOUNT DUE
RE	09216541	1.18	0.02	1.20
Name Totals:		**1.18**	**0.02**	**1.20**

RUSSELL, FLOSSIE WILLIAMS 4416 HOLLY SCHOOL RD MARSHVILLE, NC 28103

SOURCE	PROPERTY KEY	TAXES/FEES	INTEREST	AMOUNT DUE
RE	01093011	1.16	0.00	1.16
Name Totals:		**1.16**	**0.00**	**1.16**

BOGGS, SUE T PO BOX 1609 MONROE, NC 281111609

SOURCE	PROPERTY KEY	TAXES/FEES	INTEREST	AMOUNT DUE
RE	09201006	1.12	0.02	1.14
Name Totals:		**1.12**	**0.02**	**1.14**

MELTON, PAMELA 1406 CROWN FOREST LN MONROE, NC 28112

SOURCE	PROPERTY KEY	TAXES/FEES	INTEREST	AMOUNT DUE
RE	09354144	1.06	0.00	1.06
Name Totals:		**1.06**	**0.00**	**1.06**

MCDOW, TERESA HUNTLEY 10826 NORTH KEMPTON SQUARE RD MINT HILL, NC 28227

SOURCE	PROPERTY KEY	TAXES/FEES	INTEREST	AMOUNT DUE
RE	08285027E	1.03	0.02	1.05
Name Totals:		**1.03**	**0.02**	**1.05**

KACHULA, IVAN V 3903 VOLTAIRE DR MONROE, NC 28110

SOURCE	PROPERTY KEY	TAXES/FEES	INTEREST	AMOUNT DUE
RE	06009073	1.03	0.00	1.03
Name Totals:		**1.03**	**0.00**	**1.03**

RORIE, JOHN D 7719 PAGELAND HWY MONROE, NC 28112

SOURCE	PROPERTY KEY	TAXES/FEES	INTEREST	AMOUNT DUE
RE	03138001	1.03	0.00	1.03
Name Totals:		**1.03**	**0.00**	**1.03**

GILLIARD BROTHERS LLC 2712 OLD COURSE RD MONROE, NC 28112

SOURCE	PROPERTY KEY	TAXES/FEES	INTEREST	AMOUNT DUE
RE	04249004	1.02	0.00	1.02
Name Totals:		**1.02**	**0.00**	**1.02**

GUYTON, WALLACE L 2919 OLD PAGELAND MARSHVILLE RD WINGATE, NC 28174

SOURCE	PROPERTY KEY	TAXES/FEES	INTEREST	AMOUNT DUE
RE	02226019	0.00	0.50	0.50
Name Totals:		**0.00**	**0.50**	**0.50**
Year Totals:		**9,705,257.89**	**189,042.78**	**9,894,300.67**
Grand Total:		**9,705,257.89**	**189,042.78**	**9,894,300.67**

Copyright (C) 1997-2026 DEVNET Incorporated

Union County Government
Center
500 North Main Street
Monroe, North Carolina
www.unioncountync.gov

File #: 26-098 **Agenda Date:** 2/17/2026

TITLE:

Tax Bill Correction Report for December 2025

INFORMATION CONTACT:

Michael Thompson, Tax Administration, Deputy Tax Administrator, 704-283-3624

ACTION REQUESTED:

Approve Tax Bill Correction Reports for December 2025.

PRIOR BOARD ACTIONS:

None.

BACKGROUND:

In accordance with North Carolina General Statutes 102-312 and 105-325, the Board of County Commissioners is authorized to make and approve certain changes to property tax records. Approval of such changes may result in either a release, refund, or discovery of ad valorem taxes. The attached report provides detailed information on all tax bills that were modified. Included in the report for each correction is the parcel number or property key, owner name, reason for the change, original value, original tax, corrected value, corrected tax, and refund, if applicable.

FINANCIAL IMPACT:

December Refund amount = $19,398.35

Correction Listing Report

Union County

Date Posted between 12/1/2025 and 12/31/2025

Correction Type : Exclusion Change - Discovery

Correction	Property Key	Source	Year	Name	Date Posted		Original	Corrected	Corrected Diff	Refund Amount	Correction Reason
2025001682	09265001	RE	2025	HELMS, MARY FRANCES	12/8/2025	Value	246,550	249,545	2,995		EXCLUSION STATUS CHANGE
						Tax	2,155.34	2,181.52	26.18		
Public Notes:						LL	0.00	0.00	0.00		
						INT	0.00	0.00	0.00		
						Tax TTL	2,155.34	2,181.52	26.18	0.00	
				Totals for Type Exclusion Change - Discovery :		**Value**	**246,550**	**249,545**	**2,995**		
						Tax	**2,155.34**	**2,181.52**	**26.18**		
						LL	**0.00**	**0.00**	**0.00**		
						INT	**0.00**	**0.00**	**0.00**		
						Tax TTL	**2,155.34**	**2,181.52**	**26.18**	**0.00**	

Correction Type : PUV Rollback

Correction	Property Key	Source	Year	Name	Date Posted		Original	Corrected	Corrected Diff	Refund Amount	Correction Reason
2025001693	01009002	RE	2025	CARPENTER, THOMAS WALKER T & CARPENTER, WALKER B TRU	12/12/2025	Value	153,600	182,890	29,290		PUV ROLLBACK
						Tax	776.44	924.50	148.06		
Public Notes:						LL	0.00	0.00	0.00		
						INT	0.00	0.00	0.00		
						Tax TTL	776.44	924.50	148.06	0.00	
2025001693	01009002	RE	2024	CARPENTER, THOMAS WALKER T & CARPENTER, WALKER B TRU	12/12/2025	Value	126,500	138,130	11,630		PUV ROLLBACK
						Tax	818.20	893.42	75.22		
Public Notes:						LL	0.00	0.00	0.00		
						INT	0.00	7.71	7.71		
						Tax TTL	818.20	901.13	82.93	0.00	

yright (C) 1997-2026 DEVNET Incorporated

Correction Listing Report

Union County

Date Posted between 12/1/2025 and 12/31/2025

Correction Type : PUV Rollback

Correction	Property Key	Source	Year	Name	Date Posted		Original	Corrected	Corrected Diff	Refund Amount	Correction Reason
2025001693	01009002	RE	2023	CARPENTER, THOMAS WALKER T & CARPENTER, WALKER B TRU	12/12/2025	**Value**	126,500	138,130	11,630		PUV ROLLBACK
						Tax	792.39	865.24	72.85		
Public Notes:						**LL**	0.00	0.00	0.00		
						INT	0.00	14.03	14.03		
						Tax TTL	792.39	879.27	86.88	0.00	
2025001693	01009002	RE	2022	CARPENTER, THOMAS WALKER T & CARPENTER, WALKER B TRU	12/12/2025	**Value**	126,500	138,130	11,630		PUV ROLLBACK
						Tax	792.39	865.24	72.85		
Public Notes:						**LL**	0.00	0.00	0.00		
						INT	0.00	20.58	20.58		
						Tax TTL	792.39	885.82	93.43	0.00	
2025001642	01132002	RE	2025	EDWARDS FARMING COMPANY IN	12/1/2025	**Value**	126,200	907,500	781,300		PUV ROLLBACK
						Tax	632.51	4,548.39	3,915.88		
Public Notes:						**LL**	0.00	0.00	0.00		
						INT	0.00	0.00	0.00		
						Tax TTL	632.51	4,548.39	3,915.88	0.00	
2025001642	01132002	RE	2024	EDWARDS FARMING COMPANY IN	12/1/2025	**Value**	89,500	379,900	290,400		PUV ROLLBACK
						Tax	592.13	2,513.42	1,921.29		
Public Notes:						**LL**	0.00	0.00	0.00		
						INT	0.00	196.94	196.94		
						Tax TTL	592.13	2,710.36	2,118.23	0.00	
2025001642	01132002	RE	2023	EDWARDS FARMING COMPANY IN	12/1/2025	**Value**	89,500	379,900	290,400		PUV ROLLBACK
						Tax	586.31	2,488.72	1,902.41		
Public Notes:						**LL**	0.00	0.00	0.00		
						INT	0.00	366.22	366.22		
						Tax TTL	586.31	2,854.94	2,268.63	0.00	
2025001642	01132002	RE	2022	EDWARDS FARMING COMPANY IN	12/1/2025	**Value**	89,500	379,900	290,400		PUV ROLLBACK
						Tax	586.31	2,488.72	1,902.41		
Public Notes:						**LL**	0.00	0.00	0.00		
						INT	0.00	537.43	537.43		
						Tax TTL	586.31	3,026.15	2,439.84	0.00	

yright (C) 1997-2026 DEVNET Incorporated

Correction Listing Report

Union County

Date Posted between 12/1/2025 and 12/31/2025

Correction Type : PUV Rollback

Correction	Property Key	Source	Year	Name	Date Posted		Original	Corrected	Corrected Diff	Refund Amount	Correction Reason
2025001641	01147006	RE	2025	RUSHING, JUDY CATHERINE ME & RUSHING, WALTER MYRON	12/1/2025	**Value**	176,100	243,520	67,420		PUV ROLLBACK
						Tax	890.19	1,231.00	340.81		
Public Notes:						**LL**	0.00	0.00	0.00		
						INT	0.00	0.00	0.00		
						Tax TTL	890.19	1,231.00	340.81	0.00	
2025001641	01147006	RE	2024	RUSHING, JUDY CATHERINE ME & RUSHING, WALTER MYRON	12/1/2025	**Value**	105,500	141,790	36,290		PUV ROLLBACK
						Tax	682.38	917.10	234.72		
Public Notes:						**LL**	0.00	0.00	0.00		
						INT	0.00	24.05	24.05		
						Tax TTL	682.38	941.15	258.77	0.00	
2025001641	01147006	RE	2023	RUSHING, JUDY CATHERINE ME & RUSHING, WALTER MYRON	12/1/2025	**Value**	140,630	177,180	36,550		PUV ROLLBACK
						Tax	880.90	1,109.85	228.95		
Public Notes:						**LL**	0.00	0.00	0.00		
						INT	0.00	44.07	44.07		
						Tax TTL	880.90	1,153.92	273.02	0.00	
2025001641	01147006	RE	2022	RUSHING, JUDY CATHERINE ME & RUSHING, WALTER MYRON	12/1/2025	**Value**	139,550	175,760	36,210		PUV ROLLBACK
						Tax	874.14	1,100.96	226.82		
Public Notes:						**LL**	0.00	0.00	0.00		
						INT	0.00	64.08	64.08		
						Tax TTL	874.14	1,165.04	290.90	0.00	
2025001649	01183014	RE	2025	TREADAWAY, SHEILA L & TREADAWAY, FREDDY E JR	12/3/2025	**Value**	191,800	205,230	13,430		PUV ROLLBACK
						Tax	969.55	1,037.44	67.89		
Public Notes:						**LL**	0.00	0.00	0.00		
						INT	0.00	0.00	0.00		
						Tax TTL	969.55	1,037.44	67.89	0.00	
2025001649	01183014	RE	2024	TREADAWAY, SHEILA L & TREADAWAY, FREDDY E JR	12/3/2025	**Value**	106,400	112,150	5,750		PUV ROLLBACK
						Tax	688.20	725.39	37.19		
Public Notes:						**LL**	0.00	0.00	0.00		
						INT	0.00	3.81	3.81		
						Tax TTL	688.20	729.20	41.00	0.00	

yright (C) 1997-2026 DEVNET Incorporated

Correction Listing Report

Union County

Date Posted between 12/1/2025 and 12/31/2025

Correction Type : PUV Rollback

Correction	Property Key	Source	Year	Name	Date Posted		Original	Corrected	Corrected Diff	Refund Amount	Correction Reason
2025001649	01183014	RE	2023	TREADAWAY, SHEILA L & TREADAWAY, FREDDY E JR	12/3/2025	**Value**	106,400	112,150	5,750		PUV ROLLBACK
						Tax	666.49	702.51	36.02		
Public Notes:						**LL**	0.00	0.00	0.00		
						INT	0.00	6.93	6.93		
						Tax TTL	666.49	709.44	42.95	0.00	
2025001649	01183014	RE	2022	TREADAWAY, SHEILA L & TREADAWAY, FREDDY E JR	12/3/2025	**Value**	106,400	112,150	5,750		PUV ROLLBACK
						Tax	666.49	702.51	36.02		
Public Notes:						**LL**	0.00	0.00	0.00		
						INT	0.00	10.18	10.18		
						Tax TTL	666.49	712.69	46.20	0.00	
2025001648	03081013	RE	2025	HAIGLER, KAY AUTRY	12/2/2025	**Value**	36,200	44,160	7,960		PUV ROLLBACK
						Tax	180.57	220.27	39.70		
Public Notes:						**LL**	0.00	0.00	0.00		
						INT	0.00	0.00	0.00		
						Tax TTL	180.57	220.27	39.70	0.00	
2025001648	03081013	RE	2024	HAIGLER, KAY AUTRY	12/2/2025	**Value**	21,300	25,040	3,740		PUV ROLLBACK
						Tax	142.28	167.26	24.98		
Public Notes:						**LL**	0.00	0.00	0.00		
						INT	0.00	2.56	2.56		
						Tax TTL	142.28	169.82	27.54	0.00	
2025001648	03081013	RE	2023	HAIGLER, KAY AUTRY	12/2/2025	**Value**	21,300	25,040	3,740		PUV ROLLBACK
						Tax	139.92	164.49	24.57		
Public Notes:						**LL**	0.00	0.00	0.00		
						INT	0.00	4.73	4.73		
						Tax TTL	139.92	169.22	29.30	0.00	
2025001648	03081013	RE	2022	HAIGLER, KAY AUTRY	12/2/2025	**Value**	21,300	25,040	3,740		PUV ROLLBACK
						Tax	139.92	164.49	24.57		
Public Notes:						**LL**	0.00	0.00	0.00		
						INT	0.00	6.94	6.94		
						Tax TTL	139.92	171.43	31.51	0.00	

yright (C) 1997-2026 DEVNET Incorporated

Correction Listing Report

Union County

Date Posted between 12/1/2025 and 12/31/2025

Correction Type : PUV Rollback

Correction	Property Key	Source	Year	Name	Date Posted		Original	Corrected	Corrected Diff	Refund Amount	Correction Reason
2025001686	04102002	RE	2025	LONG, AZALEE S	12/9/2025	Value	214,700	242,790	28,090		PUV ROLLBACK
						Tax	1,026.69	1,161.02	134.33		
Public Notes:						LL	0.00	0.00	0.00		
						INT	0.00	0.00	0.00		
						Tax TTL	1,026.69	1,161.02	134.33	0.00	
2025001686	04102002	RE	2024	LONG, AZALEE S	12/9/2025	Value	350,100	365,240	15,140		PUV ROLLBACK
						Tax	2,236.44	2,333.15	96.71		
Public Notes:						LL	0.00	0.00	0.00		
						INT	0.00	9.91	9.91		
						Tax TTL	2,236.44	2,343.06	106.62	0.00	
2025001686	04102002	RE	2023	LONG, AZALEE S	12/9/2025	Value	331,200	346,340	15,140		PUV ROLLBACK
						Tax	2,062.72	2,157.01	94.29		
Public Notes:						LL	0.00	0.00	0.00		
						INT	0.00	18.16	18.16		
						Tax TTL	2,062.72	2,175.17	112.45	0.00	
2025001686	04102002	RE	2022	LONG, AZALEE S	12/9/2025	Value	331,200	346,340	15,140		PUV ROLLBACK
						Tax	2,062.72	2,157.01	94.29		
Public Notes:						LL	0.00	0.00	0.00		
						INT	0.00	26.64	26.64		
						Tax TTL	2,062.72	2,183.65	120.93	0.00	
2025001640	06051006A	RE	2025	KEENEY, STEPHEN E & KEENEY, SUSAN T	12/1/2025	Value	499,600	2,948,300	2,448,700		PUV ROLLBACK
						Tax	2,433.55	14,361.17	11,927.62		
Public Notes:						LL	0.00	0.00	0.00		
						INT	0.00	0.00	0.00		
						Tax TTL	2,433.55	14,361.17	11,927.62	0.00	
2025001640	06051006A	RE	2024	KEENEY, STEPHEN E & KEENEY, SUSAN T	12/1/2025	Value	364,100	1,486,500	1,122,400		PUV ROLLBACK
						Tax	2,345.90	9,577.52	7,231.62		
Public Notes:						LL	0.00	0.00	0.00		
						INT	0.00	741.24	741.24		
						Tax TTL	2,345.90	10,318.76	7,972.86	0.00	

yright (C) 1997-2026 DEVNET Incorporated

Correction Listing Report

Union County

Date Posted between 12/1/2025 and 12/31/2025

Correction Type : PUV Rollback

Correction	Property Key	Source	Year	Name	Date Posted		Original	Corrected	Corrected Diff	Refund Amount	Correction Reason
2025001640	06051006A	RE	2023	KEENEY, STEPHEN E & KEENEY, SUSAN T	12/1/2025	Value	364,100	1,486,500	1,122,400		PUV ROLLBACK
						Tax	2,324.42	9,489.82	7,165.40		
Public Notes:						LL	0.00	0.00	0.00		
						INT	0.00	1,379.34	1,379.34		
						Tax TTL	2,324.42	10,869.16	8,544.74	0.00	
2025001640	06051006A	RE	2022	KEENEY, STEPHEN E & KEENEY, SUSAN T	12/1/2025	Value	364,100	1,486,500	1,122,400		PUV ROLLBACK
						Tax	2,324.42	9,489.82	7,165.40		
Public Notes:						LL	0.00	0.00	0.00		
						INT	0.00	2,024.23	2,024.23		
						Tax TTL	2,324.42	11,514.05	9,189.63	0.00	
2025001643	07063257P	RE	2025	SIMPSON, NORMAN DARRELL SR & SIMPSON, MARY M	12/1/2025	Value	743,500	775,120	31,620		PUV ROLLBACK
						Tax	3,545.75	3,696.55	150.80		
Public Notes:						LL	0.00	0.00	0.00		
						INT	0.00	0.00	0.00		
						Tax TTL	3,545.75	3,696.55	150.80	0.00	
2025001694	08078015A	RE	2025	DUNCAN, PEGGY G TRUSTEE & DUNCAN, C WAYNE TRUSTEE	12/12/2025	Value	583,900	679,640	95,740		PUV ROLLBACK
						Tax	2,850.60	3,318.00	467.40		
Public Notes:						LL	0.00	0.00	0.00		
						INT	0.00	0.00	0.00		
						Tax TTL	2,850.60	3,318.00	467.40	0.00	
2025001694	08078015A	RE	2024	DUNCAN, PEGGY G TRUSTEE & DUNCAN, C WAYNE TRUSTEE	12/12/2025	Value	373,900	402,840	28,940		PUV ROLLBACK
						Tax	2,451.67	2,641.43	189.76		
Public Notes:						LL	0.00	0.00	0.00		
						INT	0.00	19.46	19.46		
						Tax TTL	2,451.67	2,660.89	209.22	0.00	
2025001694	08078015A	RE	2023	DUNCAN, PEGGY G TRUSTEE & DUNCAN, C WAYNE TRUSTEE	12/12/2025	Value	374,000	402,940	28,940		PUV ROLLBACK
						Tax	2,428.76	2,616.70	187.94		
Public Notes:						LL	0.00	0.00	0.00		
						INT	0.00	36.18	36.18		
						Tax TTL	2,428.76	2,652.88	224.12	0.00	

yright (C) 1997-2026 DEVNET Incorporated

Correction Listing Report

Union County

Date Posted between 12/1/2025 and 12/31/2025

Correction Type : PUV Rollback

Correction	Property Key	Source	Year	Name	Date Posted		Original	Corrected	Corrected Diff	Refund Amount	Correction Reason
2025001694	08078015A	RE	2022	DUNCAN, PEGGY G TRUSTEE & DUNCAN, C WAYNE TRUSTEE	12/12/2025	**Value**	374,000	402,940	28,940		PUV ROLLBACK
						Tax	2,428.76	2,616.70	187.94		
Public Notes:						**LL**	0.00	0.00	0.00		
						INT	0.00	53.09	53.09		
						Tax TTL	2,428.76	2,669.79	241.03	0.00	
2025001646	08096005 90	RE	2022	HINSON, COLENE R	12/1/2025	**Value**	194,090	201,190	7,100		PUV ROLLBACK
						Tax	1,260.42	1,306.53	46.11		
Public Notes:						**LL**	0.00	0.00	0.00		
						INT	0.00	13.02	13.02		
						Tax TTL	1,260.42	1,319.55	59.13	0.00	
2025001644	08096005K	RE	2025	HINSON, COLENE R	12/1/2025	**Value**	500	73,700	73,200		PUV ROLLBACK
						Tax	2.44	359.80	357.36		
Public Notes:						**LL**	0.00	0.00	0.00		
						INT	0.00	0.00	0.00		
						Tax TTL	2.44	359.80	357.36	0.00	
2025001644	08096005K	RE	2024	HINSON, COLENE R	12/1/2025	**Value**	500	37,900	37,400		PUV ROLLBACK
						Tax	3.28	248.51	245.23		
Public Notes:						**LL**	0.00	0.00	0.00		
						INT	0.00	25.13	25.13		
						Tax TTL	3.28	273.64	270.36	0.00	
2025001644	08096005K	RE	2023	HINSON, COLENE R	12/1/2025	**Value**	500	37,900	37,400		PUV ROLLBACK
						Tax	3.24	246.12	242.88		
Public Notes:						**LL**	0.00	0.00	0.00		
						INT	0.00	46.76	46.76		
						Tax TTL	3.24	292.88	289.64	0.00	
2025001647	08180002	RE	2025	WARREN, MARJORIE MENDENHAL	12/2/2025	**Value**	7,700	373,500	365,800		PUV ROLLBACK
						Tax	39.32	1,907.46	1,868.14		
Public Notes:						**LL**	0.00	0.00	0.00		
						INT	0.00	0.00	0.00		
						Tax TTL	39.32	1,907.46	1,868.14	0.00	

yright (C) 1997-2026 DEVNET Incorporated

Correction Listing Report

Union County

Date Posted between 12/1/2025 and 12/31/2025

Correction Type : PUV Rollback

Correction	Property Key	Source	Year	Name	Date Posted		Original	Corrected	Corrected Diff	Refund Amount	Correction Reason
2025001647	08180002	RE	2024	WARREN, MARJORIE MENDENHAL	12/2/2025	**Value**	7,600	203,700	196,100		PUV ROLLBACK
Public Notes:						**Tax**	50.80	1,361.73	1,310.93		
						LL	0.00	0.00	0.00		
						INT	0.00	124.54	124.54		
						Tax TTL	50.80	1,486.27	1,435.47	0.00	
2025001647	08180002	RE	2023	WARREN, MARJORIE MENDENHAL	12/2/2025	**Value**	7,600	203,700	196,100		PUV ROLLBACK
Public Notes:						**Tax**	50.03	1,340.96	1,290.93		
						LL	0.00	0.00	0.00		
						INT	0.00	238.82	238.82		
						Tax TTL	50.03	1,579.78	1,529.75	0.00	
2025001647	08180002	RE	2022	WARREN, MARJORIE MENDENHAL	12/2/2025	**Value**	7,600	203,700	196,100		PUV ROLLBACK
Public Notes:						**Tax**	50.03	1,340.96	1,290.93		
						LL	0.00	0.00	0.00		
						INT	0.00	355.01	355.01		
						Tax TTL	50.03	1,695.97	1,645.94	0.00	
2025001717	08255002	RE	2025	DUNCAN, JIMMY W	12/22/2025	**Value**	313,800	491,790	177,990		PUV ROLLBACK
Public Notes:						**Tax**	1,602.58	2,511.57	908.99		
						LL	0.00	0.00	0.00		
						INT	0.00	0.00	0.00		
						Tax TTL	1,602.58	2,511.57	908.99	0.00	
2025001717	08255002	RE	2024	DUNCAN, JIMMY W	12/22/2025	**Value**	255,100	357,060	101,960		PUV ROLLBACK
Public Notes:						**Tax**	1,705.34	2,386.94	681.60		
						LL	0.00	0.00	0.00		
						INT	0.00	69.86	69.86		
						Tax TTL	1,705.34	2,456.80	751.46	0.00	
2025001717	08255002	RE	2023	DUNCAN, JIMMY W	12/22/2025	**Value**	255,100	357,060	101,960		PUV ROLLBACK
Public Notes:						**Tax**	1,679.33	2,350.53	671.20		
						LL	0.00	0.00	0.00		
						INT	0.00	129.20	129.20		
						Tax TTL	1,679.33	2,479.73	800.40	0.00	

yright (C) 1997-2026 DEVNET Incorporated

Correction Listing Report

Union County

Date Posted between 12/1/2025 and 12/31/2025

Correction Type : PUV Rollback

Correction	Property Key	Source	Year	Name	Date Posted		Original	Corrected	Corrected Diff	Refund Amount	Correction Reason
2025001717	08255002	RE	2022	DUNCAN, JIMMY W	12/22/2025	Value	255,100	357,060	101,960		PUV ROLLBACK
						Tax	1,679.33	2,350.53	671.20		
Public Notes:						LL	0.00	0.00	0.00		
						INT	0.00	189.61	189.61		
						Tax TTL	1,679.33	2,540.14	860.81	0.00	
2025001645	08270007	RE	2025	HEDENS, JOY RENEE & MACEMORE, JUDY P	12/1/2025	Value	418,200	474,550	56,350		PUV ROLLBACK
						Tax	2,125.29	2,411.66	286.37		
Public Notes:						LL	0.00	0.00	0.00		
						INT	0.00	0.00	0.00		
						Tax TTL	2,125.29	2,411.66	286.37	0.00	
2025001645	08270007	RE	2024	HEDENS, JOY RENEE & MACEMORE, JUDY P	12/1/2025	Value	284,500	305,030	20,530		PUV ROLLBACK
						Tax	1,922.36	2,061.08	138.72		
Public Notes:						LL	0.00	0.00	0.00		
						INT	0.00	14.21	14.21		
						Tax TTL	1,922.36	2,075.29	152.93	0.00	
2025001645	08270007	RE	2023	HEDENS, JOY RENEE & MACEMORE, JUDY P	12/1/2025	Value	284,900	305,430	20,530		PUV ROLLBACK
						Tax	1,907.12	2,044.55	137.43		
Public Notes:						LL	0.00	0.00	0.00		
						INT	0.00	26.46	26.46		
						Tax TTL	1,907.12	2,071.01	163.89	0.00	
2025001645	08270007	RE	2022	HEDENS, JOY RENEE & MACEMORE, JUDY P	12/1/2025	Value	284,900	305,430	20,530		PUV ROLLBACK
						Tax	1,907.12	2,044.55	137.43		
Public Notes:						LL	0.00	0.00	0.00		
						INT	0.00	38.83	38.83		
						Tax TTL	1,907.12	2,083.38	176.26	0.00	
2025001726	08291007C	RE	2025	BOYD, AMANDA HELMS CO-EXEC & KAKOURAS, MELISSA HELMS	12/23/2025	Value	3,500	350,800	347,300		PUV ROLLBACK
						Tax	17.18	1,721.38	1,704.20		
Public Notes:						LL	0.00	0.00	0.00		
						INT	0.00	0.00	0.00		
						Tax TTL	17.18	1,721.38	1,704.20	0.00	

yright (C) 1997-2026 DEVNET Incorporated

Correction Listing Report

Union County

Date Posted between 12/1/2025 and 12/31/2025

Correction Type : PUV Rollback

Correction	Property Key	Source	Year	Name	Date Posted		Original	Corrected	Corrected Diff	Refund Amount	Correction Reason
2025001726	08291007C	RE	2024	BOYD, AMANDA HELMS CO-EXEC & KAKOURAS, MELISSA HELMS	12/23/2025	**Value**	3,400	138,000	134,600		PUV ROLLBACK
						Tax	22.05	894.93	872.88		
Public Notes:						**LL**	0.00	0.00	0.00		
						INT	0.00	89.47	89.47		
						Tax TTL	22.05	984.40	962.35	0.00	
2025001726	08291007C	RE	2023	BOYD, AMANDA HELMS CO-EXEC & KAKOURAS, MELISSA HELMS	12/23/2025	**Value**	3,400	138,000	134,600		PUV ROLLBACK
						Tax	21.70	880.85	859.15		
Public Notes:						**LL**	0.00	0.00	0.00		
						INT	0.00	165.38	165.38		
						Tax TTL	21.70	1,046.23	1,024.53	0.00	
2025001726	08291007C	RE	2022	BOYD, AMANDA HELMS CO-EXEC & KAKOURAS, MELISSA HELMS	12/23/2025	**Value**	3,400	138,000	134,600		PUV ROLLBACK
						Tax	21.70	880.85	859.15		
Public Notes:						**LL**	0.00	0.00	0.00		
						INT	0.00	242.71	242.71		
						Tax TTL	21.70	1,123.56	1,101.86	0.00	
2025001719	08291007D	RE	2025	BOYD, AMANDA HELMS CO-EXEC & KAKOURAS, MELISSA HELMS	12/23/2025	**Value**	3,500	351,600	348,100		PUV ROLLBACK
						Tax	17.17	1,725.30	1,708.13		
Public Notes:						**LL**	0.00	0.00	0.00		
						INT	0.00	0.00	0.00		
						Tax TTL	17.17	1,725.30	1,708.13	0.00	
2025001719	08291007D	RE	2024	BOYD, AMANDA HELMS CO-EXEC & KAKOURAS, MELISSA HELMS	12/23/2025	**Value**	3,500	138,300	134,800		PUV ROLLBACK
						Tax	22.70	896.88	874.18		
Public Notes:						**LL**	0.00	0.00	0.00		
						INT	0.00	89.60	89.60		
						Tax TTL	22.70	986.48	963.78	0.00	
2025001719	08291007D	RE	2023	BOYD, AMANDA HELMS CO-EXEC & KAKOURAS, MELISSA HELMS	12/23/2025	**Value**	3,500	138,300	134,800		PUV ROLLBACK
						Tax	22.34	882.77	860.43		
Public Notes:						**LL**	0.00	0.00	0.00		
						INT	0.00	165.63	165.63		
						Tax TTL	22.34	1,048.40	1,026.06	0.00	

yright (C) 1997-2026 DEVNET Incorporated

Correction Listing Report

Union County

Date Posted between 12/1/2025 and 12/31/2025

Correction Type : PUV Rollback

Correction	Property Key	Source	Year	Name	Date Posted		Original	Corrected	Corrected Diff	Refund Amount	Correction Reason
2025001719	08291007D	RE	2022	BOYD, AMANDA HELMS CO-EXEC & KAKOURAS, MELISSA HELMS	12/23/2025	**Value**	3,500	138,300	134,800		PUV ROLLBACK
						Tax	22.34	882.77	860.43		
Public Notes:						**LL**	0.00	0.00	0.00		
						INT	0.00	243.07	243.07		
						Tax TTL	22.34	1,125.84	1,103.50	0.00	
2025001714	09378014	RE	2025	STEPHENS, GREGORY W TRUSTE & STEPHENS, NICHOLE W TRU	12/17/2025	**Value**	11,000	277,670	266,670		PUV ROLLBACK
						Tax	53.22	1,343.37	1,290.15		
Public Notes:						**LL**	0.00	0.00	0.00		
						INT	0.00	0.00	0.00		
						Tax TTL	53.22	1,343.37	1,290.15	0.00	
2025001714	09378014	RE	2024	STEPHENS, GREGORY W TRUSTE & STEPHENS, NICHOLE W TRU	12/17/2025	**Value**	9,800	105,610	95,810		PUV ROLLBACK
						Tax	63.88	688.37	624.49		
Public Notes:						**LL**	0.00	0.00	0.00		
						INT	0.00	64.01	64.01		
						Tax TTL	63.88	752.38	688.50	0.00	
2025001714	09378014	RE	2023	STEPHENS, GREGORY W TRUSTE & STEPHENS, NICHOLE W TRU	12/17/2025	**Value**	9,800	105,610	95,810		PUV ROLLBACK
						Tax	62.74	676.12	613.38		
Public Notes:						**LL**	0.00	0.00	0.00		
						INT	0.00	118.08	118.08		
						Tax TTL	62.74	794.20	731.46	0.00	
2025001714	09378014	RE	2022	STEPHENS, GREGORY W TRUSTE & STEPHENS, NICHOLE W TRU	12/17/2025	**Value**	9,800	105,610	95,810		PUV ROLLBACK
						Tax	60.98	657.21	596.23		
Public Notes:						**LL**	0.00	0.00	0.00		
						INT	0.00	168.43	168.43		
						Tax TTL	60.98	825.64	764.66	0.00	
2025001651	09411007C	RE	2025	HINSON, MARY ELIZABETH	12/4/2025	**Value**	10,900	50,360	39,460		PUV ROLLBACK
						Tax	52.50	242.54	190.04		
Public Notes:						**LL**	0.00	0.00	0.00		
						INT	0.00	0.00	0.00		
						Tax TTL	52.50	242.54	190.04	0.00	

yright (C) 1997-2026 DEVNET Incorporated

Correction Listing Report

Union County

Date Posted between 12/1/2025 and 12/31/2025

Correction Type : PUV Rollback

Correction	Property Key	Source	Year	Name	Date Posted		Original	Corrected	Corrected Diff	Refund Amount	Correction Reason
2025001651	09411007C	RE	2024	HINSON, MARY ELIZABETH	12/4/2025	**Value**	10,800	24,740	13,940		PUV ROLLBACK
Public Notes:						**Tax**	69.46	159.12	89.66		
						LL	0.00	0.00	0.00		
						INT	0.00	9.19	9.19		
						Tax TTL	69.46	168.31	98.85	0.00	
2025001651	09411007C	RE	2023	HINSON, MARY ELIZABETH	12/4/2025	**Value**	10,800	24,740	13,940		PUV ROLLBACK
Public Notes:						**Tax**	68.51	156.95	88.44		
						LL	0.00	0.00	0.00		
						INT	0.00	17.03	17.03		
						Tax TTL	68.51	173.98	105.47	0.00	
2025001651	09411007C	RE	2022	HINSON, MARY ELIZABETH	12/4/2025	**Value**	10,800	24,740	13,940		PUV ROLLBACK
Public Notes:						**Tax**	68.51	156.95	88.44		
						LL	0.00	0.00	0.00		
						INT	0.00	24.99	24.99		
						Tax TTL	68.51	181.94	113.43	0.00	
				Totals for Type PUV Rollback :		**Value**	**10,058,170**	**21,954,760**	**11,896,590**		
						Tax	**59,675.12**	**128,566.66**	**68,891.54**		
						LL	**0.00**	**0.00**	**0.00**		
						INT	**0.00**	**8,287.55**	**8,287.55**		
						Tax TTL	**59,675.12**	**136,854.21**	**77,179.09**	**0.00**	

959 yright (C) 1997-2026 DEVNET Incorporated

Correction Listing Report

Union County

Date Posted between 12/1/2025 and 12/31/2025

Correction Type : Tax Type Change - Discovery

Correction	Property Key	Source	Year	Name	Date Posted		Original	Corrected	Corrected Diff	Refund Amount	Correction Reason
2025001705	644837	PP	2025	WHITECAP LAND WORKS, LLC	12/12/2025	Value	0	0	0		TAX CODE CHANGE
						Tax	0.00	0.00	0.00		
Public Notes:						LL	0.00	0.00	0.00		
						INT	0.00	0.00	0.00		
						Tax TTL	0.00	0.00	0.00	0.00	
				Totals for Type Tax Type Change - Discovery :		Value	**0**	**0**	**0**		
						Tax	**0.00**	**0.00**	**0.00**		
						LL	**0.00**	**0.00**	**0.00**		
						INT	**0.00**	**0.00**	**0.00**		
						Tax TTL	**0.00**	**0.00**	**0.00**	**0.00**	

Correction Type : Value Change - Discovery

Correction	Property Key	Source	Year	Name	Date Posted		Original	Corrected	Corrected Diff	Refund Amount	Correction Reason
2025001639	06102153	RE	2025	RUGEL, MICHELLE LYNN & HIATT, PAUL JEFFREY	12/1/2025	Value	281,400	2,786,700	2,505,300		UNLISTED REAL OR PERSONAL PROPERTY
						Tax	1,307.38	12,947.01	11,639.63		
Public Notes:						LL	0.00	0.00	0.00		
						INT	0.00	0.00	0.00		
						Tax TTL	1,307.38	12,947.01	11,639.63	0.00	
2025001657	09180064	RE	2025	DAME BROTHERS CO LLC	12/4/2025	Value	32,601,800	63,519,300	30,917,500		CHANGE VALUE DUE TO AN APPEAL
						Tax	285,004.94	555,285.72	270,280.78		
Public Notes:						LL	0.00	0.00	0.00		
						INT	0.00	0.00	0.00		
						Tax TTL	285,004.94	555,285.72	270,280.78	0.00	

yright (C) 1997-2026 DEVNET Incorporated

Correction Listing Report

Union County

Date Posted between 12/1/2025 and 12/31/2025

Correction Type : Value Change - Discovery

Correction	Property Key	Source	Year	Name	Date Posted		Original	Corrected	Corrected Diff	Refund Amount	Correction Reason
2025001683	406743	PP	2025	A & B AUTOMOTIVE INC	12/8/2025	**Value**	31,418	37,804	6,386		CHANGE TO IMPROVEMENT OR LISTING
						Tax	210.31	253.06	42.75		
Public Notes:						**LL**	21.03	25.31	4.28		
						INT	0.00	0.00	0.00		
						Tax TTL	231.34	278.37	47.03	0.00	
2025001683	406743	PP	2024	A & B AUTOMOTIVE INC	12/8/2025	**Value**	32,898	39,851	6,953		CHANGE TO IMPROVEMENT OR LISTING
						Tax	282.10	341.72	59.62		
Public Notes:						**LL**	28.21	34.17	5.96		
						INT	0.00	0.00	0.00		
						Tax TTL	310.31	375.89	65.58	0.00	
2025001709	406797	PP	2024	A L BAUCOM TRANSPORTATION	12/16/2025	**Value**	2,449,402	2,466,337	16,935		TMA AUDIT DISCOVERY
						Tax	15,842.73	15,952.27	109.54		
Public Notes:						**LL**	1,584.27	1,606.07	21.80		
						INT	0.00	0.00	0.00		
						Tax TTL	17,427.00	17,558.34	131.34	0.00	
2025001709	406797	PP	2023	A L BAUCOM TRANSPORTATION	12/16/2025	**Value**	2,021,280	2,046,926	25,646		TMA AUDIT DISCOVERY
						Tax	12,661.30	12,821.94	160.64		
Public Notes:						**LL**	0.00	48.20	48.20		
						INT	0.00	0.00	0.00		
						Tax TTL	12,661.30	12,870.14	208.84	0.00	
2025001709	406797	PP	2022	A L BAUCOM TRANSPORTATION	12/16/2025	**Value**	2,068,776	2,095,166	26,390		TMA AUDIT DISCOVERY
						Tax	12,958.81	13,124.12	165.31		
Public Notes:						**LL**	0.00	66.12	66.12		
						INT	0.00	0.00	0.00		
						Tax TTL	12,958.81	13,190.24	231.43	0.00	
2025001709	406797	PP	2021	A L BAUCOM TRANSPORTATION	12/16/2025	**Value**	2,030,660	2,057,579	26,919		TMA AUDIT DISCOVERY
						Tax	12,744.42	12,913.37	168.95		
Public Notes:						**LL**	0.00	84.47	84.47		
						INT	0.00	0.00	0.00		
						Tax TTL	12,744.42	12,997.84	253.42	0.00	

yright (C) 1997-2026 DEVNET Incorporated

Correction Listing Report

Union County

Date Posted between 12/1/2025 and 12/31/2025

Correction Type : Value Change - Discovery

Correction	Property Key	Source	Year	Name	Date Posted		Original	Corrected	Corrected Diff	Refund Amount	Correction Reason
2025001709	406797	PP	2020	A L BAUCOM TRANSPORTATION	12/16/2025	**Value**	2,416,839	2,444,445	27,606		TMA AUDIT DISCOVERY
						Tax	19,039.86	19,257.34	217.48		
Public Notes:						**LL**	0.00	130.49	130.49		
						INT	0.00	0.00	0.00		
						Tax TTL	19,039.86	19,387.83	347.97	0.00	
2025001689	406899	PP	2025	ACHEM INDUSTRY AMERICA INC	12/11/2025	**Value**	428,694	448,678	19,984		TMA AUDIT DISCOVERY
						Tax	3,747.64	3,922.34	174.70		
Public Notes:						**LL**	0.00	17.47	17.47		
						INT	0.00	0.00	0.00		
						Tax TTL	3,747.64	3,939.81	192.17	0.00	
2025001771	407074	PP	2025	ALLSTATE LOGISTICS LLC	12/31/2025	**Value**	58,622	65,898	7,276		TMA AUDIT DISCOVERY
						Tax	512.47	576.08	63.61		
Public Notes:						**LL**	51.25	57.61	6.36		
						INT	0.00	0.00	0.00		
						Tax TTL	563.72	633.69	69.97	0.00	
2025001771	407074	PP	2024	ALLSTATE LOGISTICS LLC	12/31/2025	**Value**	65,133	73,566	8,433		TMA AUDIT DISCOVERY
						Tax	710.28	802.24	91.96		
Public Notes:						**LL**	0.00	18.39	18.39		
						INT	0.00	0.00	0.00		
						Tax TTL	710.28	820.63	110.35	0.00	
2025001771	407074	PP	2023	ALLSTATE LOGISTICS LLC	12/31/2025	**Value**	72,367	77,267	4,900		TMA AUDIT DISCOVERY
						Tax	789.16	842.60	53.44		
Public Notes:						**LL**	0.00	16.03	16.03		
						INT	0.00	0.00	0.00		
						Tax TTL	789.16	858.63	69.47	0.00	
2025001771	407074	PP	2022	ALLSTATE LOGISTICS LLC	12/31/2025	**Value**	80,025	85,389	5,364		TMA AUDIT DISCOVERY
						Tax	872.67	931.17	58.50		
Public Notes:						**LL**	87.27	110.67	23.40		
						INT	0.00	0.00	0.00		
						Tax TTL	959.94	1,041.84	81.90	0.00	

yright (C) 1997-2026 DEVNET Incorporated

Correction Listing Report

Union County

Date Posted between 12/1/2025 and 12/31/2025

Correction Type : Value Change - Discovery

Correction	Property Key	Source	Year	Name	Date Posted		Original	Corrected	Corrected Diff	Refund Amount	Correction Reason
2025001771	407074	PP	2021	ALLSTATE LOGISTICS LLC	12/31/2025	**Value**	95,095	100,774	5,679		TMA AUDIT DISCOVERY
Public Notes:						**Tax**	1,037.01	1,098.94	61.93		
						LL	0.00	30.97	30.97		
						INT	0.00	0.00	0.00		
						Tax TTL	1,037.01	1,129.91	92.90	0.00	
2025001771	407074	PP	2020	ALLSTATE LOGISTICS LLC	12/31/2025	**Value**	100,185	105,978	5,793		TMA AUDIT DISCOVERY
Public Notes:						**Tax**	1,349.69	1,427.74	78.05		
						LL	0.00	46.82	46.82		
						INT	0.00	0.00	0.00		
						Tax TTL	1,349.69	1,474.56	124.87	0.00	
2025001692	407751	PP	2025	BFS OPERATIONS LLC	12/11/2025	**Value**	4,095,490	4,161,073	65,583		TMA AUDIT DISCOVERY
Public Notes:						**Tax**	35,802.77	36,376.10	573.33		
						LL	3,580.28	3,637.61	57.33		
						INT	0.00	0.00	0.00		
						Tax TTL	39,383.05	40,013.71	630.66	0.00	
2025001691	407751	PP	2024	BFS OPERATIONS LLC	12/11/2025	**Value**	4,497,179	4,507,615	10,436		TMA AUDIT DISCOVERY
Public Notes:						**Tax**	49,041.74	49,155.54	113.80		
						LL	0.00	22.76	22.76		
						INT	0.00	0.00	0.00		
						Tax TTL	49,041.74	49,178.30	136.56	0.00	
2025001691	407751	PP	2023	BFS OPERATIONS LLC	12/11/2025	**Value**	4,960,681	4,974,596	13,915		TMA AUDIT DISCOVERY
Public Notes:						**Tax**	54,096.23	54,247.97	151.74		
						LL	0.00	45.52	45.52		
						INT	0.00	0.00	0.00		
						Tax TTL	54,096.23	54,293.49	197.26	0.00	
2025001690	407751	PP	2021	BFS OPERATIONS LLC	12/11/2025	**Value**	2,543,862	2,543,862	0		CLERICAL ERROR
Public Notes:						**Tax**	27,740.82	27,740.82	0.00		
						LL	0.00	0.00	0.00		
						INT	0.00	0.00	0.00		
						Tax TTL	27,740.82	27,740.82	0.00	0.00	

yright (C) 1997-2026 DEVNET Incorporated

Correction Listing Report

Union County

Date Posted between 12/1/2025 and 12/31/2025

Correction Type : Value Change - Discovery

Correction	Property Key	Source	Year	Name	Date Posted		Original	Corrected	Corrected Diff	Refund Amount	Correction Reason
2025001691	407751	PP	2021	BFS OPERATIONS LLC	12/11/2025	Value	2,543,862	2,551,825	7,963		TMA AUDIT DISCOVERY
						Tax	27,740.82	27,827.65	86.83		
Public Notes:						LL	0.00	43.42	43.42		
						INT	0.00	0.00	0.00		
						Tax TTL	27,740.82	27,871.07	130.25	0.00	
2025001696	408760	PP	2024	CIRCOR PRECISION METERING	12/12/2025	Value	3,549,208	3,572,036	22,828		TMA AUDIT DISCOVERY
						Tax	38,704.11	38,953.05	248.94		
Public Notes:						LL	0.00	49.79	49.79		
						INT	0.00	0.00	0.00		
						Tax TTL	38,704.11	39,002.84	298.73	0.00	
2025001696	408760	PP	2023	CIRCOR PRECISION METERING	12/12/2025	Value	2,933,250	3,354,220	420,970		TMA AUDIT DISCOVERY
						Tax	31,987.09	36,577.77	4,590.68		
Public Notes:						LL	0.00	1,377.20	1,377.20		
						INT	0.00	0.00	0.00		
						Tax TTL	31,987.09	37,954.97	5,967.88	0.00	
2025001696	408760	PP	2022	CIRCOR PRECISION METERING	12/12/2025	Value	2,927,006	2,999,690	72,684		TMA AUDIT DISCOVERY
						Tax	31,919.00	32,711.62	792.62		
Public Notes:						LL	3,191.90	3,508.95	317.05		
						INT	0.00	0.00	0.00		
						Tax TTL	35,110.90	36,220.57	1,109.67	0.00	
2025001696	408760	PP	2021	CIRCOR PRECISION METERING	12/12/2025	Value	2,932,034	2,970,101	38,067		TMA AUDIT DISCOVERY
						Tax	31,973.83	32,388.95	415.12		
Public Notes:						LL	3,197.38	3,404.95	207.57		
						INT	0.00	0.00	0.00		
						Tax TTL	35,171.21	35,793.90	622.69	0.00	
2025001696	408760	PP	2020	CIRCOR PRECISION METERING	12/12/2025	Value	2,705,512	3,130,922	425,410		TMA AUDIT DISCOVERY
						Tax	36,448.66	42,179.78	5,731.12		
Public Notes:						LL	3,644.87	7,083.54	3,438.67		
						INT	0.00	0.00	0.00		
						Tax TTL	40,093.53	49,263.32	9,169.79	0.00	

yright (C) 1997-2026 DEVNET Incorporated

Correction Listing Report

Union County

Date Posted between 12/1/2025 and 12/31/2025

Correction Type : Value Change - Discovery

Correction	Property Key	Source	Year	Name	Date Posted		Original	Corrected	Corrected Diff	Refund Amount	Correction Reason
2025001664	413216	PP	2025	PENSKE TRUCK LEASING CO LP	12/5/2025	**Value**	4,530,224	4,586,281	56,057		CLERICAL ERROR
						Tax	29,464.58	29,829.17	364.59		
Public Notes:						**LL**	0.00	36.46	36.46		
						INT	0.00	0.00	0.00		
						Tax TTL	29,464.58	29,865.63	401.05	0.00	
2025001666	413216	PP	2024	PENSKE TRUCK LEASING CO LP	12/5/2025	**Value**	5,950,459	5,957,572	7,113		TMA AUDIT DISCOVERY
						Tax	49,180.54	49,239.33	58.79		
Public Notes:						**LL**	4,918.07	4,929.83	11.76		
						INT	0.00	0.00	0.00		
						Tax TTL	54,098.61	54,169.16	70.55	0.00	
2025001666	413216	PP	2023	PENSKE TRUCK LEASING CO LP	12/5/2025	**Value**	6,015,066	6,022,312	7,246		TMA AUDIT DISCOVERY
						Tax	49,371.66	49,431.14	59.48		
Public Notes:						**LL**	0.00	17.84	17.84		
						INT	0.00	0.00	0.00		
						Tax TTL	49,371.66	49,448.98	77.32	0.00	
2025001666	413216	PP	2022	PENSKE TRUCK LEASING CO LP	12/5/2025	**Value**	4,257,752	4,264,469	6,717		TMA AUDIT DISCOVERY
						Tax	34,947.63	35,002.76	55.13		
Public Notes:						**LL**	0.00	22.05	22.05		
						INT	0.00	0.00	0.00		
						Tax TTL	34,947.63	35,024.81	77.18	0.00	
2025001666	413216	PP	2021	PENSKE TRUCK LEASING CO LP	12/5/2025	**Value**	427,279	434,354	7,075		TMA AUDIT DISCOVERY
						Tax	3,504.54	3,562.57	58.03		
Public Notes:						**LL**	0.00	29.02	29.02		
						INT	0.00	0.00	0.00		
						Tax TTL	3,504.54	3,591.59	87.05	0.00	
2025001666	413216	PP	2020	PENSKE TRUCK LEASING CO LP	12/5/2025	**Value**	1,352,431	1,359,019	6,588		TMA AUDIT DISCOVERY
						Tax	13,128.05	13,192.00	63.95		
Public Notes:						**LL**	1,312.81	1,351.19	38.38		
						INT	0.00	0.00	0.00		
						Tax TTL	14,440.86	14,543.19	102.33	0.00	

yright (C) 1997-2026 DEVNET Incorporated

Correction Listing Report

Union County

Date Posted between 12/1/2025 and 12/31/2025

Correction Type : Value Change - Discovery

Correction	Property Key	Source	Year	Name	Date Posted		Original	Corrected	Corrected Diff	Refund Amount	Correction Reason
2025001680	413226	PP	2025	PEPPER DINING INC	12/8/2025	**Value**	297,949	376,503	78,554		TMA AUDIT DISCOVERY
						Tax	2,604.67	3,291.39	686.72		
Public Notes:						**LL**	0.00	68.67	68.67		
						INT	0.00	0.00	0.00		
						Tax TTL	2,604.67	3,360.06	755.39	0.00	
2025001684	578135	PP	2025	EROSION DEFENCE LLC	12/8/2025	**Value**	133,662	1,111,934	978,272		TMA AUDIT DISCOVERY
						Tax	851.29	7,081.91	6,230.62		
Public Notes:						**LL**	85.13	708.21	623.08		
						INT	0.00	0.00	0.00		
						Tax TTL	936.42	7,790.12	6,853.70	0.00	
2025001667	584593	PP	2025	RENEW MED SPA PLLC	12/8/2025	**Value**	28,760	34,061	5,301		CHANGE TO IMPROVEMENT OR LISTING
						Tax	221.51	262.34	40.83		
Public Notes:						**LL**	0.00	0.00	0.00		
						INT	0.00	0.00	0.00		
						Tax TTL	221.51	262.34	40.83	0.00	
2025001665	625428	PP	2025	PENSKE TRUCK LEASING CO. L	12/5/2025	**Value**	1,821,619	1,917,494	95,875		UNLISTED REAL OR PERSONAL PROPERTY
						Tax	9,208.28	9,692.93	484.65		
Public Notes:						**LL**	0.00	0.00	0.00		
						INT	0.00	0.00	0.00		
						Tax TTL	9,208.28	9,692.93	484.65	0.00	
2025001706	644837	PP	2025	WHITECAP LAND WORKS, LLC	12/12/2025	**Value**	0	11,642	11,642		TAX CODE CHANGE
						Tax	0.00	53.66	53.66		
Public Notes:						**LL**	0.00	0.00	0.00		
						INT	0.00	0.00	0.00		
						Tax TTL	0.00	53.66	53.66	0.00	
2025001707	644837	PP	2025	WHITECAP LAND WORKS, LLC	12/12/2025	**Value**	11,642	180,392	168,750		UNLISTED REAL OR PERSONAL PROPERTY
						Tax	53.66	831.43	777.77		
Public Notes:						**LL**	0.00	77.78	77.78		
						INT	0.00	0.00	0.00		
						Tax TTL	53.66	909.21	855.55	0.00	

yright (C) 1997-2026 DEVNET Incorporated

Correction Listing Report

Union County

Date Posted between 12/1/2025 and 12/31/2025

Correction Type : Value Change - Discovery

Correction	Property Key	Source	Year	Name	Date Posted		Original	Corrected	Corrected Diff	Refund Amount	Correction Reason
2025001702	657780	PP	2025	GOYDICH, PETER NICHOLAS JR	12/12/2025	**Value**	713	4,964	4,251		UNLISTED REAL OR PERSONAL PROPERTY
Public Notes:						**Tax**	3.62	25.23	21.61		
						LL	0.00	2.16	2.16		
						INT	0.00	0.00	0.00		
						Tax TTL	3.62	27.39	23.77	0.00	
2025001702	657780	PP	2024	GOYDICH, PETER NICHOLAS JR	12/12/2025	**Value**	0	5,225	5,225		UNLISTED REAL OR PERSONAL PROPERTY
Public Notes:						**Tax**	0.00	35.31	35.31		
						LL	0.00	7.06	7.06		
						INT	0.00	0.00	0.00		
						Tax TTL	0.00	42.37	42.37	0.00	
2025001697	658012	PP	2024	GINGHAM GIRL CAKE ROLLS &	12/12/2025	**Value**	0	7,245	7,245		BUSINESS CANVASSING DISCOVERY
Public Notes:						**Tax**	0.00	93.13	93.13		
						LL	0.00	18.63	18.63		
						INT	0.00	0.00	0.00		
						Tax TTL	0.00	111.76	111.76	0.00	
2025001697	658012	PP	2023	GINGHAM GIRL CAKE ROLLS &	12/12/2025	**Value**	0	7,429	7,429		BUSINESS CANVASSING DISCOVERY
Public Notes:						**Tax**	0.00	95.50	95.50		
						LL	0.00	28.66	28.66		
						INT	0.00	0.00	0.00		
						Tax TTL	0.00	124.16	124.16	0.00	
2025001697	658012	PP	2022	GINGHAM GIRL CAKE ROLLS &	12/12/2025	**Value**	0	6,691	6,691		BUSINESS CANVASSING DISCOVERY
Public Notes:						**Tax**	0.00	86.01	86.01		
						LL	0.00	34.40	34.40		
						INT	0.00	0.00	0.00		
						Tax TTL	0.00	120.41	120.41	0.00	
2025001698	658017	PP	2024	GILBERT FAMILY CHIROPRACTI	12/12/2025	**Value**	0	42,296	42,296		BUSINESS CANVASSING DISCOVERY
Public Notes:						**Tax**	0.00	543.72	543.72		
						LL	0.00	108.75	108.75		
						INT	0.00	0.00	0.00		
						Tax TTL	0.00	652.47	652.47	0.00	

yright (C) 1997-2026 DEVNET Incorporated

Correction Listing Report

Union County

Date Posted between 12/1/2025 and 12/31/2025

Correction Type : Value Change - Discovery

Correction	Property Key	Source	Year	Name	Date Posted		Original	Corrected	Corrected Diff	Refund Amount	Correction Reason
2025001698	658017	PP	2023	GILBERT FAMILY CHIROPRACTI	12/12/2025	**Value**	0	30,094	30,094		BUSINESS CANVASSING DISCOVERY
Public Notes:						**Tax**	0.00	386.86	386.86		
						LL	0.00	116.05	116.05		
						INT	0.00	0.00	0.00		
						Tax TTL	0.00	502.91	502.91	0.00	
2025001698	658017	PP	2022	GILBERT FAMILY CHIROPRACTI	12/12/2025	**Value**	0	29,985	29,985		BUSINESS CANVASSING DISCOVERY
Public Notes:						**Tax**	0.00	385.46	385.46		
						LL	0.00	154.18	154.18		
						INT	0.00	0.00	0.00		
						Tax TTL	0.00	539.64	539.64	0.00	
2025001703	665018	PP	2025		12/12/2025	**Value**	0	2,933	2,933		UNLISTED REAL OR PERSONAL PROPERTY
Public Notes:						**Tax**	0.00	22.59	22.59		
						LL	0.00	2.26	2.26		
						INT	0.00	0.00	0.00		
						Tax TTL	0.00	24.85	24.85	0.00	
2025001713	669537	PP	2024	VICTORY OPERATIONS LLC	12/16/2025	**Value**	0	8,440	8,440		UNLISTED REAL OR PERSONAL PROPERTY
Public Notes:						**Tax**	0.00	54.29	54.29		
						LL	0.00	10.86	10.86		
						INT	0.00	0.00	0.00		
						Tax TTL	0.00	65.15	65.15	0.00	
2025001713	669537	PP	2023	VICTORY OPERATIONS LLC	12/16/2025	**Value**	0	10,041	10,041		UNLISTED REAL OR PERSONAL PROPERTY
Public Notes:						**Tax**	0.00	63.70	63.70		
						LL	0.00	19.11	19.11		
						INT	0.00	0.00	0.00		
						Tax TTL	0.00	82.81	82.81	0.00	
2025001713	669537	PP	2022	VICTORY OPERATIONS LLC	12/16/2025	**Value**	0	10,802	10,802		UNLISTED REAL OR PERSONAL PROPERTY
Public Notes:						**Tax**	0.00	68.53	68.53		
						LL	0.00	27.41	27.41		
						INT	0.00	0.00	0.00		
						Tax TTL	0.00	95.94	95.94	0.00	

yright (C) 1997-2026 DEVNET Incorporated

Correction Listing Report

Union County

Date Posted between 12/1/2025 and 12/31/2025

Correction Type : Value Change - Discovery

Correction	Property Key	Source	Year	Name	Date Posted		Original	Corrected	Corrected Diff	Refund Amount	Correction Reason
2025001713	669537	PP	2021	VICTORY OPERATIONS LLC	12/16/2025	Value	0	10,870	10,870		UNLISTED REAL OR PERSONAL PROPERTY
						Tax	0.00	68.50	68.50		
Public Notes:						LL	0.00	34.26	34.26		
						INT	0.00	0.00	0.00		
						Tax TTL	0.00	102.76	102.76	0.00	
2025001713	669537	PP	2020	VICTORY OPERATIONS LLC	12/16/2025	Value	0	12,134	12,134		UNLISTED REAL OR PERSONAL PROPERTY
						Tax	0.00	93.58	93.58		
Public Notes:						LL	0.00	56.15	56.15		
						INT	0.00	0.00	0.00		
						Tax TTL	0.00	149.73	149.73	0.00	
				Totals for Type Value Change - Discovery :		Value	**103,350,234**	**139,662,780**	**36,312,546**		
						Tax	**927,065.87**	**1,234,149.95**	**307,084.08**		
						LL	**21,702.47**	**29,327.52**	**7,625.05**		
						INT	**0.00**	**0.00**	**0.00**		
						Tax TTL	**948,768.34**	**1,263,477.47**	**314,709.13**	**0.00**	

Correction Type : Value Change - Release

Correction	Property Key	Source	Year	Name	Date Posted		Original	Corrected	Corrected Diff	Refund Amount	Correction Reason
2025001718	01051001A	RE	2025	SIMPSON, SHAWN CANNON & SIMPSON, RODNEY G	12/23/2025	Value	1,200	1,200	0		CHANGE VALUE PER BER
						Tax	6.06	6.06	0.00		
Public Notes:						LL	0.00	0.00	0.00		
						INT	0.00	0.00	0.00		
						Tax TTL	6.06	6.06	0.00	0.00	

669 yright (C) 1997-2026 DEVNET Incorporated

Correction Listing Report

Union County

Date Posted between 12/1/2025 and 12/31/2025

Correction Type : Value Change - Release

Correction	Property Key	Source	Year	Name	Date Posted		Original	Corrected	Corrected Diff	Refund Amount	Correction Reason
2025001747	01102001E	RE	2025	STRAWN, EDNA KAY THOMAS	12/30/2025	**Value**	217,000	16,300	(200,700)		CLERICAL ERROR
Public Notes:						**Tax**	1,087.61	81.70	(1,005.91)		
						LL	0.00	0.00	0.00		
						INT	0.00	0.00	0.00		
						Tax TTL	1,087.61	81.70	(1,005.91)	1,005.91	
2025001670	01237001	RE	2025	TAYLOR, KYLE & TAYLOR, KAYLA M	12/8/2025	**Value**	274,200	256,000	(18,200)		CHANGE VALUE DUE TO AN APPEAL
Public Notes:						**Tax**	1,386.08	1,294.08	(92.00)		
						LL	0.00	0.00	0.00		
						INT	0.00	0.00	0.00		
						Tax TTL	1,386.08	1,294.08	(92.00)	0.00	
2025001743	02077011B	RE	2025	COLTON, JANIE BELLE & COLSTON, LEROY JR	12/30/2025	**Value**	414,200	360,000	(54,200)		CLERICAL ERROR
Public Notes:						**Tax**	2,075.97	1,804.32	(271.65)		
						LL	0.00	0.00	0.00		
						INT	0.00	0.00	0.00		
						Tax TTL	2,075.97	1,804.32	(271.65)	0.00	
2025001745	02186002	RE	2025	HILL, SETH L	12/30/2025	**Value**	437,200	338,100	(99,100)		CLERICAL ERROR
Public Notes:						**Tax**	2,180.76	1,686.45	(494.31)		
						LL	0.00	0.00	0.00		
						INT	0.00	0.00	0.00		
						Tax TTL	2,180.76	1,686.45	(494.31)	494.31	
2025001679	02239167	RE	2025	SFR JV-1 2020-1 BORROWER L	12/8/2025	**Value**	354,300	333,100	(21,200)		CHANGE VALUE DUE TO AN APPEAL
Public Notes:						**Tax**	1,793.11	1,685.82	(107.29)		
						LL	0.00	0.00	0.00		
						INT	0.00	0.00	0.00		
						Tax TTL	1,793.11	1,685.82	(107.29)	107.29	
2025001674	05114125	RE	2025	2018-3 IH BORROWER LP	12/8/2025	**Value**	287,400	246,700	(40,700)		CHANGE VALUE DUE TO AN APPEAL
Public Notes:						**Tax**	2,213.55	1,900.08	(313.47)		
						LL	0.00	0.00	0.00		
						INT	0.00	0.00	0.00		
						Tax TTL	2,213.55	1,900.08	(313.47)	313.47	

yright (C) 1997-2026 DEVNET Incorporated

Correction Listing Report

Union County

Date Posted between 12/1/2025 and 12/31/2025

Correction Type : Value Change - Release

Correction	Property Key	Source	Year	Name	Date Posted		Original	Corrected	Corrected Diff	Refund Amount	Correction Reason
2025001770	05123044	RE	2025	DOMINI, KYLE	12/31/2025	**Value**	521,800	350,800	(171,000)		CHANGE VALUE DUE TO AN APPEAL
						Tax	2,505.68	1,684.54	(821.14)		
Public Notes:						**LL**	0.00	0.00	0.00		
						INT	0.00	0.00	0.00		
						Tax TTL	2,505.68	1,684.54	(821.14)	0.00	
2025001728	05129015C	RE	2024	DAVIS, CARMEN AMARO & DAVIS, DUANE ALAN	12/23/2025	**Value**	361,300	347,600	(13,700)		CHANGE TO IMPROVEMENT OR LISTING
						Tax	2,313.40	2,225.68	(87.72)		
Public Notes:						**LL**	0.00	0.00	0.00		
						INT	0.00	0.00	0.00		
						Tax TTL	2,313.40	2,225.68	(87.72)	87.72	
2025001728	05129015C	RE	2023	DAVIS, CARMEN AMARO & DAVIS, DUANE ALAN	12/23/2025	**Value**	361,300	347,600	(13,700)		CHANGE TO IMPROVEMENT OR LISTING
						Tax	2,275.83	2,189.53	(86.30)		
Public Notes:						**LL**	0.00	0.00	0.00		
						INT	0.00	0.00	0.00		
						Tax TTL	2,275.83	2,189.53	(86.30)	86.30	
2025001728	05129015C	RE	2022	DAVIS, CARMEN AMARO & DAVIS, DUANE ALAN	12/23/2025	**Value**	361,300	347,600	(13,700)		CHANGE TO IMPROVEMENT OR LISTING
						Tax	2,275.83	2,189.53	(86.30)		
Public Notes:						**LL**	0.00	0.00	0.00		
						INT	0.00	0.00	0.00		
						Tax TTL	2,275.83	2,189.53	(86.30)	86.30	
2025001728	05129015C	RE	2021	DAVIS, CARMEN AMARO & DAVIS, DUANE ALAN	12/23/2025	**Value**	361,300	347,600	(13,700)		CHANGE TO IMPROVEMENT OR LISTING
						Tax	2,270.05	2,183.97	(86.08)		
Public Notes:						**LL**	0.00	0.00	0.00		
						INT	0.00	0.00	0.00		
						Tax TTL	2,270.05	2,183.97	(86.08)	86.08	
2025001728	05129015C	RE	2020	DAVIS, CARMEN AMARO & DAVIS, DUANE ALAN	12/23/2025	**Value**	202,800	196,900	(5,900)		CHANGE TO IMPROVEMENT OR LISTING
						Tax	1,588.94	1,542.71	(46.23)		
Public Notes:						**LL**	0.00	0.00	0.00		
						INT	0.00	0.00	0.00		
						Tax TTL	1,588.94	1,542.71	(46.23)	46.23	

yright (C) 1997-2026 DEVNET Incorporated

Correction Listing Report

Union County

Date Posted between 12/1/2025 and 12/31/2025

Correction Type : Value Change - Release

Correction	Property Key	Source	Year	Name	Date Posted		Original	Corrected	Corrected Diff	Refund Amount	Correction Reason
2025001671	05129028	RE	2025	GORHAM, ALLISON & GORHAM, TIMOTHY G	12/8/2025	**Value**	981,400	959,800	(21,600)		CHANGE VALUE DUE TO AN APPEAL
						Tax	4,698.94	4,595.52	(103.42)		
Public Notes:						**LL**	0.00	0.00	0.00		
						INT	0.00	0.00	0.00		
						Tax TTL	4,698.94	4,595.52	(103.42)	103.42	
2025001688	06018136A	RE	2025	MINERAL SPRINGS METHODIST	12/10/2025	**Value**	70,600	52,900	(17,700)		EXEMPTION STATUS CHANGE
						Tax	352.36	264.02	(88.34)		
Public Notes:						**LL**	0.00	0.00	0.00		
						INT	0.00	0.00	0.00		
						Tax TTL	352.36	264.02	(88.34)	0.00	
2025001724	06069068	RE	2025	HOGAN, WALTON L JR & HOGAN, CAROL A	12/23/2025	**Value**	996,200	827,000	(169,200)		CHANGE VALUE DUE TO AN APPEAL
						Tax	4,977.02	4,131.69	(845.33)		
Public Notes:						**LL**	0.00	0.00	0.00		
						INT	0.00	0.00	0.00		
						Tax TTL	4,977.02	4,131.69	(845.33)	786.11	
2025001723	06096191	RE	2025	POLLITZ, CHRISTOPHER L & POLLITZ, CHARITY E	12/23/2025	**Value**	1,048,400	925,600	(122,800)		CHANGE VALUE DUE TO AN APPEAL
						Tax	5,237.81	4,624.30	(613.51)		
Public Notes:						**LL**	0.00	0.00	0.00		
						INT	0.00	0.00	0.00		
						Tax TTL	5,237.81	4,624.30	(613.51)	0.00	
2025001721	06102291	RE	2025	PISTIOLIS, MIXAIL S & PISTIOLIS, VISILIKI P	12/23/2025	**Value**	2,897,500	2,529,900	(367,600)		CHANGE VALUE DUE TO AN APPEAL
						Tax	13,461.79	11,753.92	(1,707.87)		
Public Notes:						**LL**	0.00	0.00	0.00		
						INT	0.00	0.00	0.00		
						Tax TTL	13,461.79	11,753.92	(1,707.87)	1,707.87	
2025001655	06123139	RE	2025	BRADY, WILLIAM F	12/4/2025	**Value**	843,500	815,800	(27,700)		CHANGE VALUE DUE TO AN APPEAL
						Tax	4,214.13	4,075.74	(138.39)		
Public Notes:						**LL**	0.00	0.00	0.00		
						INT	0.00	0.00	0.00		
						Tax TTL	4,214.13	4,075.74	(138.39)	0.00	

yright (C) 1997-2026 DEVNET Incorporated

Correction Listing Report

Union County

Date Posted between 12/1/2025 and 12/31/2025

Correction Type : Value Change - Release

Correction	Property Key	Source	Year	Name	Date Posted		Original	Corrected	Corrected Diff	Refund Amount	Correction Reason
2025001672	06141214	RE	2025	CRITTENDEN, TERESA M & CRITTENDEN, MARK C	12/8/2025	**Value**	327,700	301,800	(25,900)		CHANGE VALUE DUE TO AN APPEAL
						Tax	2,523.95	2,324.46	(199.49)		
Public Notes:						**LL**	0.00	0.00	0.00		
						INT	0.00	0.00	0.00		
						Tax TTL	2,523.95	2,324.46	(199.49)	0.00	
2025001720	06147156	RE	2025	JENSEN, KERI & JENSEN, KIRK	12/23/2025	**Value**	2,799,100	2,281,800	(517,300)		CHANGE VALUE DUE TO AN APPEAL
						Tax	13,984.30	11,399.87	(2,584.43)		
Public Notes:						**LL**	0.00	0.00	0.00		
						INT	0.00	0.00	0.00		
						Tax TTL	13,984.30	11,399.87	(2,584.43)	0.00	
2025001654	07045171	RE	2025	WICKEY, JODI M	12/4/2025	**Value**	410,500	373,000	(37,500)		CHANGE VALUE DUE TO AN APPEAL
						Tax	2,655.52	2,412.94	(242.58)		
Public Notes:						**LL**	0.00	0.00	0.00		
						INT	0.00	0.00	0.00		
						Tax TTL	2,655.52	2,412.94	(242.58)	178.83	
2025001677	07057613	RE	2025	SFR XII CHARLOTTE OWNER 1	12/8/2025	**Value**	275,100	240,100	(35,000)		CHANGE VALUE DUE TO AN APPEAL
						Tax	1,779.62	1,553.21	(226.41)		
Public Notes:						**LL**	0.00	0.00	0.00		
						INT	0.00	0.00	0.00		
						Tax TTL	1,779.62	1,553.21	(226.41)	0.00	
2025001678	07069282	RE	2025	CSHP ONE LP	12/8/2025	**Value**	351,300	314,400	(36,900)		CHANGE VALUE DUE TO AN APPEAL
						Tax	2,296.80	2,055.55	(241.25)		
Public Notes:						**LL**	0.00	0.00	0.00		
						INT	0.00	0.00	0.00		
						Tax TTL	2,296.80	2,055.55	(241.25)	0.00	
2025001650	07081291A	RE	2024	FOODY ENTERPRISE LLC	12/3/2025	**Value**	957,600	732,300	(225,300)		CHANGE TO IMPROVEMENT OR LISTING
						Tax	7,892.54	6,035.62	(1,856.92)		
Public Notes:						**LL**	0.00	0.00	0.00		
						INT	0.00	0.00	0.00		
						Tax TTL	7,892.54	6,035.62	(1,856.92)	1,440.12	

yright (C) 1997-2026 DEVNET Incorporated

Correction Listing Report

Union County

Date Posted between 12/1/2025 and 12/31/2025

Correction Type : Value Change - Release

Correction	Property Key	Source	Year	Name	Date Posted		Original	Corrected	Corrected Diff	Refund Amount	Correction Reason
2025001650	07081291A	RE	2023	FOODY ENTERPRISE LLC	12/3/2025	**Value**	957,600	732,300	(225,300)		CHANGE TO IMPROVEMENT OR LISTING
						Tax	7,824.55	5,983.62	(1,840.93)		
Public Notes:						**LL**	0.00	0.00	0.00		
						INT	0.00	0.00	0.00		
						Tax TTL	7,824.55	5,983.62	(1,840.93)	1,424.12	
2025001650	07081291A	RE	2022	FOODY ENTERPRISE LLC	12/3/2025	**Value**	957,600	732,300	(225,300)		CHANGE TO IMPROVEMENT OR LISTING
						Tax	7,824.55	5,983.62	(1,840.93)		
Public Notes:						**LL**	0.00	0.00	0.00		
						INT	0.00	0.00	0.00		
						Tax TTL	7,824.55	5,983.62	(1,840.93)	1,424.12	
2025001650	07081291A	RE	2021	FOODY ENTERPRISE LLC	12/3/2025	**Value**	957,600	732,300	(225,300)		CHANGE TO IMPROVEMENT OR LISTING
						Tax	7,824.55	5,983.62	(1,840.93)		
Public Notes:						**LL**	0.00	0.00	0.00		
						INT	0.00	0.00	0.00		
						Tax TTL	7,824.55	5,983.62	(1,840.93)	1,424.12	
2025001744	07108015A	RE	2025	CARNES-SWANGER NORA K SWAN	12/30/2025	**Value**	233,000	172,800	(60,200)		CLERICAL ERROR
						Tax	1,515.43	1,123.89	(391.54)		
Public Notes:						**LL**	0.00	0.00	0.00		
						INT	0.00	0.00	0.00		
						Tax TTL	1,515.43	1,123.89	(391.54)	289.20	
2025001652	07129194	RE	2025	ALEXANDER, WILLIAM LARRY	12/4/2025	**Value**	59,000	10,000	(49,000)		ACREAGE CHANGE
						Tax	394.95	66.94	(328.01)		
Public Notes:						**LL**	0.00	0.00	0.00		
						INT	0.00	0.00	0.00		
						Tax TTL	394.95	66.94	(328.01)	0.00	
2025001673	07150047 90	RE	2025	JOHNSON, NICOLE MOORE & JOHNSON, WILLIAM ANDREW	12/8/2025	**Value**	848,700	815,800	(32,900)		CHANGE VALUE DUE TO AN APPEAL
						Tax	4,077.15	3,919.10	(158.05)		
Public Notes:						**LL**	0.00	0.00	0.00		
						INT	0.00	0.00	0.00		
						Tax TTL	4,077.15	3,919.10	(158.05)	0.00	

yright (C) 1997-2026 DEVNET Incorporated

Correction Listing Report

Union County

Date Posted between 12/1/2025 and 12/31/2025

Correction Type : Value Change - Release

Correction	Property Key	Source	Year	Name	Date Posted		Original	Corrected	Corrected Diff	Refund Amount	Correction Reason
2025001716	08138027	RE	2025	GRIFFIN RAYMOND III LLC	12/19/2025	**Value**	250,700	77,600	(173,100)		CHANGE TO IMPROVEMENT OR LISTING
						Tax	1,223.92	378.84	(845.08)		
Public Notes:						**LL**	0.00	0.00	0.00		
						INT	0.00	0.00	0.00		
						Tax TTL	1,223.92	378.84	(845.08)	0.00	
2025001656	08234032	RE	2025	HAIGLER, RONNIE W & HAIGLER, PAULA RAE	12/4/2025	**Value**	604,500	539,400	(65,100)		CHANGE VALUE DUE TO AN APPEAL
						Tax	3,072.07	2,741.23	(330.84)		
Public Notes:						**LL**	0.00	0.00	0.00		
						INT	0.00	0.00	0.00		
						Tax TTL	3,072.07	2,741.23	(330.84)	0.00	
2025001669	09102025	RE	2025	VANALSTYNE, WESLEY & VANALSTYNE, KATHLEEN	12/8/2025	**Value**	922,400	883,800	(38,600)		CHANGE VALUE DUE TO AN APPEAL
						Tax	8,063.62	7,726.18	(337.44)		
Public Notes:						**LL**	0.00	0.00	0.00		
						INT	0.00	0.00	0.00		
						Tax TTL	8,063.62	7,726.18	(337.44)	0.00	
2025001685	09185015	RE	2025	CRAFT, BUILDERS INC	12/8/2025	**Value**	33,000	200	(32,800)		CHANGE VALUE DUE TO AN APPEAL
						Tax	288.49	1.75	(286.74)		
Public Notes:						**LL**	0.00	0.00	0.00		
						INT	0.00	0.00	0.00		
						Tax TTL	288.49	1.75	(286.74)	0.00	
2025001727	09216001C	RE	2025	BARBEE, JERRY A & BARBEE, PATRICIA G	12/23/2025	**Value**	413,200	322,000	(91,200)		CHANGE VALUE DUE TO AN APPEAL
						Tax	3,612.19	2,814.92	(797.27)		
Public Notes:						**LL**	0.00	0.00	0.00		
						INT	0.00	0.00	0.00		
						Tax TTL	3,612.19	2,814.92	(797.27)	395.99	
2025001668	09232028	RE	2025	UNION BUILDING PARTNERS LL	12/8/2025	**Value**	989,900	705,100	(284,800)		CHANGE VALUE DUE TO AN APPEAL
						Tax	10,237.55	7,292.14	(2,945.41)		
Public Notes:						**LL**	0.00	0.00	0.00		
						INT	0.00	0.00	0.00		
						Tax TTL	10,237.55	7,292.14	(2,945.41)	1,236.61	

yright (C) 1997-2026 DEVNET Incorporated

Correction Listing Report

Union County

Date Posted between 12/1/2025 and 12/31/2025

Correction Type : Value Change - Release

Correction	Property Key	Source	Year	Name	Date Posted		Original	Corrected	Corrected Diff	Refund Amount	Correction Reason
2025001748	09256241	RE	2025	AMH NC DEVELOPMENT LP	12/30/2025	**Value**	239,000	217,800	(21,200)		CLERICAL ERROR
Public Notes:						**Tax**	2,089.34	1,904.01	(185.33)		
						LL	0.00	0.00	0.00		
						INT	0.00	0.00	0.00		
						Tax TTL	2,089.34	1,904.01	(185.33)	92.05	
2025001749	09256242	RE	2025	AMH NC DEVELOPMENT LP	12/30/2025	**Value**	239,000	217,800	(21,200)		CLERICAL ERROR
Public Notes:						**Tax**	2,089.34	1,904.01	(185.33)		
						LL	0.00	0.00	0.00		
						INT	0.00	0.00	0.00		
						Tax TTL	2,089.34	1,904.01	(185.33)	92.05	
2025001750	09256243	RE	2025	AMH NC DEVELOPMENT LP	12/30/2025	**Value**	322,300	289,400	(32,900)		CLERICAL ERROR
Public Notes:						**Tax**	2,817.55	2,529.93	(287.62)		
						LL	0.00	0.00	0.00		
						INT	0.00	0.00	0.00		
						Tax TTL	2,817.55	2,529.93	(287.62)	142.86	
2025001751	09256244	RE	2025	AMH NC DEVELOPMENT LP	12/30/2025	**Value**	306,600	275,900	(30,700)		CLERICAL ERROR
Public Notes:						**Tax**	2,680.30	2,411.92	(268.38)		
						LL	0.00	0.00	0.00		
						INT	0.00	0.00	0.00		
						Tax TTL	2,680.30	2,411.92	(268.38)	133.30	
2025001753	09256245	RE	2025	AMH NC DEVELOPMENT LP	12/30/2025	**Value**	371,700	331,900	(39,800)		CLERICAL ERROR
Public Notes:						**Tax**	3,249.40	2,901.47	(347.93)		
						LL	0.00	0.00	0.00		
						INT	0.00	0.00	0.00		
						Tax TTL	3,249.40	2,901.47	(347.93)	172.81	
2025001754	09256246	RE	2025	AMH NC DEVELOPMENT LP	12/30/2025	**Value**	323,000	290,000	(33,000)		CLERICAL ERROR
Public Notes:						**Tax**	2,823.67	2,535.18	(288.49)		
						LL	0.00	0.00	0.00		
						INT	0.00	0.00	0.00		
						Tax TTL	2,823.67	2,535.18	(288.49)	143.29	

yright (C) 1997-2026 DEVNET Incorporated

Correction Listing Report

Union County

Date Posted between 12/1/2025 and 12/31/2025

Correction Type : Value Change - Release

Correction	Property Key	Source	Year	Name	Date Posted		Original	Corrected	Corrected Diff	Refund Amount	Correction Reason
2025001755	09256247	RE	2025	AMH NC DEVELOPMENT LP	12/30/2025	**Value**	227,100	207,600	(19,500)		CLERICAL ERROR
Public Notes:						**Tax**	1,985.31	1,814.84	(170.47)		
						LL	0.00	0.00	0.00		
						INT	0.00	0.00	0.00		
						Tax TTL	1,985.31	1,814.84	(170.47)	84.67	
2025001756	09256248	RE	2025	AMH NC DEVELOPMENT LP	12/30/2025	**Value**	322,800	289,800	(33,000)		CLERICAL ERROR
Public Notes:						**Tax**	2,821.92	2,533.43	(288.49)		
						LL	0.00	0.00	0.00		
						INT	0.00	0.00	0.00		
						Tax TTL	2,821.92	2,533.43	(288.49)	143.29	
2025001757	09256249	RE	2025	AMH NC DEVELOPMENT LP	12/30/2025	**Value**	227,100	207,600	(19,500)		CLERICAL ERROR
Public Notes:						**Tax**	1,985.31	1,814.84	(170.47)		
						LL	0.00	0.00	0.00		
						INT	0.00	0.00	0.00		
						Tax TTL	1,985.31	1,814.84	(170.47)	84.67	
2025001758	09256250	RE	2025	AMH NC DEVELOPMENT LP	12/30/2025	**Value**	306,600	275,900	(30,700)		CLERICAL ERROR
Public Notes:						**Tax**	2,680.30	2,411.92	(268.38)		
						LL	0.00	0.00	0.00		
						INT	0.00	0.00	0.00		
						Tax TTL	2,680.30	2,411.92	(268.38)	133.30	
2025001759	09256251	RE	2025	AMH NC DEVELOPMENT LP	12/30/2025	**Value**	489,000	432,700	(56,300)		CLERICAL ERROR
Public Notes:						**Tax**	4,274.84	3,782.66	(492.18)		
						LL	0.00	0.00	0.00		
						INT	0.00	0.00	0.00		
						Tax TTL	4,274.84	3,782.66	(492.18)	244.46	
2025001760	09256252	RE	2025	AMH NC DEVELOPMENT LP	12/30/2025	**Value**	518,800	458,200	(60,600)		CLERICAL ERROR
Public Notes:						**Tax**	4,535.35	4,005.58	(529.77)		
						LL	0.00	0.00	0.00		
						INT	0.00	0.00	0.00		
						Tax TTL	4,535.35	4,005.58	(529.77)	263.13	

977
yright (C) 1997-2026 DEVNET Incorporated

Correction Listing Report

Union County

Date Posted between 12/1/2025 and 12/31/2025

Correction Type : Value Change - Release

Correction	Property Key	Source	Year	Name	Date Posted		Original	Corrected	Corrected Diff	Refund Amount	Correction Reason
2025001761	09256253	RE	2025	AMH NC DEVELOPMENT LP	12/30/2025	**Value**	489,000	432,700	(56,300)		CLERICAL ERROR
Public Notes:						**Tax**	4,274.84	3,782.66	(492.18)		
						LL	0.00	0.00	0.00		
						INT	0.00	0.00	0.00		
						Tax TTL	4,274.84	3,782.66	(492.18)	244.46	
2025001762	09256254	RE	2025	AMH NC DEVELOPMENT LP	12/30/2025	**Value**	428,400	380,600	(47,800)		CLERICAL ERROR
Public Notes:						**Tax**	3,745.07	3,327.21	(417.86)		
						LL	0.00	0.00	0.00		
						INT	0.00	0.00	0.00		
						Tax TTL	3,745.07	3,327.21	(417.86)	207.54	
2025001763	09256255	RE	2025	AMH NC DEVELOPMENT LP	12/30/2025	**Value**	420,800	374,100	(46,700)		CLERICAL ERROR
Public Notes:						**Tax**	3,678.63	3,270.38	(408.25)		
						LL	0.00	0.00	0.00		
						INT	0.00	0.00	0.00		
						Tax TTL	3,678.63	3,270.38	(408.25)	202.77	
2025001764	09256256	RE	2025	AMH NC DEVELOPMENT LP	12/30/2025	**Value**	479,400	424,400	(55,000)		CLERICAL ERROR
Public Notes:						**Tax**	4,190.91	3,710.10	(480.81)		
						LL	0.00	0.00	0.00		
						INT	0.00	0.00	0.00		
						Tax TTL	4,190.91	3,710.10	(480.81)	238.81	
2025001765	09256257	RE	2025	AMH NC DEVELOPMENT LP	12/30/2025	**Value**	306,600	275,900	(30,700)		CLERICAL ERROR
Public Notes:						**Tax**	2,680.30	2,411.92	(268.38)		
						LL	0.00	0.00	0.00		
						INT	0.00	0.00	0.00		
						Tax TTL	2,680.30	2,411.92	(268.38)	133.30	
2025001766	09256258	RE	2025	AMH NC DEVELOPMENT LP	12/30/2025	**Value**	306,600	275,900	(30,700)		CLERICAL ERROR
Public Notes:						**Tax**	2,680.30	2,411.92	(268.38)		
						LL	0.00	0.00	0.00		
						INT	0.00	0.00	0.00		
						Tax TTL	2,680.30	2,411.92	(268.38)	133.30	

978 yright (C) 1997-2026 DEVNET Incorporated

Correction Listing Report

Union County

Date Posted between 12/1/2025 and 12/31/2025

Correction Type : Value Change - Release

Correction	Property Key	Source	Year	Name	Date Posted		Original	Corrected	Corrected Diff	Refund Amount	Correction Reason
2025001767	09256259	RE	2025	AMH NC DEVELOPMENT LP	12/30/2025	**Value**	306,600	275,900	(30,700)		CLERICAL ERROR
Public Notes:						**Tax**	2,680.30	2,411.92	(268.38)		
						LL	0.00	0.00	0.00		
						INT	0.00	0.00	0.00		
						Tax TTL	2,680.30	2,411.92	(268.38)	133.30	
2025001681	09265001	RE	2025	HELMS, MARY FRANCES	12/8/2025	**Value**	276,450	246,550	(29,900)		CHANGE VALUE DUE TO AN APPEAL
Public Notes:						**Tax**	2,416.73	2,155.34	(261.39)		
						LL	0.00	0.00	0.00		
						INT	0.00	0.00	0.00		
						Tax TTL	2,416.73	2,155.34	(261.39)	0.00	
2025001725	09274036	RE	2025	STALLINGS, ANNIE M & STALLINGS, MICHAEL LEE	12/23/2025	**Value**	404,300	332,500	(71,800)		CHANGE VALUE DUE TO AN APPEAL
Public Notes:						**Tax**	3,534.39	2,906.72	(627.67)		
						LL	0.00	0.00	0.00		
						INT	0.00	0.00	0.00		
						Tax TTL	3,534.39	2,906.72	(627.67)	311.75	
2025001676	09321182	RE	2025	2017-2 IH BORROWER LP	12/8/2025	**Value**	352,700	314,500	(38,200)		CHANGE VALUE DUE TO AN APPEAL
Public Notes:						**Tax**	3,083.30	2,749.36	(333.94)		
						LL	0.00	0.00	0.00		
						INT	0.00	0.00	0.00		
						Tax TTL	3,083.30	2,749.36	(333.94)	0.00	
2025001675	09321246	RE	2025	IH6 PROPERTY NORTH CAROLIN	12/8/2025	**Value**	400,600	359,600	(41,000)		CHANGE VALUE DUE TO AN APPEAL
Public Notes:						**Tax**	3,502.05	3,143.62	(358.43)		
						LL	0.00	0.00	0.00		
						INT	0.00	0.00	0.00		
						Tax TTL	3,502.05	3,143.62	(358.43)	0.00	
2025001653	09339071	RE	2025	PRICE, LINDA AUSTIN	12/4/2025	**Value**	324,700	269,200	(55,500)		CHANGE VALUE DUE TO AN APPEAL
Public Notes:						**Tax**	2,838.53	2,353.35	(485.18)		
						LL	0.00	0.00	0.00		
						INT	0.00	0.00	0.00		
						Tax TTL	2,838.53	2,353.35	(485.18)	240.98	

yright (C) 1997-2026 DEVNET Incorporated

Correction Listing Report

Union County

Date Posted between 12/1/2025 and 12/31/2025

Correction Type : Value Change - Release

Correction	Property Key	Source	Year	Name	Date Posted		Original	Corrected	Corrected Diff	Refund Amount	Correction Reason
2025001708	320215	PP	2025	CLONTZ, WILLIAM LARRY	12/16/2025	**Value**	26,229	13,115	(13,114)		CHANGE VALUE DUE TO AN APPEAL
						Tax	133.95	66.98	(66.97)		
Public Notes:						**LL**	0.00	0.00	0.00		
						INT	0.00	0.00	0.00		
						Tax TTL	133.95	66.98	(66.97)	0.00	
2025001782	331833	PP	2025	FEIDLER, BLAIR ALEXANDER	12/31/2025	**Value**	39,878	22,732	(17,146)		SOLD PP ASSET
						Tax	191.49	109.16	(82.33)		
Public Notes:						**LL**	19.15	10.92	(8.23)		
						INT	0.00	0.00	0.00		
						Tax TTL	210.64	120.08	(90.56)	0.00	
2025001740	335097	PP	2025	GAYMON, JACK & GAYMON, SARA C	12/30/2025	**Value**	8,482	6,982	(1,500)		CLERICAL ERROR
						Tax	40.73	33.53	(7.20)		
Public Notes:						**LL**	0.00	0.00	0.00		
						INT	0.00	0.00	0.00		
						Tax TTL	40.73	33.53	(7.20)	0.00	
2025001783	340109	PP	2025	HANEY, JEFFREY BOYCE	12/31/2025	**Value**	1,673	349	(1,324)		CLERICAL ERROR
						Tax	8.34	1.74	(6.60)		
Public Notes:						**LL**	0.00	0.00	0.00		
						INT	0.00	0.00	0.00		
						Tax TTL	8.34	1.74	(6.60)	0.00	
2025001731	352852	PP	2025	KIRBY, CATHY & KIRBY, STEVEN J	12/29/2025	**Value**	10,434	1,381	(9,053)		SOLD PP ASSET
						Tax	67.86	8.98	(58.88)		
Public Notes:						**LL**	6.79	0.90	(5.89)		
						INT	0.00	0.00	0.00		
						Tax TTL	74.65	9.88	(64.77)	0.00	
2025001700	402434	PP	2025	WICKLINE, EDWARD LEWIS	12/12/2025	**Value**	801	0	(801)		SOLD PP ASSET
						Tax	5.33	0.00	(5.33)		
Public Notes:						**LL**	0.53	0.00	(0.53)		
						INT	0.00	0.00	0.00		
						Tax TTL	5.86	0.00	(5.86)	0.00	

yright (C) 1997-2026 DEVNET Incorporated

Correction Listing Report

Union County

Date Posted between 12/1/2025 and 12/31/2025

Correction Type : Value Change - Release

Correction	Property Key	Source	Year	Name	Date Posted		Original	Corrected	Corrected Diff	Refund Amount	Correction Reason
2025001779	406974	PP	2025	AFL NETWORK SERVICES INC	12/31/2025	**Value**	1,034	0	(1,034)		TAXPAYER MOVED
Public Notes:						**Tax**	6.76	0.00	(6.76)		
						LL	0.68	0.00	(0.68)		
						INT	0.00	0.00	0.00		
						Tax TTL	7.44	0.00	(7.44)	0.00	
2025001734	407751	PP	2025	BFS OPERATIONS LLC	12/29/2025	**Value**	4,161,073	4,161,073	0		LATE LIST PENALTY CHANGE
Public Notes:						**Tax**	36,376.10	36,376.10	0.00		
						LL	3,637.61	57.33	(3,580.28)		
						INT	0.00	0.00	0.00		
						Tax TTL	40,013.71	36,433.43	(3,580.28)	0.00	
2025001772	409889	PP	2025	FINANCIAL PACIFIC LEASING	12/31/2025	**Value**	11,808	0	(11,808)		CLERICAL ERROR
Public Notes:						**Tax**	60.30	0.00	(60.30)		
						LL	0.00	0.00	0.00		
						INT	0.00	0.00	0.00		
						Tax TTL	60.30	0.00	(60.30)	0.00	
2025001659	413573	PP	2025	PROSCAPE & IRRIGATION INC	12/5/2025	**Value**	142,278	0	(142,278)		SOLD PP ASSET
Public Notes:						**Tax**	1,243.79	0.00	(1,243.79)		
						LL	124.38	0.00	(124.38)		
						INT	0.00	0.00	0.00		
						Tax TTL	1,368.17	0.00	(1,368.17)	0.00	
2025001662	586183	PP	2025	PROSCAPE AND IRRIGATION IN	12/5/2025	**Value**	8,123	0	(8,123)		SOLD PP ASSET
Public Notes:						**Tax**	52.83	0.00	(52.83)		
						LL	5.28	0.00	(5.28)		
						INT	0.00	0.00	0.00		
						Tax TTL	58.11	0.00	(58.11)	0.00	
2025001732	590337	PP	2025	NOVA FREIGHT LLC	12/29/2025	**Value**	133,220	107,930	(25,290)		SOLD PP ASSET
Public Notes:						**Tax**	848.48	687.41	(161.07)		
						LL	84.85	68.75	(16.10)		
						INT	0.00	0.00	0.00		
						Tax TTL	933.33	756.16	(177.17)	0.00	

yright (C) 1997-2026 DEVNET Incorporated

Correction Listing Report

Union County

Date Posted between 12/1/2025 and 12/31/2025

Correction Type : Value Change - Release

Correction	Property Key	Source	Year	Name	Date Posted		Original	Corrected	Corrected Diff	Refund Amount	Correction Reason
2025001732	590337	PP	2024	NOVA FREIGHT LLC	12/29/2025	**Value**	103,566	76,942	(26,624)		SOLD PP ASSET
Public Notes:						**Tax**	882.07	655.32	(226.75)		
						LL	88.21	65.53	(22.68)		
						INT	0.00	0.00	0.00		
						Tax TTL	970.28	720.85	(249.43)	0.00	
2025001732	590337	PP	2023	NOVA FREIGHT LLC	12/29/2025	**Value**	111,510	83,485	(28,025)		SOLD PP ASSET
Public Notes:						**Tax**	930.66	696.77	(233.89)		
						LL	93.07	69.68	(23.39)		
						INT	0.00	0.00	0.00		
						Tax TTL	1,023.73	766.45	(257.28)	0.00	
2025001729	600002	PP	2025	FINANCIAL PACIFIC LEASING	12/29/2025	**Value**	11,808	0	(11,808)		CLERICAL ERROR
Public Notes:						**Tax**	79.04	0.00	(79.04)		
						LL	0.00	0.00	0.00		
						INT	0.00	0.00	0.00		
						Tax TTL	79.04	0.00	(79.04)	0.00	
2025001735	600154	PP	2025	BFS OPERATIONS LLC	12/29/2025	**Value**	1,150,843	1,150,843	0		LATE LIST PENALTY CHANGE
Public Notes:						**Tax**	10,060.67	10,060.67	0.00		
						LL	1,006.07	0.00	(1,006.07)		
						INT	0.00	0.00	0.00		
						Tax TTL	11,066.74	10,060.67	(1,006.07)	499.70	
2025001733	600198	PP	2025	BFS OPERATIONS LLC	12/29/2025	**Value**	2,510,658	2,510,658	0		LATE LIST PENALTY CHANGE
Public Notes:						**Tax**	16,329.32	16,329.32	0.00		
						LL	1,632.93	0.00	(1,632.93)		
						INT	0.00	0.00	0.00		
						Tax TTL	17,962.25	16,329.32	(1,632.93)	0.00	
2025001741	600274	PP	2025	SNOW AND RIVER TRANSPORT I	12/30/2025	**Value**	91,610	0	(91,610)		BUSINESS CLOSED
Public Notes:						**Tax**	443.21	0.00	(443.21)		
						LL	44.32	0.00	(44.32)		
						INT	0.00	0.00	0.00		
						Tax TTL	487.53	0.00	(487.53)	0.00	

982 yright (C) 1997-2026 DEVNET Incorporated

Correction Listing Report

Union County

Date Posted between 12/1/2025 and 12/31/2025

Correction Type : Value Change - Release

Correction	Property Key	Source	Year	Name	Date Posted		Original	Corrected	Corrected Diff	Refund Amount	Correction Reason
2025001736	602621	PP	2025	YD TRUCKING CORP	12/29/2025	**Value**	5,915	601	(5,314)		SOLD PP ASSET
Public Notes:						**Tax**	29.90	3.04	(26.86)		
						LL	2.99	0.31	(2.68)		
						INT	0.00	0.00	0.00		
						Tax TTL	32.89	3.35	(29.54)	0.00	
2025001730	612180	PP	2025	LEMMONDS, GAVIN MARSHALL	12/29/2025	**Value**	2,987	0	(2,987)		SOLD PP ASSET
Public Notes:						**Tax**	15.18	0.00	(15.18)		
						LL	0.00	0.00	0.00		
						INT	0.00	0.00	0.00		
						Tax TTL	15.18	0.00	(15.18)	0.00	
2025001775	615727	PP	2025	AFL ENTERPRISE SERVICES IN	12/31/2025	**Value**	323,324	0	(323,324)		TAXPAYER MOVED
Public Notes:						**Tax**	2,113.89	0.00	(2,113.89)		
						LL	211.39	0.00	(211.39)		
						INT	0.00	0.00	0.00		
						Tax TTL	2,325.28	0.00	(2,325.28)	0.00	
2025001663	620652	PP	2025	KOLE TRUCKING LLC	12/5/2025	**Value**	805,499	790,084	(15,415)		CLERICAL ERROR
Public Notes:						**Tax**	5,210.77	5,111.05	(99.72)		
						LL	0.00	0.00	0.00		
						INT	0.00	0.00	0.00		
						Tax TTL	5,210.77	5,111.05	(99.72)	0.00	
2025001774	620843	PP	2025	NAJERA, JOSE MANUEL	12/31/2025	**Value**	13,928	0	(13,928)		SOLD PP ASSET
Public Notes:						**Tax**	91.06	0.00	(91.06)		
						LL	9.11	0.00	(9.11)		
						INT	0.00	0.00	0.00		
						Tax TTL	100.17	0.00	(100.17)	0.00	
2025001769	621325	PP	2025	CERVONI BROTHERS CONSTRUCT	12/31/2025	**Value**	1,696,279	1,523,344	(172,935)		DUPLICATE ASSESSMENT
Public Notes:						**Tax**	13,064.74	11,732.80	(1,331.94)		
						LL	0.00	0.00	0.00		
						INT	0.00	0.00	0.00		
						Tax TTL	13,064.74	11,732.80	(1,331.94)	1,331.94	

yright (C) 1997-2026 DEVNET Incorporated

Correction Listing Report

Union County

Date Posted between 12/1/2025 and 12/31/2025

Correction Type : Value Change - Release

Correction	Property Key	Source	Year	Name	Date Posted		Original	Corrected	Corrected Diff	Refund Amount	Correction Reason
2025001781	622230	PP	2025	RUSHING, LEONARD REID	12/31/2025	**Value**	12,218	0	(12,218)		SOLD PP ASSET
Public Notes:						**Tax**	58.27	0.00	(58.27)		
						LL	5.83	0.00	(5.83)		
						INT	0.00	0.00	0.00		
						Tax TTL	64.10	0.00	(64.10)	0.00	
2025001777	631329	PP	2024	MIGG'S PLACE LLC	12/31/2025	**Value**	7,139	0	(7,139)		SOLD PP ASSET
Public Notes:						**Tax**	59.74	0.00	(59.74)		
						LL	5.97	0.00	(5.97)		
						INT	0.00	0.00	0.00		
						Tax TTL	65.71	0.00	(65.71)	0.00	
2025001780	636206	PP	2025	GERBER COLLISION (NORTHEAS	12/31/2025	**Value**	608,875	608,875	0		LATE LIST PENALTY CHANGE
Public Notes:						**Tax**	3,960.12	3,960.12	0.00		
						LL	396.01	0.00	(396.01)		
						INT	0.00	0.00	0.00		
						Tax TTL	4,356.13	3,960.12	(396.01)	292.50	
2025001695	640583	PP	2025	RED-D-ARC, INC.	12/12/2025	**Value**	7,575	5,776	(1,799)		CLERICAL ERROR
Public Notes:						**Tax**	66.22	50.49	(15.73)		
						LL	0.00	0.00	0.00		
						INT	0.00	0.00	0.00		
						Tax TTL	66.22	50.49	(15.73)	0.00	
2025001704	644837	PP	2025	WHITECAP LAND WORKS, LLC	12/12/2025	**Value**	11,642	0	(11,642)		TAX CODE CHANGE
Public Notes:						**Tax**	89.67	0.00	(89.67)		
						LL	8.97	0.00	(8.97)		
						INT	0.00	0.00	0.00		
						Tax TTL	98.64	0.00	(98.64)	0.00	
2025001768	644958	PP	2025	PORTA, ANDREW CHRISTOPHER	12/31/2025	**Value**	3,159	0	(3,159)		SOLD PP ASSET
Public Notes:						**Tax**	15.21	0.00	(15.21)		
						LL	0.00	0.00	0.00		
						INT	0.00	0.00	0.00		
						Tax TTL	15.21	0.00	(15.21)	0.00	

yright (C) 1997-2026 DEVNET Incorporated

Correction Listing Report

Union County

Date Posted between 12/1/2025 and 12/31/2025

Correction Type : Value Change - Release

Correction	Property Key	Source	Year	Name	Date Posted		Original	Corrected	Corrected Diff	Refund Amount	Correction Reason
2025001739	646496	PP	2025	DORTON, SHEILA ANN	12/30/2025	**Value**	17,813	0	(17,813)		DUPLICATE ASSESSMENT
Public Notes:						**Tax**	89.28	0.00	(89.28)		
						LL	8.93	0.00	(8.93)		
						INT	0.00	0.00	0.00		
						Tax TTL	98.21	0.00	(98.21)	0.00	
2025001711	649673	PP	2023		12/16/2025	**Value**	52,947	0	(52,947)		TAXPAYER MOVED
Public Notes:						**Tax**	328.75	0.00	(328.75)		
						LL	0.00	0.00	0.00		
						INT	0.00	0.00	0.00		
						Tax TTL	328.75	0.00	(328.75)	0.00	
2025001660	652874	PP	2023		12/5/2025	**Value**	18,690	0	(18,690)		TAXPAYER MOVED
Public Notes:						**Tax**	203.81	0.00	(203.81)		
						LL	0.00	0.00	0.00		
						INT	0.00	0.00	0.00		
						Tax TTL	203.81	0.00	(203.81)	180.33	
2025001738	658015	PP	2025	BOUTIQUE ON MAIN	12/30/2025	**Value**	75,085	0	(75,085)		CLERICAL ERROR
Public Notes:						**Tax**	776.53	0.00	(776.53)		
						LL	0.00	0.00	0.00		
						INT	0.00	0.00	0.00		
						Tax TTL	776.53	0.00	(776.53)	0.00	
2025001773	663235	PP	2024	ADVANCED RESIDUALS MANAGE	12/31/2025	**Value**	19,833	0	(19,833)		TAXPAYER MOVED
Public Notes:						**Tax**	216.28	0.00	(216.28)		
						LL	0.00	0.00	0.00		
						INT	0.00	0.00	0.00		
						Tax TTL	216.28	0.00	(216.28)	0.00	
2025001737	663542	PP	2024	AUTRY, DAVID WALDEN	12/29/2025	**Value**	28,427	5,330	(23,097)		TAXPAYER MOVED
Public Notes:						**Tax**	181.59	34.05	(147.54)		
						LL	0.00	0.00	0.00		
						INT	0.00	0.00	0.00		
						Tax TTL	181.59	34.05	(147.54)	0.00	

yright (C) 1997-2026 DEVNET Incorporated

Correction Listing Report

Union County

Date Posted between 12/1/2025 and 12/31/2025

Correction Type : Value Change - Release

Correction	Property Key	Source	Year	Name	Date Posted		Original	Corrected	Corrected Diff	Refund Amount	Correction Reason
2025001712	665814	PP	2024	SIMS, PATRICIA MARGARET	12/16/2025	**Value**	42,883	1,033	(41,850)		TAXPAYER MOVED
Public Notes:						**Tax**	269.22	6.49	(262.73)		
						LL	0.00	0.00	0.00		
						INT	0.00	0.00	0.00		
						Tax TTL	269.22	6.49	(262.73)	0.00	
2025001778	665999	PP	2024	STANISLAWSKI, JASON WILLIA	12/31/2025	**Value**	50,933	0	(50,933)		TAXPAYER MOVED
Public Notes:						**Tax**	419.79	0.00	(419.79)		
						LL	0.00	0.00	0.00		
						INT	0.00	0.00	0.00		
						Tax TTL	419.79	0.00	(419.79)	0.00	
2025001710	666629	PP	2024	HILTON, RUBY MARIE	12/16/2025	**Value**	30,149	0	(30,149)		TAXPAYER MOVED
Public Notes:						**Tax**	328.77	0.00	(328.77)		
						LL	0.00	0.00	0.00		
						INT	0.00	0.00	0.00		
						Tax TTL	328.77	0.00	(328.77)	0.00	
2025001701	667141	PP	2024	PIZII, NICOLE ELIZABETH & PIZII, ANDREW COURTNEY	12/12/2025	**Value**	27,510	0	(27,510)		TAXPAYER MOVED
Public Notes:						**Tax**	179.59	0.00	(179.59)		
						LL	0.00	0.00	0.00		
						INT	0.00	0.00	0.00		
						Tax TTL	179.59	0.00	(179.59)	0.00	
2025001776	668236	PP	2024	PAPP, IHOR & PAPP, ANNA	12/31/2025	**Value**	32,950	0	(32,950)		TAXPAYER MOVED
Public Notes:						**Tax**	271.57	0.00	(271.57)		
						LL	0.00	0.00	0.00		
						INT	0.00	0.00	0.00		
						Tax TTL	271.57	0.00	(271.57)	0.00	
2025001722	668984	PP	2024	GALENTE, CATHERINE MAY	12/23/2025	**Value**	48,500	31,040	(17,460)		CLERICAL ERROR
Public Notes:						**Tax**	316.61	202.63	(113.98)		
						LL	0.00	0.00	0.00		
						INT	0.00	0.00	0.00		
						Tax TTL	316.61	202.63	(113.98)	0.00	

yright (C) 1997-2026 DEVNET Incorporated

Correction Listing Report

Union County

Date Posted between 12/1/2025 and 12/31/2025

Correction Type : Value Change - Release

Correction	Property Key	Source	Year	Name	Date Posted		Original	Corrected	Corrected Diff	Refund Amount	Correction Reason
2025001699	668984	PP	2024	GALENTE, CATHERINE MAY	12/12/2025	**Value**	79,540	48,500	(31,040)		TAXPAYER MOVED
						Tax	519.24	316.61	(202.63)		
Public Notes:						**LL**	0.00	0.00	0.00		
						INT	0.00	0.00	0.00		
						Tax TTL	519.24	316.61	(202.63)	0.00	
2025001661	669139	PP	2025	GRIFFIN, RHONDA LYNN & GRIFFIN, CHARLES MITCHE	12/5/2025	**Value**	15,252	15,252	0		LATE LIST PENALTY CHANGE
						Tax	70.30	70.30	0.00		
Public Notes:						**LL**	7.03	0.00	(7.03)		
						INT	0.00	0.00	0.00		
						Tax TTL	77.33	70.30	(7.03)	0.00	
2025001658	669140	PP	2025	GRIFFIN, RHONDA & GRIFFIN, CHARLES MITCHE	12/5/2025	**Value**	25,216	25,216	0		LATE LIST PENALTY CHANGE
						Tax	220.44	220.44	0.00		
Public Notes:						**LL**	22.04	0.00	(22.04)		
						INT	0.00	0.00	0.00		
						Tax TTL	242.48	220.44	(22.04)	0.00	
2025001742	U4225003H	RE	2025	CLARKE, RACHEL N & CLARKE, DAVID C	12/30/2025	**Value**	172,200	0	(172,200)		CLERICAL ERROR
						Tax	793.67	0.00	(793.67)		
Public Notes:						**LL**	0.00	0.00	0.00		
						INT	0.00	0.00	0.00		
						Tax TTL	793.67	0.00	(793.67)	793.67	
				Totals for Type Value Change - Release :		**Value**	**44,492,046**	**38,214,491**	**(6,277,555)**		
						Tax	**315,065.79**	**271,635.45**	**(43,430.34)**		
						LL	**7,422.14**	**273.42**	**(7,148.72)**		
						INT	**0.00**	**0.00**	**0.00**		
						Tax TTL	**322,487.93**	**271,908.87**	**(50,579.06)**	**19,398.35**	
Grand Totals :	**Year**	**Refund Amount**				**Value**	**158,147,000**	**200,081,576**	**41,934,576**		
						Tax	**1,303,962.12**	**1,636,533.58**	**332,571.46**		
		19,398.35				**LL**	**29,124.61**	**29,600.94**	**476.33**		
						INT	**0.00**	**8,287.55**	**8,287.55**		
						Tax TTL	**1,333,086.73**	**1,674,422.07**	**341,335.34**	**19,398.35**	

yright (C) 1997-2026 DEVNET Incorporated

File #: 26-101 **Agenda Date:** 2/17/2026

TITLE:

Resolution - Surplus Vehicle Sale

INFORMATION CONTACT:

Corey Brooks, Procurement & Contract Management, Director, 704-283-3683

ACTION REQUESTED:

Adopt Resolution Authorizing Surplus Property Sale by Internet Auction which 1) declares the property itemized on Attachment A as “Surplus” to the needs of Union County, 2) authorizes sale at electronic auction of the surplus property described in Attachment A as per the terms and conditions as specified in the online auction service provider contract, and 3) authorizes the Procurement Director or their designee to execute any and all documents necessary to transfer title to said property on behalf of Union County.

BACKGROUND:

North Carolina General Statutes allow the disposition of personal property by local governments through a variety of means including private negotiations and sale; advertisement for sealed bids; negotiated offer, advertisement, and upset bid; public auction; or exchange. In 2001, the legislature amended the Statues to provide for disposition of property through electronic auction.

The sale will begin February 19, 2026, at 9:00 AM and end March 5, 2026, with incremental closings as indicated on Attachment A. A summary of the vehicle information is listed below. Additional vehicle information can be found on Attachment A.

UCSO

- (1) 2011 FORD CROWN VICTORIA
- (1) 2011 FORD FUSION
- (1) 2012 TOYOTA PRIUS
- (1) 2011 CHEVROLET TAHOE
- (2) 2013 CHEVROLET TAHOE
- (3) 2014 DODGE CHARGER
- (2) 2016 DODGE CHARGER

Transportation

- (1) 2018 DODGE CARAVAN

The vehicles are to be picked up at 610 Patton Avenue, Monroe, NC with the following terms of sale:
1. Sale to the highest bidder with all sales final.
2. All items sold “as is” with no warranty, expressed or implied, which extends beyond the description of the item.
3. Purchasers must remove vehicles(s) within ten (10) business days from the time and date of issuance of the Buyer’s Certificate.
4. Payment must be made online through the online auction website. Payment in full is due not later than five (5) business days from the time and date of the Buyers Certificate. Payment will not be accepted onsite.

FINANCIAL IMPACT:

Estimated revenue is $52,000. The revenue will be returned to the fund from which the asset came.

RESOLUTION AUTHORIZING SURPLUS PROPERTY SALE BY INTERNET AUCTION

WHEREAS, G.S. 160-270(c) allows Union County to sell personal property at electronic auction upon adoption of a resolution authorizing the Procurement & Contract Management Director or her designee to dispose of the property at electronic auction; and

WHEREAS, the Procurement Manager has developed a list of these items as shown on Attachment "A" for review by the Board of Commissioners for disposal by electronic auction;

NOW, THEREFORE, BE IT HEREBY RESOLVED by the Union County Board of Commissioners that the items of personal property included on Attachment "A" and incorporated herein by reference, be declared surplus and that the Procurement Manager or her designee be authorized to sell at electronic auction, beginning February 19, 2026, at 9:00 a.m. and ending March 5, 2026 with incremental closings as indicated on Attachment "A", the surplus property described on Attachment "A", as per the terms and conditions as specified in the County's existing contract with the on-line auction Service Provider to the highest bidders.

BE IT FURTHER RESOLVED that the Procurement Director or her designee is authorized to execute any and all documents necessary to transfer said property on behalf of Union County.

BE IT FURTHER RESOLVED that the terms of sale applicable at the aforementioned auction of the items listed on Attachment "A" shall be as follows:

1. Sale to the highest bidder with all sales final.

2. All items sold "as is" and "where is" with no warranty, expressed or implied, which extends beyond the description of the items.

3. Purchasers must remove vehicle(s) within ten business days from the time and date of issuance of the Buyer's Certificate. The vehicles are to be picked up at 610 Patton Avenue, Monroe, North Carolina. Purchasers shall bear sole risk of loss for all items remaining on the premises ten (10) calendars days from the time and date of issuance of the Buyer's Certificate.

4. Payment must be made online through the on-line auction Website. Payment in full is due not later than five (5) calendar days from the time and date of the Buyer's Certificate. Payment cannot be accepted onsite.

BE IT FURTHER RESOLVED that payment of advertising and miscellaneous expenses be paid from the proceeds of the sale.

Adopted this 17th day of February 2026

ATTEST:

_____ _____

Lynn G. West, Clerk to the Board Brian Helms, Chair

Tag Number	Description	Serial/Parcel	Mileage	Department	Auction Start	Auction End
48-18	2018 Dodge Caravan	2C7WDGBG2JR176415	183,994	Transportation	2/19/26 9:00 AM	03/05/2026 9:00 AM
15-11	2011 Ford Crown Victoria	2FABP7BV8BX135325	136,469	UCSO	2/19/26 9:00 AM	03/05/2026 9:10 AM
01-13	2013 Chevrolet Tahoe	1GNLC2E08DR158300	156,703	UCSO	2/19/26 9:00 AM	03/05/2026 9:20 AM
10-11	2011 Chevrolet Tahoe	1GNSKAE02BR252906	138,555	UCSO	2/19/26 9:00 AM	03/05/2026 9:30 AM
34-11	2011 Ford Fusion	3FAHPOHGXBR268806	124,667	UCSO	2/19/26 9:00 AM	03/05/2026 9:40 AM
19-12	2012 Toyota Prius	JTDKN3DUXC5438170	135,519	UCSO	2/19/26 9:00 AM	03/05/2026 9:50 AM
02-13	2013 Chevrolet Tahoe	1GNSKAE03DR176048	139,564	UCSO	2/19/26 9:00 AM	03/05/2026 10:00 AM
09-14	2014 Dodge Charger	2C3CDXAT4EH145861	116,634	UCSO	2/19/26 9:00 AM	03/05/2026 10:10 AM
14-14	2014 Dodge Charger	2C3CDXAT7EH145868	136,373	UCSO	2/19/26 9:00 AM	03/05/2026 10:20 AM
25-14	2014 Dodge Charger	2C3CDXAT6EH145859	172,009	UCSO	2/19/26 9:00 AM	03/05/2026 10:30 AM
23-16	2016 Dodge Charger	2C3CDXAT9GH116097	105,770	UCSO	2/19/26 9:00 AM	03/05/2026 10:40 AM
25-16	2016 Dodge Charger	2C3CDXAT3GH116094	129,983	UCSO	2/19/26 9:00 AM	030/5/2026 10:50 AM

Union County Government
Center
500 North Main Street
Monroe, North Carolina
www.unioncountync.gov

File #: 26-089 **Agenda Date:** 2/17/2026

TITLE:

Minutes for Approval

INFORMATION CONTACT:

Lynn G. West, Clerk to the Board of Commissioners, 704-283-3853

ACTION REQUESTED:

Approve minutes of the June 16, 2025, regular meeting.

PRIOR BOARD ACTIONS:

None

BACKGROUND:

Draft minutes have been emailed to the Commissioners for review and approval on the Consent Agenda

FINANCIAL IMPACT:

None

Union County Government
Center
500 North Main Street
Monroe, North Carolina
www.unioncountync.gov

File #: 26-061 **Agenda Date:** 2/17/2026

TITLE:

Tax Refunds, Releases and Prorations Approved by Finance Officer

INFORMATION CONTACT:

Beverly Liles, Finance, Director, 704-283-3675

ACTION REQUESTED:

None - Information Only.

PRIOR BOARD ACTIONS:

None.

BACKGROUND:

On September 8, 2020, the Board of Commissioners adopted a Resolution Delegating Authority for Tax Releases and Refunds of less than $100 to Union County's Finance Officer. The resolution and NC GS 105-381(b) require such refunds to be reported to the Board regarding actions taken on requests for releases or refunds. All such actions shall be recorded in the Board's minutes. NC GS 105-330.6 authorizes the tax collector to direct an order for a tax refund of prorated taxes to the county finance officer related to surrendering of registered motor vehicle plates. The finance officer shall issue a refund to the vehicle owner. The attached report is for November & December 2025 NCVTS releases and refunds less than $100 and prorations approved by the finance officer.

FINANCIAL IMPACT:

None.

North Carolina Vehicle Tax System

Pending Refund Report

Payee Name	Primary Owner	Secondary Owner	Address 1	Address 2	Address 3	Refund Type	Bill #	Plate Number	Status	Transaction #	Refund Description	Refund Reason	Create Date	Authorization Date	Tax Jurisdiction	Levy Type	Change	Interest Change	Total Change
ADVANCED RESIDUALS MANAGEMENT LLC	ADVANCED RESIDUALS MANAGEMENT LLC		1503 N ROCKY RIVER RD		MONROE, NC 28110	Proration	0087359162	VHE7076	AUTHORIZED	829161039	Refund Generated due to proration on Bill #0087359162-2025-2025 0000-00	Vehicle Sold	11/3/2025	11/4/2025	001	TAX	($78.56)	$0.00	($78.56)
															200	TAX	($307.52)	$0.00	($307.52)
															200	VEHICLE FEE	$0.00	$0.00	$0.00
															003	TAX	($7.41)	$0.00	($7.41)
															005	TAX	($3.14)	$0.00	($3.14)
															004	TAX	($27.19)	$0.00	($27.19)
															002	TAX	($187.17)	$0.00	($187.17)
																		Refund	**$610.99**
AGARWAL, AKSHAT	AGARWAL, AKSHAT		4160 POPLIN GROVE DR		INDIAN TRAIL, NC 28079	Proration	0075360014	HHC5451	AUTHORIZED	832506066	Refund Generated due to proration on Bill #0075360014-2024-2024 0000-00	Vehicle Sold	11/24/2025	11/25/2025	001	TAX	($5.27)	$0.00	($5.27)
															200	TAX	($16.21)	$0.00	($16.21)
															200	VEHICLE FEE	$0.00	$0.00	$0.00
															003	TAX	($0.56)	$0.00	($0.56)
															005	TAX	($0.13)	$0.00	($0.13)
															004	TAX	($0.94)	$0.00	($0.94)
															002	TAX	($12.07)	$0.00	($12.07)
																		Refund	**$35.18**
ALESSANDRO, STEVEN	ALESSANDRO, STEVEN		2416 LORD ANSON DR		WAXHAW, NC 28173	Proration	0069280483	KDB3543	AUTHORIZED	713854242	Refund Generated due to proration on Bill #0069280483-2024-2024 0000-00	Vehicle Sold	11/26/2025	12/1/2025	001	TAX	($13.29)	$0.00	($13.29)
															026	TAX	($3.24)	$0.00	($3.24)
															003	TAX	($1.43)	$0.00	($1.43)
															005	TAX	($0.32)	$0.00	($0.32)
															004	TAX	($2.38)	$0.00	($2.38)
															002	TAX	($30.46)	$0.00	($30.46)
																		Refund	**$51.12**
AYERS, DOUGLAS LYNN	AYERS, DOUGLAS LYNN	AYERS, CHRISTINE DAVIS	1150 ELLINGTON DOWNS WAY		MONROE, NC 28110	Proration	0087796654	5332VF	AUTHORIZED	713576328	Refund Generated due to proration on Bill #0087796654-2025-2025 0000-00	Vehicle Sold	11/24/2025	11/25/2025	001	TAX	($13.31)	$0.00	($13.31)
															026	TAX	($3.60)	$0.00	($3.60)
															003	TAX	($1.26)	$0.00	($1.26)
															005	TAX	($0.53)	$0.00	($0.53)
															004	TAX	($4.61)	$0.00	($4.61)
															002	TAX	($31.71)	$0.00	($31.71)
																		Refund	**$55.02**
BAHENA REYES, JOSE HUMBERTO	BAHENA REYES, JOSE HUMBERTO		111 COLONIAL CIRCLE		WINGATE, NC 28174	Adjustment < $100	0088063720	VHY4901	PENDING	1189295940	Refund Generated due to adjustment on Bill #0088063720-2025-2025 0000	Situs error	11/24/2025		001	TAX	$0.00	$0.00	$0.00
															200	TAX	($66.00)	$0.00	($66.00)
															200	VEHICLE FEE	($30.00)	$0.00	($30.00)
															300	TAX	$37.50	$0.00	$37.50
															300	VEHICLE FEE	$25.00	$0.00	$25.00
															022	TAX	$10.79	$0.00	$10.79
															003	TAX	$0.00	$0.00	$0.00
															005	TAX	$0.00	$0.00	$0.00
															004	TAX	$0.00	$0.00	$0.00
															002	TAX	$0.00	$0.00	$0.00
																		Refund	**$22.71**
BAKER, NICOLE ANN VANDERHORST	BAKER, NICOLE ANN VANDERHORST	BAKER, JIMMY SHAWN	5022 MAMMOTH OAKS DR		MONROE, NC 28110	Proration	0084747088	BAKRDEM0	AUTHORIZED	831315366	Refund Generated due to proration on Bill #0084747088-2024-2024 0000-00	Vehicle Sold	11/17/2025	11/18/2025	001	TAX	($24.29)	$0.00	($24.29)
															980	TAX	($2.97)	$0.00	($2.97)
															021	TAX	($10.07)	$0.00	($10.07)
															003	TAX	($2.60)	$0.00	($2.60)
															005	TAX	($0.58)	$0.00	($0.58)
															004	TAX	($4.34)	$0.00	($4.34)
															002	TAX	($55.70)	$0.00	($55.70)
																		Refund	**$100.55**
BARABASH, MIKALAI ANATOLYEVICH	BARABASH, MIKALAI ANATOLYEVICH		6007 WALKERS RUN DR		MONROE, NC 28110	Proration	0061698303	JHE5938	AUTHORIZED	713609010	Refund Generated due to proration on Bill #0061698303-2024-2024 0000-00	Vehicle Sold	11/25/2025	11/26/2025	001	TAX	($9.56)	$0.00	($9.56)
															019	TAX	($3.74)	$0.00	($3.74)
															003	TAX	($1.02)	$0.00	($1.02)
															005	TAX	($0.22)	$0.00	($0.22)
															004	TAX	($1.71)	$0.00	($1.71)
															002	TAX	($21.92)	$0.00	($21.92)
																		Refund	**$38.17**
BECKER, LILIAN STRIMLING	BECKER, LILIAN STRIMLING	BECKER, ALAN DAVID	5050 STONEHILL LN		MATTHEWS, NC 28104	Proration	0081613674	SRBKR	AUTHORIZED	832829893	Refund Generated due to proration on Bill #0081613674-2024-2024 0000-00	Vehicle Sold	11/26/2025	12/1/2025	001	TAX	($54.73)	$0.00	($54.73)
															700	TAX	($72.43)	$0.00	($72.43)
															020	TAX	($17.94)	$0.00	($17.94)
															003	TAX	($5.87)	$0.00	($5.87)
															005	TAX	($1.31)	$0.00	($1.31)
															004	TAX	($9.79)	$0.00	($9.79)
															002	TAX	($125.48)	$0.00	($125.48)
																		Refund	**$287.55**
BEVIS, LINDA LEE	BEVIS, LINDA LEE	CRESPO, JAYDEN	2326 FOX HUNT DR		MONROE, NC 28110	Proration	0086873651	RKF8212	AUTHORIZED	832542354	Refund Generated due to proration on Bill #0086873651-2025-2025 0000-00	Vehicle Sold	11/25/2025	11/26/2025	001	TAX	($24.85)	($1.24)	($26.09)
															200	TAX	($97.30)	($4.87)	($102.17)
															200	VEHICLE FEE	$0.00	$0.00	$0.00
															003	TAX	($2.35)	($0.12)	($2.47)
															005	TAX	($1.00)	($0.05)	($1.05)
															004	TAX	($8.60)	($0.43)	($9.03)
															002	TAX	($59.23)	($2.96)	($62.19)
																		Refund	**$203.00**

North Carolina Vehicle Tax System

Pending Refund Report

Payee Name	Primary Owner	Secondary Owner	Address 1	Address 2	Address 3	Refund Type	Bill #	Plate Number	Status	Transaction #	Refund Description	Refund Reason	Create Date	Authorization Date	Tax Jurisdiction	Levy Type	Change	Interest Change	Total Change
BLACKMON, THEODORE LEONARD JR	BLACKMON, THEODORE LEONARD JR		6603 COURTLAND ST		INDIAN TRAIL, NC 28079	Proration	0076683609	KHE2511	AUTHORIZED	829825927	Refund Generated due to proration on Bill #0076683609-2024-2024 0000-00	Vehicle Sold	11/7/2025	11/10/2025	001	TAX	($15.34)	$0.00	($15.34)
															900	TAX	($19.97)	$0.00	($19.97)
															023	TAX	($4.81)	$0.00	($4.81)
															003	TAX	($1.64)	$0.00	($1.64)
															005	TAX	($0.37)	$0.00	($0.37)
															004	TAX	($2.74)	$0.00	($2.74)
															002	TAX	($35.16)	$0.00	($35.16)
																		Refund	**$80.03**
BORING, CHRISTOPHER SCOTT	BORING, CHRISTOPHER SCOTT		2012 MILLBRIDGE PRWY		WAXHAW, NC 28173	Adjustment < $100	0088110435	VHY6608	PENDING	1189295920	Refund Generated due to adjustment on Bill #0088110435-2025-2025 0000	Situs error	11/24/2025		001	TAX	$0.00	$0.00	$0.00
															200	TAX	($131.56)	$0.00	($131.56)
															200	VEHICLE FEE	($30.00)	$0.00	($30.00)
															500	TAX	$86.71	$0.00	$86.71
															500	VEHICLE FEE	$25.00	$0.00	$25.00
															028	TAX	$13.75	$0.00	$13.75
															003	TAX	$0.00	$0.00	$0.00
															005	TAX	$0.00	$0.00	$0.00
															004	TAX	$0.00	$0.00	$0.00
															002	TAX	$0.00	$0.00	$0.00
																		Refund	**$36.10**
BOWEN, DANA EDWARD	BOWEN, DANA EDWARD		2634 ROLLING HILLS DR		MONROE, NC 28110	Proration	0087159907	LLW3623	AUTHORIZED	830594233	Refund Generated due to proration on Bill #0087159907-2025-2025 0000-00	Vehicle Totalled	11/13/2025	11/14/2025	001	TAX	($21.72)	$0.00	($21.72)
															200	TAX	($85.02)	$0.00	($85.02)
															200	VEHICLE FEE	$0.00	$0.00	$0.00
															003	TAX	($2.05)	$0.00	($2.05)
															005	TAX	($0.87)	$0.00	($0.87)
															004	TAX	($7.52)	$0.00	($7.52)
															002	TAX	($51.74)	$0.00	($51.74)
																		Refund	**$168.92**
BROWN, SCOTT ALLAN	BROWN, SCOTT ALLAN		2840 UNIONVILLE INDIAN TR		INDIAN TRAIL, NC 28079	Proration	0069530536	KEJ1101	AUTHORIZED	711280920	Refund Generated due to proration on Bill #0069530536-2024-2024 0000-00	Vehicle Sold	11/10/2025	11/12/2025	001	TAX	($2.81)	$0.00	($2.81)
															023	TAX	($0.88)	$0.00	($0.88)
															003	TAX	($0.30)	$0.00	($0.30)
															005	TAX	($0.07)	$0.00	($0.07)
															004	TAX	($0.50)	$0.00	($0.50)
															002	TAX	($6.44)	$0.00	($6.44)
																		Refund	**$11.00**
BURNS, DENISE HUNTLEY	BURNS, DENISE HUNTLEY		4611 WATERBELL LN		WAXHAW, NC 28173	Proration	0067072618	TKJ5716	AUTHORIZED	951804576	Refund Generated due to proration on Bill #0067072618-2024-2024 0000-00	Vehicle Sold	11/26/2025	12/1/2025	001	TAX	($1.57)	$0.00	($1.57)
															500	TAX	($3.70)	$0.00	($3.70)
															500	VEHICLE FEE	$0.00	$0.00	$0.00
															028	TAX	($0.50)	$0.00	($0.50)
															003	TAX	($0.17)	$0.00	($0.17)
															005	TAX	($0.03)	$0.00	($0.03)
															004	TAX	($0.28)	$0.00	($0.28)
															002	TAX	($3.60)	$0.00	($3.60)
																		Refund	**$9.85**
BYRUM CONSTRUCTION LLC	BYRUM CONSTRUCTION LLC		6516 LITTLE RD		MONROE, NC 28110	Proration	0079973895	KMZ7235	AUTHORIZED	829430882	Refund Generated due to proration on Bill #0079973895-2024-2024 0000-00	Vehicle Sold	11/5/2025	11/6/2025	001	TAX	($11.99)	$0.00	($11.99)
															930	TAX	($1.47)	$0.00	($1.47)
															016	TAX	($4.44)	$0.00	($4.44)
															003	TAX	($1.29)	$0.00	($1.29)
															005	TAX	($0.29)	$0.00	($0.29)
															004	TAX	($2.14)	$0.00	($2.14)
															002	TAX	($27.50)	$0.00	($27.50)
																		Refund	**$49.12**
CAMPBELL, DONNIE LEE	CAMPBELL, DONNIE LEE		903 POPPY WAY		STALLINGS, NC 28104	Adjustment < $100	0069003045	TDD4678	PENDING	949170328	Refund Generated due to adjustment on Bill #0069003045-2025-2025 0000-00	Mileage	11/12/2025		001	TAX	($3.41)	$0.00	($3.41)
															700	TAX	($5.74)	$0.00	($5.74)
															700	VEHICLE FEE	$0.00	$0.00	$0.00
															023	TAX	($1.29)	$0.00	($1.29)
															003	TAX	($0.32)	$0.00	($0.32)
															005	TAX	($0.13)	$0.00	($0.13)
															004	TAX	($1.18)	$0.00	($1.18)
															002	TAX	($8.13)	$0.00	($8.13)
																		Refund	**$20.20**
CAMPBELL, DONNIE LEE	CAMPBELL, DONNIE LEE	CAMPBELL, SHARON MOORE	903 POPPY WAY		STALLINGS, NC 28104	Adjustment < $100	0086195395	SHERB	PENDING	949170376	Refund Generated due to adjustment on Bill #0086195395-2025-2025 0000-00	Over Assessment	11/12/2025		001	TAX	($5.37)	$0.00	($5.37)
															700	TAX	($9.02)	$0.00	($9.02)
															700	VEHICLE FEE	$0.00	$0.00	$0.00
															023	TAX	($2.04)	$0.00	($2.04)
															003	TAX	($0.50)	$0.00	($0.50)
															005	TAX	($0.21)	$0.00	($0.21)
															004	TAX	($1.86)	$0.00	($1.86)
															002	TAX	($12.78)	$0.00	($12.78)
																		Refund	**$31.78**
CARMICHAEL, WILLIE LEVERN	CARMICHAEL, WILLIE LEVERN		2052 VANDERLYN ST		MONROE, NC 28112	Proration	0082352554	LBT7998	AUTHORIZED	829430903	Refund Generated due to proration on Bill #0082352554-2024-2024 0000-00	Vehicle Sold	11/5/2025	11/6/2025	001	TAX	($25.19)	$0.00	($25.19)
															200	TAX	($77.56)	$0.00	($77.56)
															200	VEHICLE FEE	$0.00	$0.00	$0.00
															003	TAX	($2.70)	$0.00	($2.70)
															005	TAX	($0.60)	$0.00	($0.60)
															004	TAX	($4.50)	$0.00	($4.50)
															002	TAX	($57.76)	$0.00	($57.76)
																		Refund	**$168.31**

North Carolina Vehicle Tax System

Pending Refund Report

Payee Name	Primary Owner	Secondary Owner	Address 1	Address 2	Address 3	Refund Type	Bill #	Plate Number	Status	Transaction #	Refund Description	Refund Reason	Create Date	Authorization Date	Tax Jurisdiction	Levy Type	Change	Interest Change	Total Change
CEBULAK, KOREN NADINE	CEBULAK, KOREN NADINE		513 HUNLEY ST		MONROE, NC 28112	Proration	0073656840	FBY8544	AUTHORIZED	830820578	Refund Generated due to proration on Bill #0073656840-2024-2024 0000-00	Vehicle Totalled	11/14/2025	11/17/2025	001	TAX	($4.51)	$0.00	($4.51)
															200	TAX	($13.88)	$0.00	($13.88)
															200	VEHICLE FEE	$0.00	$0.00	$0.00
															003	TAX	($0.48)	$0.00	($0.48)
															005	TAX	($0.11)	$0.00	($0.11)
															004	TAX	($0.81)	$0.00	($0.81)
															002	TAX	($10.33)	$0.00	($10.33)
																		Refund	**$30.12**
CELENTANO, MICHAEL PATRICK	CELENTANO, MICHAEL PATRICK		6012 KENMORE LN		INDIAN TRAIL, NC 28079	Proration	0079398513	FLC8577	AUTHORIZED	831313945	Refund Generated due to proration on Bill #0079398513-2025-2025 0000-00	Vehicle Sold	11/17/2025	11/18/2025	001	TAX	($6.89)	$0.00	($6.89)
															900	TAX	($9.81)	$0.00	($9.81)
															023	TAX	($2.62)	$0.00	($2.62)
															003	TAX	($0.65)	$0.00	($0.65)
															005	TAX	($0.28)	$0.00	($0.28)
															004	TAX	($2.38)	$0.00	($2.38)
															002	TAX	($16.42)	$0.00	($16.42)
																		Refund	**$39.05**
CHANDLER, KEITH OWEN	CHANDLER, KEITH OWEN		3726 WAXHAW MARVIN RD		WAXHAW, NC 28173	Proration	0082410478	VDL9142	AUTHORIZED	711280902	Refund Generated due to proration on Bill #0082410478-2024-2024 0000-00	Vehicle Sold	11/10/2025	11/12/2025	001	TAX	($126.80)	$0.00	($126.80)
															028	TAX	($40.63)	$0.00	($40.63)
															003	TAX	($13.60)	$0.00	($13.60)
															005	TAX	($3.03)	$0.00	($3.03)
															004	TAX	($22.69)	$0.00	($22.69)
															002	TAX	($290.75)	$0.00	($290.75)
																		Refund	**$497.50**
COLEMAN, JOHNNY	COLEMAN, JOHNNY		1001 HOLLY PARK DR		INDIAN TRAIL, NC 28079	Proration	0070718696	THF1007	AUTHORIZED	829159457	Refund Generated due to proration on Bill #0070718696-2024-2024 0000-00	Vehicle Sold	11/3/2025	11/4/2025	001	TAX	($22.21)	($1.10)	($23.31)
															600	TAX	($25.17)	($1.26)	($26.43)
															019	TAX	($8.68)	($0.43)	($9.11)
															003	TAX	($2.38)	($0.12)	($2.50)
															005	TAX	($0.53)	($0.03)	($0.56)
															004	TAX	($3.97)	($0.20)	($4.17)
															002	TAX	($50.91)	($2.55)	($53.46)
																		Refund	**$119.54**
CONDER, JAMES DEWITT	CONDER, JAMES DEWITT		5905 MORGAN MILL RD		MONROE, NC 28110	Proration	0083206400	VN8548	AUTHORIZED	830595227	Refund Generated due to proration on Bill #0083206400-2024-2024 0000-00	Vehicle Sold	11/13/2025	11/14/2025	001	TAX	($18.16)	$0.00	($18.16)
															980	TAX	($2.23)	$0.00	($2.23)
															021	TAX	($7.53)	$0.00	($7.53)
															003	TAX	($1.95)	$0.00	($1.95)
															005	TAX	($0.43)	$0.00	($0.43)
															004	TAX	($3.25)	$0.00	($3.25)
															002	TAX	($41.64)	$0.00	($41.64)
																		Refund	**$75.19**
COPPINGER, JOHN PATRICK	COPPINGER, JOHN PATRICK		1043 STONE MARKER DR		MONROE, NC 28112	Proration	0082746831	TLV5585	AUTHORIZED	713853378	Refund Generated due to proration on Bill #0082746831-2024-2024 0000-00	Vehicle Sold	11/26/2025	12/1/2025	001	TAX	($60.75)	$0.00	($60.75)
															015	TAX	($20.55)	$0.00	($20.55)
															003	TAX	($6.52)	$0.00	($6.52)
															005	TAX	($1.45)	$0.00	($1.45)
															004	TAX	($10.87)	$0.00	($10.87)
															002	TAX	($139.29)	$0.00	($139.29)
																		Refund	**$239.43**
DARIO, ABIGAIL	DARIO, ABIGAIL		1433 WINTHROP LN		MONROE, NC 28110	Adjustment < $100	0088142877	VP9552	PENDING	1070366445	Refund Generated due to adjustment on Bill #0088142877-2025-2025 0000	Situs error	11/24/2025		001	TAX	$0.00	$0.00	$0.00
															400	TAX	$52.50	$0.00	$52.50
															200	TAX	($49.15)	$0.00	($49.15)
															200	VEHICLE FEE	($30.00)	$0.00	($30.00)
															018	TAX	$7.48	$0.00	$7.48
															003	TAX	$0.00	$0.00	$0.00
															005	TAX	$0.00	$0.00	$0.00
															004	TAX	$0.00	$0.00	$0.00
															002	TAX	$0.00	$0.00	$0.00
																		Refund	**$19.17**
DAVIS, LAURA ANGELA	DAVIS, LAURA ANGELA		1919 STATON RD		MARSHVILLE, NC 28103	Adjustment < $100	0088233138	LMV1443	PENDING	951806344	Refund Generated due to adjustment on Bill #0088233138-2025-2025 0000	Situs error	11/26/2025		001	TAX	$0.00	$0.00	$0.00
															200	TAX	($15.66)	$0.00	($15.66)
															200	VEHICLE FEE	($30.00)	$0.00	($30.00)
															018	TAX	$2.39	$0.00	$2.39
															003	TAX	$0.00	$0.00	$0.00
															005	TAX	$0.00	$0.00	$0.00
															004	TAX	$0.00	$0.00	$0.00
															002	TAX	$0.00	$0.00	$0.00
																		Refund	**$43.27**
DAVIS, SHANE WILLIAM	DAVIS, SHANE WILLIAM		9812 THORNRIDGE DR		INDIAN TRAIL, NC 28079	Proration	0076747994	CP56075	AUTHORIZED	831978084	Refund Generated due to proration on Bill #0076747994-2024-2024 0000-00	Vehicle Sold	11/21/2025	11/24/2025	001	TAX	($0.53)	$0.00	($0.53)
															930	TAX	($0.06)	$0.00	($0.06)
															016	TAX	($0.20)	$0.00	($0.20)
															003	TAX	($0.06)	$0.00	($0.06)
															005	TAX	($0.01)	$0.00	($0.01)
															004	TAX	($0.09)	$0.00	($0.09)
															002	TAX	($1.22)	$0.00	($1.22)
																		Refund	**$2.17**

North Carolina Vehicle Tax System

Pending Refund Report

Payee Name	Primary Owner	Secondary Owner	Address 1	Address 2	Address 3	Refund Type	Bill #	Plate Number	Status	Transaction #	Refund Description	Refund Reason	Create Date	Authorization Date	Tax Jurisdiction	Levy Type	Change	Interest Change	Total Change
DAVIS, SHANE WILLIAM	DAVIS, SHANE WILLIAM		9812 THORNRIDGE DR		INDIAN TRAIL, NC 28079	Proration	0076747995	KHK4922	AUTHORIZED	831978091	Refund Generated due to proration on Bill #0076747995-2024-2024 0000-00	Vehicle Sold	11/21/2025	11/24/2025	001	TAX	($6.03)	$0.00	($6.03)
															930	TAX	($0.74)	$0.00	($0.74)
															016	TAX	($2.23)	$0.00	($2.23)
															003	TAX	($0.65)	$0.00	($0.65)
															005	TAX	($0.15)	$0.00	($0.15)
															004	TAX	($1.08)	$0.00	($1.08)
															002	TAX	($13.82)	$0.00	($13.82)
																		Refund	**$24.70**
DEAN, NATALEE BOONE	DEAN, NATALEE BOONE		1002 PINEY DR		MONROE, NC 28110	Proration	0083119040	VEW5658	AUTHORIZED	832543880	Refund Generated due to proration on Bill #0083119040-2024-2024 0000-00	Vehicle Sold	11/25/2025	11/26/2025	001	TAX	($3.49)	$0.00	($3.49)
															980	TAX	($0.43)	$0.00	($0.43)
															021	TAX	($1.45)	$0.00	($1.45)
															003	TAX	($0.37)	$0.00	($0.37)
															005	TAX	($0.08)	$0.00	($0.08)
															004	TAX	($0.62)	$0.00	($0.62)
															002	TAX	($8.00)	$0.00	($8.00)
																		Refund	**$14.44**
DEHTERENKO, ANNA	DEHTERENKO, ANNA		6101 EISENHOWER LN		INDIAN TRAIL, NC 28079	Proration	0087950579	VEF1686	AUTHORIZED	830594268	Refund Generated due to proration on Bill #0087950579-2025-2025 0000-00	Vehicle Sold	11/13/2025	11/14/2025	001	TAX	($12.03)	$0.00	($12.03)
															900	TAX	($17.11)	$0.00	($17.11)
															023	TAX	($4.56)	$0.00	($4.56)
															003	TAX	($1.14)	$0.00	($1.14)
															005	TAX	($0.49)	$0.00	($0.49)
															004	TAX	($4.16)	$0.00	($4.16)
															002	TAX	($28.65)	$0.00	($28.65)
																		Refund	**$68.14**
DENTON, ANDREW WILBURN III	DENTON, ANDREW WILBURN III		4111 SAINT JOSEPH DR		INDIAN TRAIL, NC 28079	Proration	0086435825	LKC6151	AUTHORIZED	832829774	Refund Generated due to proration on Bill #0086435825-2025-2025 0000-00	Vehicle Sold	11/26/2025	12/1/2025	001	TAX	($8.14)	$0.00	($8.14)
															900	TAX	($11.59)	$0.00	($11.59)
															023	TAX	($3.09)	$0.00	($3.09)
															003	TAX	($0.76)	$0.00	($0.76)
															005	TAX	($0.32)	$0.00	($0.32)
															004	TAX	($2.82)	$0.00	($2.82)
															002	TAX	($19.40)	$0.00	($19.40)
																		Refund	**$46.12**
DERUN, IVAN	DERUN, IVAN		511 FOWLER RD		MONROE, NC 28110	Proration	0080971114	THD2519	AUTHORIZED	832542452	Refund Generated due to proration on Bill #0080971114-2024-2024 0000-00	Vehicle Sold	11/25/2025	11/26/2025	001	TAX	($4.90)	$0.00	($4.90)
															200	TAX	($15.09)	$0.00	($15.09)
															200	VEHICLE FEE	$0.00	$0.00	$0.00
															003	TAX	($0.52)	$0.00	($0.52)
															005	TAX	($0.12)	$0.00	($0.12)
															004	TAX	($0.87)	$0.00	($0.87)
															002	TAX	($11.24)	$0.00	($11.24)
																		Refund	**$32.74**
DION, MICHAEL RICHARD	DION, MICHAEL RICHARD		3705 METHODIST CHURCH LN		WAXHAW, NC 28173	Proration	0065885463	RDW2447	AUTHORIZED	951805552	Refund Generated due to proration on Bill #0065885463-2024-2024 0000-00	Vehicle Sold	11/26/2025	12/1/2025	001	TAX	($2.32)	$0.00	($2.32)
															500	TAX	($5.48)	$0.00	($5.48)
															500	VEHICLE FEE	$0.00	$0.00	$0.00
															028	TAX	($0.75)	$0.00	($0.75)
															003	TAX	($0.25)	$0.00	($0.25)
															005	TAX	($0.06)	$0.00	($0.06)
															004	TAX	($0.41)	$0.00	($0.41)
															002	TAX	($5.33)	$0.00	($5.33)
																		Refund	**$14.60**
DRAKE, JOHN WILLIS	DRAKE, JOHN WILLIS	DRAKE, LORI JANE	9005 HUNTSMASTER PLACE		WAXHAW, NC 28173	Proration	0076789865	KR1659	AUTHORIZED	713607612	Refund Generated due to proration on Bill #0076789865-2024-2024 0000-00	Vehicle Sold	11/25/2025	11/26/2025	001	TAX	($33.39)	$0.00	($33.39)
															026	TAX	($8.14)	$0.00	($8.14)
															003	TAX	($3.58)	$0.00	($3.58)
															005	TAX	($0.80)	$0.00	($0.80)
															004	TAX	($5.97)	$0.00	($5.97)
															002	TAX	($76.55)	$0.00	($76.55)
																		Refund	**$128.43**
DUIT, CHRISTINA LYNN	DUIT, CHRISTINA LYNN	DUIT, DEVON JACOB	1220 BROUGH HALL DR		WAXHAW, NC 28173	Proration	0079055662	KKL3979	AUTHORIZED	948166008	Refund Generated due to proration on Bill #0079055662-2024-2024 0000-00	Vehicle Totalled	11/6/2025	11/7/2025	001	TAX	($43.56)	$0.00	($43.56)
															500	TAX	($102.77)	$0.00	($102.77)
															500	VEHICLE FEE	$0.00	$0.00	$0.00
															028	TAX	($13.96)	$0.00	($13.96)
															003	TAX	($4.67)	$0.00	($4.67)
															005	TAX	($1.04)	$0.00	($1.04)
															004	TAX	($7.79)	$0.00	($7.79)
															002	TAX	($99.88)	$0.00	($99.88)
																		Refund	**$273.67**
EGOV, PAVEL	EGOV, PAVEL		812 ARCHIE LN		MONROE, NC 28112	Proration	0085592596	YA177197	AUTHORIZED	710741868	Refund Generated due to proration on Bill #0085592596-2024-2024 0000-00	Vehicle Sold	11/4/2025	11/5/2025	001	TAX	($2.82)	$0.00	($2.82)
															022	TAX	($1.47)	$0.00	($1.47)
															003	TAX	($0.30)	$0.00	($0.30)
															005	TAX	($0.07)	$0.00	($0.07)
															004	TAX	($0.51)	$0.00	($0.51)
															002	TAX	($6.46)	$0.00	($6.46)
																		Refund	**$11.63**

North Carolina Vehicle Tax System

Pending Refund Report

Payee Name	Primary Owner	Secondary Owner	Address 1	Address 2	Address 3	Refund Type	Bill #	Plate Number	Status	Transaction #	Refund Description	Refund Reason	Create Date	Authorization Date	Tax Jurisdiction	Levy Type	Change	Interest Change	Total Change
EVANS TERRELL, CHRISTINA REBECCA	EVANS TERRELL, CHRISTINA REBECCA		1310 FOUNTAIN LN		INDIAN TRAIL, NC 28079	Proration	0088074865	LKC3683	AUTHORIZED	831977496	Refund Generated due to proration on Bill #0088074865-2025-2025 0000-00	Other Errors	11/21/2025	11/24/2025	001	TAX	($24.50)	$0.00	($24.50)
															970	TAX	($4.90)	$0.00	($4.90)
															026	TAX	($6.63)	$0.00	($6.63)
															003	TAX	($2.31)	$0.00	($2.31)
															005	TAX	($0.98)	$0.00	($0.98)
															004	TAX	($8.48)	$0.00	($8.48)
															002	TAX	($58.37)	$0.00	($58.37)
																		Refund	**$106.17**
FEI, XIUZHU	FEI, XIUZHU		225 LIMERICK DR		MATTHEWS, NC 28104	Proration	0083817902	FDP7437	AUTHORIZED	829827698	Refund Generated due to proration on Bill #0083817902-2024-2024 0000-00	Vehicle Sold	11/10/2025	11/12/2025	001	TAX	($9.92)	$0.00	($9.92)
															700	TAX	($13.13)	$0.00	($13.13)
															023	TAX	($3.11)	$0.00	($3.11)
															003	TAX	($1.06)	$0.00	($1.06)
															005	TAX	($0.23)	$0.00	($0.23)
															004	TAX	($1.77)	$0.00	($1.77)
															002	TAX	($22.75)	$0.00	($22.75)
																		Refund	**$51.97**
GANKIDI, VENKATARAMANA REDDY	GANKIDI, VENKATARAMANA REDDY		1327 ASHE MEADOW DR		INDIAN TRAIL, NC 28079	Proration	0079447731	GVRR	AUTHORIZED	711280020	Refund Generated due to proration on Bill #0079447731-2024-2024 0000-00	Vehicle Sold	11/10/2025	11/12/2025	001	TAX	($14.28)	$0.00	($14.28)
															016	TAX	($5.30)	$0.00	($5.30)
															003	TAX	($1.53)	$0.00	($1.53)
															005	TAX	($0.34)	$0.00	($0.34)
															004	TAX	($2.55)	$0.00	($2.55)
															002	TAX	($32.74)	$0.00	($32.74)
																		Refund	**$56.74**
GARRETT, JASON ALLEN	GARRETT, JASON ALLEN		1020 GWINMAR RD		INDIAN TRAIL, NC 28079	Proration	0086924303	LDP2717	AUTHORIZED	829432219	Refund Generated due to proration on Bill #0086924303-2024-2024 0000-00	Vehicle Sold	11/5/2025	11/6/2025	001	TAX	($14.72)	$0.00	($14.72)
															600	TAX	($16.68)	$0.00	($16.68)
															023	TAX	($4.62)	$0.00	($4.62)
															003	TAX	($1.58)	$0.00	($1.58)
															005	TAX	($0.35)	$0.00	($0.35)
															004	TAX	($2.63)	$0.00	($2.63)
															002	TAX	($33.75)	$0.00	($33.75)
																		Refund	**$74.33**
GIONIS, DEMETRE KERRY	GIONIS, DEMETRE KERRY	GIONIS, ELIZABETH BROADWAY	3908 BERNER CT		WAXHAW, NC 28173	Proration	0041928125	FEE8341	AUTHORIZED	950603928	Refund Generated due to proration on Bill #0041928125-2024-2024 0000-00	Vehicle Sold	11/20/2025	11/21/2025	001	TAX	($4.02)	$0.00	($4.02)
															500	TAX	($9.48)	$0.00	($9.48)
															500	VEHICLE FEE	$0.00	$0.00	$0.00
															028	TAX	($1.29)	$0.00	($1.29)
															003	TAX	($0.43)	$0.00	($0.43)
															005	TAX	($0.10)	$0.00	($0.10)
															004	TAX	($0.72)	$0.00	($0.72)
															002	TAX	($9.22)	$0.00	($9.22)
																		Refund	**$25.26**
GITTENS, CHARLESETTA E ALOWINE	GITTENS, CHARLESETTA E ALOWINE		6716 THIRD AVE		INDIAN DRIVE, NC 28079	Proration	0084224709	LCL8501	AUTHORIZED	829644214	Refund Generated due to proration on Bill #0084224709-2024-2024 0000-00	Vehicle Sold	11/6/2025	11/7/2025	001	TAX	($19.09)	$0.00	($19.09)
															600	TAX	($21.64)	$0.00	($21.64)
															023	TAX	($5.99)	$0.00	($5.99)
															003	TAX	($2.05)	$0.00	($2.05)
															005	TAX	($0.46)	$0.00	($0.46)
															004	TAX	($3.42)	$0.00	($3.42)
															002	TAX	($43.78)	$0.00	($43.78)
																		Refund	**$96.43**
GLANCY, CATHLEEN ANN	GLANCY, CATHLEEN ANN		5104 UNIONVILLE RD		MONROE, NC 28110	Proration	0083421160	VDK6840	AUTHORIZED	831778507	Refund Generated due to proration on Bill #0083421160-2024-2024 0000-00	Vehicle Sold	11/20/2025	11/21/2025	001	TAX	($30.47)	$0.00	($30.47)
															980	TAX	($3.73)	$0.00	($3.73)
															021	TAX	($12.64)	$0.00	($12.64)
															003	TAX	($3.27)	$0.00	($3.27)
															005	TAX	($0.73)	$0.00	($0.73)
															004	TAX	($5.45)	$0.00	($5.45)
															002	TAX	($69.85)	$0.00	($69.85)
																		Refund	**$126.14**
GLOVER, LETITTIA	GLOVER, LETITTIA		8708 GOLDFIELDS DR		CHARLOTTE, NC 28227	Adjustment < $100	0087957673	DKP5759	PENDING	1185205660	Refund Generated due to adjustment on Bill #0087957673-2025-2025 0000	Situs error	11/6/2025		001	TAX	$0.00	$0.00	$0.00
															200	TAX	($90.99)	$0.00	($90.99)
															200	VEHICLE FEE	($30.00)	$0.00	($30.00)
															700	TAX	$39.09	$0.00	$39.09
															700	VEHICLE FEE	$25.00	$0.00	$25.00
															020	TAX	$9.55	$0.00	$9.55
															003	TAX	$0.00	$0.00	$0.00
															005	TAX	$0.00	$0.00	$0.00
															004	TAX	$0.00	$0.00	$0.00
															002	TAX	$0.00	$0.00	$0.00
																		Refund	**$47.35**
HAILE, MISRAK MULUKEN	HAILE, MISRAK MULUKEN	FENTA, HAILEYESUS AMBAW	1517 AINSLIE PLACE RD		INDIAN TRAIL, NC 28079	Proration	0079051223	TLW7948	AUTHORIZED	831315485	Refund Generated due to proration on Bill #0079051223-2025-2025 0000-00	Insurance Lapse	11/17/2025	11/18/2025	001	TAX	($31.75)	$0.00	($31.75)
															600	TAX	($48.03)	$0.00	($48.03)
															023	TAX	($12.06)	$0.00	($12.06)
															003	TAX	($2.99)	$0.00	($2.99)
															005	TAX	($1.27)	$0.00	($1.27)
															004	TAX	($10.99)	$0.00	($10.99)
															002	TAX	($75.65)	$0.00	($75.65)
																		Refund	**$182.74**

North Carolina Vehicle Tax System

Pending Refund Report

Payee Name	Primary Owner	Secondary Owner	Address 1	Address 2	Address 3	Refund Type	Bill #	Plate Number	Status	Transaction #	Refund Description	Refund Reason	Create Date	Authorization Date	Tax Jurisdiction	Levy Type	Change	Interest Change	Total Change
HALL, BRIAN CHRISTOPHER	HALL, BRIAN CHRISTOPHER		1905 SUMMIT VIEW PL		WAXHAW, NC 28173	Proration	0067166886	KAA1218	AUTHORIZED	947654416	Refund Generated due to proration on Bill #0067166886-2024-2024 0000-00	Vehicle Sold	11/4/2025	11/5/2025	001	TAX	($28.05)	$0.00	($28.05)
															101	TAX	($13.75)	$0.00	($13.75)
															101	VEHICLE FEE	$0.00	$0.00	$0.00
															026	TAX	($6.84)	$0.00	($6.84)
															003	TAX	($3.01)	$0.00	($3.01)
															005	TAX	($0.67)	$0.00	($0.67)
															004	TAX	($5.02)	$0.00	($5.02)
															002	TAX	($64.31)	$0.00	($64.31)
																		Refund	$121.65
HANNA, MECHELE DENISE	HANNA, MECHELE DENISE		3125 WHISPERING CREEK DR		INDIAN TRAIL, NC 28079	Proration	0086170163	LEA4141	AUTHORIZED	829161053	Refund Generated due to proration on Bill #0086170163-2025-2025 0000-00	Vehicle Sold	11/3/2025	11/4/2025	001	TAX	($23.45)	$0.00	($23.45)
															600	TAX	($35.46)	$0.00	($35.46)
															026	TAX	($6.34)	$0.00	($6.34)
															003	TAX	($2.21)	$0.00	($2.21)
															005	TAX	($0.94)	$0.00	($0.94)
															004	TAX	($8.11)	$0.00	($8.11)
															002	TAX	($55.86)	$0.00	($55.86)
																		Refund	$132.37
HARBOLD, CRAIG TOWNSEND	HARBOLD, CRAIG TOWNSEND		3747 PICASSO CT		CHARLOTTE, NC 28205	Adjustment < $100	0087938842	RJW5913	PENDING	1184903530	Refund Generated due to adjustment on Bill #0087938842-2025-2025 0000	Situs error	11/5/2025		001	TAX	$0.00	$0.00	$0.00
															200	TAX	($166.80)	$0.00	($166.80)
															200	VEHICLE FEE	($30.00)	$0.00	($30.00)
															500	TAX	$109.94	$0.00	$109.94
															500	VEHICLE FEE	$25.00	$0.00	$25.00
															028	TAX	$17.44	$0.00	$17.44
															003	TAX	$0.00	$0.00	$0.00
															005	TAX	$0.00	$0.00	$0.00
															004	TAX	$0.00	$0.00	$0.00
															002	TAX	$0.00	$0.00	$0.00
																		Refund	$44.42
HARRELL, EMILY BROOKE	HARRELL, EMILY BROOKE	HARRELL, ROBERT DAVID JR	3603 WILD ROSE CT		MATTHEWS, NC 28104	Proration	0083811769	RKC5976	AUTHORIZED	831313931	Refund Generated due to proration on Bill #0083811769-2024-2024 0000-00	Vehicle Totalled	11/17/2025	11/18/2025	001	TAX	($24.09)	$0.00	($24.09)
															700	TAX	($31.88)	$0.00	($31.88)
															023	TAX	($7.56)	$0.00	($7.56)
															003	TAX	($2.58)	$0.00	($2.58)
															005	TAX	($0.57)	$0.00	($0.57)
															004	TAX	($4.31)	$0.00	($4.31)
															002	TAX	($55.22)	$0.00	($55.22)
																		Refund	$126.21
HARVEY, RUSSELL KEITH	HARVEY, RUSSELL KEITH		2803 WAXHAW INDIAN TR RD	SOUTH	WAXHAW, NC 28173	Proration	0048399020	BME4847	AUTHORIZED	712586802	Refund Generated due to proration on Bill #0048399020-2024-2024 0000-00	Vehicle Sold	11/18/2025	11/19/2025	001	TAX	($4.88)	($0.25)	($5.13)
															015	TAX	($1.65)	($0.08)	($1.73)
															003	TAX	($0.52)	($0.02)	($0.54)
															005	TAX	($0.11)	$0.00	($0.11)
															004	TAX	($0.87)	($0.05)	($0.92)
															002	TAX	($11.19)	($0.56)	($11.75)
																		Refund	$20.18
HASTY, BOSIE LEE	HASTY, BOSIE LEE		PO BOX 473		WAXHAW, NC 28173	Adjustment < $100	0088235844	0HASTY	PENDING	1189757940	Refund Generated due to adjustment on Bill #0088235844-2025-2025 0000	Situs error	11/26/2025		001	TAX	$0.00	$0.00	$0.00
															200	TAX	($8.84)	$0.00	($8.84)
															200	VEHICLE FEE	($30.00)	$0.00	($30.00)
															500	TAX	$5.83	$0.00	$5.83
															500	VEHICLE FEE	$25.00	$0.00	$25.00
															028	TAX	$0.92	$0.00	$0.92
															003	TAX	$0.00	$0.00	$0.00
															005	TAX	$0.00	$0.00	$0.00
															004	TAX	$0.00	$0.00	$0.00
															002	TAX	$0.00	$0.00	$0.00
																		Refund	$7.09
HELMS, MARGARET ANNETTE	HELMS, MARGARET ANNETTE		3411 E LAWYERS RD		MONROE, NC 28110	Proration	0073201928	RHE5034	AUTHORIZED	713853864	Refund Generated due to proration on Bill #0073201928-2024-2024 0000-00	Vehicle Sold	11/26/2025	12/1/2025	001	TAX	($13.18)	$0.00	($13.18)
															021	TAX	($5.47)	$0.00	($5.47)
															003	TAX	($1.41)	$0.00	($1.41)
															005	TAX	($0.31)	$0.00	($0.31)
															004	TAX	($2.36)	$0.00	($2.36)
															002	TAX	($30.21)	$0.00	($30.21)
																		Refund	$52.94
HINCAPIE, JUAN CARLOS	HINCAPIE, JUAN CARLOS		101 PENROSE CT		INDIAN TRAIL, NC 28079	Proration	0066223926	WYX7412	AUTHORIZED	831780334	Refund Generated due to proration on Bill #0066223926-2024-2024 0000-00	Vehicle Sold	11/20/2025	11/21/2025	001	TAX	($45.51)	$0.00	($45.51)
															600	TAX	($51.58)	$0.00	($51.58)
															020	TAX	($14.92)	$0.00	($14.92)
															003	TAX	($4.88)	$0.00	($4.88)
															005	TAX	($1.08)	$0.00	($1.08)
															004	TAX	($8.14)	$0.00	($8.14)
															002	TAX	($104.34)	$0.00	($104.34)
																		Refund	$230.45
HOLLIS, WILLIAM HENRY	HOLLIS, WILLIAM HENRY		2815 ROSEMEADE DR		MONROE, NC 28110	Proration	0072902997	KHX7929	AUTHORIZED	830595941	Refund Generated due to proration on Bill #0072902997-2024-2024 0000-00	Vehicle Sold	11/13/2025	11/14/2025	001	TAX	($2.84)	$0.00	($2.84)
															200	TAX	($8.75)	$0.00	($8.75)
															200	VEHICLE FEE	$0.00	$0.00	$0.00
															003	TAX	($0.31)	$0.00	($0.31)
															005	TAX	($0.07)	$0.00	($0.07)
															004	TAX	($0.51)	$0.00	($0.51)
															002	TAX	($6.52)	$0.00	($6.52)
																		Refund	$19.00

North Carolina Vehicle Tax System

Pending Refund Report

Payee Name	Primary Owner	Secondary Owner	Address 1	Address 2	Address 3	Refund Type	Bill #	Plate Number	Status	Transaction #	Refund Description	Refund Reason	Create Date	Authorization Date	Tax Jurisdiction	Levy Type	Change	Interest Change	Total Change
HOOPAUGH GRADING CO LLC	HOOPAUGH GRADING CO LLC		4006 VAN DKYE CT		MONROE, NC 28110	Proration	0068687250	FJL7295	AUTHORIZED	711280542	Refund Generated due to proration on Bill #0068687250-2025-2025 0000-00	Vehicle Sold	11/10/2025	11/12/2025	001	TAX	($13.55)	$0.00	($13.55)
															023	TAX	($5.15)	$0.00	($5.15)
															003	TAX	($1.27)	$0.00	($1.27)
															005	TAX	($0.54)	$0.00	($0.54)
															004	TAX	($4.69)	$0.00	($4.69)
															002	TAX	($32.28)	$0.00	($32.28)
																		Refund	**$57.48**
HOWARD, SHANIQUE MONEA	HOWARD, SHANIQUE MONEA		7104 WINDSONG WAY		WINGATE, NC 28174	Proration	0078990779	KEA7624	AUTHORIZED	711938784	Refund Generated due to proration on Bill #0078990779-2024-2024 0000-00	Vehicle Sold	11/13/2025	11/14/2025	001	TAX	($20.43)	($1.03)	($21.46)
															022	TAX	($10.70)	($0.53)	($11.23)
															003	TAX	($2.19)	($0.11)	($2.30)
															005	TAX	($0.49)	($0.02)	($0.51)
															004	TAX	($3.65)	($0.18)	($3.83)
															002	TAX	($46.84)	($2.34)	($49.18)
																		Refund	**$88.51**
JACKSON, ZACHARY TYLER	JACKSON, ZACHARY TYLER		2409 DEVON DR		INDIAN TRAIL, NC 28079	Adjustment < $100	0088226377	LMH5265	PENDING	1070365275	Refund Generated due to adjustment on Bill #0088226377-2025-2025 0000	Situs error	11/24/2025		001	TAX	$0.00	$0.00	$0.00
															600	TAX	$19.48	$0.00	$19.48
															200	TAX	($50.42)	$0.00	($50.42)
															200	VEHICLE FEE	($30.00)	$0.00	($30.00)
															019	TAX	$5.68	$0.00	$5.68
															003	TAX	$0.00	$0.00	$0.00
															005	TAX	$0.00	$0.00	$0.00
															004	TAX	$0.00	$0.00	$0.00
															002	TAX	$0.00	$0.00	$0.00
																		Refund	**$55.26**
JAYNES, ERIK BOOTH	JAYNES, ERIK BOOTH		2764 OTTERHAM DR		THOMPSONS STATION, TN 37179	Proration	0068201997	FCE3718	AUTHORIZED	949170208	Refund Generated due to proration on Bill #0068201997-2024-2024 0000-00	Reg . Out of state	11/12/2025	11/13/2025	001	TAX	($14.67)	$0.00	($14.67)
															101	TAX	($7.19)	$0.00	($7.19)
															101	VEHICLE FEE	$0.00	$0.00	$0.00
															026	TAX	($3.58)	$0.00	($3.58)
															003	TAX	($1.57)	$0.00	($1.57)
															005	TAX	($0.35)	$0.00	($0.35)
															004	TAX	($2.62)	$0.00	($2.62)
															002	TAX	($33.64)	$0.00	($33.64)
																		Refund	**$63.62**
JAYNES, JILL EARNEST	JAYNES, JILL EARNEST	JAYNES, ERIK BOOTH	2764 OTTERHAM DR		THOMPSONS STATION, TN 37179	Proration	0069586601	DBL1790	AUTHORIZED	949170224	Refund Generated due to proration on Bill #0069586601-2024-2024 0000-00	Reg . Out of state	11/12/2025	11/13/2025	001	TAX	($34.37)	$0.00	($34.37)
															101	TAX	($16.85)	$0.00	($16.85)
															101	VEHICLE FEE	$0.00	$0.00	$0.00
															026	TAX	($8.38)	$0.00	($8.38)
															003	TAX	($3.68)	$0.00	($3.68)
															005	TAX	($0.82)	$0.00	($0.82)
															004	TAX	($6.15)	$0.00	($6.15)
															002	TAX	($78.80)	$0.00	($78.80)
																		Refund	**$149.05**
JOHNSON, KEITH DANIEL	JOHNSON, KEITH DANIEL		2123 DAWN RDG		MONROE, NC 28110	Proration	0087266241	9N9366	AUTHORIZED	831779130	Refund Generated due to proration on Bill #0087266241-2025-2025 0000-00	Vehicle Sold	11/20/2025	11/21/2025	001	TAX	($6.18)	$0.00	($6.18)
															200	TAX	($24.20)	$0.00	($24.20)
															200	VEHICLE FEE	($30.00)	$0.00	($30.00)
															003	TAX	($0.58)	$0.00	($0.58)
															005	TAX	($0.25)	$0.00	($0.25)
															004	TAX	($2.14)	$0.00	($2.14)
															002	TAX	($14.73)	$0.00	($14.73)
																		Refund	**$78.08**
KAARIA, STELLAR	KAARIA, STELLAR		1730 BRAEMAR VILLAGE DR		MONROE, NC 28110	Proration	0083853982	LFV7729	AUTHORIZED	829199266	Refund Generated due to proration on Bill #0083853982-2024-2024 0000-00	Vehicle Totalled	11/4/2025	11/5/2025	001	TAX	($24.71)	$0.00	($24.71)
															200	TAX	($76.08)	$0.00	($76.08)
															200	VEHICLE FEE	$0.00	$0.00	$0.00
															003	TAX	($2.65)	$0.00	($2.65)
															005	TAX	($0.59)	$0.00	($0.59)
															004	TAX	($4.42)	$0.00	($4.42)
															002	TAX	($56.65)	$0.00	($56.65)
																		Refund	**$165.10**
KANAPARTHI, SUNIL KUMAR	KANAPARTHI, SUNIL KUMAR		1410 ASHE MEADOW DR		INDIAN TRAIL, NC 28079	Proration	0085697979	SUNIL	AUTHORIZED	712588158	Refund Generated due to proration on Bill #0085697979-2024-2024 0000-00	Vehicle Sold	11/18/2025	11/19/2025	001	TAX	($18.95)	$0.00	($18.95)
															016	TAX	($7.03)	$0.00	($7.03)
															003	TAX	($2.03)	$0.00	($2.03)
															005	TAX	($0.45)	$0.00	($0.45)
															004	TAX	($3.39)	$0.00	($3.39)
															002	TAX	($43.46)	$0.00	($43.46)
																		Refund	**$75.31**
KEARNEY, AGNES YVETTE	KEARNEY, AGNES YVETTE		4708 ALDERSBROOK DR		MONROE, NC 28110	Proration	0086754244	VHE5949	AUTHORIZED	832829844	Refund Generated due to proration on Bill #0086754244-2025-2025 0000-00	Vehicle Sold	11/26/2025	12/1/2025	001	TAX	($3.94)	$0.00	($3.94)
															200	TAX	($15.45)	$0.00	($15.45)
															200	VEHICLE FEE	$0.00	$0.00	$0.00
															003	TAX	($0.38)	$0.00	($0.38)
															005	TAX	($0.16)	$0.00	($0.16)
															004	TAX	($1.37)	$0.00	($1.37)
															002	TAX	($9.40)	$0.00	($9.40)
																		Refund	**$30.70**

North Carolina Vehicle Tax System

Pending Refund Report

Payee Name	Primary Owner	Secondary Owner	Address 1	Address 2	Address 3	Refund Type	Bill #	Plate Number	Status	Transaction #	Refund Description	Refund Reason	Create Date	Authorization Date	Tax Jurisdiction	Levy Type	Change	Interest Change	Total Change
KHATER, ANNA BELLE	KHATER, ANNA BELLE		5507 TWO IRON DR		MATTHEWS, NC 28104	Proration	0076430872	TMW9128	AUTHORIZED	830820256	Refund Generated due to proration on Bill #0076430872-2024-2024 0000-00	Vehicle Sold	11/14/2025	11/17/2025	001	TAX	($5.42)	$0.00	($5.42)
															700	TAX	($7.18)	$0.00	($7.18)
															023	TAX	($1.70)	$0.00	($1.70)
															003	TAX	($0.58)	$0.00	($0.58)
															005	TAX	($0.13)	$0.00	($0.13)
															004	TAX	($0.97)	$0.00	($0.97)
															002	TAX	($12.44)	$0.00	($12.44)
																		Refund	**$28.42**
KHATER, ANNA BELLE	KHATER, ANNA BELLE		5507 TWO IRON DR		MATTHEWS, NC 28104	Proration	0076454354	VCL9452	AUTHORIZED	830820375	Refund Generated due to proration on Bill #0076454354-2024-2024 0000-00	Vehicle Sold	11/14/2025	11/17/2025	001	TAX	($4.93)	$0.00	($4.93)
															700	TAX	($6.53)	$0.00	($6.53)
															023	TAX	($1.55)	$0.00	($1.55)
															003	TAX	($0.53)	$0.00	($0.53)
															005	TAX	($0.12)	$0.00	($0.12)
															004	TAX	($0.88)	$0.00	($0.88)
															002	TAX	($11.31)	$0.00	($11.31)
																		Refund	**$25.85**
KHATER, ANNA BELLE	KHATER, ANNA BELLE		5507 TWO IRON DR		MATTHEWS, NC 28104	Proration	0075697492	VCL8632	AUTHORIZED	830820396	Refund Generated due to proration on Bill #0075697492-2024-2024 0000-00	Vehicle Sold	11/14/2025	11/17/2025	001	TAX	($1.13)	$0.00	($1.13)
															700	TAX	($1.50)	$0.00	($1.50)
															023	TAX	($0.35)	$0.00	($0.35)
															003	TAX	($0.12)	$0.00	($0.12)
															005	TAX	($0.03)	$0.00	($0.03)
															004	TAX	($0.20)	$0.00	($0.20)
															002	TAX	($2.59)	$0.00	($2.59)
																		Refund	**$5.92**
KHATER, ANNA BELLE	KHATER, ANNA BELLE		5507 TWO IRON DR		MATTHEWS, NC 28104	Proration	0075927475	VCL9026	AUTHORIZED	830820417	Refund Generated due to proration on Bill #0075927475-2024-2024 0000-00	Vehicle Sold	11/14/2025	11/17/2025	001	TAX	($4.27)	$0.00	($4.27)
															700	TAX	($5.65)	$0.00	($5.65)
															023	TAX	($1.34)	$0.00	($1.34)
															003	TAX	($0.46)	$0.00	($0.46)
															005	TAX	($0.10)	$0.00	($0.10)
															004	TAX	($0.76)	$0.00	($0.76)
															002	TAX	($9.78)	$0.00	($9.78)
																		Refund	**$22.36**
KHATER, ANNA BELLE	KHATER, ANNA BELLE		5507 TWO IRON DR		MATTHEWS, NC 28104	Proration	0078258660	VFA5654	AUTHORIZED	830820452	Refund Generated due to proration on Bill #0078258660-2024-2024 0000-00	Vehicle Sold	11/14/2025	11/17/2025	001	TAX	($8.70)	$0.00	($8.70)
															700	TAX	($11.52)	$0.00	($11.52)
															023	TAX	($2.73)	$0.00	($2.73)
															003	TAX	($0.93)	$0.00	($0.93)
															005	TAX	($0.21)	$0.00	($0.21)
															004	TAX	($1.56)	$0.00	($1.56)
															002	TAX	($19.96)	$0.00	($19.96)
																		Refund	**$45.61**
KHATER, ANNA BELLE	KHATER, ANNA BELLE		5507 TWO IRON DR		MATTHEWS, NC 28104	Proration	0078915099	VDX2401	AUTHORIZED	830820459	Refund Generated due to proration on Bill #0078915099-2024-2024 0000-00	Vehicle Sold	11/14/2025	11/17/2025	001	TAX	($12.72)	$0.00	($12.72)
															700	TAX	($16.83)	$0.00	($16.83)
															023	TAX	($3.99)	$0.00	($3.99)
															003	TAX	($1.36)	$0.00	($1.36)
															005	TAX	($0.30)	$0.00	($0.30)
															004	TAX	($2.27)	$0.00	($2.27)
															002	TAX	($29.16)	$0.00	($29.16)
																		Refund	**$66.63**
KHATER, ANNA BELLE	KHATER, ANNA BELLE		5507 TWO IRON DR		MATTHEWS, NC 28104	Proration	0076427643	VCL9529	AUTHORIZED	830820480	Refund Generated due to proration on Bill #0076427643-2024-2024 0000-00	Vehicle Sold	11/14/2025	11/17/2025	001	TAX	($7.90)	$0.00	($7.90)
															700	TAX	($10.46)	$0.00	($10.46)
															023	TAX	($2.48)	$0.00	($2.48)
															003	TAX	($0.85)	$0.00	($0.85)
															005	TAX	($0.19)	$0.00	($0.19)
															004	TAX	($1.41)	$0.00	($1.41)
															002	TAX	($18.12)	$0.00	($18.12)
																		Refund	**$41.41**
KHATER, ANNA BELLE	KHATER, ANNA BELLE		5507 TWO IRON DR		MATTHEWS, NC 28104	Proration	0078258401	VDE7001	AUTHORIZED	830820494	Refund Generated due to proration on Bill #0078258401-2024-2024 0000-00	Vehicle Sold	11/14/2025	11/17/2025	001	TAX	($9.65)	$0.00	($9.65)
															700	TAX	($12.77)	$0.00	($12.77)
															023	TAX	($3.03)	$0.00	($3.03)
															003	TAX	($1.03)	$0.00	($1.03)
															005	TAX	($0.23)	$0.00	($0.23)
															004	TAX	($1.72)	$0.00	($1.72)
															002	TAX	($22.13)	$0.00	($22.13)
																		Refund	**$50.56**
KIM, HEE JIN	KIM, HEE JIN		1021 TERRAPIN ST		INDIAN TRAIL, NC 28079	Proration	0079887311	TAH7744	AUTHORIZED	829159443	Refund Generated due to proration on Bill #0079887311-2024-2024 0000-00	Vehicle Sold	11/3/2025	11/4/2025	001	TAX	($8.01)	$0.00	($8.01)
															600	TAX	($9.08)	$0.00	($9.08)
															023	TAX	($2.52)	$0.00	($2.52)
															003	TAX	($0.86)	$0.00	($0.86)
															005	TAX	($0.19)	$0.00	($0.19)
															004	TAX	($1.43)	$0.00	($1.43)
															002	TAX	($18.37)	$0.00	($18.37)
																		Refund	**$40.46**

North Carolina Vehicle Tax System

Pending Refund Report

Payee Name	Primary Owner	Secondary Owner	Address 1	Address 2	Address 3	Refund Type	Bill #	Plate Number	Status	Transaction #	Refund Description	Refund Reason	Create Date	Authorization Date	Tax Jurisdiction	Levy Type	Change	Interest Change	Total Change
KORNEGAY, MATTHEW BRIAN	KORNEGAY, MATTHEW BRIAN		227 WOOD LAKE DR		MONROE, NC 28110	Proration	0076177963	7Z1676	AUTHORIZED	830594261	Refund Generated due to proration on Bill #0076177963-2024-2024 0000-00	Vehicle Totalled	11/13/2025	11/14/2025	001	TAX	($1.89)	$0.00	($1.89)
															600	TAX	($2.15)	$0.00	($2.15)
															019	TAX	($0.74)	$0.00	($0.74)
															003	TAX	($0.20)	$0.00	($0.20)
															005	TAX	($0.05)	$0.00	($0.05)
															004	TAX	($0.34)	$0.00	($0.34)
															002	TAX	($4.34)	$0.00	($4.34)
																		Refund	**$9.71**
LI, DEZHENG	LI, DEZHENG	WU, WEI	1001 BRUNSWICK WAY		WAXHAW, NC 28173	Proration	0057075797	TAJ2721	AUTHORIZED	950830552	Refund Generated due to proration on Bill #0057075797-2024-2024 0000-00	Vehicle Sold	11/21/2025	11/24/2025	001	TAX	($5.70)	$0.00	($5.70)
															500	TAX	($13.44)	$0.00	($13.44)
															500	VEHICLE FEE	$0.00	$0.00	$0.00
															028	TAX	($1.82)	$0.00	($1.82)
															003	TAX	($0.61)	$0.00	($0.61)
															005	TAX	($0.13)	$0.00	($0.13)
															004	TAX	($1.02)	$0.00	($1.02)
															002	TAX	($13.07)	$0.00	($13.07)
																		Refund	**$35.79**
LOGAN, TERRY PARKER	LOGAN, TERRY PARKER		4024 LAWRENCE DANIEL DR		MATTHEWS, NC 28104	Proration	0074542010	HFL7664	AUTHORIZED	832505702	Refund Generated due to proration on Bill #0074542010-2024-2024 0000-00	Vehicle Sold	11/24/2025	11/25/2025	001	TAX	($5.33)	$0.00	($5.33)
															700	TAX	($7.05)	$0.00	($7.05)
															020	TAX	($1.75)	$0.00	($1.75)
															003	TAX	($0.57)	$0.00	($0.57)
															005	TAX	($0.13)	$0.00	($0.13)
															004	TAX	($0.95)	$0.00	($0.95)
															002	TAX	($12.22)	$0.00	($12.22)
																		Refund	**$28.00**
LOSS, WILLIAM GRAHAM JR	LOSS, WILLIAM GRAHAM JR		1111 CROOKED RIVER DR		WAXHAW, NC 28173	Proration	0078904227	PMY1177	AUTHORIZED	713609022	Refund Generated due to proration on Bill #0078904227-2024-2024 0000-00	Vehicle Sold	11/25/2025	11/26/2025	001	TAX	($113.45)	$0.00	($113.45)
															026	TAX	($27.67)	$0.00	($27.67)
															003	TAX	($12.16)	$0.00	($12.16)
															005	TAX	($2.71)	$0.00	($2.71)
															004	TAX	($20.30)	$0.00	($20.30)
															002	TAX	($260.14)	$0.00	($260.14)
																		Refund	**$436.43**
LOWE, TIMOTHY JOHN	LOWE, TIMOTHY JOHN		2232 LEGACY OAK DR		WAXHAW, NC 28173	Proration	0007153788	VBA7782	AUTHORIZED	712587756	Refund Generated due to proration on Bill #0007153788-2024-2024 0000-00	Vehicle Sold	11/18/2025	11/19/2025	001	TAX	($6.22)	$0.00	($6.22)
															026	TAX	($1.52)	$0.00	($1.52)
															003	TAX	($0.67)	$0.00	($0.67)
															005	TAX	($0.15)	$0.00	($0.15)
															004	TAX	($1.12)	$0.00	($1.12)
															002	TAX	($14.28)	$0.00	($14.28)
																		Refund	**$23.96**
LUKACS, ANDREA	LUKACS, ANDREA		1013 WOODKIRK LN		MATTHEWS, NC 28104	Proration	0087552076	LMH4141	AUTHORIZED	829432303	Refund Generated due to proration on Bill #0087552076-2025-2025 0000-00	Insurance Lapse	11/5/2025	11/6/2025	001	TAX	($2.08)	$0.00	($2.08)
															600	TAX	($3.15)	$0.00	($3.15)
															020	TAX	($0.85)	$0.00	($0.85)
															003	TAX	($0.19)	$0.00	($0.19)
															005	TAX	($0.08)	$0.00	($0.08)
															004	TAX	($0.72)	$0.00	($0.72)
															002	TAX	($4.96)	$0.00	($4.96)
																		Refund	**$12.03**
MADOUROS, GEORGIA A	MADOUROS, GEORGIA A		1501 GREAT RD		WAXHAW, NC 28173	Proration	0073065086	KFH1116	AUTHORIZED	947612848	Refund Generated due to proration on Bill #0073065086-2024-2024 0000-00	Vehicle Sold	11/3/2025	11/4/2025	001	TAX	($18.27)	$0.00	($18.27)
															500	TAX	($43.09)	$0.00	($43.09)
															500	VEHICLE FEE	$0.00	$0.00	$0.00
															028	TAX	($5.85)	$0.00	($5.85)
															003	TAX	($1.96)	$0.00	($1.96)
															005	TAX	($0.43)	$0.00	($0.43)
															004	TAX	($3.27)	$0.00	($3.27)
															002	TAX	($41.89)	$0.00	($41.89)
																		Refund	**$114.76**
MARCOLESE, ROBERT ANTHONY	MARCOLESE, ROBERT ANTHONY	MARCOLESE, CLAUDIA RUTH	9904 HERITAGE OAK LN		WAXHAW, NC 28173	Proration	0017957095	EMMAPEEL	AUTHORIZED	949250712	Refund Generated due to proration on Bill #0017957095-2024-2024 0000-00	Vehicle Sold	11/13/2025	11/14/2025	001	TAX	($53.80)	$0.00	($53.80)
															101	TAX	($26.38)	$0.00	($26.38)
															101	VEHICLE FEE	$0.00	$0.00	$0.00
															026	TAX	($13.12)	$0.00	($13.12)
															003	TAX	($5.77)	$0.00	($5.77)
															005	TAX	($1.28)	$0.00	($1.28)
															004	TAX	($9.63)	$0.00	($9.63)
															002	TAX	($123.37)	$0.00	($123.37)
																		Refund	**$233.35**
MATSENKO, IGOR	MATSENKO, IGOR		2916 DAIRY FARM DR		MONROE, NC 28110	Proration	0087205173	VY9942	AUTHORIZED	829824604	Refund Generated due to proration on Bill #0087205173-2025-2025 0000-00	Vehicle Sold	11/7/2025	11/10/2025	001	TAX	($21.45)	$0.00	($21.45)
															200	TAX	($83.97)	$0.00	($83.97)
															200	VEHICLE FEE	$0.00	$0.00	$0.00
															003	TAX	($2.02)	$0.00	($2.02)
															005	TAX	($0.86)	$0.00	($0.86)
															004	TAX	($7.42)	$0.00	($7.42)
															002	TAX	($51.11)	$0.00	($51.11)
																		Refund	**$166.83**

North Carolina Vehicle Tax System

Pending Refund Report

Payee Name	Primary Owner	Secondary Owner	Address 1	Address 2	Address 3	Refund Type	Bill #	Plate Number	Status	Transaction #	Refund Description	Refund Reason	Create Date	Authorization Date	Tax Jurisdiction	Levy Type	Change	Interest Change	Total Change
MCCONNELL, VICKI GREGORY	MCCONNELL, VICKI GREGORY	MCCONNELL, MEGAN MICHELLE	1126 HAWTHORNE DR		INDIAN TRAIL, NC 28079	Proration	0067798410	RCJ3813	AUTHORIZED	831565511	Refund Generated due to proration on Bill #0067798410-2024-2024 0000-00	Vehicle Sold	11/19/2025	11/20/2025	001	TAX	($7.32)	$0.00	($7.32)
															700	TAX	($9.68)	$0.00	($9.68)
															023	TAX	($2.30)	$0.00	($2.30)
															003	TAX	($0.78)	$0.00	($0.78)
															005	TAX	($0.17)	$0.00	($0.17)
															004	TAX	($1.31)	$0.00	($1.31)
															002	TAX	($16.78)	$0.00	($16.78)
																		Refund	**$38.34**
MCGUIRE, CHARLES DOMINICK	MCGUIRE, CHARLES DOMINICK		3209 REVERE RD		MONROE, NC 28110	Proration	0074091418	RDE1381	AUTHORIZED	830820697	Refund Generated due to proration on Bill #0074091418-2024-2024 0000-00	Vehicle Sold	11/14/2025	11/17/2025	001	TAX	($1.80)	$0.00	($1.80)
															200	TAX	($5.54)	$0.00	($5.54)
															200	VEHICLE FEE	$0.00	$0.00	$0.00
															003	TAX	($0.19)	$0.00	($0.19)
															005	TAX	($0.04)	$0.00	($0.04)
															004	TAX	($0.32)	$0.00	($0.32)
															002	TAX	($4.13)	$0.00	($4.13)
																		Refund	**$12.02**
MCNEELY, KIMBERLY ANN	MCNEELY, KIMBERLY ANN		1129 ANSONVILLE RD		WINGATE, NC 28174	Adjustment < $100	0087853637	RLE4466	PENDING	947922848	Refund Generated due to adjustment on Bill #0087853637-2025-2025 0000	Situs error	11/5/2025		001	TAX	$0.00	$0.00	$0.00
															200	TAX	($13.86)	$0.00	($13.86)
															200	VEHICLE FEE	($30.00)	$0.00	($30.00)
															022	TAX	$2.26	$0.00	$2.26
															003	TAX	$0.00	$0.00	$0.00
															005	TAX	$0.00	$0.00	$0.00
															004	TAX	$0.00	$0.00	$0.00
															002	TAX	$0.00	$0.00	$0.00
																		Refund	**$41.60**
MILES, DANNY	MILES, DANNY	MILES, MARIE NELL	1201 LIGHTWOOD RD		WAXHAW, NC 28173	Proration	0045475628	15K6DV	AUTHORIZED	948165768	Refund Generated due to proration on Bill #0045475628-2024-2024 0000-00	Vehicle Sold	11/6/2025	11/7/2025	001	TAX	($10.72)	$0.00	($10.72)
															500	TAX	($25.29)	$0.00	($25.29)
															500	VEHICLE FEE	$0.00	$0.00	$0.00
															028	TAX	($3.44)	$0.00	($3.44)
															003	TAX	($1.15)	$0.00	($1.15)
															005	TAX	($0.26)	$0.00	($0.26)
															004	TAX	($1.92)	$0.00	($1.92)
															002	TAX	($24.58)	$0.00	($24.58)
																		Refund	**$67.36**
MILES, MEREDITH HOLLAND	MILES, MEREDITH HOLLAND		815 GW BROOME RD		MONROE, NC 28112	Proration	0069478991	REK5110	AUTHORIZED	711877206	Refund Generated due to proration on Bill #0069478991-2025-2025 0000-00	Vehicle Sold	11/12/2025	11/13/2025	001	TAX	($9.23)	$0.00	($9.23)
															013	TAX	($1.42)	$0.00	($1.42)
															003	TAX	($0.87)	$0.00	($0.87)
															005	TAX	($0.37)	$0.00	($0.37)
															004	TAX	($3.19)	$0.00	($3.19)
															002	TAX	($21.99)	$0.00	($21.99)
																		Refund	**$37.07**
MOORE, DEANNA LYNN	MOORE, DEANNA LYNN		2316 RIVER CHASE DR		MONROE, NC 28110	Proration	0017928586	CAR3205	AUTHORIZED	831352410	Refund Generated due to proration on Bill #0017928586-2024-2024 0000-00	Vehicle Sold	11/18/2025	11/19/2025	001	TAX	($6.37)	$0.00	($6.37)
															200	TAX	($19.63)	$0.00	($19.63)
															200	VEHICLE FEE	$0.00	$0.00	$0.00
															003	TAX	($0.68)	$0.00	($0.68)
															005	TAX	($0.15)	$0.00	($0.15)
															004	TAX	($1.14)	$0.00	($1.14)
															002	TAX	($14.62)	$0.00	($14.62)
																		Refund	**$42.59**
MOORE, RICHARD ARNOLD	MOORE, RICHARD ARNOLD		121 ATLAN RIDGE DRIVE		MONROE, NC 28112	Proration	0085393834	YYB2779	AUTHORIZED	712132212	Refund Generated due to proration on Bill #0085393834-2024-2024 0000-00	Vehicle Sold	11/14/2025	11/17/2025	001	TAX	($9.26)	$0.00	($9.26)
															029	TAX	($2.11)	$0.00	($2.11)
															003	TAX	($0.99)	$0.00	($0.99)
															005	TAX	($0.22)	$0.00	($0.22)
															004	TAX	($1.66)	$0.00	($1.66)
															002	TAX	($21.24)	$0.00	($21.24)
																		Refund	**$35.48**
MOSIER, CHARLES ALBERT JR	MOSIER, CHARLES ALBERT JR	MOSIER, CHERYL JANE	8100 ALLAMANDA CT		LEHIGH ACRES, FL 33972	Proration	0080896034	LCF5852	AUTHORIZED	713854104	Refund Generated due to proration on Bill #0080896034-2024-2024 0000-00	Reg . Out of state	11/26/2025	12/1/2025	001	TAX	($3.13)	$0.00	($3.13)
															019	TAX	($1.22)	$0.00	($1.22)
															003	TAX	($0.33)	$0.00	($0.33)
															005	TAX	($0.07)	$0.00	($0.07)
															004	TAX	($0.56)	$0.00	($0.56)
															002	TAX	($7.17)	$0.00	($7.17)
																		Refund	**$12.48**
MUNOZ, RAFAEL	MUNOZ, RAFAEL	TRUJILLO, ELVIA ROLDAN	1819 LEXINGTON AVE		MONROE, NC 28112	Proration	0009640432	YZE6470	AUTHORIZED	830820641	Refund Generated due to proration on Bill #0009640432-2025-2025 0000-00	Vehicle Sold	11/14/2025	11/17/2025	001	TAX	($5.18)	$0.00	($5.18)
															200	TAX	($20.29)	$0.00	($20.29)
															200	VEHICLE FEE	$0.00	$0.00	$0.00
															003	TAX	($0.49)	$0.00	($0.49)
															005	TAX	($0.21)	$0.00	($0.21)
															004	TAX	($1.80)	$0.00	($1.80)
															002	TAX	($12.35)	$0.00	($12.35)
																		Refund	**$40.32**

North Carolina Vehicle Tax System

Pending Refund Report

Payee Name	Primary Owner	Secondary Owner	Address 1	Address 2	Address 3	Refund Type	Bill #	Plate Number	Status	Transaction #	Refund Description	Refund Reason	Create Date	Authorization Date	Tax Jurisdiction	Levy Type	Change	Interest Change	Total Change
NILAND, PATRICK KELLY	NILAND, PATRICK KELLY		415 CLEAR SKY LN		STALLINGS, NC 28104	Proration	0066510145	KAM1294	AUTHORIZED	829432177	Refund Generated due to proration on Bill #0066510145-2024-2024 0000-00	Vehicle Sold	11/5/2025	11/6/2025	001	TAX	($25.29)	$0.00	($25.29)
															700	TAX	($33.48)	$0.00	($33.48)
															023	TAX	($7.93)	$0.00	($7.93)
															003	TAX	($2.71)	$0.00	($2.71)
															005	TAX	($0.60)	$0.00	($0.60)
															004	TAX	($4.52)	$0.00	($4.52)
															002	TAX	($58.00)	$0.00	($58.00)
																		Refund	**$132.53**
ORBE, CRISTOBAL	ORBE, CRISTOBAL		1125 DEEP HOLLOW CT		WAXHAW, NC 28173	Proration	0078860203	VDE7578	AUTHORIZED	829430917	Refund Generated due to proration on Bill #0078860203-2024-2024 0000-00	Vehicle Sold	11/5/2025	11/6/2025	001	TAX	($24.85)	$0.00	($24.85)
															970	TAX	($2.51)	$0.00	($2.51)
															015	TAX	($8.41)	$0.00	($8.41)
															003	TAX	($2.67)	$0.00	($2.67)
															005	TAX	($0.59)	$0.00	($0.59)
															004	TAX	($4.45)	$0.00	($4.45)
															002	TAX	($56.98)	$0.00	($56.98)
																		Refund	**$100.46**
ORRELL, ALEC RAST	ORRELL, ALEC RAST		7101 COBBLECREEK DR		WEDDINGTON, NC 28104	Proration	0085665756	LKV7401	AUTHORIZED	831313924	Refund Generated due to proration on Bill #0085665756-2024-2024 0000-00	Reg . Out of state	11/17/2025	11/18/2025	001	TAX	($1.00)	$0.00	($1.00)
															800	TAX	($0.15)	$0.00	($0.15)
															026	TAX	($0.24)	$0.00	($0.24)
															003	TAX	($0.10)	$0.00	($0.10)
															005	TAX	($0.02)	$0.00	($0.02)
															004	TAX	($0.18)	$0.00	($0.18)
															002	TAX	($2.29)	$0.00	($2.29)
																		Refund	**$3.98**
PATEL, MANSI MRUGESHBHAI	PATEL, MANSI MRUGESHBHAI		4318 SARDIS CHURCH RD		MONROE, NC 28110	Proration	0083695970	LHV2372	AUTHORIZED	711938088	Refund Generated due to proration on Bill #0083695970-2024-2024 0000-00	Vehicle Sold	11/13/2025	11/14/2025	001	TAX	($5.21)	$0.00	($5.21)
															023	TAX	($1.63)	$0.00	($1.63)
															003	TAX	($0.56)	$0.00	($0.56)
															005	TAX	($0.12)	$0.00	($0.12)
															004	TAX	($0.93)	$0.00	($0.93)
															002	TAX	($11.94)	$0.00	($11.94)
																		Refund	**$20.39**
PAULS HAULING AND SERVICES LLC	PAULS HAULING AND SERVICES LLC		812 ARCHIE LN		MONROE, NC 28112	Proration	0083680671	YA177191	AUTHORIZED	710741838	Refund Generated due to proration on Bill #0083680671-2024-2024 0000-00	Vehicle Sold	11/4/2025	11/5/2025	001	TAX	($2.38)	$0.00	($2.38)
															022	TAX	($1.25)	$0.00	($1.25)
															003	TAX	($0.26)	$0.00	($0.26)
															005	TAX	($0.06)	$0.00	($0.06)
															004	TAX	($0.43)	$0.00	($0.43)
															002	TAX	($5.46)	$0.00	($5.46)
																		Refund	**$9.84**
PETTY, CHASE LLOYD	PETTY, CHASE LLOYD		1027 SEMMES LN		INDIAN TRAIL, NC 28079	Proration	0086961819	JBS1169	AUTHORIZED	830594198	Refund Generated due to proration on Bill #0086961819-2025-2025 0000-00	Vehicle Sold	11/13/2025	11/14/2025	001	TAX	($8.72)	$0.00	($8.72)
															600	TAX	($13.19)	$0.00	($13.19)
															026	TAX	($2.36)	$0.00	($2.36)
															003	TAX	($0.82)	$0.00	($0.82)
															005	TAX	($0.35)	$0.00	($0.35)
															004	TAX	($3.02)	$0.00	($3.02)
															002	TAX	($20.78)	$0.00	($20.78)
																		Refund	**$49.24**
PHILLIPS, REGINALD WAYNE	PHILLIPS, REGINALD WAYNE		1224 SAINT JOHNS AVE		STALLINGS, NC 28104	Proration	0066211363	TJA9266	AUTHORIZED	830596193	Refund Generated due to proration on Bill #0066211363-2024-2024 0000-00	Vehicle Sold	11/13/2025	11/14/2025	001	TAX	($4.18)	$0.00	($4.18)
															700	TAX	($5.54)	$0.00	($5.54)
															020	TAX	($1.37)	$0.00	($1.37)
															003	TAX	($0.45)	$0.00	($0.45)
															005	TAX	($0.10)	$0.00	($0.10)
															004	TAX	($0.75)	$0.00	($0.75)
															002	TAX	($9.60)	$0.00	($9.60)
																		Refund	**$21.99**
PIGG, CATHERINE TEMUULEL	PIGG, CATHERINE TEMUULEL		429 BURNAGE WAY	APT 307	ROCK HILL, SC 29730	Proration	0073121935	KHX8801	AUTHORIZED	831564041	Refund Generated due to proration on Bill #0073121935-2024-2024 0000-00	Reg . Out of state	11/19/2025	11/20/2025	001	TAX	($19.24)	($0.96)	($20.20)
															700	TAX	($25.46)	($1.27)	($26.73)
															020	TAX	($6.31)	($0.32)	($6.63)
															003	TAX	($2.06)	($0.11)	($2.17)
															005	TAX	($0.46)	($0.02)	($0.48)
															004	TAX	($3.44)	($0.18)	($3.62)
															002	TAX	($44.12)	($2.20)	($46.32)
																		Refund	**$106.15**
PLESSINGER, CRAIG ALLEN	PLESSINGER, CRAIG ALLEN		1900 CHADWELL CT		WAXHAW, NC 28173	Proration	0083509502	VEX6887	AUTHORIZED	947656248	Refund Generated due to proration on Bill #0083509502-2024-2024 0000-00	Vehicle Sold	11/4/2025	11/5/2025	001	TAX	($18.36)	$0.00	($18.36)
															500	TAX	($43.31)	$0.00	($43.31)
															500	VEHICLE FEE	$0.00	$0.00	$0.00
															028	TAX	($5.88)	$0.00	($5.88)
															003	TAX	($1.97)	$0.00	($1.97)
															005	TAX	($0.44)	$0.00	($0.44)
															004	TAX	($3.28)	$0.00	($3.28)
															002	TAX	($42.10)	$0.00	($42.10)
																		Refund	**$115.34**
POMERLYAN, KONSTANTIN VALERYIVICH	POMERLYAN, KONSTANTIN VALERYIVICH		3509 MEDLIN RD		MONROE, NC 28112	Proration	0082616270	VEW5331	AUTHORIZED	711877854	Refund Generated due to proration on Bill #0082616270-2024-2024 0000-00	Vehicle Sold	11/12/2025	11/13/2025	001	TAX	($16.11)	$0.00	($16.11)
															014	TAX	($5.01)	$0.00	($5.01)
															003	TAX	($1.73)	$0.00	($1.73)
															005	TAX	($0.38)	$0.00	($0.38)
															004	TAX	($2.88)	$0.00	($2.88)
															002	TAX	($36.95)	$0.00	($36.95)
																		Refund	**$63.06**

North Carolina Vehicle Tax System

Pending Refund Report

Payee Name	Primary Owner	Secondary Owner	Address 1	Address 2	Address 3	Refund Type	Bill #	Plate Number	Status	Transaction #	Refund Description	Refund Reason	Create Date	Authorization Date	Tax Jurisdiction	Levy Type	Change	Interest Change	Total Change
POWELL, SHANNON KEITH	POWELL, SHANNON KEITH	POWELL, MIENA HUNEYCUTT	3207 DUCK POINT DR		MONROE, NC 28110	Proration	0081623678	JMS8938	AUTHORIZED	830522917	Refund Generated due to proration on Bill #0081623678-2024-2024 0000-00	Vehicle Sold	11/12/2025	11/13/2025	001	TAX	($21.87)	$0.00	($21.87)
															200	TAX	($67.33)	$0.00	($67.33)
															200	VEHICLE FEE	$0.00	$0.00	$0.00
															003	TAX	($2.35)	$0.00	($2.35)
															005	TAX	($0.52)	$0.00	($0.52)
															004	TAX	($3.91)	$0.00	($3.91)
															002	TAX	($50.14)	$0.00	($50.14)
																		Refund	**$146.12**
PROCTOR, MARSHALL ANTOINE	PROCTOR, MARSHALL ANTOINE		1454 LONGLEAF CT		MATTHEWS, NC 28104	Proration	0066853197	JHM3565	AUTHORIZED	831564461	Refund Generated due to proration on Bill #0066853197-2024-2024 0000-00	Vehicle Totalled	11/19/2025	11/20/2025	001	TAX	($18.93)	$0.00	($18.93)
															800	TAX	($2.90)	$0.00	($2.90)
															026	TAX	($4.62)	$0.00	($4.62)
															003	TAX	($2.03)	$0.00	($2.03)
															005	TAX	($0.45)	$0.00	($0.45)
															004	TAX	($3.38)	$0.00	($3.38)
															002	TAX	($43.41)	$0.00	($43.41)
																		Refund	**$75.72**
PROESCHER, MORGAN BOEHM	PROESCHER, MORGAN BOEHM		8701 LAURELWOOD LN		WAXHAW, NC 28173	Proration	0063801551	TJS1510	AUTHORIZED	711878478	Refund Generated due to proration on Bill #0063801551-2025-2025 0000-00	Vehicle Sold	11/12/2025	11/13/2025	001	TAX	($20.65)	$0.00	($20.65)
															028	TAX	($8.45)	$0.00	($8.45)
															003	TAX	($1.95)	$0.00	($1.95)
															005	TAX	($0.83)	$0.00	($0.83)
															004	TAX	($7.15)	$0.00	($7.15)
															002	TAX	($49.19)	$0.00	($49.19)
																		Refund	**$88.22**
RAMSEY, DANNY DEAN	RAMSEY, DANNY DEAN	RAMSEY, JEANNETTE LYNN	5639 WHITE STORE RD		WINGATE, NC 28174	Proration	0064460323	PLW3734	AUTHORIZED	711279342	Refund Generated due to proration on Bill #0064460323-2024-2024 0000-00	Vehicle Sold	11/7/2025	11/10/2025	001	TAX	($3.06)	$0.00	($3.06)
															024	TAX	($1.50)	$0.00	($1.50)
															003	TAX	($0.33)	$0.00	($0.33)
															005	TAX	($0.07)	$0.00	($0.07)
															004	TAX	($0.55)	$0.00	($0.55)
															002	TAX	($7.01)	$0.00	($7.01)
																		Refund	**$12.52**
REED, TIMOTHY JOSEPH	REED, TIMOTHY JOSEPH		4005 LAWRENCE DANIEL DR		MATTHEWS, NC 28104	Adjustment < $100	0088162522	LMV1262	PENDING	951435808	Refund Generated due to adjustment on Bill #0088162522-2025-2025 0000	Situs error	11/24/2025		001	TAX	$0.00	$0.00	$0.00
															200	TAX	($39.95)	$0.00	($39.95)
															200	VEHICLE FEE	($30.00)	$0.00	($30.00)
															028	TAX	$4.18	$0.00	$4.18
															003	TAX	$0.00	$0.00	$0.00
															005	TAX	$0.00	$0.00	$0.00
															004	TAX	$0.00	$0.00	$0.00
															002	TAX	$0.00	$0.00	$0.00
																		Refund	**$65.77**
RICHARDS, BRANDON DEREK	RICHARDS, BRANDON DEREK		3043 CHASBURY PARK DR		WAXHAW, NC 28173	Proration	0077325730	KJB1143	AUTHORIZED	948372984	Refund Generated due to proration on Bill #0077325730-2024-2024 0000-00	Vehicle Sold	11/10/2025	11/12/2025	001	TAX	($18.58)	$0.00	($18.58)
															500	TAX	($43.83)	$0.00	($43.83)
															500	VEHICLE FEE	$0.00	$0.00	$0.00
															028	TAX	($5.95)	$0.00	($5.95)
															003	TAX	($1.99)	$0.00	($1.99)
															005	TAX	($0.44)	$0.00	($0.44)
															004	TAX	($3.32)	$0.00	($3.32)
															002	TAX	($42.60)	$0.00	($42.60)
																		Refund	**$116.71**
RICHARDS, JAMES JACOB	RICHARDS, JAMES JACOB		2101 ARDEN DR		MONROE, NC 28112	Proration	0065218091	JFD4812	AUTHORIZED	830596032	Refund Generated due to proration on Bill #0065218091-2024-2024 0000-00	Vehicle Sold	11/13/2025	11/14/2025	001	TAX	($20.99)	$0.00	($20.99)
															200	TAX	($64.63)	$0.00	($64.63)
															200	VEHICLE FEE	$0.00	$0.00	$0.00
															003	TAX	($2.25)	$0.00	($2.25)
															005	TAX	($0.50)	$0.00	($0.50)
															004	TAX	($3.76)	$0.00	($3.76)
															002	TAX	($48.13)	$0.00	($48.13)
																		Refund	**$140.26**
RODRIGUEZ HERNANDEZ, FRANCISCO OMAR	RODRIGUEZ HERNANDEZ, FRANCISCO OMAR		1923 WINDMERE DR		MONROE, NC 28110	Proration	0085697065	VL4176	AUTHORIZED	832830383	Refund Generated due to proration on Bill #0085697065-2024-2024 0000-00	Vehicle Sold	11/26/2025	12/1/2025	001	TAX	($94.65)	$0.00	($94.65)
															200	TAX	($291.41)	$0.00	($291.41)
															200	VEHICLE FEE	$0.00	$0.00	$0.00
															003	TAX	($10.15)	$0.00	($10.15)
															005	TAX	($2.26)	$0.00	($2.26)
															004	TAX	($16.93)	$0.00	($16.93)
															002	TAX	($217.01)	$0.00	($217.01)
																		Refund	**$632.41**
ROMERO CASTRO, HANNAH JOCABETH	ROMERO CASTRO, HANNAH JOCABETH		314 OLIVE BRANCH EXT		MARSHVILLE, NC 28103	Adjustment < $100	0087848223	LMC7570	PENDING	1066413249	Refund Generated due to adjustment on Bill #0087848223-2025-2025 0000	Situs error	11/5/2025		001	TAX	$0.00	$0.00	$0.00
															400	TAX	$123.19	$0.00	$123.19
															200	TAX	($115.32)	$0.00	($115.32)
															200	VEHICLE FEE	($30.00)	$0.00	($30.00)
															018	TAX	$17.56	$0.00	$17.56
															003	TAX	$0.00	$0.00	$0.00
															005	TAX	$0.00	$0.00	$0.00
															004	TAX	$0.00	$0.00	$0.00
															002	TAX	$0.00	$0.00	$0.00
																		Refund	**$4.57**

North Carolina Vehicle Tax System

Pending Refund Report

Payee Name	Primary Owner	Secondary Owner	Address 1	Address 2	Address 3	Refund Type	Bill #	Plate Number	Status	Transaction #	Refund Description	Refund Reason	Create Date	Authorization Date	Tax Jurisdiction	Levy Type	Change	Interest Change	Total Change
ROTHFUSS, RONALD JAMES	ROTHFUSS, RONALD JAMES	ROTHFUSS, DONNA FOWLER	510 CHASE PRAIRIE LN		WAXHAW, NC 28173	Proration	0085458134	VFZ1708	AUTHORIZED	710708100	Refund Generated due to proration on Bill #0085458134-2024-2024 0000-00	Vehicle Sold	11/3/2025	11/4/2025	001	TAX	($6.28)	$0.00	($6.28)
															026	TAX	($1.53)	$0.00	($1.53)
															003	TAX	($0.67)	$0.00	($0.67)
															005	TAX	($0.15)	$0.00	($0.15)
															004	TAX	($1.12)	$0.00	($1.12)
															002	TAX	($14.39)	$0.00	($14.39)
																		Refund	**$24.14**
ROWELL, CHRISTINE HATCHELL	ROWELL, CHRISTINE HATCHELL		309 MOOREFIELD DR		MATTHEWS, NC 28104	Proration	0007074624	TBN8182	AUTHORIZED	832829886	Refund Generated due to proration on Bill #0007074624-2024-2024 0000-00	Vehicle Sold	11/26/2025	12/1/2025	001	TAX	($0.45)	$0.00	($0.45)
															600	TAX	($0.51)	$0.00	($0.51)
															020	TAX	($0.15)	$0.00	($0.15)
															003	TAX	($0.05)	$0.00	($0.05)
															005	TAX	($0.01)	$0.00	($0.01)
															004	TAX	($0.08)	$0.00	($0.08)
															002	TAX	($1.02)	$0.00	($1.02)
																		Refund	**$2.27**
RUSH, FRANCES CORINA	RUSH, FRANCES CORINA		875 E SUNSET DR	APT 6G	MONROE, NC 28112	Proration	0065083179	JMC7401	AUTHORIZED	829432156	Refund Generated due to proration on Bill #0065083179-2024-2024 0000-00	Vehicle Totalled	11/5/2025	11/6/2025	001	TAX	($3.91)	$0.00	($3.91)
															200	TAX	($12.05)	$0.00	($12.05)
															200	VEHICLE FEE	$0.00	$0.00	$0.00
															003	TAX	($0.42)	$0.00	($0.42)
															005	TAX	($0.09)	$0.00	($0.09)
															004	TAX	($0.70)	$0.00	($0.70)
															002	TAX	($8.97)	$0.00	($8.97)
																		Refund	**$26.14**
SCHNEIDERMAN, ETHAN RYAN	SCHNEIDERMAN, ETHAN RYAN		1006 FORBISHIRE DR		MATTHEWS, NC 28104	Proration	0086438639	LKC5836	AUTHORIZED	831351262	Refund Generated due to proration on Bill #0086438639-2025-2025 0000-00	Reg . Out of state	11/18/2025	11/19/2025	001	TAX	($13.34)	$0.00	($13.34)
															600	TAX	($20.17)	$0.00	($20.17)
															026	TAX	($3.61)	$0.00	($3.61)
															003	TAX	($1.26)	$0.00	($1.26)
															005	TAX	($0.53)	$0.00	($0.53)
															004	TAX	($4.62)	$0.00	($4.62)
															002	TAX	($31.77)	$0.00	($31.77)
																		Refund	**$75.30**
SHKINDER, MATTHEW PETROVICH	SHKINDER, MATTHEW PETROVICH		2102 CAPRICORN AVE		INDIAN TRAIL, NC 28079	Proration	0082901006	VFH2498	AUTHORIZED	829825906	Refund Generated due to proration on Bill #0082901006-2024-2024 0000-00	Vehicle Totalled	11/7/2025	11/10/2025	001	TAX	($22.23)	$0.00	($22.23)
															600	TAX	($25.20)	$0.00	($25.20)
															023	TAX	($6.97)	$0.00	($6.97)
															003	TAX	($2.38)	$0.00	($2.38)
															005	TAX	($0.53)	$0.00	($0.53)
															004	TAX	($3.98)	$0.00	($3.98)
															002	TAX	($50.97)	$0.00	($50.97)
																		Refund	**$112.26**
SKORUPSKI, CONSTANCE LEE	SKORUPSKI, CONSTANCE LEE		2112 SHADY LN		MONROE, NC 28110	Proration	0017911327	HD2509R	AUTHORIZED	831352438	Refund Generated due to proration on Bill #0017911327-2024-2024 0000-00	Vehicle Sold	11/18/2025	11/19/2025	001	TAX	($3.13)	$0.00	($3.13)
															200	TAX	($9.65)	$0.00	($9.65)
															200	VEHICLE FEE	$0.00	$0.00	$0.00
															003	TAX	($0.33)	$0.00	($0.33)
															005	TAX	($0.07)	$0.00	($0.07)
															004	TAX	($0.56)	$0.00	($0.56)
															002	TAX	($7.19)	$0.00	($7.19)
																		Refund	**$20.93**
SKORYKH, NIKOLAY ALEKSEEVICH	SKORYKH, NIKOLAY ALEKSEEVICH		4105 MULLIS NEWSOME RD		MONROE, NC 28110	Proration	0081396381	VBA8196	AUTHORIZED	355939539	Refund Generated due to proration on Bill #0081396381-2024-2024 0000-00	Vehicle Sold	11/12/2025	11/13/2025	001	TAX	($0.80)	$0.00	($0.80)
															017	TAX	($0.29)	$0.00	($0.29)
															003	TAX	($0.09)	$0.00	($0.09)
																		Refund	**$1.18**
SLAUSON, JEFFREY SCOTT	SLAUSON, JEFFREY SCOTT		6108 PANACHE DR		MATTHEWS, NC 28104	Proration	0087419066	RKV4062	AUTHORIZED	950073088	Refund Generated due to proration on Bill #0087419066-2025-2025 0000-00	Vehicle Sold	11/17/2025	11/18/2025	001	TAX	($2.77)	$0.00	($2.77)
															700	TAX	($4.67)	$0.00	($4.67)
															700	VEHICLE FEE	$0.00	$0.00	$0.00
															020	TAX	($1.14)	$0.00	($1.14)
															003	TAX	($0.26)	$0.00	($0.26)
															005	TAX	($0.11)	$0.00	($0.11)
															004	TAX	($0.96)	$0.00	($0.96)
															002	TAX	($6.62)	$0.00	($6.62)
																		Refund	**$16.53**
SMITH, JEREMIAH RODERICK	SMITH, JEREMIAH RODERICK		3107 TWELVE MILE CREEK RD		MATTHEWS, NC 28104	Proration	0079936616	KMX1459	AUTHORIZED	832829823	Refund Generated due to proration on Bill #0079936616-2024-2024 0000-00	Vehicle Sold	11/26/2025	12/1/2025	001	TAX	($0.92)	$0.00	($0.92)
															800	TAX	($0.14)	$0.00	($0.14)
															026	TAX	($0.22)	$0.00	($0.22)
															003	TAX	($0.10)	$0.00	($0.10)
															005	TAX	($0.02)	$0.00	($0.02)
															004	TAX	($0.16)	$0.00	($0.16)
															002	TAX	($2.12)	$0.00	($2.12)
																		Refund	**$3.68**
SMITH, JUSTIN GRANT	SMITH, JUSTIN GRANT		310 HOLTON DR		MONROE, NC 28110	Proration	0086450282	RKV9620	AUTHORIZED	711939522	Refund Generated due to proration on Bill #0086450282-2025-2025 0000-00	Vehicle Sold	11/13/2025	11/14/2025	001	TAX	($6.89)	$0.00	($6.89)
															019	TAX	($3.04)	$0.00	($3.04)
															003	TAX	($0.65)	$0.00	($0.65)
															005	TAX	($0.27)	$0.00	($0.27)
															004	TAX	($2.39)	$0.00	($2.39)
															002	TAX	($16.43)	$0.00	($16.43)
																		Refund	**$29.67**

North Carolina Vehicle Tax System

Pending Refund Report

Payee Name	Primary Owner	Secondary Owner	Address 1	Address 2	Address 3	Refund Type	Bill #	Plate Number	Status	Transaction #	Refund Description	Refund Reason	Create Date	Authorization Date	Tax Jurisdiction	Levy Type	Change	Interest Change	Total Change
SMITH, KRISTIN LEIGH	SMITH, KRISTIN LEIGH		3107 TWELVE MILE CREEK RD		MATTHEWS, NC 28104	Proration	0075512562	KDY9123	AUTHORIZED	832829816	Refund Generated due to proration on Bill #0075512562-2024-2024 0000-00	Vehicle Sold	11/26/2025	12/1/2025	001	TAX	($19.47)	$0.00	($19.47)
															800	TAX	($2.98)	$0.00	($2.98)
															026	TAX	($4.75)	$0.00	($4.75)
															003	TAX	($2.09)	$0.00	($2.09)
															005	TAX	($0.46)	$0.00	($0.46)
															004	TAX	($3.48)	$0.00	($3.48)
															002	TAX	($44.64)	$0.00	($44.64)
																		Refund	**$77.87**
SMITH, ZANE ALEXANDER	SMITH, ZANE ALEXANDER		5115 LAWYERS RD E		WINGATE, NC 28174	Proration	0083215187	CR91983	AUTHORIZED	711876918	Refund Generated due to proration on Bill #0083215187-2024-2024 0000-00	Vehicle Totalled	11/12/2025	11/13/2025	001	TAX	($5.98)	$0.00	($5.98)
															017	TAX	($2.16)	$0.00	($2.16)
															003	TAX	($0.64)	$0.00	($0.64)
															005	TAX	($0.14)	$0.00	($0.14)
															004	TAX	($1.07)	$0.00	($1.07)
															002	TAX	($13.72)	$0.00	($13.72)
																		Refund	**$23.71**
SOLANKI, PANKAJ RAMNIKLAL	SOLANKI, PANKAJ RAMNIKLAL		2007 BRAMBLE HEDGE RD		INDIAN TRAIL, NC 28079	Adjustment < $100	0088240884	TATHYA	PENDING	1070782191	Refund Generated due to adjustment on Bill #0088240884-2025-2025 0000	Situs error	11/26/2025		001	TAX	$0.00	$0.00	$0.00
															600	TAX	$36.57	$0.00	$36.57
															200	TAX	($94.64)	$0.00	($94.64)
															200	VEHICLE FEE	($30.00)	$0.00	($30.00)
															020	TAX	$9.94	$0.00	$9.94
															003	TAX	$0.00	$0.00	$0.00
															005	TAX	$0.00	$0.00	$0.00
															004	TAX	$0.00	$0.00	$0.00
															002	TAX	$0.00	$0.00	$0.00
																		Refund	**$78.13**
SWANSON, STEPHEN PAUL	SWANSON, STEPHEN PAUL		8107 SKYE LOCHS DR		WAXHAW, NC 28173	Proration	0071471502	JCC5496	AUTHORIZED	711280584	Refund Generated due to proration on Bill #0071471502-2024-2024 0000-00	Vehicle Sold	11/10/2025	11/12/2025	001	TAX	($58.20)	$0.00	($58.20)
															026	TAX	($14.19)	$0.00	($14.19)
															003	TAX	($6.24)	$0.00	($6.24)
															005	TAX	($1.39)	$0.00	($1.39)
															004	TAX	($10.41)	$0.00	($10.41)
															002	TAX	($133.44)	$0.00	($133.44)
																		Refund	**$223.87**
TANTILLO, MARK DOUGLAS	TANTILLO, MARK DOUGLAS		6306 ARCHERFIELD CT		WAXHAW, NC 28173	Proration	0076187691	VCL8952	AUTHORIZED	831778787	Refund Generated due to proration on Bill #0076187691-2024-2024 0000-00	Vehicle Sold	11/20/2025	11/21/2025	001	TAX	($1.82)	$0.00	($1.82)
															970	TAX	($0.18)	$0.00	($0.18)
															026	TAX	($0.44)	$0.00	($0.44)
															003	TAX	($0.19)	$0.00	($0.19)
															005	TAX	($0.04)	$0.00	($0.04)
															004	TAX	($0.32)	$0.00	($0.32)
															002	TAX	($4.17)	$0.00	($4.17)
																		Refund	**$7.16**
TELFER, MICHAEL STOCKDALE	TELFER, MICHAEL STOCKDALE		9602 JONAH RDG		INDIAN TRAIL, NC 28079	Proration	0088046625	VHY6152	AUTHORIZED	832542200	Refund Generated due to proration on Bill #0088046625-2025-2025 0000-00	Vehicle Sold	11/25/2025	11/26/2025	001	TAX	($3.73)	$0.00	($3.73)
															930	TAX	($0.66)	$0.00	($0.66)
															016	TAX	($1.88)	$0.00	($1.88)
															003	TAX	($0.35)	$0.00	($0.35)
															005	TAX	($0.15)	$0.00	($0.15)
															004	TAX	($1.29)	$0.00	($1.29)
															002	TAX	($8.89)	$0.00	($8.89)
																		Refund	**$16.95**
TERRANA, TAMMY LYNN	TERRANA, TAMMY LYNN		1909 VANDERLYN ST		MONROE, NC 28112	Proration	0079979982	RHR1579	AUTHORIZED	831779263	Refund Generated due to proration on Bill #0079979982-2024-2024 0000-00	Vehicle Sold	11/20/2025	11/21/2025	001	TAX	($20.88)	$0.00	($20.88)
															200	TAX	($64.30)	$0.00	($64.30)
															200	VEHICLE FEE	$0.00	$0.00	$0.00
															003	TAX	($2.24)	$0.00	($2.24)
															005	TAX	($0.50)	$0.00	($0.50)
															004	TAX	($3.73)	$0.00	($3.73)
															002	TAX	($47.88)	$0.00	($47.88)
																		Refund	**$139.53**
THE KHATER FLEET LLC	THE KHATER FLEET LLC		5507 TWO IRON DR		MATTHEWS, NC 28104	Proration	0087600564	LMH3939	AUTHORIZED	949508928	Refund Generated due to proration on Bill #0087600564-2025-2025 0000-00	Vehicle Totalled	11/14/2025	11/17/2025	001	TAX	($6.78)	$0.00	($6.78)
															700	TAX	($11.40)	$0.00	($11.40)
															700	VEHICLE FEE	$0.00	$0.00	$0.00
															023	TAX	($2.58)	$0.00	($2.58)
															003	TAX	($0.64)	$0.00	($0.64)
															005	TAX	($0.27)	$0.00	($0.27)
															004	TAX	($2.35)	$0.00	($2.35)
															002	TAX	($16.15)	$0.00	($16.15)
																		Refund	**$40.17**
THIEM, JASON THOMAS	THIEM, JASON THOMAS		4004 PINEBROOK LN		WAXHAW, NC 28173	Proration	0083462306	G0B1GRED	AUTHORIZED	950115968	Refund Generated due to proration on Bill #0083462306-2024-2024 0000-00	Vehicle Sold	11/18/2025	11/19/2025	001	TAX	($52.35)	$0.00	($52.35)
															500	TAX	($123.51)	$0.00	($123.51)
															500	VEHICLE FEE	$0.00	$0.00	$0.00
															028	TAX	($16.78)	$0.00	($16.78)
															003	TAX	($5.61)	$0.00	($5.61)
															005	TAX	($1.25)	$0.00	($1.25)
															004	TAX	($9.37)	$0.00	($9.37)
															002	TAX	($120.05)	$0.00	($120.05)
																		Refund	**$328.92**

North Carolina Vehicle Tax System

Pending Refund Report

Payee Name	Primary Owner	Secondary Owner	Address 1	Address 2	Address 3	Refund Type	Bill #	Plate Number	Status	Transaction #	Refund Description	Refund Reason	Create Date	Authorization Date	Tax Jurisdiction	Levy Type	Change	Interest Change	Total Change
THOMPSON, ERICA MYOSHI	THOMPSON, ERICA MYOSHI		781 ALEXANDER COMMONS DR		MONROE, NC 28112	Proration	0087386788	LKW2368	AUTHORIZED	829645663	Refund Generated due to proration on Bill #0087386788-2025-2025 0000-00	Vehicle Sold	11/6/2025	11/7/2025	001	TAX	($3.47)	$0.00	($3.47)
															200	TAX	($13.61)	$0.00	($13.61)
															200	VEHICLE FEE	$0.00	$0.00	$0.00
															003	TAX	($0.33)	$0.00	($0.33)
															005	TAX	($0.14)	$0.00	($0.14)
															004	TAX	($1.20)	$0.00	($1.20)
															002	TAX	($8.29)	$0.00	($8.29)
																		Refund	$27.04
TOVAR PINEDA, YUBELIA S	TOVAR PINEDA, YUBELIA S		1207 SKYWATCH LN		MONROE, NC 28112	Proration	0074607112	JFH3934	AUTHORIZED	829432597	Refund Generated due to proration on Bill #0074607112-2025-2025 0000-00	Vehicle Sold	11/5/2025	11/6/2025	001	TAX	($24.36)	$0.00	($24.36)
															200	TAX	($95.39)	$0.00	($95.39)
															200	VEHICLE FEE	$0.00	$0.00	$0.00
															003	TAX	($2.30)	$0.00	($2.30)
															005	TAX	($0.97)	$0.00	($0.97)
															004	TAX	($8.43)	$0.00	($8.43)
															002	TAX	($58.05)	$0.00	($58.05)
																		Refund	$189.50
TREAT, CHARLES RUSSELL	TREAT, CHARLES RUSSELL		1004 MAKIN DR		INDIAN TRAIL, NC 28079	Proration	0075972132	KMF4618	AUTHORIZED	832829025	Refund Generated due to proration on Bill #0075972132-2024-2024 0000-00	Vehicle Sold	11/26/2025	12/1/2025	001	TAX	($8.77)	$0.00	($8.77)
															600	TAX	($9.95)	$0.00	($9.95)
															023	TAX	($2.75)	$0.00	($2.75)
															003	TAX	($0.94)	$0.00	($0.94)
															005	TAX	($0.21)	$0.00	($0.21)
															004	TAX	($1.57)	$0.00	($1.57)
															002	TAX	($20.12)	$0.00	($20.12)
																		Refund	$44.31
TRULL, LUCAS	TRULL, LUCAS		2625 MT SPRINGS CH RD		MONROE, NC 28112	Adjustment < $100	0088229627	LMV1441	PENDING	951435792	Refund Generated due to adjustment on Bill #0088229627-2025-2025 0000	Situs error	11/24/2025		001	TAX	$0.00	$0.00	$0.00
															200	TAX	($8.23)	$0.00	($8.23)
															200	VEHICLE FEE	($30.00)	$0.00	($30.00)
															014	TAX	$0.82	$0.00	$0.82
															003	TAX	$0.00	$0.00	$0.00
															005	TAX	$0.00	$0.00	$0.00
															004	TAX	$0.00	$0.00	$0.00
															002	TAX	$0.00	$0.00	$0.00
																		Refund	$37.41
VALDES, DIANA CAROL	VALDES, DIANA CAROL	VALDES, GABRIEL JESUS	224 RIVER EDGE DR		MYRTLE BEACH, SC 29588	Proration	0046323872	FLL6864	AUTHORIZED	829160297	Refund Generated due to proration on Bill #0046323872-2024-2024 0000-00	Reg . Out of state	11/3/2025	11/4/2025	001	TAX	($6.40)	$0.00	($6.40)
															600	TAX	($7.26)	$0.00	($7.26)
															020	TAX	($2.10)	$0.00	($2.10)
															003	TAX	($0.69)	$0.00	($0.69)
															005	TAX	($0.15)	$0.00	($0.15)
															004	TAX	($1.14)	$0.00	($1.14)
															002	TAX	($14.68)	$0.00	($14.68)
																		Refund	$32.42
VALDES, DIANA CAROL	VALDES, DIANA CAROL		224 RIVER EDGE DR		MYRTLE BEACH, SC 29588	Proration	0085752189	NPK2193	AUTHORIZED	829160304	Refund Generated due to proration on Bill #0085752189-2024-2024 0000-00	Reg . Out of state	11/3/2025	11/4/2025	001	TAX	($8.99)	$0.00	($8.99)
															600	TAX	($10.20)	$0.00	($10.20)
															020	TAX	($2.95)	$0.00	($2.95)
															003	TAX	($0.96)	$0.00	($0.96)
															005	TAX	($0.22)	$0.00	($0.22)
															004	TAX	($1.61)	$0.00	($1.61)
															002	TAX	($20.63)	$0.00	($20.63)
																		Refund	$45.56
VALDES, GABRIEL JESUS	VALDES, GABRIEL JESUS	VALDES, DIANA CAROL	224 RIVER EDGE DR		MYRTLE BEACH, SC 29588	Proration	0029193071	DLF8262	AUTHORIZED	829160290	Refund Generated due to proration on Bill #0029193071-2024-2024 0000-00	Reg . Out of state	11/3/2025	11/4/2025	001	TAX	($1.09)	$0.00	($1.09)
															600	TAX	($1.24)	$0.00	($1.24)
															020	TAX	($0.36)	$0.00	($0.36)
															003	TAX	($0.12)	$0.00	($0.12)
															005	TAX	($0.03)	$0.00	($0.03)
															004	TAX	($0.20)	$0.00	($0.20)
															002	TAX	($2.51)	$0.00	($2.51)
																		Refund	$5.55
VARGAS, JHON ALEX	VARGAS, JHON ALEX	TORRES RAMIREZ, DMARIO	W040 HARLEQUIN DR		INDIAN TRL, NC 28079	Adjustment < $100	0088237285	RLE5117	PENDING	1070782173	Refund Generated due to adjustment on Bill #0088237285-2025-2025 0000	Situs error	11/26/2025		001	TAX	$0.00	$0.00	$0.00
															600	TAX	$6.80	$0.00	$6.80
															200	TAX	($17.60)	$0.00	($17.60)
															200	VEHICLE FEE	($30.00)	$0.00	($30.00)
															023	TAX	$1.71	$0.00	$1.71
															003	TAX	$0.00	$0.00	$0.00
															005	TAX	$0.00	$0.00	$0.00
															004	TAX	$0.00	$0.00	$0.00
															002	TAX	$0.00	$0.00	$0.00
																		Refund	$39.09
VASQUEZ, ALONZO	VASQUEZ, ALONZO		4004 WOODVIEW LN		MATTHEWS, NC 28104	Proration	0085525496	3044HF	AUTHORIZED	831314225	Refund Generated due to proration on Bill #0085525496-2024-2024 0000-00	Vehicle Sold	11/17/2025	11/18/2025	001	TAX	($3.19)	$0.00	($3.19)
															800	TAX	($0.49)	$0.00	($0.49)
															026	TAX	($0.78)	$0.00	($0.78)
															003	TAX	($0.34)	$0.00	($0.34)
															005	TAX	($0.07)	$0.00	($0.07)
															004	TAX	($0.57)	$0.00	($0.57)
															002	TAX	($7.33)	$0.00	($7.33)
																		Refund	$12.77

North Carolina Vehicle Tax System

Pending Refund Report

Payee Name	Primary Owner	Secondary Owner	Address 1	Address 2	Address 3	Refund Type	Bill #	Plate Number	Status	Transaction #	Refund Description	Refund Reason	Create Date	Authorization Date	Tax Jurisdiction	Levy Type	Change	Interest Change	Total Change
WEISER, RONALD JARON	WEISER, RONALD JARON		1019 FAIRBRAE LN		INDIAN TRAIL, NC 28079	Proration	0079589742	KJM8669	AUTHORIZED	829825864	Refund Generated due to proration on Bill #0079589742-2024-2024 0000-00	Vehicle Sold	11/7/2025	11/10/2025	001	TAX	($3.32)	$0.00	($3.32)
															600	TAX	($3.76)	$0.00	($3.76)
															023	TAX	($1.04)	$0.00	($1.04)
															003	TAX	($0.36)	$0.00	($0.36)
															005	TAX	($0.08)	$0.00	($0.08)
															004	TAX	($0.59)	$0.00	($0.59)
															002	TAX	($7.61)	$0.00	($7.61)
																		Refund	$16.76
ZBOCH, ROBERT PAUL	ZBOCH, ROBERT PAUL		4808 CAMPOBELLO DR		MONROE, NC 28110	Proration	0075735305	RDE4591	AUTHORIZED	831778493	Refund Generated due to proration on Bill #0075735305-2024-2024 0000-00	Vehicle Sold	11/20/2025	11/21/2025	001	TAX	($37.27)	$0.00	($37.27)
															980	TAX	($4.57)	$0.00	($4.57)
															021	TAX	($15.46)	$0.00	($15.46)
															003	TAX	($4.00)	$0.00	($4.00)
															005	TAX	($0.89)	$0.00	($0.89)
															004	TAX	($6.67)	$0.00	($6.67)
															002	TAX	($85.46)	$0.00	($85.46)
																		Refund	$154.32
ZHANG, YU	ZHANG, YU	XIAN, HUI	2001 WHITE MAGNOLIA LN		WEDDINGTON, NC 28104	Proration	0087306388	LMC2598	AUTHORIZED	832506122	Refund Generated due to proration on Bill #0087306388-2025-2025 0000-00	Vehicle Totalled	11/24/2025	11/25/2025	001	TAX	($41.47)	$0.00	($41.47)
															800	TAX	($12.92)	$0.00	($12.92)
															026	TAX	($11.22)	$0.00	($11.22)
															003	TAX	($3.91)	$0.00	($3.91)
															005	TAX	($1.66)	$0.00	($1.66)
															004	TAX	($14.35)	$0.00	($14.35)
															002	TAX	($98.82)	$0.00	($98.82)
																		Refund	$184.35
																		Refund Total	$11602.17

North Carolina Vehicle Tax System

Pending Refund Report

Payee Name	Primary Owner	Secondary Owner	Address 1	Address 2	Address 3	Refund Type	Bill #	Plate Number	Status	Transaction #	Refund Description	Refund Reason	Create Date	Authorization Date	Tax Jurisdiction	Levy Type	Change	Interest Change	Total Change
ALLISON, JASON LAWRENCE	ALLISON, JASON LAWRENCE		510 HICE ST		MONROE, NC 28110	Proration	0083252669	LBV1665	AUTHORIZED	833630245	Refund Generated due to proration on Bill #0083252669-2024-2024-0000-00	Vehicle Sold	12/1/2025	12/2/2025	001	TAX	($4.75)	$0.00	($4.75)
															200	TAX	($14.63)	$0.00	($14.63)
															200	VEHICLE FEE	$0.00	$0.00	$0.00
															003	TAX	($0.51)	$0.00	($0.51)
															005	TAX	($0.11)	$0.00	($0.11)
															004	TAX	($0.85)	$0.00	($0.85)
															002	TAX	($10.90)	$0.00	($10.90)
																		Refund	$31.75
ANABTAWI, ASHRAF	ANABTAWI, ASHRAF	ANABTAWI, HANNAH ELIZABETH	3325 PLUM DR		MONROE, NC 28110	Proration	0076481248	2846RT	AUTHORIZED	835464329	Refund Generated due to proration on Bill #0076481248-2024-2024-0000-00	Vehicle Sold	12/11/2025	12/12/2025	001	TAX	($7.45)	$0.00	($7.45)
															200	TAX	($22.94)	$0.00	($22.94)
															200	VEHICLE FEE	$0.00	$0.00	$0.00
															003	TAX	($0.80)	$0.00	($0.80)
															005	TAX	($0.18)	$0.00	($0.18)
															004	TAX	($1.33)	$0.00	($1.33)
															002	TAX	($17.08)	$0.00	($17.08)
																		Refund	$49.78
ANDERSON, BRANDON SCOTT	ANDERSON, DONNA MICHELLE	ANDERSON, BRANDON SCOTT	3807 WHITE STORE RD		WINGATE, NC 28174	Proration	0068642651	FCT6553	AUTHORIZED	717312648	Refund Generated due to proration on Bill #0068642651-2024-2024-0000-00	Vehicle Sold	12/19/2025	12/22/2025	001	TAX	($3.15)	$0.00	($3.15)
															022	TAX	($1.65)	$0.00	($1.65)
															003	TAX	($0.34)	$0.00	($0.34)
															005	TAX	($0.07)	$0.00	($0.07)
															004	TAX	($0.56)	$0.00	($0.56)
															002	TAX	($7.22)	$0.00	($7.22)
																		Refund	$12.99
ANHEUSER BUSCH LLC	ANHEUSER BUSCH LLC		1675 CORCUS FERRY RD		HAMPSTEAD, NC 28443	Proration	0064631339	TMC1460	AUTHORIZED	836421656	Refund Generated due to proration on Bill #0064631339-2024-2024-0000-00	Reg . Out of state	12/17/2025	12/18/2025	001	TAX	($5.18)	$0.00	($5.18)
															600	TAX	($5.87)	$0.00	($5.87)
															020	TAX	($1.70)	$0.00	($1.70)
															003	TAX	($0.55)	$0.00	($0.55)
															005	TAX	($0.12)	$0.00	($0.12)
															004	TAX	($0.93)	$0.00	($0.93)
															002	TAX	($11.87)	$0.00	($11.87)
																		Refund	$26.22
AVILA-CASTREJON, EMANUEL	AVILA-CASTREJON, EMANUEL		5717 OLD PAGELAND MARSHVE		MONROE, NC 28112	Adjustment < $100	0088502384	LMT7541	PENDING	957041224	Refund Generated due to adjustment on Bill #0088502384-2025-2025-0000	Situs error	12/23/2025		001	TAX	$0.00	$0.00	$0.00
															200	TAX	($8.27)	$0.00	($8.27)
															200	VEHICLE FEE	($30.00)	$0.00	($30.00)
															027	TAX	$1.00	$0.00	$1.00
															003	TAX	$0.00	$0.00	$0.00
															005	TAX	$0.00	$0.00	$0.00
															004	TAX	$0.00	$0.00	$0.00
															002	TAX	$0.00	$0.00	$0.00
																		Refund	$37.27
BAGBY, RICHARD BARNETT	BAGBY, RICHARD BARNETT	BAGBY, SHARON KAE	2124 PLEASANT KNOLL LN		MONROE, NC 28112	Proration	0073246998	HLE9841	AUTHORIZED	834546363	Refund Generated due to proration on Bill #0073246998-2025-2025-0000-00	Vehicle Sold	12/5/2025	12/8/2025	001	TAX	($48.80)	$0.00	($48.80)
															200	TAX	($191.03)	$0.00	($191.03)
															200	VEHICLE FEE	$0.00	$0.00	$0.00
															003	TAX	($4.60)	$0.00	($4.60)
															005	TAX	($1.95)	$0.00	($1.95)
															004	TAX	($16.89)	$0.00	($16.89)
															002	TAX	($116.27)	$0.00	($116.27)
																		Refund	$379.54
BECKETT, HEATHER KRISTIN	BECKETT, HEATHER KRISTIN	BECKETT, RICHARD LEWIS	15609 FAIRFIELD DR		MATTHEWS, NC 28104	Proration	0046152244	XYF8555	AUTHORIZED	837410756	Refund Generated due to proration on Bill #0046152244-2024-2024-0000-00	Vehicle Sold	12/23/2025	12/29/2025	001	TAX	($1.89)	$0.00	($1.89)
															700	TAX	($2.50)	$0.00	($2.50)
															023	TAX	($0.59)	$0.00	($0.59)
															003	TAX	($0.20)	$0.00	($0.20)
															005	TAX	($0.05)	$0.00	($0.05)
															004	TAX	($0.34)	$0.00	($0.34)
															002	TAX	($4.33)	$0.00	($4.33)
																		Refund	$9.90
BERMUDEZ PEREZ, BORIS	BERMUDEZ PEREZ, BORIS		4640 OLD CHARLOTTE	HIGHWAY APT 3274	MONROE, NC 28110	Adjustment < $100	0088485902	LMJ9352	PENDING	957041272	Refund Generated due to adjustment on Bill #0088485902-2025-2025-0000	Situs error	12/23/2025		001	TAX	$0.00	$0.00	$0.00
															200	TAX	($9.77)	$0.00	($9.77)
															200	VEHICLE FEE	($30.00)	$0.00	($30.00)
															019	TAX	$1.10	$0.00	$1.10
															003	TAX	$0.00	$0.00	$0.00
															005	TAX	$0.00	$0.00	$0.00
															004	TAX	$0.00	$0.00	$0.00
															002	TAX	$0.00	$0.00	$0.00
																		Refund	$38.67
BOWEN, DANA EDWARD	BOWEN, DANA EDWARD		2634 ROLLING HILLS DR		MONROE, NC 28110	Proration	0083640762	LFT9993	AUTHORIZED	837411764	Refund Generated due to proration on Bill #0083640762-2024-2024-0000-00	Vehicle Sold	12/23/2025	12/29/2025	001	TAX	($5.08)	$0.00	($5.08)
															200	TAX	($15.63)	$0.00	($15.63)
															200	VEHICLE FEE	$0.00	$0.00	$0.00
															003	TAX	($0.54)	$0.00	($0.54)
															005	TAX	($0.12)	$0.00	($0.12)
															004	TAX	($0.91)	$0.00	($0.91)
															002	TAX	($11.64)	$0.00	($11.64)
																		Refund	$33.92

North Carolina Vehicle Tax System

Pending Refund Report

Payee Name	Primary Owner	Secondary Owner	Address 1	Address 2	Address 3	Refund Type	Bill #	Plate Number	Status	Transaction #	Refund Description	Refund Reason	Create Date	Authorization Date	Tax Jurisdiction	Levy Type	Change	Interest Change	Total Change
BOYLE, JENNIFER LYNN	BOYLE, JENNIFER LYNN		2015 FITZHUGH LN		MATTHEWS, NC 28104	Proration	0069128749	JAX7521	AUTHORIZED	834545733	Refund Generated due to proration on Bill #0069128749-2024-2024-0000-00	Vehicle Sold	12/5/2025	12/8/2025	001	TAX	($12.57)	$0.00	($12.57)
															800	TAX	($1.92)	$0.00	($1.92)
															026	TAX	($3.06)	$0.00	($3.06)
															003	TAX	($1.35)	$0.00	($1.35)
															005	TAX	($0.30)	$0.00	($0.30)
															004	TAX	($2.25)	$0.00	($2.25)
															002	TAX	($28.82)	$0.00	($28.82)
																		Refund	$50.27
BROCKMANN, DOUGLAS JOSEPH	BROCKMANN, DOUGLAS JOSEPH		4069 FLOWERING PEACH RD		MARVIN, NC 28173	Proration	0084278238	LCL3041	AUTHORIZED	955910792	Refund Generated due to proration on Bill #0084278238-2024-2024-0000-00	Vehicle Totalled	12/17/2025	12/18/2025	001	TAX	($44.95)	$0.00	($44.95)
															101	TAX	($22.03)	$0.00	($22.03)
															101	VEHICLE FEE	$0.00	$0.00	$0.00
															026	TAX	($10.96)	$0.00	($10.96)
															003	TAX	($4.82)	$0.00	($4.82)
															005	TAX	($1.07)	$0.00	($1.07)
															004	TAX	($8.04)	$0.00	($8.04)
															002	TAX	($103.05)	$0.00	($103.05)
																		Refund	$194.92
BROOKS, JONATHAN ERIC	BROOKS, JONATHAN ERIC		3008 WHEATFIELD DR		WAXHAW, NC 28173	Proration	0062255965	EFT7181	AUTHORIZED	955071232	Refund Generated due to proration on Bill #0062255965-2025-2025-0000-00	Vehicle Totalled	12/12/2025	12/15/2025	001	TAX	($6.42)	$0.00	($6.42)
															101	TAX	($3.22)	$0.00	($3.22)
															101	VEHICLE FEE	$0.00	$0.00	$0.00
															026	TAX	($1.73)	$0.00	($1.73)
															003	TAX	($0.60)	$0.00	($0.60)
															005	TAX	($0.26)	$0.00	($0.26)
															004	TAX	($2.22)	$0.00	($2.22)
															002	TAX	($15.29)	$0.00	($15.29)
																		Refund	$29.74
BROWN, WILLIAM CONNOR	BROWN, WILLIAM CONNOR		1379 BARNETT WOODS		FORT MILL, SC 29708	Proration	0086719237	VFP8350	AUTHORIZED	955910752	Refund Generated due to proration on Bill #0086719237-2025-2025-0000-00	Reg . Out of state	12/17/2025	12/18/2025	001	TAX	($18.25)	$0.00	($18.25)
															101	TAX	($9.14)	$0.00	($9.14)
															101	VEHICLE FEE	$0.00	$0.00	$0.00
															026	TAX	($4.94)	$0.00	($4.94)
															003	TAX	($1.72)	$0.00	($1.72)
															005	TAX	($0.73)	$0.00	($0.73)
															004	TAX	($6.32)	$0.00	($6.32)
															002	TAX	($43.49)	$0.00	($43.49)
																		Refund	$84.59
BUCKINGHAM, ANNA LOUISE	BUCKINGHAM, ANNA LOUISE		1305 SYCAMORE ST		MONROE, NC 28112	Proration	0082752804	DEX3182	AUTHORIZED	833631260	Refund Generated due to proration on Bill #0082752804-2024-2024-0000-00	Vehicle Sold	12/1/2025	12/2/2025	001	TAX	($1.75)	$0.00	($1.75)
															200	TAX	($5.40)	$0.00	($5.40)
															200	VEHICLE FEE	$0.00	$0.00	$0.00
															003	TAX	($0.19)	$0.00	($0.19)
															005	TAX	($0.04)	$0.00	($0.04)
															004	TAX	($0.31)	$0.00	($0.31)
															002	TAX	($4.02)	$0.00	($4.02)
																		Refund	$11.71
BURK, HOLLY GOEBEL	BURK, HOLLY GOEBEL	LAMPRECHT, MARTIN	7923 CAUSEWAY BLVD S		ST PETERSBURG, FL 33707	Proration	0060345017	JCX4503	AUTHORIZED	835464630	Refund Generated due to proration on Bill #0060345017-2024-2024-0000-00	Reg . Out of state	12/11/2025	12/12/2025	001	TAX	($18.54)	$0.00	($18.54)
															600	TAX	($21.02)	$0.00	($21.02)
															019	TAX	($7.25)	$0.00	($7.25)
															003	TAX	($1.99)	$0.00	($1.99)
															005	TAX	($0.44)	$0.00	($0.44)
															004	TAX	($3.32)	$0.00	($3.32)
															002	TAX	($42.52)	$0.00	($42.52)
																		Refund	$95.08
BURK, HOLLY GOEBEL	BURK, HOLLY GOEBEL		7923 CAUSEWAY BLVD S		ST PETERSBURG, FL 33707	Proration	0063058865	FCT6387	AUTHORIZED	835464637	Refund Generated due to proration on Bill #0063058865-2024-2024-0000-00	Reg . Out of state	12/11/2025	12/12/2025	001	TAX	($3.01)	$0.00	($3.01)
															600	TAX	($3.41)	$0.00	($3.41)
															019	TAX	($1.18)	$0.00	($1.18)
															003	TAX	($0.32)	$0.00	($0.32)
															005	TAX	($0.07)	$0.00	($0.07)
															004	TAX	($0.54)	$0.00	($0.54)
															002	TAX	($6.90)	$0.00	($6.90)
																		Refund	$15.43
BURR, SANDRA TICE	BURR, SANDRA TICE		PO BOX 532		MARSHVILLE, NC 28103	Proration	0065216863	HFM6826	AUTHORIZED	716933082	Refund Generated due to proration on Bill #0065216863-2024-2024-0000-00	Vehicle Totalled	12/17/2025	12/18/2025	001	TAX	($12.96)	$0.00	($12.96)
															017	TAX	($4.67)	$0.00	($4.67)
															003	TAX	($1.39)	$0.00	($1.39)
															005	TAX	($0.31)	$0.00	($0.31)
															004	TAX	($2.32)	$0.00	($2.32)
															002	TAX	($29.71)	$0.00	($29.71)
																		Refund	$51.36
CABRERA, JESSWAL QUITUGUA JR	CABRERA, JESSWAL QUITUGUA JR		201 SOUTHFORK RD	201	INDIAN TRAIL, NC 28079	Adjustment < $100	0083190370	LHP1959	PENDING	953767792	Refund Generated due to adjustment on Bill #0083190370-2024-2024-0000	Situs error	12/5/2025		001	TAX	$0.00	$0.00	$0.00
															200	TAX	($10.60)	$0.00	($10.60)
															200	VEHICLE FEE	($30.00)	$0.00	($30.00)
															020	TAX	$1.13	$0.00	$1.13
															003	TAX	$0.00	$0.00	$0.00
															005	TAX	$0.00	$0.00	$0.00
															004	TAX	$0.00	$0.00	$0.00
															002	TAX	$0.00	$0.00	$0.00
																		Refund	$39.47

North Carolina Vehicle Tax System

Pending Refund Report

Payee Name	Primary Owner	Secondary Owner	Address 1	Address 2	Address 3	Refund Type	Bill #	Plate Number	Status	Transaction #	Refund Description	Refund Reason	Create Date	Authorization Date	Tax Jurisdiction	Levy Type	Change	Interest Change	Total Change
CHECA, MANUEL GONZALO	CHECA, MANUEL GONZALO		807 CAPINGTON LN		MARVIN, NC 28173	Proration	0017937111	YYP6930	AUTHORIZED	957818800	Refund Generated due to proration on Bill #0017937111-2024-2024-0000-00	Vehicle Sold	12/29/2025	12/30/2025	001	TAX	($7.80)	$0.00	($7.80)
															101	TAX	($3.82)	$0.00	($3.82)
															101	VEHICLE FEE	$0.00	$0.00	$0.00
															026	TAX	($1.90)	$0.00	($1.90)
															003	TAX	($0.83)	$0.00	($0.83)
															005	TAX	($0.19)	$0.00	($0.19)
															004	TAX	($1.39)	$0.00	($1.39)
															002	TAX	($17.88)	$0.00	($17.88)
																		Refund	$33.81
COLLINS, JAMES CARL	COLLINS, JAMES CARL		603 CAROLINE AUBREY WAY		MATTHEWS, NC 28104	Adjustment < $100	0051937229	HMK9280	PENDING	957818608	Refund Generated due to adjustment on Bill #0051937229-2025-2025-0000-00	Over Assessment	12/29/2025		001	TAX	($2.95)	$0.00	($2.95)
															700	TAX	($4.95)	$0.00	($4.95)
															700	VEHICLE FEE	$0.00	$0.00	$0.00
															020	TAX	($1.21)	$0.00	($1.21)
															003	TAX	($0.28)	$0.00	($0.28)
															005	TAX	($0.12)	$0.00	($0.12)
															004	TAX	($1.02)	$0.00	($1.02)
															002	TAX	($7.02)	$0.00	($7.02)
																		Refund	$17.55
CONAWAY, ERIC L	CONAWAY, ERIC L		1308 HUNTCLIFF DR		WAXHAW, NC 28173	Proration	0051147802	TBN8832	AUTHORIZED	835464854	Refund Generated due to proration on Bill #0051147802-2024-2024-0000-00	Vehicle Sold	12/11/2025	12/12/2025	001	TAX	($2.85)	$0.00	($2.85)
															990	TAX	($0.37)	$0.00	($0.37)
															015	TAX	($0.96)	$0.00	($0.96)
															003	TAX	($0.31)	$0.00	($0.31)
															005	TAX	($0.07)	$0.00	($0.07)
															004	TAX	($0.51)	$0.00	($0.51)
															002	TAX	($6.54)	$0.00	($6.54)
																		Refund	$11.61
CURY, JAMES ROBERT	CURY, JAMES ROBERT		1766 ROCK HILL CHURCH RD		MATTHEWS, NC 28104	Proration	0077281769	RER1694	AUTHORIZED	716738718	Refund Generated due to proration on Bill #0077281769-2024-2024-0000-00	Vehicle Sold	12/16/2025	12/17/2025	001	TAX	($66.25)	$0.00	($66.25)
															016	TAX	($24.56)	$0.00	($24.56)
															003	TAX	($7.10)	$0.00	($7.10)
															005	TAX	($1.58)	$0.00	($1.58)
															004	TAX	($11.85)	$0.00	($11.85)
															002	TAX	($151.91)	$0.00	($151.91)
																		Refund	$263.25
CUSSON'S FAMILY POWER WASHING, LLC	CUSSON'S FAMILY POWER WASHING, LLC		5601 MEDLIN RD		MONROE, NC 28112	Proration	0077344475	TL2671	AUTHORIZED	716112228	Refund Generated due to proration on Bill #0077344475-2024-2024-0000-00	Vehicle Sold	12/11/2025	12/12/2025	001	TAX	($57.89)	$0.00	($57.89)
															027	TAX	($23.34)	$0.00	($23.34)
															003	TAX	($6.21)	$0.00	($6.21)
															005	TAX	($1.38)	$0.00	($1.38)
															004	TAX	($10.36)	$0.00	($10.36)
															002	TAX	($132.74)	$0.00	($132.74)
																		Refund	$231.92
DAJ HOLDINGS LLC	DAJ HOLDINGS LLC		11532 BRIEF RD		CHARLOTTE, NC 28227	Proration	0080583070	VB4048	AUTHORIZED	838091051	Refund Generated due to proration on Bill #0080583070-2025-2025-0000-00	Vehicle Sold	12/29/2025	12/30/2025	001	TAX	($35.25)	$0.00	($35.25)
															930	TAX	($6.27)	$0.00	($6.27)
															016	TAX	($17.72)	$0.00	($17.72)
															003	TAX	($3.32)	$0.00	($3.32)
															005	TAX	($1.41)	$0.00	($1.41)
															004	TAX	($12.20)	$0.00	($12.20)
															002	TAX	($83.97)	$0.00	($83.97)
																		Refund	$160.14
DAMANI, NISSA MILAN	DAMANI, NISSA MILAN	DAMANI, MILAN NALIN KANT	317 FOX CHASE CT		WAXHAW, NC 28173	Proration	0017935960	BCC1931	AUTHORIZED	953231504	Refund Generated due to proration on Bill #0017935960-2024-2024-0000-00	Vehicle Sold	12/4/2025	12/5/2025	001	TAX	($9.40)	$0.00	($9.40)
															101	TAX	($4.61)	$0.00	($4.61)
															101	VEHICLE FEE	$0.00	$0.00	$0.00
															026	TAX	($2.29)	$0.00	($2.29)
															003	TAX	($1.01)	$0.00	($1.01)
															005	TAX	($0.22)	$0.00	($0.22)
															004	TAX	($1.68)	$0.00	($1.68)
															002	TAX	($21.55)	$0.00	($21.55)
																		Refund	$40.76
DICARLO, CHRISTY LYNCH	DICARLO, CHRISTY LYNCH		4020 TWELVE MILE CREEK RD		MATTHEWS, NC 28104	Proration	0075994816	KMP2717	AUTHORIZED	836646251	Refund Generated due to proration on Bill #0075994816-2024-2024-0000-00	Vehicle Totalled	12/18/2025	12/19/2025	001	TAX	($5.73)	$0.00	($5.73)
															800	TAX	($0.88)	$0.00	($0.88)
															026	TAX	($1.40)	$0.00	($1.40)
															003	TAX	($0.61)	$0.00	($0.61)
															005	TAX	($0.14)	$0.00	($0.14)
															004	TAX	($1.02)	$0.00	($1.02)
															002	TAX	($13.13)	$0.00	($13.13)
																		Refund	$22.91
DITTY, ROBERT WAYNE III	DITTY, ROBERT WAYNE III	DITTY, CYNTHIA BERSABEL	8001 DENHOLME DR		MARVIN, NC 28173	Adjustment < $100	0082971759	LFX7971	PENDING	1192927890	Refund Generated due to adjustment on Bill #0082971759-2024-2024-0000	Situs error	12/8/2025		001	TAX	$0.00	$0.00	$0.00
															200	TAX	($420.03)	$0.00	($420.03)
															200	VEHICLE FEE	($30.00)	$0.00	($30.00)
															500	TAX	$321.82	$0.00	$321.82
															500	VEHICLE FEE	$25.00	$0.00	$25.00
															028	TAX	$43.72	$0.00	$43.72
															003	TAX	$0.00	$0.00	$0.00
															005	TAX	$0.00	$0.00	$0.00
															004	TAX	$0.00	$0.00	$0.00
															002	TAX	$0.00	$0.00	$0.00
																		Refund	$59.49

North Carolina Vehicle Tax System

Pending Refund Report

Payee Name	Primary Owner	Secondary Owner	Address 1	Address 2	Address 3	Refund Type	Bill #	Plate Number	Status	Transaction #	Refund Description	Refund Reason	Create Date	Authorization Date	Tax Jurisdiction	Levy Type	Change	Interest Change	Total Change
DOUGLAS, DAVID RONALD	DOUGLAS, DAVID RONALD		9221 UNBRIDLE LN		WAXHAW, NC 28173	Proration	0007160822	TZJ1558	AUTHORIZED	718363926	Refund Generated due to proration on Bill #0007160822-2025-2025-0000-00	Vehicle Sold	12/29/2025	12/30/2025	001	TAX	($3.37)	$0.00	($3.37)
															026	TAX	($0.91)	$0.00	($0.91)
															003	TAX	($0.32)	$0.00	($0.32)
															005	TAX	($0.14)	$0.00	($0.14)
															004	TAX	($1.16)	$0.00	($1.16)
															002	TAX	($8.03)	$0.00	($8.03)
																		Refund	$13.93
ELLIS, GREGORY LYNN	ELLIS, GREGORY LYNN	ELLIS, LISA HICKS	1255 GREENWOOD ACRES DR		CUMMING, GA 30040	Proration	0086304246	LKE5591	AUTHORIZED	716709996	Refund Generated due to proration on Bill #0086304246-2025-2025-0000-00	Reg . Out of state	12/15/2025	12/16/2025	001	TAX	($38.77)	$0.00	($38.77)
															025	TAX	($15.38)	$0.00	($15.38)
															003	TAX	($3.66)	$0.00	($3.66)
															005	TAX	($1.55)	$0.00	($1.55)
															004	TAX	($13.42)	$0.00	($13.42)
															002	TAX	($92.37)	$0.00	($92.37)
																		Refund	$165.15
FAASSEN, JON	FAASSEN, JON		1814 STARNES CEMETARY RD		MONROE, NC 28112	Adjustment < $100	0088483508	CS43065	PENDING	716112066	Refund Generated due to adjustment on Bill #0088483508-2025-2025-0000-00	Over Assessment	12/11/2025		001	TAX	($1.08)	$0.00	($1.08)
															029	TAX	($0.26)	$0.00	($0.26)
															003	TAX	($0.10)	$0.00	($0.10)
															005	TAX	($0.05)	$0.00	($0.05)
															004	TAX	($0.37)	$0.00	($0.37)
															002	TAX	($2.57)	$0.00	($2.57)
																		Refund	$4.43
FHJR, INC	FHJR, INC		PO BOX 429		MONROE, NC 28111	Adjustment < $100	0088279509	VP9612	PENDING	952721448	Refund Generated due to adjustment on Bill #0088279509-2025-2025-0000	Situs error	12/1/2025		001	TAX	$0.00	$0.00	$0.00
															200	TAX	($15.93)	$0.00	($15.93)
															200	VEHICLE FEE	($30.00)	$0.00	($30.00)
															015	TAX	$1.72	$0.00	$1.72
															003	TAX	$0.00	$0.00	$0.00
															005	TAX	$0.00	$0.00	$0.00
															004	TAX	$0.00	$0.00	$0.00
															002	TAX	$0.00	$0.00	$0.00
																		Refund	$44.21
FHJR, INC	FHJR, INC		PO BOX 429		MONROE, NC 28111	Adjustment < $100	0088279031	VP9611	PENDING	952721456	Refund Generated due to adjustment on Bill #0088279031-2025-2025-0000	Situs error	12/1/2025		001	TAX	$0.00	$0.00	$0.00
															200	TAX	($75.81)	$0.00	($75.81)
															200	VEHICLE FEE	($30.00)	$0.00	($30.00)
															015	TAX	$8.17	$0.00	$8.17
															003	TAX	$0.00	$0.00	$0.00
															005	TAX	$0.00	$0.00	$0.00
															004	TAX	$0.00	$0.00	$0.00
															002	TAX	$0.00	$0.00	$0.00
																		Refund	$97.64
FINK, THOMAS PETER JR	FINK, THOMAS PETER JR		2037 POPLAR RIDGE DR		MONROE, NC 28110	Proration	0081268531	PCE9856	AUTHORIZED	714541062	Refund Generated due to proration on Bill #0081268531-2024-2024-0000-00	Vehicle Sold	12/1/2025	12/2/2025	001	TAX	($15.47)	$0.00	($15.47)
															026	TAX	($3.77)	$0.00	($3.77)
															003	TAX	($1.66)	$0.00	($1.66)
															005	TAX	($0.37)	$0.00	($0.37)
															004	TAX	($2.77)	$0.00	($2.77)
															002	TAX	($35.47)	$0.00	($35.47)
																		Refund	$59.51
FISHER, MARK SHELDON	FISHER, MARK SHELDON	FISHER, NANCY ANN	5006 LAKE COMO DR		MONROE, NC 28110	Proration	0084411262	FMM6009	AUTHORIZED	714922278	Refund Generated due to proration on Bill #0084411262-2024-2024-0000-00	Vehicle Sold	12/4/2025	12/5/2025	001	TAX	($10.20)	$0.00	($10.20)
															026	TAX	($2.49)	$0.00	($2.49)
															003	TAX	($1.10)	$0.00	($1.10)
															005	TAX	($0.25)	$0.00	($0.25)
															004	TAX	($1.82)	$0.00	($1.82)
															002	TAX	($23.39)	$0.00	($23.39)
																		Refund	$39.25
FOX, GAYLE STRICKLAND	FOX, GAYLE STRICKLAND		PO BOX 475		WAXHAW, NC 28173	Proration	0085660087	HJB9165	AUTHORIZED	952722560	Refund Generated due to proration on Bill #0085660087-2024-2024-0000-00	Vehicle Sold	12/1/2025	12/2/2025	001	TAX	($22.58)	$0.00	($22.58)
															500	TAX	($53.27)	$0.00	($53.27)
															500	VEHICLE FEE	$0.00	$0.00	$0.00
															028	TAX	($7.24)	$0.00	($7.24)
															003	TAX	($2.42)	$0.00	($2.42)
															005	TAX	($0.54)	$0.00	($0.54)
															004	TAX	($4.04)	$0.00	($4.04)
															002	TAX	($51.78)	$0.00	($51.78)
																		Refund	$141.87
GAFINA, OLEKSANDR	GAFINA, OLEKSANDR		4107 BALSAM ST		INDIAN TRAIL, NC 28079	Proration	0086550582	VEW4031	AUTHORIZED	838090911	Refund Generated due to proration on Bill #0086550582-2025-2025-0000-00	Vehicle Sold	12/29/2025	12/30/2025	001	TAX	($8.64)	$0.00	($8.64)
															900	TAX	($12.30)	$0.00	($12.30)
															023	TAX	($3.28)	$0.00	($3.28)
															003	TAX	($0.82)	$0.00	($0.82)
															005	TAX	($0.35)	$0.00	($0.35)
															004	TAX	($2.99)	$0.00	($2.99)
															002	TAX	($20.60)	$0.00	($20.60)
																		Refund	$48.98

North Carolina Vehicle Tax System

Pending Refund Report

Payee Name	Primary Owner	Secondary Owner	Address 1	Address 2	Address 3	Refund Type	Bill #	Plate Number	Status	Transaction #	Refund Description	Refund Reason	Create Date	Authorization Date	Tax Jurisdiction	Levy Type	Change	Interest Change	Total Change
GEYER, ERIC JERARD	GEYER, ERIC JERARD		8002 DENHOLME DR		WAXHAW, NC 28173	Proration	0016609465	JKT1459	AUTHORIZED	956416832	Refund Generated due to proration on Bill #0016609465-2024-2024-0000-00	Vehicle Sold	12/19/2025	12/22/2025	001	TAX	($2.68)	$0.00	($2.68)
															500	TAX	($6.33)	$0.00	($6.33)
															500	VEHICLE FEE	$0.00	$0.00	$0.00
															028	TAX	($0.86)	$0.00	($0.86)
															003	TAX	($0.29)	$0.00	($0.29)
															005	TAX	($0.06)	$0.00	($0.06)
															004	TAX	($0.48)	$0.00	($0.48)
															002	TAX	($6.15)	$0.00	($6.15)
																		Refund	$16.85
GEYER, ERIC JERARD	GEYER, ERIC JERARD		8002 DENHOLME DR		WAXHAW, NC 28173	Proration	0073442429	JKT1457	AUTHORIZED	956416840	Refund Generated due to proration on Bill #0073442429-2024-2024-0000-00	Vehicle Sold	12/19/2025	12/22/2025	001	TAX	($4.40)	$0.00	($4.40)
															500	TAX	($10.39)	$0.00	($10.39)
															500	VEHICLE FEE	$0.00	$0.00	$0.00
															028	TAX	($1.41)	$0.00	($1.41)
															003	TAX	($0.47)	$0.00	($0.47)
															005	TAX	($0.10)	$0.00	($0.10)
															004	TAX	($0.79)	$0.00	($0.79)
															002	TAX	($10.10)	$0.00	($10.10)
																		Refund	$27.66
GRASSO, MICHAEL A	GRASSO, MICHAEL A		137 LANDAU RD		WAXHAW, NC 28173	Proration	0076751510	JHD6518	AUTHORIZED	956418504	Refund Generated due to proration on Bill #0076751510-2024-2024-0000-00	Vehicle Sold	12/19/2025	12/22/2025	001	TAX	($36.45)	$0.00	($36.45)
															500	TAX	($85.98)	$0.00	($85.98)
															500	VEHICLE FEE	$0.00	$0.00	$0.00
															028	TAX	($11.68)	$0.00	($11.68)
															003	TAX	($3.91)	$0.00	($3.91)
															005	TAX	($0.87)	$0.00	($0.87)
															004	TAX	($6.52)	$0.00	($6.52)
															002	TAX	($83.57)	$0.00	($83.57)
																		Refund	$228.98
GROUND 40 MINISTRIES	GROUND 40 MINISTRIES		303 DALE ST		MONROE, NC 28112	Adjustment < $100	0087996353	NZ7442	PENDING	836865708	Refund Generated due to adjustment on Bill #0087996353-2025-2025-0000-00	Exempt Property	12/19/2025		001	TAX	($4.04)	($0.20)	($4.24)
															200	TAX	($15.80)	($0.79)	($16.59)
															200	VEHICLE FEE	($30.00)	$0.00	($30.00)
															003	TAX	($0.38)	($0.02)	($0.40)
															005	TAX	($0.16)	($0.01)	($0.17)
															004	TAX	($1.40)	($0.07)	($1.47)
															002	TAX	($9.61)	($0.48)	($10.09)
																		Refund	$62.96
GROUND 40 MINISTRIES	GROUND 40 MINISTRIES		303 DALE ST		MONROE, NC 28112	Adjustment < $100	0080987494	LDP5091	PENDING	836865932	Refund Generated due to adjustment on Bill #0080987494-2025-2025-0000-00	Exempt Property	12/19/2025		001	TAX	($2.90)	$0.00	($2.90)
															200	TAX	($11.35)	$0.00	($11.35)
															200	VEHICLE FEE	($30.00)	$0.00	($30.00)
															003	TAX	($0.27)	$0.00	($0.27)
															005	TAX	($0.12)	$0.00	($0.12)
															004	TAX	($1.00)	$0.00	($1.00)
															002	TAX	($6.91)	$0.00	($6.91)
																		Refund	$52.55
GROUND 40 MINISTRIES	GROUND 40 MINISTRIES		303 DALE ST		MONROE, NC 28112	Adjustment < $100	0081530012	VBA7897	PENDING	836865960	Refund Generated due to adjustment on Bill #0081530012-2025-2025-0000-00	Exempt Property	12/19/2025		001	TAX	($8.09)	$0.00	($8.09)
															200	TAX	($31.68)	$0.00	($31.68)
															200	VEHICLE FEE	($30.00)	$0.00	($30.00)
															003	TAX	($0.76)	$0.00	($0.76)
															005	TAX	($0.32)	$0.00	($0.32)
															004	TAX	($2.80)	$0.00	($2.80)
															002	TAX	($19.28)	$0.00	($19.28)
																		Refund	$92.93
GROUND 40 MINISTRIES	GROUND 40 MINISTRIES		303 DALE ST		MONROE, NC 28112	Adjustment < $100	0088198722	VEX9490	PENDING	836866037	Refund Generated due to adjustment on Bill #0088198722-2025-2025-0000-00	Exempt Property	12/19/2025		001	TAX	($5.06)	$0.00	($5.06)
															200	TAX	($19.80)	$0.00	($19.80)
															200	VEHICLE FEE	($30.00)	$0.00	($30.00)
															003	TAX	($0.48)	$0.00	($0.48)
															005	TAX	($0.20)	$0.00	($0.20)
															004	TAX	($1.75)	$0.00	($1.75)
															002	TAX	($12.05)	$0.00	($12.05)
																		Refund	$69.34
GUPTILL, JENNIFER PHIFER	GUPTILL, JENNIFER PHIFER		2109 AUTUMN DR		MONROE, NC 28110	Proration	0082697706	TFY8037	AUTHORIZED	833720839	Refund Generated due to proration on Bill #0082697706-2024-2024-0000-00	Vehicle Sold	12/2/2025	12/3/2025	001	TAX	($19.19)	$0.00	($19.19)
															200	TAX	($59.09)	$0.00	($59.09)
															200	VEHICLE FEE	$0.00	$0.00	$0.00
															003	TAX	($2.06)	$0.00	($2.06)
															005	TAX	($0.46)	$0.00	($0.46)
															004	TAX	($3.44)	$0.00	($3.44)
															002	TAX	($44.01)	$0.00	($44.01)
																		Refund	$128.25
HABERMEYER, KATHERINE MARIE	HABERMEYER, KATHERINE MARIE	HABERMEYER, KARL ANTON JR	2676 SOUTHERN TRACE DR		WAXHAW, NC 28173	Proration	0086205136	KATN1P	AUTHORIZED	955072008	Refund Generated due to proration on Bill #0086205136-2025-2025-0000-00	Vehicle Sold	12/12/2025	12/15/2025	001	TAX	($52.86)	$0.00	($52.86)
															500	TAX	($136.40)	$0.00	($136.40)
															500	VEHICLE FEE	$0.00	$0.00	$0.00
															028	TAX	($21.63)	$0.00	($21.63)
															003	TAX	($4.99)	$0.00	($4.99)
															005	TAX	($2.12)	$0.00	($2.12)
															004	TAX	($18.30)	$0.00	($18.30)
															002	TAX	($125.96)	$0.00	($125.96)
																		Refund	$362.26

North Carolina Vehicle Tax System

Pending Refund Report

Payee Name	Primary Owner	Secondary Owner	Address 1	Address 2	Address 3	Refund Type	Bill #	Plate Number	Status	Transaction #	Refund Description	Refund Reason	Create Date	Authorization Date	Tax Jurisdiction	Levy Type	Change	Interest Change	Total Change
HAILEY, KELLY REID	HAILEY, KELLY REID	HAILEY, KAREN TUPES	2112 CLIMBING ROSE LN		MATTHEWS, NC 28104	Proration	0028539458	VRM5778	AUTHORIZED	834545747	Refund Generated due to proration on Bill #0028539458-2025-2025-0000-00	Vehicle Sold	12/5/2025	12/8/2025	001	TAX	($9.68)	$0.00	($9.68)
															800	TAX	($3.02)	$0.00	($3.02)
															026	TAX	($2.62)	$0.00	($2.62)
															003	TAX	($0.92)	$0.00	($0.92)
															005	TAX	($0.38)	$0.00	($0.38)
															004	TAX	($3.35)	$0.00	($3.35)
															002	TAX	($23.06)	$0.00	($23.06)
																		Refund	$43.03
HALL, BRIAN CHRISTOPHER	HALL, BRIAN CHRISTOPHER		1905 SUMMIT VIEW PL		WAXHAW, NC 28173	Proration	0028298028	PFN2988	AUTHORIZED	954341176	Refund Generated due to proration on Bill #0028298028-2024-2024-0000-00	Vehicle Sold	12/8/2025	12/11/2025	001	TAX	($5.47)	$0.00	($5.47)
															101	TAX	($2.68)	$0.00	($2.68)
															101	VEHICLE FEE	$0.00	$0.00	$0.00
															026	TAX	($1.33)	$0.00	($1.33)
															003	TAX	($0.59)	$0.00	($0.59)
															005	TAX	($0.13)	$0.00	($0.13)
															004	TAX	($0.98)	$0.00	($0.98)
															002	TAX	($12.55)	$0.00	($12.55)
																		Refund	$23.73
HAMILTON, CEDRIC JAMAL	HAMILTON, CEDRIC JAMAL		PO BOX 77		WINGATE, NC 28174	Proration	0087421207	9R8128	AUTHORIZED	717314028	Refund Generated due to proration on Bill #0087421207-2025-2025-0000-00	Vehicle Totalled	12/19/2025	12/22/2025	001	TAX	($1.79)	$0.00	($1.79)
															022	TAX	($1.15)	$0.00	($1.15)
															003	TAX	($0.17)	$0.00	($0.17)
															005	TAX	($0.07)	$0.00	($0.07)
															004	TAX	($0.62)	$0.00	($0.62)
															002	TAX	($4.27)	$0.00	($4.27)
																		Refund	$8.07
HATHAWAY, WUKARI LEFA	HATHAWAY, WUKARI LEFA	LEE, CAMERON ALLEN	220 E EAST AVE		MONROE, NC 28110	Proration	0083313604	LDF4138	AUTHORIZED	837377485	Refund Generated due to proration on Bill #0083313604-2024-2024-0000-00	Vehicle Sold	12/22/2025	12/23/2025	001	TAX	($8.42)	$0.00	($8.42)
															200	TAX	($25.91)	$0.00	($25.91)
															200	VEHICLE FEE	$0.00	$0.00	$0.00
															003	TAX	($0.90)	$0.00	($0.90)
															005	TAX	($0.20)	$0.00	($0.20)
															004	TAX	($1.50)	$0.00	($1.50)
															002	TAX	($19.30)	$0.00	($19.30)
																		Refund	$56.23
HOOPAUGH GRADING COMPANYLLC	HOOPAUGH GRADING COMPANYLLC		4006 VAN DKYE CT		MONROE, NC 28110	Proration	0079676395	HK1267	AUTHORIZED	714618774	Refund Generated due to proration on Bill #0079676395-2025-2025-0000-00	Vehicle Sold	12/2/2025	12/3/2025	001	TAX	($14.76)	$0.00	($14.76)
															023	TAX	($5.61)	$0.00	($5.61)
															003	TAX	($1.39)	$0.00	($1.39)
															005	TAX	($0.59)	$0.00	($0.59)
															004	TAX	($5.11)	$0.00	($5.11)
															002	TAX	($35.17)	$0.00	($35.17)
																		Refund	$62.63
HOWELL, MICAH CHRISTIAN	HOWELL, MICAH CHRISTIAN		3209 SUBURBAN LN		MONROE, NC 28110	Proration	0086920345	VHL9961	AUTHORIZED	833630210	Refund Generated due to proration on Bill #0086920345-2025-2025-0000-00	Vehicle Sold	12/1/2025	12/2/2025	001	TAX	($0.50)	$0.00	($0.50)
															600	TAX	($0.76)	$0.00	($0.76)
															019	TAX	($0.22)	$0.00	($0.22)
															003	TAX	($0.04)	$0.00	($0.04)
															005	TAX	($0.02)	$0.00	($0.02)
															004	TAX	($0.17)	$0.00	($0.17)
															002	TAX	($1.21)	$0.00	($1.21)
																		Refund	$2.92
INUWA, IBRAHIM ALHAJI KARFI	INUWA, IBRAHIM ALHAJI KARFI		6800 ABBOTSWOOD DR		CHARLOTTE, NC 28226	Adjustment < $100	0083154697	VFL5531	PENDING	954342248	Refund Generated due to adjustment on Bill #0083154697-2024-2024-0000	Situs error	12/8/2025		001	TAX	$0.00	$0.00	$0.00
															200	TAX	($10.30)	$0.00	($10.30)
															200	VEHICLE FEE	($30.00)	$0.00	($30.00)
															028	TAX	$1.07	$0.00	$1.07
															003	TAX	$0.00	$0.00	$0.00
															005	TAX	$0.00	$0.00	$0.00
															004	TAX	$0.00	$0.00	$0.00
															002	TAX	$0.00	$0.00	$0.00
																		Refund	$39.23
ISLAM, KAZI NAWRIN	ISLAM, KAZI NAWRIN		604 BAILEY MILLS DR		STALLINGS, NC 28104	Proration	0082773411	LFE9889	AUTHORIZED	835464245	Refund Generated due to proration on Bill #0082773411-2024-2024-0000-00	Vehicle Sold	12/11/2025	12/12/2025	001	TAX	($12.45)	$0.00	($12.45)
															700	TAX	($16.48)	$0.00	($16.48)
															020	TAX	($4.08)	$0.00	($4.08)
															003	TAX	($1.33)	$0.00	($1.33)
															005	TAX	($0.30)	$0.00	($0.30)
															004	TAX	($2.23)	$0.00	($2.23)
															002	TAX	($28.55)	$0.00	($28.55)
																		Refund	$65.42
JDJ LOGISTICS LLC	JDJ LOGISTICS LLC		408 SPRINGWOOD DR		WAXHAW, NC 28173	Proration	0084299698	VA8107	AUTHORIZED	714618900	Refund Generated due to proration on Bill #0084299698-2024-2024-0000-00	Vehicle Sold	12/2/2025	12/3/2025	001	TAX	($71.58)	$0.00	($71.58)
															026	TAX	($17.46)	$0.00	($17.46)
															003	TAX	($7.67)	$0.00	($7.67)
															005	TAX	($1.71)	$0.00	($1.71)
															004	TAX	($12.81)	$0.00	($12.81)
															002	TAX	($164.12)	$0.00	($164.12)
																		Refund	$275.35
KAL GROUP LLC	KAL GROUP LLC		5818 W HIGHWAY 74		INDIAN TRAIL, NC 28079	Proration	0085446279	KG3	AUTHORIZED	833631750	Refund Generated due to proration on Bill #0085446279-2024-2024-0000-00	Vehicle Totalled	12/1/2025	12/2/2025	001	TAX	($9.90)	$0.00	($9.90)
															600	TAX	($11.23)	$0.00	($11.23)
															023	TAX	($3.11)	$0.00	($3.11)
															003	TAX	($1.06)	$0.00	($1.06)
															005	TAX	($0.23)	$0.00	($0.23)
															004	TAX	($1.77)	$0.00	($1.77)
															002	TAX	($22.70)	$0.00	($22.70)
																		Refund	$50.00

North Carolina Vehicle Tax System

Pending Refund Report

Payee Name	Primary Owner	Secondary Owner	Address 1	Address 2	Address 3	Refund Type	Bill #	Plate Number	Status	Transaction #	Refund Description	Refund Reason	Create Date	Authorization Date	Tax Jurisdiction	Levy Type	Change	Interest Change	Total Change
KASKO, ROBERT III	KASKO, ROBERT III		1115 RYAN MEADOW DR		MONROE, NC 28110	Proration	0072500416	FHF4290	AUTHORIZED	716303412	Refund Generated due to proration on Bill #0072500416-2024-2024-0000-00	Vehicle Sold	12/12/2025	12/15/2025	001	TAX	($12.86)	$0.00	($12.86)
															019	TAX	($5.03)	$0.00	($5.03)
															003	TAX	($1.38)	$0.00	($1.38)
															005	TAX	($0.31)	$0.00	($0.31)
															004	TAX	($2.30)	$0.00	($2.30)
															002	TAX	($29.49)	$0.00	($29.49)
																		Refund	$51.37
KAYLOR, ANTHONY MICHAEL	KAYLOR, ANTHONY MICHAEL		2004 LINSTEAD DR		INDIAN TRAIL, NC 28079	Proration	0078726719	163BSB	AUTHORIZED	834546370	Refund Generated due to proration on Bill #0078726719-2024-2024-0000-00	Vehicle Sold	12/5/2025	12/8/2025	001	TAX	($14.46)	$0.00	($14.46)
															600	TAX	($16.39)	$0.00	($16.39)
															020	TAX	($4.74)	$0.00	($4.74)
															003	TAX	($1.55)	$0.00	($1.55)
															005	TAX	($0.34)	$0.00	($0.34)
															004	TAX	($2.58)	$0.00	($2.58)
															002	TAX	($33.15)	$0.00	($33.15)
																		Refund	$73.21
KENISON, TANNER ASHTON	KENISON, TANNER ASHTON		PO BOX 79162		CHARLOTTE, NC 28271	Proration	0081451532	LFA8015	AUTHORIZED	838539604	Refund Generated due to proration on Bill #0081451532-2025-2025-0000-00	Vehicle Sold	12/31/2025	1/2/2026	001	TAX	($19.42)	$0.00	($19.42)
															800	TAX	($6.05)	$0.00	($6.05)
															026	TAX	($5.25)	$0.00	($5.25)
															003	TAX	($1.83)	$0.00	($1.83)
															005	TAX	($0.78)	$0.00	($0.78)
															004	TAX	($6.72)	$0.00	($6.72)
															002	TAX	($46.28)	$0.00	($46.28)
																		Refund	$86.33
KENISON, TANNER ASHTON	KENISON, TANNER ASHTON		PO BOX 79162		CHARLOTTE, NC 28271	Proration	0088069970	VHE7594	AUTHORIZED	838539618	Refund Generated due to proration on Bill #0088069970-2025-2025-0000-00	Vehicle Sold	12/31/2025	1/2/2026	001	TAX	($3.02)	$0.00	($3.02)
															800	TAX	($0.94)	$0.00	($0.94)
															026	TAX	($0.82)	$0.00	($0.82)
															003	TAX	($0.28)	$0.00	($0.28)
															005	TAX	($0.12)	$0.00	($0.12)
															004	TAX	($1.04)	$0.00	($1.04)
															002	TAX	($7.20)	$0.00	($7.20)
																		Refund	$13.42
KENNEDY, JENNIFER FRANCES	KENNEDY, JENNIFER FRANCES		1901 DUNSMORE LN		WAXHAW, NC 28173	Proration	0075778240	EKN3322	AUTHORIZED	954816256	Refund Generated due to proration on Bill #0075778240-2024-2024-0000-00	Vehicle Sold	12/11/2025	12/12/2025	001	TAX	($8.58)	$0.00	($8.58)
															500	TAX	($20.24)	$0.00	($20.24)
															500	VEHICLE FEE	$0.00	$0.00	$0.00
															028	TAX	($2.75)	$0.00	($2.75)
															003	TAX	($0.92)	$0.00	($0.92)
															005	TAX	($0.20)	$0.00	($0.20)
															004	TAX	($1.54)	$0.00	($1.54)
															002	TAX	($19.67)	$0.00	($19.67)
																		Refund	$53.90
KIDSTON, NIGEL EDWARD	KIDSTON, NIGEL EDWARD		1411 YELLOW DAISY DR		MATTHEWS, NC 28104	Proration	0075283947	KDN3409	AUTHORIZED	835464147	Refund Generated due to proration on Bill #0075283947-2024-2024-0000-00	Vehicle Sold	12/11/2025	12/12/2025	001	TAX	($17.13)	$0.00	($17.13)
															700	TAX	($22.67)	$0.00	($22.67)
															023	TAX	($5.37)	$0.00	($5.37)
															003	TAX	($1.84)	$0.00	($1.84)
															005	TAX	($0.41)	$0.00	($0.41)
															004	TAX	($3.06)	$0.00	($3.06)
															002	TAX	($39.27)	$0.00	($39.27)
																		Refund	$89.75
LACKEY, ROBERT CHRISTOPHER	LACKEY, ROBERT CHRISTOPHER		4633 OLD MONROE RD		INDIAN TRAIL, NC 28079	Adjustment < $100	0088426914	VHY7030	PENDING	1076671278	Refund Generated due to adjustment on Bill #0088426914-2025-2025-0000	Situs error	12/23/2025		001	TAX	$0.00	$0.00	$0.00
															600	TAX	$33.90	$0.00	$33.90
															200	TAX	($87.74)	$0.00	($87.74)
															200	VEHICLE FEE	($30.00)	$0.00	($30.00)
															020	TAX	$9.21	$0.00	$9.21
															003	TAX	$0.00	$0.00	$0.00
															005	TAX	$0.00	$0.00	$0.00
															004	TAX	$0.00	$0.00	$0.00
															002	TAX	$0.00	$0.00	$0.00
																		Refund	$74.63
LADDIN, MICHAEL	LADDIN, MICHAEL		9017 MINI RANCH RD		WAXHAW, NC 28173	Proration	0052872539	TPD8894	AUTHORIZED	715954356	Refund Generated due to proration on Bill #0052872539-2024-2024-0000-00	Vehicle Sold	12/10/2025	12/11/2025	001	TAX	($5.00)	$0.00	($5.00)
															028	TAX	($1.60)	$0.00	($1.60)
															003	TAX	($0.54)	$0.00	($0.54)
															005	TAX	($0.12)	$0.00	($0.12)
															004	TAX	($0.89)	$0.00	($0.89)
															002	TAX	($11.47)	$0.00	($11.47)
																		Refund	$19.62
LE, CHAU BAO	LE, CHAU BAO		319 LAMESHUR LN		MONROE, NC 28110	Proration	0064385303	ELL8311	AUTHORIZED	716113302	Refund Generated due to proration on Bill #0064385303-2024-2024-0000-00	Vehicle Sold	12/11/2025	12/12/2025	001	TAX	($17.57)	$0.00	($17.57)
															019	TAX	($6.87)	$0.00	($6.87)
															003	TAX	($1.88)	$0.00	($1.88)
															005	TAX	($0.42)	$0.00	($0.42)
															004	TAX	($3.14)	$0.00	($3.14)
															002	TAX	($40.28)	$0.00	($40.28)
																		Refund	$70.16

North Carolina Vehicle Tax System

Pending Refund Report

Payee Name	Primary Owner	Secondary Owner	Address 1	Address 2	Address 3	Refund Type	Bill #	Plate Number	Status	Transaction #	Refund Description	Refund Reason	Create Date	Authorization Date	Tax Jurisdiction	Levy Type	Change	Interest Change	Total Change
LORELLO, MADISON RAYE	LORELLO, MADISON RAYE	HARVEY-KUTSY, KRISTEN	2007 DUNSMORE LN		WAXHAW, NC 28173	Proration	0077265232	HCS4775	AUTHORIZED	953228440	Refund Generated due to proration on Bill #0077265232-2024-2024-0000-00	Vehicle Totalled	12/3/2025	12/4/2025	001	TAX	($6.03)	$0.00	($6.03)
															500	TAX	($14.22)	$0.00	($14.22)
															500	VEHICLE FEE	$0.00	$0.00	$0.00
															028	TAX	($1.93)	$0.00	($1.93)
															003	TAX	($0.65)	$0.00	($0.65)
															005	TAX	($0.15)	$0.00	($0.15)
															004	TAX	($1.08)	$0.00	($1.08)
															002	TAX	($13.82)	$0.00	($13.82)
																		Refund	$37.88
MADOO, MARK	MADOO, MARK		4232 HOFFMEISTER DR		WAXHAW, NC 28173	Proration	0087528480	VHE7320	AUTHORIZED	957863968	Refund Generated due to proration on Bill #0087528480-2025-2025-0000-00	Vehicle Sold	12/30/2025	1/2/2026	001	TAX	($32.21)	$0.00	($32.21)
															500	TAX	($83.11)	$0.00	($83.11)
															500	VEHICLE FEE	$0.00	$0.00	$0.00
															028	TAX	($13.18)	$0.00	($13.18)
															003	TAX	($3.04)	$0.00	($3.04)
															005	TAX	($1.29)	$0.00	($1.29)
															004	TAX	($11.14)	$0.00	($11.14)
															002	TAX	($76.75)	$0.00	($76.75)
																		Refund	$220.72
MARTIN, SANDRA MARLENE	MARTIN, SANDRA MARLENE		107 ROSE LN		PAGELAND, SC 29728	Proration	0085381556	LHZ5287	AUTHORIZED	716932056	Refund Generated due to proration on Bill #0085381556-2024-2024-0000-00	Reg . Out of state	12/17/2025	12/18/2025	001	TAX	($40.56)	$0.00	($40.56)
															015	TAX	($13.72)	$0.00	($13.72)
															003	TAX	($4.35)	$0.00	($4.35)
															005	TAX	($0.97)	$0.00	($0.97)
															004	TAX	($7.26)	$0.00	($7.26)
															002	TAX	($93.00)	$0.00	($93.00)
																		Refund	$159.86
MARTIN, SCOTT DONALD	MARTIN, SCOTT DONALD		107 ROSE LN		PAGELAND, SC 29728	Proration	0083644838	LHP2814	AUTHORIZED	716932050	Refund Generated due to proration on Bill #0083644838-2024-2024-0000-00	Reg . Out of state	12/17/2025	12/18/2025	001	TAX	($12.12)	$0.00	($12.12)
															015	TAX	($4.10)	$0.00	($4.10)
															003	TAX	($1.30)	$0.00	($1.30)
															005	TAX	($0.29)	$0.00	($0.29)
															004	TAX	($2.17)	$0.00	($2.17)
															002	TAX	($27.78)	$0.00	($27.78)
																		Refund	$47.76
MARTIN, SCOTT DONALD	MARTIN, SCOTT DONALD	MARTIN, SANDRA MARLENE	107 ROSE LN		PAGELAND, SC 29728	Proration	0056903337	DBE4255	AUTHORIZED	716932062	Refund Generated due to proration on Bill #0056903337-2024-2024-0000-00	Reg . Out of state	12/17/2025	12/18/2025	001	TAX	($1.15)	$0.00	($1.15)
															015	TAX	($0.39)	$0.00	($0.39)
															003	TAX	($0.12)	$0.00	($0.12)
															005	TAX	($0.03)	$0.00	($0.03)
															004	TAX	($0.21)	$0.00	($0.21)
															002	TAX	($2.65)	$0.00	($2.65)
																		Refund	$4.55
MARTINEZ AUDELIO, MARENA	MARTINEZ AUDELIO, MARENA		2624 OLD PAGELAND MONREO	RD	MONROE, NC 28112	Adjustment < $100	0083131583	VEW5663	PENDING	954341880	Refund Generated due to adjustment on Bill #0083131583-2024-2024-0000	Situs error	12/8/2025		001	TAX	$0.00	$0.00	$0.00
															200	TAX	($39.85)	$0.00	($39.85)
															200	VEHICLE FEE	($30.00)	$0.00	($30.00)
															024	TAX	$6.34	$0.00	$6.34
															003	TAX	$0.00	$0.00	$0.00
															005	TAX	$0.00	$0.00	$0.00
															004	TAX	$0.00	$0.00	$0.00
															002	TAX	$0.00	$0.00	$0.00
																		Refund	$63.51
MARTINEZ, JOSEPH LUIS	MARTINEZ, JOSEPH LUIS		519 ROBIN DR		MONROE, NC 28112	Proration	0079109208	DJJ3692	AUTHORIZED	836160549	Refund Generated due to proration on Bill #0079109208-2025-2025-0000-00	Vehicle Totalled	12/15/2025	12/16/2025	001	TAX	($12.50)	$0.00	($12.50)
															200	TAX	($48.93)	$0.00	($48.93)
															200	VEHICLE FEE	($30.00)	$0.00	($30.00)
															003	TAX	($1.18)	$0.00	($1.18)
															005	TAX	($0.50)	$0.00	($0.50)
															004	TAX	($4.33)	$0.00	($4.33)
															002	TAX	($29.78)	$0.00	($29.78)
																		Refund	$127.22
MATASIC, MARK CHRISTOPHER	MATASIC, MARK CHRISTOPHER		6335 CARRARA PL	APT 208	CHARLOTTE, NC 28215	Proration	0080632378	LCS9333	AUTHORIZED	956416784	Refund Generated due to proration on Bill #0080632378-2025-2025-0000-00	Vehicle Sold	12/19/2025	12/22/2025	001	TAX	($61.09)	$0.00	($61.09)
															700	TAX	($102.72)	$0.00	($102.72)
															700	VEHICLE FEE	$0.00	$0.00	$0.00
															023	TAX	($23.21)	$0.00	($23.21)
															003	TAX	($5.76)	$0.00	($5.76)
															005	TAX	($2.44)	$0.00	($2.44)
															004	TAX	($21.14)	$0.00	($21.14)
															002	TAX	($145.55)	$0.00	($145.55)
																		Refund	$361.91
MATTHIAS, ROBERT SCOTT	MATTHIAS, ROBERT SCOTT	MATTHIAS, BRENDA MARYA	3866 PEE DEE ST		MONROE, NC 28110	Adjustment < $100	0088243882	LMH5589	PENDING	834076334	Refund Generated due to adjustment on Bill #0088243882-2025-2025-0000-00	Over Assessment	12/4/2025		001	TAX	($5.00)	$0.00	($5.00)
															200	TAX	($19.57)	$0.00	($19.57)
															200	VEHICLE FEE	$0.00	$0.00	$0.00
															003	TAX	($0.47)	$0.00	($0.47)
															005	TAX	($0.20)	$0.00	($0.20)
															004	TAX	($1.73)	$0.00	($1.73)
															002	TAX	($11.91)	$0.00	($11.91)
																		Refund	$38.88

North Carolina Vehicle Tax System

Pending Refund Report

Payee Name	Primary Owner	Secondary Owner	Address 1	Address 2	Address 3	Refund Type	Bill #	Plate Number	Status	Transaction #	Refund Description	Refund Reason	Create Date	Authorization Date	Tax Jurisdiction	Levy Type	Change	Interest Change	Total Change
MCCLELLAN, ALEXIS BRIANNE	MCCLELLAN, ALEXIS BRIANNE		6939 TREE HILL RD		MATTHEWS, NC 28104	Proration	0078233783	M52	AUTHORIZED	838091177	Refund Generated due to proration on Bill #0078233783-2024-2024-0000-00	Vehicle Sold	12/29/2025	12/30/2025	001	TAX	($1.15)	$0.00	($1.15)
															800	TAX	($0.17)	$0.00	($0.17)
															026	TAX	($0.28)	$0.00	($0.28)
															003	TAX	($0.12)	$0.00	($0.12)
															005	TAX	($0.03)	$0.00	($0.03)
															004	TAX	($0.20)	$0.00	($0.20)
															002	TAX	($2.63)	$0.00	($2.63)
																		Refund	$4.58
MCCRANEY, DAVID MICHAEL	MCCRANEY, DAVID MICHAEL	MCCRANEY, JULIA HELMS	1808 SANCTUARY LN		INDIAN TRAIL, NC 28079	Proration	0009533849	XVF4752	AUTHORIZED	716112600	Refund Generated due to proration on Bill #0009533849-2025-2025-0000-00	Vehicle Sold	12/11/2025	12/12/2025	001	TAX	($0.94)	$0.00	($0.94)
															021	TAX	($0.46)	$0.00	($0.46)
															003	TAX	($0.09)	$0.00	($0.09)
															005	TAX	($0.04)	$0.00	($0.04)
															004	TAX	($0.33)	$0.00	($0.33)
															002	TAX	($2.25)	$0.00	($2.25)
																		Refund	$4.11
MEDLIN, TANNER BRICE	MEDLIN, TANNER BRICE		6013 CONCORD HWY		MONROE, NC 28110	Proration	0072876668	KFW3979	AUTHORIZED	834547322	Refund Generated due to proration on Bill #0072876668-2024-2024-0000-00	Vehicle Totalled	12/5/2025	12/8/2025	001	TAX	($13.82)	$0.00	($13.82)
															930	TAX	($1.69)	$0.00	($1.69)
															016	TAX	($5.12)	$0.00	($5.12)
															003	TAX	($1.48)	$0.00	($1.48)
															005	TAX	($0.33)	$0.00	($0.33)
															004	TAX	($2.47)	$0.00	($2.47)
															002	TAX	($31.69)	$0.00	($31.69)
																		Refund	$56.60
MINGUS, MICHAEL TIMOTHY	MINGUS, MICHAEL TIMOTHY	MINGUS, ROBIN PRESSLEY	4324 SCOTT LN		WAXHAW, NC 28173	Proration	0053255098	RAB5678	AUTHORIZED	714540546	Refund Generated due to proration on Bill #0053255098-2024-2024-0000-00	Vehicle Sold	12/1/2025	12/2/2025	001	TAX	($6.13)	$0.00	($6.13)
															028	TAX	($1.96)	$0.00	($1.96)
															003	TAX	($0.66)	$0.00	($0.66)
															005	TAX	($0.15)	$0.00	($0.15)
															004	TAX	($1.09)	$0.00	($1.09)
															002	TAX	($14.05)	$0.00	($14.05)
																		Refund	$24.04
MONROE TRUCK REPAIR INC	MONROE TRUCK REPAIR INC		2290 SKYWAY DR		MONROE, NC 28110	Proration	0072569263	RC2927	AUTHORIZED	834077545	Refund Generated due to proration on Bill #0072569263-2024-2024-0000-00	Vehicle Sold	12/4/2025	12/5/2025	001	TAX	($51.01)	$0.00	($51.01)
															200	TAX	($157.04)	$0.00	($157.04)
															200	VEHICLE FEE	$0.00	$0.00	$0.00
															003	TAX	($5.47)	$0.00	($5.47)
															005	TAX	($1.22)	$0.00	($1.22)
															004	TAX	($9.13)	$0.00	($9.13)
															002	TAX	($116.95)	$0.00	($116.95)
																		Refund	$340.82
MOORE, DYANNA LYN	MOORE, DYANNA LYN	MOORE, STEVEN DOYLE	2001 TRIGGER DR		INDIAN TRAIL, NC 28079	Proration	0051303985	THC4459	AUTHORIZED	838131511	Refund Generated due to proration on Bill #0051303985-2024-2024-0000-00	Vehicle Totalled	12/30/2025	12/31/2025	001	TAX	($6.54)	$0.00	($6.54)
															600	TAX	($7.42)	$0.00	($7.42)
															023	TAX	($2.05)	$0.00	($2.05)
															003	TAX	($0.70)	$0.00	($0.70)
															005	TAX	($0.16)	$0.00	($0.16)
															004	TAX	($1.17)	$0.00	($1.17)
															002	TAX	($15.01)	$0.00	($15.01)
																		Refund	$33.05
OSCCO SERVICES LLC	OSCCO SERVICES LLC		4605 ROCKY RIVER RD		INDIAN TRAIL, NC 28079	Adjustment < $100	0088510787	LMP3946	PENDING	957041216	Refund Generated due to adjustment on Bill #0088510787-2025-2025-0000	Situs error	12/23/2025		001	TAX	$0.00	$0.00	$0.00
															200	TAX	($35.20)	$0.00	($35.20)
															200	VEHICLE FEE	($30.00)	$0.00	($30.00)
															023	TAX	$3.42	$0.00	$3.42
															003	TAX	$0.00	$0.00	$0.00
															005	TAX	$0.00	$0.00	$0.00
															004	TAX	$0.00	$0.00	$0.00
															002	TAX	$0.00	$0.00	$0.00
																		Refund	$61.78
PARKER, CORINTHIAN LEE	PARKER, CORINTHIAN LEE		217 E OLD HIGHWAY 74		MONROE, NC 28112	Proration	0073537113	TCP2558	AUTHORIZED	837377716	Refund Generated due to proration on Bill #0073537113-2024-2024-0000-00	Vehicle Sold	12/22/2025	12/23/2025	001	TAX	($0.76)	($0.04)	($0.80)
															200	TAX	($2.34)	($0.15)	($2.49)
															200	VEHICLE FEE	$0.00	$0.00	$0.00
															003	TAX	($0.08)	($0.01)	($0.09)
															005	TAX	($0.02)	$0.00	($0.02)
															004	TAX	($0.13)	($0.01)	($0.14)
															002	TAX	($1.74)	($0.12)	($1.86)
																		Refund	$5.40
PATE, MICHAEL RAY	PATE, MICHAEL RAY		3226 DOWNWIND DR		MONROE, NC 28110	Proration	0049701197	FLF4454	AUTHORIZED	836866317	Refund Generated due to proration on Bill #0049701197-2024-2024-0000-00	Vehicle Totalled	12/19/2025	12/22/2025	001	TAX	($0.90)	$0.00	($0.90)
															200	TAX	($2.76)	$0.00	($2.76)
															200	VEHICLE FEE	$0.00	$0.00	$0.00
															003	TAX	($0.10)	$0.00	($0.10)
															005	TAX	($0.02)	$0.00	($0.02)
															004	TAX	($0.16)	$0.00	($0.16)
															002	TAX	($2.06)	$0.00	($2.06)
																		Refund	$6.00

North Carolina Vehicle Tax System

Pending Refund Report

Payee Name	Primary Owner	Secondary Owner	Address 1	Address 2	Address 3	Refund Type	Bill #	Plate Number	Status	Transaction #	Refund Description	Refund Reason	Create Date	Authorization Date	Tax Jurisdiction	Levy Type	Change	Interest Change	Total Change
PELLETIER, BRIGITTE MARIE GARON	PELLETIER, BRIGITTE MARIE GARON	PELLETIER, JOHN ROSAIRE	2902 TWINEHAM CT		WAXHAW, NC 28173	Proration	0048275496	PKV1731	AUTHORIZED	957818352	Refund Generated due to proration on Bill #0048275496-2024-2024-0000-00	Vehicle Sold	12/29/2025	12/30/2025	001	TAX	($5.09)	$0.00	($5.09)
															500	TAX	($12.01)	$0.00	($12.01)
															500	VEHICLE FEE	$0.00	$0.00	$0.00
															028	TAX	($1.63)	$0.00	($1.63)
															003	TAX	($0.55)	$0.00	($0.55)
															005	TAX	($0.12)	$0.00	($0.12)
															004	TAX	($0.91)	$0.00	($0.91)
															002	TAX	($11.68)	$0.00	($11.68)
																		Refund	$31.99
PELLETIER, JOHN ROSAIRE	PELLETIER, JOHN ROSAIRE	PELLETIER, BRIGITTE MARIE GARON	2902 TWINEHAM CT		WAXHAW, NC 28173	Proration	0058268149	JKZ7383	AUTHORIZED	957818360	Refund Generated due to proration on Bill #0058268149-2024-2024-0000-00	Vehicle Sold	12/29/2025	12/30/2025	001	TAX	($10.92)	$0.00	($10.92)
															500	TAX	($25.76)	$0.00	($25.76)
															500	VEHICLE FEE	$0.00	$0.00	$0.00
															028	TAX	($3.50)	$0.00	($3.50)
															003	TAX	($1.17)	$0.00	($1.17)
															005	TAX	($0.26)	$0.00	($0.26)
															004	TAX	($1.95)	$0.00	($1.95)
															002	TAX	($25.03)	$0.00	($25.03)
																		Refund	$68.59
PERALTA, JOSE ANTONIO AGUILAR	PERALTA, JOSE ANTONIO AGUILAR	FERNANDEZ, VERONICA ZAIRE	3705 CARDINAL BLUFF LN		INDIAN TRAIL, NC 28079	Proration	0080011757	PCV2477	AUTHORIZED	836866002	Refund Generated due to proration on Bill #0080011757-2024-2024-0000-00	Vehicle Totalled	12/19/2025	12/22/2025	001	TAX	($12.10)	$0.00	($12.10)
															600	TAX	($13.72)	$0.00	($13.72)
															023	TAX	($3.80)	$0.00	($3.80)
															003	TAX	($1.30)	$0.00	($1.30)
															005	TAX	($0.29)	$0.00	($0.29)
															004	TAX	($2.17)	$0.00	($2.17)
															002	TAX	($27.75)	$0.00	($27.75)
																		Refund	$61.13
PIERCE, MICHELLE LYNNE	PIERCE, MICHELLE LYNNE		1723 FUNNY CIDE DR		WAXHAW, NC 28173	Proration	0051281476	PLV5582	AUTHORIZED	718364592	Refund Generated due to proration on Bill #0051281476-2024-2024-0000-00	Vehicle Sold	12/29/2025	12/30/2025	001	TAX	($6.44)	$0.00	($6.44)
															026	TAX	($1.57)	$0.00	($1.57)
															003	TAX	($0.69)	$0.00	($0.69)
															005	TAX	($0.15)	$0.00	($0.15)
															004	TAX	($1.15)	$0.00	($1.15)
															002	TAX	($14.76)	$0.00	($14.76)
																		Refund	$24.76
PIETROWSKI, NICHOLAS TYLER	PIETROWSKI, NICHOLAS TYLER		5315 STATE LINE RD		MARSHVILLE, NC 28103	Proration	0085515030	LKC4697	AUTHORIZED	718748280	Refund Generated due to proration on Bill #0085515030-2024-2024-0000-00	Vehicle Sold	12/31/2025	1/2/2026	001	TAX	($2.98)	$0.00	($2.98)
															027	TAX	($1.20)	$0.00	($1.20)
															003	TAX	($0.32)	$0.00	($0.32)
															005	TAX	($0.07)	$0.00	($0.07)
															004	TAX	($0.53)	$0.00	($0.53)
															002	TAX	($6.83)	$0.00	($6.83)
																		Refund	$11.93
PINEGAR, BENJAMIN JACOB	PINEGAR, BENJAMIN JACOB		2108 DEER MEADOWS DR		WAXHAW, NC 28173	Proration	0058130134	JAB2025	AUTHORIZED	955611984	Refund Generated due to proration on Bill #0058130134-2025-2025-0000-00	Vehicle Sold	12/15/2025	12/16/2025	001	TAX	($19.96)	$0.00	($19.96)
															500	TAX	($51.49)	$0.00	($51.49)
															500	VEHICLE FEE	$0.00	$0.00	$0.00
															028	TAX	($8.17)	$0.00	($8.17)
															003	TAX	($1.88)	$0.00	($1.88)
															005	TAX	($0.80)	$0.00	($0.80)
															004	TAX	($6.90)	$0.00	($6.90)
															002	TAX	($47.55)	$0.00	($47.55)
																		Refund	$136.75
POWERS, MICHAEL BRANDON	POWERS, MICHAEL BRANDON		9805 GO FOR GIN CT		WAXHAW, NC 28173	Proration	0083406901	VBA6247	AUTHORIZED	717312660	Refund Generated due to proration on Bill #0083406901-2024-2024-0000-00	Vehicle Sold	12/19/2025	12/22/2025	001	TAX	($69.41)	$0.00	($69.41)
															026	TAX	($16.93)	$0.00	($16.93)
															003	TAX	($7.44)	$0.00	($7.44)
															005	TAX	($1.66)	$0.00	($1.66)
															004	TAX	($12.42)	$0.00	($12.42)
															002	TAX	($159.13)	$0.00	($159.13)
																		Refund	$266.99
POWNALL, JOHN MICHAEL	POWNALL, JOHN MICHAEL	POWNALL, JANE SNODDY	1226 RESTORATION DR		WAXHAW, NC 28173	Proration	0087030964	XSY6466	AUTHORIZED	953230968	Refund Generated due to proration on Bill #0087030964-2025-2025-0000-00	Vehicle Sold	12/4/2025	12/5/2025	001	TAX	($7.29)	$0.00	($7.29)
															101	TAX	($3.65)	$0.00	($3.65)
															101	VEHICLE FEE	($30.00)	$0.00	($30.00)
															026	TAX	($1.97)	$0.00	($1.97)
															003	TAX	($0.69)	$0.00	($0.69)
															005	TAX	($0.29)	$0.00	($0.29)
															004	TAX	($2.52)	$0.00	($2.52)
															002	TAX	($17.38)	$0.00	($17.38)
																		Refund	$63.79
PRESSLEY, JAMES MORRIS JR	PRESSLEY, JAMES MORRIS JR	PRESSLEY, MICKIE JANE	3735 MAPLE KNOLL DR		MONROE, NC 28112	Proration	0037769474	VA4990	AUTHORIZED	716709864	Refund Generated due to proration on Bill #0037769474-2024-2024-0000-00	Vehicle Totalled	12/15/2025	12/16/2025	001	TAX	($3.01)	$0.00	($3.01)
															015	TAX	($1.01)	$0.00	($1.01)
															003	TAX	($0.32)	$0.00	($0.32)
															005	TAX	($0.07)	$0.00	($0.07)
															004	TAX	($0.54)	$0.00	($0.54)
															002	TAX	($6.89)	$0.00	($6.89)
																		Refund	$11.84
PRICE, MARNIE GALE	PRICE, MARNIE GALE		1603 PRICE RD		INDIAN TRAIL, NC 28079	Proration	0072713510	TLP7584	AUTHORIZED	715324932	Refund Generated due to proration on Bill #0072713510-2024-2024-0000-00	Vehicle Totalled	12/5/2025	12/8/2025	001	TAX	($14.43)	$0.00	($14.43)
															021	TAX	($5.98)	$0.00	($5.98)
															003	TAX	($1.54)	$0.00	($1.54)
															005	TAX	($0.34)	$0.00	($0.34)
															004	TAX	($2.58)	$0.00	($2.58)
															002	TAX	($33.09)	$0.00	($33.09)
																		Refund	$57.96

North Carolina Vehicle Tax System

Pending Refund Report

Payee Name	Primary Owner	Secondary Owner	Address 1	Address 2	Address 3	Refund Type	Bill #	Plate Number	Status	Transaction #	Refund Description	Refund Reason	Create Date	Authorization Date	Tax Jurisdiction	Levy Type	Change	Interest Change	Total Change
PULLAS, PAUL ALEJANDRO	PULLAS, PAUL ALEJANDRO	PULLAS, ASHLEY RENEE	1006 LILY POND CIR		WAXHAW, NC 28173	Proration	0065643191	TJA9992	AUTHORIZED	957864568	Refund Generated due to proration on Bill #0065643191-2024-2024-0000-00	Vehicle Sold	12/30/2025	12/31/2025	001	TAX	($7.23)	$0.00	($7.23)
															500	TAX	($17.07)	$0.00	($17.07)
															500	VEHICLE FEE	$0.00	$0.00	$0.00
															028	TAX	($2.32)	$0.00	($2.32)
															003	TAX	($0.77)	$0.00	($0.77)
															005	TAX	($0.17)	$0.00	($0.17)
															004	TAX	($1.29)	$0.00	($1.29)
															002	TAX	($16.59)	$0.00	($16.59)
																		Refund	$45.44
RACHUBA, JOHN JOSEPH	RACHUBA, JOHN JOSEPH	RACHUBA, KIMBERLY DARLENE	8004 HYDE PARK DR		INDIAN TRAIL, NC 28079	Proration	0017914953	IN2FLYN	AUTHORIZED	835688119	Refund Generated due to proration on Bill #0017914953-2024-2024-0000-00	Vehicle Sold	12/12/2025	12/15/2025	001	TAX	($10.83)	$0.00	($10.83)
															600	TAX	($12.27)	$0.00	($12.27)
															023	TAX	($3.39)	$0.00	($3.39)
															003	TAX	($1.16)	$0.00	($1.16)
															005	TAX	($0.26)	$0.00	($0.26)
															004	TAX	($1.93)	$0.00	($1.93)
															002	TAX	($24.83)	$0.00	($24.83)
																		Refund	$54.67
RALPH, RYAN MICHAEL	RALPH, RYAN MICHAEL		2010 HARRISON PARK DR		WAXHAW, NC 28173	Proration	0007049698	AJE5698	AUTHORIZED	955612088	Refund Generated due to proration on Bill #0007049698-2025-2025-0000-00	Vehicle Sold	12/15/2025	12/16/2025	001	TAX	($7.98)	$0.00	($7.98)
															500	TAX	($20.61)	$0.00	($20.61)
															500	VEHICLE FEE	$0.00	$0.00	$0.00
															028	TAX	($3.27)	$0.00	($3.27)
															003	TAX	($0.75)	$0.00	($0.75)
															005	TAX	($0.32)	$0.00	($0.32)
															004	TAX	($2.77)	$0.00	($2.77)
															002	TAX	($19.03)	$0.00	($19.03)
																		Refund	$54.73
REDWINE, RANDY EUGENE	REDWINE, RANDY EUGENE		3617 VENETIAN WAY		YORK, SC 29745	Proration	0062155592	51PLYMTH	AUTHORIZED	717313896	Refund Generated due to proration on Bill #0062155592-2024-2024-0000-00	Reg . Out of state	12/19/2025	12/22/2025	001	TAX	($5.44)	$0.00	($5.44)
															015	TAX	($1.84)	$0.00	($1.84)
															003	TAX	($0.59)	$0.00	($0.59)
															005	TAX	($0.13)	$0.00	($0.13)
															004	TAX	($0.97)	$0.00	($0.97)
															002	TAX	($12.47)	$0.00	($12.47)
																		Refund	$21.44
REDWINE, RANDY EUGENE	REDWINE, RANDY EUGENE	REDWINE, VALORIE LYNN	3617 VENETIAN WAY		YORK, SC 29745	Proration	0081604215	HX6237	AUTHORIZED	717313908	Refund Generated due to proration on Bill #0081604215-2024-2024-0000-00	Reg . Out of state	12/19/2025	12/22/2025	001	TAX	($37.98)	$0.00	($37.98)
															015	TAX	($12.85)	$0.00	($12.85)
															003	TAX	($4.07)	$0.00	($4.07)
															005	TAX	($0.91)	$0.00	($0.91)
															004	TAX	($6.80)	$0.00	($6.80)
															002	TAX	($87.10)	$0.00	($87.10)
																		Refund	$149.71
REDWINE, RANDY EUGENE	REDWINE, RANDY EUGENE	REDWINE, VALORIE LYNN	3617 VENETIAN WAY		YORK, SC 29745	Proration	0081604214	CP58366	AUTHORIZED	718363944	Refund Generated due to proration on Bill #0081604214-2024-2024-0000-00	Vehicle Sold	12/29/2025	1/2/2026	001	TAX	($30.27)	$0.00	($30.27)
															015	TAX	($10.24)	$0.00	($10.24)
															003	TAX	($3.25)	$0.00	($3.25)
															005	TAX	($0.72)	$0.00	($0.72)
															004	TAX	($5.42)	$0.00	($5.42)
															002	TAX	($69.40)	$0.00	($69.40)
																		Refund	$119.30
REDWINE, VALORIE LYNN	REDWINE, VALORIE LYNN	REDWINE, RANDY EUGENE	3617 VENETIAN WAY		YORK, SC 29745	Proration	0073092187	HFF6573	AUTHORIZED	717313902	Refund Generated due to proration on Bill #0073092187-2024-2024-0000-00	Reg . Out of state	12/19/2025	12/22/2025	001	TAX	($25.75)	$0.00	($25.75)
															015	TAX	($8.71)	$0.00	($8.71)
															003	TAX	($2.76)	$0.00	($2.76)
															005	TAX	($0.61)	$0.00	($0.61)
															004	TAX	($4.61)	$0.00	($4.61)
															002	TAX	($59.04)	$0.00	($59.04)
																		Refund	$101.48
REYNOLDS, GARY LEE	REYNOLDS, GARY LEE		2311 POTTER DOWNS DR		WAXHAW, NC 28173	Adjustment < $100	0085226368	NZR8939	PENDING	833631281	Refund Generated due to adjustment on Bill #0085226368-2024-2024-0000-00	SLVG or RBLT TTL	12/1/2025		001	TAX	($18.53)	($0.92)	($19.45)
															990	TAX	($2.38)	($0.12)	($2.50)
															015	TAX	($6.26)	($0.32)	($6.58)
															003	TAX	($1.99)	($0.10)	($2.09)
															005	TAX	($0.44)	($0.02)	($0.46)
															004	TAX	($3.31)	($0.17)	($3.48)
															002	TAX	($42.49)	($2.12)	($44.61)
																		Refund	$79.17
RICHARDSON, ELAINE YVETTE MOSES	RICHARDSON, ELAINE YVETTE MOSES		1523 CLASSIC DR	APT B	MONROE, NC 28112	Proration	0087822146	RKV9892	AUTHORIZED	837377534	Refund Generated due to proration on Bill #0087822146-2025-2025-0000-00	Vehicle Sold	12/22/2025	12/23/2025	001	TAX	($4.16)	$0.00	($4.16)
															200	TAX	($16.30)	$0.00	($16.30)
															200	VEHICLE FEE	$0.00	$0.00	$0.00
															003	TAX	($0.39)	$0.00	($0.39)
															005	TAX	($0.16)	$0.00	($0.16)
															004	TAX	($1.44)	$0.00	($1.44)
															002	TAX	($9.92)	$0.00	($9.92)
																		Refund	$32.37

North Carolina Vehicle Tax System

Pending Refund Report

Payee Name	Primary Owner	Secondary Owner	Address 1	Address 2	Address 3	Refund Type	Bill #	Plate Number	Status	Transaction #	Refund Description	Refund Reason	Create Date	Authorization Date	Tax Jurisdiction	Levy Type	Change	Interest Change	Total Change
RUFFO, CHRISTOPHER ANTHONY	RUFFO, CHRISTOPHER ANTHONY		9602 ASHTON MANOR WAY		MARVIN, NC 28173	Adjustment < $100	0088172353	HEH3583	PENDING	1196301600	Refund Generated due to adjustment on Bill #0088172353-2025-2025-0000	Situs error	12/23/2025		001	TAX	$0.00	$0.00	$0.00
															200	TAX	($221.36)	$0.00	($221.36)
															200	VEHICLE FEE	($30.00)	$0.00	($30.00)
															500	TAX	$145.90	$0.00	$145.90
															500	VEHICLE FEE	$25.00	$0.00	$25.00
															028	TAX	$23.14	$0.00	$23.14
															003	TAX	$0.00	$0.00	$0.00
															005	TAX	$0.00	$0.00	$0.00
															004	TAX	$0.00	$0.00	$0.00
															002	TAX	$0.00	$0.00	$0.00
																		Refund	$57.32
SAAVEDRA, ASLYN ELIZABETH	SAAVEDRA, ASLYN ELIZABETH		1008 WAYLAND CT		INDIAN TRAIL, NC 28079	Proration	0085489619	VFZ1931	AUTHORIZED	833722057	Refund Generated due to proration on Bill #0085489619-2024-2024-0000-00	Vehicle Sold	12/2/2025	12/3/2025	001	TAX	($6.55)	$0.00	($6.55)
															600	TAX	($7.43)	$0.00	($7.43)
															026	TAX	($1.60)	$0.00	($1.60)
															003	TAX	($0.70)	$0.00	($0.70)
															005	TAX	($0.16)	$0.00	($0.16)
															004	TAX	($1.17)	$0.00	($1.17)
															002	TAX	($15.01)	$0.00	($15.01)
																		Refund	$32.62
SALVATIERRA REYES, SEVERIANO	SALVATIERRA REYES, SEVERIANO		1005 OLIVE BRANCH ROAD		MARSHVILLE, NC 28103	Adjustment < $100	0088612438	RLC7896	PENDING	957005208	Refund Generated due to adjustment on Bill #0088612438-2025-2025-0000	Situs error	12/22/2025		001	TAX	$0.00	$0.00	$0.00
															200	TAX	($13.73)	$0.00	($13.73)
															200	VEHICLE FEE	($30.00)	$0.00	($30.00)
															018	TAX	$2.09	$0.00	$2.09
															003	TAX	$0.00	$0.00	$0.00
															005	TAX	$0.00	$0.00	$0.00
															004	TAX	$0.00	$0.00	$0.00
															002	TAX	$0.00	$0.00	$0.00
																		Refund	$41.64
SANDERS, IRIS SHERROD	SANDERS, IRIS SHERROD		221 S BRAGG ST		MONROE, NC 28112	Proration	0075733740	TKJ5330	AUTHORIZED	835464441	Refund Generated due to proration on Bill #0075733740-2024-2024-0000-00	Vehicle Sold	12/11/2025	12/12/2025	001	TAX	($25.33)	$0.00	($25.33)
															200	TAX	($78.02)	$0.00	($78.02)
															200	VEHICLE FEE	$0.00	$0.00	$0.00
															003	TAX	($2.72)	$0.00	($2.72)
															005	TAX	($0.61)	$0.00	($0.61)
															004	TAX	($4.53)	$0.00	($4.53)
															002	TAX	($58.09)	$0.00	($58.09)
																		Refund	$169.30
SANTORA, MARK	SANTORA, MARK		2207 ARIA VILLAGE DR	APT 411	MATTHEWS, NC 28104	Adjustment < $100	0088152903	KMN3781	PENDING	1192210160	Refund Generated due to adjustment on Bill #0088152903-2025-2025-0000	Situs error	12/5/2025		001	TAX	$0.00	$0.00	$0.00
															200	TAX	($94.95)	$0.00	($94.95)
															200	VEHICLE FEE	($30.00)	$0.00	($30.00)
															700	TAX	$40.79	$0.00	$40.79
															700	VEHICLE FEE	$25.00	$0.00	$25.00
															020	TAX	$9.97	$0.00	$9.97
															003	TAX	$0.00	$0.00	$0.00
															005	TAX	$0.00	$0.00	$0.00
															004	TAX	$0.00	$0.00	$0.00
															002	TAX	$0.00	$0.00	$0.00
																		Refund	$49.19
SCOTT, MICHELE LYN	SCOTT, MICHELE LYN		820 PRESERVATION CIR		PAWLEYS ISLAND, SC 29585	Proration	0083520081	LJB6237	AUTHORIZED	956416656	Refund Generated due to proration on Bill #0083520081-2024-2024-0000-00	Reg . Out of state	12/19/2025	12/22/2025	001	TAX	($78.42)	$0.00	($78.42)
															101	TAX	($38.44)	$0.00	($38.44)
															101	VEHICLE FEE	$0.00	$0.00	$0.00
															026	TAX	($19.13)	$0.00	($19.13)
															003	TAX	($8.41)	$0.00	($8.41)
															005	TAX	($1.87)	$0.00	($1.87)
															004	TAX	($14.03)	$0.00	($14.03)
															002	TAX	($179.81)	$0.00	($179.81)
																		Refund	$340.11
SIEGEL, DAVID JONATHAN	SIEGEL, DAVID JONATHAN		2001 BLUE STREAM LN		INDIAN TRAIL, NC 28079	Proration	0048275606	DJJ3513	AUTHORIZED	836161459	Refund Generated due to proration on Bill #0048275606-2024-2024-0000-00	Vehicle Totalled	12/15/2025	12/16/2025	001	TAX	($14.91)	$0.00	($14.91)
															600	TAX	($16.90)	$0.00	($16.90)
															023	TAX	($4.68)	$0.00	($4.68)
															003	TAX	($1.60)	$0.00	($1.60)
															005	TAX	($0.36)	$0.00	($0.36)
															004	TAX	($2.67)	$0.00	($2.67)
															002	TAX	($34.18)	$0.00	($34.18)
																		Refund	$75.30
STANCIL, TANYA BOLLENBECKER	STANCIL, TANYA BOLLENBECKER		8903 OLD FERRY RD		MONROE, NC 28110	Proration	0081595207	JDC4445	AUTHORIZED	834076803	Refund Generated due to proration on Bill #0081595207-2024-2024-0000-00	Vehicle Sold	12/4/2025	12/5/2025	001	TAX	($32.37)	$0.00	($32.37)
															930	TAX	($3.97)	$0.00	($3.97)
															016	TAX	($12.00)	$0.00	($12.00)
															003	TAX	($3.47)	$0.00	($3.47)
															005	TAX	($0.77)	$0.00	($0.77)
															004	TAX	($5.79)	$0.00	($5.79)
															002	TAX	($74.23)	$0.00	($74.23)
																		Refund	$132.60

North Carolina Vehicle Tax System

Pending Refund Report

Payee Name	Primary Owner	Secondary Owner	Address 1	Address 2	Address 3	Refund Type	Bill #	Plate Number	Status	Transaction #	Refund Description	Refund Reason	Create Date	Authorization Date	Tax Jurisdiction	Levy Type	Change	Interest Change	Total Change
STEIGER, AVA CHRISTINE	STEIGER, AVA CHRISTINE		1004 LAVENDER LN		INDIAN TRAIL, NC 28079	Proration	0087399731	RKV9914	AUTHORIZED	834546510	Refund Generated due to proration on Bill #0087399731-2025-2025-0000-00	Insurance Lapse	12/5/2025	12/8/2025	001	TAX	($10.92)	($0.55)	($11.47)
															600	TAX	($16.51)	($0.82)	($17.33)
															023	TAX	($4.15)	($0.21)	($4.36)
															003	TAX	($1.03)	($0.05)	($1.08)
															005	TAX	($0.43)	($0.02)	($0.45)
															004	TAX	($3.78)	($0.19)	($3.97)
															002	TAX	($26.02)	($1.30)	($27.32)
																		Refund	$65.98
STYLES-CLARK, JENNIFER MARIE	STYLES-CLARK, JENNIFER MARIE		6324 OLDE FOXE LN		MINT HILL, NC 28227	Proration	0037130496	CJ56540	AUTHORIZED	714922080	Refund Generated due to proration on Bill #0037130496-2024-2024-0000-00	Vehicle Sold	12/4/2025	12/5/2025	001	TAX	($0.55)	$0.00	($0.55)
															022	TAX	($0.29)	$0.00	($0.29)
															003	TAX	($0.06)	$0.00	($0.06)
															005	TAX	($0.01)	$0.00	($0.01)
															004	TAX	($0.10)	$0.00	($0.10)
															002	TAX	($1.27)	$0.00	($1.27)
																		Refund	$2.28
SUNKIREDDY, KIRAN BHUMA	SUNKIREDDY, KIRAN BHUMA		4049 FLOWERING PEACH RD		MARVIN, NC 28173	Proration	0085360246	KBJ7117	AUTHORIZED	953768328	Refund Generated due to proration on Bill #0085360246-2024-2024-0000-00	Vehicle Totalled	12/5/2025	12/8/2025	001	TAX	($38.04)	$0.00	($38.04)
															101	TAX	($18.64)	$0.00	($18.64)
															101	VEHICLE FEE	$0.00	$0.00	$0.00
															026	TAX	($9.28)	$0.00	($9.28)
															003	TAX	($4.08)	$0.00	($4.08)
															005	TAX	($0.91)	$0.00	($0.91)
															004	TAX	($6.81)	$0.00	($6.81)
															002	TAX	($87.22)	$0.00	($87.22)
																		Refund	$164.98
TAYLOR, TRACIE ANN	TAYLOR, TRACIE ANN	TAYLOR, HARRY BOWNE	514 S ELM ST		MARSHVILLE, NC 28103	Proration	0082403210	RJN6382	AUTHORIZED	833630224	Refund Generated due to proration on Bill #0082403210-2024-2024-0000-00	Vehicle Sold	12/1/2025	12/2/2025	001	TAX	($47.45)	$0.00	($47.45)
															400	TAX	($159.92)	$0.00	($159.92)
															018	TAX	($21.40)	$0.00	($21.40)
															003	TAX	($5.09)	$0.00	($5.09)
															005	TAX	($1.13)	$0.00	($1.13)
															004	TAX	($8.49)	$0.00	($8.49)
															002	TAX	($108.80)	$0.00	($108.80)
																		Refund	$352.28
TAYLOR, WILLIAM EDWARDS	TAYLOR, WILLIAM EDWARDS		1028 SHERRINGHAM WAY		WAXHAW, NC 28173	Proration	0085395969	LCK8456	AUTHORIZED	837377527	Refund Generated due to proration on Bill #0085395969-2024-2024-0000-00	Vehicle Totalled	12/22/2025	12/23/2025	001	TAX	($25.21)	$0.00	($25.21)
															800	TAX	($3.86)	$0.00	($3.86)
															026	TAX	($6.15)	$0.00	($6.15)
															003	TAX	($2.70)	$0.00	($2.70)
															005	TAX	($0.60)	$0.00	($0.60)
															004	TAX	($4.51)	$0.00	($4.51)
															002	TAX	($57.79)	$0.00	($57.79)
																		Refund	$100.82
THOMAS, JUSTIN SHANE	THOMAS, JUSTIN SHANE		1733 WHITE POND LN		WAXHAW, NC 28173	Proration	0075966354	KMP9408	AUTHORIZED	717781998	Refund Generated due to proration on Bill #0075966354-2024-2024-0000-00	Vehicle Sold	12/23/2025	12/30/2025	001	TAX	($4.48)	$0.00	($4.48)
															026	TAX	($1.09)	$0.00	($1.09)
															003	TAX	($0.48)	$0.00	($0.48)
															005	TAX	($0.11)	$0.00	($0.11)
															004	TAX	($0.80)	$0.00	($0.80)
															002	TAX	($10.27)	$0.00	($10.27)
																		Refund	$17.23
TORRES, ROSSANA MARGARITA	TORRES, ROSSANA MARGARITA	TORRES, RUBEN DARIO	4403 KIDDLE LN		MONROE, NC 28110	Proration	0059416336	DMJ3106	AUTHORIZED	714920826	Refund Generated due to proration on Bill #0059416336-2024-2024-0000-00	Vehicle Sold	12/3/2025	12/4/2025	001	TAX	($8.76)	$0.00	($8.76)
															019	TAX	($3.42)	$0.00	($3.42)
															003	TAX	($0.94)	$0.00	($0.94)
															005	TAX	($0.21)	$0.00	($0.21)
															004	TAX	($1.57)	$0.00	($1.57)
															002	TAX	($20.09)	$0.00	($20.09)
																		Refund	$34.99
UNIKSCAPE LLC	UNIKSCAPE LLC	MONTEIRO, JOEL R	408 BOUGAINVILLEA CT		MONROE, NC 28110	Proration	0077959734	KAW6769	AUTHORIZED	717752502	Refund Generated due to proration on Bill #0077959734-2024-2024-0000-00	Vehicle Sold	12/22/2025	12/23/2025	001	TAX	($61.64)	$0.00	($61.64)
															019	TAX	($24.10)	$0.00	($24.10)
															003	TAX	($6.61)	$0.00	($6.61)
															005	TAX	($1.47)	$0.00	($1.47)
															004	TAX	($11.03)	$0.00	($11.03)
															002	TAX	($141.33)	$0.00	($141.33)
																		Refund	$246.18
WALKER, MARY MADELYN	WALKER, MARY MADELYN		524 WYNDHAM LN		WAXHAW, NC 28173	Proration	0050320756	HDH1125	AUTHORIZED	956416736	Refund Generated due to proration on Bill #0050320756-2025-2025-0000-00	Vehicle Sold	12/19/2025	12/22/2025	001	TAX	($39.13)	($1.96)	($41.09)
															101	TAX	($19.60)	($0.98)	($20.58)
															101	VEHICLE FEE	$0.00	$0.00	$0.00
															026	TAX	($10.59)	($0.53)	($11.12)
															003	TAX	($3.69)	($0.18)	($3.87)
															005	TAX	($1.57)	($0.08)	($1.65)
															004	TAX	($13.54)	($0.68)	($14.22)
															002	TAX	($93.23)	($4.66)	($97.89)
																		Refund	$190.42

North Carolina Vehicle Tax System

Pending Refund Report

Payee Name	Primary Owner	Secondary Owner	Address 1	Address 2	Address 3	Refund Type	Bill #	Plate Number	Status	Transaction #	Refund Description	Refund Reason	Create Date	Authorization Date	Tax Jurisdiction	Levy Type	Change	Interest Change	Total Change
WARNER, MATTHEW JAMES	WARNER, MATTHEW JAMES		1001 VETTURA CT		WAXHAW, NC 28173	Proration	0086435491	LKV8328	AUTHORIZED	956417288	Refund Generated due to proration on Bill #0086435491-2025-2025-0000-00	Vehicle Sold	12/19/2025	12/22/2025	001	TAX	($55.69)	$0.00	($55.69)
															500	TAX	($143.69)	$0.00	($143.69)
															500	VEHICLE FEE	$0.00	$0.00	$0.00
															028	TAX	($22.79)	$0.00	($22.79)
															003	TAX	($5.25)	$0.00	($5.25)
															005	TAX	($2.23)	$0.00	($2.23)
															004	TAX	($19.27)	$0.00	($19.27)
															002	TAX	($132.68)	$0.00	($132.68)
																		Refund	$381.60
WASHINGTON, ELIZABETH	WASHINGTON, ELIZABETH		PO BOX 1221		WAXHAW, NC 28173	Proration	0086284767	VFZ2093	AUTHORIZED	953226936	Refund Generated due to proration on Bill #0086284767-2025-2025-0000-00	Insurance Lapse	12/3/2025	12/4/2025	001	TAX	($13.22)	$0.00	($13.22)
															500	TAX	($34.10)	$0.00	($34.10)
															500	VEHICLE FEE	$0.00	$0.00	$0.00
															028	TAX	($5.41)	$0.00	($5.41)
															003	TAX	($1.25)	$0.00	($1.25)
															005	TAX	($0.53)	$0.00	($0.53)
															004	TAX	($4.57)	$0.00	($4.57)
															002	TAX	($31.49)	$0.00	($31.49)
																		Refund	$90.57
WATKINS, DEREK EDWARD JR	WATKINS, DEREK EDWARD JR		295 UNIONVILLE INDIAN TRA	IL RD WEST	INDIAN TRAIL, NC 28079	Adjustment < $100	0083254587	VFL5577	PENDING	1073634912	Refund Generated due to adjustment on Bill #0083254587-2024-2024-0000	Situs error	12/8/2025		001	TAX	$0.00	$0.00	$0.00
															200	TAX	($19.83)	$0.00	($19.83)
															200	VEHICLE FEE	($30.00)	$0.00	($30.00)
															980	TAX	$0.79	$0.00	$0.79
															021	TAX	$2.67	$0.00	$2.67
															003	TAX	$0.00	$0.00	$0.00
															005	TAX	$0.00	$0.00	$0.00
															004	TAX	$0.00	$0.00	$0.00
															002	TAX	$0.00	$0.00	$0.00
																		Refund	$46.37
WEIR, ADRIENNE MARIE	WEIR, ADRIENNE MARIE		4216 OLDSTONE FOREST DR		WAXHAW, NC 28173	Proration	0084752380	LHZ4760	AUTHORIZED	714618204	Refund Generated due to proration on Bill #0084752380-2024-2024-0000-00	Vehicle Totalled	12/2/2025	12/3/2025	001	TAX	($7.55)	$0.00	($7.55)
															028	TAX	($2.42)	$0.00	($2.42)
															003	TAX	($0.81)	$0.00	($0.81)
															005	TAX	($0.18)	$0.00	($0.18)
															004	TAX	($1.35)	$0.00	($1.35)
															002	TAX	($17.32)	$0.00	($17.32)
																		Refund	$29.63
WILSON, SHEILA BELLE	WILSON, SHEILA BELLE	WILSON, WILLIAM MICHAEL	460 UNION RD		MATTHEWS, NC 28104	Adjustment < $100	0087031082	LAA6526	PENDING	717780660	Refund Generated due to adjustment on Bill #0087031082-2025-2025-0000-00	Over Assessment	12/23/2025		001	TAX	($8.85)	$0.00	($8.85)
															023	TAX	($3.36)	$0.00	($3.36)
															003	TAX	($0.83)	$0.00	($0.83)
															005	TAX	($0.36)	$0.00	($0.36)
															004	TAX	($3.06)	$0.00	($3.06)
															002	TAX	($21.08)	$0.00	($21.08)
																		Refund	$37.54
WILSON, STEVEN WRIGHT	WILSON, STEVEN WRIGHT		828 CLONMEL DR		MATTHEWS, NC 28104	Proration	0069608884	JDM9162	AUTHORIZED	837379543	Refund Generated due to proration on Bill #0069608884-2024-2024-0000-00	Vehicle Sold	12/22/2025	12/23/2025	001	TAX	($6.09)	$0.00	($6.09)
															700	TAX	($8.06)	$0.00	($8.06)
															023	TAX	($1.91)	$0.00	($1.91)
															003	TAX	($0.65)	$0.00	($0.65)
															005	TAX	($0.14)	$0.00	($0.14)
															004	TAX	($1.09)	$0.00	($1.09)
															002	TAX	($13.97)	$0.00	($13.97)
																		Refund	$31.91
WILSON, WILLIAM MICHAEL	WILSON, WILLIAM MICHAEL	WILSON, SHEILA BELLE	460 UNION RD		MATTHEWS, NC 28104	Adjustment < $100	0056928774	EZ6220	PENDING	717753900	Refund Generated due to adjustment on Bill #0056928774-2025-2025-0000-00	SLVG or RBLT TTL	12/22/2025		001	TAX	($15.98)	$0.00	($15.98)
															023	TAX	($6.08)	$0.00	($6.08)
															003	TAX	($1.51)	$0.00	($1.51)
															005	TAX	($0.64)	$0.00	($0.64)
															004	TAX	($5.54)	$0.00	($5.54)
															002	TAX	($38.08)	$0.00	($38.08)
																		Refund	$67.83
WORF, ALISA BATES	WORF, ALISA BATES		3125 BEACON HEIGHTS RD		INDIAN LAND, SC 29707	Proration	0068643242	EER5026	AUTHORIZED	955651640	Refund Generated due to proration on Bill #0068643242-2024-2024-0000-00	Reg . Out of state	12/16/2025	12/17/2025	001	TAX	($7.50)	$0.00	($7.50)
															500	TAX	($17.69)	$0.00	($17.69)
															500	VEHICLE FEE	$0.00	$0.00	$0.00
															028	TAX	($2.40)	$0.00	($2.40)
															003	TAX	($0.80)	$0.00	($0.80)
															005	TAX	($0.18)	$0.00	($0.18)
															004	TAX	($1.34)	$0.00	($1.34)
															002	TAX	($17.19)	$0.00	($17.19)
																		Refund	$47.10
ZORN, GLORIA LYNN	ZORN, GLORIA LYNN		1011 CRAVEN ST		INDIAN TRAIL, NC 28079	Proration	0078615308	LCA5427	AUTHORIZED	833721245	Refund Generated due to proration on Bill #0078615308-2024-2024-0000-00	Vehicle Sold	12/2/2025	12/3/2025	001	TAX	($28.18)	$0.00	($28.18)
															600	TAX	($31.95)	$0.00	($31.95)
															019	TAX	($11.02)	$0.00	($11.02)
															003	TAX	($3.02)	$0.00	($3.02)
															005	TAX	($0.67)	$0.00	($0.67)
															004	TAX	($5.04)	$0.00	($5.04)
															002	TAX	($64.62)	$0.00	($64.62)
																		Refund	$144.50
																		Refund Total	$10792.80

Union County Government
Center
500 North Main Street
Monroe, North Carolina
www.unioncountync.gov

File #: 26-062 **Agenda Date:** 2/17/2026

TITLE:

South Piedmont Regional Autopsy Center - January 2026 Quarterly Report

INFORMATION CONTACT:

Stephanie Dudley, County Manager's Office, Business Manager, 704-292-2668

ACTION REQUESTED:

None - Information Only.

PRIOR BOARD ACTIONS:

None.

BACKGROUND:

This is the quarterly progress report on the operations of the South Piedmont Regional Autopsy Center (SPRAC).

FINANCIAL IMPACT:

None.


South Piedmont Regional Autopsy Center


January 2026 Quarterly Report

October 2025-December 2025

The South Piedmont Regional Autopsy Center (SPRAC) continues to perform autopsies at its temporary facility located at Atrium Health Union. Service expanded to include two additional counties, Richmond County on October 1, 2025, and Moore County on December 1, 2025.

Between October 1, 2025, and December 31, 2025, a total of 77 autopsies were performed. Of those, 23 involved deaths in Union County, seven in Anson County, 22 in Cabarrus County, three in Montgomery County, seven in Stanly County, five in Richmond County, and 10 in Moore County.

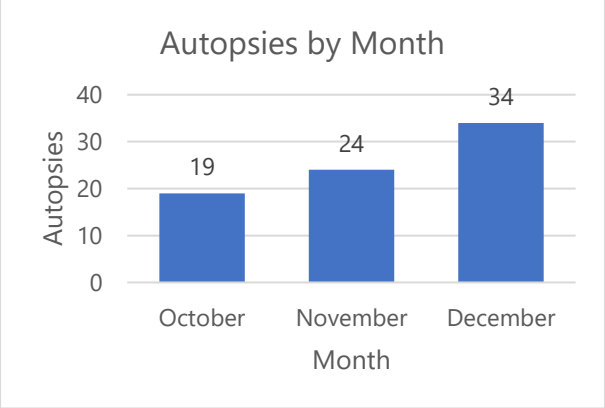

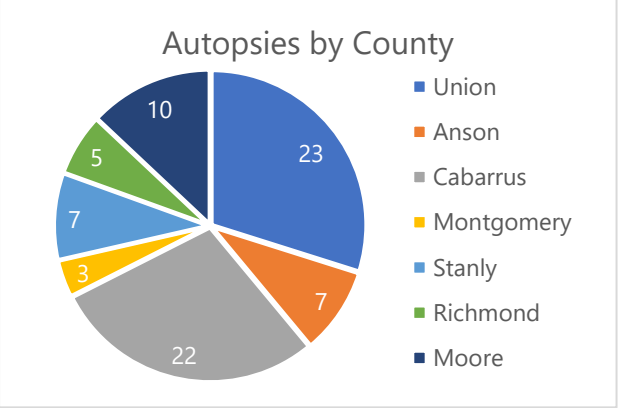

From October through December, seven cases were connected to criminal investigations, with zero death by distribution cases. This figure is not comprehensive. While the Medical Examiner's Office works collaboratively with law enforcement, it conducts independent investigations and is not always notified when a criminal investigation occurs.

Planning continues for the permanent facility. The project has advanced to the conceptual design phase. The facility is on track for completion in mid-fiscal year 2028.

SPRAC will continue to monitor caseload data and law enforcement involvement to guide planning and resource allocation. As operations continue to expand, this information will help ensure consistent service delivery and support long-term planning for the new facility.

Union County Government
Center
500 North Main Street
Monroe, North Carolina
www.unioncountync.gov

File #: 26-064 **Agenda Date:** 2/17/2026

TITLE:

Union EMS 2025 Audit and Financial Statements

INFORMATION CONTACT:

Beverly Liles, Finance, Director, 704-283-3675

ACTION REQUESTED:

None - Information Only.

PRIOR BOARD ACTIONS:

None.

BACKGROUND:

Union EMS is required to provide the County with annual audited financial statements as outlined in the terms of the contract agreement with Atrium Health/Union EMS.

FINANCIAL IMPACT:

None.

CAROLINAS UNION HEALTHCARE, INC.
DBA: UNION EMERGENCY MEDICAL SERVICES
Monroe, North Carolina

FINANCIAL STATEMENTS AND SUPPLEMENTARY INFORMATION

YEARS ENDED JUNE 30, 2025 AND 2024



CPAs | CONSULTANTS | WEALTH ADVISORS

CLAconnect.com

CAROLINAS UNION HEALTHCARE, INC.
DBA: UNION EMERGENCY MEDICAL SERVICES
TABLE OF CONTENTS
YEARS ENDED JUNE 30, 2025 AND 2024

INDEPENDENT AUDITORS' REPORT	**1**
MANAGEMENT'S DISCUSSION AND ANALYSIS	**4**
FINANCIAL STATEMENTS	
STATEMENTS OF NET POSITION	**8**
STATEMENTS OF REVENUES, EXPENSES, AND CHANGES IN NET POSITION	**9**
STATEMENTS OF CASH FLOWS	**10**
NOTES TO FINANCIAL STATEMENTS	**11**
SUPPLEMENTARY INFORMATION	
RECONCILIATION OF CHANGES IN NET POSITION	**18**

CliftonLarsonAllen LLP
CLAconnect.com

INDEPENDENT AUDITORS' REPORT

Board of Directors
Carolinas Union Healthcare, Inc.
dba: Union Emergency Medical Services
Monroe, North Carolina

Report on the Audit of the Financial Statements

Opinion

We have audited the accompanying financial statements of Carolinas Union Healthcare, Inc. dba: Union Emergency Medical Services (the Company) as of and for the years ended June 30, 2025 and 2024, which collectively comprise the basic financial statements as listed in the table of contents.

In our opinion, the financial statements referred to above present fairly, in all material respects, the financial position of the Company as of June 30, 2025 and 2024, and the changes in its financial position and its cash flows for the years then ended in accordance with accounting principles generally accepted in the United States of America.

Basis for Opinion

We conducted our audits in accordance with auditing standards generally accepted in the United States of America (GAAS). Our responsibilities under those standards are further described in the *Auditors' Responsibilities for the Audit of the Financial Statements* section of our report. We are required to be independent of the Company and to meet our other ethical responsibilities in accordance with the relevant ethical requirements relating to our audits. We believe that the audit evidence we have obtained is sufficient and appropriate to provide a basis for our audit opinion.

Management's Responsibility for the Financial Statements

Management is responsible for the preparation and fair presentation of the financial statements in accordance with accounting principles generally accepted in the United States of America, and for the design, implementation, and maintenance of internal control relevant to the preparation and fair presentation of financial statements that are free from material misstatement, whether due to fraud or error.

In preparing the financial statements, management is required to evaluate whether there are conditions or events, considered in the aggregate, that raise substantial doubt about the Company's ability to continue as a going concern for twelve months beyond the financial statement date, including any currently known information that may raise substantial doubt shortly after.

CLA (CliftonLarsonAllen LLP) is an independent network member of CLA Global. See CLAglobal.com/disclaimer.

Auditors' Responsibilities for the Audit of the Financial Statements

Our objectives are to obtain reasonable assurance about whether the financial statements as a whole are free from material misstatement, whether due to fraud or error, and to issue an auditors' report that includes our opinion. Reasonable assurance is a high level of assurance but is not absolute assurance and therefore is not a guarantee that an audit conducted in accordance with GAAS will always detect a material misstatement when it exists. The risk of not detecting a material misstatement resulting from fraud is higher than for one resulting from error, as fraud may involve collusion, forgery, intentional omissions, misrepresentations, or the override of internal control. Misstatements are considered material if there is a substantial likelihood that, individually or in the aggregate, they would influence the judgment made by a reasonable user based on the financial statements.

In performing an audit in accordance with GAAS, we:

- Exercise professional judgment and maintain professional skepticism throughout the audit.

- Identify and assess the risks of material misstatement of the financial statements, whether due to fraud or error, and design and perform audit procedures responsive to those risks. Such procedures include examining, on a test basis, evidence regarding the amounts and disclosures in the financial statements.

- Obtain an understanding of internal control relevant to the audit in order to design audit procedures that are appropriate in the circumstances, but not for the purpose of expressing an opinion on the effectiveness of the Company's internal control. Accordingly, no such opinion is expressed.

- Evaluate the appropriateness of accounting policies used and the reasonableness of significant accounting estimates made by management, as well as evaluate the overall presentation of the financial statements.

- Conclude whether, in our judgment, there are conditions or events, considered in the aggregate, which raise substantial doubt about the Company's ability to continue as a going concern for a reasonable period of time.

We are required to communicate with those charged with governance regarding, among other matters, the planned scope and timing of the audit, significant audit findings, and certain internal control related matters that we identified during the audit.

Supplementary Information

Our audits were conducted for the purpose of forming an opinion on the financial statements as a whole. The reconciliation of changes in net position is presented for purposes of additional analysis and is not a required part of the financial statements. Such information is the responsibility of management and was derived from and relates directly to the underlying accounting and other records used to prepare the financial statements. The information has been subjected to the auditing procedures applied in the audits of the financial statements and certain additional procedures, including comparing and reconciling such information directly to the underlying accounting and other records used to prepare the financial statements or to the financial statements themselves, and other additional procedures in accordance with GAAS. In our opinion, the information is fairly stated in all material respects in relation to the financial statements as a whole.

Required Supplementary Information

Accounting principles generally accepted in the United States of America require that the management's discussion and analysis on pages 4 through 7 be presented to supplement the basic financial statements. Such information, although not a part of the basic financial statements, is required by the Governmental Accounting Standards Board who considers it to be an essential part of financial reporting for placing the basic financial statements in an appropriate operational, economic, or historical context. We have applied certain limited procedures to the required supplementary information in accordance with auditing standards generally accepted in the United States of America, which consisted of inquiries of management about the methods of preparing the information and comparing the information for consistency with management's responses to our inquiries, the basic financial statements, and other knowledge we obtained during our audit of the basic financial statements. We do not express an opinion or provide any assurance on the information because the limited procedures do not provide us with sufficient evidence to express an opinion or provide any assurance.

CliftonLarsonAllen LLP

CliftonLarsonAllen LLP

Charlotte, North Carolina
December 10, 2025

MANAGEMENT'S DISCUSSION AND ANALYSIS

Overview of the Financial Statements

These financial statements include management's discussion and analysis, the basic financial statements and a supplemental schedule of Carolinas Union Healthcare, Inc. dba: Union Emergency Medical Services (the Company). The financial statements also include notes that explain in more detail some of the information in the financial statements.

Required Financial Statements

The Company's financial statements report information of the Company using accounting methods similar to those used by private-sector health care organizations. These statements offer short and long-term financial information about its activities. The statement of net position includes all of the Company's assets and liabilities and provides information about the nature and amounts of investments in resources (assets) and the obligations to the Company's creditors (liabilities). The statement of net position also provides the basis for evaluating the capital structure of the Company and assessing the liquidity and financial flexibility of the Company.

All of the current year's revenues and expenses are accounted for in the statement of revenues, expenses, and changes in net position. This statement measures the success of the Company's operations over the past year and can be used to determine whether the Company has successfully recovered all of its costs through its fees and other sources of revenue, profitability, and credit worthiness.

The final required statement is the statement of cash flows. This statement reports cash receipts, cash payments, and net changes in cash – resulting from operating, investing, and financing activities. It also provides answers to such questions as where cash came from, what was cash used for and what was the change in the cash balance during the reporting period.

Financial Analysis of the Company

The statement of net position and the statement of revenues, expenses, and changes in net position report the net assets of the Company and the changes in them. The Company's net position—the difference between assets and liabilities—is a way to measure financial health or financial position. Over time, increases or decreases in the Company's net position is one indicator of whether its financial health is improving or deteriorating. However, one will need to consider other nonfinancial factors such as changes in economic conditions, population growth, and new or changed governmental legislation.

Net Position

A summary of the Company's statements of net position at June 30, 2025, 2024, and 2023 is presented in Table A-1.

Table A-1
Condensed Statements of Net Position
June 30, 2025, 2024 and 2023

	2025	2024	2023
Current Assets	$ 7,419,673	$ 8,834,462	$ 5,942,021
Capital Assets	3,482,978	3,101,258	2,905,489
Total Assets	$ 10,902,651	$ 11,935,720	$ 8,847,510
Current Liabilities	$ 3,538,045	$ 4,451,197	$ 2,701,067
Long-Term Liabilities	-	74,314	222,942
Total Liabilities	3,538,045	4,525,511	2,924,009
Net Position:			
Net Investment in Capital Assets	3,408,664	2,878,316	2,533,919
Unrestricted	3,955,942	4,531,893	3,389,582
Total Net Position	7,364,606	7,410,209	5,923,501
Total Liabilities and Net Position	$ 10,902,651	$ 11,935,720	$ 8,847,510

The net position of the Company decreased to $7,364,606 during 2025; a decrease of $45,603 from 2024 due to expenses from operations in 2025 as well as a decrease in nonoperating income.

Statements of Revenues, Expenses, and Changes in Net Position

While the statements of net position show the change in financial position, the statements of revenues, expenses, and changes in net position provide answers to the nature and source of these changes.

Table A-2
Condensed Statements of Revenues, Expenses, and Changes in Net Position
Years Ended June 30, 2025, 2024, and 2023

	2025	2024	2023
Operating Revenues	$ 17,360,263	$ 16,996,824	$ 15,261,890
Nonoperating Income	76,653	84,218	51,639
Total	17,436,916	17,081,042	15,313,529
Employee Compensation and Benefits	12,241,081	10,812,866	10,144,793
Depreciation	1,312,814	1,318,267	1,379,222
Other Expenses	3,928,624	3,463,201	3,219,958
	17,482,519	15,594,334	14,743,973
Increase (Decrease) in Net Position	(45,603)	1,486,708	569,556
Net Position - Beginning of Year	7,410,209	5,923,501	5,353,945
Net Position - End of Year	$ 7,364,606	$ 7,410,209	$ 5,923,501

The Company's operating revenues increased approximately 2% in 2025. The Company's operating expenses increased approximately 12% in 2025 due primarily to increases in employee compensation and benefits.

Table A-3
Capital Assets
June 30, 2025, 2024, and 2023

The Company's capital assets, net of accumulated depreciation, are as follows at June 30, 2025, 2024, and 2023:

	2025	2024	2023
Furniture and Equipment	$ 1,035,088	$ 1,395,302	$ 956,143
Vehicles	2,447,890	1,705,956	1,949,346
Total	$ 3,482,978	$ 3,101,258	$ 2,905,489

Economic and Other Factors

The Company is subject to a highly regulated environment and affected by a number of factors beyond the Company's control. Any combination of these could impact the Company. Significant concerns in the coming months include: 1) increasingly challenging reimbursement environment as well as recent changes to the North Carolina Medicaid program, 2) nationwide staffing shortages that have resulted in increased cost to recruit and retain qualified paramedics.

As noted above, a significant concern is the increasingly challenging reimbursement environment. Many of the patients the Company cares for are insured by Medicare or Medicaid. These payors only provide reimbursement at set rates, regardless of the actual cost required to provide the service, which is much higher than the dollars recouped. With the current political environment the Company is unable to determine how the Medicare and Medicaid plan will be impacted in the following years. Another challenge that has presented itself in the last several years is the increase in high deductible plans for insured patients. While these patients start off as commercial payers, many of them have not met their deductible and are moved to self-pay. Collections on self-pay patients are significantly harder to collect.

In the past several years we have seen significant growth in Union County and an increase in the number of trips each year. With the demand the need to hire more staff also increases. EMS providers nationwide are dealing with a highly competitive labor market along with a shortage of qualified paramedics. We continue to increase our hourly wages to remain competitive with the current labor market. These increases will have a negative financial impact going forward.

The Company will be challenged to find opportunities to combat the negative financial impacts of the labor markets, the ongoing commercial and governmental reimbursement pressures, and inflationary impacts on supplies and services. Because of the unpredictable nature of the industry, the future financial impacts cannot be determined at this time.

Finance Contact

The Company's financial statements are designed to present users with a general overview of the Company's finances and to demonstrate the Company's accountability. If you have any questions about the report or need additional financial information, please contact Finance Department, Union Emergency Medical Services, P. O. Box 5003, Monroe, North Carolina 28111.

CAROLINAS UNION HEALTHCARE, INC.
DBA: UNION EMERGENCY MEDICAL SERVICES
STATEMENTS OF NET POSITION
JUNE 30, 2025 AND 2024

	2025	2024
ASSETS		
CURRENT ASSETS		
Cash and Cash Equivalents	$ 5,727,978	$ 7,285,892
Patient Accounts Receivable, Net of Allowances of $2,342,659 and $1,972,177 in 2025 and 2024, Respectively	1,676,837	1,463,277
Other	14,858	85,293
Total Current Assets	7,419,673	8,834,462
CAPITAL ASSETS, AT COST	11,593,478	9,898,944
Accumulated Depreciation	(8,110,500)	(6,797,686)
Total Capital Assets, Net	3,482,978	3,101,258
Total Assets	$ 10,902,651	$ 11,935,720
LIABILITIES AND NET POSITION		
CURRENT LIABILITIES		
Accounts Payable and Accrued Expenses	$ 599,979	$ 527,617
Due to Related Parties	1,811,125	2,863,061
Other Liabilities and Accruals	1,052,627	911,891
Current Portion of Long-Term Debt	74,314	148,628
Total Current Liabilities	3,538,045	4,451,197
LONG-TERM DEBT, NET OF CURRENT PORTION	-	74,314
Total Liabilities	3,538,045	4,525,511
NET POSITION		
Net Investment in Capital Assets	3,408,664	2,878,316
Unrestricted	3,955,942	4,531,893
Total Net Position	7,364,606	7,410,209
Total Liabilities and Net Position	$ 10,902,651	$ 11,935,720

See accompanying Notes to Financial Statements.

CAROLINAS UNION HEALTHCARE, INC.
DBA: UNION EMERGENCY MEDICAL SERVICES
STATEMENTS OF REVENUES, EXPENSES, AND CHANGES IN NET POSITION
YEARS ENDED JUNE 30, 2025 AND 2024

	2025	2024
UNRESTRICTED REVENUES AND OTHER SUPPORT		
Patient Service Revenue (Net of Provision for Uncollectible Accounts of $2,087,510 and $2,190,289 in 2025 and 2024, Respectively)	$ 7,919,114	$ 6,814,577
Union County Funding	9,370,316	10,138,579
Other Revenue	70,833	43,668
Total Revenues	17,360,263	16,996,824
OPERATING EXPENSES		
Employee Compensation and Benefits	12,241,081	10,812,866
Depreciation	1,312,814	1,318,267
Other Expenses	3,928,624	3,463,201
Total Operating Expenses	17,482,519	15,594,334
OPERATING INCOME (LOSS)	(122,256)	1,402,490
NONOPERATING INCOME		
Investment Income	76,653	68,718
Gains on Disposal of Assets	-	15,500
Total Nonoperating Income	76,653	84,218
INCREASE (DECREASE) IN NET POSITION	(45,603)	1,486,708
Net Position - Beginning of Year	7,410,209	5,923,501
NET POSITION - END OF YEAR	$ 7,364,606	$ 7,410,209

See accompanying Notes to Financial Statements.

CAROLINAS UNION HEALTHCARE, INC.
DBA: UNION EMERGENCY MEDICAL SERVICES
STATEMENTS OF CASH FLOWS
YEARS ENDED JUNE 30, 2025 AND 2024

	2025	2024
CASH FLOWS FROM OPERATING ACTIVITIES		
Cash Received from Patients	$ 8,332,306	$ 7,133,869
Cash Received from Union County	9,370,316	10,138,579
Cash Paid for Goods and Services	(7,377,601)	(5,409,184)
Cash Paid to Employees for Services	(10,111,127)	(7,432,537)
Net Cash Provided by Operating Activities	213,894	4,430,727
CASH FLOWS FROM CAPITAL AND RELATED FINANCING ACTIVITIES		
Payments on Notes Payable	(148,628)	(148,628)
Purchases of Property and Equipment	(1,694,534)	(1,514,036)
Proceeds from Sale of Property and Equipment	-	15,500
Net Cash Used by Capital and Related Financing Activities	(1,843,162)	(1,647,164)
CASH FLOWS FROM INVESTING ACTIVITIES		
Investment Income	71,354	67,581
NET INCREASE (DECREASE) IN CASH AND CASH EQUIVALENTS	(1,557,914)	2,851,144
Cash and Cash Equivalents - Beginning of Year	7,285,892	4,434,748
CASH AND CASH EQUIVALENTS - END OF YEAR	$ 5,727,978	$ 7,285,892
RECONCILIATION OF OPERATING GAIN TO NET CASH PROVIDED BY OPERATING ACTIVITIES		
Operating Income (Loss)	$ (122,256)	$ 1,402,490
Adjustments to Reconcile Operating Income to Net Cash Provided by Operating Activities:		
Depreciation	1,312,814	1,318,267
Changes in:		
Patient Accounts Receivable, Net	(213,560)	11,624
Due to (from) Related Parties	(1,051,936)	1,403,293
Other Operating Assets and Liabilities	288,832	295,053
Net Cash Provided by Operating Activities	$ 213,894	$ 4,430,727

See accompanying Notes to Financial Statements.

NOTE 1 ORGANIZATION AND SUMMARY OF SIGNIFICANT ACCOUNTING POLICIES

Organization

On May 1, 1997, Carolinas Union Healthcare, Inc. dba: Union Emergency Medical Services (the Company) and Union County, North Carolina (the County) entered into a contract, whereby the Company began providing emergency medical services for the benefit of the citizens of the County. The Company is a subsidiary of Charlotte-Mecklenburg Hospital Authority dba: Atrium Health (Formerly Carolinas HealthCare System).

The Company is exempt from federal income taxes on related income pursuant to Section 115 of the Internal Revenue Code (IRC).

Basis of Presentation

Due to its relationship with Atrium Health and the County, the Company is subject to the application of accounting pronouncements issued by the Government Accounting Standards Board (GASB). The Company utilizes proprietary fund accounting whereby revenues and expenses are recognized on an accrual basis. In December 2010, the GASB issued Statement No. 62, *Codification of Accounting and Financial Reporting Guidance.* This statement incorporates into the GASB's authoritative literature certain accounting and financial reporting guidance that is included in the Financial Accounting Standards Board Statements, which does not conflict with or contradict GASB pronouncements.

Use of Estimates

The preparation of financial statements in conformity with accounting principles generally accepted in the United States of America requires management to make estimates and assumptions that affect the reported amounts of assets and liabilities and disclosure of contingent assets and liabilities at the date of the financial statements and the reported amounts of revenue and expenses during the reporting period. Actual results could differ from those estimates.

Cash and Cash Equivalents

The Company considers all highly liquid assets with a maturity of three months or less when purchased to be cash and cash equivalents.

Custodial Risk – At times, cash and investments may be in excess of the Federal Deposit Insurance Corporation (FDIC) insurance limits. Management believes there is no significant risk of loss associated with these deposits.

Interest Rate Risk and Credit Risk – The Company's cash and cash equivalents have no interest rate or credit risk at June 30, 2025 and 2024.

NOTE 1 ORGANIZATION AND SUMMARY OF SIGNIFICANT ACCOUNTING POLICIES (CONTINUED)

Patient Accounts Receivable and Allowance for Uncollectible Accounts

The Company provides an allowance for uncollectible self-pay and miscellaneous commercial insurance accounts. Patients are not required to provide collateral for services rendered. Payment for services is required upon receipt of an invoice, after payment by insurance, if any. Self-pay accounts are analyzed for collectability based on the months past due and payment history. An allowance is estimated for these accounts based on the historical experience of the Company. Accounts that are determined to be uncollectible are sent to a collection agency and written off at that time.

Property and Equipment

Property and equipment are recorded at cost. Ordinary repairs and maintenance costs are expensed as incurred. Property and equipment contributed from the County were recorded at estimated fair market value at May 1, 1997. Upon sale or retirement of the asset, the cost and related accumulated depreciation are relieved from the respective accounts and the resulting gain or loss is credited or charged to nonoperating income or loss. Depreciation is computed using the straight-line method over estimated useful lives ranging from 3 to 20 years.

Gifts of long-lived assets such as land, buildings, or equipment are reported as unrestricted support, and are excluded from the excess of revenues over expenses, unless explicit donor stipulations specify how the donated assets must be used. Gifts of long-lived assets with explicit restrictions that specify how the assets are to be used and gifts of cash or other assets that must be used to acquire long-lived assets are reported as restricted support. Absent explicit donor stipulations about how long those long-lived assets must be maintained, expirations of donor restrictions are reported when the donated or acquired long-lived assets are placed in service.

Compensated Absences

The Company has a compensated absences policy covering all full-time employees. Vacation leave may be accumulated without any applicable maximum. As of June 30, 2025 and 2024, the accrued vacation balance was approximately $995,000 and $911,000, respectively, and is included in other liabilities and accruals in the accompanying statements of net position.

Financial Assistance

The Company provides care to patients who meet certain criteria under its financial assistance policy without charge or at amounts less than its established rates. The estimated cost of financial assistance, based on revenues lost under the Company's financial assistance policy applied against an estimated cost-to-charge ratio, was approximately $132,000 and $199,000 for the years ended June 30, 2025 and 2024, respectively.

NOTE 1 ORGANIZATION AND SUMMARY OF SIGNIFICANT ACCOUNTING POLICIES (CONTINUED)

Patient Service Revenue

Patient service revenue is reported at the estimated net realizable amounts from patients, third-party payors and others for services rendered, including estimated retroactive adjustments under reimbursement agreements with third-party payors. Retroactive adjustments are accrued on an estimated basis in the period the related services are rendered and adjusted in future periods as final settlements are determined.

Patient service revenue for the years ended June 30 consists of:

	2025	2024
Gross Patient Charges at Established Rates	$ 13,224,892	$ 12,514,796
Less:		
Contractual Adjustments	3,067,359	3,260,122
Financial Assistance	150,909	249,808
Provision for Uncollectible Accounts	2,087,510	2,190,289
Total	5,305,778	5,700,219
Patient Service Revenue	$ 7,919,114	$ 6,814,577

NOTE 2 ACCOUNTS RECEIVABLE AND CURRENT LIABILITIES

Patient accounts receivable and current liabilities reported as current assets and liabilities by the Company at June 30 are as follows:

	2025	2024
Patient Accounts Receivable		
Receivables:		
Patients	$ 2,350,236	$ 2,102,654
Insurance	366,511	349,989
Medicare	664,520	531,809
Medicaid	467,706	274,687
Other	170,523	176,315
Total Gross Receivables	4,019,496	3,435,454
Allowances for Doubtful Accounts and Contractual Allowances	(2,342,659)	(1,972,177)
Total Patient Receivables, Net	$ 1,676,837	$ 1,463,277
Current Liabilities		
Vendors	$ 599,979	$ 527,617
Compensated Absences	995,009	911,222
Due to Related Parties	1,811,125	2,863,061
Insurance and Other	57,618	669
Current Portion of Long-Term Debt	74,314	148,628
Total Current Liabilities	$ 3,538,045	$ 4,451,197

NOTE 3 CAPITAL ASSETS

The components of capital assets for the years ended June 30 are as follows:

	2025			
	Beginning Balance	Increases	Decreases	Ending Balance
Capital Assets at Cost:				
Buildings	$ 69,285	$ -	$ -	$ 69,285
Furniture and Equipment	3,416,654	108,386	-	3,525,040
Vehicles	6,413,005	1,586,148	-	7,999,153
Total Capital Assets at Cost	9,898,944	1,694,534	-	11,593,478
Less Accumulated Depreciation for:				
Buildings	(69,285)	-	-	(69,285)
Furniture and Equipment	(2,021,352)	(468,600)	-	(2,489,952)
Vehicles	(4,707,049)	(844,214)	-	(5,551,263)
Total Accumulated Depreciation	(6,797,686)	(1,312,814)	-	(8,110,500)
Capital Assets, Net	$ 3,101,258	$ 381,720	$ -	$ 3,482,978

	2024			
	Beginning Balance	Increases	Decreases	Ending Balance
Capital Assets at Cost:				
Buildings	$ 69,285	$ -	$ -	$ 69,285
Furniture and Equipment	2,628,960	801,325	(13,631)	3,416,654
Vehicles	6,341,307	712,711	(641,013)	6,413,005
Total Capital Assets at Cost	9,039,552	1,514,036	(654,644)	9,898,944
Less Accumulated Depreciation for:				
Buildings	(69,285)	-	-	(69,285)
Furniture and Equipment	(1,672,817)	(362,166)	13,631	(2,021,352)
Vehicles	(4,391,961)	(956,101)	641,013	(4,707,049)
Total Accumulated Depreciation	(6,134,063)	(1,318,267)	654,644	(6,797,686)
Capital Assets, Net	$ 2,905,489	$ 195,769	$ -	$ 3,101,258

Depreciation expense for the years ended June 30, 2025 and 2024 was approximately $1,313,000 and $1,318,000, respectively.

NOTE 4 RELATED PARTY TRANSACTIONS

Atrium Health pays certain expenses on behalf of the Company and the Company reimburses Atrium Health for those expenses.

In addition, an Atrium Health affiliate provides certain human resource and miscellaneous services to the Company. The amounts incurred for human resource and miscellaneous services was approximately $18,000 and $203,000 respectively, for the year ended June 30, 2025 and $36,000 and $177,000, respectively, for the year ended June 30, 2024.

NOTE 4 RELATED PARTY TRANSACTIONS (CONTINUED)

At June 30, 2025 and 2024, the Company owed Atrium Health and its affiliate approximately $1,811,000 and $2,863,000, respectively, for these services.

NOTE 5 EMPLOYEE BENEFIT PLANS

Atrium Health has a single employer defined benefit pension plan and all full-time employees of the Company who were employed prior to age 60 are eligible to participate in the plan. The plan provides pension benefits to vested participants who have attained five or more years of service. Those benefits are based on years of service and the employee's compensation. The Board of Commissioners of Atrium Health has the authority to amend plan provisions.

Amounts funded for the plan are based upon actuarial calculations. There are no employee contributions to the plan. The Company's cost of Atrium Health annual pension cost was approximately $97,000 for the year ended June 30, 2025. The Company's share of Atrium Health annual pension cost was approximately $112,000 for the year ended June 30, 2024. The pension plan was frozen for all teammates effective January 1, 2018, after which no additional benefits accrue under the Atrium Health DB Plan.

Atrium Health also has a defined contribution retirement plan under Section 401(k) of the IRC covering all full-time employees of Atrium Health, including the Company. The plan is funded by voluntary employee contributions and certain matching contributions by Atrium Health. The total expense for the Company for this plan was approximately $587,000 and $534,000 for the years ended June 30, 2025 and 2024, respectively.

NOTE 6 LONG-TERM DEBT

During the year ended June 30, 2021, the Company entered into an agreement to purchase capital equipment in the amount of $745,072. The debt is to be paid in ten equal installments with the last payment to be made July 15, 2025.

Annual payments for the years subsequent to June 30, 2025 follows:

Year Ending June 30,	Amount
2026	$ 76,245
Total	76,245
Less: Interest	(1,931)
Total Long Term Debt	$ 74,314

NOTE 6 LONG-TERM DEBT (CONTINUED)

A summary of changes in long-term debt for the years ended June 30, 2025 and 2024 is as follows:

	Balance June 30, 2024	Additions	Principal Payments	Retirements	Balance June 30, 2025
Long-Term Debt	$ 222,942	$ -	$ (148,628)	$ -	$ 74,314

	Balance June 30, 2023	Additions	Principal Payments	Retirements	Balance June 30, 2024
Long-Term Debt	$ 371,570	$ -	$ (148,628)	$ -	$ 222,942

NOTE 7 COMMITMENTS AND CONTINGENCIES

The Company is subject to legal proceedings and claims which arise in the course of providing health care services. The Company maintains malpractice insurance coverage for claims made during the term of the policy. In the opinion of management, after consultation with legal counsel, adequate provision has been made for amounts expected to be paid under the policy's deductible limits for unasserted claims not covered by the policy and any other uninsured liability.

The health care industry is subject to numerous laws and regulations of federal, state, and local governments. These laws and regulations include, but are not necessarily limited to, matters such as licensure, accreditation, government health care program participation requirements, reimbursement for patient services, and Medicare and Medicaid fraud and abuse. Recently, government activity has increased with respect to investigations and allegations concerning possible violations of fraud and abuse statutes and regulations by health care providers. Violations of these laws and regulations could result in expulsion from government health care programs together with the imposition of significant fines and penalties, as well as significant repayments for patient services previously billed.

NOTE 8 CONCENTRATIONS OF CREDIT RISK

At times, cash and investments may be in excess of the FDIC insurance limits. Management believes there is no risk of loss associated with these deposits.

The Company also grants credit without collateral to its patients, most of whom are insured under third-party payor agreements. The mix of receivables from patients and third-party payors at June 30 is as follows:

	2025	2024
Medicare	17 %	16 %
Medicaid	12	8
Private and Other	71	76
	100 %	100 %

NOTE 8 CONCENTRATIONS OF CREDIT RISK (CONTINUED)

During 2025 and 2024, the Company received approximately 54% and 60%, respectively, of total revenues each year from appropriations from Union County. Any significant change in this funding could result in a significant change to the operations of the Company.

CAROLINAS UNION HEALTHCARE, INC.
DBA: UNION EMERGENCY MEDICAL SERVICES
RECONCILIATION OF CHANGES IN NET POSITION
YEARS ENDED JUNE 30, 2025 AND 2024
(SEE INDEPENDENT AUDITORS' REPORT)

	2025	2024
Increase (Decrease) in Net Position	$ (45,603)	$ 1,486,708
Current Period Adjustments:		
Depreciation	1,312,814	1,318,267
Expenditures for Property and Equipment	(1,694,534)	(1,514,036)
Adjusted Increase (Decrease) in Net Position	$ (427,323)	$ 1,290,939

Global
INDEPENDENT
NETWORK MEMBER

CLA (CliftonLarsonAllen LLP) is a network member of CLA Global. See CLAglobal.com/disclaimer.
Investment advisory services are offered through CliftonLarsonAllen Wealth Advisors, LLC, an
SEC-registered investment advisor.

Board of Directors
Carolinas Union Healthcare, Inc.
dba: Union Emergency Medical Services
Monroe, North Carolina

We have audited the financial statements of Carolinas Union Healthcare, Inc. dba: Union Emergency Medical Services as of and for the year ended June 30, 2025, and have issued our report thereon dated December 10, 2025. We have previously communicated to you information about our responsibilities under auditing standards generally accepted in the United States of America, as well as certain information related to the planned scope and timing of our audit in our Statement of Work dated January 14, 2025. Professional standards also require that we communicate to you the following information related to our audit.

Significant audit findings or issues

Qualitative aspects of accounting practices

Accounting policies

Management is responsible for the selection and use of appropriate accounting policies. The significant accounting policies used by Union Emergency Medical Services are described in Note 1 to the financial statements.

The entity changed accounting policies by adopting Statement of Governmental Accounting Standards Board (GASB Statement) No. 102, *Certain Risk Disclosures* in the year ended June 30, 2025. The adoption of these statements did not result in significant changes in the financial statement presentation, note disclosures, and required supplementary information.

We noted no transactions entered into by the entity during the year for which there is a lack of authoritative guidance or consensus. All significant transactions have been recognized in the financial statements in the proper period.

Accounting estimates

Accounting estimates are an integral part of the financial statements prepared by management and are based on management's knowledge and experience about past and current events and assumptions about future events. Certain accounting estimates are particularly sensitive because of their significance to the financial statements and because of the possibility that future events affecting them may differ significantly from those expected. The most sensitive estimate affecting the financial statements was:

- Management's estimate of the allowance for doubtful accounts is based on historical collection experience and analysis of collectability of individual accounts. We evaluated the methods, assumptions, and data used to develop the allowance and related disclosures in determining that it is reasonable in relation to the financial statements taken as a whole.

Financial statement disclosures

Certain financial statement disclosures are particularly sensitive because of their significance to financial statement users. There were no particularly sensitive financial statement disclosures.

The financial statement disclosures are neutral, consistent, and clear.

CLA (CliftonLarsonAllen) is an independent network member of CLA global. See CLAglobal.com/disclaimer

Difficulties encountered in performing the audit

We encountered no significant difficulties in dealing with management in performing and completing our audit.

Uncorrected misstatements

Professional standards require us to accumulate all misstatements identified during the audit, other than those that are clearly trivial, and communicate them to the appropriate level of management. The attached schedule summarizes uncorrected misstatements of the financial statements. Management has determined that their effects are immaterial, both individually and in the aggregate, to the financial statements taken as a whole.

Corrected misstatements

None of the misstatements detected as a result of audit procedures and corrected by management were material, either individually or in the aggregate, to the financial statements taken as a whole.

Disagreements with management

For purposes of this communication, a disagreement with management is a disagreement on a financial accounting, reporting, or auditing matter, whether or not resolved to our satisfaction, that could be significant to the financial statements or the auditors' report. No such disagreements arose during our audit.

Management representations

We have requested certain representations from management that are included in the management representation letter dated December 10, 2025.

Management consultations with other independent accountants

In some cases, management may decide to consult with other accountants about auditing and accounting matters, similar to obtaining a "second opinion" on certain situations. If a consultation involves application of an accounting principle to the entity's financial statements or a determination of the type of auditors' opinion that may be expressed on those statements, our professional standards require the consulting accountant to check with us to determine that the consultant has all the relevant facts. To our knowledge, there were no such consultations with other accountants.

Significant issues discussed with management prior to engagement

We generally discuss a variety of matters, including the application of accounting principles and auditing standards, with management each year prior to engagement as the entity's auditors. However, these discussions occurred in the normal course of our professional relationship and our responses were not a condition to our engagement.


Supplementary information in relation to the financial statements as a whole

With respect to the Reconciliation of Change in Net Position (the supplementary information) accompanying the financial statements, on which we were engaged to report in relation to the financial statements as a whole, we made certain inquiries of management and evaluated the form, content, and methods of preparing the information to determine that the information complies with accounting principles generally accepted in the United States of America, the method of preparing it has not changed from the prior period or the reasons for such changes, and the information is appropriate and complete

in relation to our audit of the financial statements. We compared and reconciled the supplementary information to the underlying accounting records used to prepare the financial statements or to the financial statements themselves. We have issued our report thereon dated December 10, 2025.

Our auditors' opinion, the audited financial statements, and the notes to the financial statements should only be used in their entirety. Inclusion of the audited financial statements in a document you prepare, such as an annual report, should be done only with our prior approval and review of the document.

This communication is intended solely for the information and use of the board of directors, others within the Company, and the management of Union Emergency Medical Services and is not intended to be, and should not be, used by anyone other than these specified parties.

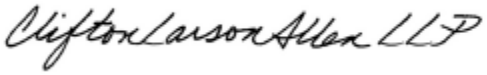

CliftonLarsonAllen LLP

Charlotte, North Carolina
December 10, 2025

SCHEDULE OF UNCORRECTED MISSTATEMENTS

	Account Description	Dr	CR	Impact on Operating Income
1	Allowance for Bad Debt	$ 26,945.00		
	Bad Debt Expense		$ 26,945.00	$ (26,945.00)
			Total Impact on Operating Income	$ (26,945.00)

CLA (CliftonLarsonAllen) is an independent network member of CLA global. See CLAglobal.com/disclaimer

Union County Government
Center
500 North Main Street
Monroe, North Carolina
www.unioncountync.gov

File #: 26-068 **Agenda Date:** 2/17/2026

TITLE:

Contract Report October - December 2025

INFORMATION CONTACT:

Corey Brooks, Procurement & Contract Management, Interim Director, 704-283-3683

ACTION REQUESTED:

None - Information Only.

PRIOR BOARD ACTIONS:

None.

BACKGROUND:

Per Section XVIII of the FY 2026 adopted Operating and Capital Budget Ordinance, the contract report lists executed contracts and purchase orders that were entered into by the County Manager or Procurement designee from October through December 2025.

FINANCIAL IMPACT:

As noted on contracts and purchase orders.

Contract Report
October - Decmeber 2025

Department	Vendor	Purpose	Amount	Date
Information Technology	DAVENPORT GROUP	Replacement of old assets that Central IT manages	$71,949.00	10/1/2025
County Attorney's Office	Chestnut Park Acquisition LP	Settlement Agreement for easement for Chestnut Park Acquisition, Parcel No. 07-105-005D. This parcel is part of the Crooked Creek Interceptor, Ph II project.	$1,500.00	10/2/2025
Emergency Communications	ENGINEERED TOWER SOLUTIONS, PLLC	Zoning and Construction Drawings for Waxhaw Tower	$5,500.00	10/2/2025
Fleet Management	TWIN TRANSMISSION	TWIN TRANSMISSIONS - 36-18 REPAIRS	$5,705.00	10/2/2025
Information Technology	LENOVO (UNITED STATES) INC	Replacement of old assets	$25,860.00	10/2/2025
UCW - Water & Wastewater	HEADWORKS, INC	HEADWORKS, $6231.90, WEAR BAR	$6,231.90	10/3/2025
Facilities Management	BRACK ELECTRIC INC	FARMERS MARKET STAIRWELL CARD READER	$6,750.00	10/3/2025
Solid Waste	CAROLINA 1926 LLC	Carolina CAT, $21,368, Tamp for 950	$21,368.00	10/3/2025
Parks and Recreation	Apex Promoz LLC	To conduct an ultra marathon race at Cane Creek Park.	$500.00	10/6/2025
UCW - Water & Wastewater	NATIONAL ASSOCIATION OF CLEAN WATER AGENCIES	NACWA, $14,020. FY26 DUES 10/1/25-9/30/26	$14,020.00	10/6/2025
UCW - Water & Wastewater	IRONPEDDLERS PARTS DIVISION INC	THE IRON PEDDLERS, $21,000, 2 IRONBULL TRAILERS	$21,000.00	10/6/2025
Solid Waste	FLEETGENIUS OF NC INC	Fleet Genius, $27,973, Compactor	$27,973.00	10/6/2025
Soil & Water Conservation	Gavel & Dorn Engineering, PLLC	This scope of work includes required engineering and construction services to bid and construct the Walden Pond Dredge project.	$100,454.00	10/6/2025
Transportation	CITY CHEVROLET AUTOMOTIVE COMPANY	RICK HENDRICK CITY CHEVROLET 3 ADMIN VEHICLES	$113,980.79	10/6/2025
Human Resources	Jet Dental, LLC	Jet Dental will provide an onsite employee dental clinic scheduled for November 12, 2025.	$6,250.00	10/8/2025
UCW - Water & Wastewater	ALLEN TRENCH SAFETY CORPORATION	ALLEN TRENCH, $8707, TRENCH BOX	$8,707.00	10/8/2025
UCW Business Operations	APPLEONE INC	APPLEONE, $25,000, Temp. Staffing	$25,000.00	10/8/2025
UCW - Water & Wastewater	RANDALL SUPPLY INC	RANDALL SUPPLY, $27626, REBUILD KIT	$27,626.00	10/8/2025
UCW Business Operations	TECH DATA CORPORATION	DLT, $29611.48, ANNUAL MAINTENANCE	$29,611.48	10/8/2025
Solid Waste	Civil & Environmental Consultants, Inc.	FY2026 Environmental Monitoring task order	$56,100.00	10/8/2025
Human Services - Community Support and Outreach	Alliance for Children	Breastfeeding Support FY 26	$71,947.00	10/8/2025
Human Services - Public Health	Alliance for Children	Child Care Health Consultant FY26	$91,500.00	10/8/2025
Human Services - Community Support and Outreach	Alliance for Children	Nurturing Parent and NPP FY 26	$144,655.00	10/8/2025
NC Cooperative Extension	BROOKS SALES INC	Root Grapple for Cooperative Extension	$5,125.00	10/10/2025
Solid Waste	CAROLINA 1926 LLC	Carolina CAT, $20,645.50, 826G rebuild axle	$19,340.07	10/10/2025
Soil & Water Conservation	WMF LAND SERVICE, LLC	Debris Removal	$24,000.00	10/10/2025
Board of Board of Elections	Hopewell Farms Limited Partnership	Early voting overflow parking lease for Wesley Chapel VFD Newtown Road voting site.	$1,000.00	10/13/2025
Facilities Management	Labella Associates PC	A above-ground 12,000-gallon tank to be set on a full concrete slab consistent with NFPA/IBC requirements will be added to the parking area of the Sheriff's administration building. The tank will be protected by block walls on three sides. The fueling system shall be operated by the Owner's fuel card system (WEX card). A containment space and spill kit will be provided. Asphalt in front of the tank, within the fueling vehicle approach area, shall also be replaced with concrete for durability	$3,500.00	10/13/2025
Facilities Management	CM BOWERS LLC	MARHVILLE LIBRARY LED LIGHTS	$5,210.00	10/13/2025
Solid Waste	D A GRIFFIN CONSTRUCTION LLC	DA Griffin Construction, $6,050, concrete work WS	$6,050.00	10/13/2025
Facilities Management	DEMOLITION AND ASBESTOS REMOVAL INC	FAMERS MARKET ASBESTOS REMOVAL	$6,350.00	10/13/2025
UCW - Water & Wastewater	HEYWARD INCORPORATED	HEYWARD, $7282.16, NOZZLE KIT	$7,282.16	10/13/2025
Board of Board of Elections	Jason Hsing-Chieh Yin	Lease of personal property to be used as overflow parking for the Wesley Chapel VFD early voting site during the 2026 election year.	$1,400.00	10/15/2025
Board of Board of Elections	Hilldrup Companies, Inc.	Amend current contract for 2025 - 2026 Election events.	$68,726.00	10/15/2025
Facilities Management	LAWRENCE ASSOCIATES PA	Union County Food Innovation Center tree survey	$6,500.00	10/16/2025
UCW - Water & Wastewater	QCC SERVICES LLC	QCC, $8000, WATER TANK INSPECTIONS	$8,000.00	10/16/2025
Library	THE LIBRARY CORPORATION	TLC Mobile App	$12,962.00	10/16/2025
UCW - Water & Wastewater	W W GRAINGER INC	GRAINGER, $21,420, COPPER TUBING	$21,420.60	10/16/2025
UCW Business Operations	GALLUP INC	GALLUP, $12,099.20, CLIFTON STRENGTHS	$12,099.20	10/17/2025
Soil & Water Conservation	WMF LAND SERVICE, LLC	Stream Debris Lanes Creek #2	$8,000.00	10/20/2025

Contract Report
October - Decmeber 2025

UCW - Water & Wastewater	Gavel & Dorn Engineering, PLLC	Previously, two phases of flow metering were conducted in Crooked Creek Basin. Based on the first phases results, the second phase focused on Site 5. Six (6) meters were installed upstream of the phase 1 Site 5 meter. Based on the second phases results, sub-basins 5.4, 5.5, and 5.6 were identified as having the highest levels of rainfall induced inflow and infiltration (RDII). This task order presents the scope of work and fee for performing a focused SSES and rehab schedule for construction	$60,487.50	10/20/2025
UCW - Water & Wastewater	PIEDMONT TRUCK CENTER, INC	PIEDMONT TRUCK, $86,166.31, F550 WITH DUMP BODY	$86,166.31	10/20/2025
UCW - Water & Wastewater	Gavel & Dorn Engineering, PLLC	Flow metering was performed in the 12-Mile Creek drainage basin under the previous contract. The results of that study indicate that “Site 5” exhibited significant amounts of rainfall induced inflow and infiltration (RDII). Under this Task Order, the collection system upstream of Site 5 will be sub-metered. G&D will install seventeen (17) meters and two (2) rain gauges within the Site 5 basin. Additionally, two (2) meters and one (1) rain gauge will be installed in the Poplin PumpStation ba	$117,810.00	10/20/2025
Information Technology	O'Reilly Media, Inc.	O'Reilly is an educational platform for IT professionals to continue their IT education online, utilizing videos, online periodicals, and textbooks. Vendor requires a signature on the renewal order.	$3,966.70	10/21/2025
Information Technology	Tech Data dba DLT Solutions, LLC	An additional 500 licenses are needed for cybersecurity identity threat protection.	$26,652.00	10/21/2025
UCW - Water & Wastewater	Union Environmental & Site Services, LLC	Concrete restoration post UCW infrastructure repair.	$73,415.00	10/21/2025
Budget & Grants Management	Urban Design Ventures, LLC	Preparation of Environmental Review Records (ERRs) for CDBG-funded activities, including completion of required HUD HEROS documentation and supporting studies, in compliance with 24 CFR Part 58.	$20,000.00	10/22/2025
UCW - Engineering	Hazen and Sawyer, P.C.	Amendment 4.1 to Task Order 2017-02 Evaluating expanding treatment capacity at CCWRF	$113,560.00	10/22/2025
UCW - Engineering	WK Dickson & Co., LLC. d/b/a Ardurra Group North Carolina	Task Order 8678-06: FY22 Short Water Line Extensions Phase A Construction Contract Administration and Observation Services	$115,760.00	10/22/2025
Parks and Recreation	Alliance for Children	Allow Union County Parks & Recreation to participate in the 2025 Alliance for Children Parade	$240.00	10/27/2025
Information Technology	ITPARTNERS PLUS INC	Duo MFA Licenses for FY26	$2,262.00	10/27/2025
Information Technology	DAVENPORT GROUP	Dell 24 Monitors for IT Stock- 30ct	$5,250.00	10/27/2025
Sheriff's Office	INTER TECHNOLOGIES CORPORATION	REAL TIME CRIME VIDEO WALL ANNUAL SOFTWARE LICENSE	$5,975.89	10/27/2025
Sheriff's Office	CDW LLC	LENOVO WARRANTY	$6,137.99	10/27/2025
Sheriff's Office	ANSI NATIONAL ACCREDITATION BOARD LLC	ANSI National Accreditation Board, LLC	$6,900.00	10/27/2025
NC Cooperative Extension	ULINE	Tables and Dollies for the Ag Center	$7,176.01	10/27/2025
County Manager's Office	Lawrence Associates, PA	Task Order for land surveying services associated with Austin Chaney Road parcel # 09015013B. Survey •Boundary and physical survey of parcel 09015013B (+/- 5 Acres). •Topographic survey from previous aerial survey. •Location of existing visible utilities. •Location of roadway adjacent to subject property. •Location of drainage feature along the northern property line. •Contract with a private utility locator to mark utilities throughout the requested property. •Locate utilities marked by	$7,500.00	10/27/2025

Contract Report
October - Decmeber 2025

Sheriff's Office	SHIMADZU SCIENTIFIC INTRUMENTS, INC	UCSO CSI AOC-30I MACHINE AND KIT	$8,483.80	10/27/2025
UCW - Water & Wastewater	DAVENPORT GROUP	DAVENPORT, $18752, ANNUAL SUBSCRIPTION	$18,572.00	10/27/2025
Sheriff's Office	LAWMEN'S DISTRIBUTION LLC	VEST RESTOCK UCSO 10/16 REFERENCE	$23,159.73	10/27/2025
UCW Business Operations	APPLEONE INC	APPLEONE, $40320, Temp. Staffing	$40,320.00	10/27/2025
Emergency Communications	CAROLINA RECORDING SYSTEMS LLC	Annual Maintenance for Radio System	$42,570.00	10/27/2025
Sheriff's Office	CDW LLC	AGENCY PHONE ARCHIVE SOFTWARE	$44,364.80	10/27/2025
Information Technology	ITPARTNERS PLUS INC	Datto Disaster Recovery with Cloud Retention	$57,600.00	10/27/2025
Fleet Management	TWIN TRANSMISSION	REPAIRS TO ASSET 13-17	$6,672.00	10/28/2025
UCW - Water & Wastewater	NET TECH INTEGRATION LLC	NET TECH, $27,653, TEST RACK VIRTUAL HOST	$27,653.00	10/28/2025
UCW - Water & Wastewater	GRIFFIN SALES INC	RODDERS & JETS, $91416, SEWER CLEANER	$91,416.00	10/28/2025
Facilities Management	GRAYBAR ELECTRIC COMPANY INC	LED LIGHTS FOR GOVERNMENT CENTER 1ST FLOOR	$6,354.84	10/30/2025
Facilities Management	BRACK ELECTRIC INC	FARMER'S MARKET CARD READER	$6,750.00	10/30/2025
Information Technology	Inter Technologies Corporation	A/V Upgrades to Conference Room 926 at UC Government Center.	$12,326.41	10/30/2025
County Manager's Office	Wake Forest University Health Sciences	Neuropathology exams and reports for South Piedmont Regional Autopsy Center	$12,350.00	10/30/2025
Facilities Management	GARMON MECHANICAL SERVICE INC	CROW ROAD RADIO TOWER HVAC REPLACEMENT	$15,680.00	10/30/2025
Information Technology	Conterra Ultra Broadband, LLC d/b/a Conterra Networks	Conterra will provide redundant internet connections for the County, servicing the following two locations: UC Government Center- 500 N. Main St., Monroe, NC 28112 and Emergency Services Center- 2258 Concord Ave., Monroe, NC 28110.	$137,400.00	10/30/2025
Facilities Management	MSS FIRE & SECURITY LLC	CANE CREEK CAMP STORE SURVEILLANCE	$8,398.85	10/31/2025
UCW - Water & Wastewater	B&T INSULATION INC	B&T INSULATION, $9797, WTP INSULATION INSTALL	$9,797.00	10/31/2025
UCW - Engineering	LABELLA ASSOCIATES, P.C.	AMENDMENT #1 ADDS ADDITIONAL LEVEL OF EFFORT DUE TO UNKNOWN EXISTING CONDITIONS FOUND UNDER THE ORIGINAL SCOPE OF WORK THAT REQUIRE FURTHER UNDERSTANDING PRIOR TO FINAL RECOMENDATION.	$10,708.00	10/31/2025
UCW Business Operations	SAFE SOFTWARE INC	SAFE SOFTWARE, $25,000, FME INTEGRATION	$25,000.00	10/31/2025
County Manager's Office	Faster Glass Consulting LLC	Learning and Development speaker series session contract	$6,400.00	11/3/2025
UCW - Engineering	Mechanical Jobbers Marketing, Inc.	IFB 2024-036: East Fork Twelve Mile Creek & Foggy Glen Manhole Rehab - Extended Warranty Agreement	$100,000.00	11/3/2025
Board of Elections	HART INTERCIVIC INC	Ballot coding	$6,589.14	11/4/2025
Sheriff's Office	MAGNET FORENSICS LLC	GRAY KEY LICENSE CSI	$12,410.00	11/4/2025
Sheriff's Office	DANA SAFETY SUPPLY	Mobile Printers- JONATHAN DAVIS	$14,450.00	11/4/2025
Sheriff's Office	INDUSTRIAL SIGN & GRAPHICS INC	VEHICLE DECALS ANIMAL SERVICES & PATROL TAHOES	$17,584.50	11/4/2025
Facilities Management	C Design	Task Order - Architectural Services Fairview EMS Renovation	$54,470.00	11/4/2025
UCW - Planning & Resource Mgmt	CentralSquare Technologies, LLC	Change Order to Contract # 9785 - adding funds for development to fix findings in original scope.	$1,560.00	11/6/2025
Library	Springshare, LLC	Condenses several products and services offered by Springshare into one contract term. These include: LibCal - meeting room reservation software LibInsight - library statistics LibStaffer - scheduling software Patron Point and Patron Sync - generates library's electronic newsletters and tracks patron use of library	$15,836.00	11/6/2025
Solid Waste	Civil & Environmental Consultants, Inc.	Relocation of environmental monitoring devices at the Landfill.	$28,000.00	11/6/2025
UCW - Engineering	CDM Smith Inc.	CDM Smith Task Order 8686-07 to evaluate the feasibility of keeping the South Fork Pump Station (PS) operational after an extended period of unuse. The Task Order will also evaluate the CCWRF Intake and grit screening unit to determine if improvements are needed in order to obtain the needed design flows.	$112,060.00	11/6/2025
Transportation	KRUEGER INTERNATIONAL INC	KRUEGER INTERNATIONAL 2 DRAWER FILE CABINET	$524.40	11/7/2025
UCW - Planning & Resource Mgmt	Bluebeam, Inc.	Licensing for Bluebeam Plan Review Software for UC Water CIP Engineering	$4,400.00	11/7/2025
Emergency Services	PROPAC	Army Cots	$7,846.00	11/7/2025

Contract Report
October - Decmeber 2025

UCW - Water & Wastewater	CHA Consulting, Inc.	The ENGINEER will provide inflow and infiltration (I/I) investigative services throughout the OWNER's Eastside service area as requested. There are approximately 396 manholes and 89,600 feet of sewer in the Eastside service area. These services will be used to quantify I/I, to locate I/I defects, and to provide recommendations for sewer rehabilitation to repair the identified defects. This area has not had a full SSES since the 2005 Rehab.	$133,480.00	11/7/2025
Human Services - Community Support and Outreach	Monroe Marketplace Partners, LLC	Christmas Bureau lease	$9,500.00	11/9/2025
Human Services - Business Operations	U.S. Tech Solutions, Inc.	Temp Staffing	$24,000.00	11/9/2025
Finance	Davenport & Company LLC	Financial Advisor contract renewal option.	$70,000.00	11/9/2025
Facilities Management	Terracon Consultants, Inc.	Terracon will provide Special Inspections and Construction Materials Testing Services for the UC Water Operation Center Expansion project.	$126,515.00	11/9/2025
UCW - Water & Wastewater	INDUSTRIAL SOLUTIONS & SUPPLY INC	INDUSTRIAL SOLUTIONS, $1515.13, CHILOSAN POLYMER	$1,515.13	11/12/2025
Facilities Management	BAKER ROOFING COMPANY LLC	UC OPS CENTER EXTERIOR WALL PANEL REPAIRS	$5,794.00	11/12/2025
UCW - Water & Wastewater	CSC INDUSTRIAL SALES AND SERVICES LLC	CSC INDUSTRIAL, $7211.47, PRESSURE WASHER	$7,211.47	11/12/2025
Facilities Management	STRICKLAND WATERPROOFING COMPANY INC	WATERPROOFING THE STEPS AND WALL AT THE HPO	$7,400.00	11/12/2025
UCW - Water & Wastewater	PETE DUTY AND ASSOCIATES INC	PETE DUTY, $19360, MEADOWS PUMP REPLACEMENT	$19,360.00	11/12/2025
Fire Marshal's Office	KNOX COMPANY	Knox eKeys, Programmers & Mounting Brackets	$49,950.06	11/13/2025
Fire Marshal's Office	Safe Air Systems	Annual maintenance agreement for our two breathing air compressors. One is a stationary unit, the other is a mobile unit.	$2,624.58	11/14/2025
Solid Waste	FLEETGENIUS OF NC INC	Fleet Genius, $24,566, Recycling boxes	$24,566.00	11/14/2025
Sheriff's Office	KIESLER POLICE SUPPLY, INC	SPEER 9MM AMMO UCSO FIRING RANGE	$29,951.64	11/14/2025
Facilities Management	CAROLINA FURNISHING AND DESIGN	CANE CREEK CAMP STORE FURNITURE	$44,650.72	11/14/2025
Information Technology	VDA LABS LLC	Aruba Network Switches	$22,608.97	11/17/2025
Information Technology	VDA LABS LLC	Aruba Wireless Access Points	$27,075.14	11/17/2025
Sheriff's Office	Utility Associates, Inc.	Amendment #4 , add Thirty (30) devices to current contract. Terms are the same as current contract (C#7962).	$112,018.50	11/17/2025
Human Services - Business Operations	TSI INCORPORATED	CLEAN AND CALIBRATE EQUIPMENT	$5,077.80	11/19/2025
Solid Waste	CAROLINA 1926 LLC	Carolina CAT, $6,156, repair 826k axle	$6,156.00	11/19/2025
Parks and Recreation	Intelligent Marking USA Inc. d/b/a Turf Tank	Lease agreement to attain a Turf Tank lite, which is a robotic turf painting tool.	$9,200.00	11/19/2025
Facilities Management	SHAW INTEGRATED AND TURF SOLUTIONS, INC	FARMERS MARKET CARPET AND TILE FLOORING	$10,426.70	11/19/2025
Human Services - Social Services	Carolina Care Solutions & Associates LLC	Non Emergency Medicaid Transportation for clients	$5,000.00	11/20/2025
Public Communications	CivicPlus, LLC	Amendment to contract #8710 to upgrade our plan for social media record archiving to increase number of records to 10k. The annual cost for this service is split between Public Communications and the Sheriff's Office.	$5,951.23	11/20/2025
Parks & Recreation	R S BRASWELL CO INC	s650 T4 Bobcat Skidsteer with attachments and spec	$48,737.56	11/20/2025
Facilities Management	BRACK ELECTRIC INC	CANE CREEK TALK-A-PHONE EMERGENCY CALL BOX	$3,500.00	11/21/2025
Facilities	LAWRENCE ASSOCIATES PA	Professional survey for EMS center	$5,000.00	11/21/2025
Fleet Management	THE BOYD GROUP US INC	REPAIRS TO ASSET 23-20 -DEDUCTIBLE	$5,000.00	11/21/2025
Fleet Management	SUMMIT TOPCO, LP	REPAIRS TO ASSET 33-24 -DEDUCTIBLE	$5,000.00	11/21/2025
Sheriff's Office	LAWMEN'S DISTRIBUTION LLC	EQUIPMENT UCSO SRT	$5,310.75	11/21/2025
Fleet Management	GRIFFIN MOTOR CO INC	REPAIRS TO 13-19	$7,862.41	11/21/2025
Information Technology	MVIX USA INC	Digital Signage System	$8,120.00	11/21/2025
UCW - Water & Wastewater	HEYWARD INCORPORATED	HEYWARD, $8332.50, BELTS	$8,332.50	11/21/2025
UCW - Water & Wastewater	VALVE AND ACTUATION SERVICES	VALVE & ACTUATION, $8565, ELECTRIC ACTUATOR	$8,769.82	11/21/2025
Facilities	LAWRENCE ASSOCIATES PA	Surveying services of the UC Government Center	$11,500.00	11/21/2025
Facilities Management	GRAYBAR ELECTRIC COMPANY INC	HUMAN SERVICES 1ST & 2ND FLOOR LIGHTING UPDATES	$15,180.90	11/21/2025
UCW - Water & Wastewater	DXP ENTERPRISES, INC	DXP, $17894, PUMP	$17,894.00	11/21/2025
Sheriff's Office	THE ARTCRAFT GROUP INC	UCSO SRO PROMO ITEMS	$22,295.00	11/21/2025
UCW Business Operations	APPLEONE INC	APPLEONE, $25,000 Temp. Staffing	$25,000.00	11/21/2025
UCW Business Operations	APPLEONE INC	APPLEONE, $25000 Temp Staffing	$25,000.00	11/21/2025

Contract Report
October - Decmeber 2025

Information Technology	SHI INTERNATIONAL CORP	Zendesk Renewal - Year 3	$27,600.00	11/21/2025
Facilities Management	Gensler Architecture, Design & Planning, P.C. D/B/A Gensler	Task Order Amendment 03 - Union County Government Center First Floor Lobby Finishes and Lobby Renovation	$31,420.00	11/21/2025
Facilities Management	Kleinfelder, Inc	Scope of work: Phase One Environmental Survey for Due Diligence Period of the potential purchase of land / structures at 1678 West Franklin Street, Monroe NC 28112.	$4,200.00	11/24/2025
Information Technology	VDA LABS LLC	Aruba 6100 Series Swithces	$23,615.97	11/24/2025
UCW - Water & Wastewater	CAROTEK INC	CAROTEK, $14,144, ACTUATOR	$14,144.00	11/25/2025
UCW - Water & Wastewater	HADRONEX INC	SMARTCOVER, $19044.12, RENEWAL 12/25 TO 12/26	$19,044.12	11/25/2025
Facilities Management	UES PROFESSIONAL SOLUTIONS 29 INC	ABESTOS SURVEY FOR SOUTH PIEDMONT REGIONAL AUTOPSY	$1,200.00	11/26/2025
Facilities Management	CONNECTIVITY LLC	INSTALLING (4) DATA CABLES AND FIBER AT THE HCH	$7,523.15	11/26/2025
Facilities Management	PRS TOWER MANAGEMENT SERVICES LLC	GC GUY WIRE RELOCATION	$15,200.00	12/1/2025
Facilities Management	NC Department of Public Safety	Lease renewal documents required for 400 N. Main St. and 2630 Nelda Drive. Once the PO-28 forms are signed and returned to the State we will receive the lease documents for processing.	$3.00	12/2/2025
Human Services - Community Support and Outreach	Nutrition Plus of Greenville, Inc. d/b/a Nutrition Plus	provides dietetic consultation and clinical nutrition assessments for WIC client, increasing NTE amount	$58,432.00	12/2/2025
Facilities Management	STERICYCLE INC	SHREDDING AT THE GOVERNMENT AND JUDICIAL CENTER	$1,159.00	12/3/2025
Information Technology	Inter Technologies Corporation	To replace all out-of-warranty UPS units in the AV closets located in eight (8) courtrooms at the Judicial Building.	$16,336.27	12/3/2025
Facilities Management	DG INVESTIMENT INTERMEDIATE HOLDINGS 2 INC	MAIN LIBRARY CAMERA REPLACEMENT	$2,409.77	12/4/2025
NC Cooperative Extension	SCF SITE WORKS LLC	Grading work being done at the Ag Center	$5,900.00	12/4/2025
Sheriff's Office	JOHNSON CONTROLS US HOLDINGS LLC	UC Sheriff SSA Exacq Svr 1, BU Server, JC SSA Svr	$10,833.47	12/4/2025
Human Services - Social Services	WALMART	Foster care gift cards	$5,500.00	12/5/2025
Solid Waste	GREEN RESOURCE LLC	Green Resource, $10,545, Hydroseed material	$10,545.00	12/5/2025
UCW - Water & Wastewater	HODGE INDUSTRIAL TECHNOLOGIES, LLC.	CAROLINA COMPRESSOR, $12062.50, CC COMPRESSOR	$12,062.50	12/5/2025
Human Services - Public Health	MERCK SHARP AND DOHME CORPORATION	BLANKET PO FOR VACCINES	$15,000.00	12/5/2025
UCW - Water & Wastewater	CHA Consulting, Inc.	The purpose of the Contract is to have 9 Temporary Flow Meters Installed in the Waxhaw area to identify sources of Inflow and Infiltration.	$54,000.00	12/5/2025
Human Resources	Criteria Corp	Web-based pre-employment aptitude testing platform. Amendment to contract 7840.	$54,845.00	12/5/2025
UCW - Water & Wastewater	Veolia Water Technologies, Inc.	This contract will allow for the purchase of 588 cloth filter panels for use at the 12 Mile WRF.	$113,508.68	12/5/2025
Information Technology	VDA LABS LLC	HP JL679a, JL677a, JL675a Switches	$18,038.37	12/8/2025
UCW Business Operations	SHI INTERNATIONAL CORP	SHI, $19727.70, 15 ZENDESK	$19,727.70	12/8/2025
UCW - Water & Wastewater	UTILITY SERVICE CO INC	UTILTY SERVICE, $5300, SIMS RD TANK WASHOUT	$5,300.00	12/10/2025
Solid Waste	CAROLINA 1926 LLC	Carolina CAT, $5921.62, PM4 service for 826K	$5,921.62	12/10/2025
Facilities Management	CM BOWERS LLC	HUMAN SERVICES LIGHTENING UPGRADE LABOR COST	$12,672.00	12/10/2025
UCW Business Operations	RSI Enterprises, Inc.	Collections Services for Union County Water	$45,000.00	12/10/2025
UCW - Planning & Resource Mgmt	Riskonnect Active Risk Inc.	Renewal for CAMMS software for project management tracking	$60,638.00	12/10/2025
Soil & Water Conservation	WMF LAND SERVICE, LLC	Debris Removal	$5,284.48	12/11/2025
UCW - Water & Wastewater	SOUTHEAST ELECTRICAL SERVICES LLC	SOUTHEAST ELECTRICAL, $7500, TALLWOOD ATS	$7,500.00	12/11/2025
Facilities Management	STEPHENS OFFICE SYSTEMS INC	OFFICE WARDROBE FOR THE PROGRESS BUILDING	$1,402.69	12/12/2025
UCW - Water & Wastewater	C&B PIPING LLC	C&B PIPING, $665.50, TRAINING	$665.50	12/15/2025
Facilities Management	ATHENA PARENT INC	FOUR BUILDING ASSETS ADDED TO FACILITY FAMIS 360	$3,480.00	12/15/2025
Information Technology	CDW LLC	Bulk Headsets for New Phone System	$18,558.00	12/15/2025
Human Services - Business Operations	CITY CHEVROLET AUTOMOTIVE COMPANY	2026 Chevrolet Equinox (1PT26)FWD 4dr LT w/1LT	$27,674.80	12/15/2025
Facilities Management	Johnson Controls Fire Protection	Amend contract #7834 to add an additional backflow at Patton Avenue for $120 per year.	$120.00	12/16/2025
Public Communications	TVEyes Inc.	Media monitoring service that captures, saves and reports on television and radio reports. Cost is split 50/50 by Public Communications and the Sheriff's Office.	$3,350.00	12/16/2025
Board of Elections	ANOTHER PRINTER INC	Provisional envelopes	$8,840.81	12/17/2025
Solid Waste	CAROLINA 1926 LLC	Carolina CAT, $12,432.55, Repairs to 826K	$12,432.55	12/17/2025

Contract Report
October - Decmeber 2025

Information Technology	DAVENPORT GROUP	Computers for new workstations at Operations Ctr	$5,487.00	12/18/2025
Facilities Management	CENTURY FIRE HOLDINGS LLC	REPAIRS TO THE FIRE SPRINKLER DRY SYSTEM AT SEC	$6,336.74	12/18/2025
Board of Elections	CONSOLIDATED PRESS INC	2026 Primary Training manuals	$6,597.00	12/18/2025
Economic Development	CLOUD CREATIONS INC	Implementation Services	$11,852.00	12/18/2025
Sheriff's Office	MTJ AMERICAN LLC	MATTRESSES FOR THE JAIL (150)	$14,100.00	12/18/2025
UCW Business Operations	GHD CONSULTING SERVICES, INC	TASK ORDER 8677-03 MARSHVILLE TANK REHAB	$141,642.00	12/18/2025
Sheriff's Office	MOTOROLA SOLUTIONS, INC	FIVE (5) MOTOROLA APX N70 RADIOS UCSO	$44,583.98	12/19/2025
Facilities Management	LAWRENCE ASSOCIATES PA	C-10069 Topography and Utility Survey	$4,000.00	12/22/2025
Facilities Management	JAIME RODRIGUEZ	OFFICE RENOVATIONS FOR PLANNING AT THE GC	$12,780.00	12/22/2025
Finance	DAYMARK RECOVERY SERVICES	RFP 2023-031 Alcohol and Drug Treatment Services	$32,383.00	12/22/2025
UCW Business Operations	FACILITY DYNAMICS ENGINEERNG CORPORATION	Contract 10066 Facility Dynamics Engineering Corp	$70,332.00	12/22/2025
Information Technology	DAVENPORT GROUP	Dell Pro Micro and Dell Pro 14 for asset replace	$76,345.00	12/22/2025
Information Technology	DAVENPORT GROUP	Dell Pro Micro and Dell Pro 14 for asset Health	$76,430.00	12/22/2025
MEDICAL EXAMINER	FACILITY DYNAMICS ENGINEERNG CORPORATION	C-10065 SPRAC Commissioning Services	$127,127.00	12/22/2025
Sheriff's Office	FLOCK GROUP INC	LICENSE PLATE READERS AND SOFTWARE	$145,600.00	12/22/2025
Facilities Management	Lawrence Associates PA	Topography and Utility Survey	$4,000.00	12/23/2025
Sheriff's Office	ATLANTIC TACTICAL INC	EQUIPMENT UCSO SRT	$5,310.75	12/23/2025
Facilities Management	Progressive Architecture Engineering, P.C.	Progressive AE will include Information and Communications Technology (ICT) Design Services. Details for the services included in the proposal attached dated December 8, 2025 and Union County 10.21.2025 Project Responsibility Matrix Communications, AV, Security Access and Surveillance.	$33,200.00	12/23/2025
Facilities Management	Facility Dynamics Engineering Corporation	Provide MPE commissioning services of the new UC Water Operation Center building located at 4600 Goldmine Road, Monroe, NC 28110.	$70,332.00	12/26/2025
Facilities Management	Facility Dynamics Engineering	Commissioning Services in support of the construction of the South Piedmont Regional Autopsy Center. Facility Dynamics Engineering is to provide commissioning support in the following project phases: Design Phase, Construction Phase (Execution Phase & Acceptance Phase), Post Acceptance Phase.	$127,127.00	12/26/2025
UCW - Water & Wastewater	VEOLIA WATER TECHNOLOGIES INC	VEOLIA, $5367.60, 12M SPROCKET	$5,367.60	12/29/2025
UCW - Water & Wastewater	HODGE INDUSTRIAL TECHNOLOGIES, LLC.	CHARLOTTE COMPRESSOR, $7229.14, CC DRYER REPLACEME	$7,229.14	12/29/2025
Information Technology	LANSWEEPER INC	Lansweeper Pro (Term:12/31/2025 - 08/24/2026)	$3,128.77	12/30/2025
Fleet Management	THE BOYD GROUP US INC	REPAIRS TO ASSET 29-23 -DEDUCTIBLE	$5,000.00	12/30/2025
Emergency Services	THE GOLDSHIP COMPANY LLC	Fuel Trailer	$9,000.00	12/30/2025
Parks & Recreation	SCHNABEL ENGINEERING SOUTH PC	Emergency Action Plan and Inundation Mapping	$23,400.00	12/30/2025
Human Services - Public Health	MCKESSON MEDICAL SURGICAL INC	Blanket PO to purchase vaccines	$15,000.00	12/31/2025
Human Services - Business Operations	DAVENPORT GROUP	Data Processing Equipment / SYS	$18,240.00	12/31/2025
Human Services - Business Operations	DAVENPORT GROUP	DATA PROCESSING EQUIPMENT/SYS	$44,830.00	12/31/2025
Emergency Communications	MOTOROLA SOLUTIONS, INC	Radio Replacement 2026	$124,982.05	12/31/2025

Fixed Price Term Agreement Spend	
Friedman's Premiere DBA iPromo (Big Union County)	$23,667.41
Unifirst Corporation	$10,351.93

Union County Government
Center
500 North Main Street
Monroe, North Carolina
www.unioncountync.gov

File #: 26-070 **Agenda Date:** 2/17/2026

TITLE:

Human Resources Reports for December 2025

INFORMATION CONTACT:

Julie Broome, Human Resources, Director, 704-283-3869

ACTION REQUESTED:

None - Information Only.

PRIOR BOARD ACTIONS:

None.

BACKGROUND:

These reports include all new hires, separations from service, and retirements for Union County Local Government for the month of December 2025.

FINANCIAL IMPACT:

None.

UNION COUNTY PERSONNEL REPORT
REPORT OF NEW HIRES

December 2025

Name	Hire Date	Position
FINANCE		
AUDREY H THOMPSON	12/1/25	FINANCE TECHNICIAN
HS - BUSINESS OPERATIONS		
DOSHIA F SWARINGEN	12/1/25	EXECUTIVE PROFESSIONAL
HS - SOCIAL SERVICES		
RUTH D ALVARADO	12/1/25	ELIGIBILITY SPECIALIST
JULIAN M RAMOS	12/1/25	ELIGIBILITY SPECIALIST
LINDA C REDICE	12/1/25	SENIOR SOCIAL WORKER
SYDNEY K WEBER	12/1/25	SENIOR SOCIAL WORKER
PLANNING		
JOHN E WEAR	12/1/25	SENIOR PLANNER
PUBLIC LIBRARY		
VICTORIA A ALVAREZ-ADAMS	12/1/25	LIBRARY ASSISTANT PT
SHERIFF/JAIL/FAC 80.5 HRS		
WYLDER Z KUHN	12/1/25	DEPUTY SHERIFF
SAMUEL L MULLIS	12/1/25	DEPUTY SHERIFF
TA - ASSESSMENT		
MICHAEL B NEWMAN	12/1/25	REAL ESTATE APPRAISER I
UCW - ENGINEERING		
KEVIN J LOESCHER	12/1/25	CONSTRUCTION PROGRAM MANAGER
UCW - WATER & WASTEWATER OPS		
JOSEPH D JURY-BOLING	12/1/25	UTILITY TECHNICIAN I

UNION COUNTY PERSONNEL REPORT
REPORT OF RETIREES AND SEPARATIONS FROM SERVICE

December 2025

Name	Hire Date	Separation Date	Position
RETIREES			
BUDGET & GRANTS MANAGEMENT			
JEFFREY S CATON	9/14/15	12/31/25	MANAGEMENT CONSULTANT
SHERIFF/JAIL/FACILITIES			
DENETTRA P ALLEN	5/15/95	12/31/25	CAPTAIN
SHERIFF/JAIL/FAC 80.5 HRS			
ERIC W DUNCAN	11/9/20	12/31/25	DETENTION OFFICER
SEPARATION FROM SERVICE			
BOARD OF ELECTIONS			
ELIZABETH M GORBEY	2/8/16	12/3/25	ONE STOP OFFICE SUPPORT
HAROLD C LOFLIN	8/21/19	12/3/25	ONE STOP OFFICE SUPPORT
MARY W BRECKENRIDGE	10/6/20	12/3/25	ONE STOP OFFICE SUPPORT
ANA D ROZZI	3/28/22	12/1/25	ONE STOP OFFICE SUPPORT
TONY W FOX	5/16/22	12/3/25	ONE STOP OFFICE SUPPORT
JOHN M ZAJAC	5/16/22	12/3/25	ONE STOP OFFICE SUPPORT
TAMMY L LATHAN	5/16/22	12/3/25	ONE STOP OFFICE SUPPORT
JOYCE W SUMMERVILLE	11/7/22	12/3/25	ONE STOP OFFICE SUPPORT
PENELOPE K TALLMAN	11/7/22	12/1/25	ONE STOP OFFICE SUPPORT
LATOYA L BENTION	10/7/23	12/3/25	ONE STOP OFFICE SUPPORT
MANISH MITTAL	11/4/24	12/3/25	ONE STOP OFFICE SUPPORT
NIKETA MITTAL	11/4/24	12/3/25	ONE STOP OFFICE SUPPORT
COUNTY MANAGER'S OFFICE			
MARIA A HRICIK	6/20/22	12/12/25	STRATEGY FACILITATOR
HS - BUSINESS OPERATIONS			
ROSARIO E BROWN	3/24/25	12/1/25	PATIENT RELATIONS SPECIALIST
HS - PUBLIC HEALTH			
TEMPLE D AYCOTH	7/24/17	12/18/25	PUBLIC HEALTH NURSE PT
PARKS AND RECREATION			
WESLEY R TAYLOR	8/11/25	12/4/25	PARK RANGER
SHERIFF/JAIL/FAC 80.5 HRS			
LOGAN E GRIFFIN	10/20/25	12/14/25	DETENTION OFFICER
TA - ASSESSMENT			
MICHAEL B NEWMAN	12/1/25	12/11/25	REAL ESTATE APPRAISER I

Union County Government
Center
500 North Main Street
Monroe, North Carolina
www.unioncountync.gov

File #: 26-085 **Agenda Date:** 2/17/2026

TITLE:

Tax Collector's Departmental Report for December 2025

INFORMATION CONTACT:

Kristen Foxworth, Tax Administration, Deputy Tax Administrator, 704-283-3591

ACTION REQUESTED:

None- Information Only.

PRIOR BOARD ACTIONS:

None.

BACKGROUND:

The report reflects the totals of all tax transactions within the Tax Collector's Office for the month of December 2025 as required by NCGS 105-350(7).

FINANCIAL IMPACT:

None.

UNION COUNTY
north carolina

Memorandum

To: Board of County Commissioners
Brian Matthews, County Manager
Lynn West, Clerk to the Board

From: Vann Harrell
Tax Administrator

Date: January 13, 2026

Re: Departmental Monthly Report

The Tax Collector's monthly/year to date collections report for the month ending December 31, 2025 is attached for your information and review.

Should you desire additional information, I will provide that at your request.

Attachment

VH/JM

Tax Administration | Revenue Division
500 North Main Street, Suite 119
Monroe, NC 28112
T 704-283-3848

DECEMBER 2025
PERCENTAGE FOR REGULAR TAX

DECEMBER 31, 2025 REGULAR TAX	2025	2024	2023	2022	2021
BEGINNING CHARGE	274,687,117.15	237,261,992.16	226,194,771.68	217,084,373.44	208,196,536.07
TAX CHARGE					
PUBLIC UTILITIES CHARGE					
DISCOVERIES	166,454.27				
NON DISCOVERIES	24,834.88	14,400.27	14,267.76	14,051.71	
RELEASES	(28,570.59)	(2,204.85)	(1,705.28)	(1,510.42)	(1,510.20)
TOTAL CHARGE	**274,849,835.71**	**237,274,187.58**	**226,207,334.16**	**217,096,914.73**	**208,195,025.87**
BEGINNING COLLECTIONS	173,410,588.72	237,054,329.75	226,099,383.81	217,019,054.12	208,145,288.29
COLLECTIONS	49,097,139.78	34,205.76	16,800.98	17,358.17	(815.70)
TOTAL COLLECTIONS	**222,507,728.50**	**237,088,535.51**	**226,116,184.79**	**217,036,412.29**	**208,144,472.59**
BALANCE OUTSTANDING	52,342,107.21	185,652.07	91,149.37	60,502.44	50,553.28
PERCENTAGE OF REGULAR	**80.96%**	**99.92%**	**99.96%**	**99.97%**	**99.98%**
OVERALL CHARGED	**274,849,835.71**	**237,274,187.58**	**226,207,334.16**	**217,096,914.73**	**208,195,025.87**
OVERALL COLLECTED	**222,507,728.50**	**237,088,535.51**	**226,116,184.79**	**217,036,412.29**	**208,144,472.59**
OVERALL PERCENTAGE	**80.96%**	**99.92%**	**99.96%**	**99.97%**	**99.98%**

DECEMBER 2025
PERCENTAGE FOR REGULAR TAX

DECEMBER 31, 2025 REGULAR TAX	2020	2019	2018	2017
BEGINNING CHARGE	192,181,201.53	186,540,147.30	180,717,811.44	186,663,147.61
TAX CHARGE				
PUBLIC UTILITIES CHARGE				
DISCOVERIES				
NON DISCOVERIES				
RELEASES	(46.23)			
TOTAL CHARGE	**192,181,155.30**	**186,540,147.30**	**180,717,811.44**	**186,663,147.61**
BEGINNING COLLECTIONS	192,111,397.73	186,443,190.86	180,660,278.06	186,616,103.20
COLLECTIONS	914.63	613.71	330.16	203.02
TOTAL COLLECTIONS	**192,112,312.36**	**186,443,804.57**	**180,660,608.22**	**186,616,306.22**
BALANCE OUTSTANDING	68,842.94	96,342.73	57,203.22	46,841.39
PERCENTAGE OF REGULAR	**99.96%**	**99.95%**	**99.97%**	**99.97%**
OVERALL CHARGED	**192,181,155.30**	**186,540,147.30**	**180,717,811.44**	**186,663,147.61**
OVERALL COLLECTED	**192,112,312.36**	**186,443,804.57**	**180,660,608.22**	**186,616,306.22**
OVERALL PERCENTAGE	**99.96%**	**99.95%**	**99.97%**	**99.97%**

DECEMBER 2025
PERCENTAGE FOR REGULAR TAX

DECEMBER 31, 2025 REGULAR TAX	**2016**
BEGINNING CHARGE	176,859,604.37
TAX CHARGE	
PUBLIC UTILITIES CHARGE	
DISCOVERIES	
NON DISCOVERIES	
RELEASES	
TOTAL CHARGE	**176,859,604.37**
BEGINNING COLLECTIONS	176,820,776.22
COLLECTIONS	261.54
TOTAL COLLECTIONS	**176,821,037.76**
BALANCE OUTSTANDING	38,566.61
PERCENTAGE OF REGULAR	**99.98%**
OVERALL CHARGED	**176,859,604.37**
OVERALL COLLECTED	**176,821,037.76**
OVERALL PERCENTAGE	**99.98%**

Union County Government
Center
500 North Main Street
Monroe, North Carolina
www.unioncountync.gov

File #: 26-091 **Agenda Date:** 2/17/2026

TITLE:

December 2025 Union County Public Schools - Monthly Report

INFORMATION CONTACT:

Beverly Liles, Finance, Director, 704-283-3675

ACTION REQUESTED:

None - Information Only.

PRIOR BOARD ACTIONS:

None.

BACKGROUND:

This is the monthly report from UCPS as required by the Budget Ordinance.

FINANCIAL IMPACT:

None.

UNION COUNTY PUBLIC SCHOOLS
EDUCATE • INNOVATE • GRADUATE

400 North Church Street
Monroe, NC 28112
704.296.9898
704.282.2171
www.ucpsnc.org

FINANCE DIVISION

To: Beverly Liles

From: Shanna McLamb

Date: January 20, 2026

RE: Monthly Reporting – Ordinance Sections XXIII

Pursuant to the requested information included in the BOCC annual budget ordinance, the below information has been provided to satisfy the requirements for monthly reporting. Notes have been provided for each requested item to provide explanation for items that are currently unavailable or incomplete due reporting capabilities related to the state software migration.

FY2026 Ordinance Section XXIII - as it appears in the ordinance document

In accordance with the NCGS §115C-429(c), the Board of County Commissioners calls for, for FY 2026, the books, records, audit reports, and other information bearing on the financial operation of UCPS listed below to be made available to the Board of Commissioners as set forth herein. Each of the monthly reports and counts described below is called for within ten business days of the close of each month, beginning with the close of July 2025.

(a) A monthly report of monthly and cumulative revenues and expenditures, by function code, for all funds by fund. In addition, the original adopted budget and revised or amended budget for revenues and expenditures, by function code.

(b) A monthly report of monthly expenditures, by project for appropriations outlined in section XXII and "Capital Projects Ordinance", including a brief summary of the status of the project.

(c) A monthly report of monthly expenditures, by project for all other capital projects, including a brief summary of the status of the project.

(d) A monthly report of transfers between function codes for all funds by fund. NOTE: There is no information to provide at this time.

(e) A monthly personnel count of locally funded employees and state funded employees broken down by function code from which they are paid, furthermore, the Board of County Commissioners requests not to receive the payroll records in response to this request.

(f) A monthly ADM count.

Thank you.

CC: Andrew G. Houlihan
Brian Matthews

In compliance with federal law, UCPS administers all educational programs, employment activities and admissions without discrimination against any person on the basis of gender, race, color, religion, national origin, age or disability.

Union County Public Schools
YTD Budget Report
December 31, 2025

FUND	FUND DESC	ACCT TYPE	2 Digit Purp	Purpose Description	Values Current Budget	YTD Rev/Exp	Encumb & Req	Rem Budget
10	**State**	Expense	**51**	Regular Instructions Services	$189,825,402.00	$92,588,539.02	$287,549.29	$96,949,313.69
			52	Special Populations Services	$41,839,370.65	$18,546,368.04	$0.00	$23,293,002.61
			53	Alternative Programs and Services	$5,185,776.74	$2,260,652.59	$0.00	$2,925,124.15
			54	School Leadership Services	$11,464,261.87	$6,178,855.69	$0.00	$5,285,406.18
			55	Co-Curricular Services	$6,987.53	$0.00	$0.00	$6,987.53
			58	School-Based Support Services	$11,816,563.74	$9,665,367.65	$0.00	$2,151,196.09
			61	Support and Development Services	$327,489.55	$125,040.23	$0.00	$202,449.32
			62	Special Population Support and Development Services	$346,291.08	$82,821.82	$0.00	$263,469.26
			63	Alternative Programs and Services Support and Development Services	$4,522.22	$7,944.51	$0.00	-$3,422.29
			64	Technology Support Services	$2,863,011.20	$1,339,779.80	$52,048.28	$1,471,183.12
			65	Operational Support Services	$35,557,198.95	$16,432,092.53	$492,236.86	$18,632,869.56
			66	Financial and Human Resource Services	$338,362.30	$86,716.62	$0.00	$251,645.68
			67	Accountability Services	$1,118.63	$0.00	$0.00	$1,118.63
			68	System-Wide Pupil Support Services	$14,073.29	$0.00	$0.00	$14,073.29
			69	Policy, Leadership and Public Relations Services	$639,983.09	$298,937.73	$0.00	$341,045.36
			71	Community Services	$0.00	$0.00	$0.00	$0.00
			72	Nutrition Services	$1,586.00	$8,046.43	$0.00	-$6,460.43
			81	Payments to Other Governmental Units	$0.00	-$15,629.94	$0.00	$15,629.94
			84	Unbudgeted Funds	$0.00	$0.00	$0.00	$0.00
		Expense Total			$300,231,998.84	$147,605,532.72	$831,834.43	$151,794,631.69
		Revenue	**33**	Other State Allocations for Current Operations	-$300,231,998.84	-$176,774,347.13	$0.00	-$123,457,651.71
		Revenue Total			-$300,231,998.84	-$176,774,347.13	$0.00	-$123,457,651.71
	State Total				**$0.00**	**-$29,168,814.41**	**$831,834.43**	**$28,336,979.98**
10 Total					**$0.00**	**-$29,168,814.41**	**$831,834.43**	**$28,336,979.98**
20	**Local**	Expense	**51**	Regular Instructions Services	$30,858,152.89	$16,352,276.70	$4,183,305.02	$10,322,571.17
			52	Special Populations Services	$4,960,449.00	$2,251,371.36	$2,806.27	$2,706,271.37
			53	Alternative Programs and Services	$5,413,543.00	$1,553,746.94	$1,114.74	$3,858,681.32
			54	School Leadership Services	$13,750,313.00	$7,721,961.63	$120,183.57	$5,908,167.80
			55	Co-Curricular Services	$2,509,849.51	$1,289,779.60	$107,910.53	$1,112,159.38
			58	School-Based Support Services	$10,223,627.01	$4,699,757.84	$187,200.96	$5,336,668.21
			61	Support and Development Services	$3,177,252.75	$1,519,818.87	$0.00	$1,657,433.88
			62	Special Population Support and Development Services	$408,978.00	$212,116.21	$0.00	$196,861.79
			63	Alternative Programs and Services Support and Development Services	$176,490.00	$85,864.80	$0.00	$90,625.20
			64	Technology Support Services	$4,400,773.01	$2,286,616.70	$45,074.78	$2,069,081.53
			65	Operational Support Services	$29,722,233.60	$15,467,435.42	$1,745,429.59	$12,509,368.59
			66	Financial and Human Resource Services	$9,160,881.00	$5,627,800.17	$398,238.34	$3,134,842.49
			67	Accountability Services	$636,630.00	$236,566.27	$51,577.55	$348,486.18
			68	System-Wide Pupil Support Services	$584,952.86	$282,087.93	$5,121.69	$297,743.24
			69	Policy, Leadership and Public Relations Services	$3,746,326.37	$2,003,101.73	$243,041.14	$1,500,183.50
			71	Community Services	$0.00	$0.00	$0.00	$0.00
			72	Nutrition Services	$442,377.00	$303,223.27	$0.00	$139,153.73
			81	Payments to Other Governmental Units	$13,667,960.00	$5,457,816.21	$0.00	$8,210,143.79
			86	Educational Foundations	$0.00	$0.00	$0.00	$0.00
			84	Unbudgeted Funds	$0.00	$0.00	$0.00	$0.00
		Expense Total			$133,840,789.00	$67,351,341.65	$7,091,004.18	$59,398,443.17

Union County Public Schools
YTD Budget Report
December 31, 2025

FUND	FUND DESC	ACCT TYPE	2 Digit Purp	Purpose Description	Current Budget	YTD Rev/Exp	Encumb & Req	Rem Budget
20	Local	Revenue	44	Local Sources - Unrestricted	-$133,840,789.00	-$65,800,591.85	$0.00	-$68,040,197.15
		Revenue Total			-$133,840,789.00	-$65,800,591.85	$0.00	-$68,040,197.15
	Local Total				**$0.00**	**$1,550,749.80**	**$7,091,004.18**	**-$8,641,753.98**
20 Total					**$0.00**	**$1,550,749.80**	**$7,091,004.18**	**-$8,641,753.98**
30	Federal	Expense	51	Regular Instructions Services	$1,707,041.89	$425,653.38	$452,684.49	$828,704.02
			52	Special Populations Services	$9,353,933.58	$3,610,588.59	$8,946.93	$5,734,398.06
			53	Alternative Programs and Services	$7,440,245.66	$2,637,904.42	$122,793.85	$4,679,547.39
			54	School Leadership Services	$181,922.29	$202,636.95	$84,892.18	-$105,606.84
			55	Co-Curricular Services	$0.00	$0.00	$0.00	$0.00
			58	School-Based Support Services	$956,735.61	$414,134.22	$90,208.80	$452,392.59
			61	Support and Development Services	$125,000.00	$0.00	$0.00	$125,000.00
			62	Special Population Support and Development Services	$158,415.20	$97,980.34	$0.00	$60,434.86
			63	Alternative Programs and Services Support and Development Services	$108,082.02	$47,091.72	$0.00	$60,990.30
			64	Technology Support Services	$0.00	$0.00	$0.00	$0.00
			65	Operational Support Services	$20,154.76	$4,243.02	$0.00	$15,911.74
			66	Financial and Human Resource Services	$0.00	$0.00	$0.00	$0.00
			67	Accountability Services	$0.00	$0.00	$0.00	$0.00
			68	System-Wide Pupil Support Services	$0.00	$0.00	$0.00	$0.00
			69	Policy, Leadership and Public Relations Services	$0.00	$0.00	$0.00	$0.00
			71	Community Services	$0.00	$0.00	$0.00	$0.00
			72	Nutrition Services	$35,940.00	$35,940.00	$0.00	$0.00
			81	Payments to Other Governmental Units	$823,304.75	$193,338.70	$0.00	$629,966.05
			82	Unbudgeted Funds	$1,601,970.79	$0.00	$0.00	$1,601,970.79
		Expense Total			$22,512,746.55	$7,669,511.34	$759,526.25	$14,083,708.96
		Revenue	33	Other State Allocations for Current Operations	-$22,512,746.55	-$8,871,240.39	$0.00	-$13,641,506.16
		Revenue Total			-$22,512,746.55	-$8,871,240.39	$0.00	-$13,641,506.16
	Federal Total				**$0.00**	**-$1,201,729.05**	**$759,526.25**	**$442,202.80**
30 Total					**$0.00**	**-$1,201,729.05**	**$759,526.25**	**$442,202.80**
40	Capital	Expense	51	Regular Instructions Services	$11,819,798.03	$2,654,807.54	$827,325.93	$8,337,664.56
			52	Special Populations Services	$50,000.00	$45,677.07	$7,352.26	-$3,029.33
			54	School Leadership Services	$0.00	$18,851.57	$0.00	-$18,851.57
			55	Co-Curricular Services	$1,850,000.00	$0.00	$300,000.00	$1,550,000.00
			58	School-Based Support Services	$0.00	$0.00	$0.00	$0.00
			64	Technology Support Services	$1,000,000.00	$486,542.80	$340,568.40	$172,888.80
			65	Operational Support Services	$5,552,350.82	$2,268,108.13	$3,103,030.68	$181,212.01
			69	Policy, Leadership and Public Relations Services	$35,000.00	$19,271.59	$1,313.15	$14,415.26
			90	Capital Outlay	$119,144,217.19	$43,127,036.32	$44,890,476.35	$31,126,704.52
			83	Unbudgeted Funds	$0.00	$0.00	$0.00	$0.00
			91	Capital Outlay	$0.00	$0.00	$0.00	$0.00
			92	Capital Outlay	$0.00	$0.00	$0.00	$0.00
		Expense Total			$139,451,366.04	$48,620,295.02	$49,470,066.77	$41,361,004.25
		Revenue	33	Other State Allocations for Current Operations	-$3,800,000.00	-$170,758.74	$0.00	-$3,629,241.26
			44	Local Sources - Unrestricted	-$135,651,366.04	-$46,848,801.30	$0.00	-$88,802,564.74
		Revenue Total			-$139,451,366.04	-$47,019,560.04	$0.00	-$92,431,806.00
	Capital Total				**$0.00**	**$1,600,734.98**	**$49,470,066.77**	**-$51,070,801.75**
40 Total					**$0.00**	**$1,600,734.98**	**$49,470,066.77**	**-$51,070,801.75**

Union County Public Schools
YTD Budget Report
December 31, 2025

FUND	FUND DESC	ACCT TYPE	2 Digit Purp	Purpose Description	Current Budget	YTD Rev/Exp	Encumb & Req	Rem Budget
50	School Nutrition	Expense	72	Nutrition Services	$21,643,877.00	$9,693,966.20	$0.00	$11,949,910.80
			81	Payments to Other Governmental Units	$940,000.00	$364,358.73	$0.00	$575,641.27
		Expense Total			$22,583,877.00	$10,058,324.93	$0.00	$12,525,552.07
		Revenue	33	Other State Allocations for Current Operations	-$12,712,980.56	-$5,791,423.65	$0.00	-$6,921,556.91
			44	Local Sources - Unrestricted	-$9,870,896.44	-$3,448,374.67	$0.00	-$6,422,521.77
		Revenue Total			-$22,583,877.00	-$9,239,798.32	$0.00	-$13,344,078.68
	School Nutrition Total				**$0.00**	**$818,526.61**	**$0.00**	**-$818,526.61**
50 Total					**$0.00**	**$818,526.61**	**$0.00**	**-$818,526.61**
57	After School	Expense	71	Community Services	$2,851,000.00	$1,178,613.54	$75,286.73	$1,597,099.73
			81	Payments to Other Governmental Units	$67,000.00	$0.00	$0.00	$67,000.00
		Expense Total			$2,918,000.00	$1,178,613.54	$75,286.73	$1,664,099.73
		Revenue	33	Other State Allocations for Current Operations	-$183,000.00	-$37,469.54	$0.00	-$145,530.46
			44	Local Sources - Unrestricted	-$2,735,000.00	-$58,602.50	$0.00	-$2,676,397.50
		Revenue Total			-$2,918,000.00	-$96,072.04	$0.00	-$2,821,927.96
	After School Total				**$0.00**	**$1,082,541.50**	**$75,286.73**	**-$1,157,828.23**
57 Total					**$0.00**	**$1,082,541.50**	**$75,286.73**	**-$1,157,828.23**
80	Other Special	Expense	51	Regular Instructions Services	$3,729,714.03	$1,574,687.03	$72,399.14	$2,082,627.86
			52	Special Populations Services	$5,338,342.13	$3,850,170.96	$2,372,436.08	-$884,264.91
			53	Alternative Programs and Services	$268,434.29	$215,665.12	$0.00	$52,769.17
			54	School Leadership Services	$0.00	$0.00	$0.00	$0.00
			55	Co-Curricular Services	$44,705.32	$7,897.95	$0.00	$36,807.37
			58	School-Based Support Services	$962,305.93	$456,773.11	$239,168.40	$266,364.42
			61	Support and Development Services	$10,237.21	$4,322.24	$0.00	$5,914.97
			62	Special Population Support and Development Services	$4,000.00	$2,480.61	$0.00	$1,519.39
			63	Alternative Programs and Services Support and Development Services	$0.00	$0.00	$0.00	$0.00
			64	Technology Support Services	$450,000.00	$21,969.52	$13,961.31	$414,069.17
			65	Operational Support Services	$833,187.39	$77,687.60	$21,699.93	$733,799.86
			66	Financial and Human Resource Services	$14,700.00	$41.08	$841.70	$13,817.22
			67	Accountability Services	$26,213.00	$26,212.79	$0.00	$0.21
			68	System-Wide Pupil Support Services	$0.00	$0.00	$0.00	$0.00
			69	Policy, Leadership and Public Relations Services	$200.00	$250.00	$0.00	-$50.00
			71	Community Services	$156,093.87	$54,781.22	$578.00	$100,734.65
			72	Nutrition Services	$0.00	$554.68	$0.00	-$554.68
			81	Payments to Other Governmental Units	$1,235.00	$1,488.72	$0.00	-$253.72
			82	Unbudgeted Funds	$0.00	$0.00	$0.00	$0.00
			86	Educational Foundations	$35,675.00	$35,675.00	$0.00	$0.00
			87	Scholarships	$105,985.41	$1,500.00	$0.00	$104,485.41
			84	Unbudgeted Funds	$0.00	$14,571.29	$0.00	-$14,571.29
		Expense Total			$11,981,028.58	$6,346,728.92	$2,721,084.56	$2,913,215.10
		Revenue	33	Other State Allocations for Current Operations	-$2,285,539.48	-$5,029,705.18	$0.00	$2,744,165.70
			44	Local Sources - Unrestricted	-$9,695,489.10	-$1,946,810.29	$0.00	-$7,748,678.81
		Revenue Total			-$11,981,028.58	-$6,976,515.47	$0.00	-$5,004,513.11
	Other Special Total				**$0.00**	**-$629,786.55**	**$2,721,084.56**	**-$2,091,298.01**
80 Total					**$0.00**	**-$629,786.55**	**$2,721,084.56**	**-$2,091,298.01**
Grand Total					**$0.00**	**-$25,947,777.12**	**$60,948,802.92**	**-$35,001,025.80**

Capital Projects
December 2025

Description	Project Type	Revised Budget	Actuals	Encumbrances	Act/Enc/Req	AvailableBudget
BOND UNALLOCATED SALES TAX	BOND	$14,247.00	$0.00	$0.00	$0.00	$14,247.00
EAST ELEMENTARY - NEW SCHOOL	BOND	$44,092,589.00	$43,504,719.38	$256,277.72	$43,760,997.10	$331,591.90
EAST UNION MIDDLE PHASE II	BOND	$28,430,000.00	$0.00	$27,751,185.00	$27,751,185.00	$678,815.00
FOREST HILLS HIGH - NEW SCHOOL	BOND	$104,939,411.00	$91,549,344.47	$2,113,688.19	$93,652,336.83	$11,276,378.34
PWHS BOND PROJECT - NEW SCH	BOND	$10,995,000.00	$46,900.00	$34,000.00	$80,900.00	$10,914,100.00
SUN VALLEY HIGH SCHOOL BOND	BOND	$8,431,976.47	$8,431,976.47	$0.00	$8,431,976.47	$0.00
TRANSPORTATION CTR BOND	BOND	$1,831,049.34	$1,831,049.34	$0.00	$1,831,049.34	$0.00
WESTERN UNION ELEM BOND	BOND	$105,500.50	$105,500.50	$0.00	$105,500.50	$0.00
FY23 BAND UNIFORMS & EQUIP	CIP	$50,000.00	$49,623.97	$0.00	$49,623.97	$376.03
FY23 BUILDING SYSTEMS	CIP	$8,639,286.00	$8,253,095.27	$234,501.07	$8,486,596.34	$151,689.66
FY23 EXPANSIONS & RENOV	CIP	$5,833,103.00	$5,535,779.94	$273,073.47	$5,786,054.41	$24,249.59
FY23 FURNITURE & EQUIPMENT	CIP	$275,000.00	$275,000.00	$0.00	$275,000.00	$0.00
FY23 PAINTING	CIP	$714,000.00	$704,600.00	$0.00	$704,600.00	$9,400.00
FY23 ROOFING	CIP	$1,870,000.00	$1,634,370.74	$5,057.32	$1,639,428.06	$230,571.94
FY23 VEHICLES & EQUIPMENT	CIP	$461,031.00	$461,031.00	$0.00	$461,031.00	$0.00
FY24 ADA PROJECTS	CIP	$144,900.10	$143,985.98	$0.00	$143,985.98	$914.12
FY24 BAND UNIFORMS & EQUIP	CIP	$50,000.00	$49,816.20	$0.00	$49,816.20	$183.80
FY24 BUILDING SYSTEMS	CIP	$8,598,550.00	$5,044,850.44	$698,238.66	$5,733,016.99	$2,855,460.90
EAST UNION MIDDLE DESIGN	CIP	$2,721,015.00	$1,367,894.59	$517,425.23	$1,885,319.82	$835,695.18
FY24 EXPANSION & RENOVATIONS	CIP	$4,719,548.00	$2,945,137.69	$335,377.26	$3,280,514.95	$1,439,033.05
FY24 FURNITURE & EQUIPMENT	CIP	$120,750.00	$66,388.46	$0.00	$66,388.46	$54,361.54
MARVIN RIDGE HIGH HVAC CONTROLS	CIP	$1,129,013.00	$364,824.15	$21,438.90	$279,511.32	$742,749.95
FY24 PAINTING	CIP	$1,298,325.00	$1,082,354.51	$0.00	$1,082,354.51	$215,970.49
FY24 ROOFING	CIP	$2,307,946.00	$1,247,923.45	$372,936.30	$1,620,859.75	$687,086.25
FY24 SAFETY & SECURITY	CIP	$505,943.00	$391,520.94	$19,049.62	$410,570.56	$95,372.44
FY24 TRANSPORTATION VEH & EQUIP	CIP	$421,000.00	$421,000.00	$0.00	$421,000.00	$0.00
FY24 VEHICLES & EQUIPMENT	CIP	$970,043.00	$956,694.37	$2,983.15	$959,677.52	$10,365.48
FY25 BAND UNIFORMS & EQUIP	CIP	$50,000.00	$49,998.03	$0.00	$49,998.03	$1.97
FY25 BUILDING SYSTEMS	CIP	$3,332,600.00	$1,476,805.61	$340,224.48	$1,756,180.09	$1,515,569.91
FY25 EXPANSION & RENOVATIONS	CIP	$4,469,410.00	$2,746,990.35	$188,409.53	$2,935,399.88	$1,534,010.12
FY25 FURNITURE & EQUIPMENT	CIP	$2,500,000.00	$710,285.35	$434,203.09	$1,093,743.70	$1,355,511.56
MARVIN RIDGE HIGH CHILLERS	CIP	$2,640,000.00	$1,849,185.91	$111,381.36	$1,958,667.27	$679,432.73
FY25 SAFETY & SECURITY	CIP	$468,600.00	$384,188.11	$0.00	$384,188.11	$84,411.89
FY25 VEHICLES & EQUIPMENT	CIP	$3,020,425.00	$2,836,950.69	$177,060.36	$3,014,011.05	$6,413.95
FY26 VEHICLES & EQUIPMENT	CIP	$0.00	$5,344.52	$0.00	$5,344.52	($5,344.52)
LAPTOP LEASES	CIP	$13,163,359.75	$12,854,718.83	$2,338,467.13	$15,193,185.96	($2,029,826.21)
FY26 LAPTOPS	CIP	$4,490,753.00	$1,626,111.48	$2,483,636.09	$4,109,747.57	$381,005.43
FY26 BAND	CIP	$50,000.00	$0.00	$49,999.98	$49,999.98	$0.02
FY26 SCH NUTRITION	CIP	$250,000.00	$0.00	$0.00	$0.00	$250,000.00
FY26 SPEC PROJ/ALT FUNDING	CIP	$607,000.00	$0.00	$0.00	$0.00	$607,000.00
FY26 BUILDING SYSTEMS	CIP	$8,097,375.00	$0.00	$43,725.00	$43,725.00	$8,053,650.00
FY26 EXPANSIONS & RENOV	CIP	$1,577,000.00	$0.00	$0.00	$0.00	$1,577,000.00
FY26 CAPITAL VEH.EQU	CIP	$783,000.00	346,358.59	293,806.34	$640,164.93	$142,835.07
FY26 TRANS VEH.EQ	CIP	$560,000.00	$554,148.73	$0.00	$554,148.73	$5,851.27
FY26 PAINTING	CIP	$1,298,838.00	$0.00	$0.00	$0.00	$1,298,838.00
FY26 ROOFING	CIP	$3,500,000.00	$0.00	$0.00	$0.00	$3,500,000.00
FY26 SAFETY & SECURITY	CIP	$194,063.00	$0.00	$42,061.95	$42,061.95	$152,001.05
STATE CAPITAL IMPROVEMENT FUNDS		$1,800,000.00	$1,811,043.62	$0.00	$1,811,043.62	($11,043.62)

PURPOSE / FUNCTION	OBJECT CODE	DESCRIPTION	SCHOOL FUND	EXPENSE FUND	GRANT FUND	NUTRITION FUND	PROGRAM FUND	REVENUE FUND	GRAND TOTAL
	111	**SUPERINTENDENT**	**1**						**1**
6900		Policy, Leadership and Public Relations Services	1						1
	113	**DIRECTOR/SUPERVISOR**	**3**	**22**			**1**		**26**
5500		Co-Curricular Services		2					2
6100		Support and Development Services		8					8
6100		Support and Development Services		1					1
6200		Special Population Support and Development Services	1	2					3
6300		Alternative Programs and Services Support and Development Services		1					1
6400		Technology Support Services		3					3
6500		Operational Support Services	1						1
6500		Operational Support Services		1					1
6600		Financial and Human Resource Services		1					1
6800		System-Wide Pupil Support Services		1					1
6900		Policy, Leadership and Public Relations Services		2					2
7100		Community Services					1		1
7200		Nutrition Services	1						1
	114	**PRINCIPAL**	**52**	**1**					**53**
5400		School Leadership Services	52	1					53
	115	**FINANCE OFFICER**	**1**						**1**
6600		Financial and Human Resource Services	1						1
	116	**ASSISTANT PRINCIPAL(NON TEACH)**	**44**	**45**					**89**
5400		School Leadership Services	44	45					89
	117	**ASSISTANT PRINCIPAL-OTH ASSIGN**	**3**	**5**					**8**
5400		School Leadership Services	3	5					8
	118	**ASSISTANT SUPERINTENDENT**	**2**	**3**					**5**
6600		Financial and Human Resource Services		1					1
6900		Policy, Leadership and Public Relations Services	2	2					4
	121	**TEACHER**	**2188**	**19**	**76**			**8**	**2291**
5100		Regular Instructions Services	1416	18	6				1440
5100		Regular Instructions Services		1					1
5100		Regular Instructions Services	167						167
5100		Regular Instructions Services	13						13
5100		Regular Instructions Services	123						123
5100		Regular Instructions Services	118						118
5100		Regular Instructions Services	56						56
5200		Special Populations Services	164		45			2	211
5200		Special Populations Services	21		2				23
5200		Special Populations Services	47						47
5200		Special Populations Services	46						46
5300		Alternative Programs and Services	17						17
5300		Alternative Programs and Services			14				14
5300		Alternative Programs and Services			9			6	15
	122	**INTERIM TEACHER**		**8**					**8**
5100		Regular Instructions Services		8					8
	123	**JROTC TEACHER**						**11**	**11**
5100		Regular Instructions Services						11	11
	124	**FOREIGN EXCHANGE (VIF)**	**116**						**116**
5100		Regular Instructions Services	20						20
5100		Regular Instructions Services	90						90
5200		Special Populations Services	5						5
5200		Special Populations Services	1						1
	127	**MASTER TEACHER**	**11**	**1**					**12**
5100		Regular Instructions Services	11	1					12
	131	**INSTRUCTIONAL SUPPORT I**	**195**	**33**	**3**			**5**	**236**
5100		Regular Instructions Services	10						10
5200		Special Populations Services	5	1					6
5200		Special Populations Services	2					1	3
5300		Alternative Programs and Services	5	5					10
5300		Alternative Programs and Services			2				2
5800		School-Based Support Services	42	5					47
5800		School-Based Support Services	84	22	1			2	109
5800		School-Based Support Services	47					2	49
	132	**INSTRUCTIONAL SUPPORT II**	**41**		**2**			**1**	**44**
5200		Special Populations Services	40		2				42
5200		Special Populations Services	1					1	2
	133	**PSYCHOLOGIST**	**16**						**16**
5200		Special Populations Services	16						16
	135	**INSTRUCTIONAL FACILITATORS**	**40**	**10**	**1**			**4**	**55**
5100		Regular Instructions Services	23	10					33
5100		Regular Instructions Services	4						4
5200		Special Populations Services	8						8
5200		Special Populations Services	2						2
5200		Special Populations Services	3						3
5300		Alternative Programs and Services						4	4
5800		School-Based Support Services			1				1
	142	**TEACHER ASSISTANT - NCLB**	**277**	**243**	**55**			**7**	**582**
5100		Regular Instructions Services	20	230					250
5200		Special Populations Services	217		34				251
5200		Special Populations Services	30		7				37
5200		Special Populations Services	2		1				3

5300		Alternative Programs and Services	6	13					19
5300		Alternative Programs and Services			6				6
5300		Alternative Programs and Services			7			7	14
5800		School-Based Support Services	2						2
	143	**TUTOR**	**25**	**65**	**21**				**111**
5300		Alternative Programs and Services	25	65	21				111
	144	**INTERPRETER, BRAILLIST, TRANSL**	**6**		**4**			**4**	**14**
5200		Special Populations Services	6					2	8
5200		Special Populations Services						2	2
5300		Alternative Programs and Services			4				4
	145	**THERAPIST**	**25**	**5**					**30**
5800		School-Based Support Services	25	5					30
	146	**SPECIALIST (SCHOOL BASED)**	**22**	**17**	**12**			**2**	**53**
5200		Special Populations Services	2					1	3
5200		Special Populations Services	2						2
5200		Special Populations Services						1	1
5300		Alternative Programs and Services	17	10					27
5300		Alternative Programs and Services			7				7
5800		School-Based Support Services		1					1
5800		School-Based Support Services			1				1
5800		School-Based Support Services		4					4
5800		School-Based Support Services	1	2					3
5800		School-Based Support Services			4				4
	147	**MONITOR**	**64**	**1**					**65**
5800		School-Based Support Services		1					1
6500		Operational Support Services	64						64
	151	**OFFICE SUPPORT**	**18**	**182**	**3**	**5**	**3**		**211**
5400		School Leadership Services	4	47					51
5400		School Leadership Services	5	51					56
5800		School-Based Support Services	8	42					50
5800		School-Based Support Services		10					10
6100		Support and Development Services		9					9
6100		Support and Development Services	1						1
6200		Special Population Support and Development Services		1	3				4
6500		Operational Support Services		1					1
6500		Operational Support Services		1					1
6600		Financial and Human Resource Services		11					11
6600		Financial and Human Resource Services		1					1
6800		System-Wide Pupil Support Services		1					1
6900		Policy, Leadership and Public Relations Services							
6900		Policy, Leadership and Public Relations Services		1					1
6900		Policy, Leadership and Public Relations Services		5					5
6900		Policy, Leadership and Public Relations Services		1					1
7100		Community Services					3		3
7200		Nutrition Services				5			5
	152	**TECHNICIAN**		**41**					**41**
5800		School-Based Support Services		1					1
6400		Technology Support Services		40					40
6700		Accountability Services							
	153	**ADMINISTRATIVE SPECIALIST**		**58**	**2**	**7**	**1**		**68**
5800		School-Based Support Services		13					13
6100		Support and Development Services		5					5
6100		Support and Development Services		1					1
6300		Alternative Programs and Services Support and Development Services			2				2
6500		Operational Support Services		1					1
6600		Financial and Human Resource Services		11					11
6600		Financial and Human Resource Services		2					2
6600		Financial and Human Resource Services		1					1
6600		Financial and Human Resource Services		13					13
6600		Financial and Human Resource Services		1					1
6700		Accountability Services		1					1
6800		System-Wide Pupil Support Services		5					5
6900		Policy, Leadership and Public Relations Services		1					1
6900		Policy, Leadership and Public Relations Services		3					3
7100		Community Services					1		1
7200		Nutrition Services				7			7
	171	**DRIVER**	**237**	**5**					**242**
6500		Operational Support Services	237	5					242
	173	**CUSTODIAN**	**247**						**247**
6500		Operational Support Services	247						247
7100		Community Services							
	174	**CAFETERIA WORKER**				**196**			**196**
7200		Nutrition Services				196			196
	175	**SKILLED TRADES**	**44**	**128**		**1**		**1**	**174**
6500		Operational Support Services	44	20					64
6500		Operational Support Services		108				1	109
7200		Nutrition Services				1			1
	176	**MANAGER**				**51**	**11**		**62**
7100		Community Services					11		11
7200		Nutrition Services				51			51
	178	**DAY CARE/BEFORE/AFTER SCH CARE**					**58**		**58**
7100		Community Services					58		58

GRAND TOTAL BY FUND	3678	892	179	260	74	43	5126

Union County Public Schools
40th Day Erollment
10/21/25

Student Name	KG	1st	2nd	3rd	4th	5th	6th	7th	8th	9th	10th	11th	12th	13th	Total
Antioch Elementary	111	111	122	146	155	151	0	0	0	0	0	0	0	0	796
Benton Heights Elementary School of the Arts	70	69	77	70	71	68	0	0	0	0	0	0	0	0	425
East Elementary	59	61	66	61	68	67	0	0	0	0	0	0	0	0	382
Fairview Elementary School	73	59	50	80	71	61	0	0	0	0	0	0	0	0	394
Hemby Bridge Elementary School	60	63	85	82	76	100	0	0	0	0	0	0	0	0	466
Indian Trail Elementary School	102	91	122	105	103	105	0	0	0	0	0	0	0	0	628
Kensington Elementary School	101	108	114	131	187	183	0	0	0	0	0	0	0	0	824
Marshville Elementary School	67	66	80	58	58	71	0	0	0	0	0	0	0	0	400
Marvin Elementary School	72	77	93	105	131	142	0	0	0	0	0	0	0	0	620
New Salem Elementary School	46	44	40	35	44	48	0	0	0	0	0	0	0	0	257
New Town Elementary	72	98	102	119	111	136	0	0	0	0	0	0	0	0	638
Poplin Elementary School	91	106	125	142	129	125	0	0	0	0	0	0	0	0	718
Porter Ridge Elementary School	106	110	116	111	144	126	0	0	0	0	0	0	0	0	713
Prospect Elementary School	69	77	61	65	56	62	0	0	0	0	0	0	0	0	390
Rea View Elementary	86	96	103	93	118	116	0	0	0	0	0	0	0	0	612
Rock Rest Elementary School	69	40	78	66	68	63	0	0	0	0	0	0	0	0	384
Rocky River Elementary	84	84	82	101	88	98	0	0	0	0	0	0	0	0	537
Sandy Ridge Elementary School	54	55	73	88	97	111	0	0	0	0	0	0	0	0	478
Sardis Elementary School	64	82	81	67	92	68	0	0	0	0	0	0	0	0	454
Shiloh Valley Elementary School	0	0	0	202	197	157	0	0	0	0	0	0	0	0	556
Shiloh Valley Primary School	164	143	189	0	0	0	0	0	0	0	0	0	0	0	496
Stallings Elementary School	121	118	123	137	144	128	0	0	0	0	0	0	0	0	771
Union Elementary School	56	45	50	37	43	60	0	0	0	0	0	0	0	0	291
Unionville Elementary School	98	89	117	110	135	96	0	0	0	0	0	0	0	0	645
Walter Bickett Education Center	0	0	0	0	0	0	0	0	0	0	0	0	0	0	0
Walter Bickett Elementary School	59	71	81	66	90	87	0	0	0	0	0	0	0	0	454
Waxhaw Elementary School	81	93	94	96	105	107	0	0	0	0	0	0	0	0	576
Weddington Elementary School	66	84	108	103	101	143	0	0	0	0	0	0	0	0	605
Wesley Chapel Elementary School	95	96	112	149	125	134	0	0	0	0	0	0	0	0	711
Western Union Elementary School	79	56	86	95	91	95	0	0	0	0	0	0	0	0	502
Wingate Elementary School	73	62	66	62	70	58	0	0	0	0	0	0	0	0	391
Elementary Total	**2348**	**2354**	**2696**	**2782**	**2968**	**2966**	**0**	**0**	**0**	**0**	**0**	**0**	**0**	**0**	**16114**
Cuthbertson Middle School	0	0	0	0	0	0	413	418	447	0	0	0	0	0	1278
East Union Middle School	0	0	0	0	0	0	205	207	245	0	0	0	0	0	657
Health Sciences Academy at Monroe Middle	0	0	0	0	0	0	223	255	285	0	0	0	0	0	763
Marvin Ridge Middle School	0	0	0	0	0	0	392	405	453	0	0	0	0	0	1250
Parkwood Middle School	0	0	0	0	0	0	267	307	295	0	0	0	0	0	869
Piedmont Middle School	0	0	0	0	0	0	312	296	291	0	0	0	0	0	899
Porter Ridge Middle School	0	0	0	0	0	0	482	501	476	0	0	0	0	0	1459
Sun Valley Middle School	0	0	0	0	0	0	327	304	311	0	0	0	0	0	942
Weddington Middle School	0	0	0	0	0	0	436	424	451	0	0	0	0	0	1311
Middle Totall	**0**	**0**	**0**	**0**	**0**	**0**	**3057**	**3117**	**3254**	**0**	**0**	**0**	**0**	**0**	**9428**
Central Academy of Technology and Arts	0	0	0	0	0	0	0	0	0	219	229	220	217	0	885
Cuthbertson High School	0	0	0	0	0	0	0	0	0	461	438	433	472	0	1804
Forest Hills High School	0	0	0	0	0	0	0	0	0	266	230	248	187	0	931
Marvin Ridge High School	0	0	0	0	0	0	0	0	0	465	462	503	503	0	1933
Monroe High School	0	0	0	0	0	0	0	0	0	364	344	289	184	0	1181
Parkwood High School	0	0	0	0	0	0	0	0	0	265	286	272	243	0	1066
Piedmont High School	0	0	0	0	0	0	0	0	0	365	280	316	293	0	1254
Porter Ridge High School	0	0	0	0	0	0	0	0	0	512	448	401	420	0	1781
South Providence	0	0	0	0	0	0	3	12	16	24	7	10	2	0	74
Sun Valley High School	0	0	0	0	0	0	0	0	0	295	305	301	331	0	1232
Union County Early College	0	0	0	0	0	0	0	0	0	76	85	75	63	29	328
Weddington High School	0	0	0	0	0	0	0	0	0	475	507	479	441	0	1902
Wolfe School	0	0	0	0	0	0	7	7	6	12	8	15	55	0	110
High Total	**0**	**0**	**0**	**0**	**0**	**0**	**10**	**19**	**22**	**3799**	**3629**	**3562**	**3411**	**29**	**14481**
												District Total			**40023**

Union County, NC

Staff Report

Union County Government
Center
500 North Main Street
Monroe, North Carolina
www.unioncountync.gov

File #: 26-094 **Agenda Date:** 2/17/2026

TITLE:

Union EMS Quarterly Financial Statements

INFORMATION CONTACT:

Beverly Liles, Finance, Director, 704-283-3675

ACTION REQUESTED:

None - Information Only.

PRIOR BOARD ACTIONS:

None.

BACKGROUND:

Union EMS provides unaudited quarterly reports and an annual audited financial report to the County as required by contract terms.

FINANCIAL IMPACT:

None.

Union Emergency Medical Services

January 23, 2026

Mr. Brian Matthews, County Manager
Union County
500 North Main St., Suite 901
Monroe N.C. 28112

Mr. Matthews,

In accordance with the Union EMS agreement, enclosed are the unaudited financial statements and the detailed schedules on receivables and liabilities for the period ending December 31, 2025. Please keep in mind when reviewing these statements and schedules that they are prepared on a modified accrual basis. Therefore, there will be timing difference from this basis as compared to a cash basis.

If you have any questions, please contact me at tina.hampton@atriumhealth.org.

Sincerely,

Tina Hampton

Tina Hampton
Director, Financial Services, Atrium Health

CC: Denise White, VP, Facility Executive & Chief Nurse Executive, Atrium Health
Kim LaPointe, Area VP Financial Operations NSW Charlotte
David Hyatt, Director, EMS
Beverly Liles, Finance Director
Blake Hart, Budget Director
Patrick Niland, Assistant County Manager

Union Emergency Medical Services

QUARTERLY UNAUDITED FINANCIAL REPORTS

AS OF DECEMBER 31, 2025

PAGE

1. UNAUDITED STATEMENTS OF ASSETS AND LIABILITIES
2. UNAUDITED COMPARATIVE STATEMENTS OF OPERATIONS
3. UNAUDITED STATEMENTS OF SOURCES AND USES OF CASH
4. ACCOUNT RECEIVABLE AND ACCOUNTS PAYABLE ANALYSIS
5. SCHEDULE OF EXCESS CASH AVAILABLE

UNION EMERGENCY MEDICAL SERVICES
Statements of Assets and Liabilities
December 31, 2025

ASSETS

CURRENT ASSETS	December 2025	June 2025	$ CHANGE
Cash and cash equivalents	5,751,864	5,727,978	$23,886
Patient accounts receivable - net	1,434,963	1,676,836	($241,873)
Other accounts receivable	84,013	14,858	$69,155
TOTAL CURRENT ASSETS	7,270,840	7,419,672	(148,832)
TOTAL ASSETS	$7,270,840	$7,419,672	($148,832)

LIABILITIES AND FUND BALANCE

CURRENT LIABILITIES			
Accounts payable	$1,720,949	$2,411,102	($690,153)
Salaries and Wages Payable	1,600,936	995,009	$605,927
Curr Port LTD - Notes Payable	-	74,314	(74,314)
Other liabilities and accruals	9,773	57,618	($47,845)
TOTAL CURRENT LIABILITIES	3,331,658	3,538,043	(206,385)
FUND BALANCE			
Unrestricted	3,439,182	3,381,629	57,553
Restricted	500,000	500,000	-
TOTAL FUND BALANCE	3,939,182	3,881,629	57,553
TOTAL LIABILITIES AND FUND BALANCE	$7,270,840	$7,419,672	($148,832)

These statements are prepared on a modified accrual basis and not prepared in accordance with GAAP.

UNION EMERGENCY MEDICAL SERVICES
COMPARATIVE STATEMENTS OF OPERATIONS
For the Month and Year to Date Ended December 31, 2025

CURRENT MONTH				YEAR-TO-DATE		
ACTUAL	BUDGET	% CHANGE		ACTUAL	BUDGET	% CHANGE
			OPERATIONS			
			OPERATING REVENUE			
$477,162	$355,707	34%	Basic Life Support Revenue	$2,690,228	$2,134,242	26%
513,600	598,601	-14%	Advanced Life Support Revenue	3,052,729	3,591,606	-15%
780	801	-3%	Other Patient Revenue	3,889	4,806	-19%
190,726	166,090	15%	Mileage Revenue	1,052,846	996,540	6%
1,182,268	1,121,199	5%	TOTAL PATIENT REVENUE	6,799,692	6,727,194	1%
605,289	493,317	23%	TOTAL REVENUE DEDUCTIONS	3,031,047	2,959,901	2%
576,979	627,882	-8%	NET PATIENT REVENUE	3,768,645	3,767,293	0%
842,963	842,963	0%	County Funding Revenue	5,057,778	5,057,778	0%
1,991	2,935	-32%	OTHER OPERATING REVENUE	42,154	17,610	139%
1,421,933	1,473,780	-4%	TOTAL OPERATING REVENUE	8,868,577	8,842,681	0%
			OPERATING EXPENSES			
921,159	857,129	7%	Salaries & Wages	5,183,193	5,142,774	1%
175,378	293,436	-40%	Benefits	1,324,626	1,760,616	-25%
1,096,537	1,150,565	-5%	TOTAL PERSONNEL	6,507,819	6,903,390	-6%
63,442	64,921	-2%	Supplies	450,587	389,526	16%
38,201	39,590	-4%	Professional Fees	253,988	237,540	7%
14,996	44,600	-66%	Purchased Services	239,931	267,601	-10%
49,108	37,290	32%	Insurance	249,857	223,740	12%
13,193	3,413	287%	Utilities	34,574	20,478	69%
204,791	133,401	54%	Other Operating Expense	771,325	800,406	-4%
1,480,268	1,473,780	0%	TOTAL OPERATING EXPENSES	8,508,081	8,842,681	-4%
(58,335)	-	-100%	RESULTS OF OPERATIONS	360,496	-	100%
			NON-OPERATING REVENUE (EXPENSE)			
1,572	-	100%	Interest Income	28,801	-	100%
-	-	0%	Interest Expense	(1,931)	-	-100%
1,572	-	100%	TOTAL NON-OPERATING REVENUE (EXPENSE)	26,870	-	100%
			CAPITAL			
			REVENUE			
-	44,410	-100%	County Funding	-	266,460	-100%
			EXPENSES			
-	-	0%	Proceeds from Sale/Disposal of Fixed Assets	38,890	-	100%
(116,813)	-	-100%	Equipment	(116,813)	-	-100%
(197,268)	(44,410)	344%	Vehicles	(251,890)	(266,460)	-5%
(314,081)	(44,410)	607%	Capital Expenses Total	(329,813)	(266,460)	24%
(314,081)	-	-100%	TOTAL CAPITAL MARGIN	(329,813)	-	-100%
			TOTAL MARGIN			
(370,844)	-	-100%	TOTAL MARGIN	$57,553	-	100%
			STATISTICS			
1,560	1,480	5%	TRIPS	9,055	8,880	2%

These statements are prepared on a modified accrual basis and not prepared in accordance with GAAP.

UNION EMERGENCY MEDICAL SERVICES

Statements of Sources and Uses of Cash
For the Year to Date Ended December 31, 2025

	Y-T-D FY 2026
CASH FLOWS FROM OPERATING ACTIVITIES	
Cash Received from Patients	4,277,925
Cash Received from Union County	5,057,778
Cash Paid for Goods and Services	(3,902,926)
Cash Paid to Employees for Services	(5,034,599)
Net Cash Provided by Operating Activities	398,178
CASH FLOWS FROM CAPITAL AND RELATING FINANCING ACTIVITIES	
Purchases of Property and Equipment	(368,703)
Proceeds/(Payments) from Notes Payable	(74,314)
Proceeds for Sale of Fixed Assets	38,890
Net Cash Used in Capital and Related Financing Activities	(404,127)
CASH FLOWS FROM INVESTING ACTIVITIES	
Interest Income	31,766
Interest Expense	(1,931)
Net Cash Provided by Investing Activities	29,835
NET INCREASE (DECREASE) IN CASH AND CASH EQUIVALENTS	23,886
Cash and Equivalents at Beginning of Year	5,727,978
CASH AND CASH EQUIVALENTS - December 31, 2025	5,751,864
RECONCILIATION OF OPERATING INCOME TO NET CASH PROVIDED BY OPERATING ACTIVITIES	
Operating Income	$360,496
Adjustments to Reconcile Operating Income to Cash Provided by Operating Activities:	
(Increase) Decrease in Patient Account Receivable, Net	241,873
Change in Other Operating Assets and Liabilities	(204,191)
Net Cash Provided by Operating Activities	398,178

These statements are prepared on a modified accrual basis and not prepared in accordance with GAAP.

Union Emergency Medical Services

DECEMBER 2025

Quarterly Report on Receivables

	Aging of Receivables					
	0-30	31-60	61-90	91-120	over 120	Total
Gross Patient A/R	$1,536,427	$289,590	$471,143	$187,307	$1,269,110	$3,753,577
Other A/R	$84,014	$0	$0	$0	$0	$84,014
Total Receivables	$1,620,441	$289,590	$471,143	$187,307	$1,269,110	$3,837,591
Allowance						($2,318,615)
Net Receivables						$1,518,976

Collection Rates		
	Total Billed	Total adjusted Collection Rate
Quarter Ending September 2025	$3,464,703	58%
Quarter Ending December 2025	$3,334,989	63%
Quarter Ending March 2026	$0	0%
Quarter Ending June 2026	$0	0%
Fiscal Year to Date	**$6,799,692**	**60%**

Quarterly Report on Payables

	Aging of Payables					
	0-30	31-60	61-90	91-120	over 120	Total
Vendor Payables	$1,720,949	$0	$0	$0	$0	$1,720,949
Accrued Payables	$1,600,936	$0	$0	$0	$0	$1,600,936
Current Portion of Notes Payable	$0	$0	$0	$0	$0	$0
Other Liabilities	$9,773	$0	$0	$0	$0	$9,773
Total Liabilities	$3,331,658	$0	$0	$0	$0	$3,331,658

UNION EMS

EXCESS CASH AVAILABLE

For the Month and Year to Date Ended December 31, 2025

Cash & Cash Equivalents	$5,751,864
Less:	
Accounts Payable	1,720,949
Salaries & Wages Payable	1,600,936
Other Liabilities & Accruals	9,773
TOTAL LIABILITIES	3,331,658
Net Cash from Operations	$2,420,206
Less: Restricted Fund Balance	500,000
Excess Cash Available Before Capital Committed	$1,920,206
2025/2026 Capital Requests:	
Included in Budget	$532,918
REMAINDER Approved from Excess Funds	
BUDGETED CAPITAL:	
Ambulance - New Builds (Chassis Included) (3)	($1,042,626)
Stryker Power Load (3)	($224,320)
Zoll Auto Pulse (3)	($68,217)
Stair Chair (3)	($17,100)
Radios: Truck (3)	($25,215)
Radios: Handheld (3)	($49,119)
Other Misc Equipment	($34,347)
Chassis (2)	($146,000)
UTV with Trailer	($66,150)
EXCESS CASH AVAILABLE	**$780,030**

Union County Government
Center
500 North Main Street
Monroe, North Carolina
www.unioncountync.gov

File #: 26-104 **Agenda Date:** 2/17/2026

TITLE:

Communications Monthly Report - December 2025

INFORMATION CONTACT:

Liz Cooper, Public Communications, Director, 704-283-3587

ACTION REQUESTED:

None - Information Only.

PRIOR BOARD ACTIONS:

None.

BACKGROUND:

This report provides valuable metrics and insights into communication platforms and our efforts to collaborate with all County departments to inform and engage residents, promote programs and services, and strengthen internal and external communications.

FINANCIAL IMPACT:

None.

UNIONCOUNTY
north carolina



Communications Monthly Report

December 2025





Top Projects

1 Board Chair & Vice Chair Elections

The Board of Commissioners' annual leadership election resulted in comprehensive communications, including a news article, press release, website updates, graphics, a video, social media, and more. Coverage announced the election of Brian Helms as chair and Christina Helms as vice chair, ensuring timely, transparent communication with residents, County employees and the media.






2 Treatment Court Expansion

Public Communications worked with the Chief District Court Judge and her staff to develop a comprehensive communications strategy announcing the launch of the new veterans treatment court, which offers treatment-focused alternatives that support recovery, accountability, and long-term success. The rollout included new webpages and forms, a press release, media interviews, social media, and other outreach efforts.

3 UC Atlas Video

A tutorial video is available for Atlas, our new and improved online mapping and property lookup system. We produced a video demonstrating how to access the resource, explore its layout, and perform various tasks, from basic parcel searches to more complex queries and exporting tables or maps.

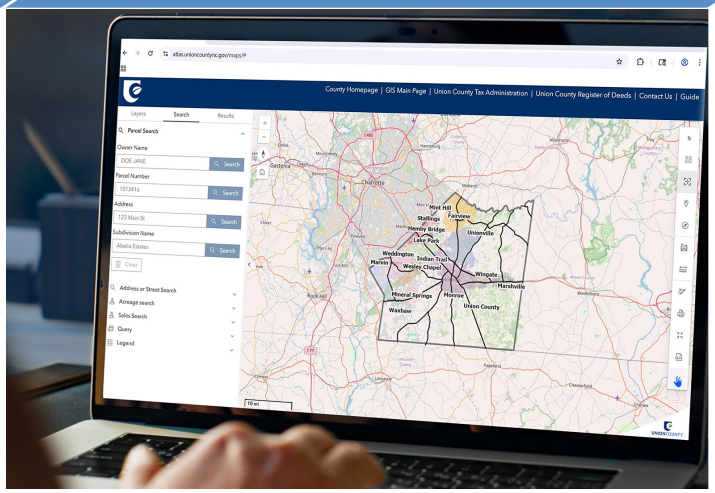

97 Projects Completed

20 Departments Supported

Website

Top Search Terms

1. Passport
2. 2023 Tax Rate
3. Property Tax
4. Permit Portal
5. Taxes

Top Webpages

1. GIS & Mapping
2. Taxes & Property
3. Register of Deeds

Website Visits

unioncountync.gov

328,882

.5% vs. previous month

Sprout Automated Webchat

Let's Chat

566 Total Engagements

Social Media

42,963 Total Followers

Top Posts



Facebook

9.3% Engagement Rate
13,269 Reach



LinkedIn

12.3% Engagement Rate
1,778 Impressions



Instagram

1.7% Engagement Rate
1,622 Impressions

Engagement rate is calculated by dividing the total number of interactions on a post (likes, comments, shares, clicks) by the total number of impressions that post received, then multiplying by 100 to get a percentage. **Impressions** are the number of times a user sees a post. **Reach** refers to the total number of individuals who saw a specific post on social media.

Public Records Requests

66 Received ▶ **57** Completed

Media Interactions

18

Creative Highlights



Digital Signage for Veterans




Accessibility Additions to Brand Standards




Digital Literacy and Affordablility Postcard

Video Engagement

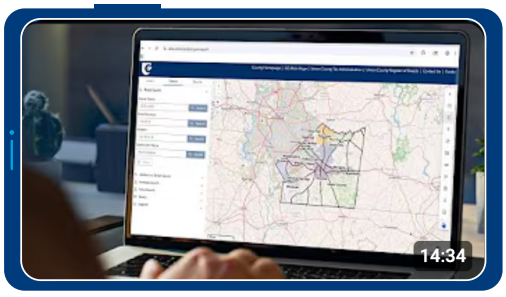

YouTube
UC Atlas Tutorial
156 Views
7.8 Hours Watch Time

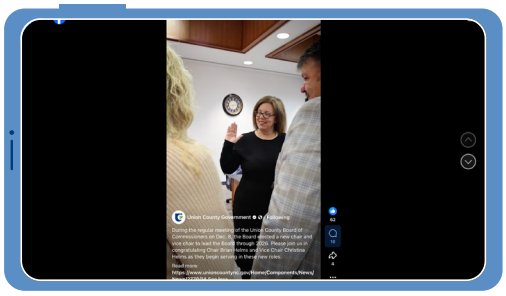

Facebook
New Chair & Vice Chair
6,303 Views



Instagram
New Chair and Vice Chair
889 Views

Union County Government
Center
500 North Main Street
Monroe, North Carolina
www.unioncountync.gov

File #: 26-096 **Agenda Date:** 2/17/2026

TITLE:

Minor Subdivision Discussion

INFORMATION CONTACT:

Lee Jenson, Planning, Director, 704-283-3564

ACTION REQUESTED:

Staff to provide update related to requested text amendments and possibly receive further direction from the Board.

PRIOR BOARD ACTIONS:

January 12, 2026, Regular Meeting, Agenda Item # 26-031 - Directed staff to draft text amendments related to the definition of major and minor subdivisions and plan related Public Hearing.

BACKGROUND:

On January 12, 2026, the Board directed staff to draft text amendments related to the number of lots that define major and minor subdivisions. Following the standard process, Union County's Land Use Board was scheduled to hear and provide feedback on draft language during their Tuesday, January 27, 2026 meeting. However, due to impacts of inclement weather, the Land Use Board meeting was canceled. Therefore, the Public Hearing on this topic has been removed from the February 2, 2026 agenda of the Board of County Commissioners and is expected to be rescheduled.

FINANCIAL IMPACT:

None.

File #: 26-097 **Agenda Date:** 2/17/2026

TITLE:

Grant Application - United States Department of Transportation (USDOT) Better Utilizing Investments to Leverage Development (BUILD) Grant for Critical Intersection Program

INFORMATION CONTACT:

Bjorn E. Hansen, Planning Department, Senior Planner- Long Range Planning, 704-283-3690

ACTION REQUESTED:

1) Authorize staff to work with Monroe, Mineral Springs, and NCDOT to submit grant application, 2) commit $653,500 in Critical Intersection Program funds to the grant application budget, and 3) authorize any required advance of unallocated funds Critical Intersection Program funds to allow the Finance Director to commit to any funding agreement

PRIOR BOARD ACTIONS:

None.

BACKGROUND:

On December 15, 2025, the US Department of Transportation released a notice of funding opportunity for transportation grants, focused on safety, quality of life, mobility and community connectivity, and economic competitiveness. Projects in qualified opportunity zones, areas of persistent poverty, historically disadvantaged communities, or rural areas are also encouraged. Staff identified several critical intersections for consideration in a grant application. Two intersections, NC 75 and Potter in Mineral Springs, and Franklin and Johnson in Monroe, are recommended for inclusion in a grant. Applications are due to the USDOT by February 24, 2026, and award announcements will be made no later than June 28, 2026.

Municipal Coordination: The City of Monroe is scheduled to endorse the grant application on February 10. The Town of Mineral Springs is scheduled to endorse the grant application on February 12.

Administration: The NCDOT has agreed to oversee the projects in exchange for an administration fee, which is charged for similar projects.

Scope: The proposed improvements are consistent with designs approved by the municipalities and County in 2021 (Mineral Springs) and 2025 (Monroe).

Cost: The cost of the two intersections is $15.5 million. The BUILD grant request is $13.4 million.

FINANCIAL IMPACT:

$653,500 in Critical Intersection Program funds, expected to be spent through 2035.

FY 2026 Notice of Funding Opportunity

Better Utilizing Investments to Leverage Development (BUILD) Grant Program

Office of the Secretary

U.S. Department of Transportation (DOT)

Table of Contents

A. Basic Information 3

1. FY 2026 BUILD Round 4
2. Changes from the FY 2025 NOFO 5

B. Eligibility 6

1. Eligible Applicants 6
2. Minimum Funding Request For Capital Projects 6
3. Application Limit 7
4. Cost Sharing 7
5. Pre-Award Authority 8
6. Location Designations 8
7. Eligible Projects 10
8. Project Components 11
9. Reduced Awards 12
10. Previous BUILD/BUILD/TIGER Recipients 12

C. Program Description 12

1. Program History and Authorization 12
2. Program Goals and Objectives 12
3. Restrictions on Funding 12
4. Availability of Funds 13
5. Performance Goals 13
6. Previous Awards 13

D. Application Content and Format 14

1. Standard Form 424 14
2. Key Information Questions 15
3. Project Description File 16
4. Project Location File 17

5. Project Budget Files 17
6. Merit Criteria File 19
7. Project Readiness File 19
8. Cost effectiveness review: Benefit-Cost Analysis 23
E. Submission Requirements and Deadline 24
1. Address to Request Application Package 24
2. Unique Entity Identifier (UEI) and System for Award Management (SAM) 24
3. Submission Deadline 25
4. Intergovernmental Review 25
5. Compliance with Section 508 of the Rehabilitation Act of 1973 25
F. Application Review Information 26
1. Criteria 26
2. Review and Selection Process 42
G. Award Notices 45
1. How Project Selections Are Announced 45
2. Announcement Dates 45
3. Pre-Award Costs 46
4. Reimbursable Program 46
H. Post-Award Requirements and Administration 46
1. Administrative and National Policy Requirements 46
2. Reporting 49
I. Federal Awarding Agency Contact(s) 50
J. Other Information 51
1. Protection of Confidential Business Information 51
2. Publication and Sharing of Application Information 51

A. BASIC INFORMATION

The Office of the Secretary (OST) announces the intention to hold one round of selections under the FY 2026 Better Utilizing Investments to Leverage Development (BUILD) Grant Notice of Funding Opportunity (NOFO).

Basic Information: Better Utilizing Investments to Leverage Development (BUILD)	
Announcement Type	Notice of Funding Opportunity
Funding Opportunity Title	FY 2026 National Infrastructure Investments
Funding Opportunity Number	DTOS59-26-RA-BUILD
Assistance Listing Number	20.933
Objective	The goal of the program is to fund projects that will have a significant local or regional impact and improve transportation infrastructure.
Program Overview	BUILD grants will be awarded on a competitive basis, per statute, for planning or constructing surface transportation infrastructure projects that will improve safety; environmental sustainability; quality of life; mobility and community connectivity; economic competitiveness and opportunity including tourism; state of good repair; partnership and collaboration; and innovation.
Funding	At least $1.5 billion in FY 2026 IIJA funds
Minimum Award Size	• $1 million for rural capital projects • $5 million for urban capital projects • Planning projects do not have a minimum award size
Maximum Award Size	$25 million
Eligible Applicants	• States and the District of Columbia • Any territory or possession of the United States • A unit of local government • A public agency or publicly chartered authority established by one or more States • A special purpose district or public authority with a transportation function, including a port authority • A Federally recognized Indian Tribe or a consortium of such Indian Tribes • A transit agency • A multi-State or multijurisdictional group of entities that are separately eligible

Eligible Project Types	• highway or bridge projects eligible under title 23; • public transportation projects eligible under chapter 53 title 49; • passenger and freight rail transportation projects; • port infrastructure investments including inland port infrastructure and land ports of entry; • the surface transportation components of an airport project eligible for assistance under part B of subtitle VII; • project investing in surface transportation facilities located on Tribal land, the title or maintenance responsibility of which is vested in the Federal Government; • projects to replace or rehabilitate a culvert or prevent stormwater runoff for the purpose of improving habitat for aquatic species that will advance the goal of the program; • intermodal projects whose components are otherwise an eligible project type; • any other surface transportation infrastructure project that the Secretary considers to be necessary to advance the goals of the program
Submission Requirements and Deadlines	Applications must be submitted online via Valid Eval no later than 5:00 pm eastern on February 24, 2026. • Complete instructions on how to apply can be found at grants.gov and the BUILD program website • Customer support for Valid Eval can be reached at support@valideval.com Selections are expected to be announced no later than June 28, 2026
Prior Awards	• For FY 2025 BUILD Round 2, the Department received 815 eligible applications requesting over $10 billion • 30 projects were awarded a total of $488 million • Awards were made to projects in 27 states Awards ranged from $239,000 to $25 million
Agency Contact Information	Email: BUILDgrants@dot.gov Website: https://www.transportation.gov/BUILDgrants Due to the competitive nature of the program, during the application submittal phase, the Department is unable to accommodate individual meeting requests to discuss the opportunity or specific project ideas, and unable to provide individualized guidance or render opinions about the merit of a specific project.

1. FY 2026 BUILD ROUND

Funding for FY 2026 BUILD Applications

The Department intends to make one round of selections under this NOFO using the $1.5 billion provided by the Infrastructure Investments and Jobs Act (IIJA) for FY 2026 and will include any additional funding appropriated for National Infrastructure Investments in an Appropriations Act.

The Department may also make available through this NOFO funds from recently cancelled or withdrawn RAISE projects.

2. CHANGES FROM THE FY 2025 NOFO

The FY 2026 BUILD NOFO makes the following changes from the FY 2025 BUILD NOFO:

- There will be one round of project selections for the FY 2026 BUILD grant program.

- FY 2025 BUILD applications designated "Projects of Merit" will not be carried over into the FY 2026 BUILD competition. Applicants with an FY 2025 BUILD Project of Merit designation need to submit a new application to be considered under the FY 2026 competition.

- FY 2026 BUILD applications advanced by the Senior Review Team to the Highly Rated List, but that are not awarded, are automatically designated as "Projects of Merit." Projects with this designation will be carried over into FY 2027 BUILD, subject to authorization and appropriations, and considered by the SRT for advancement to the Highly Rated List, along with other FY 2027 applications eligible for advancement to the Highly Rated List.

- Updates Areas of Persistent Poverty to account for the most recent annual Small Area Income Poverty Estimates as estimated by the Bureau of the Census.

- Project elements and benefits under the merit criteria rating rubric have been updated to align with Administration priorities and executive orders.

- Changes priority merit criteria to: safety, quality of life, mobility and community connectivity, and economic competitiveness.

- Changes "Technical Capacity Review" to "Applicant Capacity" and "Environmental Risk Review" to "Project Risk Review" under the Project Readiness review.

- Conforms to the Department's Benefit-Cost Analysis ratings of "High," "Medium-High," "Medium," "Medium-Low," and "Low" instead of "Positive" and "Negative.

  Other selection considerations have been added including: increased cost share, project readiness, projects located in Qualifying Opportunity Zones, and receiving a previous TIGER/RAISE/BUILD grant.

B. ELIGIBILITY

1. ELIGIBLE APPLICANTS

Eligible BUILD grant applicants are:

- States and the District of Columbia
- Any territory or possession of the United States
- A unit of local government
- A public agency or publicly chartered authority established by one or more States
- A special purpose district or public authority with a transportation function, including a port authority
- A Federally recognized Indian Tribe or a consortium of such Indian Tribes
- A transit agency
- A multi-State or multijurisdictional group of entities that are separately eligible

The following are **not** eligible BUILD grant applicants:

- Federal agencies
- Non-profits
- Private entities
- Individuals

Multiple states or jurisdictions may submit a joint application, designating a lead applicant as the primary contact and award recipient. The application should outline each applicant's roles and responsibilities.

DOT expects the applicant to manage and deliver the project. **If the applicant plans to transfer the award to another agency, this should be stated in the application, along with a supporting letter from the designated entity.**

2. MINIMUM FUNDING REQUEST FOR CAPITAL PROJECTS

Capital Grants	Minimum Request
Rural Areas	$1 million
Urban Areas	$5 million

Applicants submitting capital grant applications for projects located in rural areas must request at least $1 million in BUILD funding. Applicants submitting capital grant applications for projects located in urban areas must request at least $5 million in BUILD funding. **Failure to request the minimum funding amount for a capital grant application will result in the application being ineligible.**

There is **no minimum funding** request requirement for planning grant applications.

3. APPLICATION LIMIT

Each applicant can submit up to three applications. Unrelated project components should not be combined in one application to meet this limit. If an applicant submits more than three applications, only the first three will be considered.

4. COST SHARING

Cost sharing means the portion of the project's cost that is not paid by Federal funds. Cost share funds are typically stated as a percentage of the total project cost. The Department considers an application's Federal share to:

- confirm eligibility; and
- may consider it as a competitive selection factor

Project Location	Cost Share Requirement
Urban	Up to 80% Federal Funding
Rural	Up to 100% Federal Funding
Area of Persistent Poverty	
Historically Disadvantaged Community	

The Federal share for BUILD grant projects **shall not exceed 80 percent** unless the project receives one of the following location designations (see Location Designations for definitions):

- Rural
- Area of Persistent Poverty (APP) / Historically Disadvantaged Community (HDC)

Applicants with projects located in one of the designated areas above are eligible to fund the project up to 100 percent with Federal funding. Projects located in an **urban area**, that are not designated APP/HDC, that have **more than 80 percent federal funding will be ineligible**.

Applicants should use the following equation when determining the cost share for their project:

$$\frac{(\boldsymbol{BUILD\ Grant\ Request + Other\ Federal\ Funds})}{\boldsymbol{Total\ Project\ Cost}} = \boldsymbol{Federal\ Cost\ Share}$$

Total Project Cost means the sum of future eligible Federal and non-Federal costs yet to be incurred.

Eligible sources of non-Federal funds include:

- State funds originating from programs funded by State revenue
- Local funds originating from State or local revenue-funded programs
- Private funds
- Tribal transportation program funds under section 202 of title 23
- Federal lands transportation program funds under section 203 of title 23

- TIFIA program funds (as defined in section 601(a) of title 23)
- Railroad Rehabilitation and Improvement Financing Program under chapter 224
- Federal credit assistance (if repaid from non-Federal sources)

Toll credits under 23 U.S.C. 120(i) are considered a Federal source under the BUILD program.

Unless otherwise authorized by statute, funds used to satisfy the cost-share requirements of a different Federal program may **not** be counted as the cost-share for both the BUILD grant and another Federal grant program.

Non-Federal funds are subject to the same Federal requirements as BUILD grant funds.

For each project that receives a BUILD grant award, **the terms of the award will require the recipient to complete the project using at least the amount of non-Federal funding that was specified in the application**. If the actual costs of the project are greater than the costs estimated in the application, the recipient will be responsible for addressing the funding shortfall and maintaining the level of non-Federal funding stated in the application. If the actual costs of the project are less than the costs estimated in the application, the Department will generally reduce the Federal contribution to ensure federal cost share requirements are met.

5. PRE-AWARD AUTHORITY

Unless authorized by the Department in writing after announcement of FY 2026 BUILD awards, **any costs incurred prior to the Department's obligation of funds for a project ("pre-award costs") are ineligible for reimbursement and cost share requirements**.[1] In general, BUILD Program funds are administered on a reimbursement basis. Grant recipients will generally be required to pay project costs upfront using their own funds, and then request reimbursement for those costs. If a recipient cannot complete a project on reimbursement basis, DOT will—on a case-by-case basis—consider recipient requests to use alternate payment methods as described in 2 CFR 200.305(b), including advance payments.

6. LOCATION DESIGNATIONS

i. Urban or Rural

Urban and rural definitions differ across DOT programs. For the BUILD program:

- **Urban**: A project is designated as urban if it is located within (or on the boundary of) a Census-designated urban area that had a population greater than 200,000 in the 2020 Census.[2]

[1] Pre-award costs are costs incurred after award announcement, but directly pursuant to the negotiation of a grant agreement where such costs are necessary for efficient and timely performance of the scope of work, as determined by DOT. Costs incurred under an advance construction (23 U.S.C. 115) authorization before the DOT announces that a project is selected for a FY 2026 BUILD award cannot be charged to FY 2026 BUILD funds. Likewise, costs incurred under an FTA Letter of No Prejudice under Chapter 53 of title 49 U.S.C. before the DOT announces that a project is selected for a FY 2026 BUILD award, cannot be charged to FY 2026 BUILD funds.

[2] For the purpose of this NOFO, the definition of urban and rural is based on the 2020 Census-designated urbanized areas. The Department is required by IIJA to use the most recent decennial census information.

- **Rural**: A project is designated as rural if it is located outside a Census-designated urban area that had a population greater than 200,000 in the 2020 Census.

The Department provides an interactive map to show Census-designated urban areas with populations greater than 200,000 in the 2020 Census.

A project located in both an urban and a rural area will be designated as urban if the majority of the project's costs will be spent in urban areas. Conversely, a project located in both an urban area and a rural area will be designated as rural if the majority of the project's costs will be spent in rural areas. For BUILD planning grants, the location of the project being planned, prepared, or designed will be used for the urban or rural designation.

Urban and rural designations impact the following aspects of the BUILD program:

- Minimum BUILD funding requirements
- Fundings restrictions
- Cost share

ii. Areas of Persistent Poverty and Historically Disadvantaged Communities

The Department provides an interactive map to show Areas of Persistent Poverty and Historically Disadvantaged Communities.

Areas of Persistent Poverty (APP) are defined by BUILD statute:

- Any county that has consistently had greater than or equal to 20 percent of the population living in poverty during the 30-year period preceding November 15, 2021, as measured by the 1990 and 2000 decennial census and the most recent annual Small Area Income Poverty Estimates as estimated by the Bureau of the Census
  - The FY 2026 BUILD NOFO updated county APP designations to utilize the most recent annual Small Area Income Poverty Estimates as estimated by the Bureau of the census.
- Any census tract with a poverty rate of at least 20 percent as measured by the 2014-2018 5-year data series available from the American Community Survey of the Bureau of the Census
- Any territory or possession of the United States

Historically Disadvantaged Communities (HDC) will use the same definition as APP for purposes of this NOFO.

iii. Qualified Opportunity Zones

The Department provides more information as well as an interactive map to show Qualified Opportunity Zones. The Internal Revenue Service (IRS) designates Qualified Opportunity Zones and maintains a list on the IRS website. The Department may consider prioritizing the selection of projects located in designated Qualified Opportunity Zones.

7. ELIGIBLE PROJECTS

i. Capital Projects

Eligible capital projects activities include:

- Highway or bridge projects eligible under title 23, United States Code
- Public transportation projects eligible under chapter 53 of title 49, United States Code
- Passenger and freight rail transportation projects
- Port infrastructure investments (including inland port infrastructure and land ports of entry)
- The surface transportation components of an airport project eligible for assistance under part B of subtitle VII of title 49, United States Code[3]
- Projects investing in surface transportation facilities that are located on Tribal land and for which title or maintenance responsibility is vested in the Federal Government
- Projects to replace or rehabilitate a culvert or prevent stormwater runoff for the purpose of improving habitat for aquatic species while advancing the goals of the BUILD program
- Intermodal projects whose component parts are otherwise an eligible project type
- Any other surface transportation infrastructure project that the Secretary considers to be necessary to advance the goals of the program[4]
    - Public road and non-motorized projects that are not otherwise eligible under title 23, United States Code
    - Surface transportation components of transit-oriented development projects
    - Surface transportation components of mobility on-demand projects that expand access and reduce transportation cost burden

Ineligible projects are:

- Purchasing school buses
- Deploying broadband as a standalone project
- Improving stormwater management as a standalone project
- Creating dedicated facilitates for nursing mothers as a standalone project
- Installing accessible changing tables as a standalone project
- Planning or constructing housing and parks
- Improvements to Federally owned facilities
    - Unless the project is investing in surface transportation facilities that are located on Tribal land and for which title or maintenance responsibility is vested in the Federal Government

[3] Eligible surface transportation components of eligible airport projects are those projects listed in "Appendix P: Road and Surface Transportation Projects" of the Airport Improvement Program (AIP) handbook. For more details on airport project eligibility, please see the Frequently Asked Questions on the BUILD website.

[4] DOT may award a BUILD grant to pay for the surface transportation components of a broader project that has non-surface transportation components, and applicants are encouraged to apply for BUILD grants to pay for the surface transportation components of these projects. However, costs for non-surface transportation components are not eligible to count as matching funds for the BUILD grant.

If a project type isn't explicitly listed as eligible or ineligible, applicants should explain its necessity for advancing the BUILD program goals in their application. The Department will then determine eligibility individually.

Research, demonstration, or pilot projects are only eligible if they lead to long-term, permanent surface transportation infrastructure with independent utility as defined in the Project Components section.

ii. Planning Projects

Eligible planning projects activities include:

- Planning, preparation, design, or engineering of eligible surface transportation capital projects described in the Capital Projects section that will not result in construction with FY 2026 BUILD funding.
  - Examples include: feasibility studies, benefit-cost analysis, environmental analysis, permitting, and other pre-construction activities
- Development of master plans, comprehensive plans, transportation corridor plans, and integrated economic development, land use, housing, and transportation plans
- Planning activities related to the development of a multimodal freight corridor
- Development of port and regional port planning, including State-wide or multi-port planning within a single jurisdiction or region
- Risk assessments and planning to identify vulnerabilities and address the transportation system's ability to withstand probable occurrence or recurrence of an emergency or major disaster

If an application includes right-of-way acquisition, the project will be considered a capital project.

8. PROJECT COMPONENTS

An application for a BUILD grant can include multiple components, which may be executed by different parties. The Department requires all components, whether or not they receive Federal funding, to be delivered as part of the BUILD project.

Components may be funded individually if they meet the following criteria:

- Independently satisfy minimum award amounts and eligibility requirements.
- Independently align with selection criteria
- Meets National Environmental Policy Act (NEPA) requirements for independent utility – meaning the component must be a usable improvement on its own and ready for use upon completion.

Components in a single application must be related. Each component's status should be clearly outlined, for example, in the project schedule. Applicants should also detail independent components and their costs separately, showing how each one meets selection criteria and benefits on its own, in addition to how the full proposal does. Federal funding for some components might subject others to additional Federal requirements.

9. REDUCED AWARDS

If selected for award, the Department may decrease the BUILD funding amount from the applicant's request if some elements of the project are ineligible or to comply with statutory set asides such as awarding funding evenly between projects located in rural and urban areas.

10. PREVIOUS BUILD/RAISE/TIGER RECIPIENTS

Previous recipients of a BUILD grant may apply for funding to support additional phases of their project.[5] The application should demonstrate the extent to which the previously funded project has met estimated project schedules and budget, as well as the ability to realize the benefits expected for the project. **Receiving a previous BUILD/RAISE/TIGER award may impact the competitiveness of an application under the FY 2026 BUILD competition.**

C. PROGRAM DESCRIPTION

1. PROGRAM HISTORY AND AUTHORIZATION

The Better Utilizing Investments to Leverage Development (BUILD) program, previously known as the Rebuilding American Infrastructure with Sustainability and Equity (RAISE) and Transportation Investment Generating Economic Recovery (TIGER) discretionary grants, was established under the American Recovery and Reinvestment Act of 2009 to create jobs and spur economic recovery through transportation infrastructure investments. The Infrastructure Investment and Jobs Act (Pub. L. 117-58, November 15, 2021), authorized and appropriated $1.5 billion annually to be awarded by the Department of Transportation ("DOT") 2022 – FY 2026 for Local and Regional Project Assistance Program Grants under National Infrastructure Investments to fund eligible surface transportation projects with significant local or regional impact. As of July 2025, the program has awarded more than $18 billion in 18 rounds to local governments, Tribes, transit and port authorities, states, and other entities. The program is codified at 49 U.S.C. 6702.

2. PROGRAM GOALS AND OBJECTIVES

The goal of the BUILD program is to fund eligible surface transportation projects that will have a significant local or regional impact. The Department seeks to fund projects that advance the priorities of this Administration as described in DOT's mission statement, and across executive orders.

Note, the **BUILD program can only fund the surface transportation infrastructure** elements of a project that may also include housing, parks, economic development strategies, etc.

3. RESTRICTIONS ON FUNDING

The Department must comply with the following funding restrictions:

Funding Restriction	Amount

[5] Includes recipients of grants under former names of the program (*Rebuilding American Infrastructure with Sustainability and Equity* (RAISE) and *Transportation Investment Generating Economic Recovery* (TIGER)).

Per State	No more than 15% which is $225 million
Rural Projects	No more than 50% which is $750 million
Urban Projects	No more than 50% which is $750 million
Planning Projects	At least 5% which is $75 million
Projects Located in Areas of Persistent Poverty and/or History Disadvantaged Communities	At least 1% which is $15 million

The Department may retain up to $30 million for oversight and administration of grants. Additionally, the Department may use up to 20 percent of available funds (or $300 million) to pay the subsidy and administrative costs of a project receiving credit assistance under the Transportation Infrastructure Finance and Innovation Act of 1998 (TIFIA) or Railroad Rehabilitation and Improvement Financing (RRIF) programs. Note, applicants must apply to both the BUILD program and TIFIA or RRIF loan program to be eligible for the Department to pay for subsidy and administrative costs associated with credit assistance.

Federal funds awarded under this program may not be used to support or oppose union organizing, whether directly or as an offset for other funds.

4. AVAILABILITY OF FUNDS

The table below outlines the obligation and expenditure deadlines for FY 2026 IIJA funding.

Fiscal Year	Obligation Deadline	Expenditure Deadline
FY 2026	September 30, 2030	September 30, 2035

FY 2026 BUILD grant funds must be obligated by September 30, 2030.

- Obligation occurs when a grant recipient and the Department enter into a written grant agreement after the recipient has satisfied applicable local, State and Federal requirements.

FY 2026 BUILD funds must be expended by September 30, 2035.

- Expenditure occurs when a recipient is reimbursed for eligible project costs.
- After this date, unexpended funds are no longer available to the project.

5. PERFORMANCE GOALS

BUILD program performance measures can be found on the BUILD website.

6. PREVIOUS AWARDS

Previous program awards can be seen in Fact Sheets on the BUILD website.

D. APPLICATION CONTENT AND FORMAT

The Department requires the application to include the following files, in this order and with these specific names:

Information	File Name	NOFO Section	Page Limit
SF-424	SF-424	D.1	N/A
SF-LLL	SF-LLL	D.1	N/A
Key Information Questions	N/A	D.2	N/A
Project Description	Project Description	D.3	5 pages
Project Location File	Project Location File	D.4	N/A
Project Budget	Project Budget	D.5	5 pages
Funding Commitment Documentation	Funding Commitments	D.5	N/A
Merit Criteria	Merit Criteria Narrative	D.6	15 pages
Project Readiness	Project Readiness	D.7	5 pages
Benefit-Cost Analysis Narrative (capital projects only)	BCA Narrative	D.8	N/A
Benefit-Cost Analysis Calculations (capital projects only)	BCA Calculations	D.8	N/A
Letters of Support (Optional)	Letters Of Support	D.7	N/A

The Department requires application files to be formatted as follows:

- Single-spaced, 12-point standard font with 1-inch margins.
- PDF unless otherwise specified (e.g., project information form in Excel; location files as Shapefile or KML/KMZ; and BCA calculations in Excel).

Applications should include all necessary information to demonstrate compliance with the Eligibility section and to meet selection criteria in the Criteria section. Applications must be complete at submission; the Department may request additional data, but applicants are not obligated to provide it.

Title page and table of contents are **not** required, but if included, these parts of the document do not count against the page limits.

Supporting documents may be included but are not required to be reviewed by evaluators.

Different evaluation teams review the merit criteria, the benefit-cost analysis, budget, and project readiness files.

The Department expects application files to include the following detailed information:

1. STANDARD FORMS

All applicants must submit the following standard forms:

- SF-424 Application for Federal Assistance
- SF-LLL Disclosure of Lobbying Activities

If the funding amounts differ between the SF-424 and other application materials, the amount in the SF-424 will be used as the project budget. Funding amounts must be in whole numbers (no cents).

2. KEY INFORMATION QUESTIONS

The following questions must be answered in the FY 2026 BUILD application in Valid Eval.

Field	Instructions
Unique Entity Identifier	Enter the Unique Entity Identifier (UEI). This should be the same UEI entered on the SF-424. See Section F.2 for how to obtain a UEI from sam.gov
Project Name	Enter a concise descriptive title. This should be the same title used on the SF-424 and throughout the application.
Project Description	Describe the project to be planned or constructed in no more than 100 words.
BUILD Funding Request	Enter the amount of BUILD funds requested. The maximum request amount is $25 million. The minimum amount for capital projects in rural areas is $1 million and $5 million in urban areas.
Other Federal Funding	Enter the total amount of other Federal funds committed to the project.
Non-Federal Funding	Enter the total amount of non-Federal funding committed to the project.
Total Project Cost	Enter the total BUILD funding request, other Federal funding, and non-Federal funding. The Total Project Cost means total **future** eligible project costs. Do **not** include previously incurred costs.
Project Type	Enter the project primary and secondary type.
Construction Start Date	Enter the estimated construction start date for the capital project.
Planning Project Start Date	Enter the estimated start date for the planning project.
2020 Census-Designated Urban Area	Select the Urban Area the project is located or “not located in an Urban Area” if the project is outside of an Urban Area
Urban or Rural	Identify whether the project is located in a rural or urban area. A project is designated as Urban if it is located in a 2020 Census-designated Urban Area with a population greater than 200,000. If a project is located outside a 2020 Census-designated Urban Area with a population greater than 200,000, it is designated Rural.

Project Zip Code	Enter the 5-digit zip code for the project location. If the project is located in multiple zip codes, identify the zip code in which most of project costs will occur. Please leave blank if the project is located in a territory that does not have zip codes.
County	Select the county (or equivalent jurisdiction) where the project is located. If the project is located in multiple counties, identify the county in which most of project costs will occur.
Additional Counties	Identify additional counties or equivalent jurisdictions.
2020 Census Tract(s)	Identify the 2020 Census tract(s) the project is located.
Area of Persistent Poverty and Historically Disadvantaged Community	Select if the project is located in an Area of Persistent Poverty/Historically Disadvantaged Community as defined by statute.
Project Location Latitude	Enter the project's latitudinal coordinate using decimal degrees (e.g., **38.87586**, -77.00365). Note, that latitude is the **first number** in the example coordinates.
Project Location Longitude	Enter the project's longitudinal coordinate using decimal degrees (e.g., 38.87586, **-77.00365**). Note, that longitudinal is the **second number** in the example coordinates.
Qualified Opportunity Zones	Select if the project is located in a Qualified Opportunity Zone (26 U.S. Code § 1400Z-1)
Previous Submission to BUILD/RAISE/TIGER	If this exact project was submitted in a previous BUILD, RAISE, or TIGER round, please list the name of the round (e.g., BUILD 2025, RAISE 2024, etc.)
Private Corporation Involvement	Does this project involve a private entity or entities that will receive a direct and predictable financial benefit if the project is selected for award? This includes, but is not limited to, private owners of infrastructure facilities being improved and private freight shippers or carriers directly benefitting from completion of the proposed project.
Private Corporation Name(s)	If this project directly involves or benefits a private corporation, please list the corporation(s) separated by a comma.
TIFIA or RRIF	Is the applicant currently or anticipating applying for Transportation Infrastructure Finance and Innovation Act (TIFIA) or Railroad Rehabilitation & Improvement Financing (RRIF) loans to fund the project?

This form is used to determine applicant and project eligibility.

3. PROJECT DESCRIPTION FILE

This file **should** include:

- description of the project to be planned or constructed
- scope of work covering technical and engineering aspects
- current design level
- description of the project location
- map
- "before" and "after" renderings of the project, as appropriate
- transportation challenges project will solve

This file may also include:

- project's history
- how project fits within the applicant's broader transportation infrastructure investments

4. PROJECT LOCATION FILE

Applicants should submit one of the following file types that detail the project's location so the Department can verify location designations: Shapefile (.zip with .shp, .shx, .dbf, and .prj) or KML/KMZ. Google Earth can be used to create KML/KMZ files. The files should only include the project's direct physical location, not a broad service area or area of impact.

Accurate location data is crucial as it affects eligibility for the FY 2026 BUILD grants program.

5. PROJECT BUDGET FILES

This file should describe the budget for the BUILD project using the below table and also include a narrative section. **The budget table should show only future eligible project costs and should not include previously incurred expenses**.

Funding Source	[Component 1]	[Component 2]	Total Funding
BUILD Funds	[$XXX]	[$XXX]	[$XXX]
Other Federal Funds	[$XXX]	[$XXX]	[$XXX]
Non-Federal Funds	[$XXX]	[$XXX]	[$XXX]
Total Project Cost	[$XXX]	[$XXX]	[$XXX]

Note: If there is only a single component, remove "Component 2" column. If there are more than 2 components, add columns.

Cost Classification	BUILD Funds	Other Federal Funds	Non-Federal Funds	Total Project Cost
Preliminary Engineering	[$XXX]	[$XXX]	[$XXX]	[$XXX]
Design	[$XXX]	[$XXX]	[$XXX]	[$XXX]
Environmental	[$XXX]	[$XXX]	[$XXX]	[$XXX]
Construction	[$XXX]	[$XXX]	[$XXX]	[$XXX]
Contingency	[$XXX]	[$XXX]	[$XXX]	[$XXX]
Total Funding	[$XXX]	[$XXX]	[$XXX]	[$XXX]

Note: The cost classifications listed above are for example only. Include Cost Classifications relevant for the project described in the application.

At a minimum, the budget table must show the **total project cost** by project component and the following funding sources:

- BUILD funding request
- Other Federal funds
- Non-Federal Funds

Ideally, project budget table(s) will show project components by cost classification, and funding source. The budget table and narrative must identify the amount, type (e.g., grant, loan, bond, etc.), and source of all other Federal funds and non-Federal funds included in the budget. The budget table should demonstrate compliance with the statutory cost share requirements.

Applicants must also include the three tables listed below in their project budget file. The Department will use these tables to determine where the majority of project costs occur for the purposes of making APP/HDC, and Urban designations. The total project cost listed in each table should match the total project cost listed in the budget table above, in the SF-424 and in Key Information Form. Applicants should reference the BUILD Grant Project Location Verification mapping tool when filling out the below tables.

2020 Census Tract(s)	**Project Costs per Census Tract**
[XX.XX]	$
[XX.XX]	$
[XX.XX]	$
[XX.XX]	$
	Total Project Cost: $

Note: Please reference the Census Tracts (2020 Census) layer in the BUILD Grant Project Location Verification mapping tool. Additional rows may be added if necessary.

Urban and Rural	**Project Costs**
Urban (2020 Census-designated urban area with a population greater than 200,000)	$
Rural (Located outside of a 2020 Census-designated urban area with a population greater than 200,000)	$
	Total Project Cost: $

Note: Please reference the Census Designated Urban Areas with Population Greater Than 200,000 (2020 Census) layer in the BUILD Grant Project Location Verification mapping tool.

The budget narrative should include:

- Sources, Uses, and Availability: Provide complete information on how all capital or planning project funds may be used, their availability, and documented funding commitments. For example, if a source of funds is available only after a condition is satisfied, the application should identify that condition and describe the applicant's control over whether it is satisfied. Similarly, if a source of funds is available for

expenditure only during a fixed period, the application should describe that restriction. Examples of documentation include, but are not limited to, a letter signed by a governing official or chief financial officer confirming the amount and source of funding, a page or pages from the Statewide Improvement Program (STIP) or Transportation Improvement Program (TIP) (please do not include a link to the entire STIP/TIP), a signed city ordinance, or a county administrator committing previously approved general obligation bonds.

- Contingency Amount and Plan: Indicate the specific contingency amount included in the budget to demonstrate there is sufficient funding to cover unanticipated cost increases and describe a plan to address potential cost overruns.
- Level of Design: Indicate the degree of design completion (e.g., no design, 30, 60, 90 percent design) for which the cost was estimated in the case of a capital project;
- Cost Estimates: Indicate how, when, and by whom project costs were estimated. Cost estimates should be no older than a year from the application deadline and include an inflation factor.
- Cost Share: Explain how the project budget satisfies the statutory cost share or non-federal funds matching requirements shown in the project budget table, if applicable.

6. MERIT CRITERIA FILE

This file should demonstrate how the project aligns with each of the 8 statutory merit criteria described in the Merit Criteria section by:

- Organizing the narrative in the order the merit criteria are described in the Merit Criteria section
- Addressing each merit criteria separately by:
  - Identifying the bullet(s) from the rubric the project addresses
  - Identifying the element(s) of the project that address the bullet(s) from the rubric
  - Providing supporting justification using data or descriptive details. Unsupported claims may harm the application's competitiveness.

Insufficient information to assess any criterion will negatively impact the project rating. Merit reviewers will focus on this file and will not be required to reference links or the other files in the application package.

7. PROJECT READINESS FILE

Project readiness describes an applicant's preparedness to move a proposed project forward once it receives a BUILD grant. The Project Readiness file should include information that, when considered with the project budget information, is sufficient for the Department to evaluate whether the project is reasonably expected to begin the project timely and **well in advance the obligation deadline**. For most projects awarded under this NOFO, the obligation deadline will be September 30, 2030; a smaller subset of funds awarded under this NOFO may have an earlier obligation deadline, depending on the specific source of funds. To assist the Department's Project Readiness Review team, the applicant should provide the information requested on project schedule, required approvals and permits, NEPA class of action and status, public involvement,

right-of-way acquisition plans, risk assessment, and risk mitigation strategies. Applicants can see a general Project Readiness checklist on the Department's website. The Project Readiness file should include the sections outlined below. Supporting material that exceeds page limits may be provided as hyperlinks, attachments, or appendices.

i. Planning and Constructability

Applicants should demonstrate that a project that is required to be included in the relevant State, metropolitan, and local planning documents has been or will be included in such documents.

- STIP / TIP / TTIP / TAM Plan: Is the project already listed in the STIP, TIP, Tribal Transportation Improvement Program (TTIP), and/or Transit Asset Management (TAM) Plan, if applicable? If so, provide links or attachments that show the project listing in the applicable plans/programs. If the project is not yet listed, describe any coordination that has/will occur to facilitate listing in the applicable plans/programs and the anticipated date when listing will occur.
- Consistency with Other Plans: Is your proposal listed in and/or consistent with any other plans (e.g., the Long-Range Statewide Transportation Plan and/or Metropolitan Long-Range Plan)? If so, please summarize and provide a link to appropriate project listing.
- Freight Plans: To the extent possible, freight projects should be included in a State Freight Plan and supported by a State Freight Advisory Committee (49 U.S.C. 70201, 70202), if these exist. Applicants should provide links or other documentation supporting this consideration such as letters of support from the State DOT if the project is intended to be included in the State Freight Plan, or results from application of the FHWA Freight Mobility Trends Tool.
- Property Acquisition / Right-of-Way (ROW): Who is the owner of the existing facility? Will any new ROW acquisition be required, and if so, from whom? If acquisition will be required, describe the status and anticipated schedule for the acquisition. Will any special ROW permits or approvals be needed? If so, please describe.
- Construction Techniques and Phasing: Will the proposed improvements require unique construction techniques, non-standard project delivery methods (e.g., approaches other than design-bid-build), and/or phasing? If so, please describe.

ii. Proposed Schedule

- List the completed and/or anticipated dates (calendar month and year, not fiscal year or quarter) for the following key milestones. Dates provided should reflect a realistic amount of time to complete each milestone. Ensure that dates provided here are consistent with dates provided elsewhere in the application.
  - Start and end of preliminary design
  - Start and end of the NEPA process
  - Start and end of obtaining permits/approvals (if required)
  - Project listed in STIP, TIP, TTIP, and/or TAM Plan (as applicable)
  - Start and end of final design
  - Start and end of ROW acquisition (if required)
  - Anticipated finalization of BUILD grant agreement (if awarded)

  - Start and end of construction
- Project Development Phases to be Funded with BUILD: Describe the project development phase(s) proposed to be funded with BUILD funds (if awarded), and whether BUILD funds are proposed to be used for phases other than ROW acquisition and construction (e.g., for design, NEPA, etc.). Typically, milestones for establishing the grant agreement and obligation of funds should be scheduled before any activities/phases that will use BUILD funds.

iii. NEPA and Permitting

- NEPA Class of Action: List the class of action/type of document that has already been or will be prepared to comply with the National Environmental Policy Act (NEPA) of 1969, as amended (e.g., a categorical exclusion, an environmental assessment, an environmental impact statement, or class of action not yet determined/or anticipated). If multiple NEPA documents are being prepared for this proposal, briefly explain why, and complete the prompts below for each document.
- NEPA Status and Milestones: Briefly describe the status of NEPA compliance (e.g., not started, underway, or complete), the anticipated project impacts, and proposed mitigation measures. If the NEPA process has been completed, provide the final approval date for the NEPA document. If the NEPA process has not yet been completed, list the key remaining milestones for the NEPA process, their status, and their anticipated completion dates. Identify any anticipated challenges to timely completing the NEPA process.
- Link to NEPA Documentation: If draft or final NEPA documentation is available, provide a hyperlink, attach it, or append it.
- Reevaluation and Post-Approval Changes: Describe any planned and/or completed efforts to reevaluate the NEPA documentation between the final NEPA approval and beginning of construction. Reevaluation may be warranted based on the passage of time and/or changes in the project scope, setting, impacts, or applicable requirements since the final NEPA approval.
- Permits and Approvals: List any federal, state, or local permits and approvals anticipated to be needed for the project (e.g., Clean Water Act Section 404 permit, Endangered Species Act Section 7 consultation, etc.) and how the need for those permits and approvals was determined. Provide the status of each permit or approval and the date that the permit or approval was obtained or is anticipated to be obtained. Summarize and attach relevant correspondence or documentation of consultation with permitting agencies.
- Coordination with DOT: Identify the federal lead agency for the NEPA process and any joint-lead agencies. Describe any coordination that has occurred with an agency or operating administration of USDOT regarding the project proposal and/or NEPA analysis. Describe any coordination with state, county, or local transportation agencies regarding preliminary design and the NEPA process.

iv. Project Support

- Public and Agency Involvement Process: Summarize the key events and techniques used to engage the public and other stakeholders during the NEPA process. Highlight efforts to engage communities likely to be affected by the project, including details on access for persons with disabilities. These efforts may include public meetings, a public website, presentations to community groups, newsletters, online outreach, etc.
- Public and Agency Involvement Results: Summarize the support, opposition, and/or other notable feedback related to the project from the following groups and describe how stakeholder feedback has been integrated into project development and design:
  - The public, including members of communities affected by the proposal,
  - Elected officials and/or bodies (e.g., federal and state legislators, city and county councils and boards, etc.),
  - Other entities (e.g., members of business or industry, community organizations, advocacy groups, etc.), and
  - Federal, state, or local agencies (reference any relevant information provided in the NEPA and Permitting section above).
- Attach and reference documentation of support as applicable (e.g., letters of support, letters of commitment, resolutions, summaries of public comments, etc.)

v. Risks and Mitigation

Project risks, such as procurement delays, environmental uncertainties, increases in real estate acquisition costs, uncommitted local match (non-federal funding), lack of support from stakeholders or impacted communities, or lack of legislative approval affect the likelihood of successful project start and completion. Project risks can also include the unavailability of vehicles that either comply with Federal Motor Vehicle Safety Standards or are exempt from Federal Motor Vehicle Safety Standards in a manner that allows for their legal acquisition and deployment, and unavailability of domestically manufactured equipment.

- The applicant should identify all material risks and harms to the project and the strategies that the lead applicant and any project partners have undertaken or will undertake to mitigate those risks and describe the potential effects of each risk on meeting the key project delivery schedule milestones presented in the Proposed Schedule. The applicant should assess the greatest risks to the project and identify how the project parties will mitigate those risks.
- If an applicant anticipates pursuing a waiver for relevant domestic preference laws, the applicant should describe steps that have been or will be taken to maximize the use of domestic goods, products, and materials in constructing its project. To the extent the applicant is unfamiliar with the Federal program, the applicant should contact the appropriate DOT operating administration field or headquarters offices, as found in contact information on the BUILD website, for information on the prerequisite steps to obligate Federal funds in order to ensure that their project schedule is reasonable and that there are no risks of delays in satisfying Federal requirements.

vi. Applicant Capacity Review

All applications should include a section in the Project Readiness file that demonstrates their capacity, knowledge, and experience to successfully deliver the project in compliance with applicable Federal requirements including, but not limited to, compliance with Buy America provisions. The applicant should address the following in the applicant capacity section of the Project Readiness file:

- Roles and Responsibilities: provide clear responsibilities and roles within the project, especially to administer the grant and deliver/implement the project.
- Federal Funding: demonstrate experience implementing federally funded transportation projects.
- Federal Regulations: understanding of federal contract and procurement requirements, and other federal requirements including Buy America, Americans with Disabilities Act, Uniform Relocation Assistance and Real Property Acquisition Act, Davis Bacon Act, etc.
- Project Planning: practice incorporating projects into long-range development plans or adding projects to the TIP/STIP through the MPO planning process, if relevant.
- Project Delivery: provide detailed description of successfully delivered projects of similar size, scope, and complexity.

8. COST EFFECTIVENESS REVIEW: BENEFIT-COST ANALYSIS

The purpose of the Benefit-Cost Analysis (BCA) is to enable the Department to evaluate the cost-effectiveness of the proposed project by comparing its expected benefits to its expected costs. These expected benefits and costs are estimated by comparing the world with the proposed project, the "build scenario" with a "baseline" or "no-build alternative" representing the world without the proposed project.

Any benefits claimed for the proposed project, both quantified and unquantified, should be clearly tied to the expected outcomes of the proposed project. While benefits should be quantified wherever possible, applicants may also describe other categories of benefits in the BCA that are more difficult to quantify and/or value in economic terms.

There should be two BCA files included in the application: (1) a narrative description of the BCA; and (2) an unlocked spreadsheet revealing the underlying calculations:

- Narrative Description of Analysis: The BCA narrative should describe the current baseline, the sources of data used to estimate the benefits of the project, explain all assumptions, and the values of key input parameters. Applicants may also provide a table similar to the one shown below summarizing the impacts of the project and how those impacts would translate into expected benefits.

This is shown as an example only:

Baseline / Current Status and Problem to be Addressed	Change to Baseline / Proposed Project to Address Problem	Example Impacts
A bridge has deteriorated to the point where trucks are forced to detour to a nearby bridge	The existing bridge will be rehabilitated to remove restrictions on trucks	Reduced travel time and vehicle operating costs due to a reduction in average truck trip length by X miles
An intersection has a high number of fatal and injury crashes stemming from a deficient design	The existing intersection will be replaced with a roundabout	Reduced fatalities, injuries, and property damage-only crashes by X, Y, and Z per year

- Spreadsheet Revealing Underlying Calculations: The BCA spreadsheet file should be unlocked and present calculations in sufficient detail and transparency to allow evaluators to reproduce the analysis. DOT does not have a prescribed format for the BCA spreadsheet, but the Department has a BCA spreadsheet template that is available to assist applicants in structuring their analysis.

Applicants should review the Department's detailed guidance on how to conduct a BCA. Both the guidance document and spreadsheet template will be available on the BUILD website.

E. SUBMISSION REQUIREMENTS AND DEADLINE

1. ADDRESS TO REQUEST APPLICATION PACKAGE

All application materials may be found on grants.gov and the BUILD website.

2. UNIQUE ENTITY IDENTIFIER (UEI) AND SYSTEM FOR AWARD MANAGEMENT (SAM)

Each applicant must:

- Be registered in SAM.gov before submitting its application;
- Provide a valid unique entity identifier in its application; and
- Continue to maintain an active registration in SAM.gov with current information at all times during which it has an active Federal award or an application under consideration by a Federal agency.

Please note that the SAM registration process takes **several weeks to complete, if not longer**.

i. Submission Instructions

All applications must be submitted electronically through Valid Eval at:

- Capital Project - https://usg.valideval.com/teams/usdot_build_2026_capital/signup

- Planning Projects - https://usg.valideval.com/teams/usdot_build_2026_planning/signup

Capital and Planning projects have different application submission requirements and must be submitted using the appropriate link.

The Department does **not** accept applications via mail, fax machine, email, or other means.

ii. Submission Issues

Email Valid Eval at support@valideval.com for technical assistance with the application portals.

3. SUBMISSION DEADLINE

Applications must be submitted through Valid Eval by 5:00 PM eastern on February 24, 2026. The Valid Eval application portals will **not** accept late applications.

i. Consideration of Applications

Only applicants who comply with all submission deadlines described in this notice and electronically submit valid, on-time applications through Valid Eval will be eligible for evaluation and possible selection for award.

ii. Late Applications

The Department does **not** accept late BUILD grant applications. Applicants are strongly encouraged to complete submissions days, if not weeks, in advance of the deadline. Applicants facing technical issues are advised to email Valid Eval at support@valideval.com well in advance of the deadline.

4. INTERGOVERNMENTAL REVIEW

This program is not subject to EO 12372, Intergovernmental Review of Federal Programs.

5. COMPLIANCE WITH SECTION 508 OF THE REHABILITATION ACT OF 1973

The Department encourages applicants to submit documents that are compliant with Section 508 of the Rehabilitation Act of 1973 (see Section 508 guidelines).

F. APPLICATION REVIEW INFORMATION

1. CRITERIA

This section describes the statutory merit criteria, cost effectiveness test, and project readiness review the Department will use to evaluate applications.

TIER 1 All Eligible Applications
Merit Criteria Review
TIER 2 All applications rated "Highly Recommended" under the merit criteria review automatically advance for second tier analysis. The Senior Review Team (SRT) can advance applications rated "Recommended" for second-tier analysis.
Project Readiness Review
Project Risk Review (capital projects only)
Applicant Capacity Review
Financial Completeness Review
Benefit-Cost Analysis (capital projects only)

The Department will review the statutory merit criteria for all applications. Highly Recommended capital applications will automatically advance to receive second-tier analysis consisting of three Project Readiness reviews: (1) Project Risk Review; (2) Applicant Capacity Review; and (3) Financial Completeness Review, as well as a Benefit-Cost Analysis (BCA). Highly Recommended planning applications will automatically advance to receive second-tier analysis consisting of an: (a) Applicant Capacity Review; and (2) Financial Completeness Review. The SRT can advance select Recommended capital and planning applications for second-tier analysis under the circumstances described in the Review and Selection Process section.

i. Merit Criteria

The Department will evaluate whether the application uses data-driven and evidence-based methods to demonstrate that the project will provide the anticipated benefits for each statutory merit criterion and will assign individual ratings of: **High, Medium, Low, or Non-Responsive**.

Individual Merit Criteria Ratings	
High	The criterion must be addressed as a primary project purpose (not an ancillary or incidental consideration), must include clear, direct, data-driven (capital projects only), and significant benefits, and must align with at least one of the benefits described in the high column of the merit criteria rubric. For the Partnership and Innovation criteria, the project has, or demonstrates plans to, support one or more of the activities in the merit criteria rubric.
Medium	The criterion may not be a primary project purpose, or the project benefits do not meet at least one of the requirements for a High rating, as described in the merit criteria rubric.
Low	The application contains insufficient information to assess that criterion's benefits.
Non-Responsive	The proposed project negatively affects the criterion, or the application does not address the criterion.

Planning grant applications will be evaluated against the same merit criteria as capital grants. Planning grant applications should include data on the problem intended to be addressed, but information does not need to be as driven by data as a capital project when estimating benefits of the implemented project since data is often an outcome of the project to be planned. The Department will consider how the plan, once implemented, will ultimately further the merit criteria.

Merit Criteria	Non-Responsive	Low	Medium	High

Safety	Application did not address the Safety criterion
	
	OR
	
	Project negatively affects safety
		Application contains insufficient information to assess safety benefit	The project has one or more of the following safety benefits, but safety may not be a primary project purpose or does not meet the description(s) of a High rating:
			• Reduce any number of fatalities and/or serious injuries
				Safety is a primary project purpose AND the project has clear, direct, **data-driven** (for capital projects only), and significant benefits that targets a known, documented safety problem, by doing one or more of the following:
				• Implement autonomous systems designed to improve safety outcomes
				• Prevent fatalities and serious injuries by:
				  ○ Eliminating at-grade crossings; or
				  ○ Facilitating the separation of freight and passenger traffic
				• Protect motorized and non-motorized travelers from safety risks; or
				• Reduce fatalities and/or serious injuries in the project area to bring them below the state-wide average; or
				• Incorporate and cite specific actions and activities identified in FTA's Safety Advisory 23-1: Bus-to-Person Collisions; or
				• Incorporate specific safety improvements that are part of a documented safety risk mitigation strategy and that have, for example, corridor, port-wide, or transit system impact.

Merit Criteria	Non-Responsive	Low	Medium	High
Environmental Sustainability	Application did not address the Environmental Sustainability criterion OR Project negatively affects environmental sustainability	Application contains insufficient information to assess environmental sustainability benefits	Project has one or more of the following environmental sustainability benefits, but environmental sustainability may not be a primary project purpose or does not meet the description(s) of a High rating: • Make basic stormwater improvements; or • Remove, replace, or restore culverts for the purpose of improving habitat for aquatic species	Environmental sustainability is a primary project purpose AND the project has clear, direct, **data-driven** (for capital projects only), and significant by doing one or more of the following: • Improve the resilience of at-risk infrastructure to be resilient to extreme weather events and natural disasters including the construction of parallel or redundant alternatives if appropriate; or • Include project in a resilience improvement plan that considers risk across transportation modes, regions, and critical interdependent sectors or similar plan; or • Incorporate permeable pavements, bioswales, vegetated swales and berms, urban tree canopies, stone breakwaters, etc., as appropriate.
Quality of Life	Application did not address the Quality of Life criterion OR Project negatively affects quality of life	Application contains insufficient information to assess quality of life benefits	Project has one or more of the following quality of life benefits but quality of life may not be a primary project purpose or does not meet the description(s) of a High rating: • Reduce transportation and housing cost burdens by integrating mixed-use development and	Quality of life is a primary project purpose AND the project has clear, direct, **data-driven** (for capital projects only) and significant benefits, by doing one or more of the following: • Beautify transportation infrastructure (e.g. engaging landscape, shade trees) with context-appropriate design that enhance user experience while maintaining safety and operational efficiency; or

Merit Criteria	Non-Responsive	Low	Medium	High
			a variety of housing types, including affordable housing, with multimodal transportation infrastructure; or • Coordinate and integrate land use, affordable housing, and transportation planning in order to create more livable communities; or • Implement transit-oriented development.	• Improve the travel experience for families (e.g., dedicated facilities for mothers such as nursing/pumping spaces, improved accommodations for strollers, accessible changing tables, intuitive design elements, small parks, playground-inspired edging); or • Improves wayfinding and user experience (clear signage, intuitive layouts, and predictable operations for caregivers); or • Makes transportation more affordable.
Mobility and Community Connectivity	Application did not address the Mobility and Community Connectivity criterion OR Project negatively affects mobility and community connectivity	Application contains insufficient information to assess mobility and community connectivity benefits	Project has one or more of the following mobility and community connectivity benefits, but mobility and community connectivity may not be a primary project purpose or does not meet the description(s) of a High rating: • Decrease roadway traffic congestion and does not propose limits on roadway capacity for motor	Mobility and community connectivity is a primary project purpose AND the project has clear, direct, **data-driven** (for capital projects only) and significant benefits, by doing one or more of the following: • Improve vehicular roadway capacity; or • Enhance the accessibility of the transportation system for families and Americans with disabilities using Universal Design; or • Remove physical barriers for individuals by reconnecting

Merit Criteria	Non-Responsive	Low	Medium	High
			vehicles or create artificial chokepoints for motor vehicles; or • Incorporate Americans with Disabilities Act improvements	communities to direct, affordable transportation options; or • Include transportation features that increase the accessibility for non-motorized travelers in underserved communities; or • Provides additional options for intermodal and multimodal freight shippers; or • Consider last-mile freight plans in a multimodal approach.
Economic Competitiveness and Opportunity	Application did not address the Economic Competitiveness and Opportunity criterion OR Project negatively affects economic competitiveness and opportunity	Application contains insufficient information to assess economic competitiveness and opportunity benefits	Project has one or more of the following economic competitiveness and opportunity benefits, but economic competitiveness and opportunity may not be a primary project purpose or does not meet the description(s) of a High rating: • Reduce travel time or improve travel time reliability; or • Improve the safety, security, or efficiency of the movement of goods; or	Economic competitiveness is a primary project purpose AND the project has clear, direct, **data-driven** (for capital projects only), and significant benefits, by doing one or more of the following: • Advance the nation's domestic energy sector, in accordance with Executive Order 14154 Unleashing American Energy; or • Revitalize and restore domestic maritime industries, in accordance with Executive Order 14269 Restoring America's Maritime Dominance; or • Promote economic growth, and other broader economic and fiscal benefits; or • Promote or reshore industries of national interest, including the

Merit Criteria	Non-Responsive	Low	Medium	High
			• Create jobs related to the project's delivery and on-going operations	critical minerals, steel, the defense industrial base, and pharmaceutical manufacturing; or • Includes union participation or project labor agreements which promote cost-effectiveness and open competition; or • Improve intermodal and/or multimodal freight mobility; or • Address a freight bottleneck, as identified in the National Freight Strategic Plan, a State Freight Plan, or as measured by relevant freight industry associations (ATRI, e.g.); or • Support growth and expansion of American exports; or • Expand access to safe truck parking; or • Facilitate tourism opportunities.

Merit Criteria	Non-Responsive	Low	Medium	High
State of Good Repair	Application did not address the State of Good Repair criterion OR Project negatively affects state of good repair	Application contains insufficient information to assess state of good repair benefits	Project has one or more of the following state of good repair benefits but state of good repair may not be a primary project purpose or does not meet the description(s) of a High rating: • Routine or deferred maintenance; or • Identify the party responsible for maintenance and describe how the new or improved asset(s) will be maintained in a state of good repair.	State of good repair is a primary project purpose AND the project has clear, direct, **data-driven** (for capital projects only) and significant benefits, by doing one or more of the following: • Restore and modernize the existing core infrastructure assets that have met their useful life; or • Prioritize improvement of the condition and safety of existing transportation infrastructure, particularly infrastructure with high cost of failure, such as bridges with lengthy detours; or • Reduce construction and maintenance burdens through efficient and well-integrated design; or • Create new infrastructure in remote communities that will be maintained in a state of good repair; or • Address current or projected transportation system vulnerabilities.
Partnership and Collaboration	Application did not address the Partnership and Collaboration criterion OR	Application contains insufficient information to assess the partnership and collaboration benefits	Project has one or more of the following partnership and collaboration benefits but partnership and collaboration may not be a primary project purpose or does not meet the description(s) of a High rating:	Project has, or demonstrates plans to, support one or more of the following: • Engage residents and community-based organizations to ensure those who live and work in the project area are meaningfully engaged throughout the lifecycle of the project; or

Merit Criteria	Non-Responsive	Low	Medium	High
	Project negatively affects partners or community members (e.g., negative impacts from ROW acquisition, lack of support for the project, etc.)		• Collaborate with public and/or private entities; or • Document support from local, regional, or national levels	• Establish formal public-private partnerships or joint ventures to restore, expand, or create new infrastructure; or • Coordinate with other types of projects such as economic development, commercial or residential development, power/electric infrastructure projects, or broadband deployment; or • Partner with high-quality workforce development programs to help train, place, and retain people in good-paying jobs or registered apprenticeships.
Innovation	Application did not address the Innovation criterion. OR Includes non-innovative practices or components	Application contains insufficient information to assess innovation benefits	Project has one or more of the following innovation benefits but does not meet the description(s) of a High rating: • Deploy technologies, project delivery, or financing methods that are new or innovative to the applicant or community	Project has, or demonstrates plans for, one or more of the following innovative benefits. Innovative Technologies • Advance the development and deployment of autonomous vehicles • Enhance the environment for connected or automated vehicles to improve the detection and mitigation of safety risks; or • Deploy innovative and emerging transportation technologies; or • Improve safety using Advanced Driver Assistance Systems on public transit vehicles, including functions

Merit Criteria	Non-Responsive	Low	Medium	High
				such as precision docking; lane keeping or lane centering; or • Use sensors or small unmanned aerial vehicles to enhance infrastructure inspection and asset management processes; or • Use sensors to monitor real-time conditions of pavement quality, signage, crosswalks, transit headways, or other public infrastructure; or • Use caps, land bridges, or underdecks; or • Use active grade crossing detection systems to enable responsive traffic management; or • Use detection systems on railroads to target and deter trespassing; or • Deploy technology to: o digitize curb management to optimize use across purposes and modes, including freight, pick-up/drop-off, and transit usage; or o support more efficient freight operating practices; or o help combat cargo theft through enhanced prevention and recovery; or Innovative Project Delivery • Use practices that facilitate accelerated project delivery such as

Merit Criteria	Non-Responsive	Low	Medium	High
				single contractor design-build arrangements, Advanced Digital Construction Management, Accelerated Bridge Construction, Digital as-builts, or an up-to-date programmatic agreement between an environmental resource agency and a state DOT, or other NEPA lead agency, that establishes a streamlined process for environmental consultations and permits for commonly encountered project types. Innovative Financing • Secure TIFIA, RRIF, or private activity bond financing; or • Use congestion pricing or other demand management strategies

Safety
The Department will evaluate whether and how the project demonstrates safety benefits. For this assessment, the Department will consider, for example, the extent to which the project improves safety outcomes by implementing autonomous systems; prevents fatalities and serious injuries by eliminating at-grade crossings or facilitating the separation of freight and passenger traffic; protects motorized and non-motorized travelers from safety risks; reduces fatalities and/or serious injuries in the project area to bring them below the state-wide average; incorporates specific actions and activities identified in FTA's Safety Advisory 23-1: Bus-to-Person Collisions; or incorporate specific safety improvements that are part of a documented safety risk mitigation strategy and that have, for example, corridor, port-wide, or transit system impact.

Environmental Sustainability
The Department will evaluate whether and how the project demonstrates environmental sustainability benefits. For this assessment, the Department will consider, for example, to the extent to which the project improves the resilience of at-risk infrastructure to be resilient to extreme weather events and natural disasters including the construction of parallel or redundant alternatives if appropriate; includes the project in a resilience improvement plan that considers risk across transportation modes, regions, and critical interdependent sectors or similar plan; or incorporates permeable pavements, bioswales, vegetated swales and berms, urban tree canopies, or stone breakwaters, etc., as appropriate. If applicable, applicants are encouraged to make floodplain upgrades consistent with the Federal Flood Risk Management Standard, to the extent consistent with current law.

Quality of Life
The Department will consider the extent to which the project beautifies transportation infrastructure (e.g. engaging landscape, shade trees) with context-appropriate design that enhance user experience while maintaining safety and operational efficiency; improves the travel experience for families (e.g., dedicated facilities for mothers such as nursing/pumping spaces, improved accommodations for strollers, accessible changing tables, intuitive design elements, small parks, playground-inspired edging, improves wayfinding and user experience (clear signage, intuitive layouts, and predictable operations for caregivers); or makes transportation more affordable. The inclusion of dedicated facilities for mothers such as nursing/pumping spaces, accessible changing tables, and improved accommodations for strollers are **not** eligible as standalone projects and need to be included as elements within an eligible surface transportation infrastructure project. **Note: Parks and housing are not eligible project costs under the BUILD grant program.** They **cannot** be included in the total project cost.

Mobility and Community Connectivity
The Department will assess whether and how the project will improve mobility and community connectivity. For this assessment, the Department will consider how the project will improve vehicular roadway capacity; enhance the accessibility of the transportation system for families

and Americans with disabilities using Universal Design; [6] remove physical barriers for individuals by reconnecting communities to direct, affordable transportation options; include transportation features that increase the accessibility for non-motorized travelers in underserved communities; provides additional options for intermodal and multimodal freight shippers; or consider last-mile freight plans in a multimodal approach.

Economic Competitiveness and Opportunity
The Department will assess whether and how the project will improve economic competitiveness and opportunity. For this assessment, DOT will consider the extent to which the project will advance the nation's domestic energy sector, in accordance with Executive Order 14154 Unleashing American Energy; revitalize and restore domestic maritime industries, in accordance with Executive Order 14269 Restoring America's Maritime Dominance; promote economic growth, and other broader economic and fiscal benefits; promote or reshore industries of national interest, including the critical minerals, steel, the defense industrial base, and pharmaceutical manufacturing; includes union participation or project labor agreements which promote cost-effectiveness and open competition; improve intermodal and/or multimodal freight mobility; address a freight bottleneck, as identified in the National Freight Strategic Plan, a State Freight Plan, or as measured by relevant freight industry associations (ATRI, e.g.); support growth and expansion of American exports; expand access to safe truck parking; or facilitate tourism opportunities.

State of Good Repair
The Department will assess whether and to what extent the project improves state of good repair. For this assessment, DOT will consider the extent to which the project will restore and modernize the existing core infrastructure assets that have met their useful life; or prioritize improvement of the condition and safety of existing transportation infrastructure; or reduce construction and maintenance burdens through efficient and well-integrated design; or create new infrastructure in remote communities that will be maintained in a state of good repair; or address current or projected transportation system vulnerabilities.

Partnership and Collaboration
The Department will consider the extent to which the project has or will support and engage people and communities. For this assessment, DOT will consider how the project has or will engage residents and community-based organizations to ensure those who live and work in the project area are meaningfully engaged throughout the lifecycle of the project; establish formal public-private partnerships or joint ventures to restore, expand, or create new infrastructure; coordinate with other types of projects such as economic development, commercial or residential development, power/electric infrastructure projects, or broadband deployment; or partner with high-quality workforce development programs to help train, place, and retain people in good-paying jobs or registered apprenticeships.

6 Definition for "Universal Design" found on the General Services Administration's Section508.gov website and states, "Universal design is a concept in which products and environments are designed to be usable by all people, to the greatest extent possible, without the need for adaption or specialized design."

DOT will assess the level of detail and description provided about the partnerships listed above. **Applications that provide more details and descriptions about the project partnership will be rated higher than those that do not, in alignment with the merit rating rubric.**

Innovation

The Department will assess the extent to which the applicant uses innovative: (1) technologies; (2) project delivery; or (3) financing. If this project is the first time the applicant or community will deploy specific innovations, the Department will consider them innovative, to the extent applicants provide enough detail to determine whether the innovations being deployed are new or innovative to the applicant or community regardless of whether other applicants or communities have implemented these innovations.

- Innovative Technologies: The Department will consider how the project advances the development and deployment of autonomous vehicles; enhances the environment for connected or automated vehicles to improve the detection and mitigation of safety risks; deploys innovative and emerging transportation technologies; improves safety using Advanced Driver Assistance Systems on public transit vehicles, including functions such as precision docking; lane keeping or lane centering; uses sensors or small unmanned aerial vehicles to enhance infrastructure inspection and asset management processes; uses sensors to monitor real-time conditions of pavement quality, signage, crosswalks, transit headways, or other public infrastructure; or uses caps, land bridges, or underdecks; uses active grade crossing detection systems to enable responsive traffic management; uses detection systems on railroads to target and deter trespassing; or digitalizes curb management to optimize use across purposes and modes, including freight, pick-up drop-off, and transit usage.

    - Please note that all innovative technology must follow 2 CFR § 200.216. If an applicant is proposing to deploy autonomous vehicles or other innovative motor vehicle technology, the Department will consider whether and how the applicant demonstrates that all vehicles will comply with applicable safety requirements, including those administered by the National Highway Traffic Safety Administration (NHTSA) and Federal Motor Carrier Safety Administration (FMCSA). Specifically, the Department will consider whether the vehicles acquired for the proposed project will comply with applicable Federal Motor Vehicle Safety Standards (FMVSS) and Federal Motor Carrier Safety Regulations (FMCSR). If the vehicles may not comply, the Department will consider applications that do one of the following more competitive than applications that do not: either (1) show that the vehicles and their proposed operations are within the scope of an exemption or waiver that has already been granted by NHTSA, FMCSA, or both agencies or (2) directly address whether the project will require exemptions or waivers from the FMVSS, FMCSR, or any other regulation and, if the project will require exemptions or waivers, present a plan for obtaining them.

- Innovative Project Delivery: The Department will consider the extent to which the project uses practices that facilitate accelerated project delivery such as single contractor design-build arrangements, project bundling, Advanced Digital Construction Management, Accelerated Bridge Construction, Digital as-builts, or an up-to-date programmatic agreement between an environmental resource agency and a state DOT, or other NEPA lead agency, establishing a streamlined process for environmental consultations and permits for commonly encountered project types.

- Innovative Financing: The Department will assess the extent to which the project incorporates innovations in transportation funding and finance, for example through private sector funding or financing, using congestion pricing or other demand management strategies to address congestion, securing a TIFIA or RRIF loan, or receiving an allocation for private activity bonds through DOT's Build America Bureau.

DOT will assess the level of detail and description provided about the Innovative elements listed above. **Applications that provide more details and descriptions about the innovative technology, project delivery, or financing will be rated higher than those that do not, in alignment with the merit rating rubric**.

ii. Project Readiness

Capital project applications that receive second-tier analysis will be reviewed for Project Readiness and assigned three evaluation ratings:

- Project Risk Review
- Applicant Capacity Review
- Financial Completeness Review

Planning project applications that receive second-tier analysis will be reviewed for Project Readiness and assigned two evaluation ratings:

- Applicant Capacity Review
- Financial Completeness Review

Low ratings in any of these readiness areas do not disqualify projects from award, but competitive applications clearly and directly describe achievable risk mitigation strategies.

Project Risk Review
The Project Risk Review evaluates information provided in the Project Readiness file. The review analyzes the likelihood of the project to meet major milestones including the timely obligation and expenditure of grant funds given the constructability of the project, the current level of design, the extent to which the applicant has secured necessary environmental permits and approvals, whether acquiring right-of-way and/or a railway agreement is needed, if there is support for the project, and other considerations outlined in Section F.2.v. The review considers all elements relevant to the project and assigns a risk rating of: **High Risk, Moderate Risk, or Low Risk.**

Applicant Capacity Review
The Applicant Capacity Review evaluates only the information provided in the Project Readiness file. The review evaluates the extent to which the applicant has the knowledge, experience, and capacity to successfully deliver the project in compliance with applicable Federal requirements as well as the recipient's experience working with Federal funds, civil rights compliance, and previous experience delivering infrastructure projects. Applicant Capacity ratings will be one of the following: **Certain, Somewhat Certain, or Uncertain.**

DOT will assign the highest rating of Certain, if the application demonstrates that the applicant has:

- experience managing Federal funds;
- extensive experience completing projects with similar scope;
- resources to deliver the project; and
- knowledge of all applicable Federal requirements including, but not limited to, Buy America provisions, ADA regulations, Civil Rights requirements, Federal Motor Vehicle Safety Standards, and/or the Federal Motor Carrier Safety Regulations.

If an applicant is proposing to adopt innovative technology or other innovative practices, DOT will assess whether the applicant's capacity to implement those innovations, the applicant's understanding of applicable Federal requirements and whether the innovations may require extraordinary permitting, approvals, exemptions, waivers, or other procedural actions, and the effects of those innovations on the project delivery timeline.

Financial Completeness Review
The Financial Completeness Review reviews the project budget to confirm the availability of funding for the project and whether the applicant presented a complete funding package based on reasonable cost estimates. Financial Completeness ratings are: **Complete, Partially Complete, or Incomplete**.

DOT will assign the highest rating of Complete if the application:

- identifies all funding sources for the project budget;
- documents all funding is available and committed to the project;
- includes contingency amount and source in the project budget;
- describes a plan to address potential cost overruns;
- provides cost estimates prepared according to industry standards and/or DOT guidance; and
- includes an inflation factor.

Projects with funding gaps, estimates that are based on early stages of design (e.g., less than 30 percent design), or outdated cost estimates without specified budget contingencies will receive a lower rating. **All applicants, including those requesting 100 percent grant funding, should describe a plan to address potential cost overruns.**

iii. Benefit-Cost Analysis

For capital projects that receive second-tier analysis, the Department will consider the costs and benefits of projects seeking BUILD grant funding in determining the extent to which a project is cost effective. To the extent possible, the Department will rely on quantitative, evidenced-based and data-supported analysis to assess how well a project addresses this criterion, including an assessment of the project's estimated benefit-cost ratio (BCR) based on the applicant-supplied BCA described in the Cost effectiveness review: Benefit-Cost Analysis section.

Based on the Department's assessment, the Department will assign BCA rating of: **High, Medium-High, Medium, Medium-Low, or Low**


BCA Ratings	
High	The project's benefits will exceed its costs, with a benefit-cost ratio of at least 2.0
Medium-High	The project's benefits will exceed its costs
Medium	The project's benefits are likely to exceed its costs
Medium-Low	The project's costs are likely to exceed its benefits
Low	The project's costs will exceed its benefits

2. REVIEW AND SELECTION PROCESS

This section addresses the IIJA requirement to describe the methodology for evaluation in the NOFO, including how applications advance through the evaluation process and the other considerations made during selection. The BUILD grant application review and selection process consist of eligibility reviews, merit criteria review, second-tier analysis, Senior Review, and selection by the Secretary.

i. Eligibility Review

DOT staff will review all applications to determine eligibility based on requirements outlined in Section C. This process confirms the applicant is an eligible entity, the project type is eligible, and the requested non-Federal cost share is eligible. DOT staff will also verify the project location to verify eligibility to request up to 100 percent federal funding. Applicants may only submit up to three applications. Any applications submitted above the limit will be marked as ineligible.

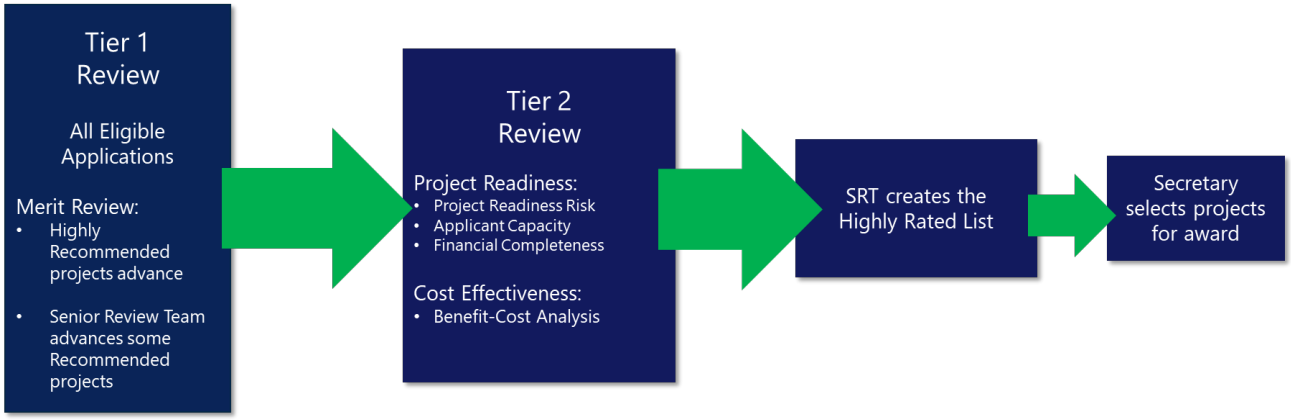

ii. First-Tier: Merit Criteria Review

All eligible BUILD grant applications receive a Merit Criteria Review to see how well the project described in the application aligns with the eight statutorily required merit criteria listed in Section F.1. Merit Review teams will evaluate the significance of the benefits and the extent to which the project is likely to achieve the benefits described in the application.

Each criterion is assigned an individual rating: **High, Medium, Low, and Non-Responsive**. The individual ratings are tallied to calculate an overall merit rating of: **Highly Recommended, Recommended, Not Recommended.**

Overall Merit Rating	
Highly Recommended	six or more of the eight merit criteria ratings are "high" none of the merit criteria ratings are "non-responsive"
Recommended	one to five of the merit criteria ratings are "high" no more than three of the merit criteria ratings are "low" none are "non-responsive"
Not Recommended	Ratings that do not fit within the definitions of Highly Recommended or Recommended

- **Highly Recommended** - Automatically advance for second-tier analysis.
- **Recommended** - The Senior Review Team (SRT) reviews all Recommended projects to determine if the benefits of a particular criterion are so significant that the project merits advancing for second-tier analysis. The SRT can advance a Recommended project if:

    - The project received a High in one or more of the priority criteria of **safety, quality of life, mobility and community connectivity, and economic competitiveness** and the benefits in that criterion are exceptional; or

    - The SRT provides additional information to demonstrate that a criterion has benefits that are aligned with a High rating for one or more of the priority merit criteria listed

above (whether the Merit Review Team assigned a High rating) and the benefits in that criterion would be exceptional.

- **Not Recommended** - Do **not** advance and are not considered for selection.

iii. Second-Tier: Project Cost Effectiveness and Readiness Review

Second-tier analysis consists of:

- **Capital Projects**
  - Cost Effectiveness Review in the form of a Benefit-Cost Analysis (BCA)
  - Project Readiness Review evaluates:
    - risk of project not meeting obligation and construction timeline;
    - applicant capacity and experience to deliver the project; and
    - financial completeness of project funding.

- **Planning Projects**
  - Project Readiness Review evaluates:
    - applicant capacity and experience to deliver the project; and
    - financial completeness of project funding

iv. Senior Review

The SRT reviews the outcomes of second-tier analysis to determine which projects are designated as Highly Rated. SRT will prioritize projects that can be delivered quickly and efficiently.

- **Capital Projects with the following ratings can be designated Highly Rated:**
  - Medium to High BCA Rating
  - Favorable Project Readiness Ratings
  - Begin construction within 18 months of selection

- **Planning Projects with the following ratings can be designated Highly Rated:**
  - Favorable Project Readiness Ratings
  - Begin project within 6 months of selection

The SRT can justify rating projects as Highly Rated that do not meet all items listed above if the project proposes exceptional benefits in priority merit criteria. The SRT advances all Highly Rated projects to the Highly Rated List given to the Secretary.

v. Selections

Using the discretionary authority provided in statute, the Secretary selects projects from the Highly Rated List for award consistent with the selection criteria and statutory set asides that require:

- 50 percent of funds be awarded to projects located in rural areas and 50 percent of funds be awarded to projects located in urban area;
- At least 5 percent of funds be awarded to planning projects; and
- At least 1 percent of funds be awarded to projects located in Areas of Persistent Poverty/Historically Disadvantaged Communities.

Statute also requires the Secretary to consider geographic and modal diversity in making selections. The Secretary may, depending on the pool of qualified applications, seek to award at least one project per state or territory. Per statute, "not more than 15 percent of the funds available to carry out the program for a fiscal year may be awarded to eligible projects in a single state during that fiscal year."

The Secretary may prioritize the selection of projects that:

- can begin construction within 18 months of selection; or
- are located in a designated Qualified Opportunity Zone (26 U.S. Code § 1400Z-1); or
- have a higher percent of non-federal funding committed to the project; or
- have not received a BUILD/RAISE/TIGER grant previously.

Projects for which an FY 2026 BUILD application is advanced by the Senior Review Team to the Highly Rated List, but that are not awarded, are automatically designated as "Projects of Merit." Projects with this designation will be carried over into FY 2027 BUILD, subject to authorization and appropriation, and considered by the SRT for advancement to the Highly Rated List, along with other FY 2027 applications eligible for advancement to the Highly Rated List.

Due to overwhelming demand, the Department is unable to provide a BUILD award to every competitive project that applies. Consistent with past practice and statute, the Department offers debriefs to applicants not selected for award to receive information about the BUILD project's evaluation.

G. AWARD NOTICES

1. HOW PROJECT SELECTIONS ARE ANNOUNCED

The Department emails each successful applicant and posts all selections in Fact Sheets as well as an excel file on the BUILD website.

- Notice of selection is **not** authorization to begin or to incur costs for the proposed project.
- Following that announcement, the BUILD program Office and relevant Operating Administration will contact the point of contact listed on the SF-424 to initiate development of the grant agreement.

2. ANNOUNCEMENT DATES

- Selections will be announced no later than June 28, 2026, per statute.

3. PRE-AWARD COSTS

Unless authorized by the Department in writing after announcement of FY 2026 BUILD selections, any costs incurred prior to the Department's obligation of funds for a project are ineligible for reimbursement and are ineligible cost share requirements.[7]

- Project costs incurred before project selections are announced cannot be paid for with funds from this competition.
- Funds must be used only for the specific purposes as outlined in the award letter and/or authorized by the Department.

4. REIMBURSABLE PROGRAM

Recipients of BUILD Grant awards will not receive lump-sum cash disbursements at the time of award announcement or obligation of funds.

In general, BUILD Program funds are administered on a reimbursement basis. Grant recipients will generally be required to pay project costs upfront using their own funds, and then request reimbursement for those costs.

- BUILD funds will reimburse recipients only after a grant agreement has been executed, allowable expenses are incurred, and valid requests for reimbursement are submitted.
- Obligation occurs when a selected applicant and the Department enter into a written grant agreement after the applicant has satisfied applicable local, State and Federal requirements.

If a recipient cannot complete a project on reimbursement basis, DOT will—on a case-by-case basis—consider recipient requests to use alternate payment methods as described in 2 CFR 200.305(b), including advance payments.

H. POST-AWARD REQUIREMENTS AND ADMINISTRATION

1. ADMINISTRATIVE AND NATIONAL POLICY REQUIREMENTS

i. Administrative Requirements

Please visit the BUILD website for the General Terms and Conditions for FY 2025 BUILD awards. The FY 2026 BUILD Terms and Conditions will be similar to the FY 2025 BUILD Terms and Conditions, but it will include relevant updates consistent with this notice.

All awards will be administered pursuant to the Uniform Administrative Requirements, Cost Principles and Audit Requirements for Federal Awards found in 2 C.F.R part 200, as adopted by

[7] Pre-award costs are costs incurred after award announcement, but directly pursuant to the development of a grant agreement where such costs are necessary for efficient and timely performance of the scope of work, as determined by DOT. Costs incurred under an advance construction (23 U.S.C. 115) authorization before the DOT announces that a project is selected for a FY 2026 BUILD award cannot be charged to FY 2026 BUILD funds. Likewise, costs incurred under an FTA Letter of No Prejudice under Chapter 53 of title 49 U.S.C. before the DOT announces that a project is selected for a FY 2026 BUILD award, cannot be charged to FY 2026 BUILD funds.

DOT at 2 C.F.R part 1201. Federal wage rate requirements included in subchapter IV of chapter 31 of title 40, U.S.C., apply to all projects receiving funds under this program, and apply to all parts of the project, whether funded with BUILD Grant funds, other Federal funds, or non-Federal funds.

In connection with any program or activity conducted with or benefiting from funds awarded under this notice, recipients of funds must comply with all applicable requirements of Federal law, including, without limitation, the Constitution of the United States; the conditions of performance, non-discrimination requirements, and other assurances made applicable to the award of funds in accordance with regulations of the Department of Transportation; and applicable Federal financial assistance and contracting principles promulgated by the Office of Management and Budget. In complying with these requirements, recipients, in particular, must ensure that no concession agreements are denied or other contracting decisions made on the basis of speech or other activities protected by the First Amendment. If DOT determines that a recipient has failed to comply with applicable Federal requirements, DOT may terminate the award of funds and disallow previously incurred costs, requiring the recipient to reimburse any expended award funds.

Additionally, applicable Federal laws, rules and regulations of the relevant operating administration administering the project will apply to the projects that receive BUILD grant awards, including planning requirements, Service Outcome Agreements, Stakeholder Agreements, Buy America compliance, and other requirements under DOT's other highway, transit, rail, and port grant programs. For projects that are eligible under BUILD but are not eligible under DOT's other programs or projects that are eligible under multiple DOT programs, the BUILD program will determine the appropriate requirements to ensure the project is delivered consistent with program and Department goals. In particular, Executive Order 14005 directs the Executive Branch Departments and agencies to maximize the use of goods, products, and materials produced in, and services offered in, the United States through the terms and conditions of Federal financial assistance awards. If selected for an award, grant recipients must be prepared to demonstrate how they will maximize the use of domestic goods, products, and materials in constructing their project. BUILD grant projects involving vehicle acquisition must involve only vehicles that comply with applicable Federal Motor Vehicle Safety Standards and Federal Motor Carriers Safety Regulations, or vehicles that are exempt from Federal Motor Vehicle Safety Standards or Federal Motor Carrier Safety Regulations in a manner that allows for the legal acquisition and deployment of the vehicle or vehicles.

For projects administered by FHWA, applicable Federal laws, rules, and regulations set forth in Title 23 U.S.C. and Title 23 C.F.R generally apply, including the 23 U.S.C. 129 restrictions on the use of toll revenues, and Section 4(f) preservation of parklands and historic properties requirements under 23 U.S.C. 138. For an illustrative list of the other applicable laws, rules, regulations, executive orders, polices, guidelines, and requirements as they relate to a BUILD grant project administered by the FHWA, please see the BUILD website.

For BUILD projects administered by the Federal Transit Administration and partially funded with Federal transit assistance, all relevant requirements under chapter 53 of title 49 U.S.C.

apply. For transit projects funded exclusively with BUILD grant funds, some requirements of chapter 53 of title 49 U.S.C. and chapter VI of title 49 CFR apply.

For projects administered by the Federal Railroad Administration, all relevant requirements under 49 U.S.C. § 22905 apply.

ii. Program Requirements

Critical Infrastructure Security, Cybersecurity and Resilience
It is the policy of the United States to strengthen the security and resilience of its critical infrastructure against all hazards, including physical and cyber risks, consistent with National Security Memorandum (NSM-22) on Critical Infrastructure Security and Resilience, and the National Security Memorandum on Improving Cybersecurity for Critical Infrastructure Control Systems. Each applicant selected for Federal funding must demonstrate, prior to the signing of the grant agreement, effort to consider and address physical and cyber security risks relevant to the transportation mode and type and scale of the project. Projects that have not appropriately considered and addressed physical and cyber security and resilience in their planning, design, and project oversight, as determined by the Department and the Department of Homeland Security, will be required to do so before receiving funds.

Domestic Preference Requirements
As expressed in Executive Order 14005, 'Ensuring the Future Is Made in All of America by All of America's Workers' (86 FR 7475), the executive branch should maximize, consistent with law, the use of goods, products, and materials produced in, and services offered in, the United States. Funds made available under this notice are subject to domestic preference requirements based on the Operating Administration that administers the project, including 23 U.S.C. 313 (FHWA projects); 49 U.S.C. 5323(j) (FTA projects); 49 U.S.C. 22905(a) (FRA projects); and section 70914(a) of the Build America, Buy America Act (all projects). The Department expects all applicants to comply with that requirement.

Compliance with Federal Law and Policies
Except where prohibited by court order "the applicant assures and certifies, with respect to any application and awarded Project under this NOFO, that it will comply with all applicable Federal laws, regulations, executive orders, policies, guidelines, and requirements as they relate to the application, acceptance, and use of Federal funds."

Federal Anti-Discrimination
- Except where prohibited by court order, pursuant to Executive Order 14173, Ending Illegal Discrimination and Restoring Merit-Based Opportunity, as a condition of grant award, each Recipient must agree that its compliance in all respects with all applicable Federal anti-discrimination laws is material to the government's payment decisions for purposes of section 3729(b)(4) of title 31, United States Code
- Except where prohibited by court order, pursuant to Executive Order 14173, Ending Illegal Discrimination and Restoring Merit- Based Opportunity, as a condition of grant award, each

Recipient must certify that it does not operate any programs promoting diversity, equity, and inclusion (DEI) initiatives that violate any applicable Federal anti-discrimination laws.

To the extent a court order bars the implementation or enforcement of one or more of the provisions with respect to a particular applicant or recipient, the Department will not implement or enforce the relevant provision(s) against that applicant or recipient for as long as the order remains in place.

Civil Rights and Title VI

As a condition of a grant award, grant recipients should demonstrate that the recipient has a plan for compliance with civil rights obligations and nondiscrimination laws, including Title VI of the Civil Rights Act of 1964 and implementing regulations (49 CFR § 21), the Americans with Disabilities Act of 1990 (ADA), and Section 504 of the Rehabilitation Act, all other civil rights requirements, and accompanying regulations. This should include a current Title VI plan, completed Community Participation Plan, and a plan to address any legacy infrastructure or facilities that are not compliant with ADA standards. DOT's and the applicable Operating Administrations' Office of Civil Rights may work with awarded grant recipients to ensure full compliance with Federal civil rights requirements.

2. REPORTING

i. Progress Reporting on Grant Activities

Each applicant selected for BUILD grant funding must submit quarterly progress reports and Federal Financial Reports (SF-425) to monitor project progress and ensure accountability and financial transparency in the BUILD grant program.

ii. Performance Reporting

Each applicant selected for BUILD grant funding must collect and report to the DOT information on the project's performance based on performance indicators DOT identifies related to program goals (e.g., travel time savings, greenhouse gas emissions, passenger counts, level of service, etc.) and other information as requested by DOT. Performance indicators should include measurable goals or targets that DOT will use internally to determine whether the project meets program goals, and grant funds achieve the intended long-term outcomes of the BUILD Grant Program. To the extent possible, performance indicators used in the reporting should align with the measures included in the application and should relate to at least one of the selection criteria defined in the Criteria section. Performance reporting continues for several years after project construction is completed, and DOT does not provide BUILD grant funding specifically for performance reporting. BUILD grant performance measures are posted on the BUILD website.

iii. Program Evaluation

As a condition of grant award, BUILD grant recipients may be required to participate in an evaluation undertaken by DOT, or another agency or partner. The evaluation may take different forms such as an implementation assessment across grant recipients, an impact and/or outcomes

analysis of all or selected sites within or across grant recipients, or a benefit/cost analysis or assessment of return on investment. The Department may require applicants to collect data elements to aid the evaluation. As a part of the evaluation, as a condition of award, grant recipients must agree to: (1) make records available to the evaluation contractor; (2) provide access to program records, and any other relevant documents to calculate costs and benefits; (3) in the case of an impact analysis, facilitate the access to relevant information as requested; and (4) follow evaluation procedures as specified by the evaluation contractor or DOT staff.

Recipients and sub-recipients are also encouraged to incorporate program evaluation including associated data collection activities from the outset of their program design and implementation to meaningfully document and measure the effectiveness of their projects and strategies. Title I of the Foundations for Evidence-Based Policymaking Act of 2018 (Evidence Act), Pub. L. No. 115–435 (2019) urges Federal awarding agencies and Federal assistance recipients and subrecipients to use program evaluation as a critical tool to learn, to improve equitable delivery, and to elevate program service and delivery across the program lifecycle. Evaluation means "an assessment using systematic data collection and analysis of one or more programs, policies, and organizations intended to assess their effectiveness and efficiency" (codified at 5 U.S.C. § 311). For grant recipients, evaluation expenses are allowable costs (either as direct or indirect), unless prohibited by statute or regulation, and such expenses may include the personnel and equipment needed for data infrastructure and expertise in data analysis, performance, and evaluation (2 CFR § 200). Credible program evaluation activities are implemented with relevance and utility, rigor, independence and objectivity, transparency, and ethics (OMB Circular A-11, Part 6 Section 290).

iv. Reporting of Matters Related to Recipient Integrity and Performance

If the total value of a selected applicant's currently active grants, cooperative agreements, and procurement contracts from all Federal awarding agencies exceeds $10,000,000 for any period of time during the period of performance of this Federal award, then the applicant during that period of time must maintain the currency of information reported to the SAM that is made available in FAPIIS about civil, criminal, or administrative proceedings described in paragraph 2 of this award term and condition. This is a statutory requirement under section 872 of Public Law 110-417, as amended (41 U.S.C. 2313). As required by section 3010 of Public Law 111-212, all information posted in the designated integrity and performance system on or after April 15, 2011, except past performance reviews required for Federal procurement contracts, will be publicly available.

I. FEDERAL AWARDING AGENCY CONTACT(S)

For further information concerning this notice please contact the BUILD grant program staff via e-mail at BUILDgrants@dot.gov. In addition, DOT will post answers to questions and requests for clarifications on the BUILD website. To ensure applicants receive accurate information about eligibility or the program, the applicant is encouraged to contact DOT directly, rather than through intermediaries or third parties, with questions. DOT staff may also conduct briefings on the BUILD grant selection and award process upon request.

J. OTHER INFORMATION

1. PROTECTION OF CONFIDENTIAL BUSINESS INFORMATION

All information submitted as part of or in support of any application shall use publicly available data or data that can be made public and methodologies that are accepted by industry practice and standards, to the extent possible. If the applicant submits information that the applicant considers to be a trade secret or confidential commercial or financial information, the applicant must provide that information in a separate document, which the applicant may cross-reference from the application narrative or other portions of the application. For the separate document containing confidential information, the applicant must do the following: (1) state on the cover of that document that it "Contains Confidential Business Information (CBI);" (2) mark each page that contains confidential information with "CBI;" (3) highlight or otherwise denote the confidential content on each page; and (4) at the end of the document, explain how disclosure of the confidential information would cause substantial competitive harm. DOT will protect confidential information complying with these requirements to the extent required under applicable law. If DOT receives a Freedom of Information Act (FOIA) request for the information that the applicant has marked in accordance with this section, DOT will follow the procedures described in its FOIA regulations at 49 CFR § 7.29. Only information that is in the separate document, marked in accordance with this section, and ultimately determined to be confidential under § 7.29 will be exempt from disclosure under FOIA.

2. PUBLICATION AND SHARING OF APPLICATION INFORMATION

Following the completion of the selection process and announcement of awards, the Department intends to publish a list of all applications received along with the names of the applicant organizations and funding amounts requested. Except for the information properly marked as described in the Protection of Confidential Business Information section. The Department may make application narratives publicly available or share application information within the Department or with other Federal agencies if the Department determines that sharing is relevant to the respective program's objectives.

Sean P. Duffy

Issued in Washington D.C. on December 15, 2025

UNIONCOUNTY
north carolina

NC 75 at Potter Road

Preferred Alternative – Turn Lane Improvements



Jurisdiction	Existing Conditions	Turn Lane(s)
Mineral Springs	Signalized Intersection	No

Design Deficiencies

- No turn lanes present and the high traffic volumes on southbound Potter Road result in queueing across railroad tracks
- Multiple full access driveways in close proximity to the intersection
- Minimal pedestrian accommodations

Design Considerations

- Limited space and substantial right-of-way constraints due to commercial development in close proximity to the intersection
- Railroad crossing approximately 200 feet north of intersection
- Underground water, sewer, gas, and overhead utilities present at intersection
- Strong desire to maintain a walkable and pedestrian friendly downtown area

Proposed Design Improvements

- Construct right and left-turn lanes from Potter Road to NC 75 and left-turn lanes from NC 75 to Potter Road
- Implement access management measures
- Construct crosswalks and sidewalks

Cost

Preliminary Engineering	$0.7 M
Right-of-Way	$1.54 M
Construction	$3.35 M
TOTAL	**$5.59 M**
Local Match (Min. 20%)	$1.1 M

NOTE: Project cost estimated based on FY 2020 dollars and may need to be modified for future year funding opportunities

Analysis Results


Congestion

	LOS	Delay (sec/veh)	V/C
2019	C	26	0.88
2035 No-Build	F	101	1.30
2035 Build	D	45	0.96

Reduction of Delay *(2035 Build vs. No-Build)* **56%**

Congestion data based on weighted average of the AM and PM peak hour delay for comparison purposes.

Safety

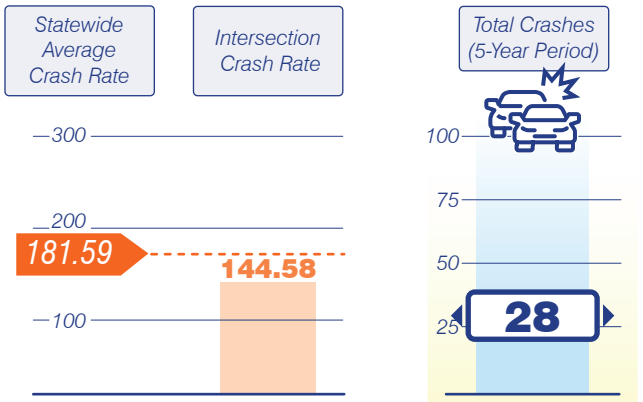

Reduction in Total Crashes *(Estimated with preferred alternative)* **12%**

Crash data from 8/1/2015 through 7/31/2020


Daily Emissions Reduction

Year	CO	VOC	NOx	PM2.5
2019	7.89 kg	1.45 kg	0.49 kg	0.01 kg
2035	42.07 kg	7.76 kg	2.60 kg	0.08 kg

Reduction in Total Emissions 2019: **42%** 2035: **56%**

Franklin and Johnson Preferred Alternate – Landscaped Median

Preferred Alternate

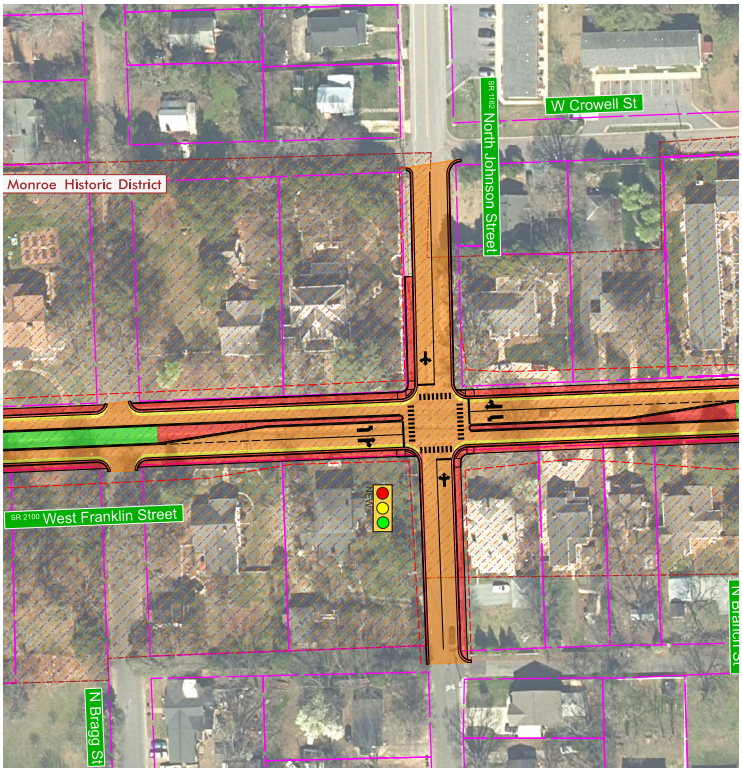

Design Considerations

- Overhead utilities are very close to the existing lanes
- The property on the northwest corner has distinctive coping header curb to adjust elevation of the sidewalk and traveled lanes
- Overlays on Franklin Street have reduced the capacity of the curb and gutter
- Historic properties have structures built very close to the traveled lanes
- Heavy through traffic on Franklin
- Wide existing traveled way provides opportunity to develop updated typical section with minimal Right-of-Way impacts

Proposed Design Improvements

- Construct 16' raised median to reduce turning movements through the corridor and improve aesthetics.
- Construct left-turn lanes on Franklin Street.

Jurisdiction	Existing Condition	Turn Lanes
Monroe	Minor Stop-Controlled	No

Cost (2025)	
Preliminary Engineering	$0.60M
Right-of-Way	$0.56M
Construction	$3.31M
TOTAL	$4.47M
Local match (Min. 20%)	$0.89M

Analysis

Congestion

	AM Peak Hour		PM Peak Hour	
	Delay (sec/veh)	LOS	Delay (sec/veh)	LOS
2024 Existing	404.3*	F	152.8*	F
2050 No-Build	795.7*	F	965.6*	F
2050 Build	26.5	C	26.2	C
2050 % Reduction	94%	-	96%	-

Safety

27 Existing Crashes

20 Expected Crashes

Reduction in Total Crashes 26%

Reduction in Injury Crashes 39%

* Delay from worst Stop Controlled approach

**Maximum Observed Queue from all approaches

RESOLUTION OF SUPPORT FOR A BUILD GRANT APPLICATION

WHEREAS, the United States Department of Transportation ("USDOT") is soliciting grant applications for transportation investments through its Better Utilizing Investments to Leverage Development ("BUILD") grant program; and

WHEREAS, Union County is one of the fastest growing counties in North Carolina, being projected to grow by nearly 50,000 people per decade through 2050; and

WHEREAS, Union County collaboratively works with local municipalities and other governmental entities to identify priority intersections for improvement through its Critical Intersection Program; and

WHEREAS, such intersections include intersections which are North Carolina Department of Transportation ("NCDOT") facilities located within the municipalities of Mineral Springs and Monroe; and

WHEREAS, traffic does not confine itself within discrete political boundaries, making traffic, congestion, and related issues often addressed in a cooperative manner among governmental entities; and

WHEREAS, Union County has coordinated with the municipalities of Mineral Springs and Monroe, the Charlotte Regional Transportation Planning Organization (the area metropolitan planning organization), and NCDOT to develop a BUILD grant application intended to address traffic safety and congestion, as well as economic opportunity.

NOW, THEREFORE BE IT RESOLVED by the Union County Board of Commissioners as follows:

1. Adopt this resolution supporting, and authorizing submission of, an application for a BUILD grant to implement two critical intersections, one within the municipality of Mineral Springs at the intersection of North Carolina 75 and Potter Road, and the other within the municipality of the City of Monroe at the intersection of Franklin Street and North Johnson Street.

2. Authorize the commitment of Six Hundred Fifty-Three Thousand and Five Hundred Dollars ($653,500) in a total local match from Union County for the two intersection projects as part of the BUILD grant application and any subsequent BUILD grant agreement.

3. Authorize the County Manager to negotiate and execute agreements with USDOT, NCDOT, the Department of Transportation, the Town of Mineral Springs, and the City of Monroe as are necessary to apply for and accept the subject BUILD grant,

including, without limitation, agreements related to local match payment and reimbursement requirements for the BUILD grant.

Adopted this the 17th day of February, 2026.

Attest: _____

Lynn G. West, Clerk to the Board

_____

Brian Helms, Chair
Union County Board of Commissioners

File #: 26-105 **Agenda Date:** 2/17/2026

TITLE:

UC Food Innovation Center Project Update and GMP Contract Amendment Approval

INFORMATION CONTACT:

Patrick Niland, County Manager's Office, Deputy County Manager, 704-283-3630

ACTION REQUESTED:

1) Authorize the County Manager to i) negotiate and execute an agreement substantially consistent with the agenda item, ii) exercise any renewal or extension term options set forth in the Agreement, and iii) terminate the Agreement if deemed in the best interest of the County, each in the County Manager's discretion; 2) authorize the County Manager to execute an Intergovernmental Agreement with the Town of Wingate for administering Union County Food Innovation Center contracts; 3) adopt Capital Project Ordinances (CPOs) 348B, 284D, 235A, 344D, and Budget Amendment (BA) 15; and 4) adopt Resolution Providing Notice of Construction of the UC Food Innovation Center.

PRIOR BOARD ACTIONS:

1) April 3, 2023, Regular Meeting, Agenda Item #23-195 - Public Hearing Held
2) April 3, 2023, Regular Meeting, Agenda Item #23-198 - Adopted Budget Amendment BA20 and CPO#344
3) May 1, 2023, Regular Meeting, Agenda Item #23-261 - Approved Construction Manager at Risk Construction Delivery Method
4) January 16, 2024, Regular Meeting, Agenda Item #24-045 - Approved Design Contract with CPL, adopted Budget Amendment BA21 and CPO#344A, and accepted State Grant Funding
5) June 17, 2024, Regular Meeting, Agenda Item #24-416 - Approved Construction Manager at Risk Preconstruction Services Agreement
6) June 17, 2024, Regular Meeting, Item #24-427 - Approved Resilient Food Systems Infrastructure Program Grant application
7) June 17, 2024, Regular Meeting, Agenda Item #24-428 - Approved Golden Leaf Foundation Grant application
8) November 18, 2024, Regular Meeting, Agenda Item #24-769 - Approved NCDA Agriculture Development and Farmland Preservation Trust Fund Grant application
9) January 21, 2025, Regular Meeting, Agenda Item #25-021 - Approved design contract amendment with CPL
10) March 17, 2025, Regular Meeting, Agenda Item #25-128 - Approved grant application North Carolina Tobacco Trust Fund Commission
11) March 17, 2025, Regular Meeting, Agenda Item #25-129 - Approved executing documents related to Golden Leaf Foundation Grant award, adopted CPOs 288F, 344B, and 369A, Budget Amendment BA27

BACKGROUND:

Deputy County Manager Patrick Niland will provide a project update summarizing the status of the project, partner commitments and requesting the approval of a Guaranteed Maximum Price contract amendment, GMPA#1.

The Union County Food Innovation Center is, as a concept, a Food Systems Strategic Initiative. In an effort to support Union County agricultural producers with a focus on creating a sustainable and all encompassing "Food System," the project is intended to accomplish the following:

Generate markets for crops and protein-based products harvested within Union County
Provide career opportunities in an area of the County that has fewer local prospects
Enable educational partnerships and internships with Wingate University, South Piedmont Community College and John & Wales University
Promote healthier eating by the residents of Union County
Support organizations, such as Meals on Wheels, The Food Hub, and others that assist the County's at-risk population

The Food Innovation Center's primary asset is the Kitchen which will be a multi-purpose facility to serve a dual mission. First, to support the farm community with raw product storage, packaging and/or preparation for wholesale. Secondly, to enable the public and small businesses who need value-added processing, cooking and final packaging which directly serves the consumer market. The proposed facility would house kitchen spaces, as well as freezer, refrigeration, and dry storage space to support raw food preparation and general food processing.

One of our project partners, the Town of Wingate, has agreed to fund a portion of the work to include road construction and utility construction. Approval of an Intergovernmental Agreement with the Town of Wingate is included as part of this request. The total funding to be reimbursed by the Town of Wingate will equal $1,810,959.00 and have been included in CPO 344D.

Edifice, LLC has completed bidding for all trade packages for the project. The bids for each of the trade packages are being totaled together with CM Fee, general conditions, insurance and bonds, permit allowance, development fee and construction contingency to arrive at the total cost for the Construction Manager at Risk GMP contract.

The total cost of construction for Edifice, LLC is the sum of the costs of Preconstruction Services contract and the GMP amendment included in this request. Below is a summary of the construction costs associated with the Construction Manager at Risk contracts:

Preconstruction Services	$ 87,515.00	(previously approved)
GMP	**$16,120,347.00**	**(current request)**
Total CM Construction Costs	$16,207,862.00	

Staff recommends approval of the GMP contract amendment, GMPA#1 with Edifice, LLC. in the amount of $16,120,347.00

FINANCIAL IMPACT:

The total cost of the Guaranteed Maximum Price Amendment, GMPA#1, included in this request is $16,120,347.00. Sufficient funds are available in Capital Account 40080187, EDC-BARN Project, upon approval of CPOs 348B, 284D, 235A, 344D, and BA15.

AIA® Document A133® – 2019 Exhibit A

Guaranteed Maximum Price Amendment

This Amendment dated the day of in the year , is incorporated into the accompanying AIA Document A133™–2019, Standard Form of Agreement Between Owner and Construction Manager as Constructor where the basis of payment is the Cost of the Work Plus a Fee with a Guaranteed Maximum Price dated the day of in the year (the "Agreement")

for the following **PROJECT:**

Union County Food Innovation Center, "Formally known in the A133 as Union County BARN"
917 Julia May Baker Rd.
Wingate, NC 28174

THE OWNER:

Union County, North Carolina
500 N. Main Street
Monroe, NC 28112

THE CONSTRUCTION MANAGER:

Edifice, LLC
Post Office Box 36349
Charlotte, North Carolina 28236
North Carolina General Contracting License No. 10514

TABLE OF ARTICLES

A.1 GUARANTEED MAXIMUM PRICE

A.2 DATE OF COMMENCEMENT AND SUBSTANTIAL COMPLETION

A.3 INFORMATION UPON WHICH AMENDMENT IS BASED

A.4 CONSTRUCTION MANAGER'S CONSULTANTS, CONTRACTORS, DESIGN PROFESSIONALS, AND SUPPLIERS

ARTICLE A.1 GUARANTEED MAXIMUM PRICE

§ A.1.1 Guaranteed Maximum Price

Pursuant to Section 3.2.6 of the Agreement, the Owner and Construction Manager hereby amend the Agreement to establish a Guaranteed Maximum Price. As agreed by the Owner and Construction Manager, the Guaranteed Maximum Price is an amount that the Contract Sum shall not exceed. The Contract Sum consists of the Construction Manager's Fee plus the Cost of the Work, as that term is defined in Article 6 of the Agreement.

§ A.1.1.1 The Contract Sum is guaranteed by the Construction Manager not to exceed **Sixteen Million Two Hundred Seven ThousandEight Hundred Sixty-Two and 00/100 Dollars ($16,207,862.00)**, subject to additions and deductions by Change Order as provided in the Contract Documents.

ADDITIONS AND DELETIONS:
The author of this document may have revised the text of the original AIA standard form. An *Additions and Deletions Report* that notes revisions to the standard form text is available from the author and should be reviewed. A vertical line in the left margin of this document indicates where the author has added to or deleted from the original AIA text.

This document has important legal consequences. Consultation with an attorney is encouraged with respect to its completion or modification.

AIA Document A201™–2017, General Conditions of the Contract for Construction, is adopted in this document by reference. Do not use with other general conditions unless this document is modified.

AIA Document A133 – 2019 Exhibit A. Copyright © 1991, 2003, 2009, and 2019. All rights reserved. "The American Institute of Architects," "American Institute of Architects," "AIA," the AIA Logo, and "AIA Contract Documents" are trademarks of The American Institute of Architects. This document was produced at 09:59:44 EST on 02/09/2026 under Subscription No.20250103629 which expires on 03/13/2026, is not for resale, is licensed for one-time use only, and may only be used in accordance with the AIA Contract Documents® Terms of Service. To report copyright violations, e-mail docinfo@aiacontracts.com.
User Notes: (6989f653462acd08023d7b5c)

Shared Project Savings: One Hundred Percent (100%) to the Owner and Zero Percent (0%) to the Construction Manager as described more fully below. Separate Contingencies will be set up within the GMP. A Construction Contingency for use by the Construction Manager and an Owner's Contingency for use by the Owner. Any unused Owner's Contingency will be returned to the Owner in full. Any unused Construction Contingency will be split Sixty-Five Percent (65%) to the Owner and Thirty-Five Percent (35%) to the Construction Manager. If the "Total Cost of the Work", which equals the Cost of the Work as defined in the contract plus the Contractor's Fee, is less than the value of the Guaranteed Maximum Price (GMP), then the difference between the Total Cost of the Work and the GMP shall be split as follows: One Hundred Percent (100%) shall be distributed to the Owner and Zero Percent (0%) shall be distributed to the Construction Manager.

§ A.1.1.2 Itemized Statement of the Guaranteed Maximum Price. Provided below is an itemized statement of the Guaranteed Maximum Price organized by trade categories, including allowances; the Construction Manager's contingency; alternates; the Construction Manager's Fee; and other items that comprise the Guaranteed Maximum Price as defined in Section 3.2.1 of the Agreement.

Reference Exhibit B – GMP Worksheet

§ A.1.1.3 The Construction Manager's Fee is set forth in Section 6.1.2 of the Agreement.

§ A.1.1.4 The method of adjustment of the Construction Manager's Fee for changes in the Work is set forth in Section 6.1.3 of the Agreement.

§ A.1.1.5 Alternates

§ A.1.1.5.1 Alternates, if any, included in the Guaranteed Maximum Price:

Item	Price
A1.1) Temp Road Work: Clearing, Grading, Storm, E&S and Gravel	**$442,448.00**
A1.2) Temporary Road Work: Utilities (Water, Sanitary)	**$732,789.00**
A1.3) Temporary Road Work: Hardscape & Asphalt	**$399,147.00**
A8) Add Sikafloor UCrete SLB+ in-lieu-of Sealed Concrete	**$155,790.00**
A9) Add HD Asphalt to Gravel Pavement Areas	**$72,050.00**
A10) Remove Wood Slat & Steel Post Privacy Fence	**($50,614.00) Deduct**
A12) Owner Preferred Alternate: Food Service Equipment, Basis of Design	**$ Included in BOD**
A14) Full Weathered Roof Assembly by Cooler/Freezer Manufacturer lieu-of RS03 details	**($114,000.00) Deduct**
VE1: Provide impact resistant drywall and Puragard (WP-1) in-lieu-of WP-2	**($15,204.00) Deduct**
VE2: Reduce Freezers/Cooler Fencing by half	**($44,742.00) Deduct**
VE4: Add Screening Fence at Mechanical Equipment Allowance	**$25,614.00**

§ A.1.1.5.2 Subject to the conditions noted below, the following alternates may be accepted by the Owner following execution of this Exhibit A. Upon acceptance, the Owner shall issue a Modification to the Agreement.

Item	Price	Conditions for Acceptance
N/A		

§ A.1.1.6 Unit prices, if any:

Item	Units and Limitations	Price per Unit ($0.00)
N/A		

ARTICLE A.2 DATE OF COMMENCEMENT AND SUBSTANTIAL COMPLETION

§ A.2.1 The date of commencement of the Work shall be:

[ ] The date of execution of this Amendment.

[**X**] Established as follows:

AIA Document A133 – 2019 Exhibit A. Copyright © 1991, 2003, 2009, and 2019. All rights reserved. "The American Institute of Architects," "American Institute of Architects," "AIA," the AIA Logo, and "AIA Contract Documents" are trademarks of The American Institute of Architects. This document was produced at 09:59:44 EST on 02/09/2026 under Subscription No.20250103629 which expires on 03/13/2026, is not for resale, is licensed for one-time use only, and may only be used in accordance with the AIA Contract Documents® Terms of Service. To report copyright violations, e-mail docinfo@aiacontracts.com.
User Notes: (6989f653462acd08023d7b5c)

Fourteen (14) days after the latter of the following:
1. Receipt of the fully executed Guaranteed Maximum Price Amendment;
2. Receipt of all applicable permits;
3. Receipt of evidence of Owner financing; or
4. The date that the longest known lead time will not cause a delay in the critical path of the Work.

If a date of commencement of the Work is not selected, then the date of commencement shall be the date of execution of this Amendment.

§ A.2.2 Unless otherwise provided, the Contract Time is the period of time, including authorized adjustments, allotted in the Contract Documents for Substantial Completion of the Work. The Contract Time shall be measured from the date of commencement of the Work.

§ A.2.3 Substantial Completion
§ A.2.3.1 Subject to adjustments of the Contract Time as provided in the Contract Documents, the Construction Manager shall achieve Substantial Completion of the entire Work:

[X] Not later than **Four Hundred Twenty-Five Days (425)** calendar days from the date of commencement of the Work.

[ ] By the following date:

§ A.2.3.2 Subject to adjustments of the Contract Time as provided in the Contract Documents, if portions of the Work are to be completed prior to Substantial Completion of the entire Work, the Construction Manager shall achieve Substantial Completion of such portions by the following dates:

Portion of Work	Substantial Completion Date
N/A	

§ A.2.3.3 If the Construction Manager fails to achieve Substantial Completion as provided in this Section A.2.3, liquidated damages, if any, shall be assessed as set forth below. In the event that Construction Manager is more than Thirty (30) days late in achieving Substantial Completion of the Work, the Construction Manager shall pay Owner Five Hundred and 00/100 Dollars ($500.00) per day for each day after the Thirty-First (31st) day beyond the date for Substantial Completion that Construction Manager fails to achieve Substantial Completion of the Work.

ARTICLE A.3 INFORMATION UPON WHICH AMENDMENT IS BASED
§ A.3.1 The Guaranteed Maximum Price and Contract Time set forth in this Amendment are based on the Contract Documents and the following:

§ A.3.1.1 The following Supplementary and other Conditions of the Contract:

Document	Title	Date	Pages
N/A	N/A	N/A	N/A

§ A.3.1.2 The following Specifications:

Reference Exhibit D – Index of Drawings & Specifications

§ A.3.1.3 The following Drawings:

Reference Exhibit D – Index of Drawings & Specifications

§ A.3.1.4 The Sustainability Plan, if any:

Title	Date	Pages
N/A	N/A	N/A

AIA Document A133 – 2019 Exhibit A. Copyright © 1991, 2003, 2009, and 2019. All rights reserved. "The American Institute of Architects," "American Institute of Architects," "AIA," the AIA Logo, and "AIA Contract Documents" are trademarks of The American Institute of Architects. This document was produced at 09:59:44 EST on 02/09/2026 under Subscription No.20250103629 which expires on 03/13/2026, is not for resale, is licensed for one-time use only, and may only be used in accordance with the AIA Contract Documents® Terms of Service. To report copyright violations, e-mail docinfo@aiacontracts.com.
User Notes: (6989f653462acd08023d7b5c)

§ A.3.1.5 Allowances, if any, included in the Guaranteed Maximum Price:

Item	Price
Tap and Impact Fee Allowance	**$30,610.00**
Building Permit Allowance	**$10,000.00**
Mechanical Equipment Screening	**$25,614.00**
Unforeseen Site Allowance	**$50,000.00**
BDA Radio Booster Allowance	**$50,000.00**
Structural Cabling (Div 27.) Allowance	**$150,000.00**

§ A.3.1.6 Assumptions and clarifications, if any, upon which the Guaranteed Maximum Price is based:

Reference Exhibit C – GMP Clarifications & Qualifications

§ A.3.1.7 The Guaranteed Maximum Price is based upon the following other documents and information:

Wages or salaries of the Construction Manager's supervisory and administrative personnel **as noted** below:

The following personnel's cost shall be included in the Cost of the Work at the following rates:

Project Executive	**$ 1,500/week (This will be prorated per time spent on project.)**
Construction Manager	**$ 1,200/week (This will be prorated per time spent on project.)**
Project Manager	**$ 4,633/week**
Assistant Project Manager	**$ 3,114/week**
Superintendent	**$ 4,584/week**
Area Superintendent	**$ 4,498/week**
Assistant Superintendent	**$ 3,114/week**
Quality Control Manager	**$ 2,888/week**
Project Assistant	**$ 1,986/week**

General Liability Insurance	**0.90%**
Builder's Risk Insurance	**0.35%**
Professional Liability Insurance	**0.05%**
Construction Manager's Payment & Performance Bonds	**1.0%**
Technology	**0.25%**
Subcontractor Default Insurance	**1.25%**

Cost shall commence approximately 2 (two) weeks prior to the start of construction and conclude upon Final Completion. The above stated rates include each personnel's base salary and burdens described in Article 7.2.4 of the Agreement. The Construction Manager shall invoice monthly in arrears for actual time spend by Construction Manager for the work. The Construction Manager shall keep accurate time records which shall be accessible to the Owner upon request.

ARTICLE A.4 CONSTRUCTION MANAGER'S CONSULTANTS, CONTRACTORS, DESIGN PROFESSIONALS, AN D SUPPLIERS

§ A.4.1 The Construction Manager shall retain the consultants, contractors, design professionals, and suppliers, identified below:

N/A

This Amendment to the Agreement entered into as of the day and year first written above.

OWNER *(Signature)*	**CONSTRUCTION MANAGER** *(Signature)*
(Printed name and title)	*(Printed name and title)*

AIA Document A133 – 2019 Exhibit A. Copyright © 1991, 2003, 2009, and 2019. All rights reserved. "The American Institute of Architects," "American Institute of Architects," "AIA," the AIA Logo, and "AIA Contract Documents" are trademarks of The American Institute of Architects. This document was produced at 09:59:44 EST on 02/09/2026 under Subscription No.20250103629 which expires on 03/13/2026, is not for resale, is licensed for one-time use only, and may only be used in accordance with the AIA Contract Documents® Terms of Service. To report copyright violations, e-mail docinfo@aiacontracts.com.
User Notes: (6989f653462acd08023d7b5c)

AIA Document A133 – 2019 Exhibit A. Copyright © 1991, 2003, 2009, and 2019. All rights reserved. "The American Institute of Architects," "American Institute of Architects," "AIA," the AIA Logo, and "AIA Contract Documents" are trademarks of The American Institute of Architects. This document was produced at 09:59:44 EST on 02/09/2026 under Subscription No.20250103629 which expires on 03/13/2026, is not for resale, is licensed for one-time use only, and may only be used in accordance with the AIA Contract Documents® Terms of Service. To report copyright violations, e-mail docinfo@aiacontracts.com.
User Notes: (6989f653462acd08023d7b5c)

Additions and Deletions Report for
AIA® Document A133® – 2019 Exhibit A

This Additions and Deletions Report, as defined on page 1 of the associated document, reproduces below all text the author has added to the standard form AIA document in order to complete it, as well as any text the author may have added to or deleted from the original AIA text. Added text is shown underlined. Deleted text is indicated with a horizontal line through the original AIA text.

Note: This Additions and Deletions Report is provided for information purposes only and is not incorporated into or constitute any part of the associated AIA document. This Additions and Deletions Report and its associated document were generated simultaneously by AIA software at 09:59:44 EST on 02/09/2026.

Changes to original AIA text

PAGE 1

~~*(Name and address or location)*~~
~~**THE OWNER:**~~
~~*(Name, legal status, and address)*~~

THE OWNER:

Union County, North Carolina

500 N. Main Street

Monroe, NC 28112

~~*(Name, legal status, and address)*~~

PAGE 2

§ A.1.1.1 The Contract Sum is guaranteed by the Construction Manager not to exceed ~~($~~ **Sixteen Million Two Hundred Seven ThousandEight Hundred Sixty-Two and 00/100 Dollars ($16,207,862.00)**, subject to additions and deductions by Change Order as provided in the Contract Documents.

Shared Project Savings: One Hundred Percent (100%) to the Owner and Zero Percent (0%) to the Construction Manager as described more fully below. Separate Contingencies will be set up within the GMP. A Construction Contingency for use by the Construction Manager and an Owner's Contingency for use by the Owner. Any unused Owner's Contingency will be returned to the Owner in full. Any unused Construction Contingency will be split Sixty-Five Percent (65%) to the Owner and Thirty-Five Percent (35%) to the Construction Manager. If the "Total Cost of the Work", which equals the Cost of the Work as defined in the contract plus the Contractor's Fee, is less than the value of the Guaranteed Maximum Price (GMP), then the difference between the Total Cost of the Work and the GMP shall be split as follows: One Hundred Percent (100%) shall be distributed to the Owner and Zero Percent (0%) shall be distributed to the Construction Manager.

Additions and Deletions Report for AIA Document A133 – 2019 Exhibit A. Copyright © 1991, 2003, 2009, and 2019. All rights reserved. "The American Institute of Architects," "American Institute of Architects," "AIA," the AIA Logo, and "AIA Contract Documents" are trademarks of The American Institute of Architects. This document was produced at 09:59:44 EST on 02/09/2026 under Subscription No.20250103629 which expires on 03/13/2026, is not for resale, is licensed for one-time use only, and may only be used in accordance with the AIA Contract Documents® Terms of Service. To report copyright violations, e-mail docinfo@aiacontracts.com.
User Notes: (6989f653462acd08023d7b5c)

~~*(Provide itemized statement below or reference an attachment.)*~~

Reference Exhibit B – GMP Worksheet

Item	Price
A1.1) Temp Road Work: Clearing, Grading, Storm, E&S and Gravel	**$442,448.00**
A1.2) Temporary Road Work: Utilities (Water, Sanitary)	**$732,789.00**
A1.3) Temporary Road Work: Hardscape & Asphalt	**$399,147.00**
A8) Add Sikafloor UCrete SLB+ in-lieu-of Sealed Concrete	**$155,790.00**
A9) Add HD Asphalt to Gravel Pavement Areas	**$72,050.00**
A10) Remove Wood Slat & Steel Post Privacy Fence	**($50,614.00) Deduct**
A12) Owner Preferred Alternate: Food Service Equipment, Basis of Design	**$ Included in BOD**
A14) Full Weathered Roof Assembly by Cooler/Freezer Manufacturer lieu-of RS03 details	**($114,000.00) Deduct**
VE1: Provide impact resistant drywall and Puragard (WP-1) in-lieu-of WP-2	**($15,204.00) Deduct**
VE2: Reduce Freezers/Cooler Fencing by half	**($44,742.00) Deduct**
VE4: Add Screening Fence at Mechanical Equipment Allowance	**$25,614.00**

PAGE 3

[ ] - The date of execution of this Amendment.

[**X**] - Established as follows:

~~*(Insert a date or a means to determine the date of commencement of the Work.)*~~

~~*(Check one of the following boxes and complete the necessary information.)*~~

[**X**] Not later than **Four Hundred Twenty-Five Days (425)** calendar days from the date of commencement of the Work.

[ ] - By the following date:

§ A.2.3.3 If the Construction Manager fails to achieve Substantial Completion as provided in this Section A.2.3, liquidated damages, if any, shall be assessed as set forth ~~in Section 6.1.6 of the Agreement.~~below. In the event that Construction Manager is more than Thirty (30) days late in achieving Substantial Completion of the Work, the Construction Manager shall pay Owner Five Hundred and 00/100 Dollars ($500.00) per day for each day after the Thirty-First (31st) day beyond the date for Substantial Completion that Construction Manager fails to achieve Substantial Completion of the Work.

PAGE 4

Document	Title	Date	Pages
N/A	**N/A**	**N/A**	**N/A**

~~*(Either list the Specifications here, or refer to an exhibit attached to this Amendment.)*~~

Reference Exhibit D – Index of Drawings & Specifications

~~*(Either list the Drawings here, or refer to an exhibit attached to this Amendment.)*~~

Additions and Deletions Report for AIA Document A133 – 2019 Exhibit A. Copyright © 1991, 2003, 2009, and 2019. All rights reserved. "The American Institute of Architects," "American Institute of Architects," "AIA," the AIA Logo, and "AIA Contract Documents" are trademarks of The American Institute of Architects. This document was produced at 09:59:44 EST on 02/09/2026 under Subscription No.20250103629 which expires on 03/13/2026, is not for resale, is licensed for one-time use only, and may only be used in accordance with the AIA Contract Documents® Terms of Service. To report copyright violations, e-mail docinfo@aiacontracts.com.
User Notes: (6989f653462acd08023d7b5c)

Reference Exhibit D – Index of Drawings & Specifications

Title	Date	Pages
N/A	N/A	N/A

~~Other identifying information:~~

Item	Price
Tap and Impact Fee Allowance	$30,610.00
Building Permit Allowance	$10,000.00
Mechanical Equipment Screening	$25,614.00
Unforeseen Site Allowance	$50,000.00
BDA Radio Booster Allowance	$50,000.00
Structural Cabling (Div 27.) Allowance	$150,000.00

~~*(Identify each assumption and clarification.)*~~

Reference Exhibit C – GMP Clarifications & Qualifications

~~*(List any other documents or information here, or refer to an exhibit attached to this Amendment.)*~~

Wages or salaries of the Construction Manager's supervisory and administrative personnel **as noted** below:

The following personnel's cost shall be included in the Cost of the Work at the following rates:

Project Executive	**$ 1,500/week (This will be prorated per time spent on project.)**

PAGE 5

Construction Manager	**$ 1,200/week (This will be prorated per time spent on project.)**
Project Manager	**$ 4,633/week**
Assistant Project Manager	**$ 3,114/week**
Superintendent	**$ 4,584/week**
Area Superintendent	**$ 4,498/week**
Assistant Superintendent	**$ 3,114/week**
Quality Control Manager	**$ 2,888/week**
Project Assistant	**$ 1,986/week**

General Liability Insurance	**0.90%**
Builder's Risk Insurance	**0.35%**
Professional Liability Insurance	**0.05%**
Construction Manager's Payment & Performance Bonds	**1.0%**

Additions and Deletions Report for AIA Document A133 – 2019 Exhibit A. Copyright © 1991, 2003, 2009, and 2019. All rights reserved. "The American Institute of Architects," "American Institute of Architects," "AIA," the AIA Logo, and "AIA Contract Documents" are trademarks of The American Institute of Architects. This document was produced at 09:59:44 EST on 02/09/2026 under Subscription No.20250103629 which expires on 03/13/2026, is not for resale, is licensed for one-time use only, and may only be used in accordance with the AIA Contract Documents® Terms of Service. To report copyright violations, e-mail docinfo@aiacontracts.com.
User Notes: (6989f653462acd08023d7b5c)

Technology		**0.25%**
Subcontractor Default Insurance		**1.25%**

Cost shall commence approximately 2 (two) weeks prior to the start of construction and conclude upon Final Completion. The above stated rates include each personnel's base salary and burdens described in Article 7.2.4 of the Agreement. The Construction Manager shall invoice monthly in arrears for actual time spend by Construction Manager for the work. The Construction Manager shall keep accurate time records which shall be accessible to the Owner upon request.

~~*(List name, discipline, address, and other information.)*~~

Variable Information

PAGE 1

Union County Food Innovation Center, "Formally known in the A133 as Union County BARN"

917 Julia May Baker Rd.

Wingate, NC 28174

Edifice, LLC

Post Office Box 36349

Charlotte, North Carolina 28236

North Carolina General Contracting License No. 10514

PAGE 2

Item	Price
A1.1) Temp Road Work: Clearing, Grading, Storm, E&S and Gravel	$442,448.00
A1.2) Temporary Road Work: Utilities (Water, Sanitary)	$732,789.00
A1.3) Temporary Road Work: Hardscape & Asphalt	$399,147.00
A8) Add Sikafloor UCrete SLB+ in-lieu-of Sealed Concrete	$155,790.00
A9) Add HD Asphalt to Gravel Pavement Areas	$72,050.00
A10) Remove Wood Slat & Steel Post Privacy Fence	($50,614.00) Deduct
A12) Owner Preferred Alternate: Food Service Equipment, Basis of Design	$ Included in BOD
A14) Full Weathered Roof Assembly by Cooler/Freezer Manufacturer lieu-of RS03 details	($114,000.00) Deduct
VE1: Provide impact resistant drywall and Puragard (WP-1) in-lieu-of WP-2	($15,204.00) Deduct
VE2: Reduce Freezers/Cooler Fencing by half	($44,742.00) Deduct
VE4: Add Screening Fence at Mechanical Equipment Allowance	$25,614.00

Item	Price	Conditions for Acceptance
N/A		

PAGE 3

Additions and Deletions Report for AIA Document A133 – 2019 Exhibit A. Copyright © 1991, 2003, 2009, and 2019. All rights reserved. "The American Institute of Architects," "American Institute of Architects," "AIA," the AIA Logo, and "AIA Contract Documents" are trademarks of The American Institute of Architects. This document was produced at 09:59:44 EST on 02/09/2026 under Subscription No.20250103629 which expires on 03/13/2026, is not for resale, is licensed for one-time use only, and may only be used in accordance with the AIA Contract Documents® Terms of Service. To report copyright violations, e-mail docinfo@aiacontracts.com.
User Notes: (6989f653462acd08023d7b5c)

Item	Units and Limitations	Price per Unit ($0.00)
N/A		

[X] - Established as follows:

Fourteen (14) days after the latter of the following:

1. Receipt of the fully executed Guaranteed Maximum Price Amendment;

2. Receipt of all applicable permits;

3. Receipt of evidence of Owner financing; or

4. The date that the longest known lead time will not cause a delay in the critical path of the Work.

[X] Not later than **Four Hundred Twenty-Five Days (425)** calendar days from the date of commencement of the Work.

Portion of Work	Substantial Completion Date
N/A	

PAGE 4

Document	Title	Date	Pages
N/A	N/A	N/A	N/A

Title	Date	Pages
N/A	N/A	N/A

Item	Price
Tap and Impact Fee Allowance	$30,610.00
Building Permit Allowance	$10,000.00
Mechanical Equipment Screening	$25,614.00
Unforeseen Site Allowance	$50,000.00
BDA Radio Booster Allowance	$50,000.00
Structural Cabling (Div 27.) Allowance	$150,000.00

PAGE 5

N/A

Additions and Deletions Report for AIA Document A133 – 2019 Exhibit A. Copyright © 1991, 2003, 2009, and 2019. All rights reserved. "The American Institute of Architects," "American Institute of Architects," "AIA," the AIA Logo, and "AIA Contract Documents" are trademarks of The American Institute of Architects. This document was produced at 09:59:44 EST on 02/09/2026 under Subscription No.20250103629 which expires on 03/13/2026, is not for resale, is licensed for one-time use only, and may only be used in accordance with the AIA Contract Documents® Terms of Service. To report copyright violations, e-mail docinfo@aiacontracts.com.
User Notes: (6989f653462acd08023d7b5c)

Certification of Document's Authenticity

AIA® Document D401™ – 2003

I, , hereby certify, to the best of my knowledge, information and belief, that I created the attached final document simultaneously with its associated Additions and Deletions Report and this certification at 09:59:44 EST on 02/09/2026 under Order No. 20250103629 from AIA Contract Documents software and that in preparing the attached final document I made no changes to the original text of AIA® Document A133™ - 2019 Exhibit A, Guaranteed Maximum Price Amendment, other than those additions and deletions shown in the associated Additions and Deletions Report.

_____

(Signed)

_____

(Title)

_____

(Dated)

AIA Document D401 – 2003. Copyright © 1992 and 2003. All rights reserved. "The American Institute of Architects," "American Institute of Architects," "AIA," the AIA Logo, and "AIA Contract Documents" are trademarks of The American Institute of Architects. This document was produced at 09:59:44 EST on 02/09/2026 under Order No.20250103629 which expires on 03/13/2026, is not for resale, is licensed for one-time use only, and may only be used in accordance with the AIA Contract Documents® Terms of Service. To report copyright violations, e-mail docinfo@aiacontracts.com.
User Notes: (6989f653462acd08023d7b5c)

EDIFICE CONSTRUCTION

The BARN
Union County

Exhibit B - GMP Work Sheet
1.26.26

	Description	Bidder	GMP APPARENT LOW BIDS
01-001	Final Cleaning	Bucket Mop & Broom	18,137
03-001	Concrete	Camps Construction Company	433,000
05-001	Steel	Engineered Steel Products	584,075
07-001	Roofing	AAR of North Carolina, Inc.	459,685
07-002	Waterproofing, Caulking, Air barrier	Taylor Interiors LLC	78,800
07-003	Metal Panels	Eastern Cladding Services, Inc.	352,400
08-001	Doors and Hardware	Cook & Boardman	137,070
08-002	Glass	Binswanger	189,771
09-001	Drywall	NC Interiors Contracting	499,900
09-002	Acoustical Ceilings & Panels	Sears	94,750
09-003	Hard Tile	Bonitz	19,000
09-004	Flooring	Bonitz	167,550
09-005	Paint	Southern Painting & Maintenance Specialties, LLC	34,950
10-001	Specialties	Cook & Boardman	43,955
10-002	Canopies	Mitchell Metals	37,997
10-003	Signage	Duncan-Parnell, Inc.	3,854
11-001	Food Service Equipment	Singer	2,078,150
12-001	Window Treatments	Precision Walls	18,120
21-001	Fire Suppression	Absolute Fire	169,750
22-001	Plumbing	P.C. Godfrey	1,038,350
23-001	HVAC	MCI	1,374,158
26-001	Electrical (including $50,000 BDA **Allowance**)	Hinson Electric	1,967,000
31-001	Site Work	Siteworks	1,489,899
32-001	Landscape and Irrigation	Union Grove	132,000
32-002	Fencing	American Fencing	133,613
	Subtotal Trade Cost		11,570,934
	Alternates		
	A1.1) Temporary Road Work: Clearing, Grading, Storm, E&S and Gravel		442,448
	A1.2) Temporary Road Work: Utilities (Water, Sanitary)		732,786
	A1.3) Temporary Road Work: Hardscape & Asphalt		399,147
	A2) Add BOD Kitchen Equipment to (1) Standard Suite		*Rejected*
	A3) Add BOD Kitchen Equipment to (1) Premium Suite		*Rejected*
	A4) Add BOD Kitchen Equipment to (1) Allergen Free Suite		*Rejected*
	A5) Add BOD Kitchen Equipment to (1) Production Kitchen Line		*Rejected*
	A6) Add BOD Kitchen Equipment to Bottle Line		*Rejected*
	A7) Add Chain Link Compartments and Shelving for Dry Storage		*Rejected*
	A8) Add Sikafloor UCrete SLB+ in-lieu-of Sealed Concrete		155,790
	A9) Add HD Asphalt to Gravel Pavement Areas		72,050
	A10) Remove Wood Slat & Steel Post Privacy Fence		(50,614)
	A11) Tile Base in-lieu-of Stainless Steel Base (WB-1)		*Rejected*
	A12) Owner Preferred Alternate: Food Service Equipment, Basis of Design		-
	A13) Add Monument Sign		*Rejected*
	A14) Full Weathered Roof Assembly by Cooler/Freezer Manufacturer in-lieu-of RS03 details		(114,000)
	VE1: Provide impact resistant drywall and Puragard (WP-1) in-lieu-of WP-2		(15,204)
	VE2: Reduce Freezers/Cooler Fencing by half		(44,742)
	VE3: Add Monument Sign Allowance of $25,000 if deleting BOD		*Rejected*
	A2) Add BOD Kitchen Equipment to (1) Standard Suite (2nd Suite)		*Rejected*
	VE4: Add Fencing at Mechanical Equipment **Allowance**		25,614
	Unsuitable Soil **Allowance**		50,000
	Structural Cabling (Div 27.) **Allowance**		150,000
	Subtotal w/ Alternates		13,374,208
	SDI	1.25%	167,178
	Building Permit **Allowance**	0.50%	10,000
	Tap and Impact Fee **Allowance**	lsum	30,610
	General Conditions	lsum	913,500
	Estimating Contingency	1.00%	-
	Construction Contingency	3.00%	434,865
	General Liability Insurance	0.90%	130,459
	Builders Risk Policy	0.35%	50,734
	Information Technology	0.25%	36,239
	Professional Liability Insurance	0.05%	7,248
	Performance and Payment Bond	1.00%	161,203
	CMAR Fee	5.25%	804,103
	GMPA # 1 Total		**16,120,347**
	Precon Services (Original Contract)		87,515
	Current Contract through GMPA # 1		**16,207,862**

EXHIBIT C
CLARIFICATIONS & EXCLUSIONS

General

1. This GMP Amendment agreement reconciles the contract to include the full cost of construction as outlined in Exhibit B GMP Worksheet Summary.
2. GMP Amendment is based off plans and specifications referenced in Exhibit D.
3. Costs for building permits have been set as a project allowance as seen in Exhibit B, GMP Work sheet summary.
4. All system development fees associated with taps, impacts, development, utilities relocations, utility set up costs & meters have been set as a project allowance as seen in Exhibit B, GMP Work sheet summary.
5. Cost to bring any utilities into the site which includes but is not limited to gas, electric, phone, cable, fiber, and internet have not been included. All services should be brought into the site by the responsible utility entity to a meter or transformer.
6. Any costs to provide & install a new primary building transformer, power feeds to the transformer from main supply lines near the site, & other associated work to bring power into the site is by the utility company. We have included a concrete pad for the transformer. All work associated with the primary underground electrical feed to the transformer (by others) is the responsibility of the utility company (direct bury or in conduit by others).
7. All work is priced during typical business hours (7am – 5pm). Work hours will be coordinated between Edifice, Union County, and the authorities having jurisdiction.
8. We have excluded any abatement or removal of hazardous or contaminated waste/materials if encountered on site or within the administration.
9. We have excluded any cover parking structures shown on renderings. These are to be "future" by others.
10. Monument sign has been removed from this scope of work. We will provide one 2" conduit out to this location for future.
11. We have excluded any patio large boulder as directed by the project team.
12. The following soft cost items are currently not included:
    a. Testing & special inspections
    b. Geotechnical Reports or Design Surveys for design documents
    c. Designer cost
    d. Mold, lead, asbestos, survey, testing, and abatement
    e. Sound Systems
    f. Televisions
    g. Owner Cell Phone Boster (if needed by owner)
    h. Owner FFE
    i. Projection Screens (OFCI)
    j. Security Systems, and Cameras
    k. Furniture
13. Any NCDOT and required encroachment permits are not included (if required). These are to be provided by the County prior to the start of construction.
14. Third party building commissioning is not included. Test & Balance will be by mechanical contractor. Edifice and the mechanical subcontractor will coordinate with building commissioning agent throughout the project.
15. We exclude all references to full-time manufacturer representatives required to be present.
16. Pricing is based on an occupancy classification as noted on the plans. Only components related to life safety equipment will have seismic restraint if required. We exclude all other seismic design, verification of seismic design, and coordination of seismic design. Cost associated with separate seismic design engineers is not included. Design and Inspection of any required seismic restraints per the drawings will be by the designers and/or third-party inspector.
17. Third party UL labeling of any specified item or owner supplied item that does not come labeled is not included.
18. A construction contingency has been included. Construction Contingency will be used for various uses during the construction phase of the project which includes but not limited to scope gaps in the bidding of the project, correct

deficient work, unforeseen items, acceleration, items that have been shown but are not shown in full detail, and any others items that the project team deems appropriate for the project. Construction contingency requests will be submitted accordingly for approval by Union County prior to commitment.

19. Edifice has not carried any Owner's Contingency in the GMP. Any scope additions or changes would have to be funded by this Owner's Contingency and reconciled into the contract. Fees, bonds, insurance, general conditions, and cost of work items are figured as part of and from within the Owner's Contingency.
20. Edifice, LLC has not included any informal submittals. We have included select action submittals only transmitted digitally from our project management platforms.
21. No security personnel or surveillance systems have been included.
22. All solid surface sills have been removed from this scope of work per addendum.
23. No glass film or graphics have been included in this scope of work.
24. We have included a payment and performance bond at rate of 1% of the total contract value.
25. Mockups (if shown) should be for constructability and workmanship review, not for review and release of materials. Project material selections should be complete prior to this mockup. Non long lead time material selections within the mockup can be amended accordingly by the project team.
26. Price includes 3" corner guards were shown on the drawings. 2" corner guards are specified but not available from any manufacturer.
27. AEDs referenced int eh specifications were not priced or included as there were none shown on the drawings.
28. We have excluded separate interior finish selection mock-ups. Mock-up areas can become part of completed work.
29. Pricing provided in this proposal is valid for 120 days from bid opening date. If acceptance is provided after this duration, we reserve to re-evaluate the proposal given the market volatility of certain materials and commodities.
30. We have excluded costs associated with street closings or traffic control operations if required.
31. LEED requirements and or project registration fees are not included. This is not a LEED certified project.
32. Gas service to the building and meter is by the utility supplier. Edifice will coordinate with utility companies as necessary.
33. We have not included any third-party photographic documentation for preconstruction, periodic construction, or final completion. Edifice will take progress photos throughout the project and share as requested.
34. ~~Closeout procedures, demonstration and training format and turnover will be mutually agreed between Edifice and the Union County.~~
35. We have included a $50,000.00 dollar allowance for the replacement of unsuitable soils, rock, and unforeseen below grade obstructions. This includes import and export of soil associated with the project, roadwork, existing road and the future sanitary sewer line. This work will be completed by the site subcontractor using their Unit Rates on bid day and in their subcontractor. The County is entitled to use this stated allowance for unforeseen site activities and costs at their discretion.
36. We have excluded camera inspections of existing utilities if required.
37. ~~We have not included any underpinning or shoring systems.~~ None shown on drawings.
38. ~~We have not included any dewatering systems.~~ None shown on drawings.
39. Earthwork costs are based off existing material on site to be suitable for site fill or backfill operations during construction.
40. Removal or re-routing of unknown/unidentified underground utilities and structures is excluded unless indicated on the plans.
41. No deep foundations or ground improvement systems have been included; it is assumed that the existing areas have adequate bearing pressure for new structures.
42. We have not included any remedial work to be done to the subgrade to achieve the proper bearing capacity. This includes the removal and replacement of unsuitable soil, mechanically drying, lime – concrete stabilization. Existing soil capacity is assumed to meet design requirements for both drives and building pads.
43. GMP does not include the import of topsoil. We have included stockpiling the existing soil. Excess top soil will be lost on site as needed with coordination of the civil engineering team.
44. No provisions have been included for concrete admixtures if required for schedule acceleration.
45. No provisions have been included for climate control to install concrete in inclement weather or during lower temperatures.
46. Wet curing of concrete has been excluded.
47. We have excluded sandblasting or a fine texture rub/patch finish of any concrete.
48. Drywall costs are based on a level 4 finish for walls and ceilings exposed to view. Level 5 finish has been excluded unless clearly defined locations are shown on the contract documents.
49. We have excluded any vapor or moisture mitigation products if required to be installed over concrete surfaces to achieve

adhesion with floor finish material.

50. We have included only interior signage required to achieve a certificate of occupancy. Signage package including building & address signage is by others.
51. A sprinkler system per plans has been included which based on an adequate water supply and pressure being available to the site. No provisions for a fire pump, storage tank or enclosure have been included. No additional off-site utility work to get to an adequate source has been included.
52. Edifice has carried a $50,000 dollar allowance item in the electrical scope of work for a building BDA radio booster in the building. The need for this system may not be known until the building structure is built.
53. We have not included temporary or permanent equipment to condition air for drywall installation or any other products or systems prior to the running of permanent HVAC equipment. Job site conditions will be evaluated as needed during construction. If additional equipment or measures are needed for certain work to take place the owner, architect and Edifice will review all options on how this can be achieved. Drywall will be installed prior to having conditioned air in the building. Edifice will make sure areas are dry and protected from weather elements and will remove and replace any damaged or wet drywall affected by weather.
54. GMP is based on the following items provided by owner: Security, voice and data, cameras, Audio-video systems, projectors mounts, CATV, TV's, furniture, and fixtures. Conduit for low voltage is included as shown in the documents.
55. We have included an allowance of $150,000.00 for a structural cabling package to be added with Union County approval. It is expected that cables will be CAT6a.
56. We have excluded vehicular charging stations (not shown).
57. Edifice has included rough-in of all boxes, raceway conduit (provided with pull stings), j-hooks, etc. necessary for audio visual, security, telecom/data, and telephone only. Edifice has excluded all front-end equipment and finish devices including but not limited to; fiber, network/security and AV cabling, cameras, projector screens, speakers, av/phone/coaxial cable outlets, racks, TV's, patch panels, card readers, wireless access points, etc. Union County has the right to use the div 27 allowance of $150,000.00 to cover some of all of the IT needs as they see fit.
58. We have included the fire alarm system. This includes all conduit, wiring, and devices were indicated on the bid documents. We have excluded allowances for additional devices if required by fire marshal or other authority having jurisdiction. Fire alarm system will provide integration gateway using BACnet for connection to building automation system.
59. Where suites and spaces are listed as "future", Mechanical duct work will extend 18" below ceiling and capped per the contract drawings.
60. Edifice includes the right to discuss, negotiate, and resolve any items in the specifications that are not directly specific or applicable to the project. In other words, if "canned" or "non-applicable" items are included in the specifications, Edifice will not be held responsible for them.
61. Pricing is based on a minimum of three acceptable manufacturers for each product or component. Basis of design specifications to include three acceptable specific products with accompanying model or part number. The three products should all perform in a way acceptable to the Owner and Designers. This clarification is included to help the trade contractors pricing and promote competition amongst the specified items
62. Edifice has included the provisions of Division 01 from the specifications that are provided and required by Union County. Our contract is with Union County and not the Designers. Therefore, if any requirements or stipulations were added to or included in Division 01 by the Designers, and not agreed upon by Edifice, Edifice has not included any of those items and will not be required to adhere to those items.
63. Light duty asphalt assemblies were not listed on the civil drawings. We have included the following for light duty assembles:
    a. Included light duty concrete assembly at 5" concrete with 6" Aggregate Base Course
    b. Included light duty asphalt with a 2" surface course with a 6" Aggregate Base Course
64. We have included 1 acre of seeding for the alternate roadway design. Landscape and seeding was not shown.

Edifice, LLC

Printed on Fri Jan 9, 2026 at 02:27 pm EST

Union County BARN

Exhibit D

01 - Construction Documents - Current Drawings

Drawing No.	Drawing Title	Revision	Drawing Date	Received Date	Set
General					
G000	COVER	B	10/15/2025	10/15/2025	Construction Documents (09/17/25)
G001	DRAWING LIST & ABBREVIATIONS	B	10/15/2025	10/15/2025	Construction Documents (09/17/25)
G002	NORTH CAROLINA - 2018 APPENDIX B - BUILDING CODE SUMMARY	B	10/15/2025	10/15/2025	Construction Documents (09/17/25)
G101	LEVEL 1 LIFE SAFETY PLAN - OVERALL	B	10/15/2025	10/15/2025	Construction Documents (09/17/25)
Civil					
C000	COVER SHEET	B	10/15/2025	10/15/2025	Construction Documents (09/17/25)
C001	NOTES LEGEND & ABBREVIATIONS	3	11/12/2025	11/12/2025	Addendum 04 (11/12/25)
C100	DEMO PLAN	3	11/12/2025	11/12/2025	Addendum 04 (11/12/25)
C200	OVERALL SITE PLAN	B	10/15/2025	10/15/2025	Construction Documents (09/17/25)
C201	SITE PLAN ENLARGEMENT	3	11/12/2025	11/12/2025	Addendum 04 (11/12/25)
C202	SITE PLAN ENLARGEMENT	0	10/15/2025	10/15/2025	Construction Documents (09/17/25)
C203	TRUCK MANEUVERING PLAN	B	10/15/2025	10/15/2025	Construction Documents (09/17/25)
C204	FIRE ACCESS PLAN	B	10/15/2025	10/15/2025	Construction Documents (09/17/25)
C300	EROSION CONTROL PHASE 1	0	10/15/2025	10/15/2025	Construction Documents (09/17/25)
C301	EROSION CONTROL PHASE 2	0	10/15/2025	10/15/2025	Construction Documents (09/17/25)
C302	EROSION CONTROL PHASE 3	0	10/15/2025	10/15/2025	Construction Documents (09/17/25)
C400	GRADING PLAN	3	11/12/2025	11/12/2025	Addendum 04 (11/12/25)
C401	PRE DEVELOPMENT DRAINAGE AREA MAP	0	10/15/2025	10/15/2025	Construction Documents (09/17/25)
C402	POST DEVELOPMENT DRAINAGE AREA MAP	0	10/15/2025	10/15/2025	Construction Documents (09/17/25)
C403	BMP PLAN	0	10/15/2025	10/15/2025	Construction Documents (09/17/25)
C500	UTILITY PLAN	3	11/12/2025	11/12/2025	Addendum 04 (11/12/25)
C501	UTILITY PLAN ENLARGEMENT	0	10/15/2025	10/15/2025	Construction Documents (09/17/25)
C600	SITE DETAILS	0	10/15/2025	10/15/2025	Construction Documents (09/17/25)
C601	UTILITY DETAILS	B	10/15/2025	10/15/2025	Construction Documents (09/17/25)
C602	EROSION CONTROL DETAILS	0	10/15/2025	10/15/2025	Construction Documents (09/17/25)
C603	STORM DRAINAGE DETAILS	0	10/15/2025	10/15/2025	Construction Documents (09/17/25)
Landscape					
L100	PLANTING PLAN	0	10/15/2025	10/15/2025	Construction Documents (09/17/25)
L101	PLANTING NOTES AND DETAILS	0	10/15/2025	10/15/2025	Construction Documents (09/17/25)
Structural					
S001	GENERAL NOTES	0	10/21/2025	10/21/2025	Construction Documents (09/17/25)
S002	ABBREVIATIONS AND LEGEND	0	10/22/2025	10/22/2025	Construction Documents (09/17/25)
S003	LOADING DIAGRAMS	0	10/22/2025	10/22/2025	Construction Documents ((

Edifice, LLC

Drawing No.	Drawing Title	Revision	Drawing Date	Received Date	Set
S111	FOUNDATION PLAN	3	11/12/2025	11/12/2025	Addendum 04 (11/12/25)
S112	SCREEN WALL ENLARGED PLAN	0	10/22/2025	10/22/2025	Construction Documents (09/17/25)
S113	SLAB PLAN	3	11/12/2025	11/12/2025	Addendum 04 (11/12/25)
S121	MAIN ROOF FRAMING PLAN	0	10/22/2025	10/22/2025	Construction Documents (09/17/25)
S122	MAIN ROOF DECK PLAN	0	10/22/2025	10/22/2025	Construction Documents (09/17/25)
S123	HIGH ROOF & SHROUD FRAMING PLAN	0	10/22/2025	10/22/2025	Construction Documents (09/17/25)
S124	HIGH ROOF & SHROUD DECK PLAN	0	10/22/2025	10/22/2025	Construction Documents (09/17/25)
S301	SECTIONS	3	11/12/2025	11/12/2025	Addendum 04 (11/12/25)
S302	SECTIONS	0	10/22/2025	10/22/2025	Construction Documents (09/17/25)
S501	TYPICAL DETAILS	0	10/22/2025	10/22/2025	Construction Documents (09/17/25)
S502	TYPICAL DETAILS	0	10/22/2025	10/22/2025	Construction Documents (09/17/25)
S503	TYPICAL DETAILS	0	10/22/2025	10/22/2025	Construction Documents (09/17/25)
S504	TYPICAL DETAILS	0	10/22/2025	10/22/2025	Construction Documents (09/17/25)
Architectural					
A100	ARCHITECTURAL SITE PLAN	3	11/12/2025	11/12/2025	Addendum 04 (11/12/25)
A200	ANNOTATION PLAN	3	11/12/2025	11/12/2025	Addendum 04 (11/12/25)
A201	DIMENSION PLAN	3	11/12/2025	11/12/2025	Addendum 04 (11/12/25)
A202	ROOF PLAN - OVERALL	3	11/12/2025	11/12/2025	Addendum 04 (11/12/25)
A300	BUILDING ELEVATIONS	3	11/12/2025	11/12/2025	Addendum 04 (11/12/25)
A301	BUILDING ELEVATIONS	3	11/12/2025	11/12/2025	Addendum 04 (11/12/25)
A400	PARTITION TYPES & EXTERIOR ASSEMBLIES	3	11/12/2025	11/12/2025	Addendum 04 (11/12/25)
A401	PARTITION DETAILS	B	10/15/2025	10/15/2025	Construction Documents (09/17/25)
A402	PARTITION DETAILS - BLOCKING	0	09/17/2025	09/17/2025	Construction Documents (09/17/25)
A403	BUILDING SECTIONS	3	11/12/2025	11/12/2025	Addendum 04 (11/12/25)
A404	WALL SECTIONS	3	11/12/2025	11/12/2025	Addendum 04 (11/12/25)
A601	REFLECTED CEILING PLAN - OVERALL	2	11/06/2025	11/06/2025	Addendum 02 (11/06/25)
A700	TYPICAL FIXTURE AND ACCESSORY LEGENDS	3	11/12/2025	11/12/2025	Addendum 04 (11/12/25)
A800	PLAN DETAILS	3	11/12/2025	11/12/2025	Addendum 04 (11/12/25)
A802	SECTION DETAILS	3	11/12/2025	11/12/2025	Addendum 04 (11/12/25)
A803	CEILING DETAILS	0	09/17/2025	09/17/2025	Construction Documents (09/17/25)
A900	DOOR PANELS, FRAME TYPES & SCHEDULES	3	11/12/2025	11/12/2025	Addendum 04 (11/12/25)
Interior					
I000	INTERIORS GENERAL	3	11/12/2025	11/12/2025	Addendum 04 (11/12/25)
I200	FLOOR FINISH PLAN	0	09/17/2025	09/17/2025	Construction Documents (09/17/25)
I600	SIGNAGE PLAN AND ELEVATIONS	3	11/12/2025	11/12/2025	Addendum 04 (11/12/25)
Mechanical					
H000	HVAC SYMBOLS LEGEND AND CONTRACTOR NOTES	B	10/15/2025	10/15/2025	Construction Documents (09/17/25)
H201	FIRST FLOOR DUCTWORK PLAN	B	10/15/2025	10/15/2025	Construction Documents (0

Edifice, LLC

Drawing No.	Drawing Title	Revision	Drawing Date	Received Date	Set
H202	ROOF LEVEL MECHANICAL DUCTWORK PLAN	B	10/15/2025	10/15/2025	Construction Documents (09/17/25)
H501	CONTROL DIAGRAMS	3	11/12/2025	11/12/2025	Addendum 04 (11/12/25)
H700	LARGE SCALE PLANS AND SECTIONS	B	10/15/2025	10/15/2025	Construction Documents (09/17/25)
H801	DETAILS	B	10/15/2025	10/15/2025	Construction Documents (09/17/25)
H802	DETAILS	B	10/15/2025	10/15/2025	Construction Documents (09/17/25)
H900	SCHEDULES	3	11/12/2025	11/12/2025	Addendum 04 (11/12/25)
Plumbing					
P000	PLUMBING LEGEND, NOTES, & SYSTEM DIAGRAMS	B	10/15/2025	10/15/2025	Construction Documents (09/17/25)
P101	FIRST FLOOR SANITARY PLAN	3	11/12/2025	11/12/2025	Addendum 04 (11/12/25)
P201	FIRST FLOOR WATER AND GAS PIPING PLAN	3	11/12/2025	11/12/2025	Addendum 04 (11/12/25)
P301	ROOF DRAINAGE PLAN	0	09/17/2025	09/17/2025	Construction Documents (09/17/25)
P501	SANITARY RISER DIAGRAM	3	11/12/2025	11/12/2025	Addendum 04 (11/12/25)
Fire Protection					
FP000	FIRE PROTECTION LEGEND, NOTES, & SYSTEM DIAGRAMS	B	10/15/2025	10/15/2025	Construction Documents (09/17/25)
FP100	FIRE FLOOR FIRE PROTECTION PLAN	0	09/17/2025	09/17/2025	Construction Documents (09/17/25)
Electrical					
E000	ELECTRICAL SYMBOLS LEGEND, NOTES & SYSTEM DIAGRAMS	3	11/12/2025	11/12/2025	Addendum 04 (11/12/25)
E001	ONE-LINE DIAGRAM	B	10/15/2025	10/15/2025	Construction Documents (09/17/25)
E050	ELECTRICAL SITE PLAN	3	11/12/2025	11/12/2025	Addendum 04 (11/12/25)
E200	POWER PLAN	B	10/15/2025	10/15/2025	Construction Documents (09/17/25)
E201	POWER PLAN - AREA A	B	10/15/2025	10/15/2025	Construction Documents (09/17/25)
E202	POWER PLAN - AREA B	B	10/15/2025	10/15/2025	Construction Documents (09/17/25)
E203	POWER PLAN - AREA C & D	0	09/17/2025	09/17/2025	Construction Documents (09/17/25)
E204	POWER PLAN - ROOF	B	10/15/2025	10/15/2025	Construction Documents (09/17/25)
E300	LIGHTING PLAN	B	10/15/2025	10/15/2025	Construction Documents (09/17/25)
E400	FIRE ALARM PLAN	3	11/12/2025	11/12/2025	Addendum 04 (11/12/25)
E401	BDA SYSTEMS PLAN	B	10/15/2025	10/15/2025	Construction Documents (09/17/25)
E500	MECHANICAL EQUIPMENT CONNECTION PLAN	0	09/17/2025	09/17/2025	Construction Documents (09/17/25)
E600	SYSTEMS PLAN	A	09/30/2025	09/30/2025	Construction Documents (09/17/25)
E800	DETAILS	0	09/17/2025	09/17/2025	Construction Documents (09/17/25)
E900	SCHEDULES	3	11/12/2025	11/12/2025	Addendum 04 (11/12/25)
E901	SCHEDULES	B	10/15/2025	10/15/2025	Construction Documents (09/17/25)
Food Service					
Q100	FOODSERVICE EQUIPMENT PLAN - OVERALL	A	10/15/2025	10/15/2025	Construction Documents (09/17/25)
Q101	FOODSERVICE EQUIPMENT PLAN - FRESH	0	10/15/2025	10/15/2025	Construction Documents (09/17/25)
Q102	FOODSERVICE EQUIPMENT PLAN - COMMISSARY	3	11/12/2025	11/12/2025	Addendum 04 (11/12/25)
Q103	FOODSERVICE EQUIPMENT PLAN - EXTERIOR WALK-INS	0	10/15/2025	10/15/2025	Construction Documents (09/17/25)
Q104	FOODSERVICE EQUIPMENT SCHEDULES	3	11/12/2025	11/12/2025	Addendum 04 (11/12/25)

Edifice, LLC

Drawing No.	Drawing Title	Revision	Drawing Date	Received Date	Set
Q201	FOODSERVICE ELECTRICAL PLAN - FRESH	0	10/15/2025	10/15/2025	Construction Documents (09/17/25)
Q202	FOODSERVICE ELECTRICAL PLAN - COMMISSARY	A	10/15/2025	10/15/2025	Construction Documents (09/17/25)
Q203	FOODSERVICE ELECTRICAL PLAN - EXTERIOR WALK-INS	0	10/15/2025	10/15/2025	Construction Documents (09/17/25)
Q204	FOODSERVICE ELECTRICAL SCHEDULES	A	10/15/2025	10/15/2025	Construction Documents (09/17/25)
Q301	FOODSERVICE PLUMBING PLAN - FRESH	0	10/15/2025	10/15/2025	Construction Documents (09/17/25)
Q302	FOODSERVICE PLUMBING PLAN - COMMISSARY	3	11/12/2025	11/12/2025	Addendum 04 (11/12/25)
Q303	FOODSERVICE PLUMBING PLAN - EXTERIOR WALK-INS	0	10/15/2025	10/15/2025	Construction Documents (09/17/25)
Q304	FOODSERVICE PLUMBING SCHEDULES	3	11/12/2025	11/12/2025	Addendum 04 (11/12/25)
Q401	FOODSERVICE SPECIAL CONDITIONS PLAN - FRESH	0	10/15/2025	10/15/2025	Construction Documents (09/17/25)
Q402	FOODSERVICE SPECIAL CONDITIONS PLAN - COMMISSARY	3	11/12/2025	11/12/2025	Addendum 04 (11/12/25)
Q403	FOODSERVICE SPECIAL CONDITIONS PLAN - EXTERIOR WALK-INS	0	10/15/2025	10/15/2025	Construction Documents (09/17/25)
Q404	FOODSERVICE SPECIAL CONDITIONS - DETAILS	A	10/15/2025	10/15/2025	Construction Documents (09/17/25)
Q500	FOODSERVICE DETAILS - HOODS	A	10/15/2025	10/15/2025	Construction Documents (09/17/25)
Q500.1	FOODSERVICE DETAILS - HOODS	A	10/15/2025	10/15/2025	Construction Documents (09/17/25)
Q500.2	FOODSERVICE DETAILS - HOODS	A	10/15/2025	10/15/2025	Construction Documents (09/17/25)
Q500.3	FOODSERVICE DETAILS - HOODS	A	10/15/2025	10/15/2025	Construction Documents (09/17/25)
Q500.4	FOODSERVICE DETAILS - HOODS	A	10/15/2025	10/15/2025	Construction Documents (09/17/25)
Q500.5	FOODSERVICE DETAILS - HOODS	A	10/15/2025	10/15/2025	Construction Documents (09/17/25)
Q500.6	FOODSERVICE DETAILS - HOODS	A	10/15/2025	10/15/2025	Construction Documents (09/17/25)
Q500.7	FOODSERVICE DETAILS - HOODS	A	10/15/2025	10/15/2025	Construction Documents (09/17/25)
Q500.8	FOODSERVICE DETAILS - HOODS	A	10/15/2025	10/15/2025	Construction Documents (09/17/25)
Q500.9	FOODSERVICE DETAILS - HOODS	A	10/15/2025	10/15/2025	Construction Documents (09/17/25)
Q500.10	FOODSERVICE DETAILS - HOODS	A	10/15/2025	10/15/2025	Construction Documents (09/17/25)
Q500.11	FOODSERVICE DETAILS - HOODS	A	10/15/2025	10/15/2025	Construction Documents (09/17/25)
Q500.12	FOODSERVICE DETAILS - HOODS	A	10/15/2025	10/15/2025	Construction Documents (09/17/25)
Q500.13	FOODSERVICE DETAILS - HOODS	A	10/15/2025	10/15/2025	Construction Documents (09/17/25)
Q500.14	FOODSERVICE DETAILS - HOODS	A	10/15/2025	10/15/2025	Construction Documents (09/17/25)
Q500.15	FOODSERVICE DETAILS - HOODS	A	10/15/2025	10/15/2025	Construction Documents (09/17/25)
Q500.16	FOODSERVICE DETAILS - HOODS	A	10/15/2025	10/15/2025	Construction Documents (09/17/25)
Q500.17	FOODSERVICE DETAILS - HOODS	A	10/15/2025	10/15/2025	Construction Documents (09/17/25)
Q500.18	FOODSERVICE DETAILS - HOODS	A	10/15/2025	10/15/2025	Construction Documents (09/17/25)
Q500.19	FOODSERVICE DETAILS - HOODS	A	10/15/2025	10/15/2025	Construction Documents (09/17/25)
Q500.20	FOODSERVICE DETAILS - HOODS	A	10/15/2025	10/15/2025	Construction Documents (09/17/25)
Q500.21	FOODSERVICE DETAILS - HOODS	A	10/15/2025	10/15/2025	Construction Documents (09/17/25)
Q500.22	FOODSERVICE DETAILS - HOODS	A	10/15/2025	10/15/2025	Construction Documents (09/17/25)
Q501	FOODSERVICE DETAILS - UTILITY DISTRIBUTION SYSTEM	A	10/15/2025	10/15/2025	Construction Documents (09/17/25)
Q501.1	FOODSERVICE DETAILS - UTILITY DISTRIBUTION SYSTEM	A	10/15/2025	10/15/2025	Construction Documents (09/17/25)
Q501.2	FOODSERVICE DETAILS - UTILITY DISTRIBUTION SYSTEM	A	10/15/2025	10/15/2025	Construction Documents (09/17/25)

Drawing No.	Drawing Title	Revision	Drawing Date	Received Date	Set
Q501.3	FOODSERVICE DETAILS - UTILITY DISTRIBUTION SYSTEM	A	10/15/2025	10/15/2025	Construction Documents (09/17/25)
Q502	FOODSERVICE DETAILS - COLD STORAGE	A	10/15/2025	10/15/2025	Construction Documents (09/17/25)
Q502.1	FOODSERVICE DETAILS - COLD STORAGE	A	10/15/2025	10/15/2025	Construction Documents (09/17/25)
Q502.2	FOODSERVICE DETAILS - COLD STORAGE	A	10/15/2025	10/15/2025	Construction Documents (09/17/25)
Q502.3	FOODSERVICE DETAILS - COLD STORAGE	A	10/15/2025	10/15/2025	Construction Documents (09/17/25)
Q502.4	FOODSERVICE DETAILS - COLD STORAGE	A	10/15/2025	10/15/2025	Construction Documents (09/17/25)
Q502.5	FOODSERVICE DETAILS - COLD STORAGE	A	10/15/2025	10/15/2025	Construction Documents (09/17/25)
Q502.6	FOODSERVICE DETAILS - COLD STORAGE	A	10/15/2025	10/15/2025	Construction Documents (09/17/25)

Edifice, LLC

Printed on Fri Jan 9, 2026 at 02:30 pm EST

Union County BARN

Exhibit D

Alternate Roadway - Current Drawings

Drawing No.	Drawing Title	Revision	Drawing Date	Received Date	Set
Civil					
C-0.00	COVER SHEET	1	11/06/2025	11/06/2025	Alt - Rd to Barn Addendum 02 (11/06/25)
C-0.01	NOTES- LEGENDS	1	11/06/2025	11/06/2025	Alt - Rd to Barn Addendum 02 (11/06/25)
C-0.02	OVERALL PROJECT AREA PLAN	1	11/06/2025	11/06/2025	Alt - Rd to Barn Addendum 02 (11/06/25)
C-1.00	EXISTING CONDITIONS PLAN	1	11/06/2025	11/06/2025	Alt - Rd to Barn Addendum 02 (11/06/25)
C-1.01	DEMOLITION PLAN	1	11/06/2025	11/06/2025	Alt - Rd to Barn Addendum 02 (11/06/25)
C-2.00	SITE PLAN	1	11/06/2025	11/06/2025	Alt - Rd to Barn Addendum 02 (11/06/25)
C-2.01	VEHICLE MOVEMENT ANALYSIS	1	11/06/2025	11/06/2025	Alt - Rd to Barn Addendum 02 (11/06/25)
C-2.02	RIGHT-OF-WAY IMPROVEMENT PLAN	1	11/06/2025	11/06/2025	Alt - Rd to Barn Addendum 02 (11/06/25)
C-3.00	OVERALL GRADING AND UTILITY PLAN	1	11/06/2025	11/06/2025	Alt - Rd to Barn Addendum 02 (11/06/25)
C-3.01	SANITARY SEWER PLAN AND PROFILE	1	11/06/2025	11/06/2025	Alt - Rd to Barn Addendum 02 (11/06/25)
C-3.02	SANITARY SEWER PLAN AND PROFILE	1	11/06/2025	11/06/2025	Alt - Rd to Barn Addendum 02 (11/06/25)
C-3.03	SANITARY SEWER PLAN AND PROFILE	1	11/06/2025	11/06/2025	Alt - Rd to Barn Addendum 02 (11/06/25)
C-3.04	SANITARY SEWER PLAN AND PROFILE	1	11/06/2025	11/06/2025	Alt - Rd to Barn Addendum 02 (11/06/25)
C-3.05	ROADWAY PLAN AND PROFILE	1	11/06/2025	11/06/2025	Alt - Rd to Barn Addendum 02 (11/06/25)
C-3.06	ROADWAY PLAN AND PROFILE	1	11/06/2025	11/06/2025	Alt - Rd to Barn Addendum 02 (11/06/25)
C-3.07	ROADWAY PLAN AND PROFILE	1	11/06/2025	11/06/2025	Alt - Rd to Barn Addendum 02 (11/06/25)
C-4.00	ROAD CROSS SECTIONS	1	11/06/2025	11/06/2025	Alt - Rd to Barn Addendum 02 (11/06/25)
C-4.01	ROAD CROSS SECTIONS	1	11/06/2025	11/06/2025	Alt - Rd to Barn Addendum 02 (11/06/25)
C-4.02	ROAD CROSS SECTIONS	1	11/06/2025	11/06/2025	Alt - Rd to Barn Addendum 02 (11/06/25)
C-4.03	ROAD CROSS SECTIONS	1	11/06/2025	11/06/2025	Alt - Rd to Barn Addendum

Drawing No.	Drawing Title	Revision	Drawing Date	Received Date	Set
					06/25)
C-5.00	EROSION CONTROL PLAN - PHASE 1	0	11/06/2025	11/06/2025	Alt - Rd to Barn Addendum 02 (11/06/25)
C-5.01	EROSION CONTROL PLAN - PHASE 2	0	11/06/2025	11/06/2025	Alt - Rd to Barn Addendum 02 (11/06/25)
C-5.02	EROSION CONTROL PLAN - PHASE 3	0	11/06/2025	11/06/2025	Alt - Rd to Barn Addendum 02 (11/06/25)
C-6.00	EROSION CONTROL DETAILS	0	11/06/2025	11/06/2025	Alt - Rd to Barn Addendum 02 (11/06/25)
C-6.01	EROSION CONTROL DETAILS	0	11/06/2025	11/06/2025	Alt - Rd to Barn Addendum 02 (11/06/25)
C-6.02	EROSION CONTROL DETAILS	0	11/06/2025	11/06/2025	Alt - Rd to Barn Addendum 02 (11/06/25)
C-6.03	DETAILS	0	11/06/2025	11/06/2025	Alt - Rd to Barn Addendum 02 (11/06/25)
C-6.04	DETAILS	0	11/06/2025	11/06/2025	Alt - Rd to Barn Addendum 02 (11/06/25)
C-6.05	DETAILS	0	11/06/2025	11/06/2025	Alt - Rd to Barn Addendum 02 (11/06/25)
C-6.06	DETAILS	0	11/06/2025	11/06/2025	Alt - Rd to Barn Addendum 02 (11/06/25)
Survey 1	SURVEY	1	11/06/2025	11/06/2025	Alt - Rd to Barn Addendum 02 (11/06/25)

Edifice, LLC

Current Specifications

Number	Description	Revision	Issued Date	Received Date	Set
00 - Procurement and Contracting Requirements					
000000	Cover Page	0	09/17/25	09/17/25	Construction Documents
000107	Seals Page	0	09/17/25	09/17/25	Construction Documents
000110	Table of Contents	0	09/17/25	09/17/25	Construction Documents
003100	Available Project Information	0	09/17/25	09/17/25	Construction Documents
003100.1	Geotechnical Engineering Report	0	09/17/25	09/17/25	Construction Documents
005000	Contracting Forms and Supplements	0	09/17/25	09/17/25	Construction Documents
005200	Agreement Form	0	09/17/25	09/17/25	Construction Documents
006113	Contractor's Affidavit and Partial Release of Claims and Liens	0	09/17/25	09/17/25	Construction Documents
006116	Contractor's General Warranty	0	09/17/25	09/17/25	Construction Documents
006119	Asbestos Free Warranty	0	09/17/25	09/17/25	Construction Documents
01 - General Requirements					
01 02 00	General Sitework Requirements	0	09/17/25	09/17/25	Construction Documents
011000	Summary	0	09/17/25	09/17/25	Construction Documents
012000	Price and Payment Procedures	0	09/17/25	09/17/25	Construction Documents
012100	Allowances	0	09/17/25	09/17/25	Construction Documents
012200	Unit Prices	0	09/17/25	09/17/25	Construction Documents
012300	Alternates	0	09/17/25	09/17/25	Construction Documents
012500	Substitution Procedures	0	09/17/25	09/17/25	Construction Documents
012657	Pricing of Construction Contract Change Order	0	09/17/25	09/17/25	Construction Documents
013000	Administrative Requirements	0	09/17/25	09/17/25	Construction Documents
013216	Construction Progress Schedule	0	09/17/25	09/17/25	Construction Documents
014000	Quality Requirements	0	09/17/25	09/17/25	Construction Documents
014516	Field Quality Control Procedures	0	09/17/25	09/17/25	Construction Documents
014533	Code-Required Special Inspections	0	09/17/25	09/17/25	Construction Documents
015000	Temporary Facilities and Controls	0	09/17/25	09/17/25	Construction Documents
015213	Field Offices and Sheds	0	09/17/25	09/17/25	Construction Documents
016000	Product Requirements	0	09/17/25	09/17/25	Construction Documents
016116	Volatile Organic Compound (VOC) Content Restrictions	0	09/17/25	09/17/25	Construction Documents
017000	Execution and Closeout Requirements	0	09/17/25	09/17/25	Construction Documents
017419	Construction Waste Management and Disposal	0	09/17/25	09/17/25	Construction Documents
017700	Closeout Procedures	0	09/17/25	09/17/25	Construction Documents
017800	Closeout Submittals	0	09/17/25	09/17/25	Construction Documents

Edifice, LLC

Number	Description	Revision	Issued Date	Received Date	Set
017900	Demonstration and Training	0	09/17/25	09/17/25	Construction Documents
02 - Existing Conditions					
024113	Selective Demolition	0	09/17/25	09/17/25	Construction Documents
03 - Concrete					
030516	Underslab Vapor Barrier - Stego Industries	0	09/17/25	09/17/25	Construction Documents
032000	Concrete Reinforcing	0	09/17/25	09/17/25	Construction Documents
033000	Cast-In-Place Concrete	0	09/17/25	09/17/25	Construction Documents
033511	Concrete Floor Finishes	0	09/17/25	09/17/25	Construction Documents
05 - Metals					
051200	Structural Steel Framing	0	09/17/25	09/17/25	Construction Documents
052100	Steel Joist Framing	0	09/17/25	09/17/25	Construction Documents
053100	Steel Decking	0	09/17/25	09/17/25	Construction Documents
054000	Cold-Formed Metal Framing	0	09/17/25	09/17/25	Construction Documents
055000	Metal Fabrications	1	11/13/25	11/13/25	Addendum 04
055133	Metal Ladders	0	09/17/25	09/17/25	Construction Documents
055213	Pipe and Tube Railings	0	09/17/25	09/17/25	Construction Documents
06 - Wood, Plastics, and Composites					
061000	Rough Carpentry	0	09/17/25	09/17/25	Construction Documents
061643	Exterior Gypsum Sheathing	0	09/17/25	09/17/25	Construction Documents
07 - Thermal and Moisture Protection					
07 41 00	Roof Panels	0	09/17/25	09/17/25	Construction Documents
071113	Bituminous Dampproofing	0	09/17/25	09/17/25	Construction Documents
072100	Thermal Insulation	0	09/17/25	09/17/25	Construction Documents
072119	Foamed-In-Place Insulation	0	09/17/25	09/17/25	Construction Documents
072500	Weather Barriers	0	09/17/25	09/17/25	Construction Documents
074213	Metal Wall Panels	0	09/17/25	09/17/25	Construction Documents
074213.23	Metal Composite Material Wall Panels	0	09/17/25	09/17/25	Construction Documents
075400	Thermoplastic Membrane Roofing	1	11/13/25	11/13/25	Addendum 04
076200	Sheet Metal Flashing and Trim	0	09/17/25	09/17/25	Construction Documents
077100	Roof Specialties	0	09/17/25	09/17/25	Construction Documents
077123	Manufactured Gutters and Downspouts	1	11/13/25	11/13/25	Addendum 04
077200	Roof Accessories	0	09/17/25	09/17/25	Construction Documents
079200	Joint Sealants	0	09/17/25	09/17/25	Construction Documents
08 - Openings					
080671	Door Hardware Schedule	0	09/17/25	09/17/25	Construction Documents
081113	Hollow Metal Doors and Frames	0	09/17/25	09/17/25	Construction Documents
081416	Flush Wood Doors	0	09/17/25	09/17/25	Construction Documents

Edifice, LLC

Number	Description	Revision	Issued Date	Received Date	Set
083100	Access Doors and Panels	0	09/17/25	09/17/25	Construction Documents
083800	Traffic Doors	0	09/17/25	09/17/25	Construction Documents
084313	Aluminum-Framed Storefronts	0	09/17/25	09/17/25	Construction Documents
084413	Glazed Aluminum Curtain Walls	0	09/17/25	09/17/25	Construction Documents
087100	Door Hardware	0	09/17/25	09/17/25	Construction Documents
088000	Glazing	0	09/17/25	09/17/25	Construction Documents
088300	Mirrors	0	09/17/25	09/17/25	Construction Documents
09 - Finishes					
090561	Common Work Results for Flooring Preparation	0	09/17/25	09/17/25	Construction Documents
092116	Gypsum Board Assemblies	0	09/17/25	09/17/25	Construction Documents
093000	Tiling	0	09/17/25	09/17/25	Construction Documents
095100	Acoustical Ceilings	1	11/13/25	11/13/25	Addendum 04
096500	Resilient Flooring	0	09/17/25	09/17/25	Construction Documents
096700	Fluid-Applied Flooring	0	09/17/25	09/17/25	Construction Documents
096813	Tile Carpeting	0	09/17/25	09/17/25	Construction Documents
097200	Wall Coverings	0	09/17/25	09/17/25	Construction Documents
099113	Exterior Painting	0	09/17/25	09/17/25	Construction Documents
099123	Interior Painting	0	09/17/25	09/17/25	Construction Documents
099300	Staining and Transparent Finishing	0	09/17/25	09/17/25	Construction Documents
099600	High-Performance Coatings	0	09/17/25	09/17/25	Construction Documents
10 - Specialties					
101419	Dimensional Letter Signage	0	11/06/25	11/06/25	Addendum 02
101423	Panel Signage	0	09/17/25	09/17/25	Construction Documents
102600	Wall and Door Protection	0	09/17/25	09/17/25	Construction Documents
102800	Toilet, Bath, and Laundry Accessories	0	09/17/25	09/17/25	Construction Documents
104400	Fire Protection Specialties	0	09/17/25	09/17/25	Construction Documents
107316.13	Pre-Fabricated Metal Canopies	0	09/17/25	09/17/25	Construction Documents
11 - Equipment					
114000	Food Service Equipment	2	11/23/25	11/13/25	Addendum 04
12 - Furnishings					
122400	Window Shades	0	09/17/25	09/17/25	Construction Documents
123600	Countertops	0	09/17/25	09/17/25	Construction Documents
21 - Fire Suppression					
210500	Common Work Results for Fire Suppression	0	09/17/25	09/17/25	Construction Documents
210517	Sleeves and Sleeve Seals for Fire Suppression	0	09/17/25	09/17/25	Construction Documents
210518	Escutcheons for Fire-Suppression Piping	0	09/17/25	09/17/25	Construction Documents
210523	General-Duty Valves for Water-Based Fire-Suppression Piping	0	09/17/25	09/17/25	Construction Documents

Edifice, LLC

Number	Description	Revision	Issued Date	Received Date	Set
211100	Facility Fire-Suppression Water-Service Piping	0	09/17/25	09/17/25	Construction Documents
211119	Fire Department Connections	0	09/17/25	09/17/25	Construction Documents
211300	Fire Suppression Sprinkler Systems	0	09/17/25	09/17/25	Construction Documents
211313	Wet-Pipe Sprinkler Systems	0	09/17/25	09/17/25	Construction Documents
22 - Plumbing					
220513	Common Motor Requirements for Plumbing Equipment	0	09/17/25	09/17/25	Construction Documents
220517	Sleeves and Sleeve Seals for Plumbing Piping	0	09/17/25	09/17/25	Construction Documents
220518	Escutcheons for Plumbing Piping	0	09/17/25	09/17/25	Construction Documents
220519	Meters and Gauges for Plumbing Piping	0	09/17/25	09/17/25	Construction Documents
220523	General-Duty Valves for Plumbing Piping	0	09/17/25	09/17/25	Construction Documents
220529	Hangers and Supports for Plumbing Piping and Equipment	0	09/17/25	09/17/25	Construction Documents
220553	Identification for Plumbing Piping and Equipment	0	09/17/25	09/17/25	Construction Documents
220700	Plumbing Insulation	0	09/17/25	09/17/25	Construction Documents
220719.11	Under-Lavatory Pipe and Supply Covers – Plumberex	0	09/17/25	09/17/25	Construction Documents
221005	Plumbing Piping	0	09/17/25	09/17/25	Construction Documents
221006	Plumbing Piping Specialties	0	09/17/25	09/17/25	Construction Documents
221116	Domestic Water Piping	0	09/17/25	09/17/25	Construction Documents
221119	Domestic Water Piping Specialties	0	09/17/25	09/17/25	Construction Documents
221123	Domestic Water Pumps	0	09/17/25	09/17/25	Construction Documents
221316	Sanitary Waste and Vent Piping	0	09/17/25	09/17/25	Construction Documents
221319	Sanitary Waste Piping Specialties	0	09/17/25	09/17/25	Construction Documents
221413	Facility Storm Drainage Piping	0	09/17/25	09/17/25	Construction Documents
221423	Storm Drainage Piping Specialties	0	09/17/25	09/17/25	Construction Documents
223000	Plumbing Equipment	0	09/17/25	09/17/25	Construction Documents
224000	Plumbing Fixtures	0	09/17/25	09/17/25	Construction Documents
23 - Heating, Ventilating, and Air Conditioning (HVAC)					
230000	General Provisions for Mechanical Work	0	09/17/25	09/17/25	Construction Documents
230002	Mechanical and Electrical Coordination	0	09/17/25	09/17/25	Construction Documents
230513	Common Motor Requirements for HVAC Equipment	0	09/17/25	09/17/25	Construction Documents
230593	Testing, Adjusting, and Balancing for HVAC	0	09/17/25	09/17/25	Construction Documents
230713	Duct Insulation	0	09/17/25	09/17/25	Construction Documents
230719	HVAC Piping Insulation	0	09/17/25	09/17/25	Construction Documents
230800	Commissioning of HVAC	0	11/06/25	11/06/25	Addendum 02
230913	Instrumentation and Control Devices for HVAC	0	09/17/25	09/17/25	Construction Documents
230923	Direct-Digital Control System for HVAC	0	09/17/25	09/17/25	Construction Documents
230993	Sequence of Operations	1	11/13/25	11/13/25	Addendum 04
232113	Hydronic Piping	0	09/17/25	09/17/25	Construction Documents

Edifice, LLC

Number	Description	Revision	Issued Date	Received Date	Set
233100	Ducts For Kitchen Exhaust Applications	0	09/17/25	09/17/25	Construction Documents
233113	Metal Ducts	0	09/17/25	09/17/25	Construction Documents
233300	Air Duct Accessories	1	11/13/25	11/13/25	Addendum 04
233423	HVAC Power Ventilators	0	09/17/25	09/17/25	Construction Documents
233600	Air Terminal Units	0	09/17/25	09/17/25	Construction Documents
233700	Air Outlets and Inlets	0	09/17/25	09/17/25	Construction Documents
237416	Packaged Rooftop Air-Conditioning Units	0	09/17/25	09/17/25	Construction Documents
238126.13	Split-System Air-Conditioners	0	09/17/25	09/17/25	Construction Documents
26 - Electrical					
260500	Common Work Results For Electrical	0	09/17/25	09/17/25	Construction Documents
260519	Low-Voltage Electrical Power Conductors and Cables	0	09/17/25	09/17/25	Construction Documents
260526	Grounding and Bonding for Electrical Systems	0	09/17/25	09/17/25	Construction Documents
260529	Hangers and Supports for Electrical Systems	0	09/17/25	09/17/25	Construction Documents
260533.13	Conduit for Electrical Systems	0	09/17/25	09/17/25	Construction Documents
260533.16	Boxes for Electrical System	0	09/17/25	09/17/25	Construction Documents
260553	Identification for Electrical Systems	0	09/17/25	09/17/25	Construction Documents
260573	Power System Studies	0	09/17/25	09/17/25	Construction Documents
260923	Lighting Control Devices	0	09/17/25	09/17/25	Construction Documents
262100	Low-Voltage Electrical Service Entrance	0	09/17/25	09/17/25	Construction Documents
262200	Low-Voltage Transformers	0	09/17/25	09/17/25	Construction Documents
262413	Switchboards	0	09/17/25	09/17/25	Construction Documents
262416	Panelboards	0	09/17/25	09/17/25	Construction Documents
262726	Wiring Devices	0	09/17/25	09/17/25	Construction Documents
262813	Fuses	0	09/17/25	09/17/25	Construction Documents
262816	Enclosed Switches	0	09/17/25	09/17/25	Construction Documents
263213	Engine Generators	0	09/17/25	09/17/25	Construction Documents
263600	Transfer Switches	0	09/17/25	09/17/25	Construction Documents
264300	Surge Protective Devices	0	09/17/25	09/17/25	Construction Documents
265100	Interior Lighting	0	09/17/25	09/17/25	Construction Documents
265600	Exterior Lighting	0	09/17/25	09/17/25	Construction Documents
27 - Communications					
271500	Communications Horizontal Cabling	1	11/13/25	11/13/25	Addendum 04
28 - Electronic Safety and Security					
284600	Fire Detection and Alarm	1	11/23/25	11/13/25	Addendum 04
31 - Earthwork					
31 10 00	Site Clearing	0	09/17/25	09/17/25	Construction Documents
312000	Earthwork	0	09/17/25	09/17/25	Construction Documents

Edifice, LLC

Number	Description	Revision	Issued Date	Received Date	Set
312500	Erosion Control	0	09/17/25	09/17/25	Construction Documents
313116	Termite Control	0	09/17/25	09/17/25	Construction Documents
32 - Exterior Improvements					
321216	Asphalt Pavement	0	09/17/25	09/17/25	Construction Documents
321313	Site Concrete	0	09/17/25	09/17/25	Construction Documents
321700	Pavement Markings, Signs and Specialties	0	09/17/25	09/17/25	Construction Documents
323113	Chain Link Fence	0	09/17/25	09/17/25	Construction Documents
329113	Soil Preparation	0	09/17/25	09/17/25	Construction Documents
329200	Lawns and Grasses	0	09/17/25	09/17/25	Construction Documents
329300	Exterior Plants	0	09/17/25	09/17/25	Construction Documents
33 - Utilities					
331000	Exterior Water System	0	09/17/25	09/17/25	Construction Documents
333000	Sanitary Sewerage	0	09/17/25	09/17/25	Construction Documents

BUDGET AMENDMENT

BUDGET	Economic Development Budgetary Fund	REQUESTED BY	Patrick Niland
FISCAL YEAR	FY 2026	DATE	February 02, 2026

INCREASE

Description	
Fund Balance Appropriation	270,087
Transfer to General Capital Fund	270,087

DECREASE

Description	

Explanation: Appropriate available fund balance in the Economic Development Fund (107) to transfer into the Capital Projects fund in support of the Food and Innovation Center (formerly the BARN - 80187).

DATE 2/2/2026

APPROVED BY

Bd of Comm/County Manager
Lynn West/Clerk to the Board

FOR POSTING PURPOSES ONLY

DEBIT

Code	Account	Amount
10710400-5040	IFT to General Cap. Proj. Fund	270,087
	Total	270,087

CREDIT

Code	Account	
10710400-4991	Fund Balance Appropriated	270,087
	Total	270,087

Prepared By JBH
Posted By
Date

Number 15

UNION COUNTY, NORTH CAROLINA
2025-2026
CAPITAL PROJECT ORDINANCE #235A – EDC INDUSTRIAL PARK PROJECT

NOW, THEREFORE BE IT ORDAINED BY THE BOARD OF COUNTY COMMISSIONERS OF UNION COUNTY, NORTH CAROLINA:

Section I. That for the purpose of providing funds, together with any other previously appropriated available funds, for the following project:

EDC Industrial Park

Including the acquisition and construction of new facilities, the acquisition and installation of necessary furnishings and equipment and the acquisition of interests in real property as required, therefore, a reduction in the amount of $76,243 is hereby appropriated, resulting in a revised total project cost of $21,136,162.

Section II. That it is estimated that the following revenues will be available during the construction period to meet the appropriations in Section I, as set forth in the following schedule:

Transfer from General Fund	$ 173,757
GO Bond Proceeds	$14,406,730
Miscellaneous Revenue-Sale of Property	$ 6,555,675

Section III. The attached CPO #235A chart is incorporated herein showing appropriations to date, additions as of this capital project ordinance, and the total appropriation.

Section IV. That the finance officer is authorized from time to time to transfer as a loan from the General Fund or unspent County proceeds in the Capital Projects Funds, cash in an amount necessary to meet obligations until such time as financing is arranged, at which time repayment will be made and the finance officer is authorized to sign the Declaration of Official Intent to Reimburse Expenditures as required by Internal Revenue Service regulations.

Section V. That the finance officer is authorized at the time of project completion to close out the capital project and remove it from the general ledger.

Section VI. This capital project ordinance is adopted and effective this 17th day of February 2026.

ATTEST:

_____
Lynn G. West,
Clerk to the Board

_____
Brian Helms, Chair
Union County Board of Commissioners

CAPITAL PROJECT ORDINANCE AMENDMENT

BUDGET **General Capital Fund** REQUESTED BY **Patrick Niland**

FISCAL YEAR **FY 2026** DATE **February 17, 2026**

PROJECT SOURCES

Source Description and Code	Project To Date	Requested Amendment	Revised Project
General CIP Fund			
IFT from General Fund	250,000	(76,243)	173,757
GO Bond Proceeds	14,406,730		14,406,730
Misc Revenue-Sale Of Property	6,555,675		6,555,675
Total	21,212,405	(76,243)	21,136,162

PROJECT USES

Project Description and Code	Project To Date	Requested Amendment	Revised Project
General CIP Fund			
EDC Industrial Park	21,212,405	(76,243)	21,136,162
Total	21,212,405	(76,243)	21,136,162

EXPLANATION: Appropriate funding from EDC Industrial Park Project (80099) to provide additional funding for Economic Development Food and Innovation Center (formerly BARN - 80187). Additional information regarding other capital projects funded through CPO 235 is available in historical data.

DATE: 2/17/2026 APPROVED BY:

Bd of Comm/County Manager
Lynn West/Clerk to the Board

FOR FINANCE POSTING PURPOSES ONLY

PROJECT SOURCES

Source Description and Code	Project To Date	Requested Amendment	Revised Project
General CIP Fund			
EDC Industrial Park			
IFT from General Fund	250,000	(76,243)	173,757
40080099-4010			
GO Bond Proceeds	14,406,730	-	14,406,730
40080099-4710			
Misc Revenue-Sale Of Property	6,555,675	-	6,555,675
40080099-4820			
Total	21,212,405	(76,243)	21,136,162

PROJECT USES

Project Description and Code	Project To Date	Requested Amendment	Revised Project
General CIP Fund			
EDC Industrial Park			
IFT To Water/Sewer Cap Proj Fund	3,000,000	-	3,000,000
40080099-5064			
Professional Services	175,000	(29,641)	145,359
40080099-5381			
Legal Services	75,000	(71,251)	3,749
40080099-5382			
Land and Improvements	17,962,405	24,649	17,987,054
40080099-5570			
Total	21,212,405	(76,243)	21,136,162

Prepared By **ga**
Posted By
Date

Number **CPO - 235A**

UNION COUNTY, NORTH CAROLINA
2025-2026
CAPITAL PROJECT ORDINANCE #284D

NOW, THEREFORE BE IT ORDAINED BY THE BOARD OF COUNTY COMMISSIONERS OF UNION COUNTY, NORTH CAROLINA:

Section I. That for the purpose of providing funds, together with any other available funds, for the following projects:

Agriculture Center – Generator & Infrastructure
Government Center – Electrical Improvements
Radio Towers – HVAC System Replacements
UCPS – Generator Replacement
Judicial Center – Generator Replacement
Animal Shelter – UPS System Replacement
Government Center - Replace Liebert Unit 3rd Floor Server Room
Judicial Center - Server Room Split System Renewal

Including the replacement of equipment, the acquisition and construction of new facilities, the acquisition and installation of necessary furnishings and equipment and the acquisition of interests in real property required, therefore a reduction of $330,760 is hereby appropriated for total project cost of $1,404,889.

Section II. That it is estimated that the following revenues will be available during the construction period to meet the appropriations in Section I, as set forth in the following schedule:

Transfer from General Fund	$1,404,889

Section III. The attached CPO #284D chart is incorporated herein showing appropriations to date, reductions/additions as of this capital project ordinance, and the total appropriation.

Section IV. That the finance officer is authorized from time to time to transfer as a loan from the General Fund or unspent County proceeds in the Capital Projects Funds, cash in an amount necessary to meet obligations until such time as financing is arranged, at which time repayment will be made and the finance officer is authorized to sign the Declaration of Official Intent to Reimburse Expenditures as required by Internal Revenue Service regulations.

Section V. This capital project ordinance is adopted and effective on this 17nd day of February 2026.

ATTEST:

Lynn G. West,	Brian Helms
Clerk to the Board	Chairman, Union County Board of Commissioners

CAPITAL PROJECT ORDINANCE AMENDMENT

BUDGET **General CIP Fund** REQUESTED BY **Patrick Niland**

FISCAL YEAR **FY 2025-2026** DATE **February 17, 2026**

PROJECT SOURCES				PROJECT USES			
Source Description and Code	Project To Date	Requested Amendment	Revised Project	Project Description and Code	Project To Date	Requested Amendment	Revised Project
IFT from General Fund	1,735,649	(330,760)	1,404,889	General Fund Critical Infrastructure Needs	1,735,649	(330,760)	1,404,889
			-				
			-			-	-
Total	1,735,649	(330,760)	1,404,889	Total	1,735,649	(330,760)	1,404,889

EXPLANATION: Transfer funding from the Ag Center Generator & Infrastructure Project (40080146) to the Food & Innovation Center (Formerly BARN) Project (40080187).

DATE: 2/17/2026 APPROVED BY:

Bd of Comma/County Manager
Lynn West/Clerk to the Board

FOR FINANCE POSTING PURPOSES ONLY

PROJECT SOURCES				PROJECT USES			
Source Description and Code	Project To Date	Requested Amendment	Revised Project	Project Description and Code	Project To Date	Requested Amendment	Revised Project
Agriculture Center - Generator & Infrastructure				**Agriculture Center - Generator & Infrastructure**			
IFT From General Fund	350,000	(330,760)	19,240	Building & Improvements	350,000	(330,760)	19,240
40080146-4010				40080146-5580			
Government Center - Electrical Improvements				**Government Center - Electrical Improvements**			
IFT From General Fund	1,040,000	-	1,040,000	Building & Improvements	1,040,000	-	1,040,000
40080142-4010				40080142-5580			
Radio Towers - HVAC System Replacement (6 Towers)				**Radio Towers - HVAC System Replacement (6 Towers)**			
IFT From General Fund	64,000	-	64,000	Other Equipment	64,000	-	64,000
40080169-4010				40080169-5550			
UC Public Schools - Replace Generator				**UC Public Schools - Replace Generator**			
IFT From General Fund	121,649	-	121,649	Other Equipment	121,649	-	121,649
40080174-4010				40080174-5550			
Judicial Center - Generator Replacement				**Judicial Center - Generator Replacement**			
IFT From General Fund	-		-	Other Equipment	-	-	-
40080170-4010				40080170-5550			
Animal Shelter - Replace UPS System				**Animal Shelter - Replace UPS System**			
IFT From General Fund	30,000	-	30,000	Other Equipment	30,000	-	30,000
40080171-4010				40080171-5550			
Government Center - Replace Liebert Unit 3rd Floor Server Room				**Government Center - Replace Liebert Unit 3rd Floor Server Room**			
IFT From General Fund	40,000	-	40,000	Building & Improvements	40,000	-	40,000
40080147-4010				40080147-5580			
Judicial Center - Server Room Split System Renewal				**Judicial Center - Server Room Split System Renewal**			
IFT From General Fund	90,000	-	90,000	Other Equipment	90,000	-	90,000
40080172-4010				40080172-5550			
Total	1,735,649	(330,760)	1,404,889	Total	1,735,649	(330,760)	1,404,889

Prepared By **ga**
Posted By
Date

Number **CPO - 284D**

UNION COUNTY, NORTH CAROLINA
2025-2026
CAPITAL PROJECT ORDINANCE #344D

NOW, THEREFORE BE IT ORDAINED BY THE BOARD OF COUNTY COMMISSIONERS OF UNION COUNTY, NORTH CAROLINA:

Section I. That for the purpose of providing funds, together with any other previously appropriated available funds, for the following projects:

Economic Development Food & Innovation Center (previously known as BARN)

Including the acquisition and construction of new facilities, the acquisition and installation of necessary furnishings and equipment and the acquisition of interests in real property required therefore and additional $3,415,641 is hereby appropriated for a total of $17,492,641.

Section II. That it is estimated that the following revenues will be available during the construction period to meet the appropriations in Section I, as set forth in the following schedule:

Transfer from EDC General Fund	$7,447,087
State Grant Funding	$5,000,000
Golden Leaf Foundation Award	$1,000,000
Transfer from General Fund	$982,003
North Carolina Tobacco Trust Fund Grant	$500,000
Investment Earnings on Bond Funds	$643,396
State Grant Investment Earnings	$109,196
Intergovernmental Revenue (Wingate)	$1,810,959

Section III. The attached CPO #344D chart is incorporated herein showing appropriations to date, additions as of this capital project ordinance, and the total appropriation.

Section IV. That the finance officer is authorized from time to time to transfer as a loan from the General Fund or unspent County proceeds in the Capital Projects Funds, cash in an amount necessary to meet obligations until such time as financing is arranged, at which time repayment will be made and the finance officer is authorized to sign the Declaration of Official Intent to Reimburse Expenditures as required by Internal Revenue Service regulations.

Section V. That the finance officer is authorized at the time of project completion to close out the capital project and remove it from the general ledger.

Section VI. This capital project ordinance is adopted and effective this 17th day of February 2026.

ATTEST:

_____
Lynn G. West,
Clerk to the Board

_____
Brian Helms, Chair
Union County Board of Commissioners

CAPITAL PROJECT ORDINANCE AMENDMENT

BUDGET: **General Capital Fund** | REQUESTED BY: **Patrick Niland**

FISCAL YEAR: **FY 2026** | DATE: **February 17, 2026**

PROJECT SOURCES

Source Description and Code	Project To Date	Requested Amendment	Revised Project
General Capital Fund			-
IFT From EDC General Fund	677,000	270,087	947,087
IFT from EDC Fund (from previously issued 2019A bonds and investment earnings)	6,500,000		6,500,000
Investment Earnings on Bond Funds		643,396	643,396
Investment Earnings on State Grant		109,196	109,196
IFT from General Fund	400,000	582,003	982,003
Town of Wingate Intergovernmental Revenue for Road		1,810,959	1,810,959
State Grant Funding	5,000,000		5,000,000
Donations - Golden Leaf Award	1,000,000		1,000,000
Donations - NC Tobacco Trust Fund	500,000		500,000
Total	14,077,000	3,415,641	17,492,641

PROJECT USES

Project Description and Code	Project To Date	Requested Amendment	Revised Project
General Capital Fund			
EDC Food Innovation Center (BARN)	14,077,000	3,415,641	17,492,641
Total	14,077,000	3,415,641	17,492,641

EXPLANATION: Economic Development Food and Innovation Center (formerly BARN) - appropriate additional funding for construction expenses and for General Manager

DATE: _____ APPROVED BY: _____

Bd of Comm/County Manager
Lynn West/Clerk to the Board

FOR FINANCE POSTING PURPOSES ONLY

PROJECT SOURCES

Source Description and Code	Project To Date	Requested Amendment	Revised Project
EDC-BARN Project			
IFT From EDC General Fund 40080187-4010	677,000	270,087	947,087
IFT from EDC Fund (from previously issued bonds and investment earnings) 40080187-4010	6,500,000	-	6,500,000
Investment Earnings on Bond Funds 40080187-4812		643,396	643,396
IFT From General Fund 40080187-4010	400,000	582,003	982,003
State Grant Funding (investment earnings) 40080187-4810-11050		109,196	109,196
Town of Wingate Invergovernmental Revenue for Road 40080187-4280		1,810,959	1,810,959
State Grant Funding 40080187-4499-11050	5,000,000	-	5,000,000
Golden Leaf Award 40080187-4840-11106	1,000,000	-	1,000,000
NC Tobacco Trust Fund Commission 40080187-4840-11107	500,000	-	500,000
Total	14,077,000	3,415,641	17,492,641

PROJECT USES

Project Description and Code	Project To Date	Requested Amendment	Revised Project
EDC-BARN Project			
Buildings and Improvements 40080187-5580	7,445,273	3,255,080	10,700,353
Payments to Other Governmental Agencies (for Lease and Scholarship) 40080187-5630	15,001	-	15,001
General Manager salary 40080187-5121	78,400	28,551	106,951
General Manager 401k reg 40080187-5134	3,920	1,428	5,348
General Manager FICA 40080187-5131	6,039	2,043	8,082
General Manager Retirement Reg 40080187-5136	10,702	4,436	15,138
General Manager SEPA 40080187-5173	2,091	1,973	4,064
General Manager Health Insurance 40080187-5183	14,071	11,408	25,479
General Manager Dental Ins 40080187-5187	486	476	962
General Manager Workers Comp 40080187-5182	477	510	987
General Manager Phone Allowance 40080187-5129	540	540	1,080
Buildings and Improvements - State Grant Funded 40080187-5580-11050	4,912,485	109,196	5,021,681
Professional Services - State Grant Funded 40080187-5381-11050	87,515	-	87,515
Equipment - Golden Leaf Award 40080187-5550-11106	1,000,000	-	1,000,000
Equipment - NC Tobacco Trust Fund Comm 40080187-5550-11107	500,000	-	500,000
Total	14,077,000	3,415,641	17,492,641

Prepared By **JP**
Posted By
Date

Number **CPO - 344D**

UNION COUNTY, NORTH CAROLINA
FACILITIES CRITICAL INFRASTRUCTURE – FISCAL YEAR 2025-2026
CAPITAL PROJECT ORDINANCE #348B

NOW, THEREFORE BE IT ORDAINED BY THE BOARD OF COUNTY COMMISSIONERS OF UNION COUNTY, NORTH CAROLINA:

Section I. That for the purpose of providing funds, together with any other previously appropriated available funds, for the following projects:

Critical Infrastructure:
UPS Infrastructure Upgrades and Replacements
Security System Upgrades
UC Emergency Shelter Electrical Provisions

Including the replacement of equipment, the acquisition and construction of new facilities, the acquisition and installation of necessary furnishings and equipment and the acquisition of interests in real property required therefore a reduction of $175,000 is hereby appropriated for a total project cost of $855,000.

Section II. That it is estimated that the following revenues will be available during the construction period to meet the appropriations in Section I, as set forth in the following schedule:

Interfund Transfer from:	
General Fund	$855,000

Section III. The attached CPO #348B chart is incorporated herein showing appropriations to date, additions as of this capital project ordinance, and the total appropriation.

Section IV. That the finance officer is authorized from time to time to transfer as a loan from the General Fund or unspent County proceeds in the Capital Projects Funds, cash in an amount necessary to meet obligations until such time as financing is arranged, at which time repayment will be made and the finance officer is authorized to sign the Declaration of Official Intent to Reimburse Expenditures as required by Internal Revenue Service regulations.

Section V. That the finance officer is authorized at the time of project completion to close out the capital project and remove it from the general ledger.

Section VI. This capital project ordinance is adopted and effective this 17th day of February 2026.

ATTEST:

_____
Lynn G. West,
Clerk to the Board

_____
Brian Helms
Chairman,
Union County Board of Commissioners

CAPITAL PROJECT ORDINANCE AMENDMENT

BUDGET: **General CIP Fund** | REQUESTED BY: **Patrick Niland**

FISCAL YEAR: **FY 2025** | DATE: **February 17, 2026**

PROJECT SOURCES

Source Description and Code	Project To Date	Requested Amendment	Revised Project
IFT from General Fund	1,030,000	(175,000)	855,000
			-
			-
Total	1,030,000	(175,000)	855,000

PROJECT USES

Project Description and Code	Project To Date	Requested Amendment	Revised Project
General Fund Critical Infrastructure Needs	1,030,000	(175,000)	855,000
		-	-
Total	1,030,000	(175,000)	855,000

EXPLANATION: Transfer funds from UC Emergency Shelter Electical Provisions project (40080191) to the Food & Innovation Center (Formerly BARN) Project (40080187).

DATE: 2/17/2026

APPROVED BY:

BOCC/County Manager
Lynn West/Clerk to the Board

FOR FINANCE POSTING PURPOSES ONLY

PROJECT SOURCES

Source Description and Code	Project To Date	Requested Amendment	Revised Project
Security System Upgrades			
IFT From General Fund	550,000		550,000
40080192-4010			
UPS Infrastructure Upgrades and Replacements			
IFT From General Fund	305,000		305,000
40080168-4010			
UC Emergency Shelter Electrical Provisions			
IFT From General Fund	175,000	(175,000)	-
40080191-4010			
Total	1,030,000	(175,000)	855,000

PROJECT USES

Project Description and Code	Project To Date	Requested Amendment	Revised Project
Security System Upgrades			
Building & Improvements	550,000	-	550,000
40080192-5580			
UPS Infrastructure Upgrades and Replacements			
Other Equipment	305,000	-	305,000
40080168-5550			
UC Emergency Shelter Electrical Provisions			
Building & Improvements	175,000	(175,000)	-
40080191-5580			
Total	1,030,000	(175,000)	855,000

Prepared By **GA**
Posted By
Date

Number **CPO-348B**

STATE OF NORTH CAROLINA

AGREEMENT FOR ADMINISTERING UNION COUNTY FOOD INNOVATION CENTER CONTRACTS

COUNTY OF UNION

THIS AGREEMENT, is made and entered into this_____, by and between the Town of Wingate, North Carolina ("Wingate") and Union County, North Carolina ("Union") (hereinafter collectively referred to as the "Parties") ("Agreement").

W I T N E S S E T H:

WHEREAS, the Parties have agreed to work together regarding design, construction, and installation of a building, road, and new water and sewer lines in the Town of Wingate for the Union County Food Innovation Center Project (the "Project"); and

WHEREAS, the Parties wish to set forth the understandings and responsibilities of each party under this Agreement; and

WHEREAS, Union wishes to administer and oversee the Project, including administration of the subsequent engineering and construction contracts; and

WHEREAS, Wingate believes that the Project is in its best interest and agrees to assist in its funding; and

WHEREAS the Parties have determined the Project will provide benefits to Wingate and Union; and

WHEREAS, the Parties believe that it is most economical and in the best interests of the residents of Wingate and the residents of Union County that the Project shall proceed as soon as possible, under the supervision and control of Union, as set forth herein; and

WHEREAS, this Agreement is made under the authority of N.C. Gen. Stat. § 160A-460 et seq., and all other applicable law.

NOW, THEREFORE, for and in consideration of the mutual covenants and agreements hereinafter set forth, the Parties hereto do each contract and agree with the other as follows:

1. Purpose: The purpose and intent of this Agreement is to provide for a binding agreement that contemplates Union administering and completing the Project within the Town of Wingate, subject to Section 4 below, and obligates Wingate to pay Union for Wingate's contribution to the Project.

2. Term: This Agreement shall commence upon execution by the Parties and shall continue until final completion of the Project. Union will endeavor to complete the Project no later than June 30, 2027.

3. No Joint Agency Established: No joint agency under NCGS § 160A-462 is to be established as a result of the execution of this Agreement.

4. Contracts: Union shall be responsible for procuring, bidding, and contracting for the work to be performed to complete construction of the Project. Prior to bidding the contracts for construction of the building, road, and water and sewer lines (hereinafter referred to as the "utilities") for the Project (the "Contracts" or the "Construction Contracts"), the Parties shall establish the specifications and standards required for the Project, which shall be reviewed and approved by Union. If the Construction Contracts for the road work and utilities portions of the Project are bid, and the total cost of constructing the road and utilities, including the Contracts, would exceed One Million Eight Hundred Ten Thousand Nine Hundred Fifty-Nine and 00/100 Dollars ($1,810,959.00), the Parties agree that the Construction Contracts for the road and utilities may not be awarded without additional agreement between the Parties concerning cost sharing for the Project. The Parties acknowledge that such event may require amendment to this Agreement. Once the Contracts are awarded, Union shall be responsible for executing and administering the Contracts.

5. Funding:

    a. For the work required to construct the road for the Project, Wingate agrees to reimburse Union the total cost of those amounts invoiced for such work under the Contracts, in an amount not to exceed One Million Thirteen Thousand Seven Hundred Forty-One and 00/100 Dollars ($1,013,741.00).

    b. For the work required to construct the utilities for the Project, Wingate agrees to reimburse Union the total cost of those amounts invoiced for such work under the Contracts, in an amount not to exceed Seven Hundred Ninety-Seven Thousand Two Hundred Eighteen and 00/100 Dollars ($797,218.00).

    c. For the work required to construct the building associated with the Project, Union agrees to pay those amounts invoiced for such work under the Contracts, in an amount not to exceed Fourteen Million Eight Hundred Fifty-Two and 00/100 Dollars ($14,852,000.00).

    d. The Parties agree that the share costs from Wingate shall not exceed the amounts listed in this Agreement without written amendment hereto.

    e. Payment Due to Union: Wingate shall make payment to Union within 30 days after receipt of each invoice. Each invoice shall include sufficient detail such that Union can confirm that the work completed and invoiced was performed per the specifications and terms and conditions under the Contracts. Union shall only use the funds received from Wingate for payment of invoices due under the Contracts, in accordance with Sections 4 and 5 herein.

6. Inspection of Work: Union shall inspect and approve the work performed for this Project

and may withhold payment if the work is not completed to Union's satisfaction. Notwithstanding the foregoing, such approval shall not be unreasonably withheld, and payment shall be made promptly when the unapproved condition is remedied. Upon completion of construction and acceptance by Union, the completed road and installed utilities and related infrastructure constructed or installed under this Project and subject to the Construction Contracts shall be owned, operated, and maintained by Wingate, and the building constructed under this Project and subject to the Construction Contracts shall be owned, operated, and maintained by Union.

7. Amendment or Termination: This Agreement may be amended or terminated only by an instrument in writing executed by the Parties hereto and approved by their respective governing boards.

8. Assignment: Neither party may assign its rights under this Agreement unless by written consent of the other party.

9. Waiver: No waiver of any breach of any one or more of the conditions or covenants of this Agreement by either town shall be deemed to imply or constitute a waiver of any succeeding or other breach under this Agreement.

10. Governing Law and Jurisdiction: North Carolina law shall govern the interpretation and enforcement of this Agreement, and any other matters relating to this Agreement.

11. Severability: Should any one or more of the provisions contained in this Agreement be held invalid, illegal or unenforceable in any respect, the validity, legality and enforceability of the remaining provisions contained in the Agreement shall not in any way be affected or impaired thereby, and this Agreement shall otherwise remain in full force and effect. If any such provision is held to be invalid or unenforceable, then upon the request of either party, the parties shall attempt in good faith to negotiate and agree upon a replacement provision.

12. Counterparts: This Agreement may be simultaneously executed in several counterparts, each of which when so executed shall be deemed to be an original, and such counterparts together shall constitute but one and the same instrument.

13. Miscellaneous: The headings, captions and numbers in this Agreement are solely for convenience and shall not be considered in construing or interpreting any provision in this Agreement. Wherever appropriate in this Agreement, personal pronouns shall be deemed to include other genders and singular to include plural if applicable.

14. Indemnification: To the extent permitted by applicable law, each party (the "Indemnifying Party") agrees to protect, defend, indemnify and hold the other party (the "Indemnified Party"), its officers, employees, and agents free and harmless from and against any and all losses, penalties, damages, settlements, costs, charges, professional fees, or other expenses or liabilities of every kind and character arising out of or relating to any and all claims, liens, demands, obligations, actions, proceedings, or causes of

action of every kind in connection with or arising out of this Agreement and/or the performance hereof that are due, in whole or in part, to the negligence of the Indemnifying Party's officers, employees, contractors, subcontractors or agents. To the extent permitted by applicable law, the Indemnifying Party further agrees to investigate, handle, respond to, provide defense for, and defend the same at its sole expense and agrees to bear all other costs and expenses related thereto.

[***Remainder of page intentionally left blank. Signatures follow on the next page.***]

IN WITNESS WHEREOF, the parties hereto have caused this instrument to be executed the day and year first above written.

UNION COUNTY, NORTH CAROLINA:

Attest: _____

By:_____
Brian Matthews, County Manager

This instrument has been pre-audited in the manner required by the Local Government Budget and Fiscal Control Act.

_____
Finance Director

Approved as to Legal Form: CAM

TOWN OF WINGATE:

Attest: _____

By: _____
Interim Town Manager

This instrument has been pre-audited in the manner required by the Local Government Budget and Fiscal Control Act.

_____
Finance Director

RESOLUTION OF THE UNION COUNTY BOARD OF COMMISSIONERS PROVIDING NOTICE OF THE FOOD INNOVATION CENTER CONSTRUCTION

WHEREAS, pursuant to G.S § 153A-457, a county shall notify property owners and adjacent property owners prior to commencement of any construction project by the county; and

WHEREAS, G.S. § 153A-457 provides that notice of a county construction project is deemed sufficient if notice of the construction project is given in any open meeting of the county prior to the commencement of the construction project; and

WHEREAS, the Union County Board of Commissioners desires to give notice of construction of the FOOD INNOVATION CENTER.
prior to commencement of project construction as required by G.S. § 153A-457.

NOW, THEREFORE, BE IT RESOLVED BY THE Union County Board of Commissioners that:

Union County may commence construction of the FOOD INNOVATION CENTER:

1. on property located at 917 Julia May Baker Road Wingate, NC 28174 after the award of the construction contract for the project.

2. This resolution and notice is adopted in accordance with the construction notice requirements of G.S. § 153A-457.

Adopted this the 17th day of February, 2026.

Attest:

_____
Lynn West, Clerk to the Board

_____
Brian Helms, Chairman
Union County Board of Commissioners

Union County Government
Center
500 North Main Street
Monroe, North Carolina
www.unioncountync.gov

File #: 26-108 **Agenda Date:** 2/17/2026

TITLE:

Appointments to Boards and Committees

INFORMATION CONTACT:

Lynn G. West, Clerk to the Board, 704-283-3853

ACTION REQUESTED:

Appointment of five (5) members to the Library Board of Trustees, as designated below, and four (4) members to the Home and Community Care Block Grant Advisory Committee (HCCBG).

PRIOR BOARD ACTIONS:

None.

BACKGROUND:

1) The following vacancies exist on the Library Board of Trustees:

a. Fairview Region Representative (One Appointment)
b. Monroe Region Representative (One Appointment)
c. Union West Region Representative (One Appointment)
d. Two At-Large Representatives

These vacancies have been advertised in accordance with the Board's Rules of Procedure. Applications have been received as follows:

a. Renee A. Hottle (currently serves as the Fairview Region Representative and is requesting reappointment)
b. Hayne White (currently serves as the Monroe Region Representative and is requesting reappointment)
c. Beverly Osborn (currently serves as the Union West Region Representative and is requesting reappointment)
d. Terry Settle (currently serves as an At-Large Representative and is requesting reappointment)
e. There is a second At-Large Representative vacancy, and it is our understanding that the member who currently serves in that position does not wish to reapply. In addition to the applications received for Positions a - d above, the following applications have also been received:

a. Delwin Eugene Archer
b. Christopher Day

c. Sundararajan Santhanam

2) Home and Community Care Block Grant Advisory Committee (HCCBG) - There are vacancies for four (4) community representatives on the Home and Community Care Block Grant Advisory Committee. These vacancies have been advertised in accordance with the Board's Rules of Procedure.

The following applications have been received, all for reappointment to this committee:

a. Surluta Anthony
b. Patrick Chang
c. Aleta Galusha
d. Judith Kinlaw

FINANCIAL IMPACT:

None.