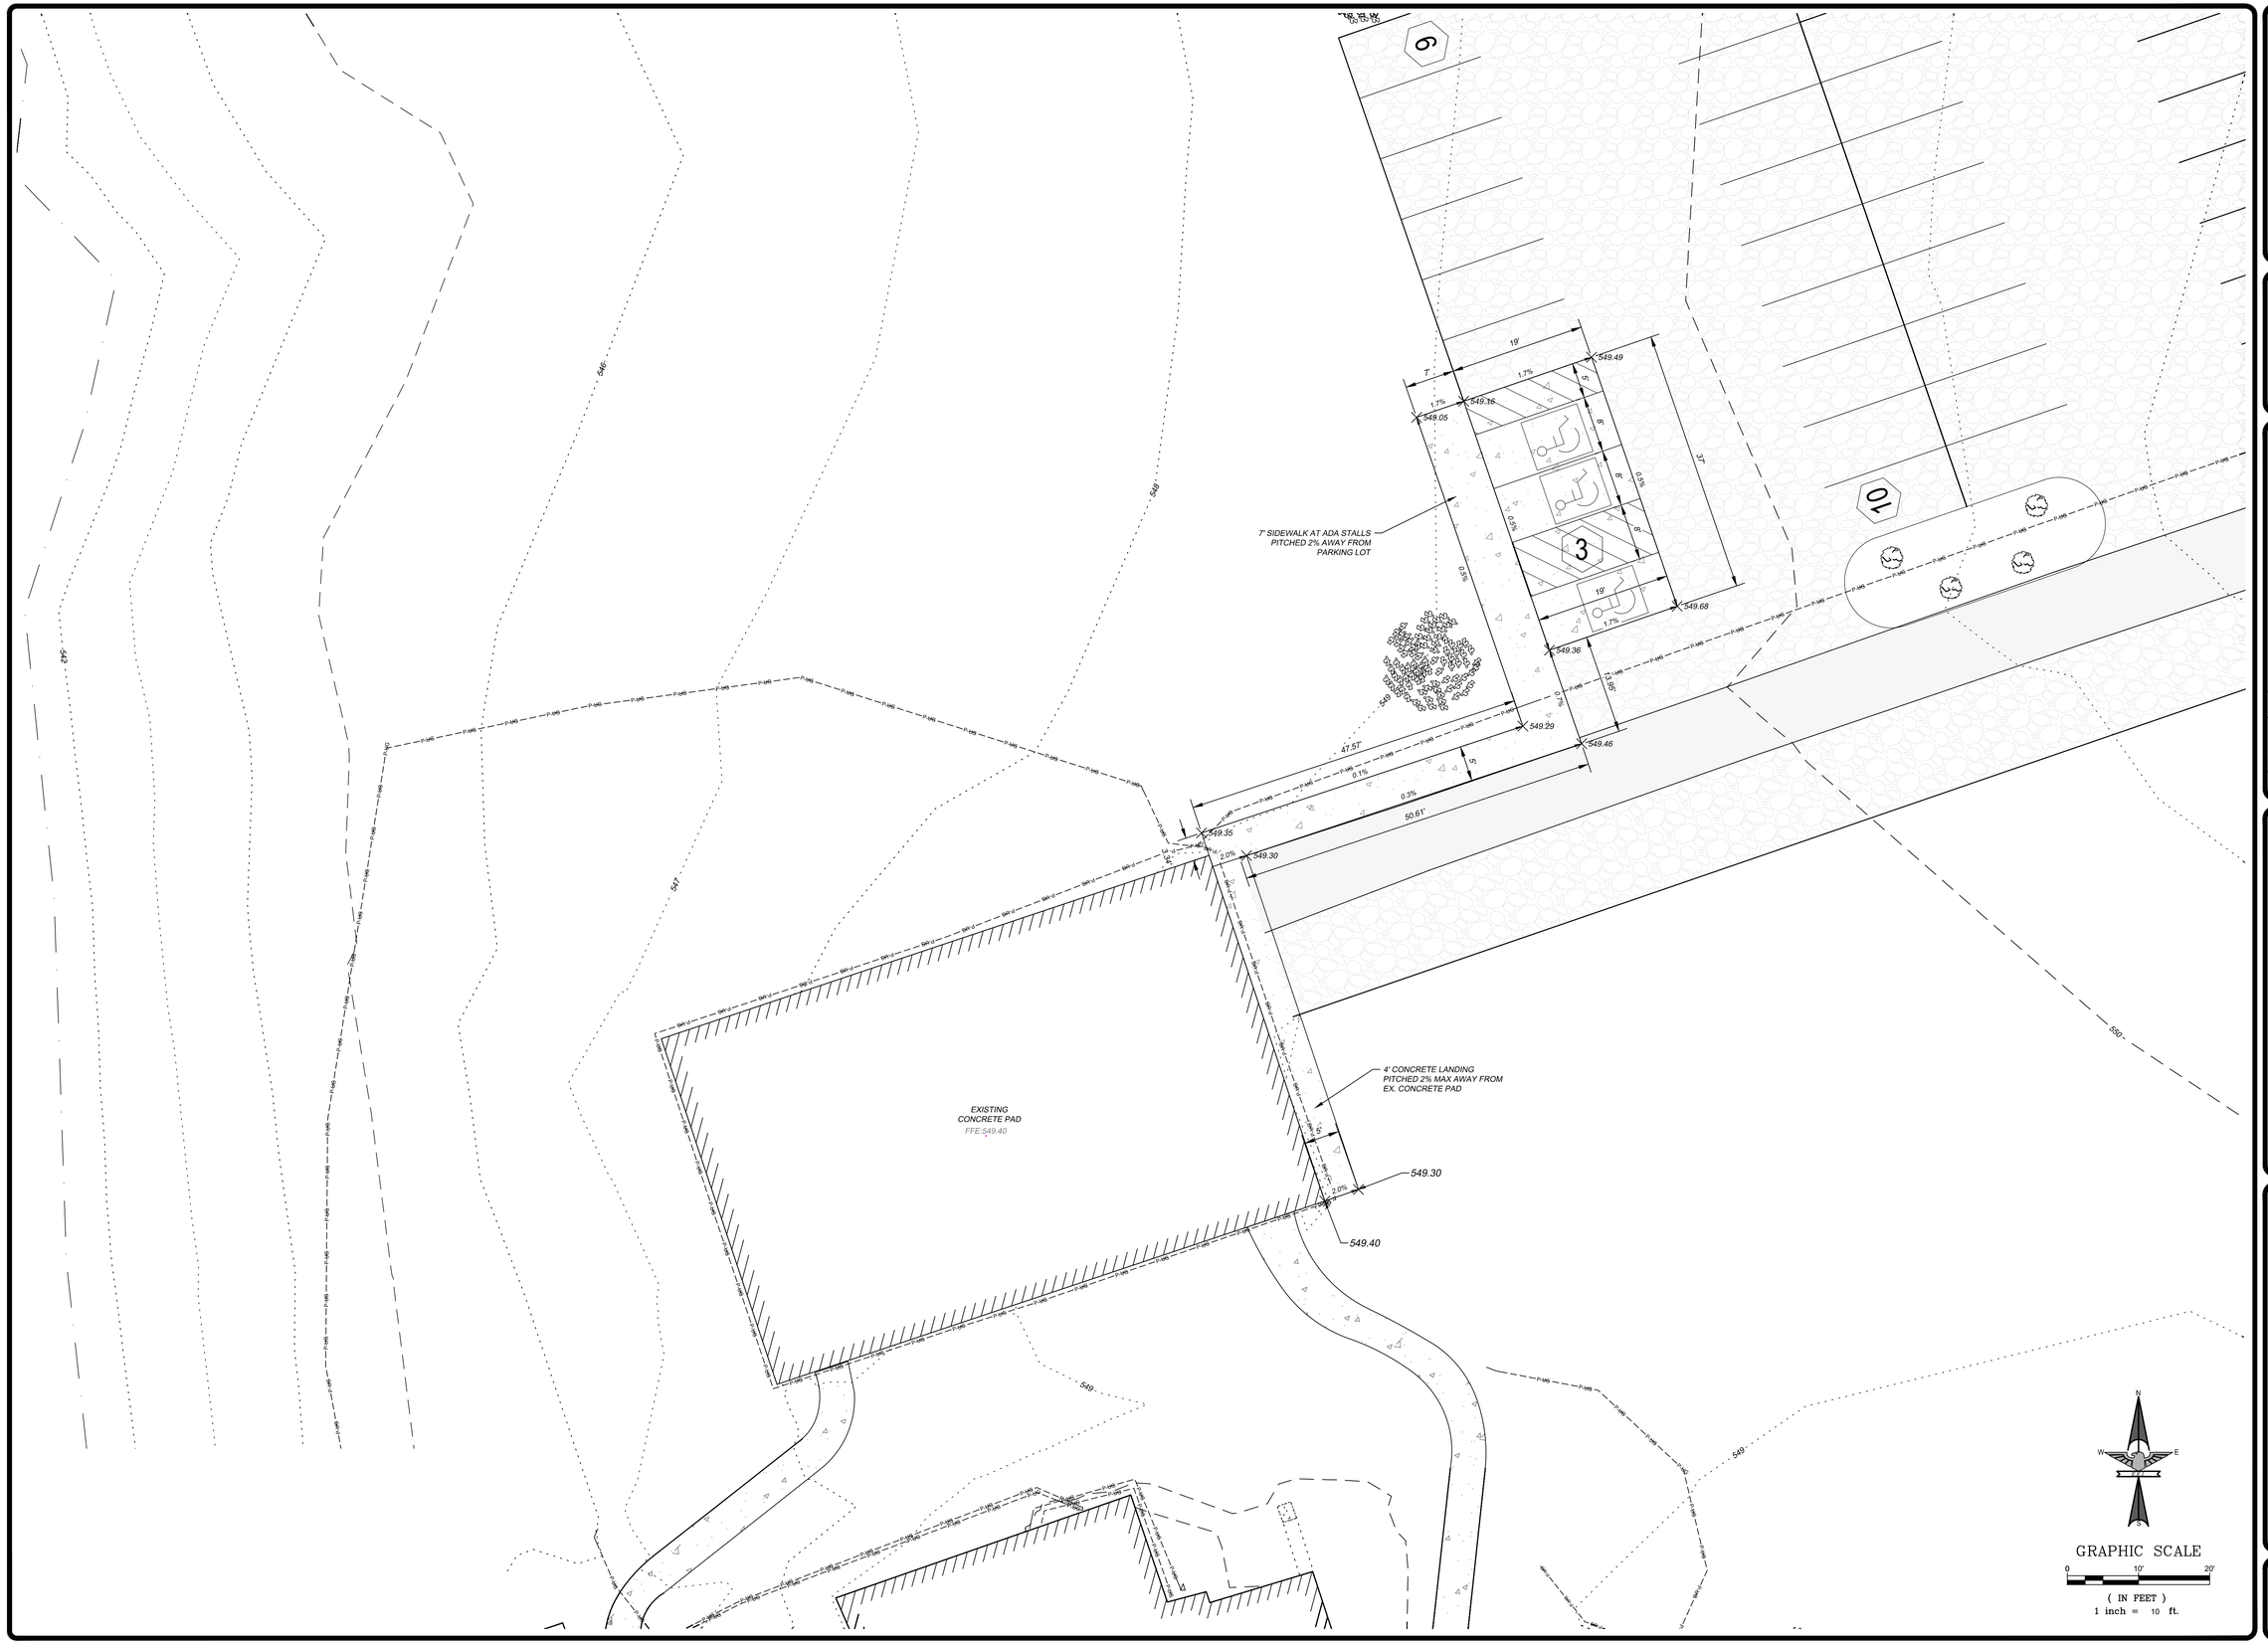

EAGLE ENGINEERING
FIRM LICENSE # C-0873
20134 VAN BUREN AVE.
INDIAN TRAIL, NC 28079
(704) 882-4222
www.eagleonline.net

PRELIMINARY
NOT FOR CONSTRUCTION

NO.	DATE	BY	ISSUE

SUNSET RIDGE ESTATE
UNION COUNTY, NC

SUNSET RIDGE ESTATE, LLC
4707 SUGAR & WINE ROAD
MONROE, NC 28110

ADA PLAN

DESIGNED BY	KEL	DRAWN BY	KEL
Scale	AS SHOWN	DATE	4/8/26
CHECKED BY	MCK	JOB NUMBER	9192

Sheet
C-1.1